

PLANS FOR CONSTRUCTION

MAIN DETENTION FACILITY EXPANSION

EXISTING JAIL REMODEL

SHEET INDEX

ARCHITECTURAL

CS-1.1	COVER SHEET
A-1.1	GENERAL NOTES - SITE DATA, ETC.
A-1.1.B	DEMOLITION BASEMENT PLAN
A-1.1.1	DEMOLITION FIRST FLOOR PLAN
A-1.1.2	DEMOLITION SECOND FLOOR PLAN
A-1.1.3	DEMOLITION THIRD FLOOR PLAN
A-1.2.B	DEMOLITION REFLECTED CEILING PLAN (BASEMENT)
A-1.2.1	DEMOLITION REFLECTED CEILING PLAN (FIRST FLOOR)
A-1.2.2	DEMOLITION REFLECTED CEILING PLAN (SECOND FLOOR)
A-1.2.3	DEMOLITION REFLECTED CEILING PLAN (THIRD FLOOR)
A-1.3.1	DEMOLITION INTERIOR ELEVATIONS
A-1.3.2	DEMOLITION INTERIOR ELEVATIONS
A-1.3.3	DEMOLITION INTERIOR ELEVATIONS
A-1.3.4	DEMOLITION INTERIOR ELEVATIONS
A-1.3.5	DEMOLITION INTERIOR ELEVATIONS
A-1.3.6	DEMOLITION INTERIOR ELEVATIONS
A-1.3.7	DEMOLITION INTERIOR ELEVATIONS
A-2.B	1/8" BASEMENT PLAN
A-2.1	1/8" FIRST FLOOR PLAN
A-2.2	1/8" SECOND FLOOR PLAN
A-2.3	1/8" THIRD FLOOR PLAN
A-3.1	SECTIONS
A-4.B.1	1/4" BASEMENT PLAN (KITCHEN)
A-4.B.2	1/4" BASEMENT PLAN (COURT CALL HOLDING/STAFF DINING)
A-4.B.3	1/4" BASEMENT PLAN (MAINTENANCE/COMMISSARY/LAUNDRY)
A-4.1	1/4" FIRST FLOOR PLANS
A-4.2	1/4" SECOND FLOOR PLANS
A-4.3	1/4" THIRD FLOOR PLANS
A-5.1	INTERIOR ELEVATIONS
A-5.2	INTERIOR ELEVATIONS
A-6.B	REFLECTED CEILING PLAN (BASEMENT)
A-6.1	REFLECTED CEILING PLAN (FIRST FLOOR)
A-6.2	REFLECTED CEILING PLAN (SECOND FLOOR)
A-6.3	REFLECTED CEILING PLAN (THIRD FLOOR)
A-7.1	DOOR SCHEDULE
A-7.3	FINISH SCHEDULE
A-7.4.B	FINISH PLAN (BASEMENT)
A-7.4.1	FINISH PLAN (FIRST FLOOR)
A-7.4.2	FINISH PLAN (SECOND FLOOR)
A-7.4.3	FINISH PLAN (THIRD FLOOR)
A-8.1	SECURITY DOOR/WINDOW DETAILS
A-8.2	DOOR & WINDOW DETAILS
A-8.3	WALL DETAILS
A-8.4	DETAILS
A-8.5	DETAILS

KITCHEN

KS-1	KITCHEN SCHEDULE
K-1	KITCHEN PLAN
KP-1	KITCHEN PLUMBING PLAN
KM-1	KITCHEN MECHANICAL PLAN
KE-1	KITCHEN ELECTRICAL PLAN
K-2	STAFF DINING
K-3	LAUNDRY
KD-1	KITCHEN EQUIPMENT
KD-2	KITCHEN EQUIPMENT

PLUMBING

P-2B.1	BASEMENT PLUMBING DEMOLITION PLAN
P-2B.2	BASEMENT PLUMBING PLAN
P-2.1	FIRST FLOOR PLUMBING PLAN
P-2.2	SECOND FLOOR PLUMBING PLAN
P-2.3	THIRD FLOOR PLUMBING PLAN
P-3.1	ENLARGED PLUMBING DEMOLITION PLAN - KITCHEN
P-3.2	ENLARGED PLUMBING REMODEL PLAN - KITCHEN
P-3.3	ENLARGED PLUMBING PLAN - LAUNDRY
P-3.4	ENLARGED PLUMBING PLAN
P-4.1	PLUMBING DETAILS AND SCHEDULES

MECHANICAL

M-2.B	BASEMENT HVAC PLAN
M-2.1	FIRST FLOOR HVAC PLAN
M-2.2	SECOND FLOOR HVAC PLAN
M-2.3	THIRD FLOOR HVAC PLAN
M-3.1	HVAC DETAILS AND SCHEDULES


ELECTRICAL

E-1.1.B	ELECTRICAL DEMOLITION-BASEMENT PLAN
E-1.1.1	ELECTRICAL DEMOLITION-FIRST FLOOR PLAN
E-1.1.2	ELECTRICAL DEMOLITION-SECOND FLOOR PLAN
E-1.1.3	ELECTRICAL DEMOLITION-THIRD FLOOR PLAN
E-2.B.1	BASEMENT PLAN-LIGHTING
E-2.B.2	BASEMENT PLAN-POWER
E-2.1.1	1st FLOOR PLAN-LIGHTING
E-2.1.2	1st FLOOR PLAN-POWER
E-2.2.1	2nd FLOOR PLAN-LIGHTING
E-2.2.2	2nd FLOOR PLAN-POWER
E-2.3.1	3rd FLOOR PLAN-LIGHTING/POWER
E-4.B.1	ENLARGED KITCHEN PLAN-POWER

BUILDING DATA

CODE:	1982 EDITION OF U.B.C., 1979 EDITION OF U.B.C., FIRE & LIKE SAFETY, TITLE 24, CAC: TITLE 15, CAC: DRAFT 6
BUILDING TYPE:	TYPE I (FIRE SPRINKLERED)
OCCUPANCY:	I-3
TYPE OF FACILITY:	TYPE II
ALLOWABLE AREA:	UNLIMITED


VICINITY MAP

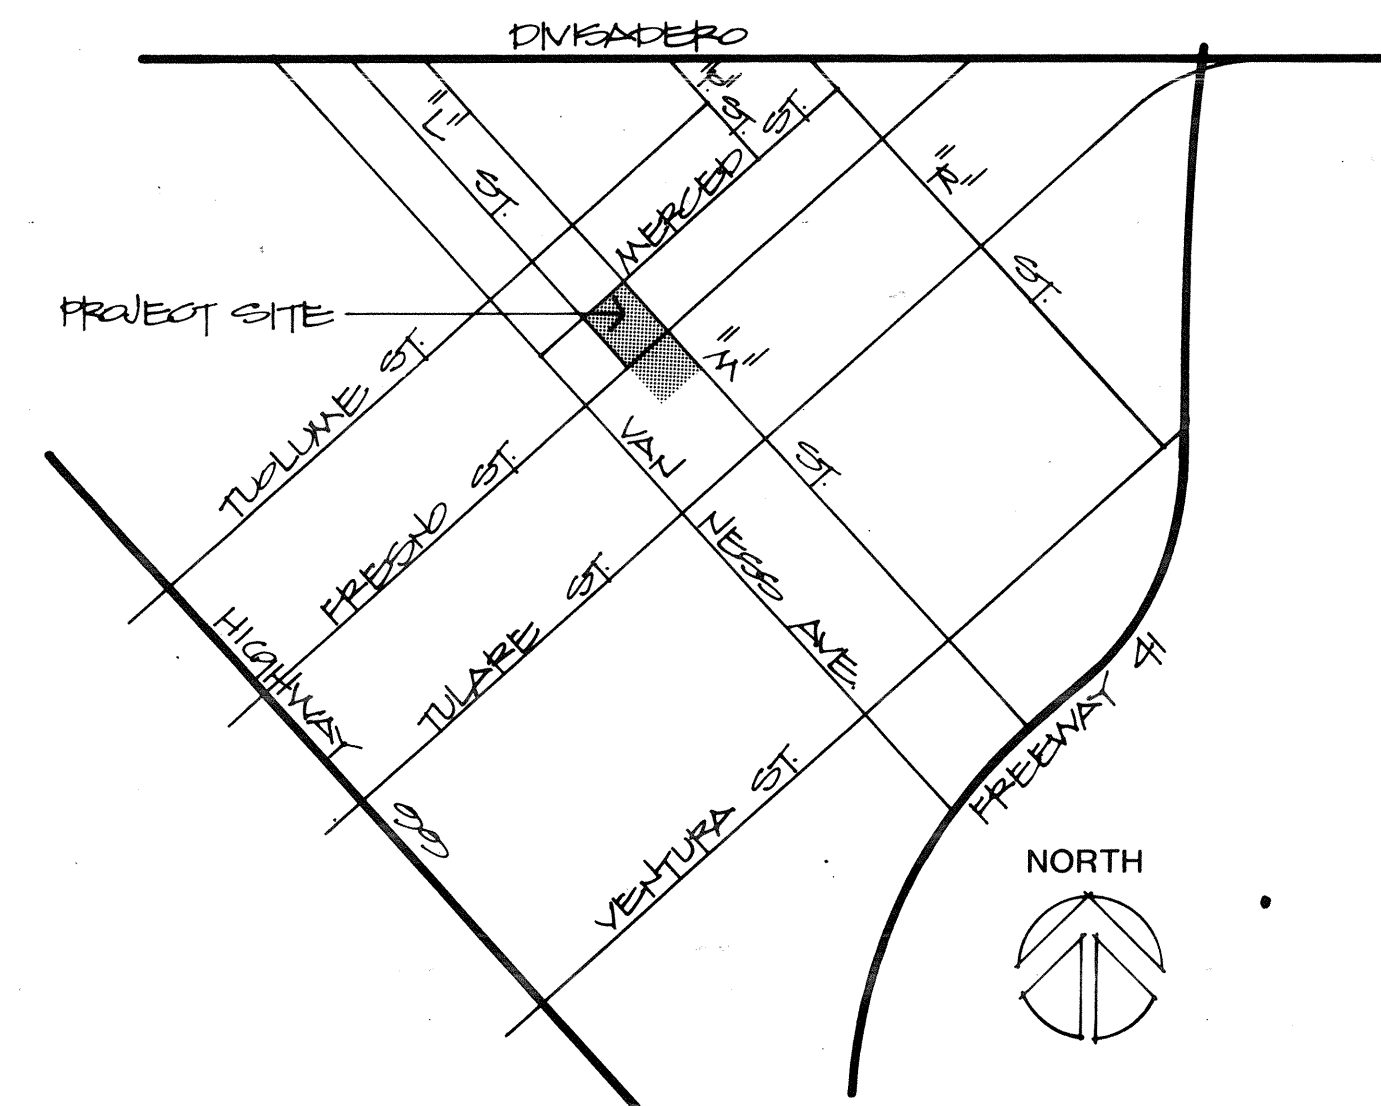

PROJECT STREET ADDRESS: 2280 FRESNO STREET
FRESNO, CALIFORNIA 93721

A.P.N. NUMBER: 466-160-01T
S.P.R.N. 5615
CONTRACT NO. 85-S-10
OWNERS ADDRESS: 2281 TULARE STREET
FRESNO, CALIFORNIA 93721

COUNTY MAP

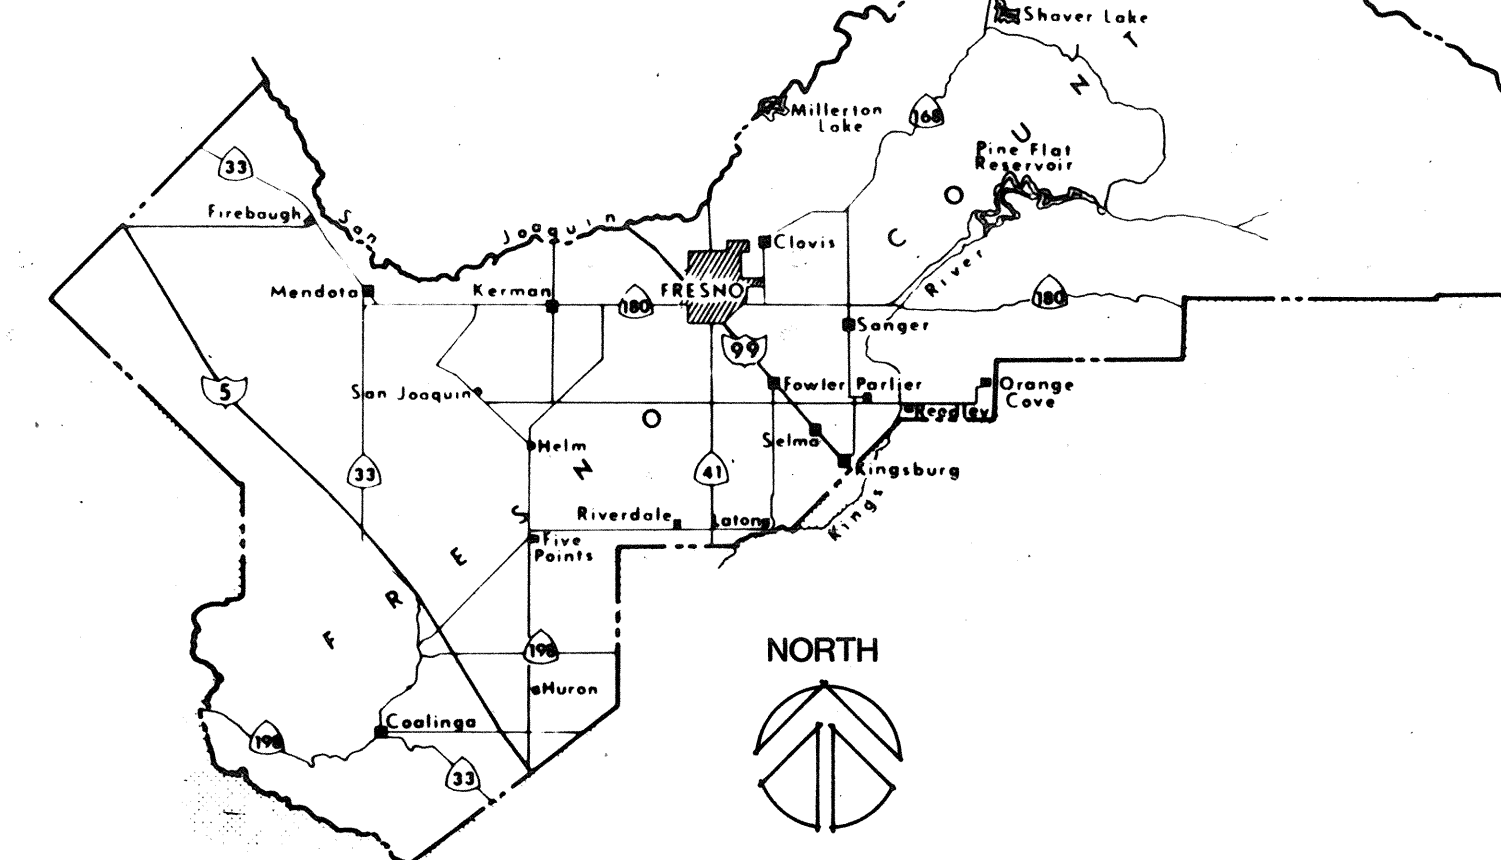

APPROVED *Debra K. Klegic*
CHAIRMAN, BOARD OF SUPERVISORS
APPROVAL DATE *Feb 4 1986*

APPROVED *Richard D. Williams*
DIRECTOR OF PUBLIC WORKS
& DEVELOPMENT SERVICES
Civil Engineer License No. 14045

ARCHITECTURAL

THOMPSON ARCHITECTURAL GROUP, INC.
1177 WEST SHAW AVENUE
FRESNO, CA. 93711
(209) 225-3232

TUCKER, SADLER & ASSOCIATES
2411 SECOND AVENUE
SAN DIEGO, CA. 92101
(619) 236-1662

STRUCTURAL

STRUCTCON
1700 FULTON STREET
FRESNO, CA. 93728
(209) 266-7887

FOOD SERVICE

LASCHOB & SOVICH, INC.
716 MISSION STREET
S. PASADENA, CA. 91030
(213) 682-2111

PLUMBING / MECHANICAL

DON LAWRENCE & ASSOCIATES
1300 WEST SHAW AVENUE
SUITE 2B
FRESNO, CA. 93711
(209) 226-0101

ELECTRICAL

ELECTRICAL POWER SYSTEMS, INC.
620 EAST BELMONT
FRESNO, CA. 93701
(209) 486-7230

SPECIFICATIONS

CONSPEX CONSULTANTS
1335 HOTEL CIRCLE SOUTH
SUITE 108
SAN DIEGO, CA. 92108
(619) 297-7732

THOMPSON ARCHITECTURAL GROUP, INC.
1177 West Shaw Avenue Fresno, California 93711 (209) 225-3232
TUCKER, SADLER & ASSOCIATES, A.I.A.
2411 Second Avenue San Diego, California 92101 (619) 236-1662
A JOINT VENTURE

COUNTY OF FRESNO
MAIN DETENTION
FACILITY EXPANSION
Fresno, California

SET 3 OF 3

Revision	Date

Warren D. Thompson, A.I.A.
California C 6742

Thomas B. Tucker, A.I.A.
California C 1806

Sheet Title
COVER SHEET

Drawn By Checked By

Job Number Date
25082-B 4 FEB 86

Sheet
CS1.1


Of

ABBREVIATIONS

&	And	JAN.	Janitor
L	Angle	JT.	Joint
@	At	KIT.	Kitchen
⊙	Centerline	LAB.	Laboratory
⊕	Diameter or Round	LAM.	Laminate
#	Pound or Number	LAV.	Lavatory
(E)	Existing	LKR.	Locker
ACOUS.	Acoustical	LT.	Light
A.D.	Area Drain	MAX.	Maximum
ADJ.	Adjustable	M.C.	Medicine Cabinet
AGGR.	Aggregate	MECH.	Mechanical
AL.	Aluminum	MEMB.	Membrane
APPROX.	Approximate	MET.	Metal
ARCH.	Architectural	MFR.	Manufacturer
ASB.	Asbestos	MH.	Manhole
ASPH.	Asphalt	MIN.	Minimum
BD.	Board	MIR.	Mirror
BITUM.	Bituminous	MISC.	Miscellaneous
BLOG.	Building	M.O.	Masonry Opening
BLK.	Block	MTD.	Mounted
BLKG.	Blocking	MUL.	Mullion
BM.	Beam	N.	North
BOT.	Bottom	N.I.C.	Not In Contract
CAB.	Cabinet	NO. or #	Number
C.B.	Catch Basin	NOM.	Nominal
CEM.	Cement	N.T.S.	Not To Scale
CER.	Ceramic	O.A.	Overall
C.I.	Cast Iron	OBS.	Obscure
C.G.	Corner Guard	O.C.	On Center
CLG.	Ceiling	O.D.	Outside Diameter (Dim.)
CLKG.	Calking	OFF.	Office
CLO.	Closet	OPNG.	Opening
CLR.	Clear	OPP.	Opposite
C.O.	Cased Opening	PRCST.	Pre-cast
COL.	Column	PL.	Plate
CONC.	Concrete	P.LAM.	Plastic Laminate
CONN.	Connection	PLAS.	Plaster
CONSTR.	Construction	PLYWD.	Plywood
CONT.	Continuous	PR.	Pair
CORR.	Corridor	PT.	Point
CTSK.	Countersunk	P.T.D.	Paper Towel Dispenser
CNTR.	Counter	P.T.D/R	Combination Paper Towel Dispenser & Receptacle
CTR.	Center	PTN.	Partition
DBL.	Double	P.T.R.	Paper Towel Receptacle
DEPT.	Department	Q.T.	Quarry Tile
D.F.	Drinking Fountain	R.	Riser
DET.	Detail	RAD.	Radius
DIA.	Diameter	R.D.	Roof Drain
DIM.	Dimension	REF.	Reference
DISP.	Dispenser	REFR.	Refrigerator
DN.	Down	RGTR.	Register
D.O.	Door Opening	REINF.	Reinforced
DR.	Door	REQ.	Required
DWR.	Drawer	RESIL.	Resilient
DS.	Downspout	RM.	Room
D.S.P.	Dry Standpipe	R.O.	Rough Opening
DWG.	Drawing	RWD.	Redwood
E.	East	R.W.L.	Rain Water Leader
EA.	Each	S.	South
E.J.	Expansion Joint	S.C.	Solid Core
EL.	Elevation	S.C.D.	Seat Cover Dispenser
ELEC.	Electrical	SCHED.	Schedule
ELEV.	Elevator	S.D.	Soap Dispenser
EMER.	Emergency	SECT.	Section
ENCL.	Enclosure	SH.	Shelf
E.P.	Electrical Panelboard	SHR.	Shower
EQ.	Equal	SHT.	Sheet
EQPT.	Equipment	SIM.	Similar
E.W.C.	Electric Water Cooler	S.N.D.	Sanitary Napkin Dispenser
EXST.	Existing	S.N.R.	Sanitary Napkin Receptacle
EXPO.	Exposed	SPEC.	Specification
EXP.	Expansion	SD.	Square
EXT.	Exterior	S.S.T.	Stainless Steel
F.A.	Fire Alarm	S.S.K.	Service Sink
F.B.	Flat Bar	STA.	Station
F.D.	Floor Drain	STD.	Standard
FDN.	Foundation	STL.	Steel
F.E.	Fire Extinguisher	STOR.	Storage
F.E.C.	Fire Extinguisher Cab.	STRL.	Structural
F.H.C.	Fire Hose Cabinet	SUSP.	Suspended
FIN.	Finish	SYM.	Symmetrical
FL.	Floor	TRD.	Tread
FLASH.	Flashing	T.B.	Towel Bar
FLUOR.	Fluorescent	T.C.	Top of Curb
F.O.C.	Face of Concrete	TEL.	Telephone
F.O.F.	Face of Finish	TER.	Terrazzo
F.O.S.	Face of Studs	T.G.	Tongue and Groove
FPRF.	Fireproof	THK.	Thick
F.S.	Full Size	T.P.	Top of Pavement
FT.	Foot or Feet	T.P.D.	Toilet Paper Dispenser
FTG.	Footing	T.V.	Television
FURR.	Furring	T.W.	Top of Wall
FUT.	Future	TYP.	Typical
FF.	Finish Floor	UNF.	Unfinished
GA.	Gauge	U.O.N.	Unless Otherwise Noted
GALV.	Galvanized	UR.	Urinal
G.B.	Grab Bar	VERT.	Vertical
GL.	Glass	VEST.	Vestibule
GND.	Ground	W.	West
GR.	Grade	W/	With
GYP.	Gypsum	W.C.	Water Closet
H.B.	Hose Bibb	WD.	Wood
H.C.	Hollow Core	W/O	Without
HOWD.	Hardwood	WP.	Waterproof
HWWE.	Hardware	WSCT.	Wainscot
H.M.	Hollow Metal	WT.	Weight
HORIZ.	Horizontal		
HR.	Hour		
HGT.	Height		
I.D.	Inside Diameter (Dim.)		
INSUL.	Insulation		
INT.	Interior		
I.C.	Isolation Cell		

WALL SCHEDULE

WALL TYPE	DESCRIPTION	DETAIL	REMARKS
			ALL ITEM NO. BELOW ARE BASED ON TABLE #43-B 1979 U.B.C.
	3/8" 16 GAUGE STEEL STUDS @ 16" O.C. W/ 7/8" PLASTER EACH SIDE		ITEM # 83
	1/2" 16 GAUGE STEEL STUDS @ 16" O.C. W/ 5/8" TYPE 'X' GYP BD. EACH SIDE		ITEM # 71
	1/2" 16 GAUGE STEEL STUDS @ 16" O.C. W/ 5/8" TYPE 'X' GYP BD. EACH SIDE		ITEM # 83
	1/2" 16 GAUGE STEEL STUDS @ 16" O.C. W/ 5/8" TYPE 'X' GYP BD. EACH SIDE		ITEM # 71
	1/2" 16 GAUGE STEEL STUDS @ 16" O.C. W/ 5/8" TYPE 'X' GYP BD. EACH SIDE		ITEM # 30
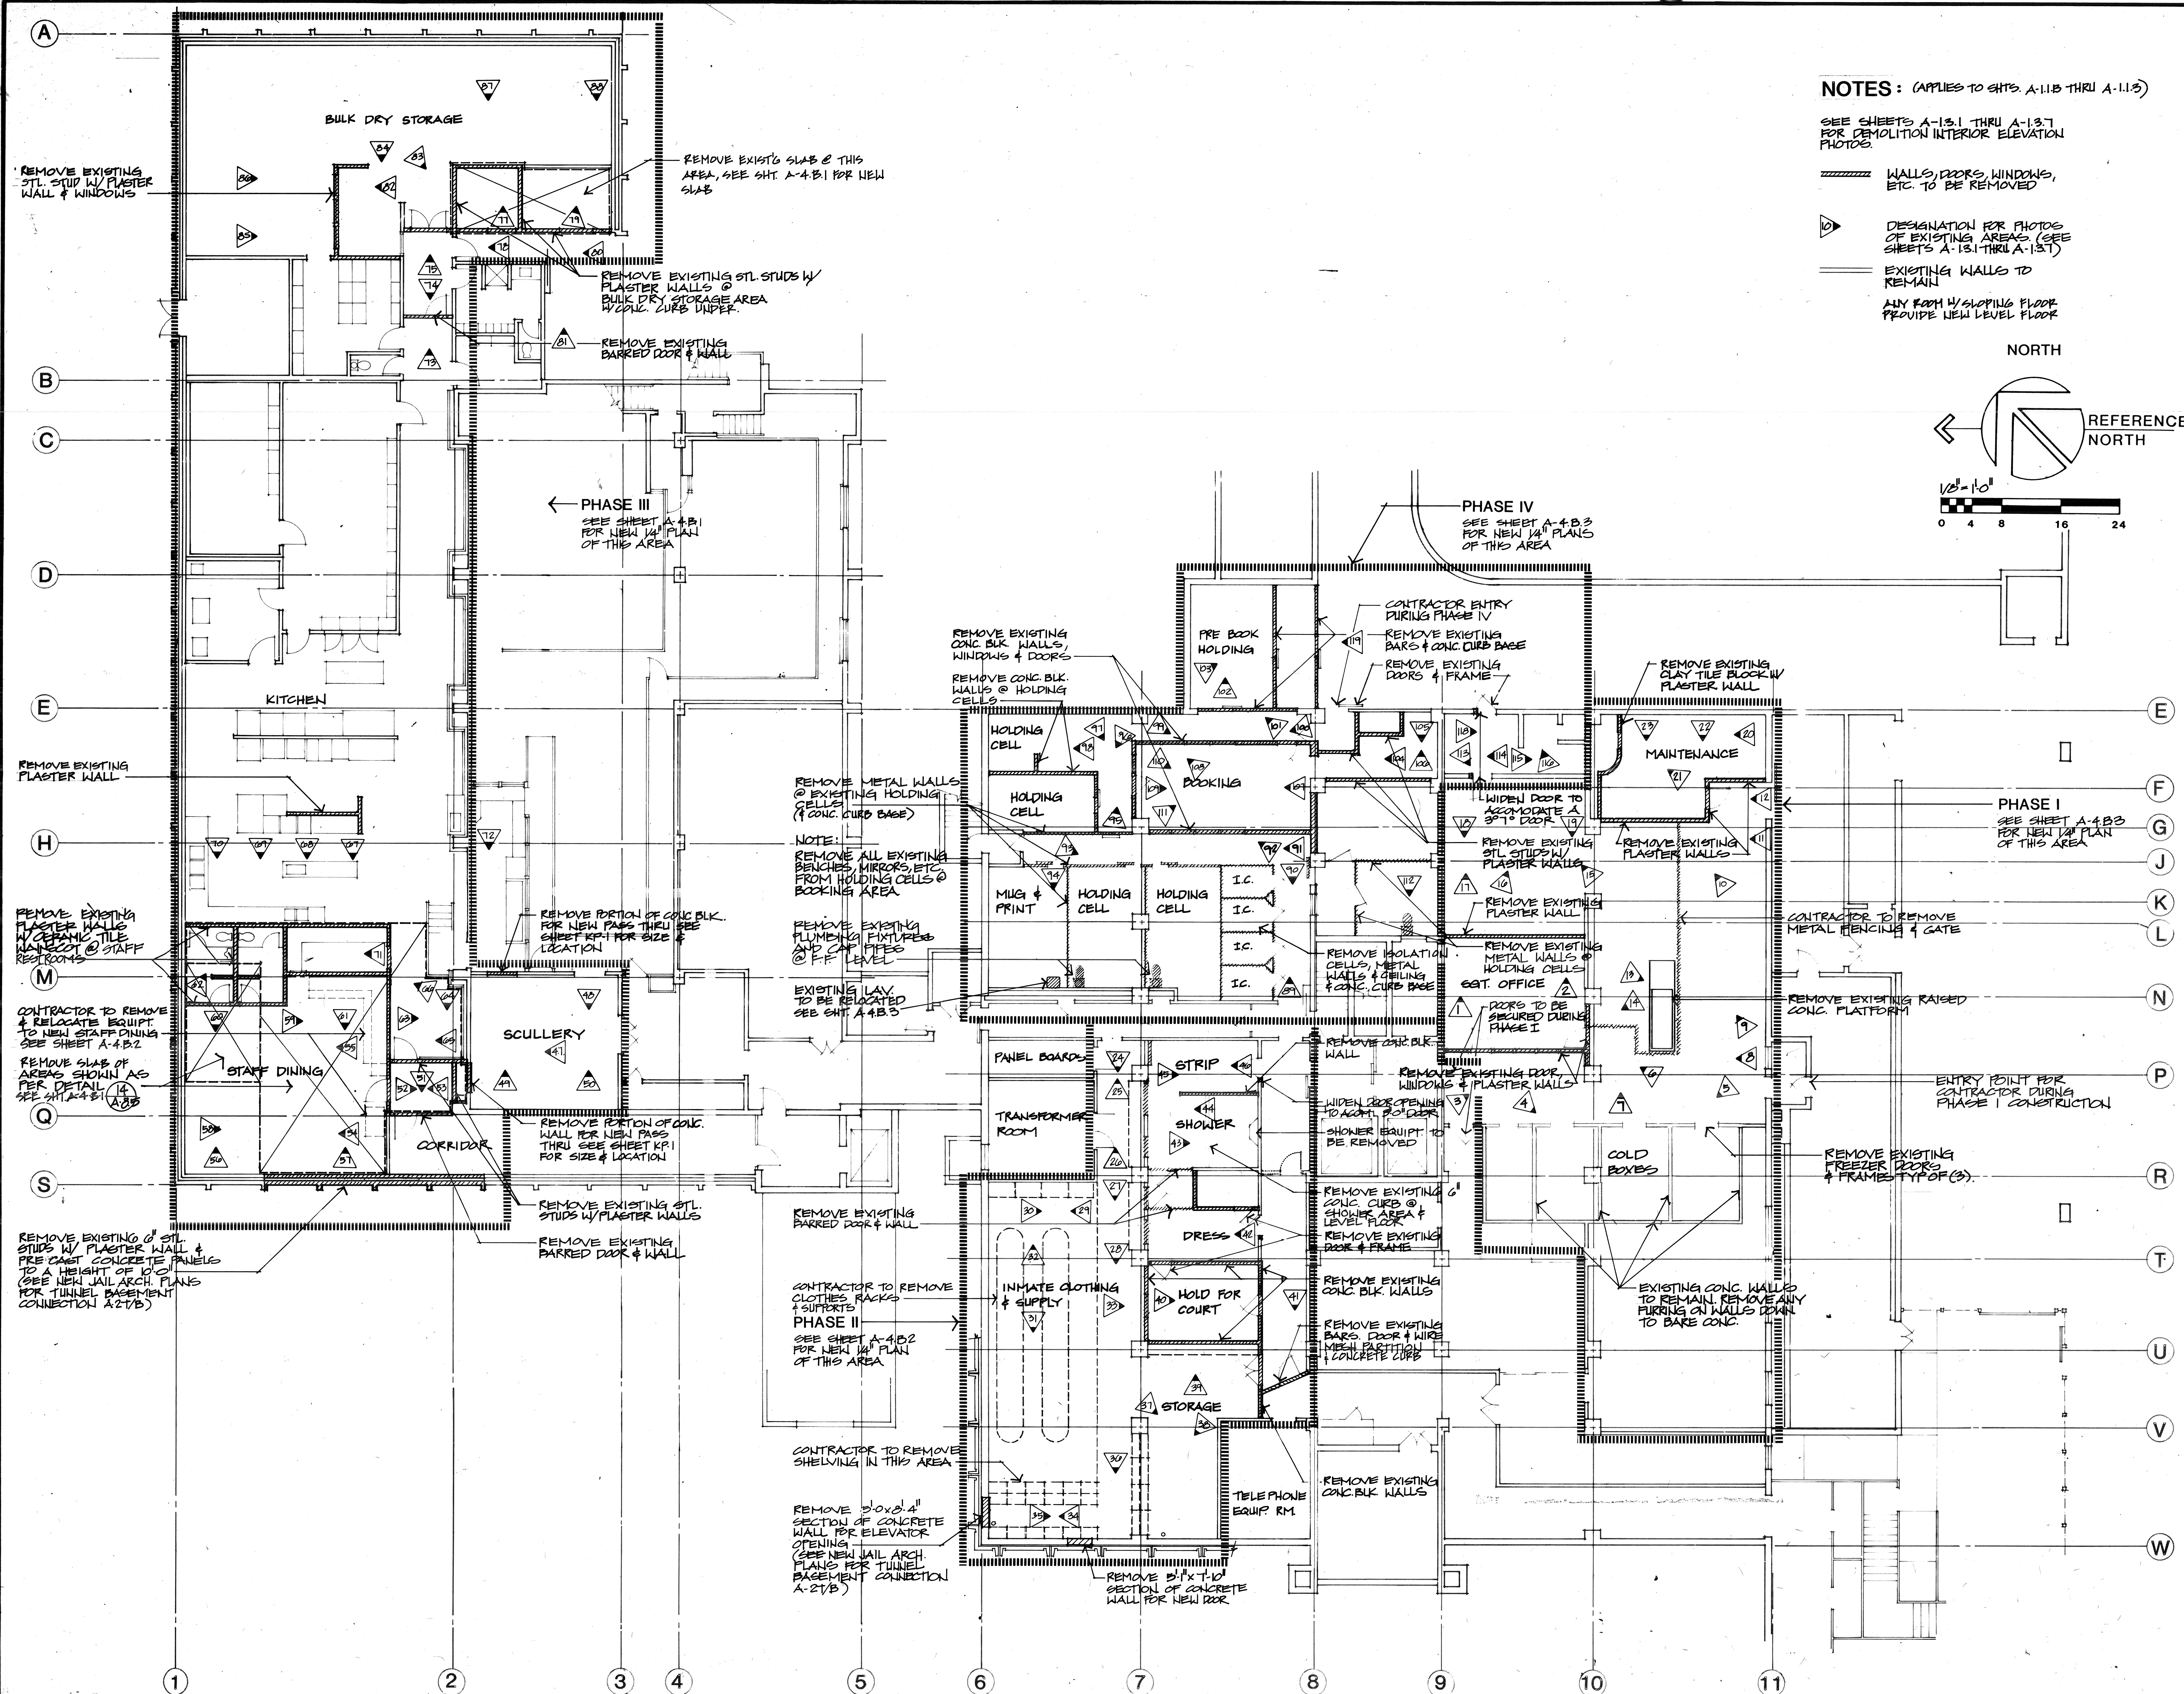

NOTES: (APPLIES TO SHEETS A-1.1.B THRU A-1.1.S)


SEE SHEETS A-1.1.1 THRU A-1.1.7 FOR DEMOLITION INTERIOR ELEVATION PHOTOS

WALLS, DOORS, WINDOWS, ETC. TO BE REMOVED

DESIGNATION FOR PHOTOS OF EXISTING AREAS (SEE SHEETS A-1.1.1 THRU A-1.1.7)


EXISTING WALLS TO REMAIN

ANY ROOM W/ SHOPPING FLOOR PROVIDE NEW LEVEL FLOOR

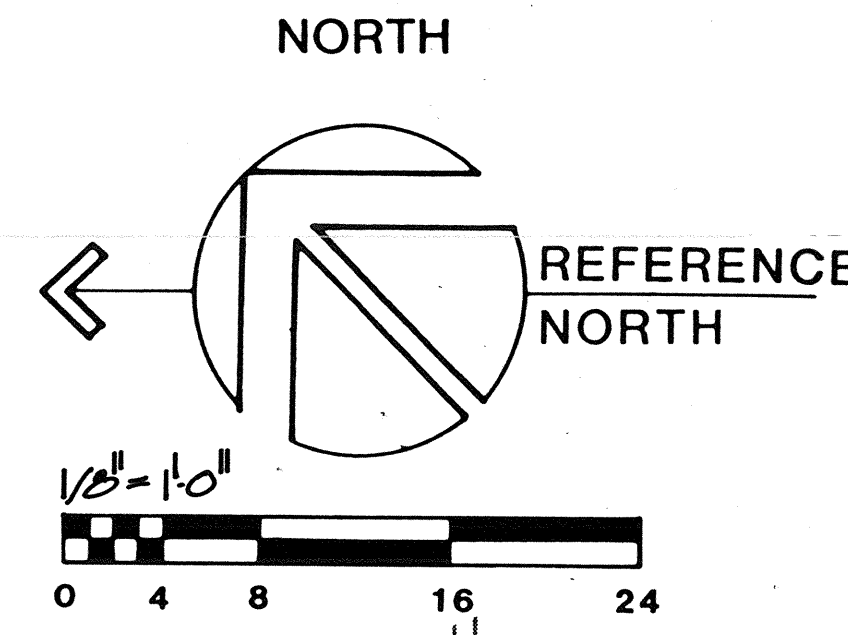

THOMPSON ARCHITECTURAL GROUP, INC.
1177 West Shaw Avenue Fresno, California 93711 (209) 225-3232
TUCKER, SADLER & ASSOCIATES, A.I.A.
2411 Second Avenue San Diego, California 92101 (619) 236-1662
A JOINT VENTURE

COUNTY OF FRESNO
MAIN DETENTION FACILITY EXPANSION
Fresno, California

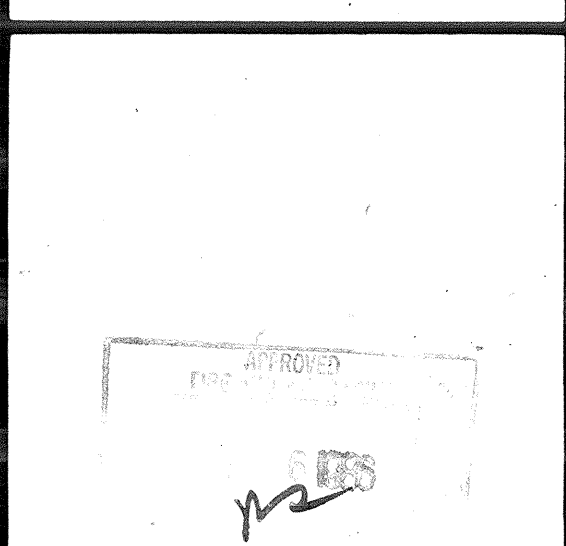

Revision	Date

Warren D. Thompson, A.I.A.
California C-8742

Thomas B. Tucker, A.I.A.
California C-1886

Sheet Title



Drawn By Checked By

Job Number 83001.D Date 4 FEB 80

Sheet A-1.1.B

or

DEMOLITION BASEMENT PLAN

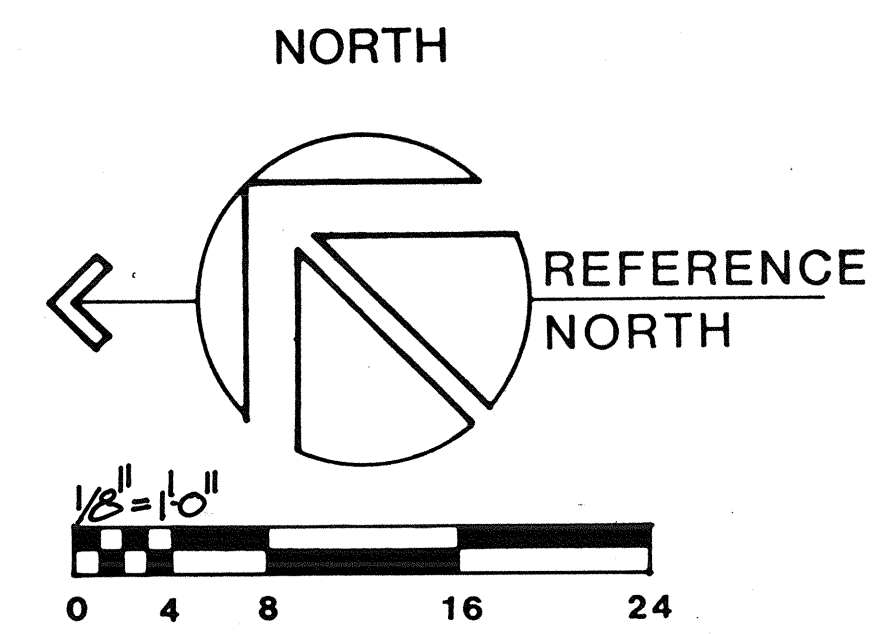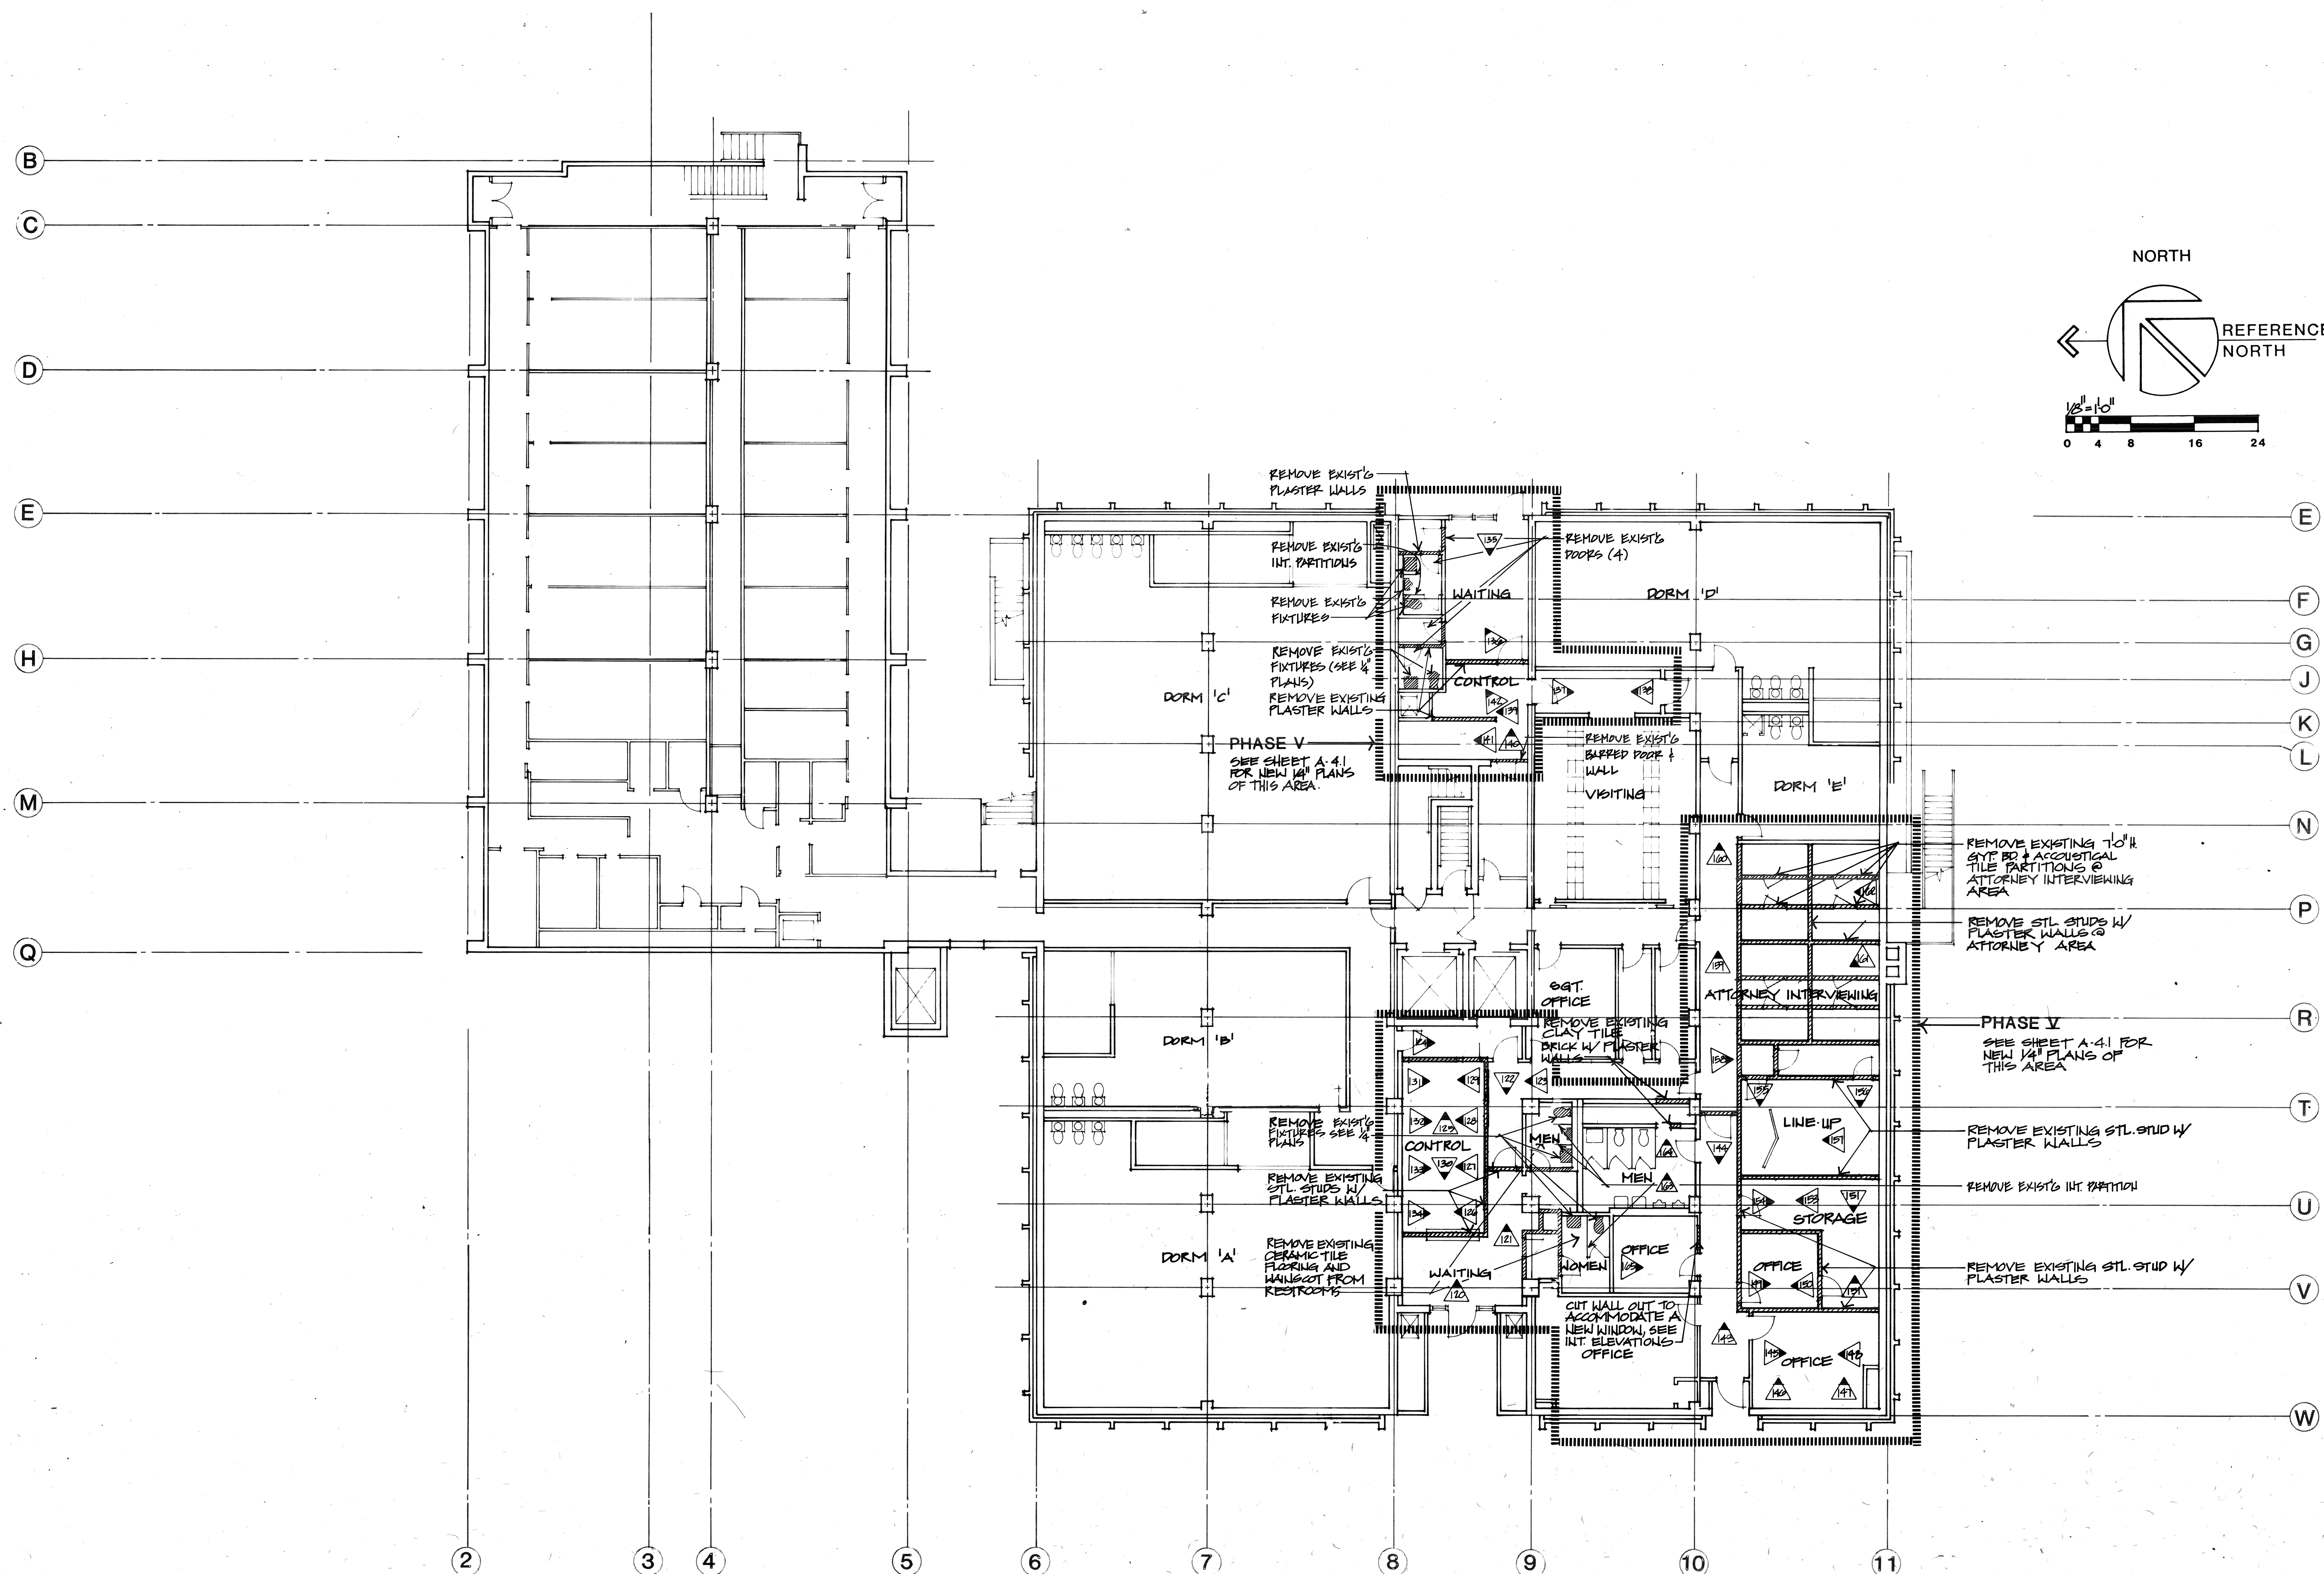

DEMOLITION FIRST FLOOR PLAN

THOMPSON ARCHITECTURAL GROUP, INC.
1177 West Shaw Avenue Fresno, California 93711 (209) 225-3232
TUCKER, SADLER & ASSOCIATES, A.I.A.
2411 Second Avenue San Diego, California 92101 (619) 236-1662
A JOINT VENTURE

COUNTY OF FRESNO
MAIN DETENTION
FACILITY EXPANSION
Fresno, California

Revision	Date
----------	------

Warren D. Thompson, A.I.A.
California C-6742

Thomas B. Tucker, A.I.A.
California C-1886



Sheet Title

Drawn By	Checked By
----------	------------

Job Number 83082 D	Date 4 FEB 80
-----------------------	------------------

Sheet
A-1.1.1

or

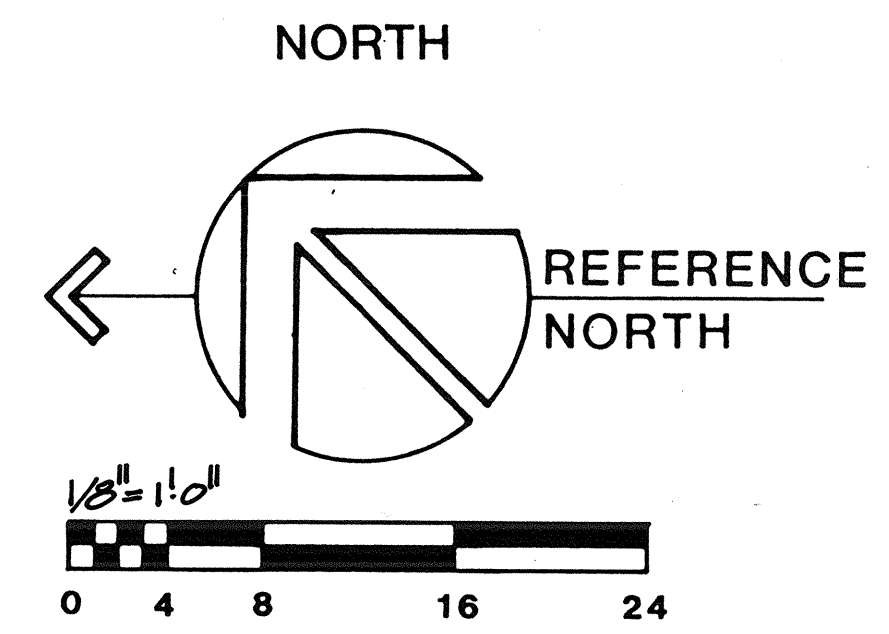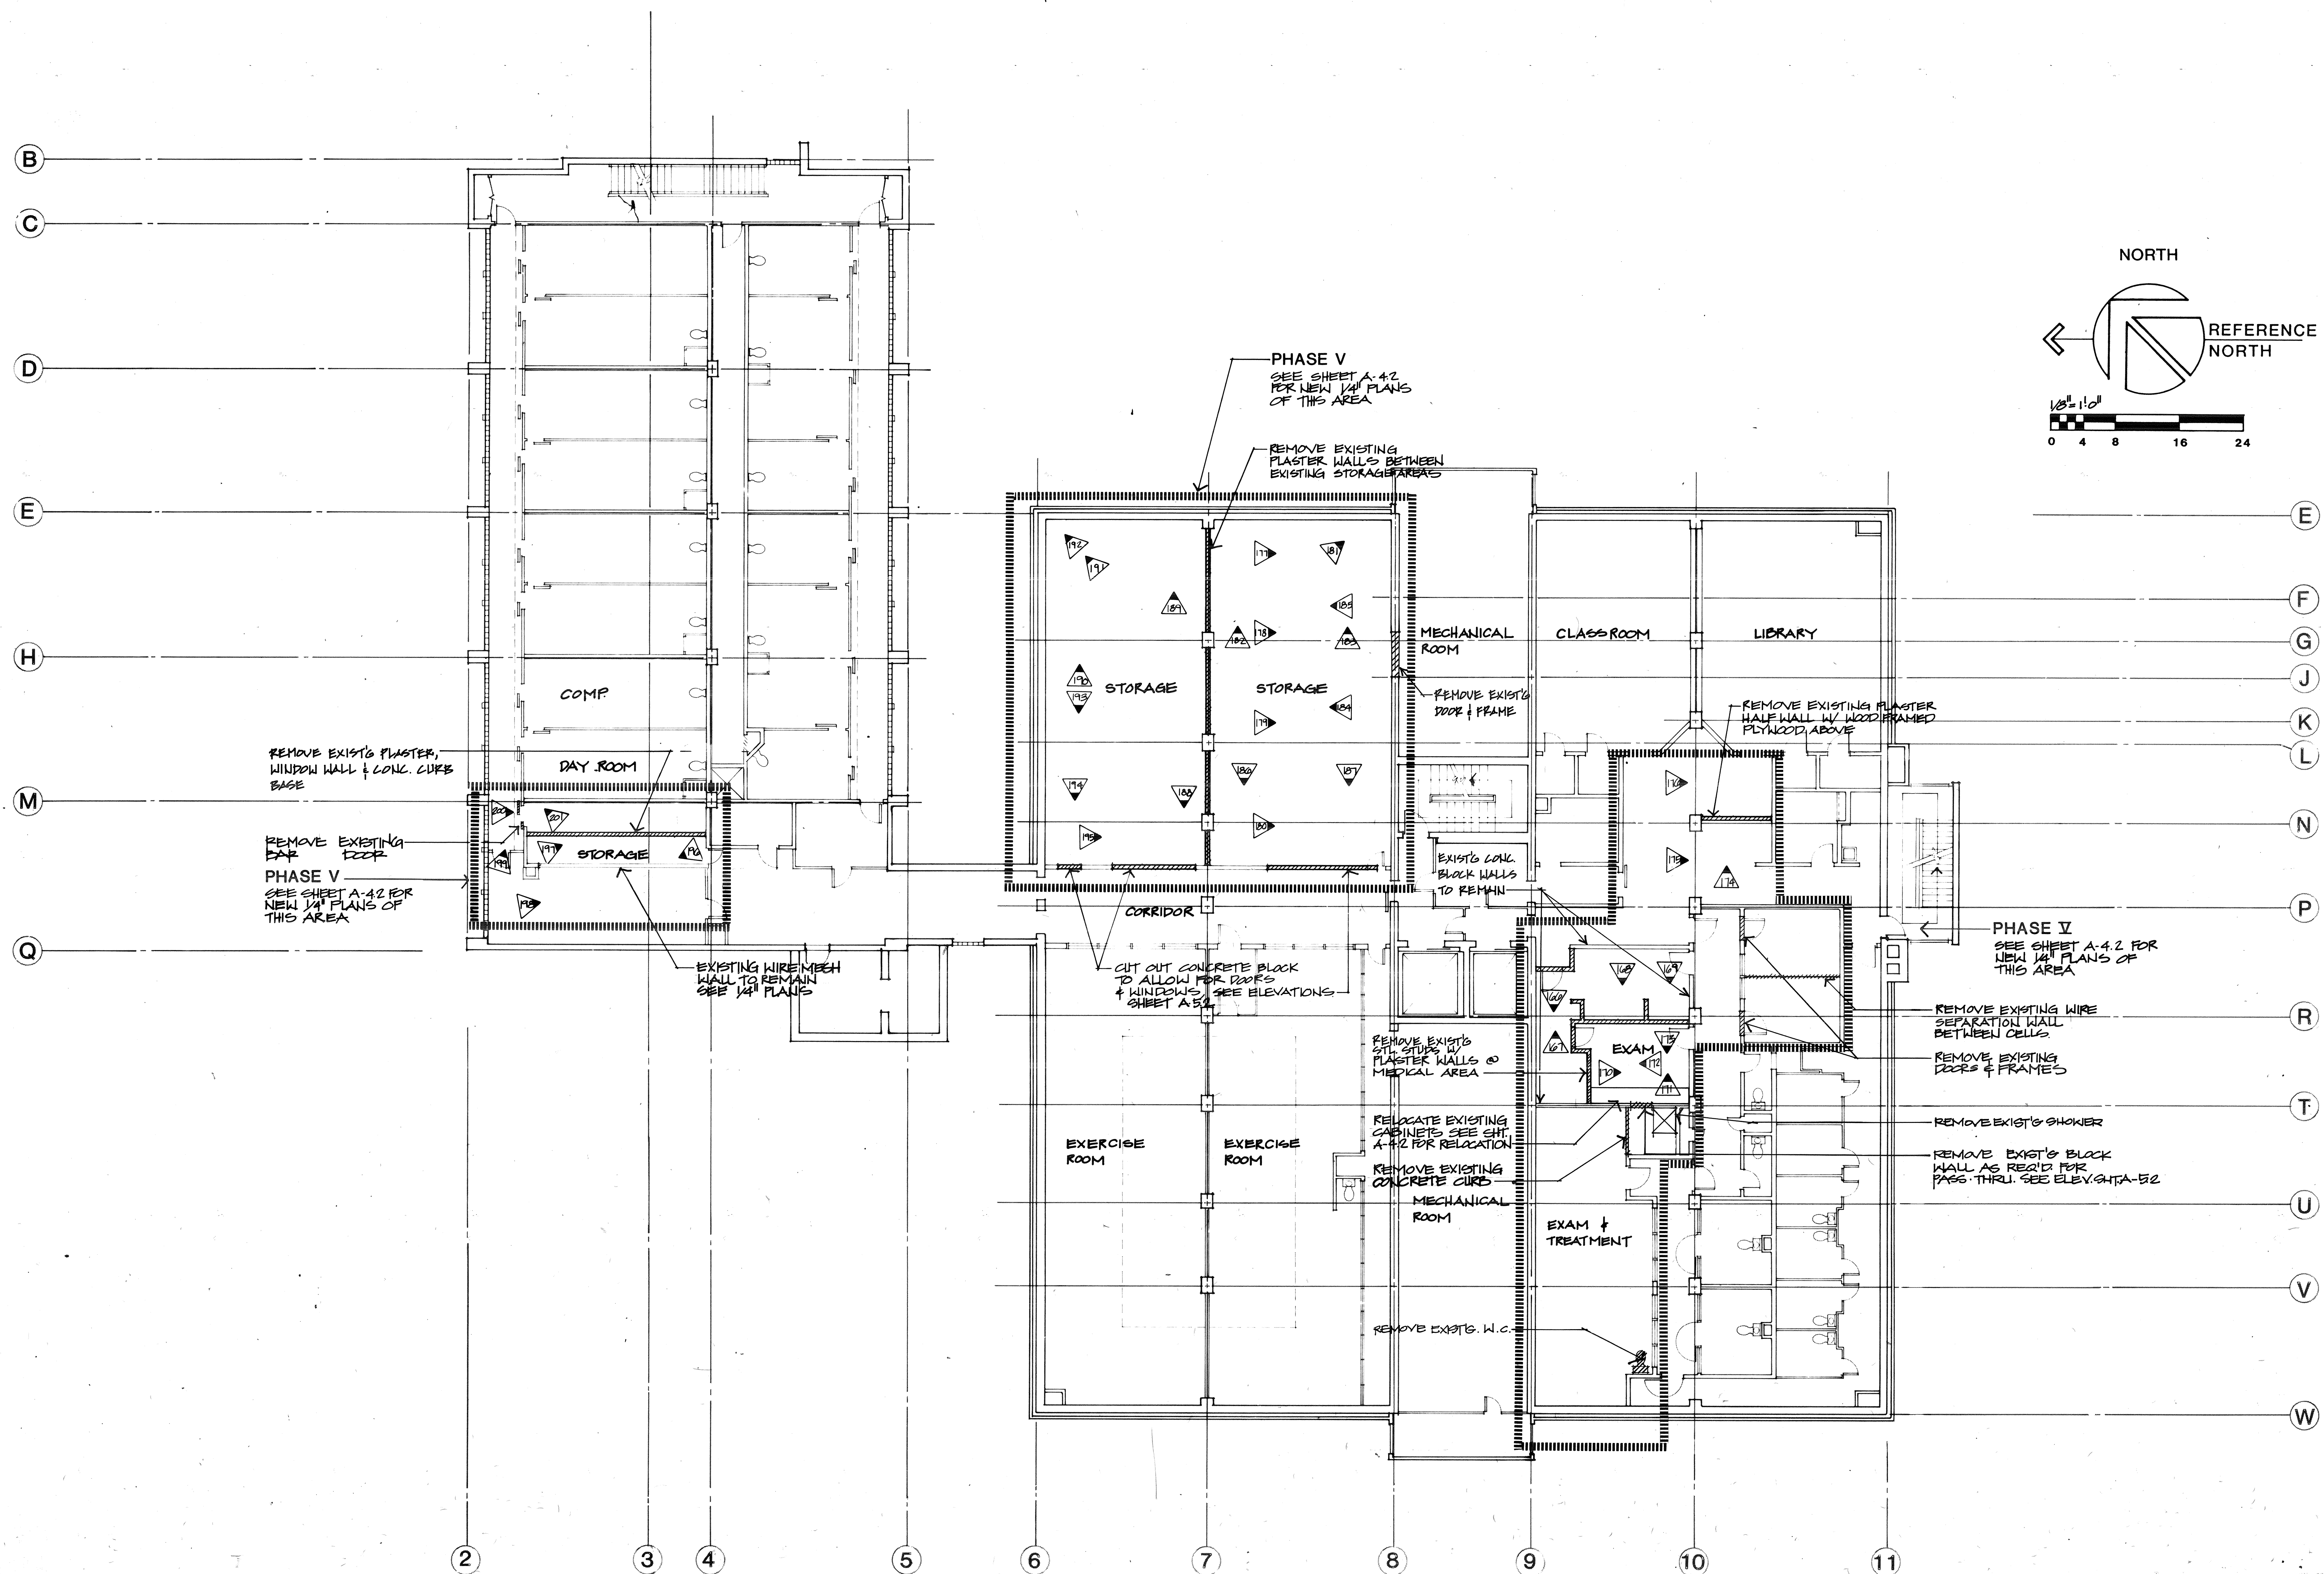

THOMPSON ARCHITECTURAL GROUP, INC.
1177 West Shaw Avenue Fresno, California 93711 (209) 225-3232
TUCKER, SADLER & ASSOCIATES, A.I.A.
2411 Second Avenue San Diego, California 92101 (619) 236-1662
A JOINT VENTURE

COUNTY OF FRESNO
MAIN DETENTION
FACILITY EXPANSION
Fresno, California

Revision	Date

Warren D. Thompson, A.I.A.
California C-8742

Thomas B. Tucker, A.I.A.
California C-1886

Sheet Title	
Drawn By	Checked By
Job Number 33082-B	Date 4 FEB 80
Sheet A-1.1.2	
Of	

DEMOLITION SECOND FLOOR PLAN

Of



TUCKER, SADLER & ASSOCIATES, A.I.A.
2411 Second Avenue San Diego, California 92101 (619) 236-1882

A JOINT VENTURE

Fresno, California

[illegible]

Sheet Title

Sheet

A-1.2.B

I C

NOTES: (APPLIES TO SHTS A-1.2.B TO A-1.2.3)

1. SEE ELECTRICAL DEMOLITION PLAN SHEET E-1.1.D FOR FIXTURES TO BE REMOVED
2. SEE BASEMENT H.V.A.C. PLAN SHEET M-1.2.D FOR MECH. GRILLS TO BE REMOVED OR RELOCATED
3. IN AREAS WHERE CEILINGS ARE TO BE REMOVED, ALSO REMOVE ALL GRID SYSTEMS, HANGERS, ETC.

Diagram illustrating the reference north arrow and scale bar. The north arrow points left, labeled "REFERENCE NORTH". Below it is a scale bar marked from 0 to 24, with a unit of $1/8'' = 1'0''$.


$1/8'' = 1'0''$



0 4 8 16 24

DEMOLITION REFLECTED CEILING PLAN (BASEMENT)

74

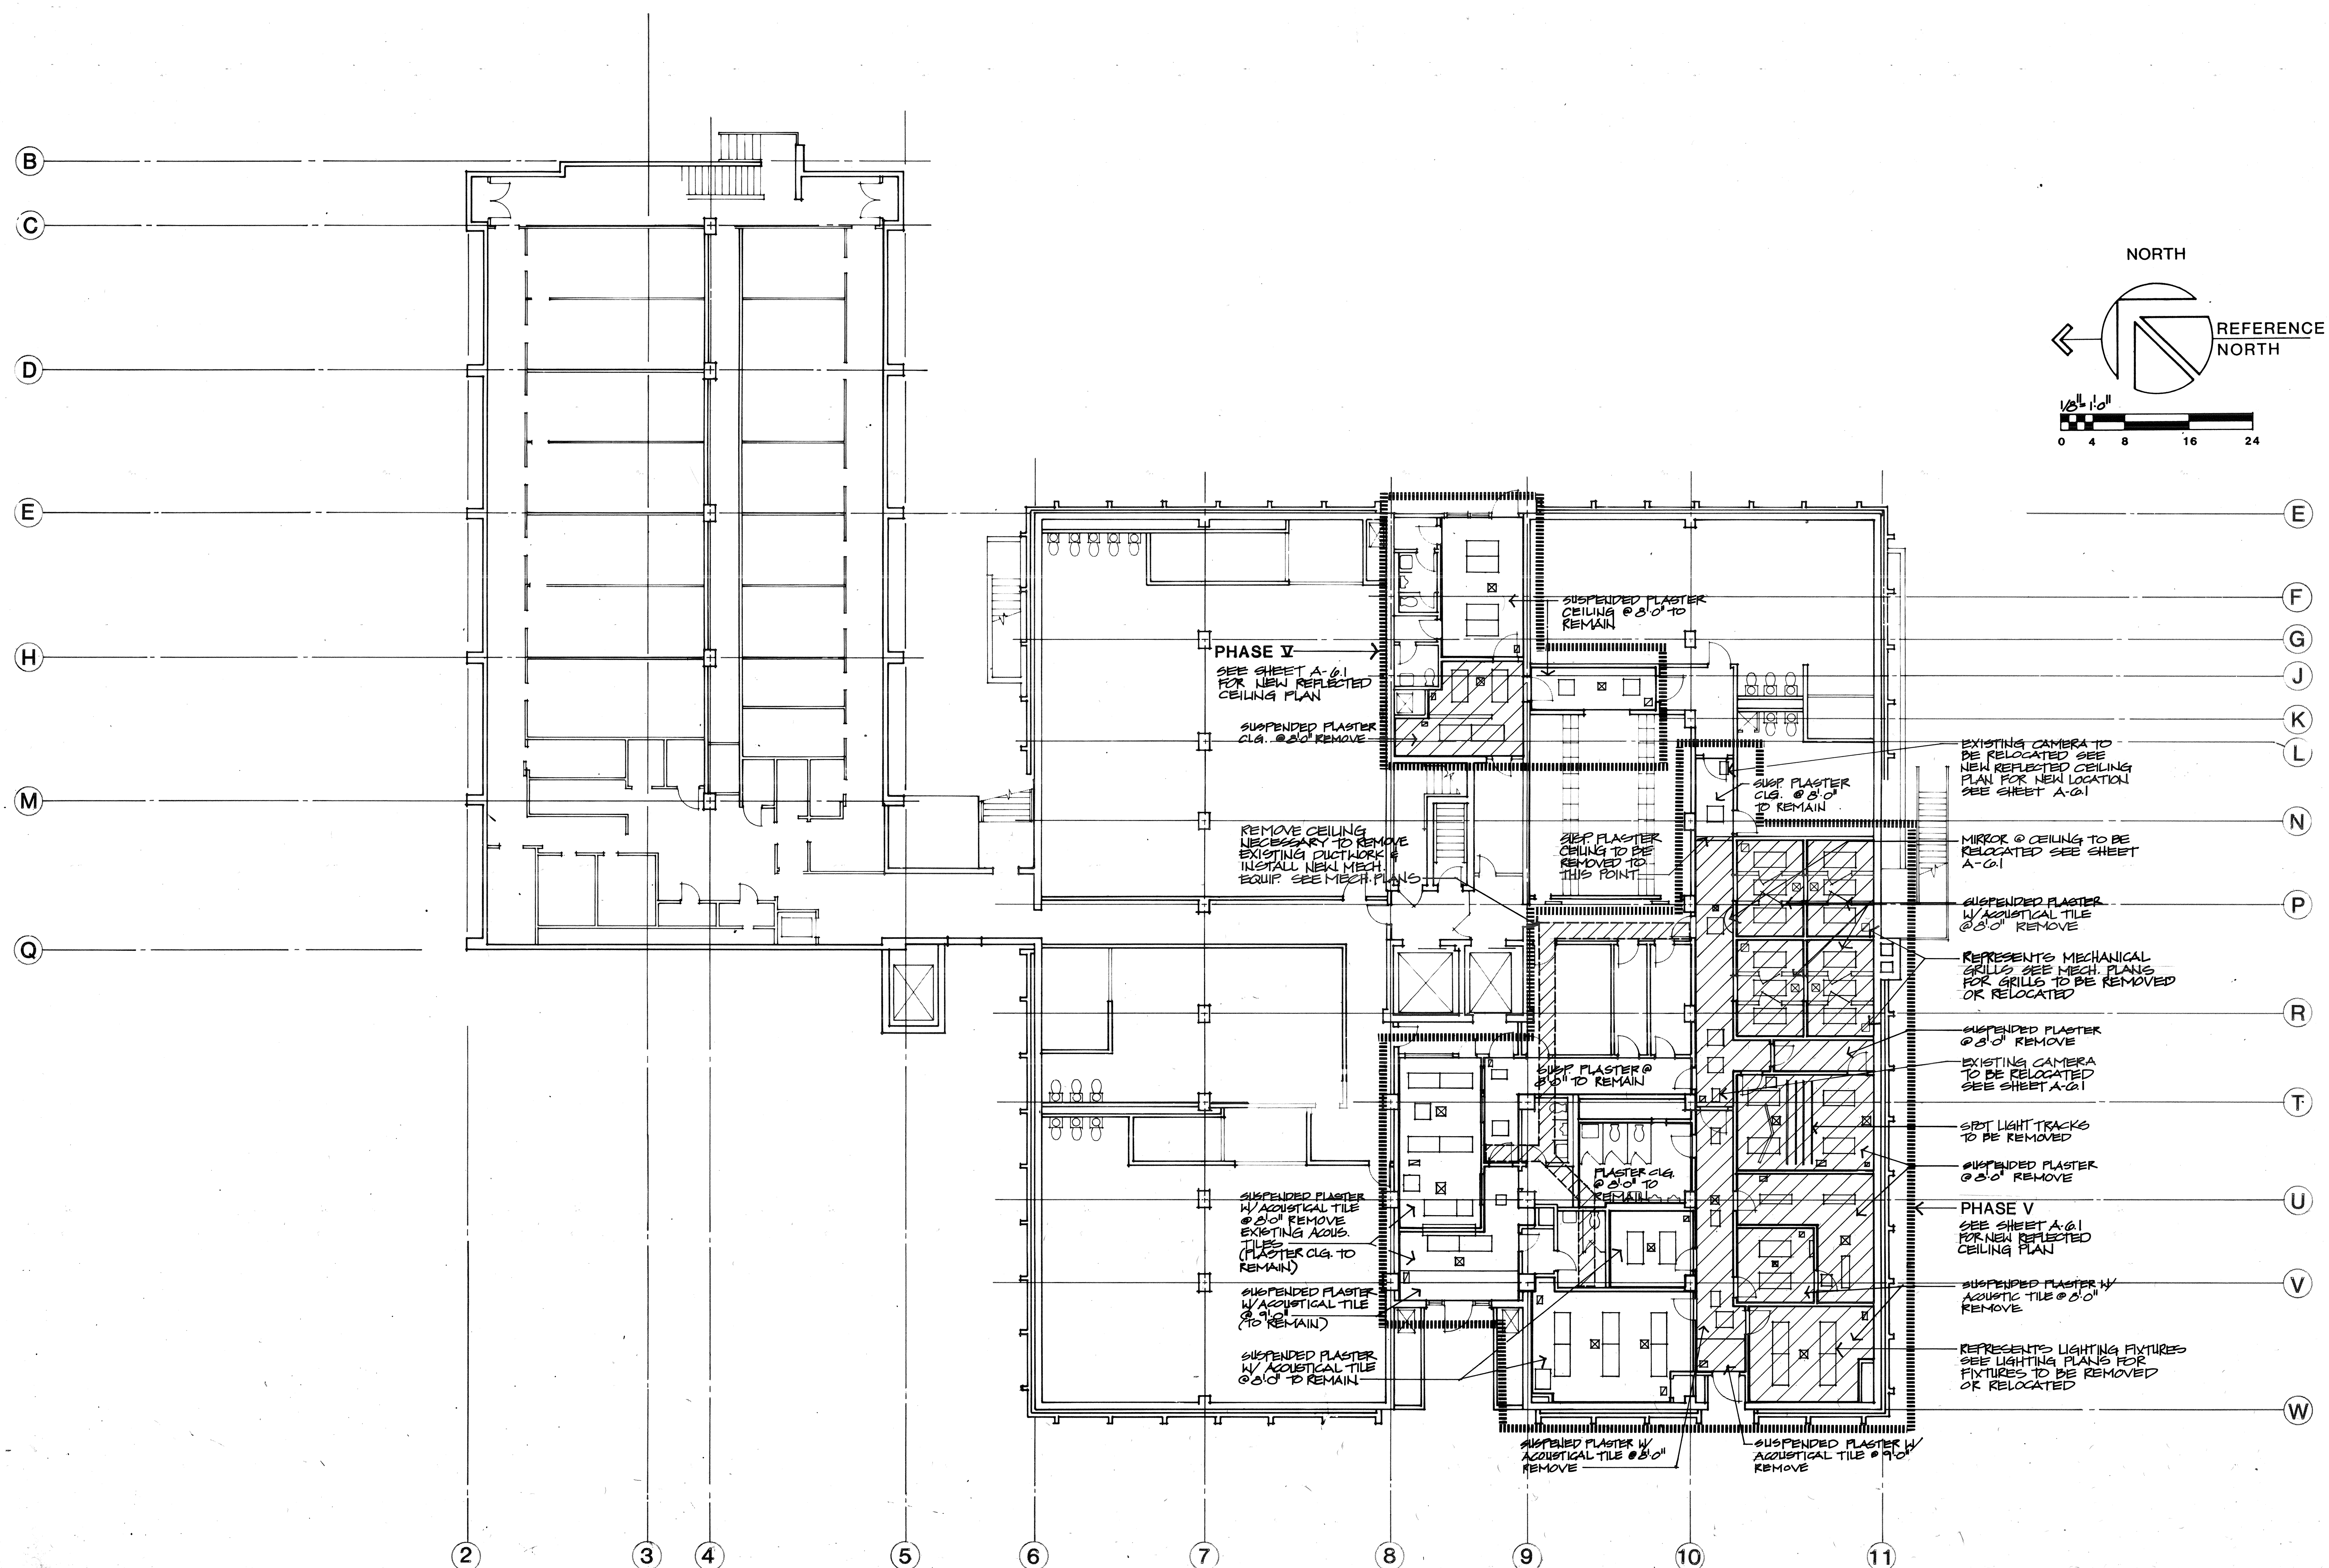

DEMOLITION REFLECTED CEILING PLAN (FIRST FLOOR)

THOMPSON ARCHITECTURAL GROUP, INC.
1177 West Shaw Avenue Fresno, California 93711 (209) 225-3232
TUCKER, SADLER & ASSOCIATES, A.I.A.
2411 Second Avenue San Diego, California 92101 (619) 236-1662
A JOINT VENTURE

COUNTY OF FRESNO
MAIN DETENTION
FACILITY EXPANSION
Fresno, California

Revision	Date

Warren D. Thompson, A.I.A.
California C-8742

Thomas B. Tucker, A.I.A.
California C-1896


Sheet Title

Drawn By Checked By

Job Number Date
03082 D 4 FEB 80

Sheet
A-1.2.1
of


73

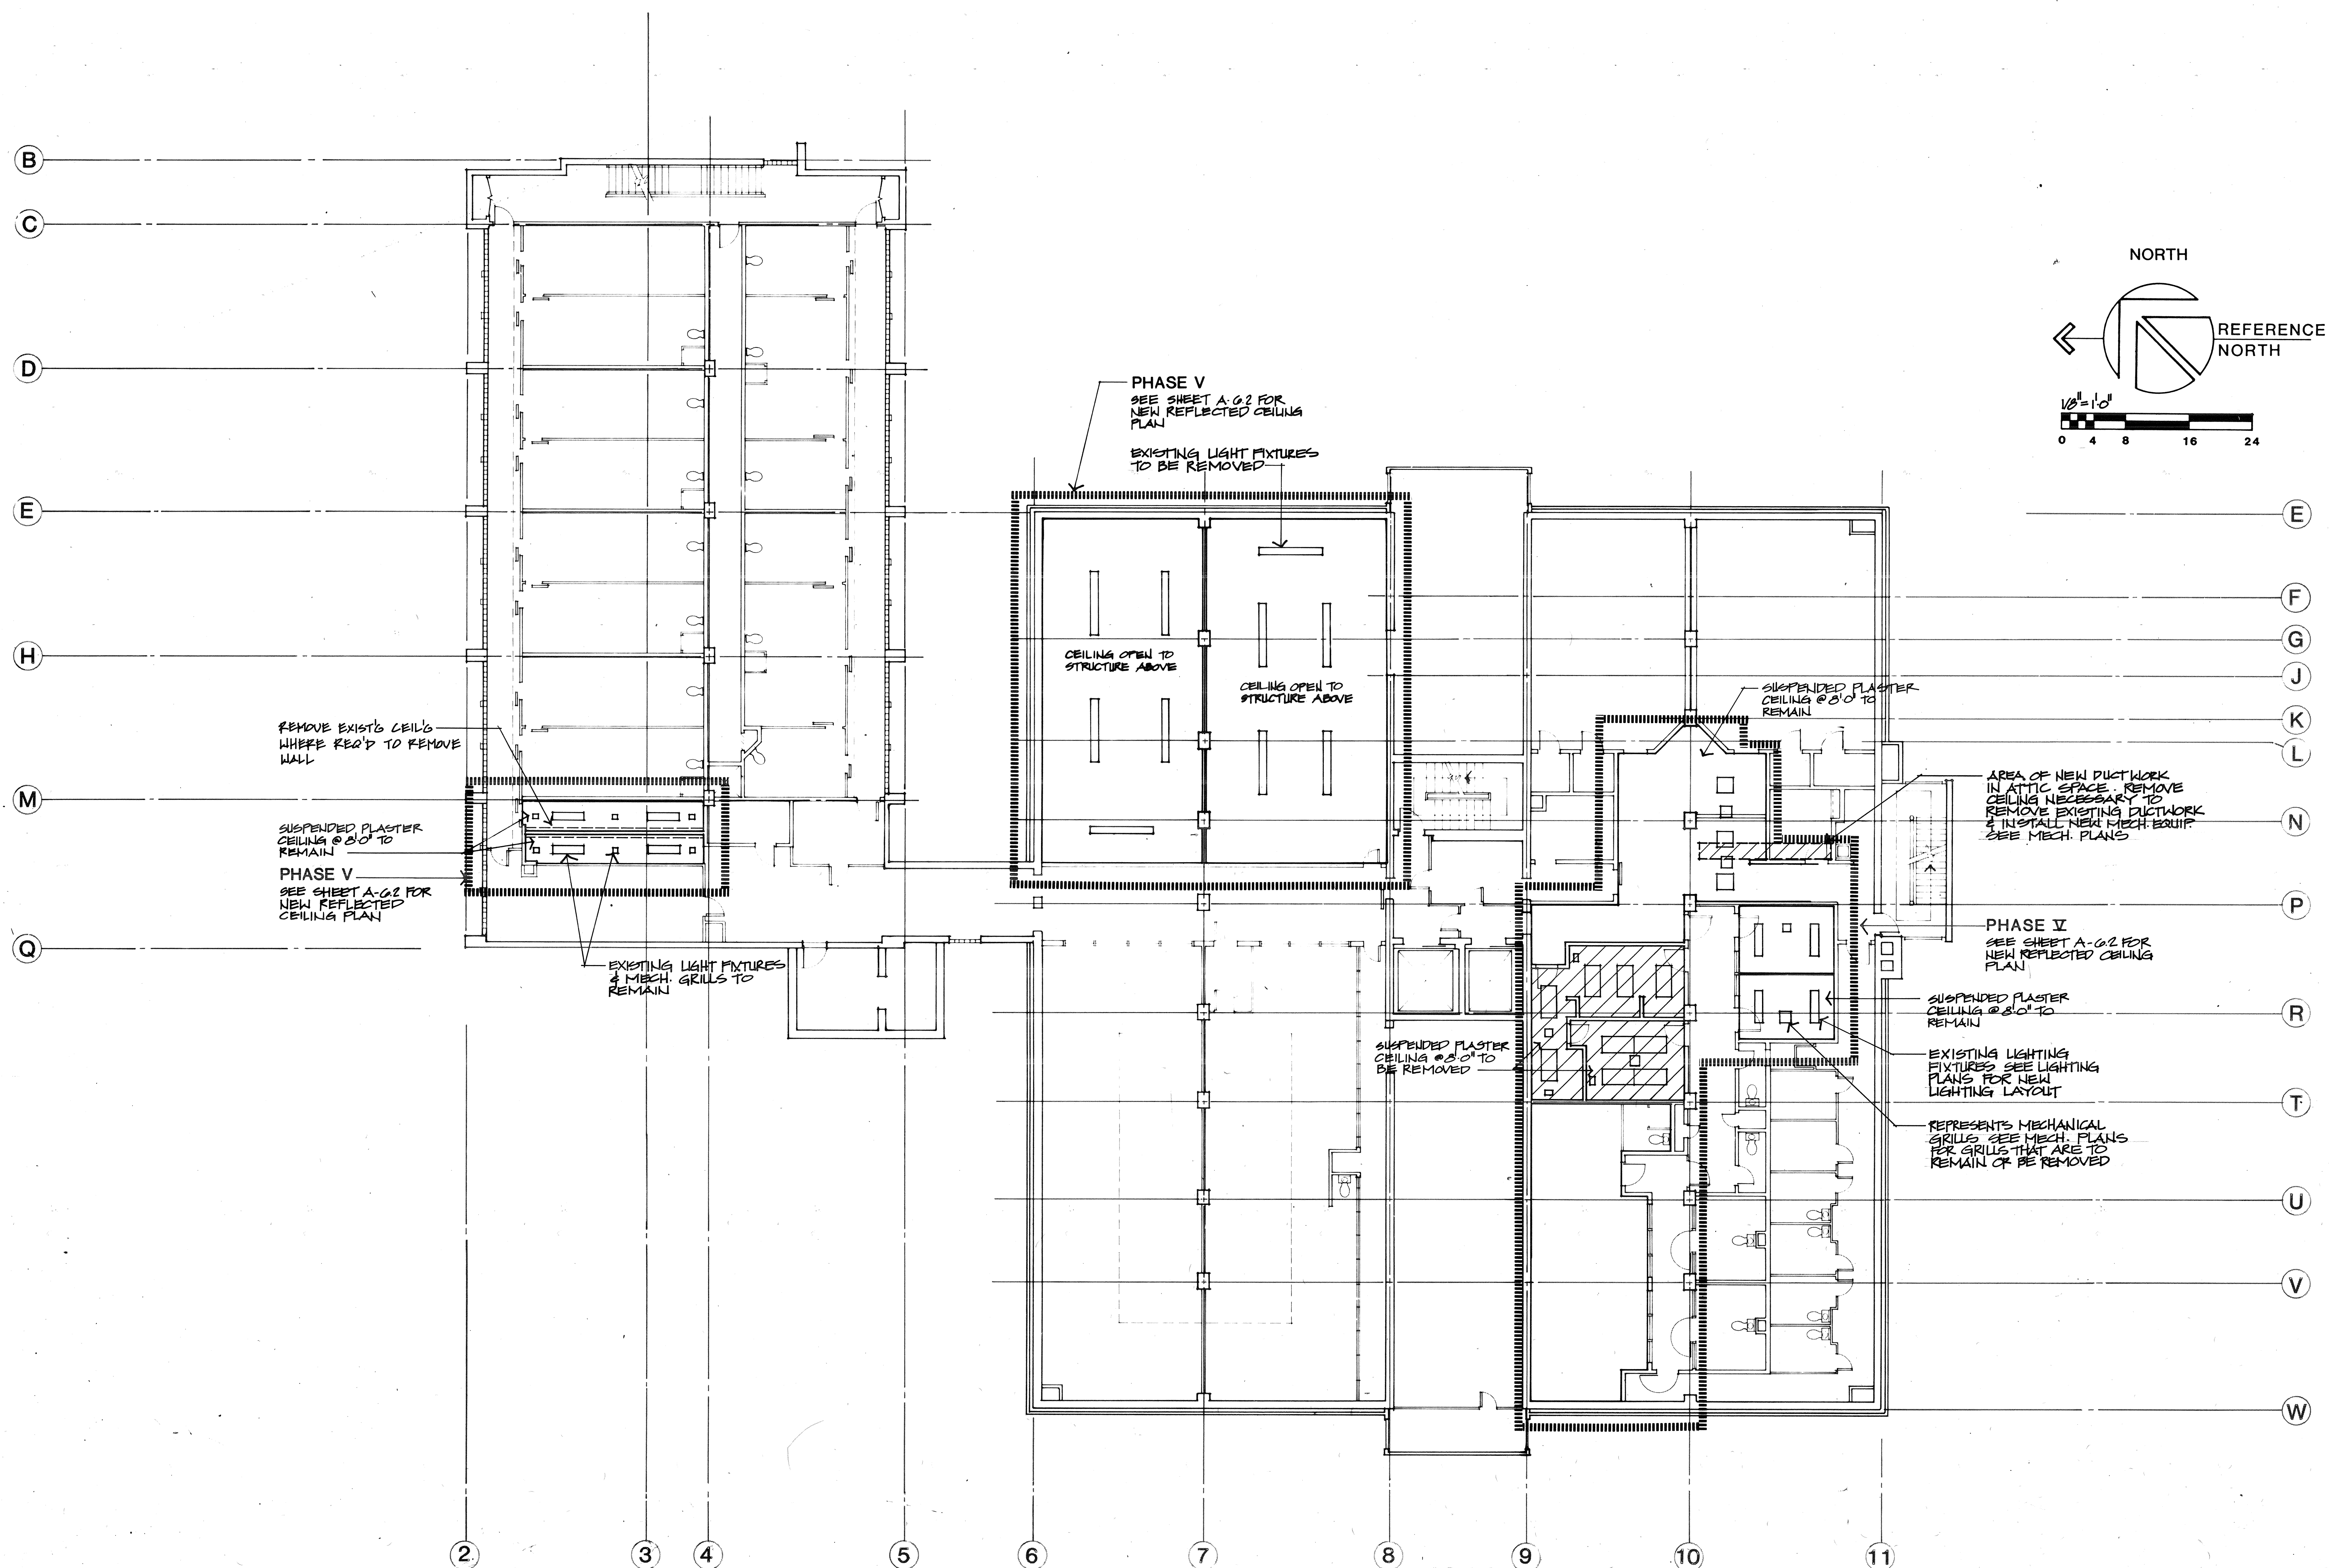

DEMOLITION REFLECTED CEILING PLAN (SECOND FLOOR)

THOMPSON ARCHITECTURAL GROUP, INC.
1177 West Shaw Avenue Fresno, California 93711 (209) 225-3232
TUCKER, SADLER & ASSOCIATES, A.I.A.
2411 Second Avenue San Diego, California 92101 (619) 236-1662
A JOINT VENTURE

COUNTY OF FRESNO
MAIN DETENTION
FACILITY EXPANSION
Fresno, California

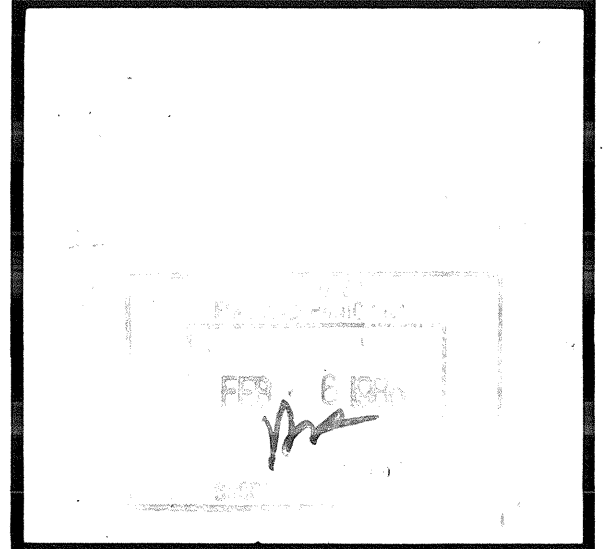

Revision	Date

Warren D. Thompson, A.I.A.
California C-6742

Thomas B. Tucker, A.I.A.
California C-1886

Sheet Title

Drawn By
A-122.1

Checked By
A-11.8.2



Job Number
83282 B

Date
4 FEB 06

Sheet
A-1.2.2

of

72
R

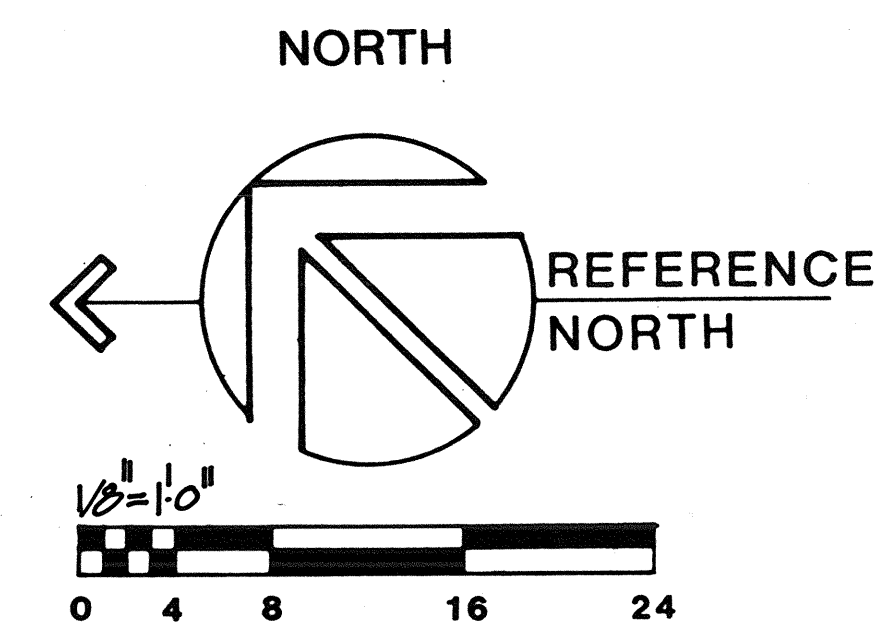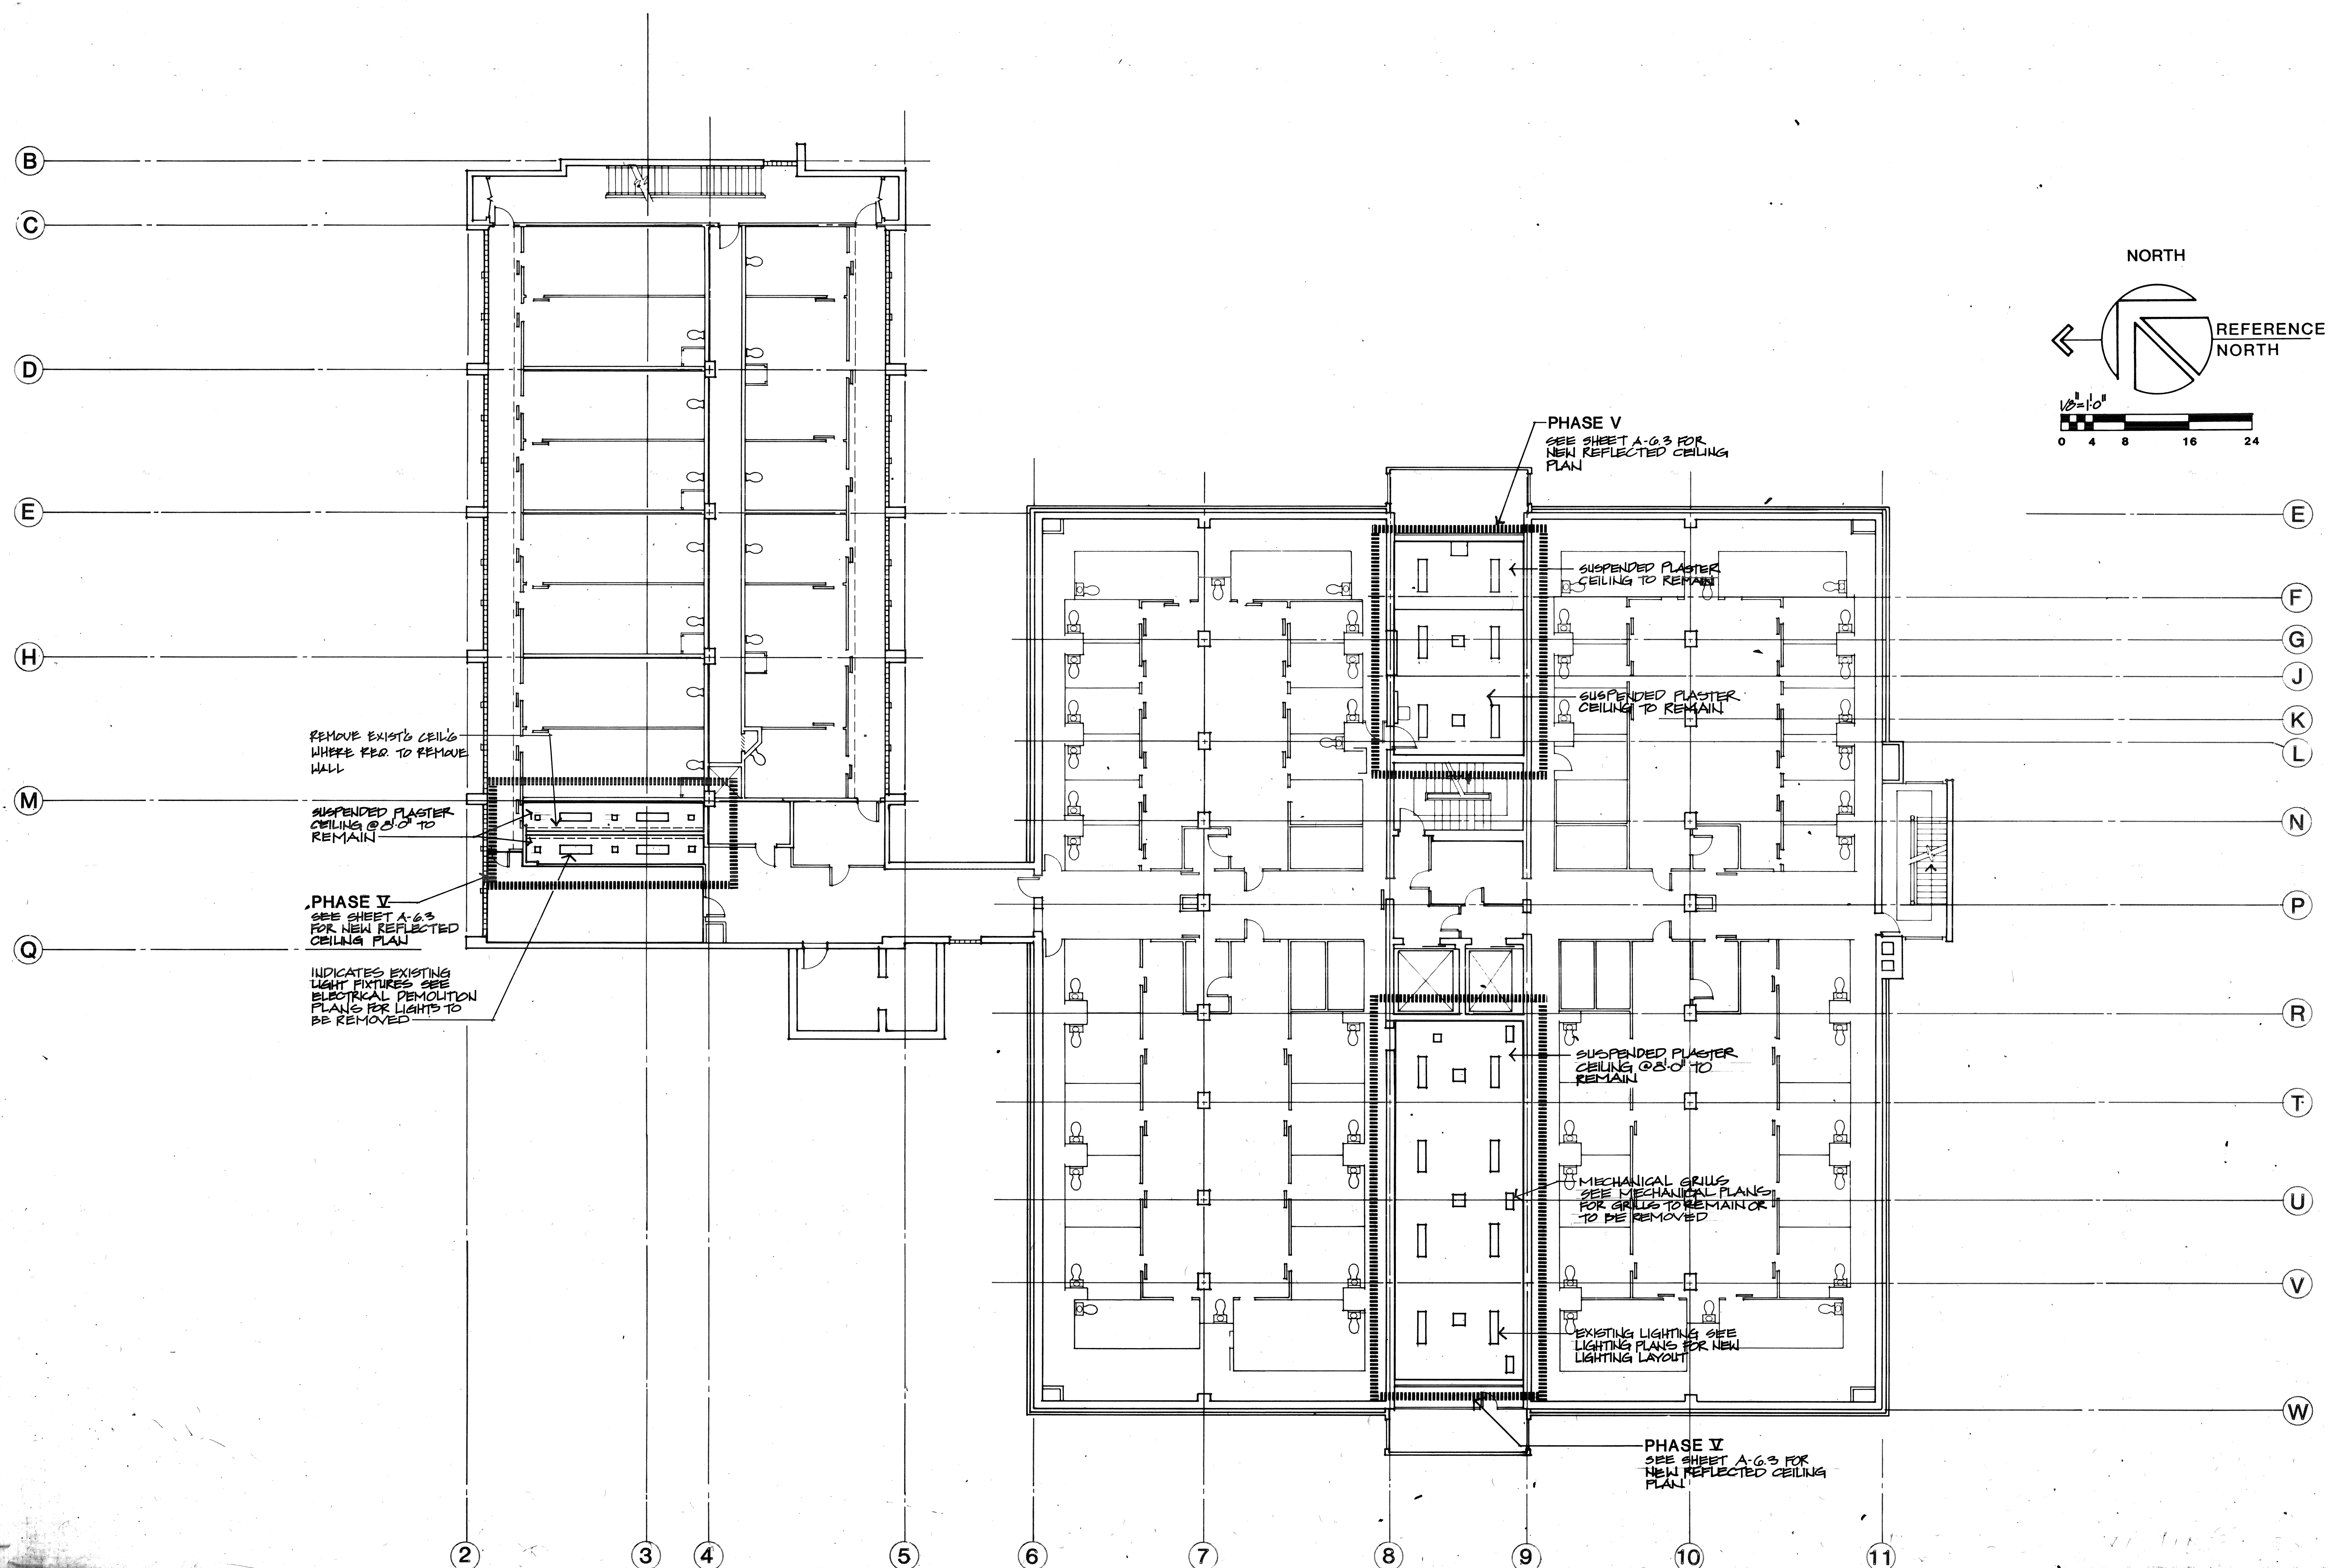

THOMPSON ARCHITECTURAL GROUP, INC.
1177 West Shaw Avenue Fresno, California 93711 (209) 225-3232
TUCKER, SADLER & ASSOCIATES, A.I.A.
2411 Second Avenue San Diego, California 92101 (619) 236-1662
A JOINT VENTURE

COUNTY OF FRESNO
MAIN DETENTION
FACILITY EXPANSION
Fresno, California

Revision	Date

Warren D. Thompson, A.I.A.
California C-6742

Thomas B. Tucker, A.I.A.
California C-1886

Sheet Title


Drawn By Checked By

Job Number Date
03082 D 4 FEB 80

Sheet
A-1.2.3
of

DEMOLITION REFLECTED CEILING PLAN (THIRD FLOOR)

PHASE I

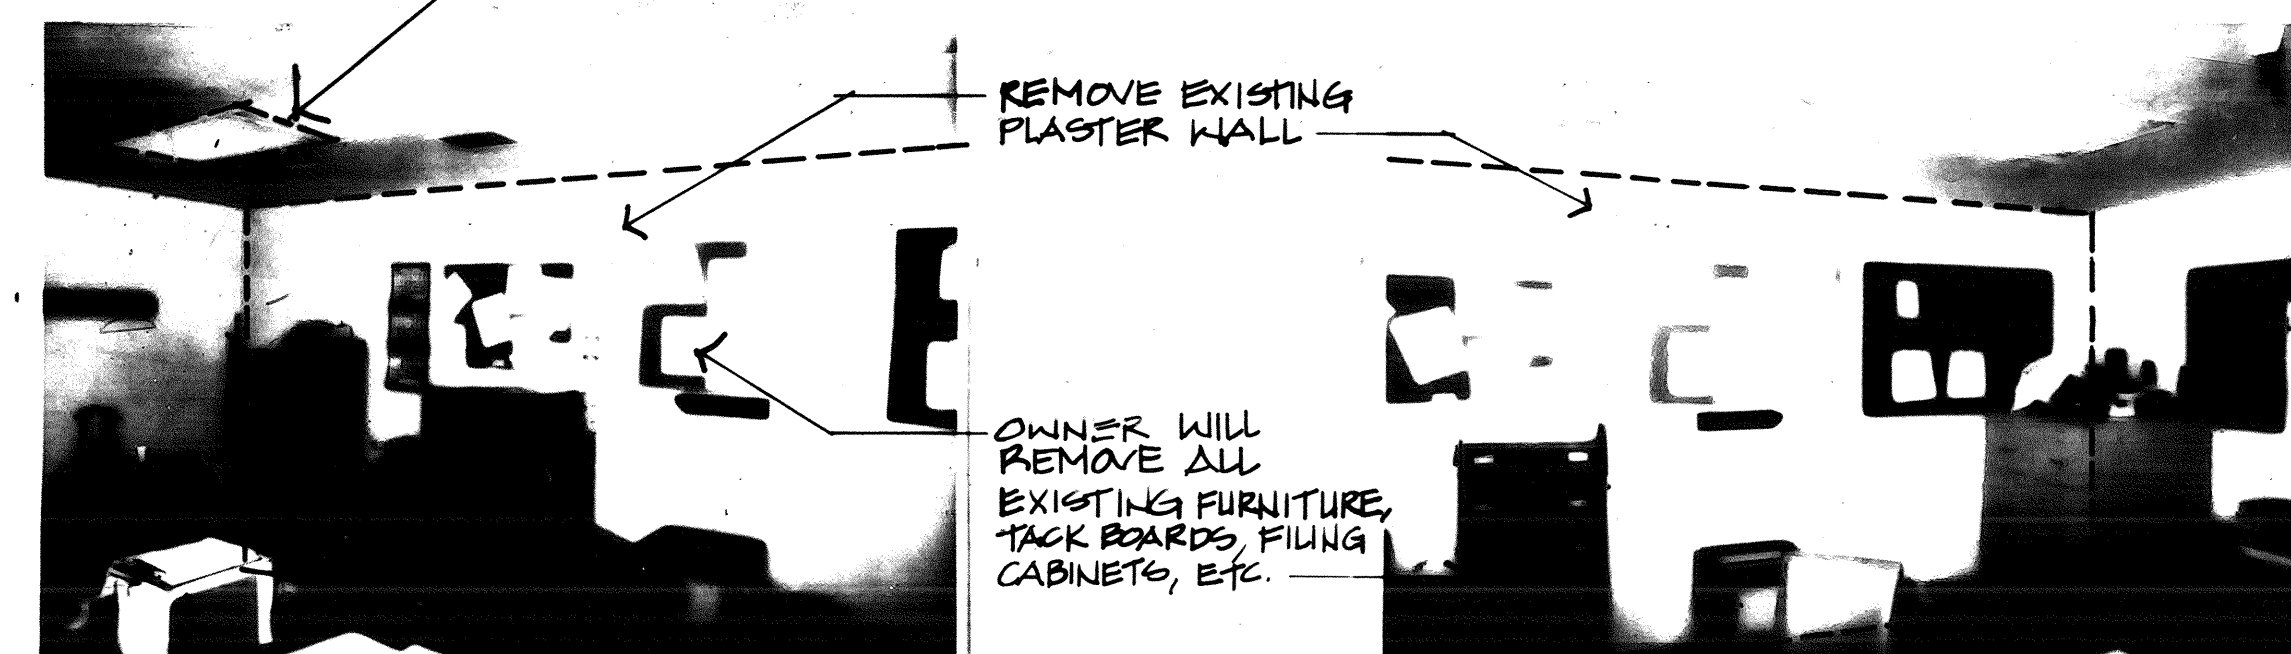

1 SGT. OFFICE

REMOVE EXISTING DOOR & WINDOWS & FRAMES



2


LIGHT FIXTURES TO BE REMOVED OR RELOCATED SEE ELECTRICAL PLANS

REMOVE EXISTING PLASTER WALLS




3 STORAGE AREA

REMOVE EXISTING FREEZER DOORS & FRAMES TYPE OF 3 SEE DEMO. PLAN

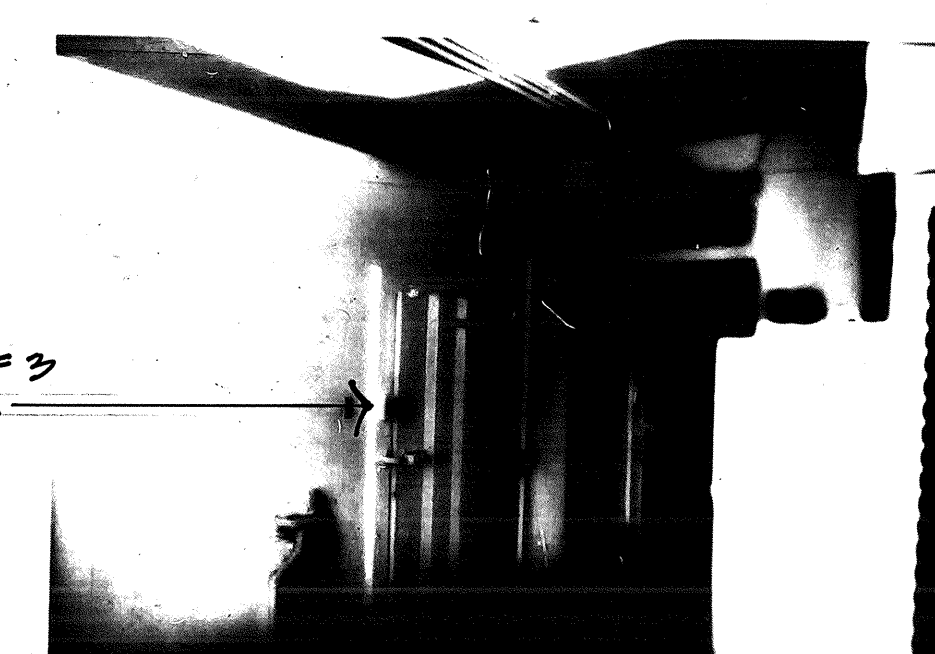

4

REMOVE EXISTING DOOR & FRAME

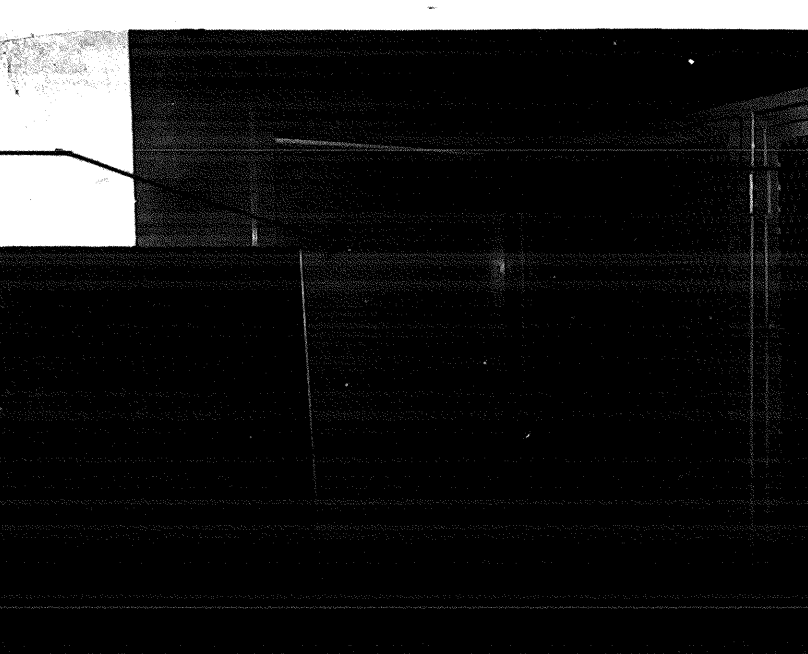

5

REMOVE EXISTING WIRE MESH FENCING



6


REMOVE EXISTING HOOD & HOOD DUCTS (SEE MECH. PLANS)



7

REMOVE EXISTING HOOD & HOOD DUCTS (SEE MECH. PLANS)


REMOVE EXISTING WIRE MESH ENCLOSURE

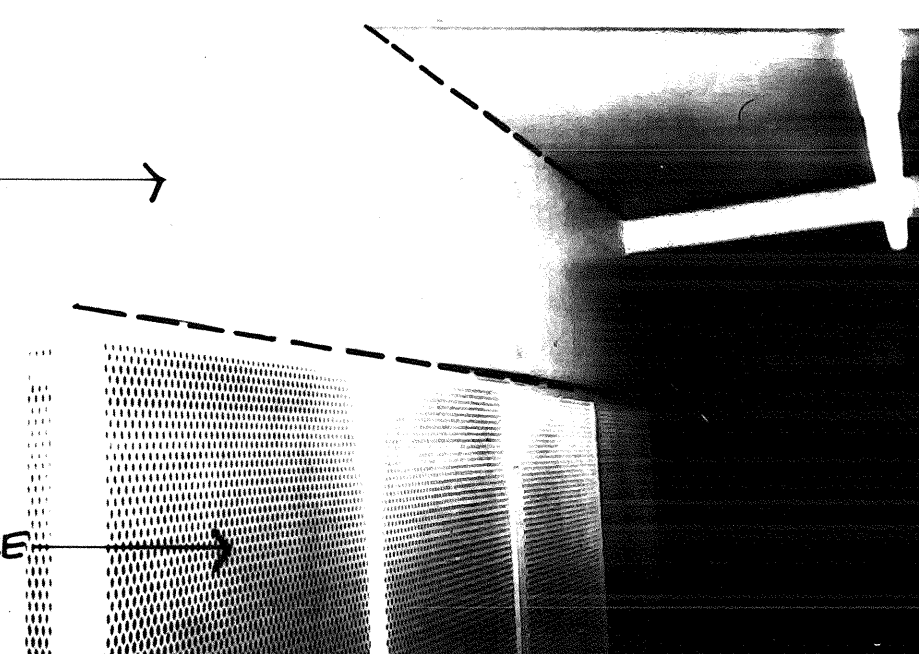

8

REMOVE EXISTING HOOD & HOOD DUCTS (SEE MECH. PLANS)

REMOVE EXISTING WIRE MESH ENCLOSURE

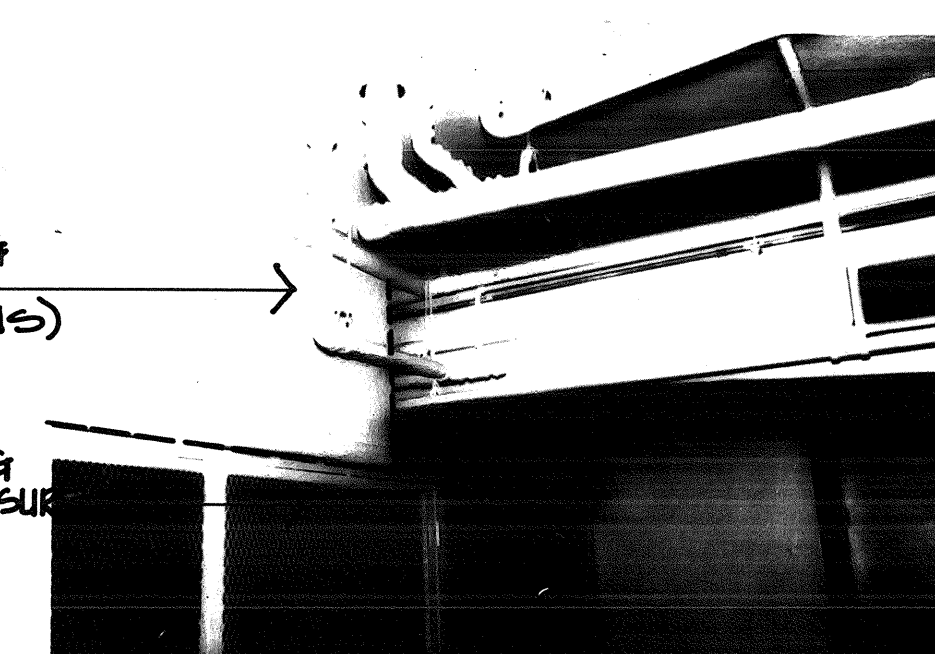

9


10



11

REMOVE EXISTING HOOD

REMOVE EXISTING WIRE MESH ENCLOSURE

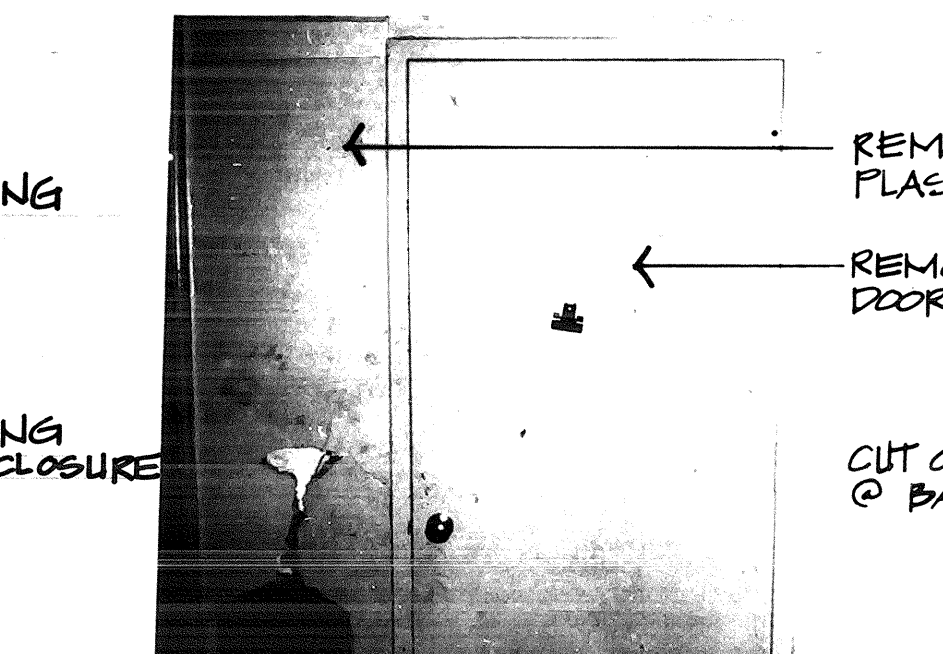


12

REMOVE EXISTING PLASTER WALL

REMOVE EXISTING DOOR & FRAME

CUT OFF & CAP PIPE @ BASE

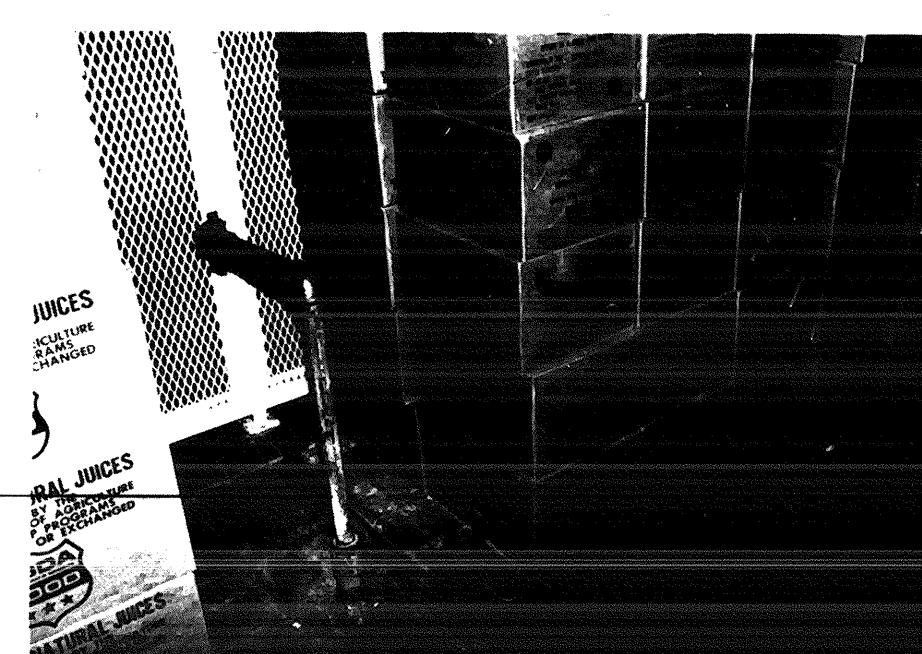

13

REMOVE WIRE MESH FENCING

REMOVE EXISTING PLASTER WALL

BREAK OUT EXISTING RAISED CONCRETE FAD TO LEVEL OF TROUGH

REMOVE EXISTING WINDOW & FRAME



14

REMOVE WIRE MESH FENCING


REMOVE EXISTING PLASTER WALL

BREAK OUT EXISTING RAISED CONCRETE FAD TO LEVEL OF TROUGH

REMOVE EXISTING WINDOW & FRAME



15

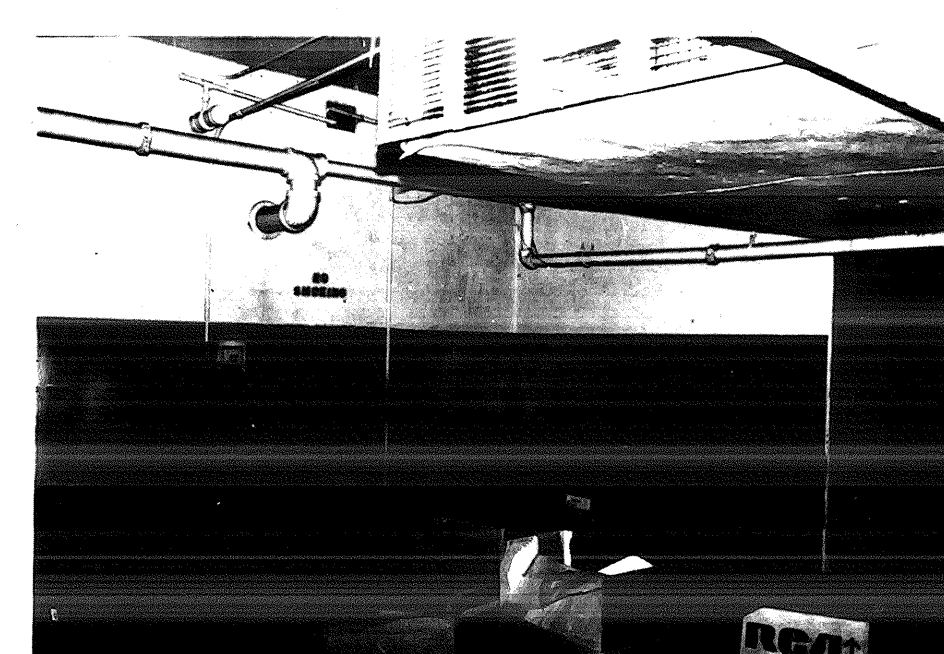


16

BREAK OUT WALL @ DOOR TO ACCOMMODATE 3'0" WIDE NEW DOOR



17

REMOVE EXISTING DOOR & FRAME

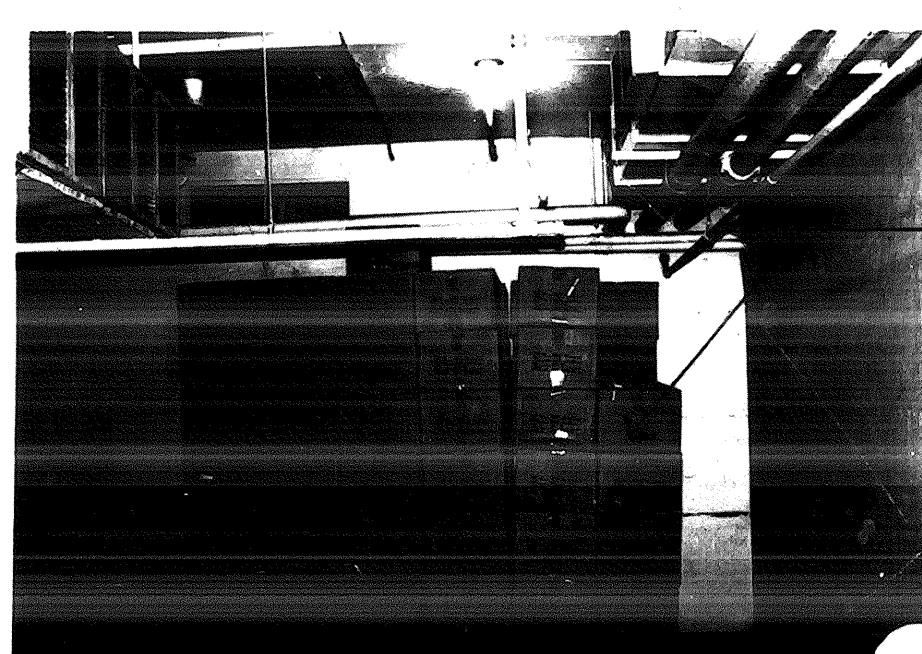

18

OWNER WILL REMOVE STORAGE ITEMS




19

REMOVE EXISTING SHELVING



20

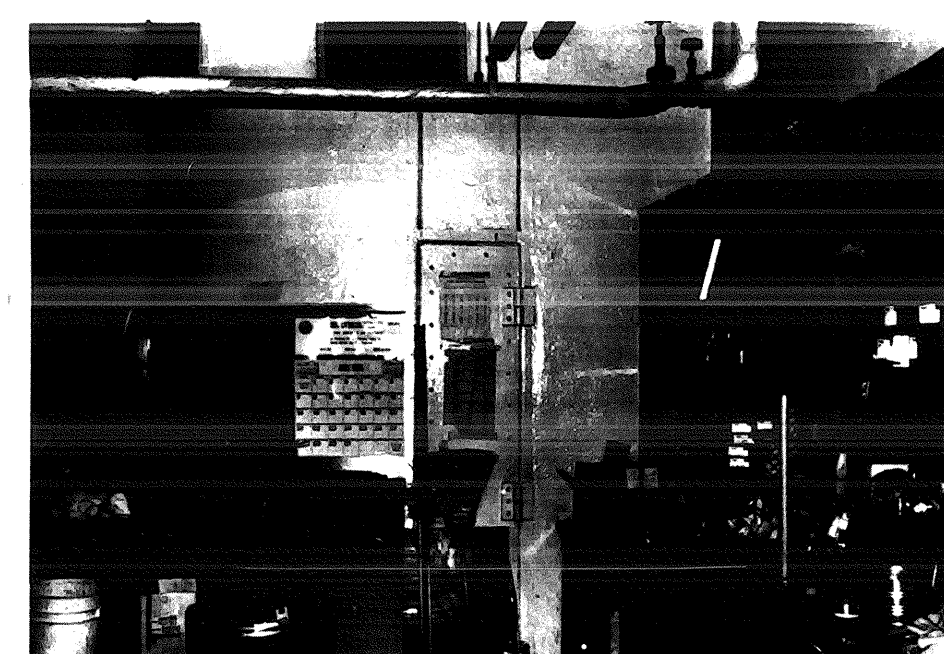

21

REMOVE EXISTING SHELVING AND WORK BENCH



22

SEE MECH. FOR RELOCATION OF GRILLE

REMOVE EXISTING STL. STUDS W/ PLASTER WALLS



23


PHASE II



24

REMOVE EXISTING WINDOWS & FRAMES

REMOVE EXISTING COUNTER

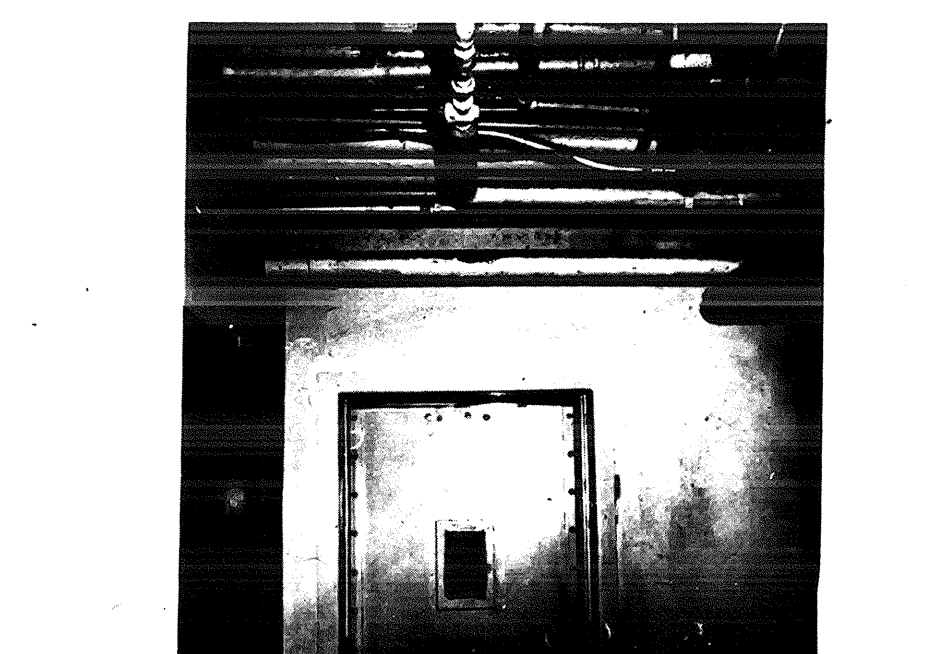


25



26

REMOVE EXISTING ROLLING COUNTER DOOR

REMOVE EXISTING COUNTER

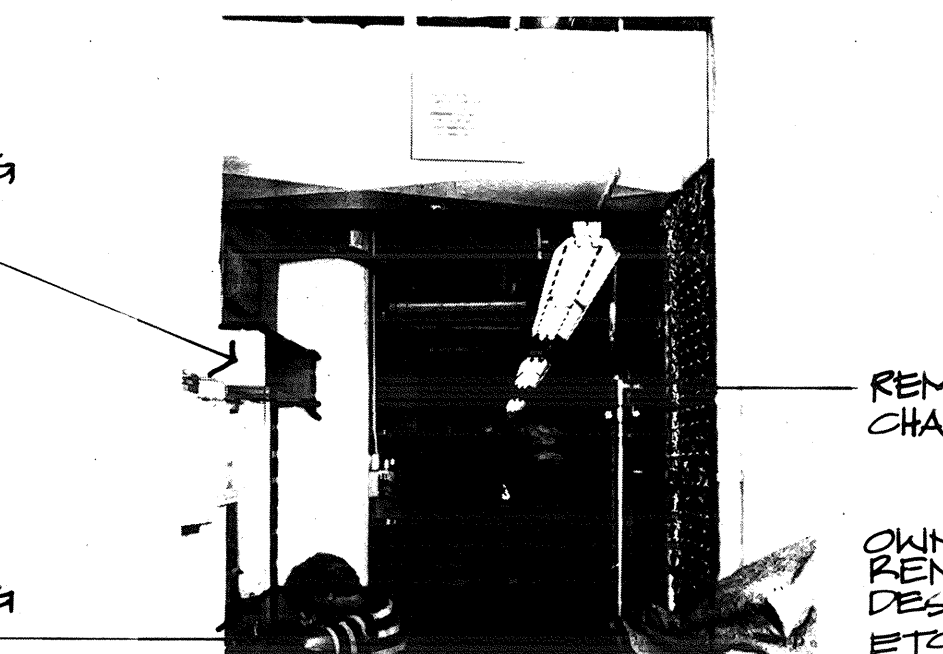

27

REMOVE EXISTING CHAIN LINK FENCING

OWNER WILL REMOVE EXISTING DESKS, STORAGE CABINETS ETC.



28

REMOVE EXISTING CHAIN LINK FENCING

REMOVE EXISTING CLOTHING RACKS



29

REMOVE EXISTING WINDOW & FRAME

REMOVE EXISTING SHELVING

REMOVE EXISTING COUNTER




30

26

THOMPSON ARCHITECTURAL GROUP, INC.
1177 West Shaw Avenue Fresno, California 93711 (209) 225-3232
TUCKER, SADLER & ASSOCIATES, A.I.A.
2411 Second Avenue San Diego, California 92101 (619) 236-1662
A JOINT VENTURE

COUNTY OF FRESNO
MAIN DETENTION
FACILITY EXPANSION
Fresno, California

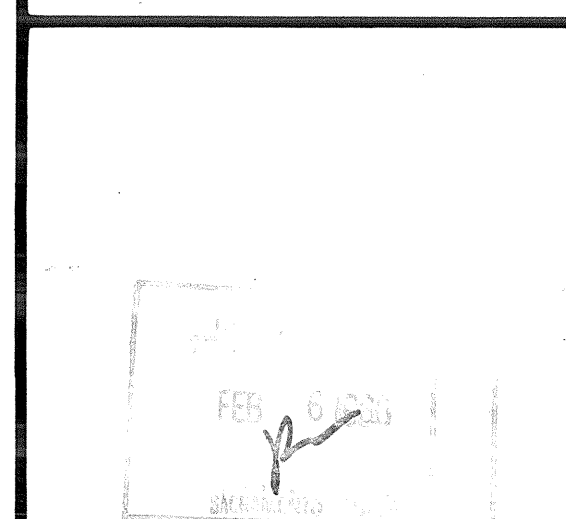

Revision	Date

Warren D. Thompson, A.I.A.
California C-6742
Thomas B. Tucker, A.I.A.
California C-1886


Sheet Title	
Drawn By	Checked By
Job Number 83082 B	Date 4 FEB 80
Sheet	

A-1.3.1

DEMOLITION INTERIOR ELEVATIONS




REMOVE EXISTING CLOTHES RACKS

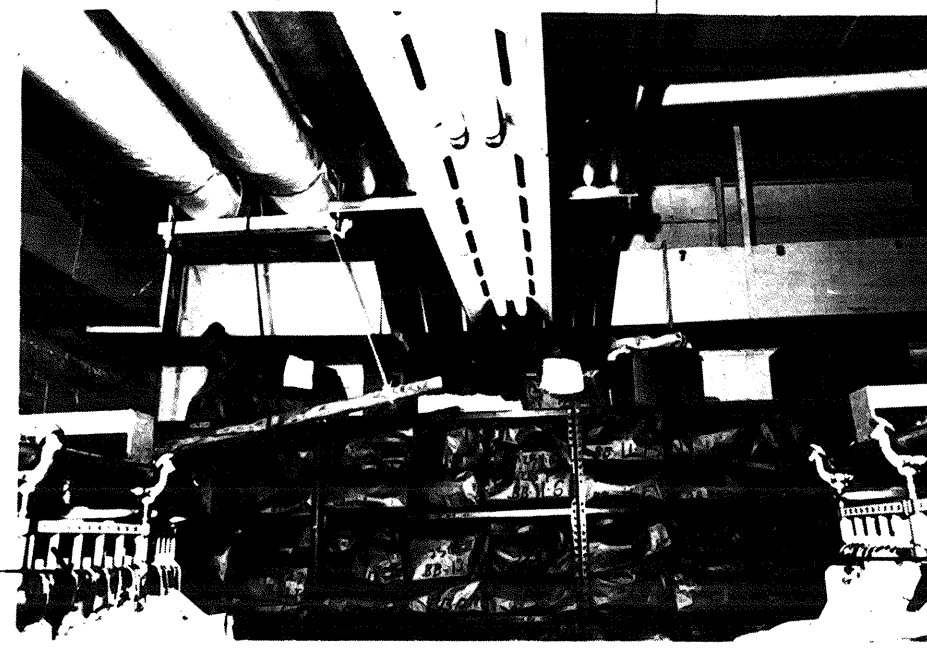


REMOVE STORAGE UNITS

REMOVE EXISTING SHELVING

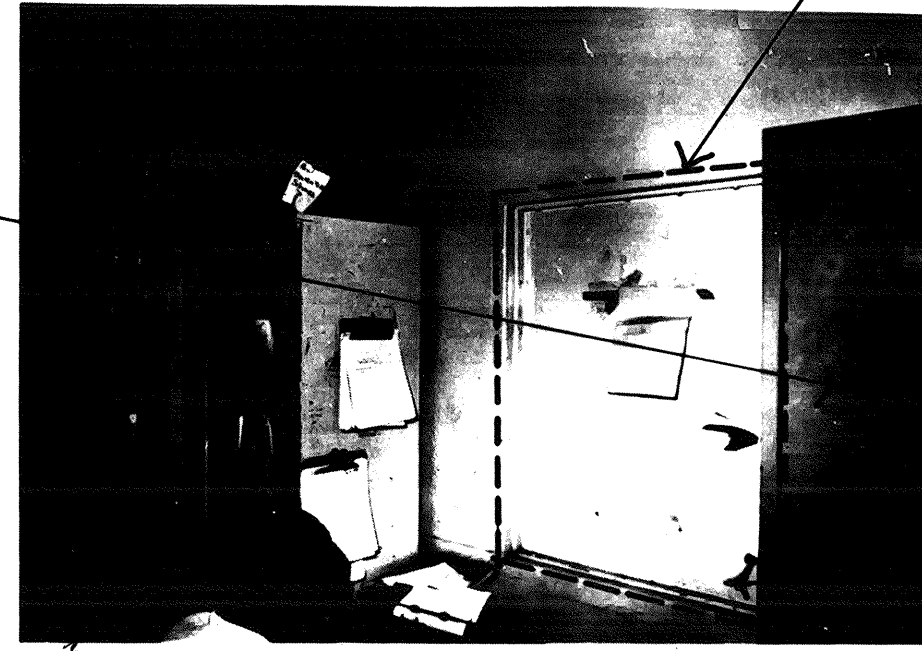

REMOVE EXISTING WINDOW & FRAME
REMOVE EXISTING PIPE TO ABOVE NEW 8" OF CEILING & RELOCATE AS PER PLUMBING DRAWINGS
CUT OPENING IN EXISTING CONC. WALL FOR SIZE & LOCATION SEE DEMO PLANS
REMOVE EXISTING WINDOW & FRAME

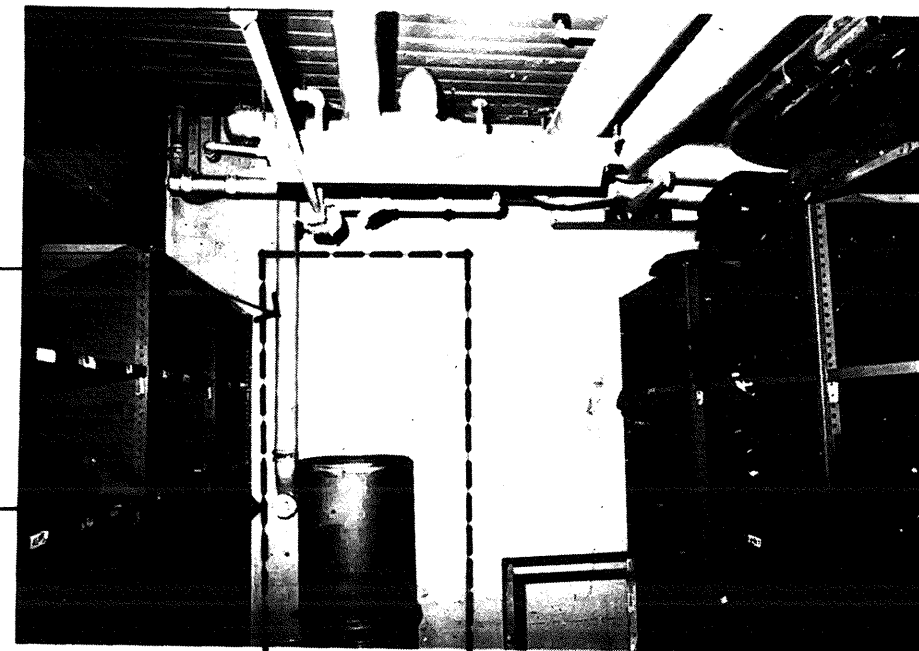


REMOVE EXISTING SHELVING



REMOVE EXISTING PLASTER WALL
REMOVE EXISTING DOOR & FRAME
REMOVE BENCHES

31 INMATE CLOTHING & SUPPLY

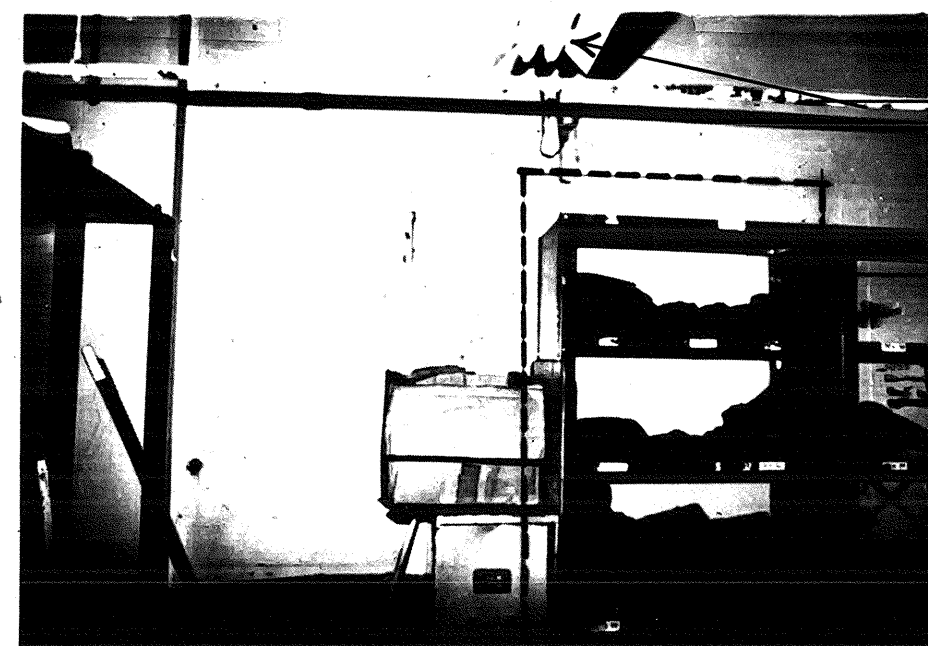

REMOVE EXISTING LIGHT FIXTURES THIS AREA SEE ELECTRICAL PLANS
CUT OPENING IN EXISTING CONC. WALL FOR SIZE & LOCATION SEE 1/4" PLANS
REMOVE EXISTING SHELVING



OWNER WILL REMOVE TABLES, COUNTERS, ETC.



METAL SHELVING TO BE REMOVED




REMOVE PLASTER WALL
BREAK OUT WALL TO ACCOMMODATE A 3'0" WIDE DOOR & FRAME (SEE 1/4" PLANS)
REMOVE EXISTING S.S. TOILET SINK COMBINATION



REMOVE EXISTING PLASTER WALL
REMOVE EXISTING DOOR & FRAME
REMOVE BENCHES


32

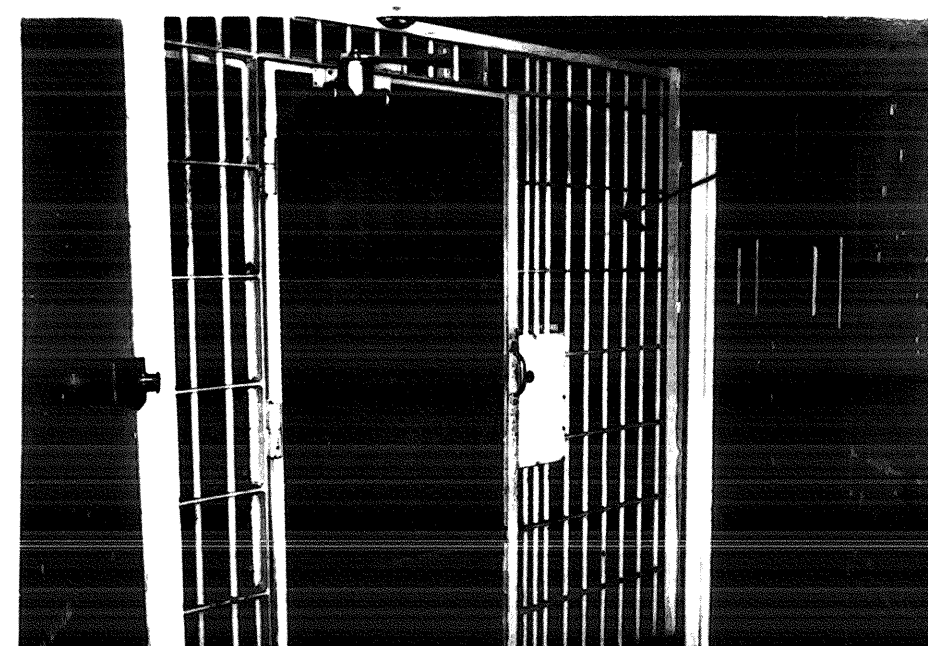

REMOVE BARRED WALL & DOOR
REMOVE EXISTING DOORS & FRAME
REMOVE PLASTER WALL SEE DEMO PLAN FOR EXTENT
REMOVE EXISTING DOOR




REMOVE EXISTING SHOWER ASSEMBLY
REMOVE BARRED DOOR & ASSEMBLY
REMOVE ROLLING COUNTER DOOR
REMOVE PLASTER WALLS

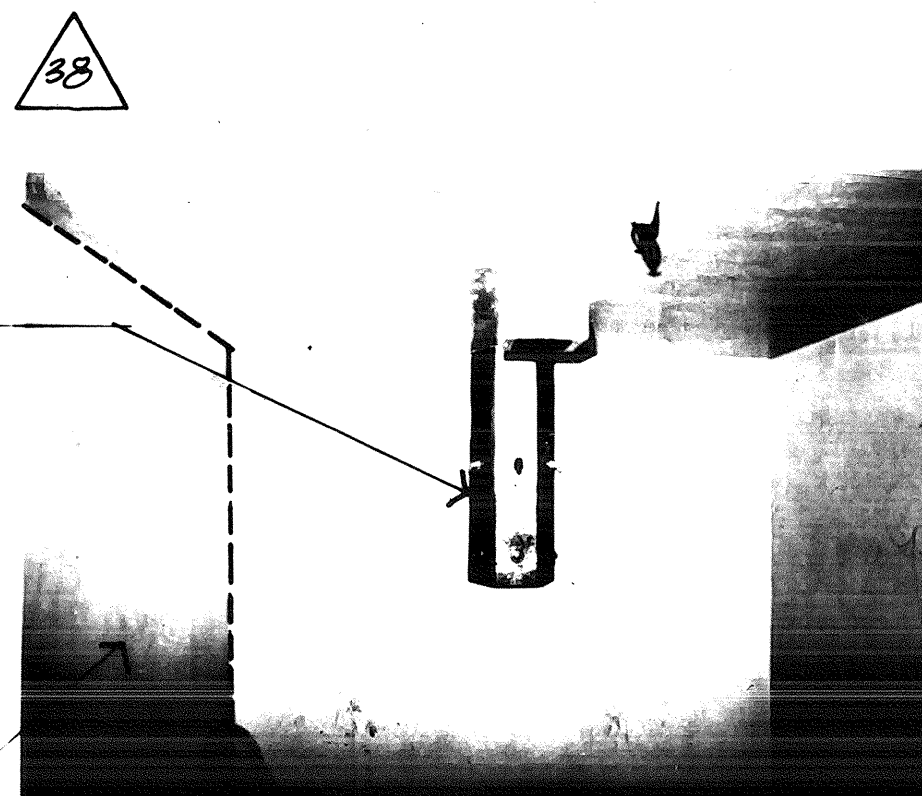

REMOVE EXISTING DOOR & ASSEMBLY
REMOVE ROLLING COUNTER DOOR



REMOVE EXISTING LIGHT FIXTURES SEE ELEC. PLANS

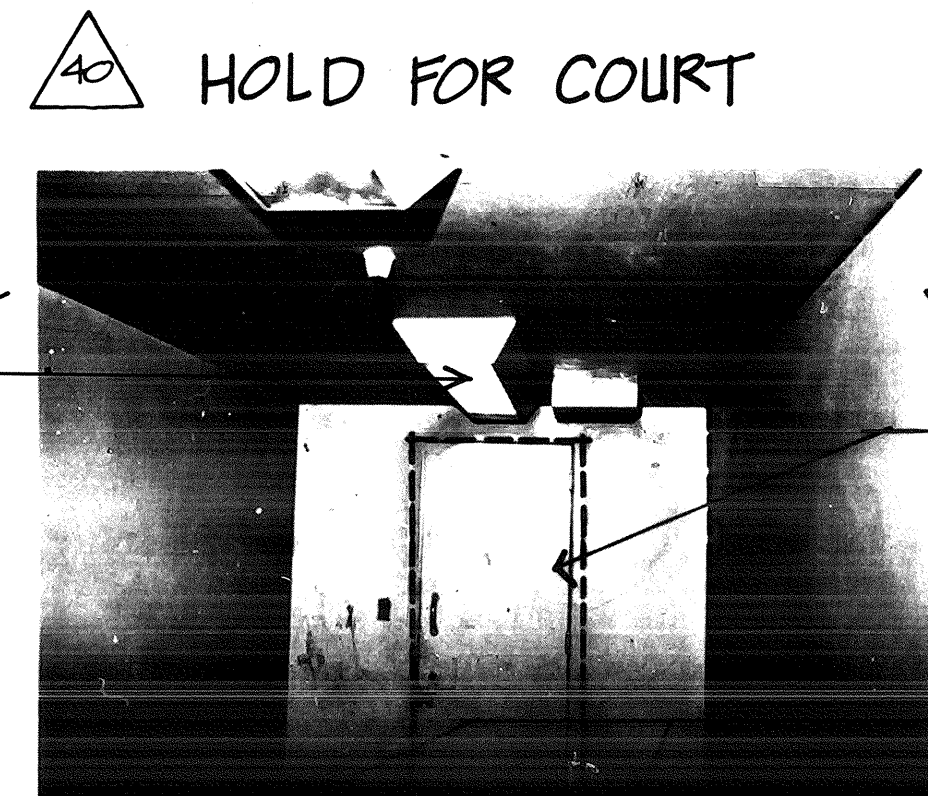


REMOVE PLASTER WALL
REMOVE EXISTING DOOR & FRAME
REMOVE EXISTING BENCHES

41



REMOVE PLASTER WALL
REMOVE ROLLING COUNTER DOOR


REMOVE EXISTING LIGHT FIXTURES SEE ELECTRICAL PLANS FOR NEW LIGHTS
OWNER WILL REMOVE WASHING MACHINE

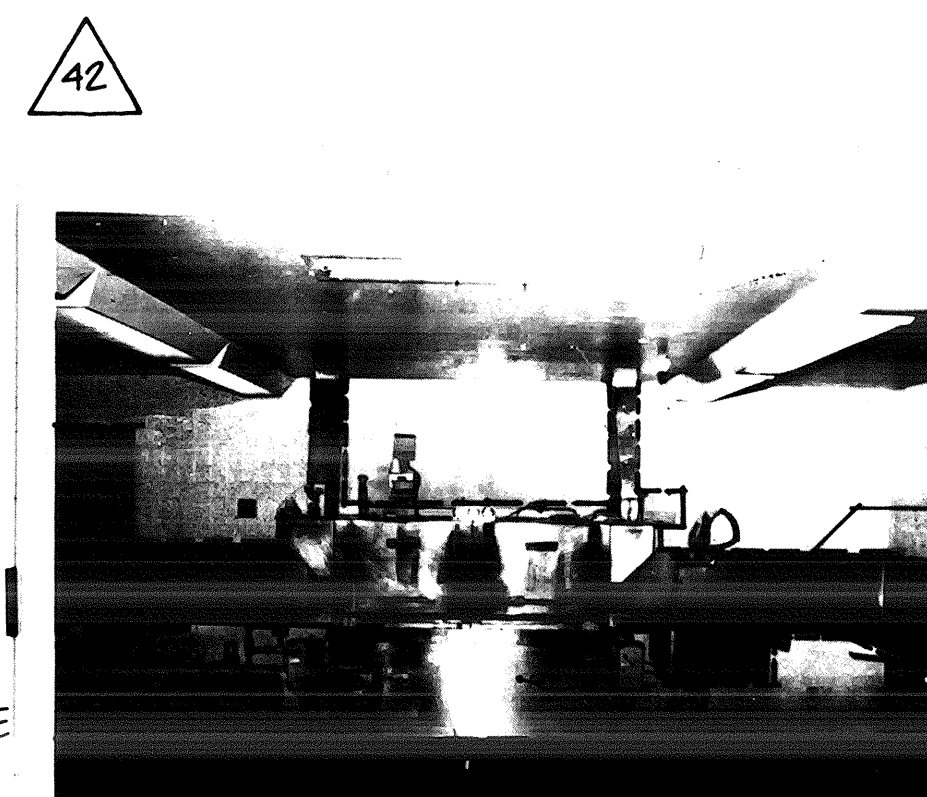


REMOVE EXISTING SCULLERY EQUIP



42 SHOWER

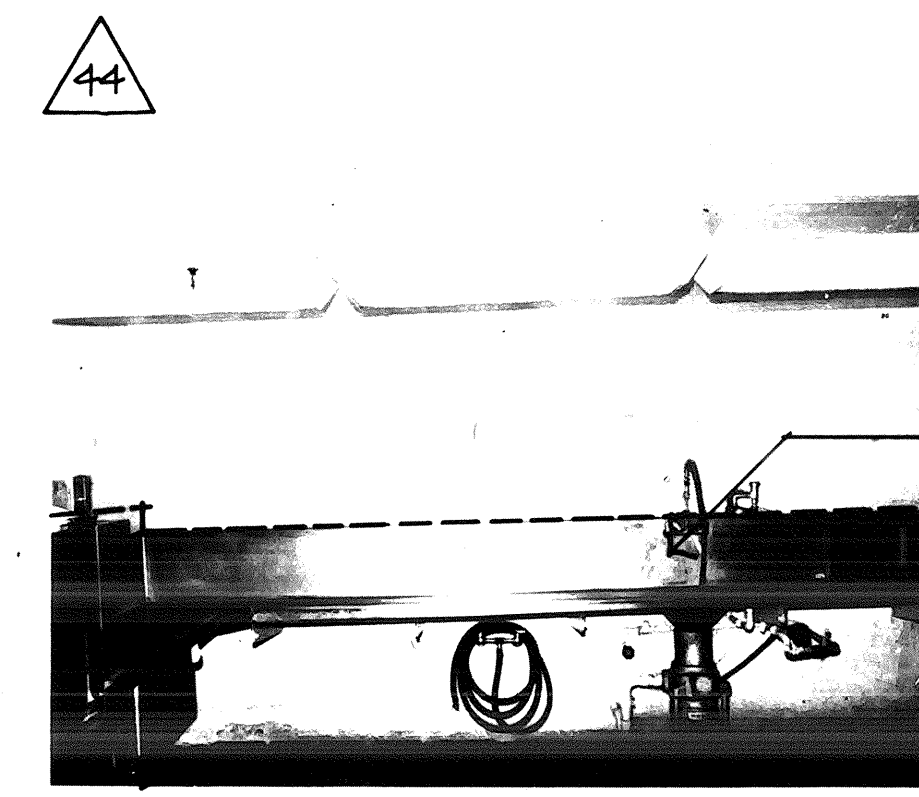

REMOVE EXISTING SCULLERY EQUIP

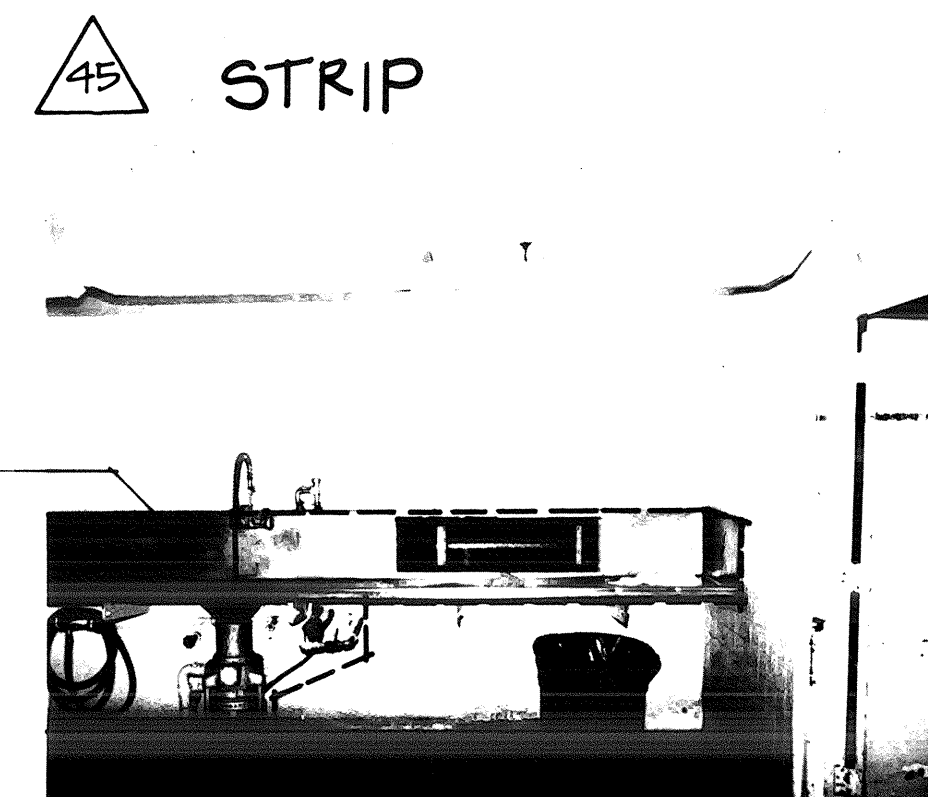


REMOVE EXISTING SCULLERY EQUIP


43




REMOVE EXISTING BARS

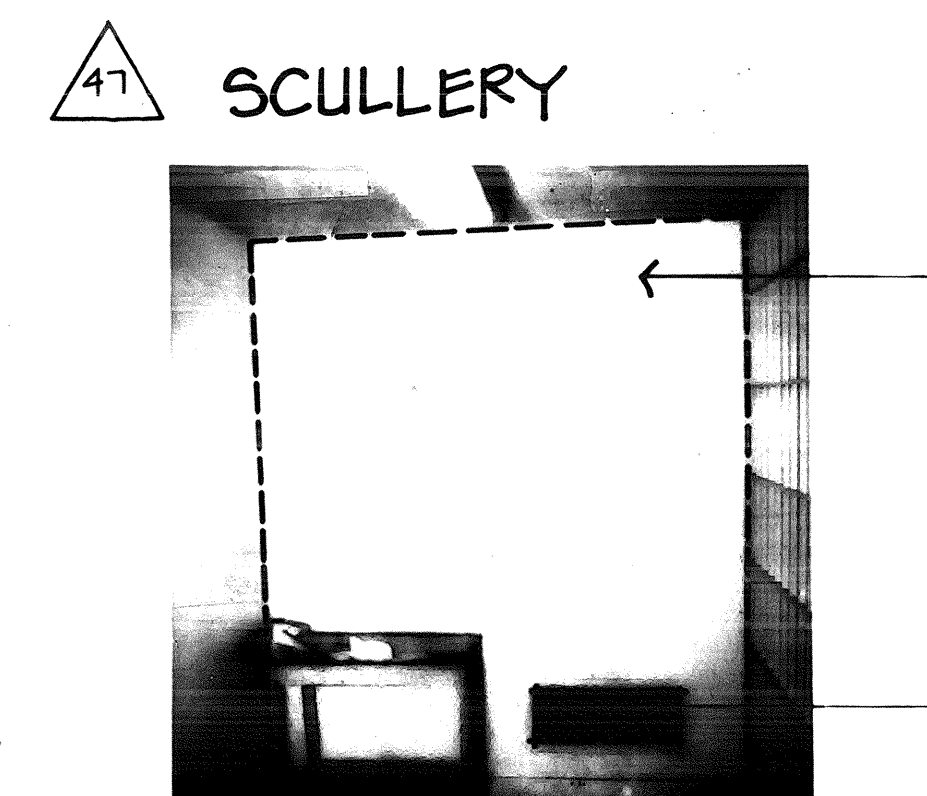


REMOVE EXISTING PLASTER WALL
CUT 4'x4' OPENING IN CONCRETE WALL BEHIND SEE DEMOLITION PLANS & INTERIOR ELEVATIONS FOR LOCATION
RELOCATE MECH. GRIL SEE MECH. PLANS

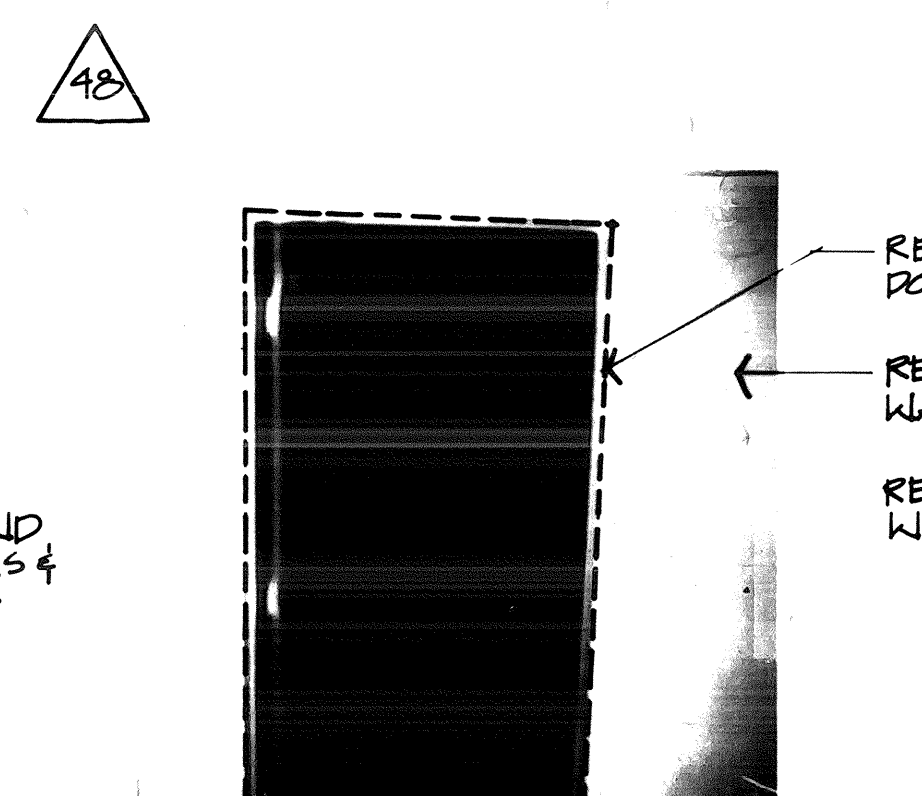

REMOVE EXISTING DOOR & FRAME
REMOVE PLASTER WALL
REMOVE EXISTING WOOD PANELING

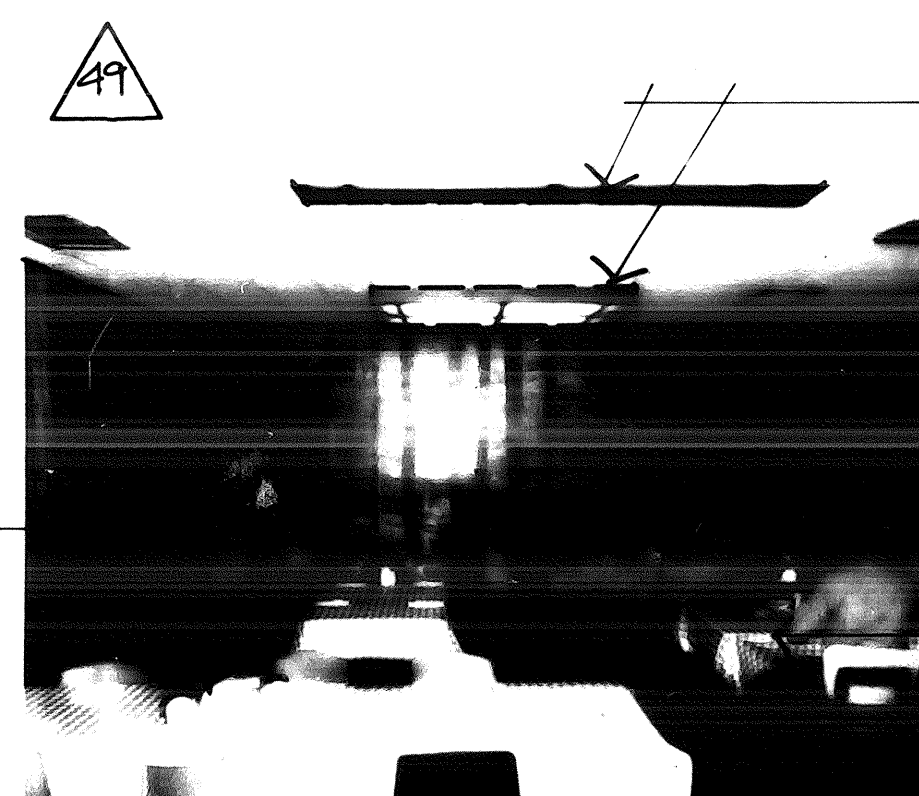

REMOVE EXISTING LIGHT FIXTURES SEE ELECTRICAL PLANS FOR NEW LIGHTS
REMOVE EXISTING WALL PAPER
OWNER WILL REMOVE TABLES, CHAIRS, EQUIP ETC. FROM STAFF DINING PRIOR TO CONST. PHASE

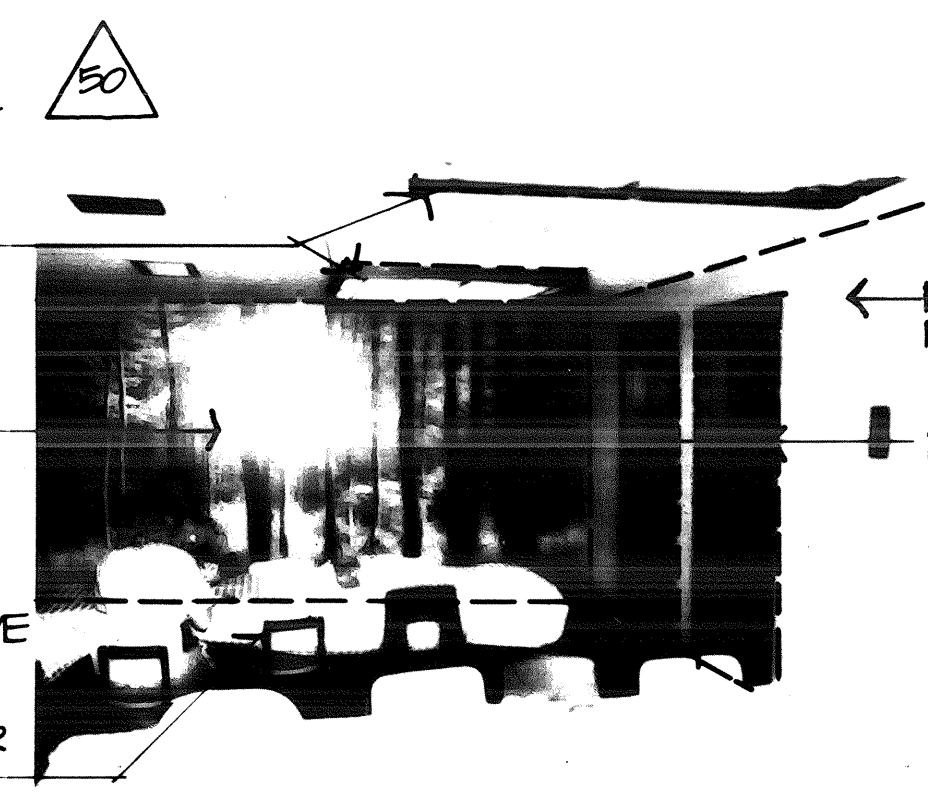


REMOVE EXISTING PLASTER WALL
REMOVE EXISTING DOORS & FRAMES

51 STAFF DINING




REMOVE WALL PAPER


REMOVE EXISTING LIGHT FIXTURES SEE ELECTRICAL PLANS FOR NEW LIGHTS
REMOVE EXISTING PLASTER WALLS
REMOVE EXISTING DOORS & FRAMES
REMOVE ALL FOOD LINE EQUIP & RELOCATE TO NEW STAFF DINING

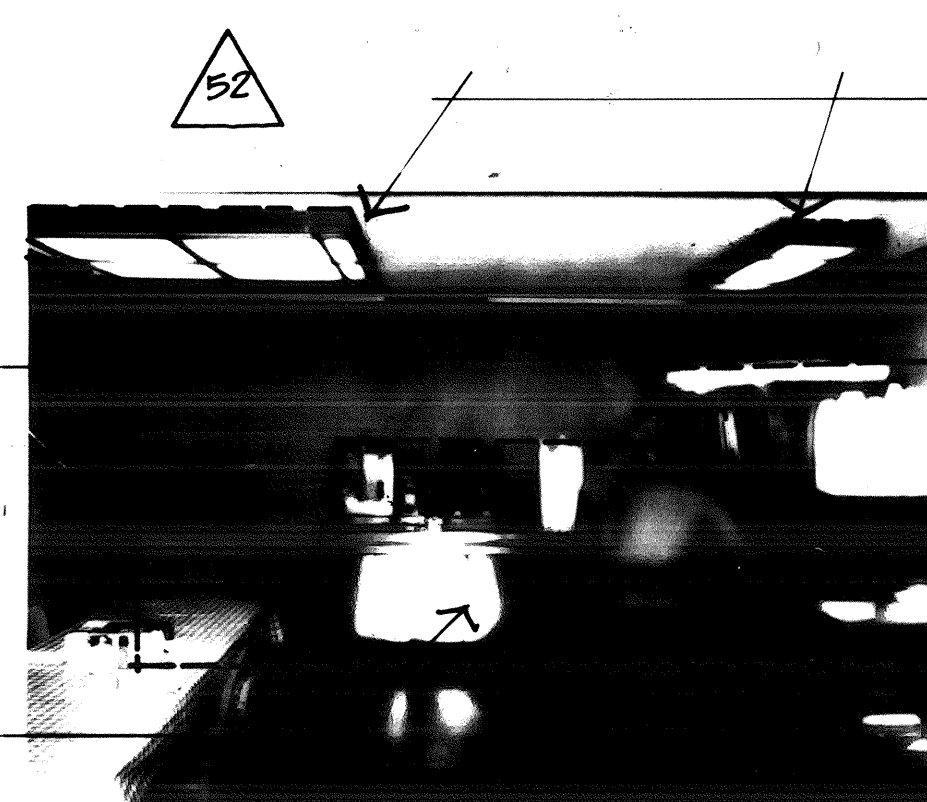

REMOVE EXISTING LIGHT FIXTURES SEE ELECTRICAL PLANS FOR NEW LIGHTS
REMOVE EXISTING DOOR & FRAME
REMOVE EXISTING PLASTER WALL

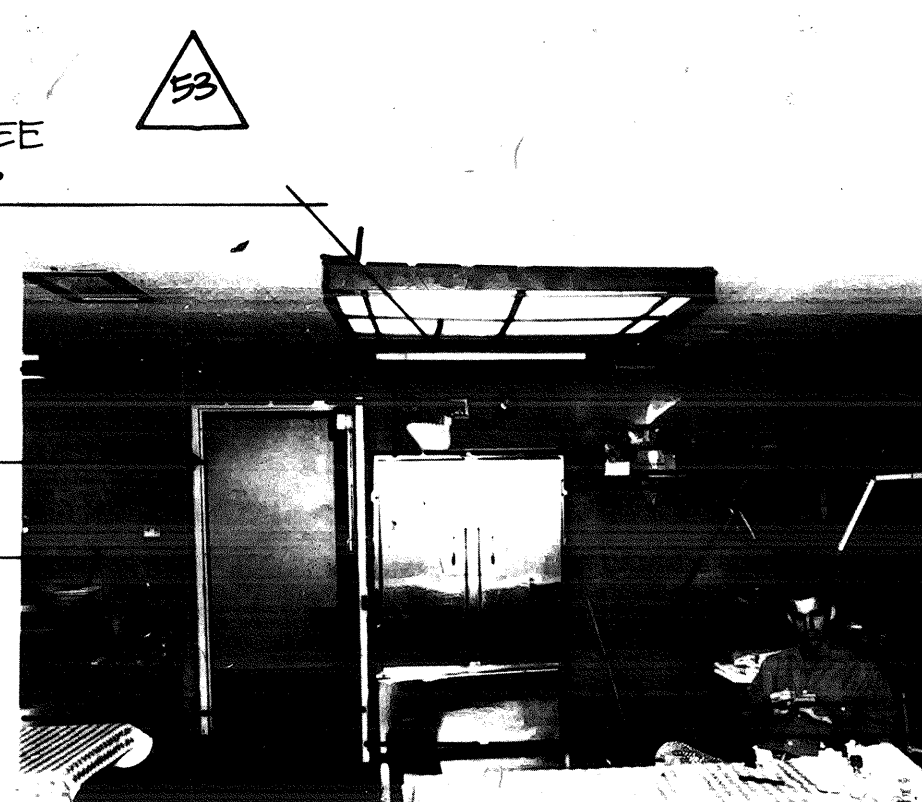

REMOVE EXISTING WALL PAPER
RELOCATE REFRIG. TO NEW STAFF DINING SEE PLANS

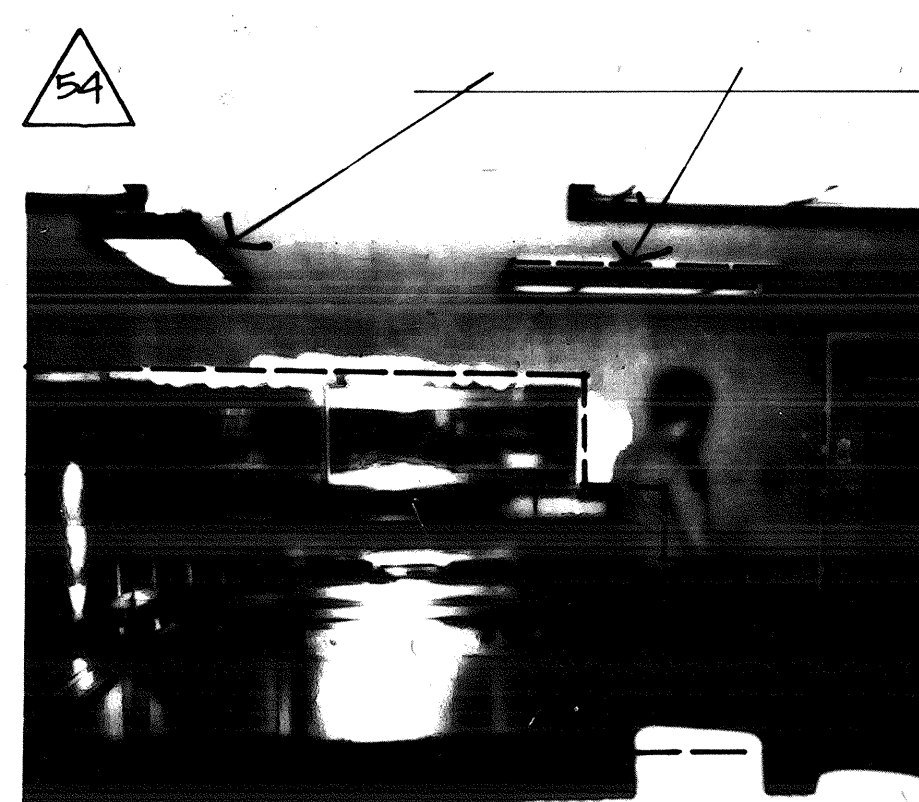


REMOVE EXISTING LIGHT FIXTURES SEE ELECTRICAL PLANS FOR NEW LIGHTS
REMOVE EXISTING PLASTER WALL
REMOVE DOOR & FRAME
RELOCATE FOOD LINE EQUIP TO NEW STAFF DINING SEE 1/4" PLANS FOR LOCATIONS




REMOVE EXISTING WOOD PANELING

52

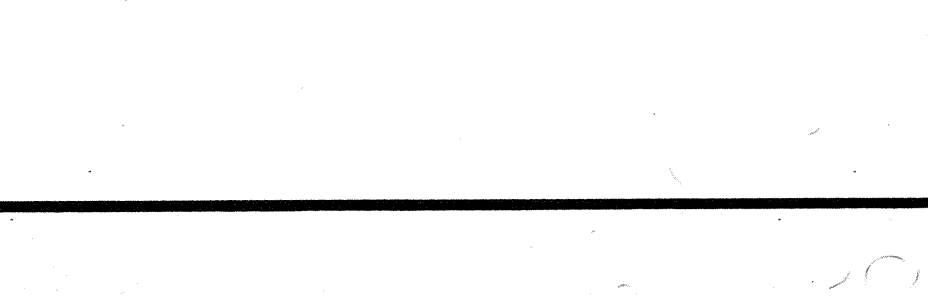


REMOVE WALL PAPER


REMOVE EXISTING LIGHT FIXTURES SEE ELECTRICAL PLANS FOR NEW LIGHTS

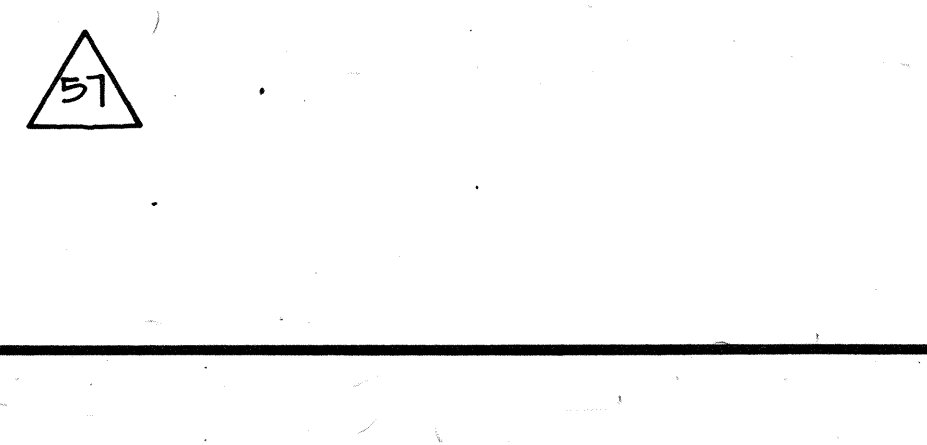

REMOVE EXISTING DOOR & FRAME

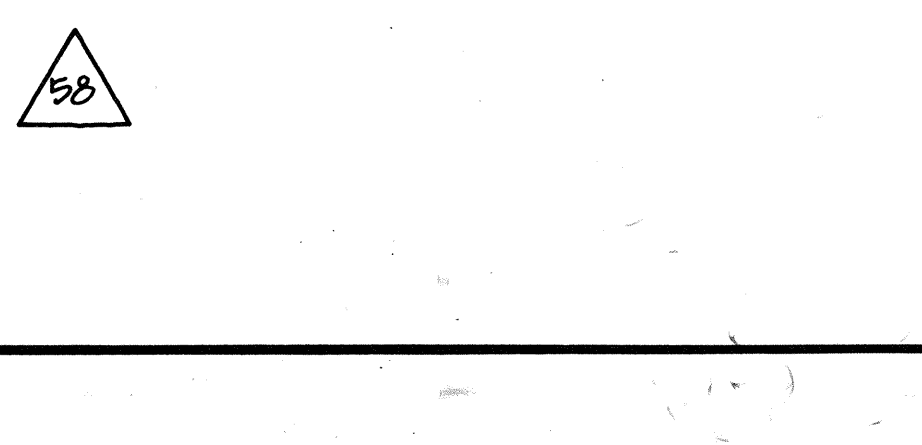

REMOVE EXISTING WALL PAPER

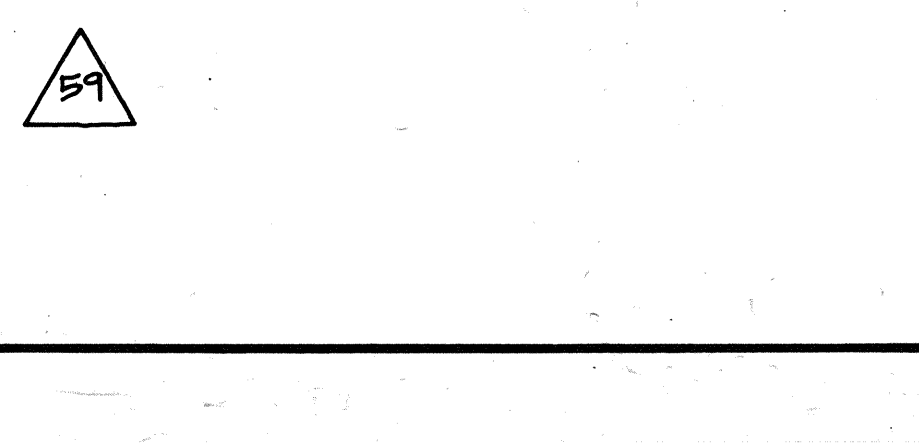


REMOVE EXISTING PLASTER WALL



REMOVE EXISTING WOOD PANELING

THOMPSON ARCHITECTURAL GROUP, INC.
1177 West Shaw Avenue Fresno, California 93711 (209) 225-3232
TUCKER, SADLER & ASSOCIATES, A.I.A.
2411 Second Avenue San Diego, California 92101 (619) 236-1662
A JOINT VENTURE

COUNTY OF FRESNO
MAIN DETENTION
FACILITY EXPANSION
Fresno, California

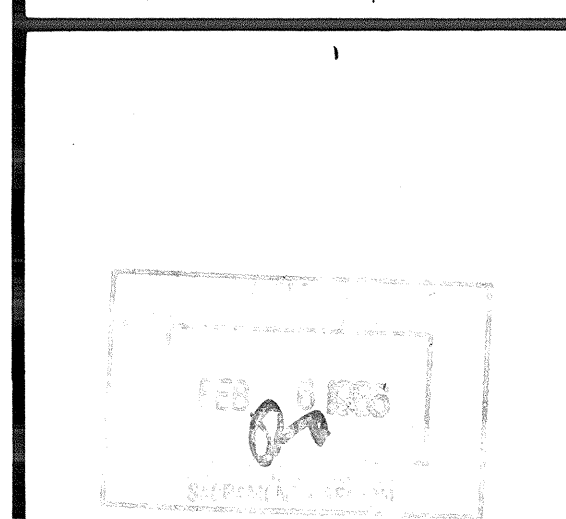

Revision	Date

Warren D. Thompson, A.I.A.
California C-6742

Thomas B. Tucker, A.I.A.
California C-1886

Sheet Title

Drawn By
Checked By

Job Number
Date

Sheet
A-1.3.2

Of

DEMOLITION INTERIOR ELEVATIONS

BASE
A-1.3.2
A-1.3.2.1

69

REMOVE SALAD BAR CART

REMOVE EXISTING LIGHTS SEE ELECTRICAL PLANS FOR NEW LIGHT LOCATION

CUT OPENING IN EXISTING CONCRETE WALL SEE 1/4" PLANS FOR LOCATION

REMOVE EXISTING RESTROOM PARTITIONS

REMOVE EXISTING PLUMBING FIXTURES & PIPING DOWN BELOW LEVEL OF SLAB & CAP

BREAK TILE OFF FROM CONC COLUMN TO ALLOW FOR NEW WALL SEE 1/4" PLANS FOR LOCATION

REMOVE EXISTING PLASTER & CERAMIC TILE WALLS

REMOVE EXISTING DOOR & FRAME

REMOVE EXISTING PLASTER & CERAMIC TILE WALL

REMOVE EXISTING KITCHEN EQUIPMENT ALONG THIS WALL

REMOVE EXISTING LIGHT FIXTURES SEE ELECTRICAL PLANS FOR NEW LIGHTING

CUT 4'-4" OPENING IN PLASTER & CERAMIC TILE WALL FOR NEW PASS THRU SEE 1/4" PLANS

REMOVE EXISTING BARS & BAR DOOR

REMOVE EXISTING LIGHT FIXTURES SEE ELECTRICAL PLANS FOR NEW LIGHTING

REMOVE PLASTER & CERAMIC TILE WALL

REMOVE EXISTING DOOR & TRACKS

REMOVE EXISTING CURB & SLOPED CERAMIC TILE FLOOR PATCH CONCRETE & LEVEL

REMOVE EXISTING PLASTER WALLS, WINDOWS & FRAMES

REMOVE EXISTING DOORS & FRAME

REMOVE EXISTING LIGHT FIXTURES SEE ELECTRICAL PLANS FOR NEW LIGHTING

REMOVE EXISTING WINDOWS & FRAMES

REMOVE EXISTING DOOR & FRAME

REMOVE EXISTING SECURITY LIGHTS TO BE RELOCATED AS SHOWN ON ELECTRICAL PLANS

REMOVE EXISTING WINDOWS & FRAMES

REMOVE EXISTING SECURITY LIGHTS TO BE RELOCATED AS SHOWN ON ELECTRICAL PLANS

OWNER WILL REMOVE EXISTING STORAGE ITEMS

RELOCATE EXISTING LIGHT FIXTURES SEE ELECTRICAL PLANS FOR NEW LOCATIONS

REMOVE EXISTING METAL ISOLATION CELLS

REMOVE BAR WINDOW AND FRAME


REMOVE EXISTING SUSPENDED PLASTER CEILING

PHASE IV

BOOKING AREA

THOMPSON ARCHITECTURAL GROUP, INC.
1177 West Shaw Avenue Fresno, California 93711 (209) 225-3232
TUCKER, SADLER & ASSOCIATES, A.I.A.
2411 Second Avenue San Diego, California 92101 (619) 236-1662
A JOINT VENTURE

COUNTY OF FRESNO
MAIN DETENTION
FACILITY EXPANSION
Fresno, California

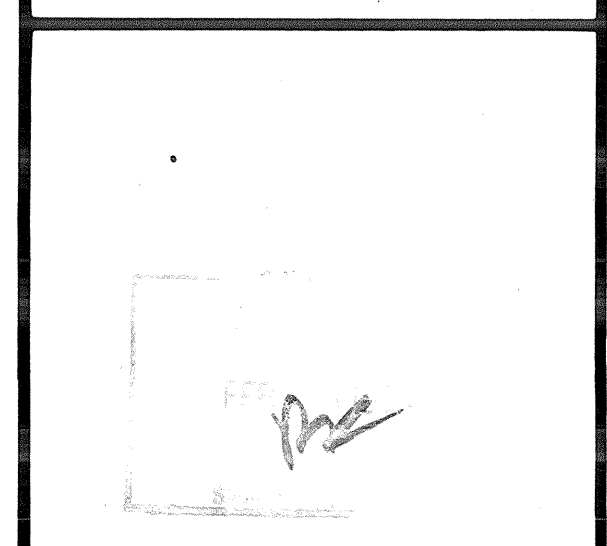

Revision	Date

Warren D. Thompson, A.I.A.
California C-8742
Thomas B. Tucker, A.I.A.
California C-1886


Sheet Title

Drawn By	Checked By
Job Number 83082-B	Date 4 FEB 86

Sheet
A-1.3.3
Of

BASE
A-1.3.3
A-1.3.3.1

167

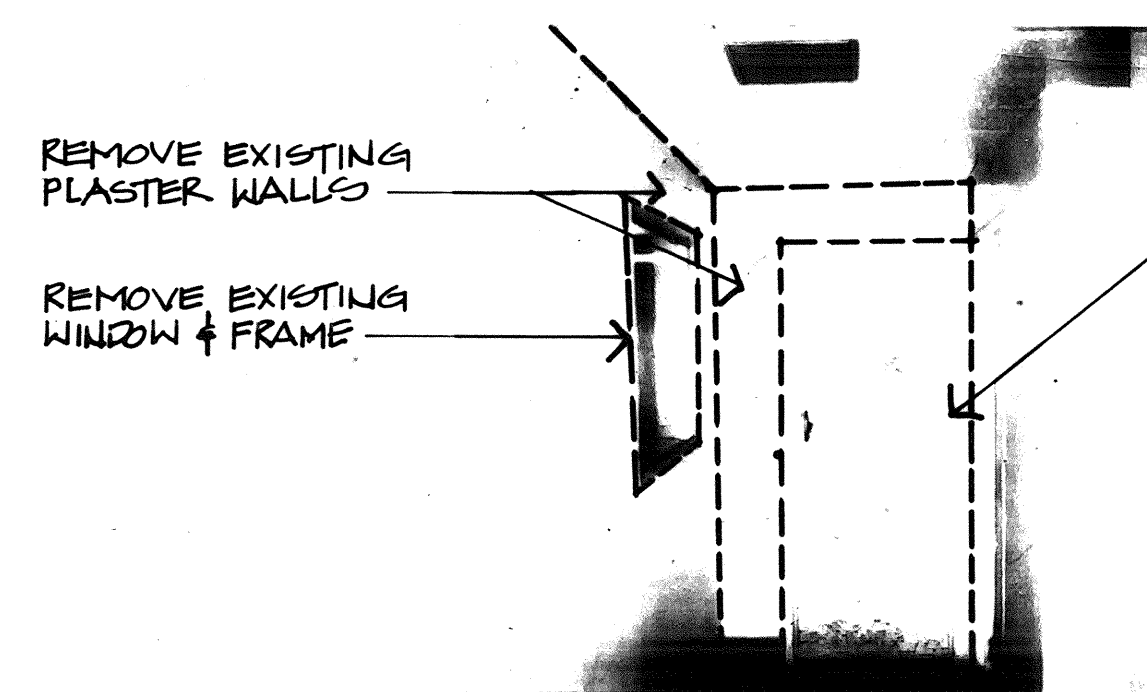


REMOVE EXISTING PLASTER WALLS
REMOVE EXISTING WINDOW & FRAME
REMOVE EXISTING DOOR & FRAME

121 ATTORNEY ENTRY



OWNER WILL REMOVE DESKS, FILING CABINETS, COMPUTERS, ETC. FROM CONTROL RM. DURING DEMO PHASE

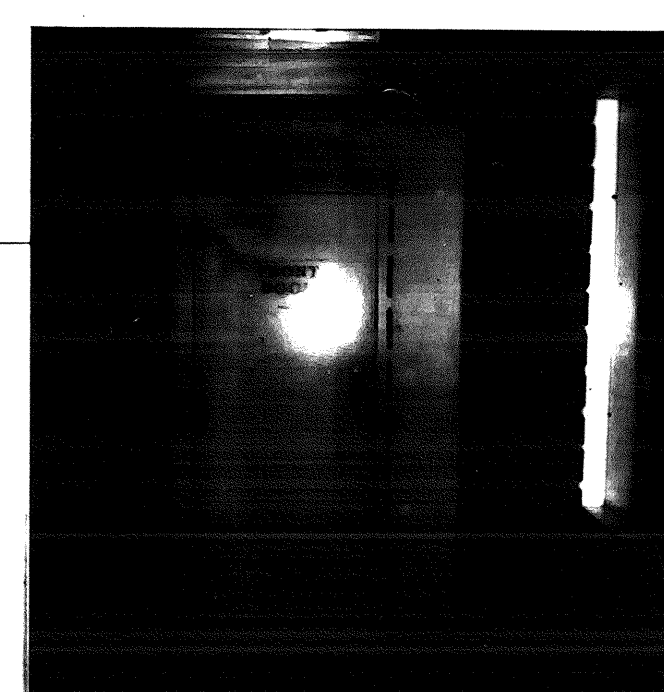


REMOVE EXISTING WINDOWS & FRAMES
REMOVE EXISTING PLASTER WALLS

123




REMOVE EXISTING LIGHT FIXTURES SEE ELECTRICAL PLANS FOR LOCATIONS

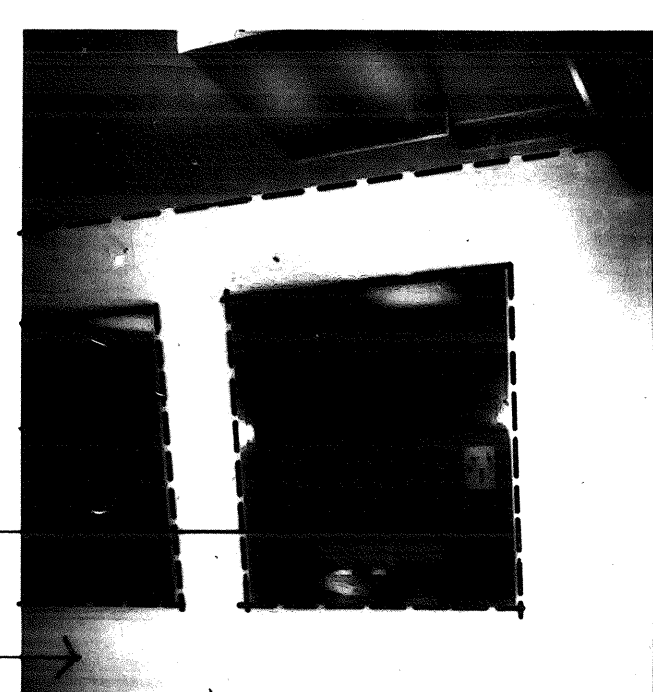


REMOVE EXISTING WINDOW & FRAMES
REMOVE EXISTING DOOR & FRAME
REMOVE EXISTING PLASTER WALL

125

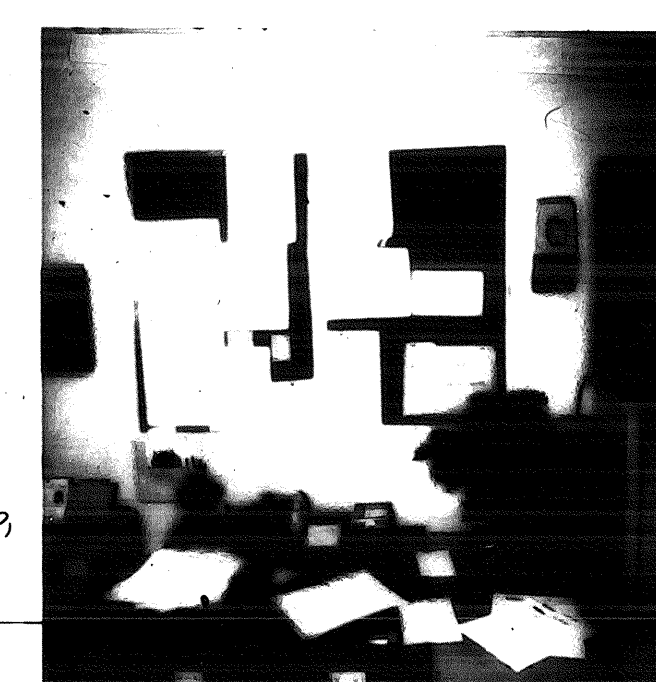

REMOVE EXISTING WINDOW & FRAME
REMOVE EXISTING PLASTER WALLS

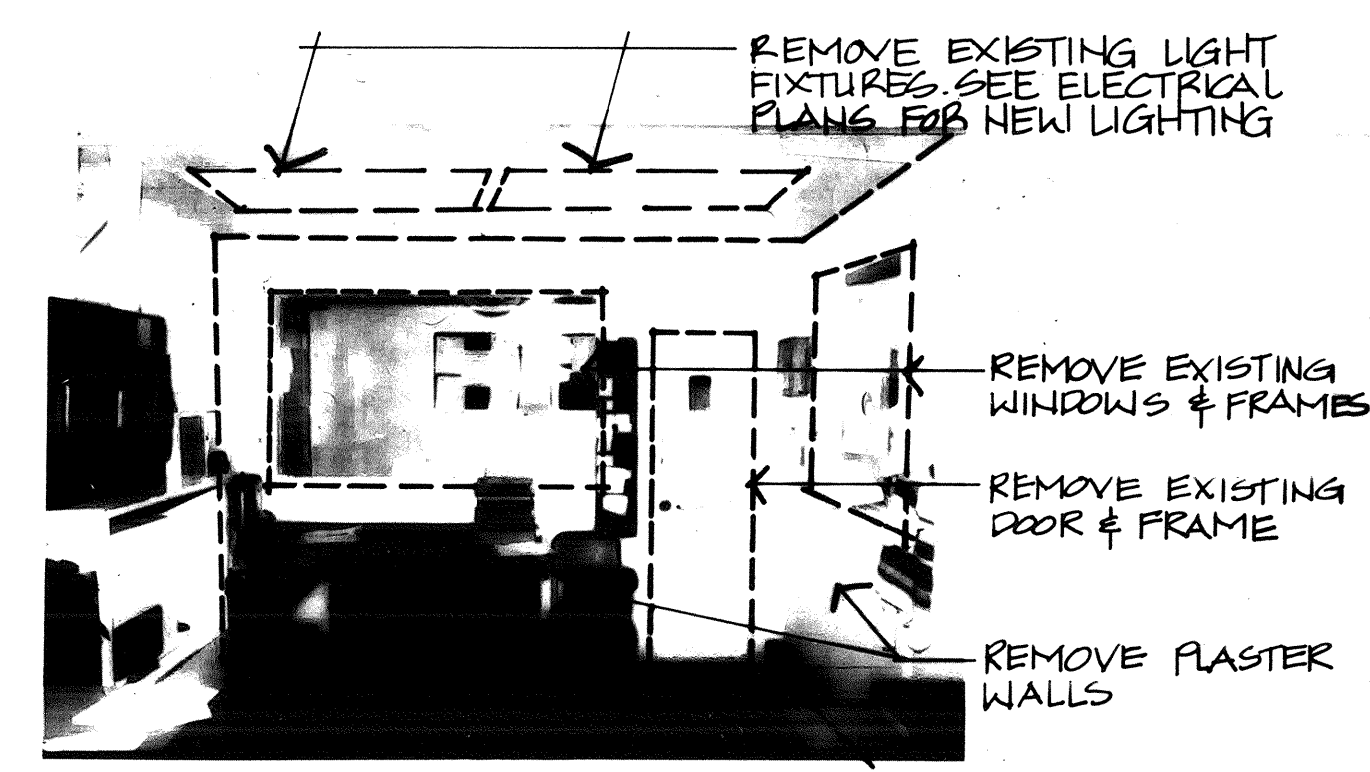

REMOVE EXISTING LIGHT FIXTURES SEE ELECTRICAL PLANS FOR NEW LIGHTING
REMOVE EXISTING WINDOWS & FRAMES
REMOVE EXISTING DOOR & FRAME
REMOVE PLASTER WALLS

127



TV MONITOR TO BE RELOCATED SEE 1/4" FLOOR PLANS
REMOVE SHELF FOR TV MONITOR
REMOVE WIRE MESH WINDOWS & FRAME


128



REMOVE EXISTING DOOR & FRAME


REMOVE EXISTING WINDOWS & FRAME

129 VISITING

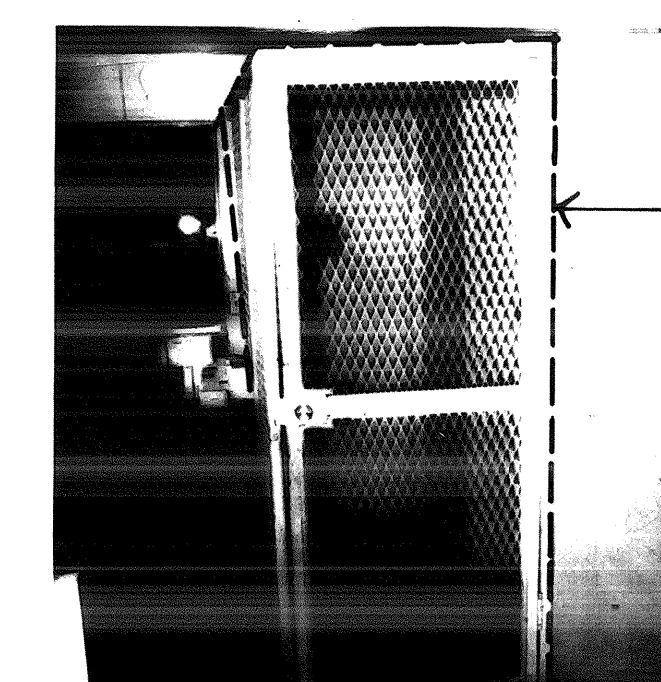

REMOVE EXISTING WIRE MESH ENTRY CAGE

130

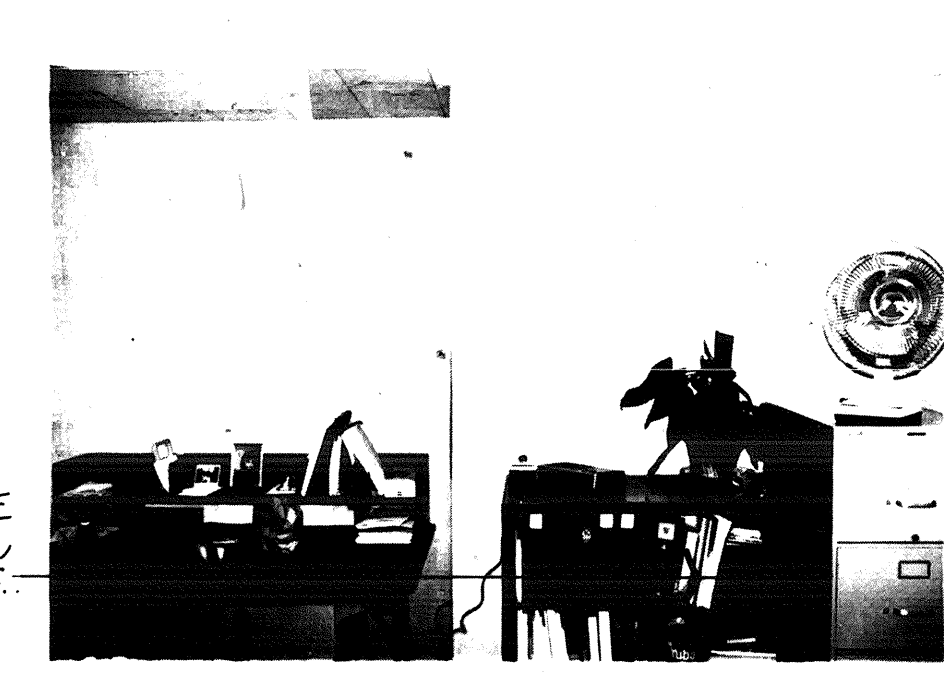

TV MONITOR TO BE RELOCATED SEE PLANS SHEET A-4
CLOCK TO BE RELOCATED SEE PLANS SHEET A-4

131



OWNER WILL REMOVE ALL EXISTING DESKS, FILING CABINETS, ETC.

132



REMOVE EXISTING DOOR & FRAME

REMOVE EXISTING SHELVING

133



REMOVE EXISTING DOOR & FRAME

REMOVE EXISTING SHELVING

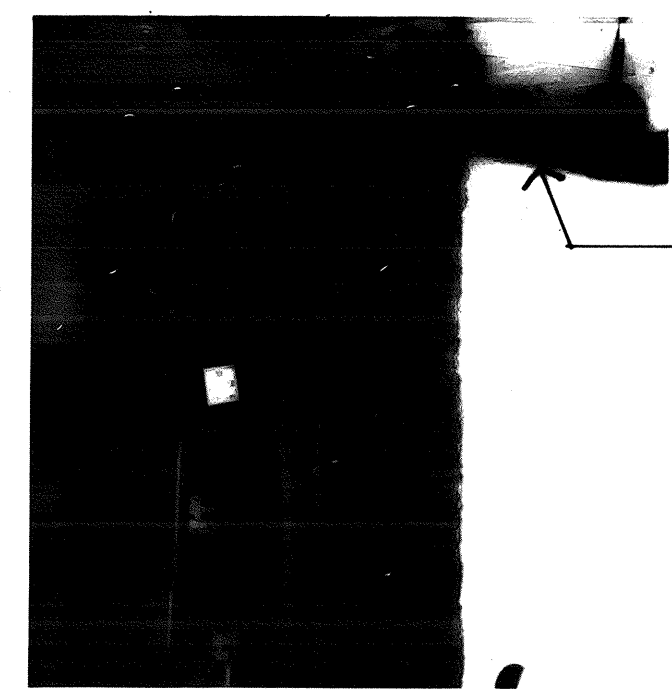


181 NEW LIBRARY



182



183

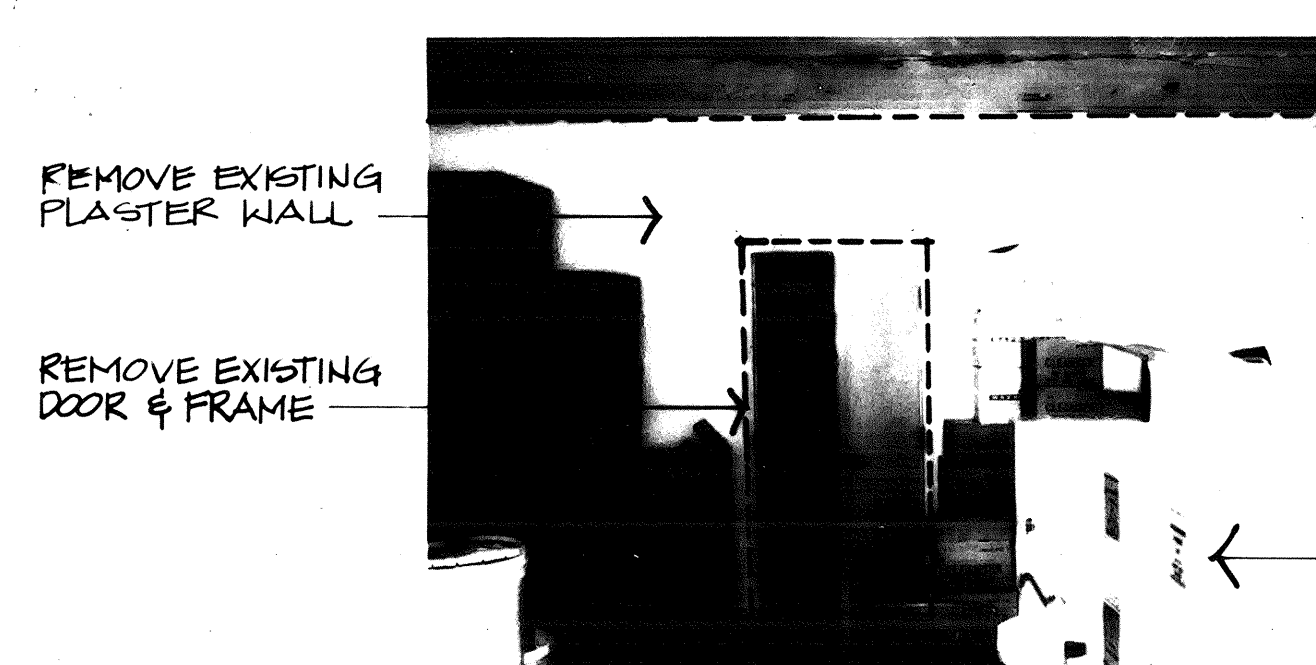


184




185



186

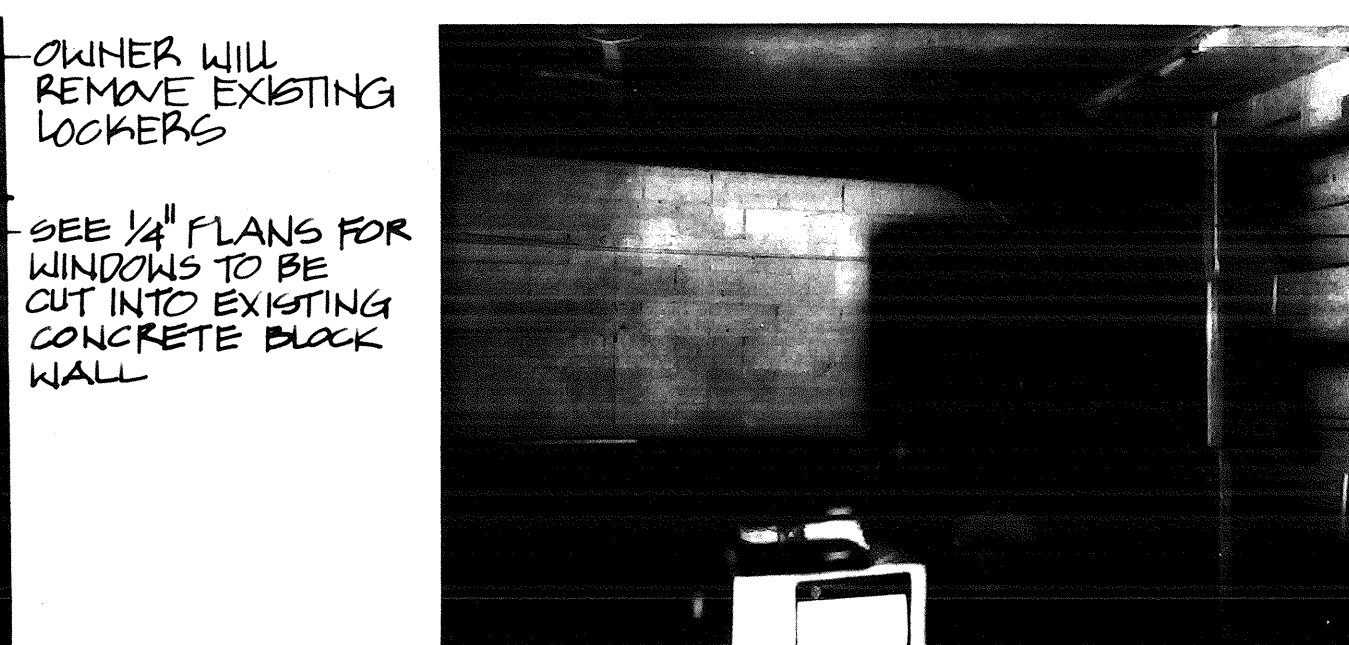


187

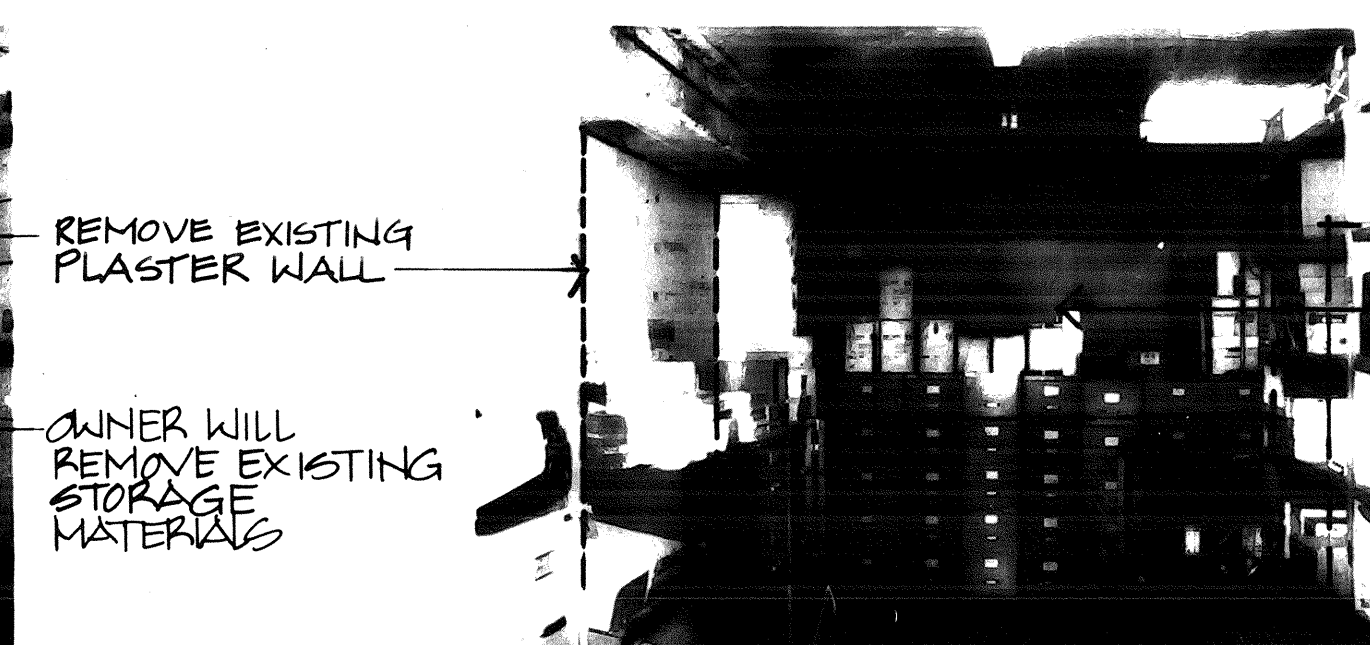


188



189

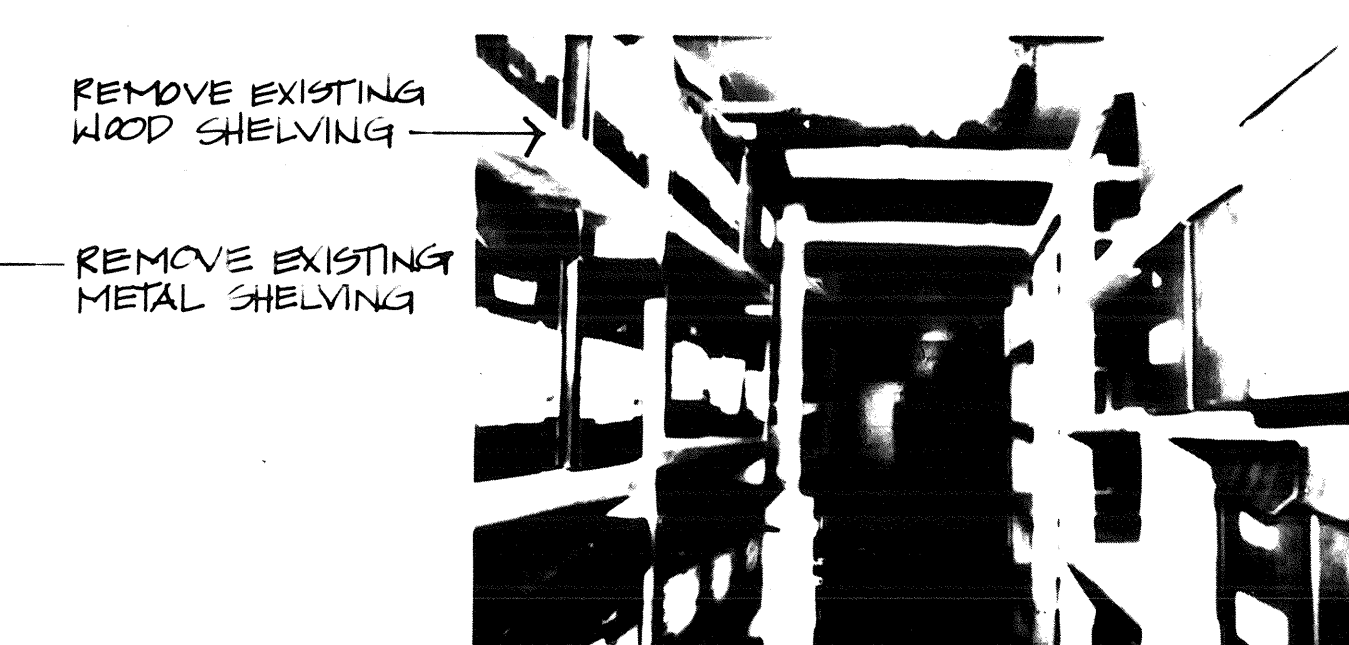


190

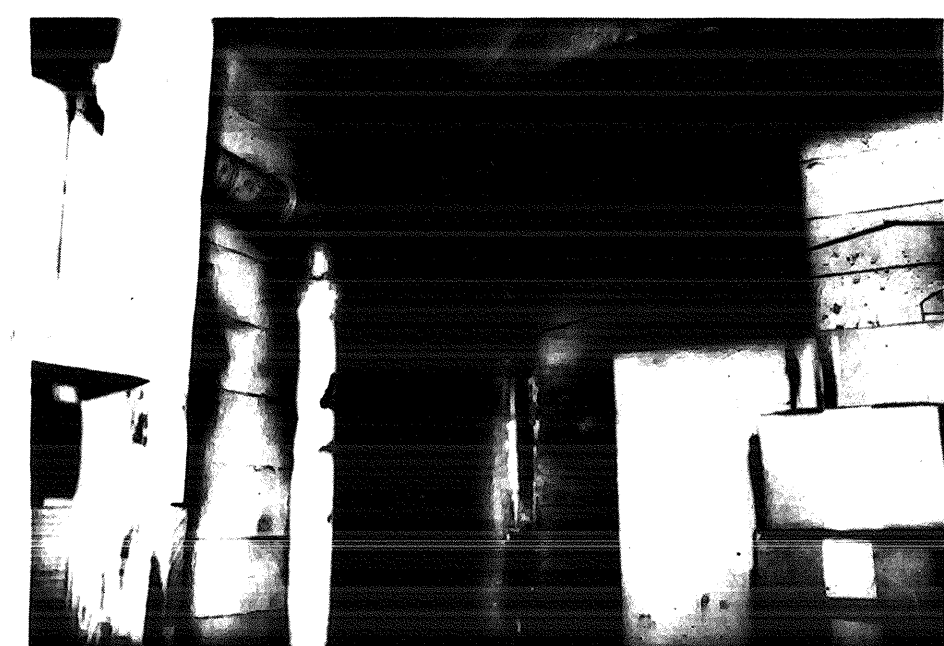


191




192

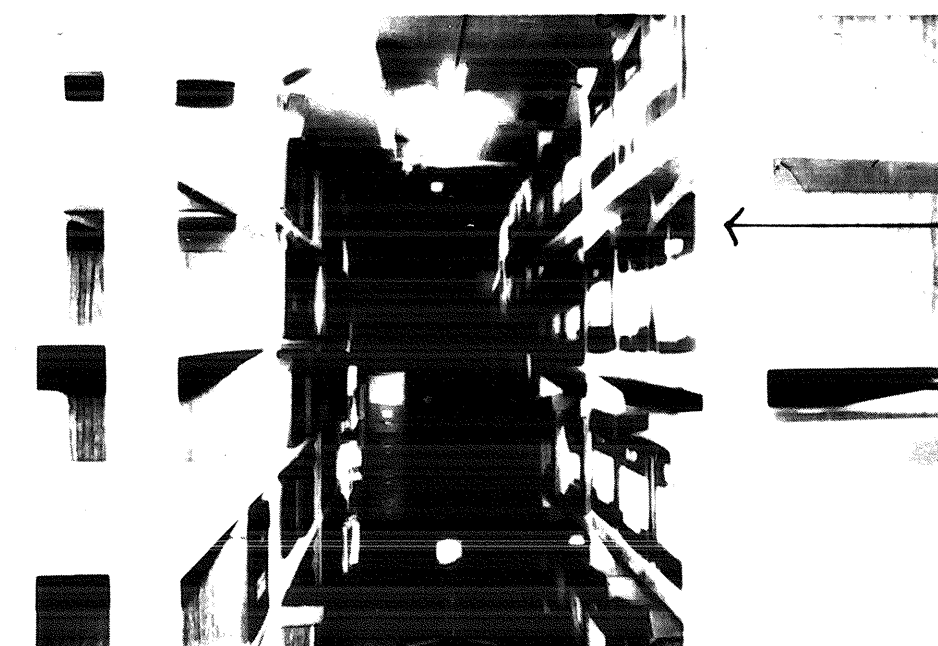

193

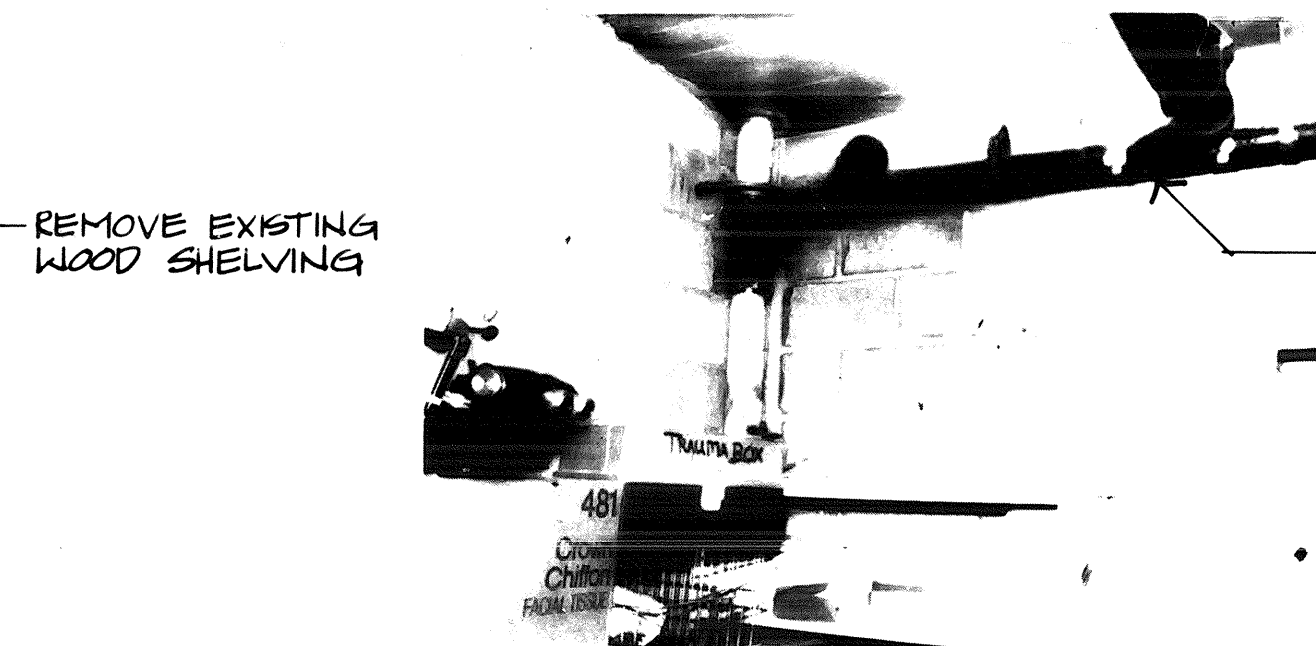


194

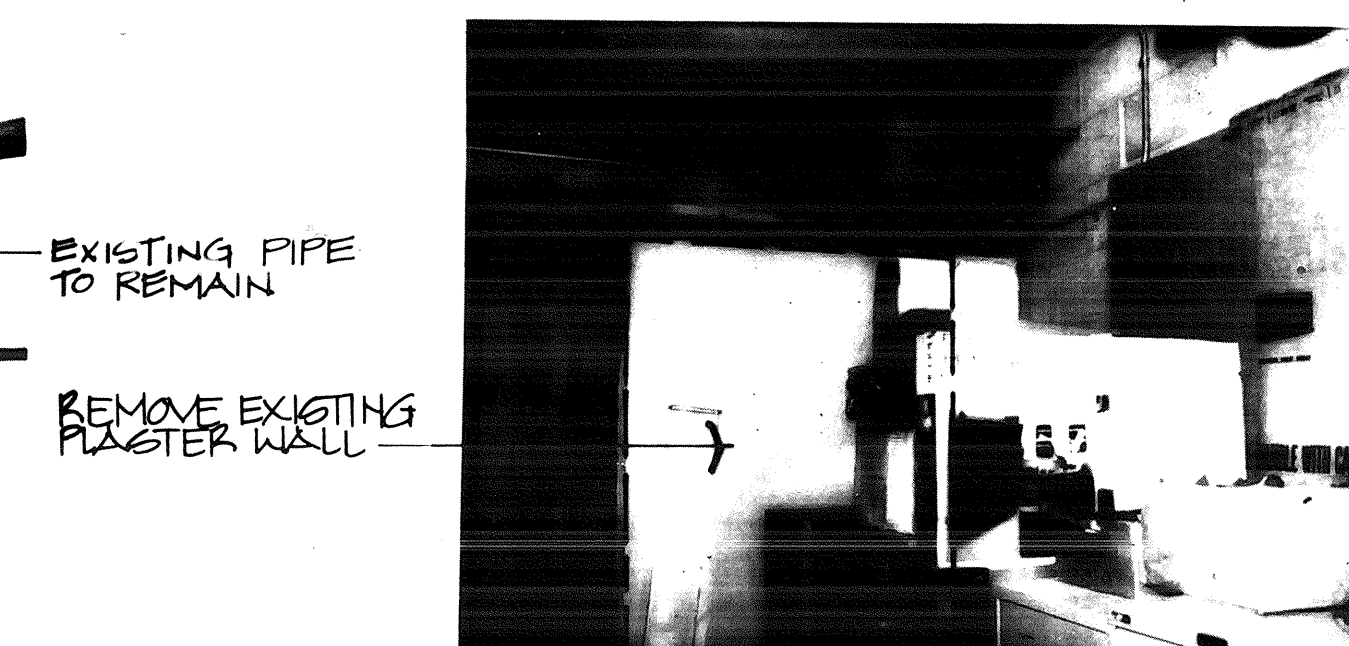


195




196

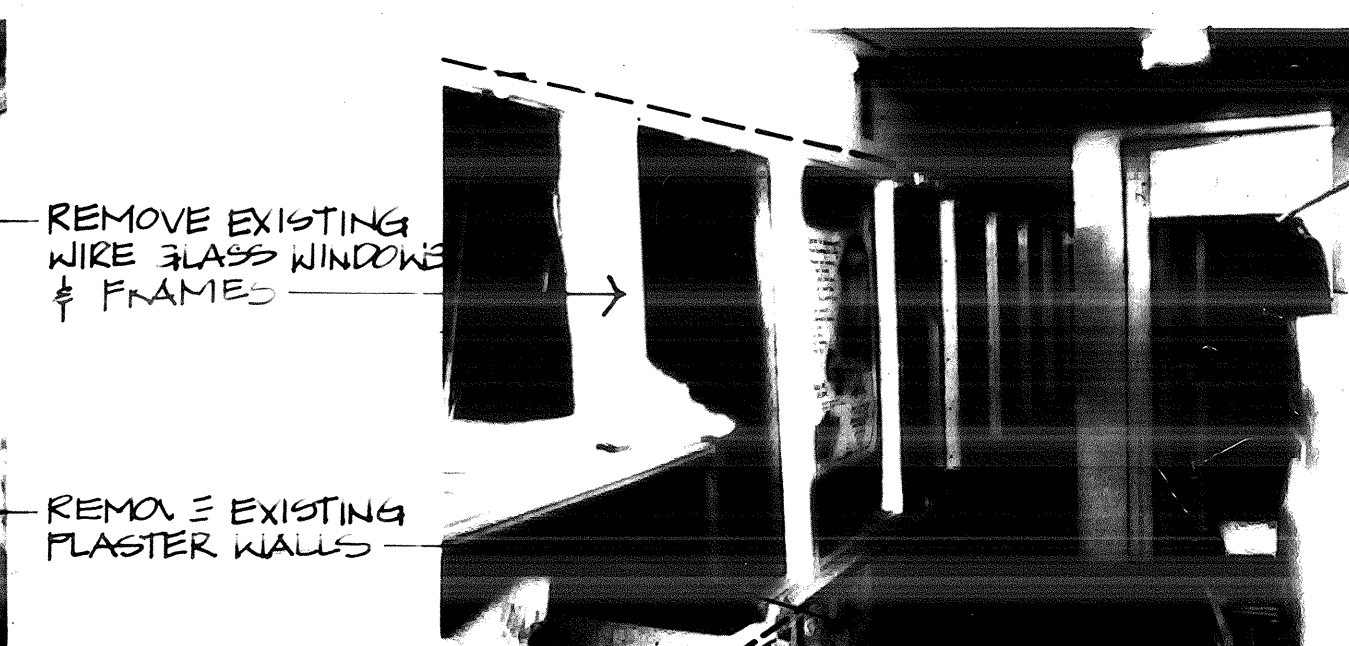


197

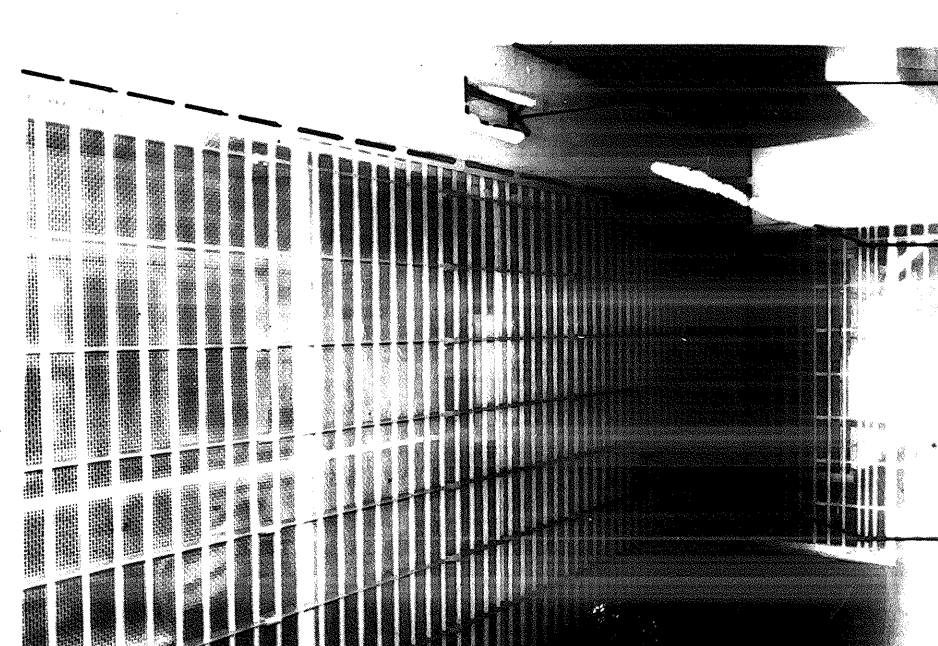


198

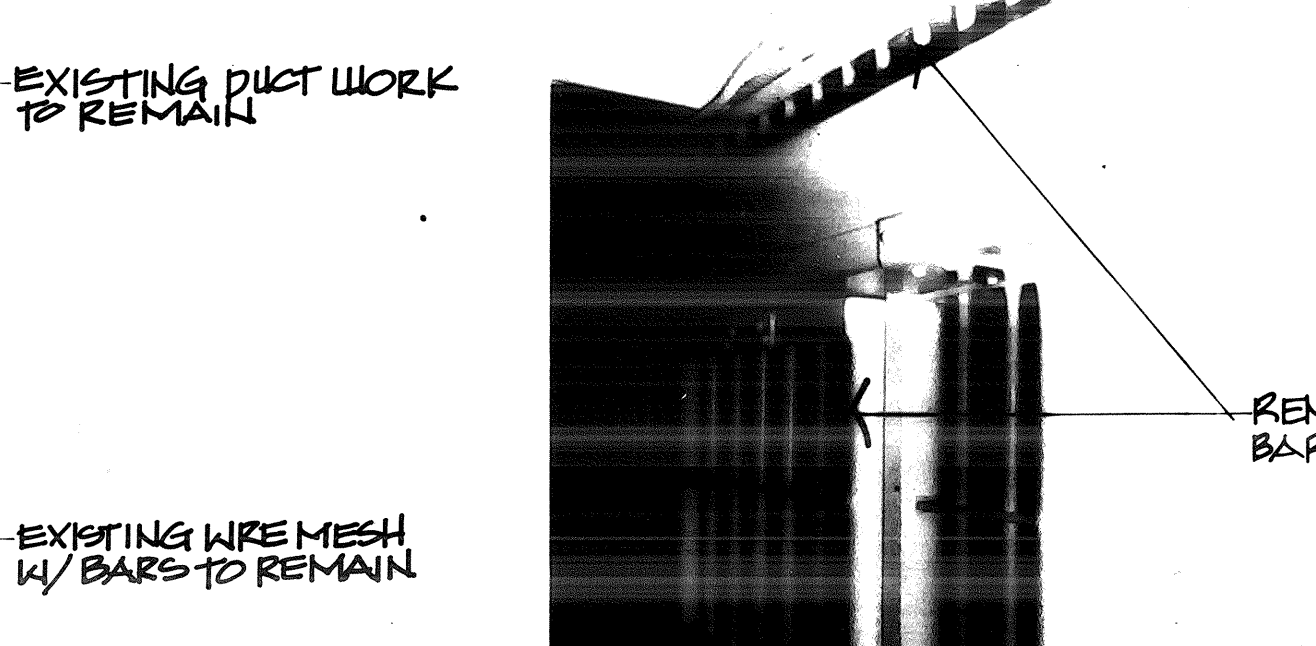

199

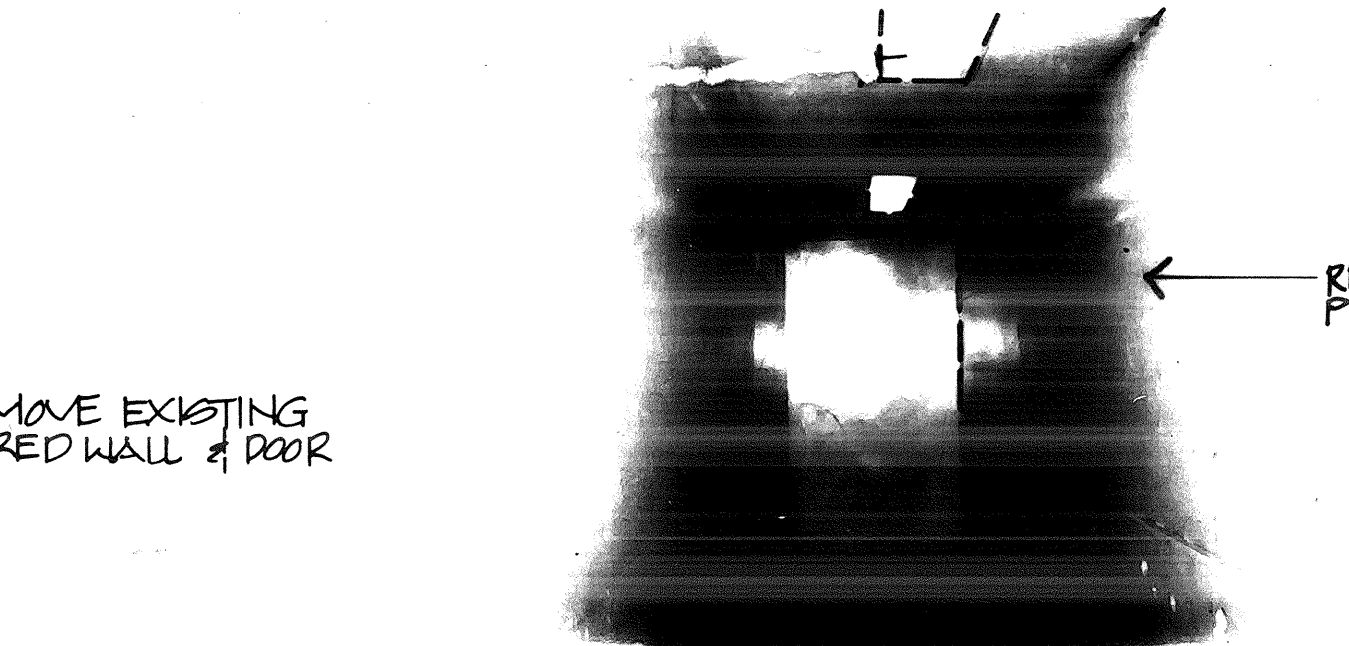

200

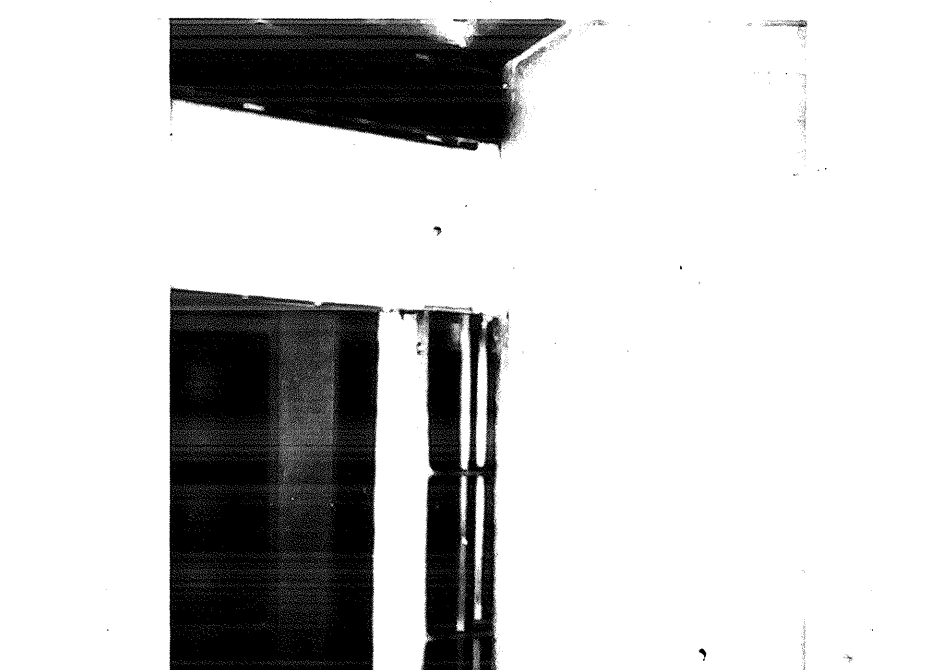


201




202



203

 

204

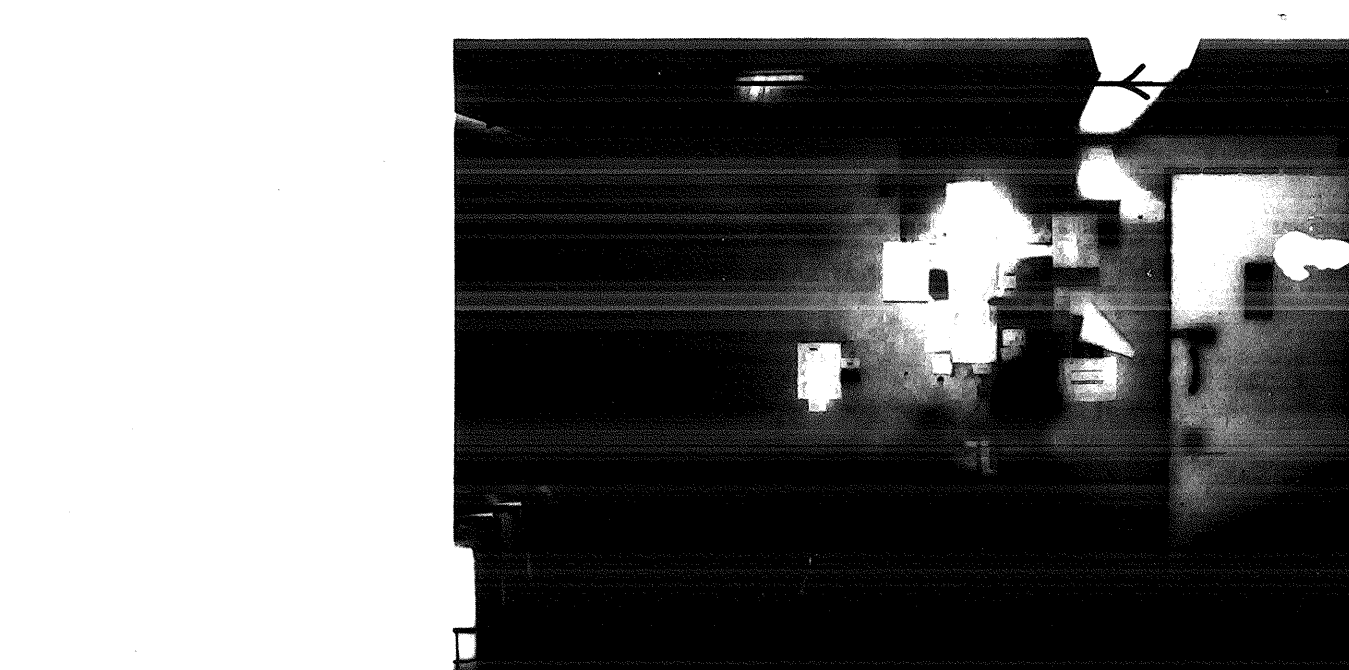


205

THIRD FLOOR

202 LOCKER ROOM


OMIT
204 COMMISSARY STORAGE

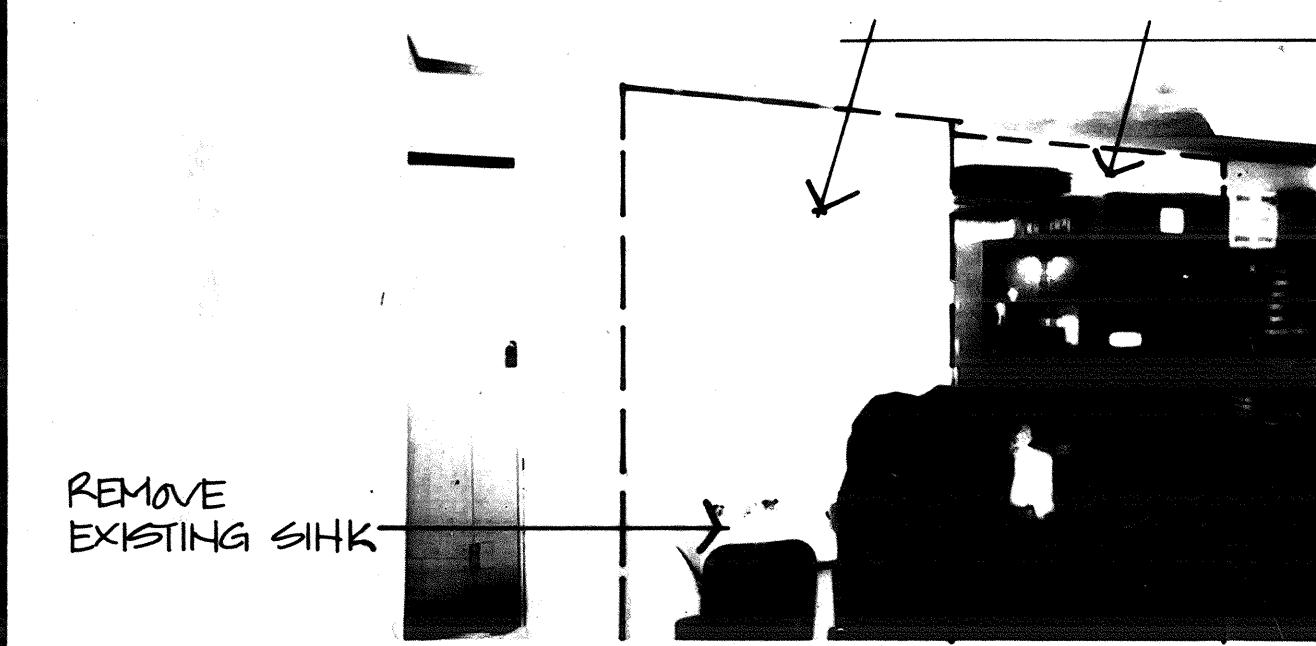

206



207

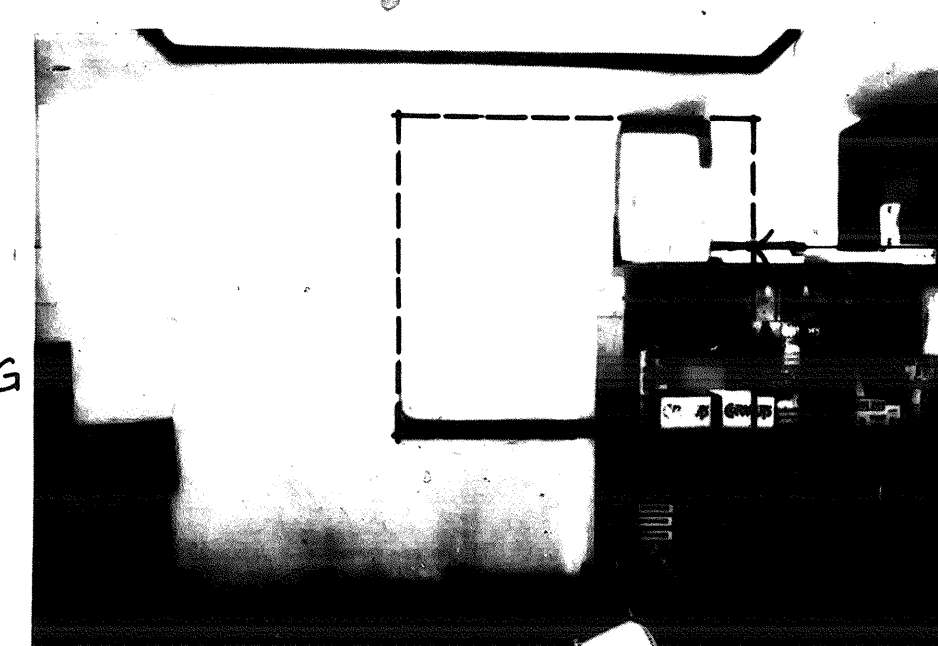

208

THOMPSON ARCHITECTURAL GROUP, INC.
1177 West Shaw Avenue Fresno, California 93711 (209) 225-3232
TUCKER, SADLER & ASSOCIATES, A.I.A.
2411 Second Avenue San Diego, California 92101 (619) 236-1662
A JOINT VENTURE

COUNTY OF FRESNO
MAIN DETENTION
FACILITY EXPANSION
Fresno, California

Revision	Date

Warren D. Thompson, A.I.A.
California C-6742
Thomas B. Tucker, A.I.A.
California C-1886

Sheet Title


Drawn By
Checked By

Job Number
Date

Sheet
A-1.3.7

DEMOLITION INTERIOR ELEVATIONS

64

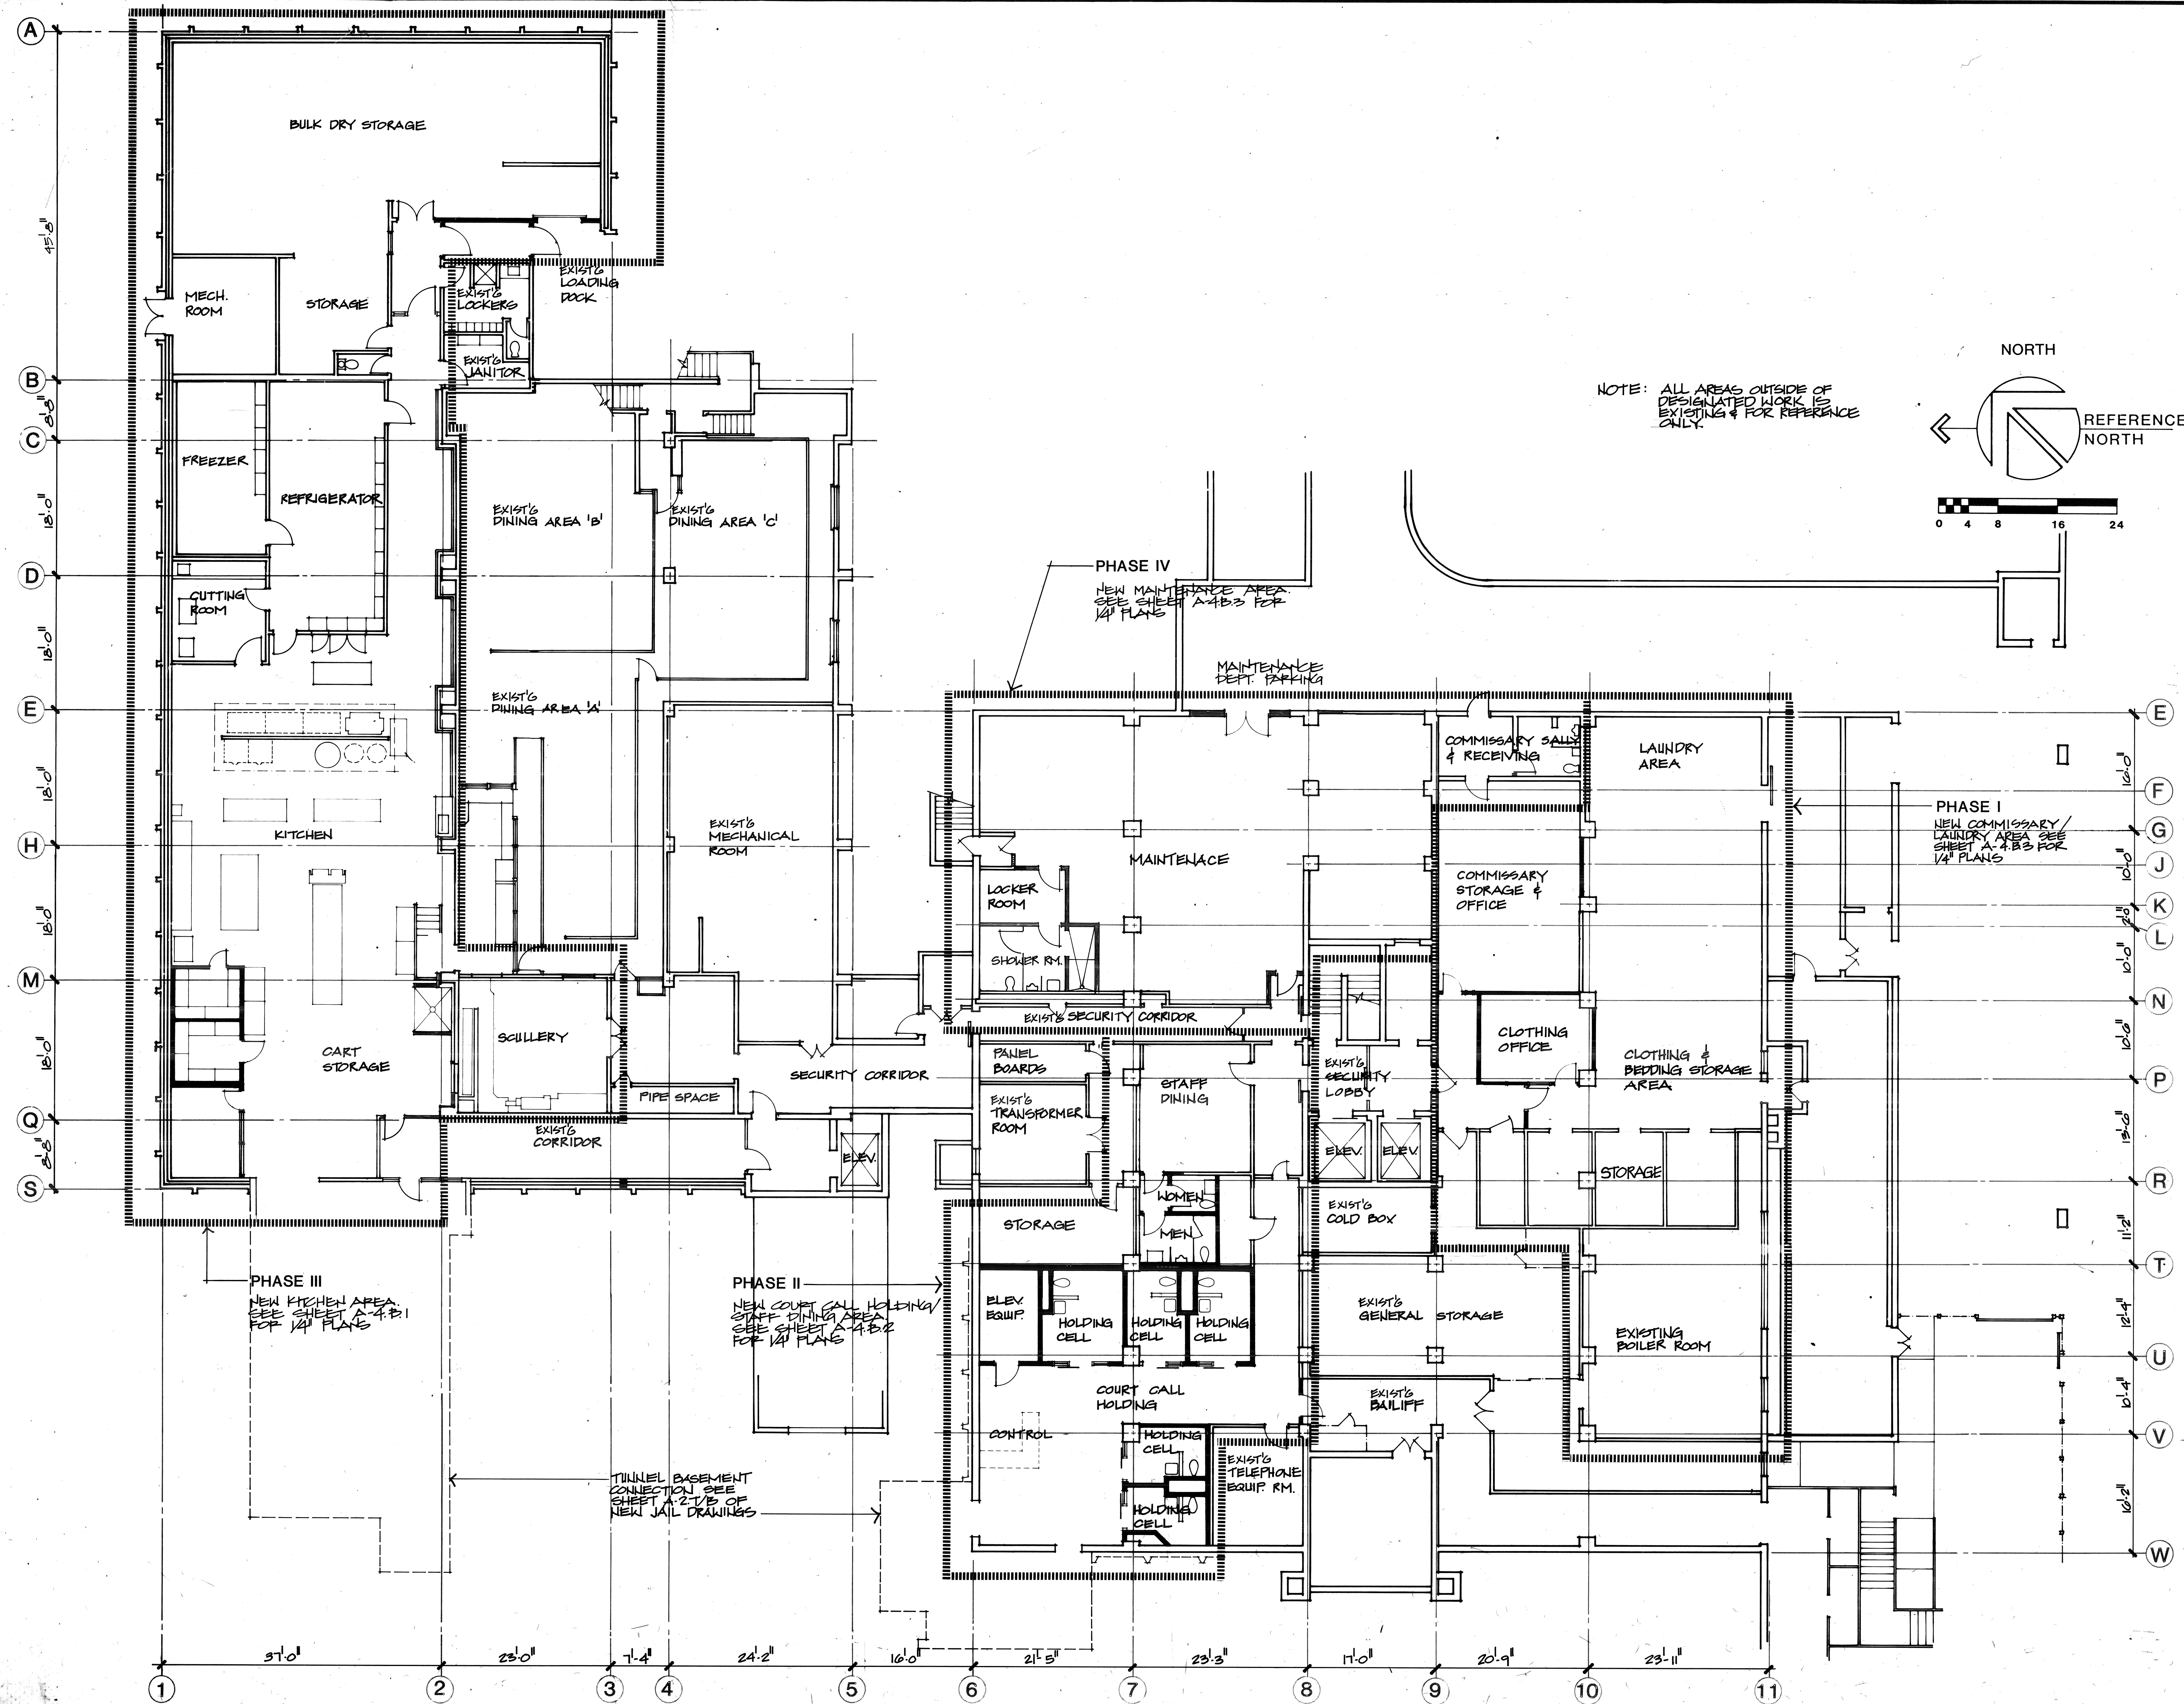

THOMPSON ARCHITECTURAL GROUP, INC.
1177 West Shaw Avenue Fresno, California 93711 (209) 225-3232
TUCKER, SADLER & ASSOCIATES, A.I.A.
2411 Second Avenue San Diego, California 92101 (619) 236-1662
A JOINT VENTURE

COUNTY OF FRESNO
MAIN DETENTION
FACILITY EXPANSION
Fresno, California

Revision	Date


Warren D. Thompson, A.I.A.
California C-6742
Thomas B. Tucker, A.I.A.
California C-1886

Sheet Title

Drawn By	Checked By
Job Number 83082 D	Date 4 FEB 80
Sheet A-2.B	Of

BASEMENT PLAN

63

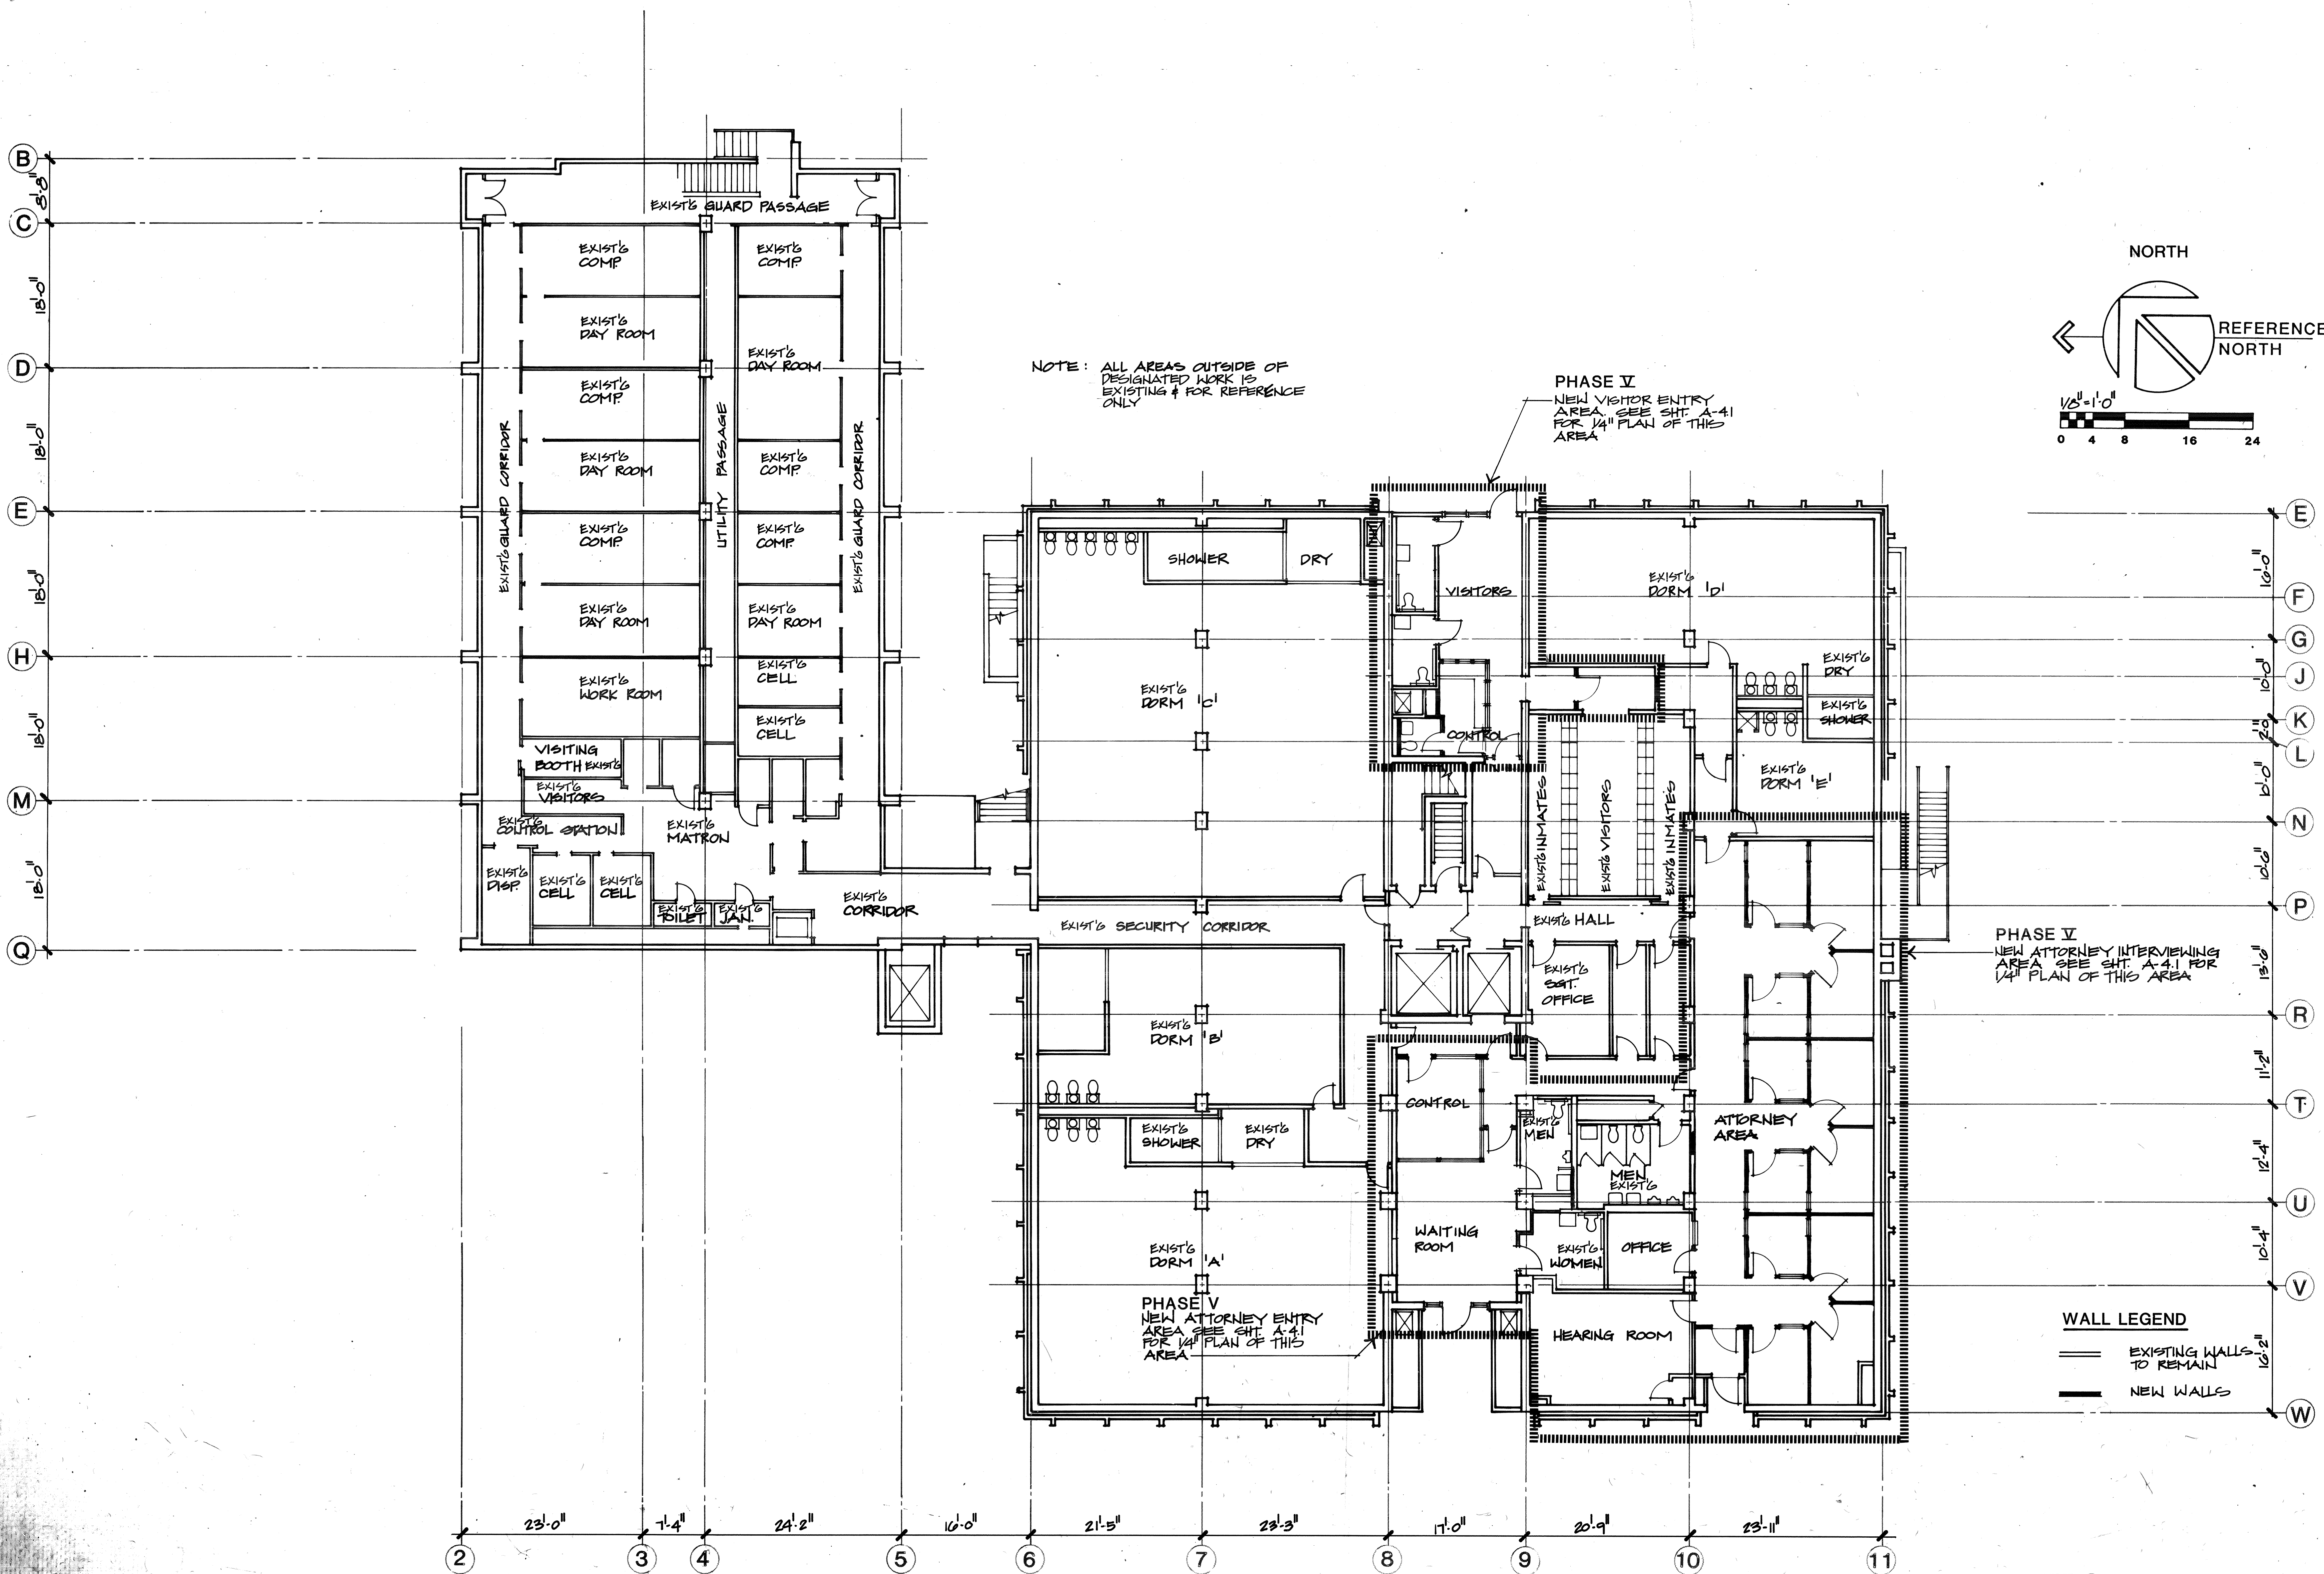

THOMPSON ARCHITECTURAL GROUP, INC.
1177 West Shaw Avenue Fresno, California 93711 (209) 225-3232
TUCKER, SADLER & ASSOCIATES, A.I.A.
2411 Second Avenue San Diego, California 92101 (619) 236-1662
A JOINT VENTURE

COUNTY OF FRESNO
MAIN DETENTION
FACILITY EXPANSION
Fresno, California

Revision	Date

Warren D. Thompson, A.I.A.
California C-6742

Thomas B. Tucker, A.I.A.
California C-1886

Sheet Title

Drawn By	Checked By
Job Number 03002 D	Date 4 FEB 86



Sheet A-2.1

Or

FIRST FLOOR PLAN



61

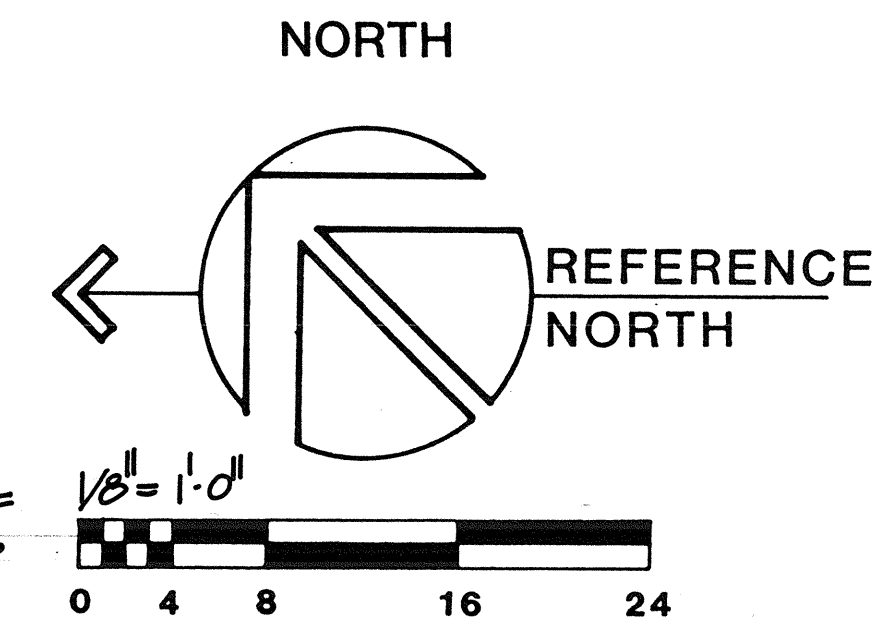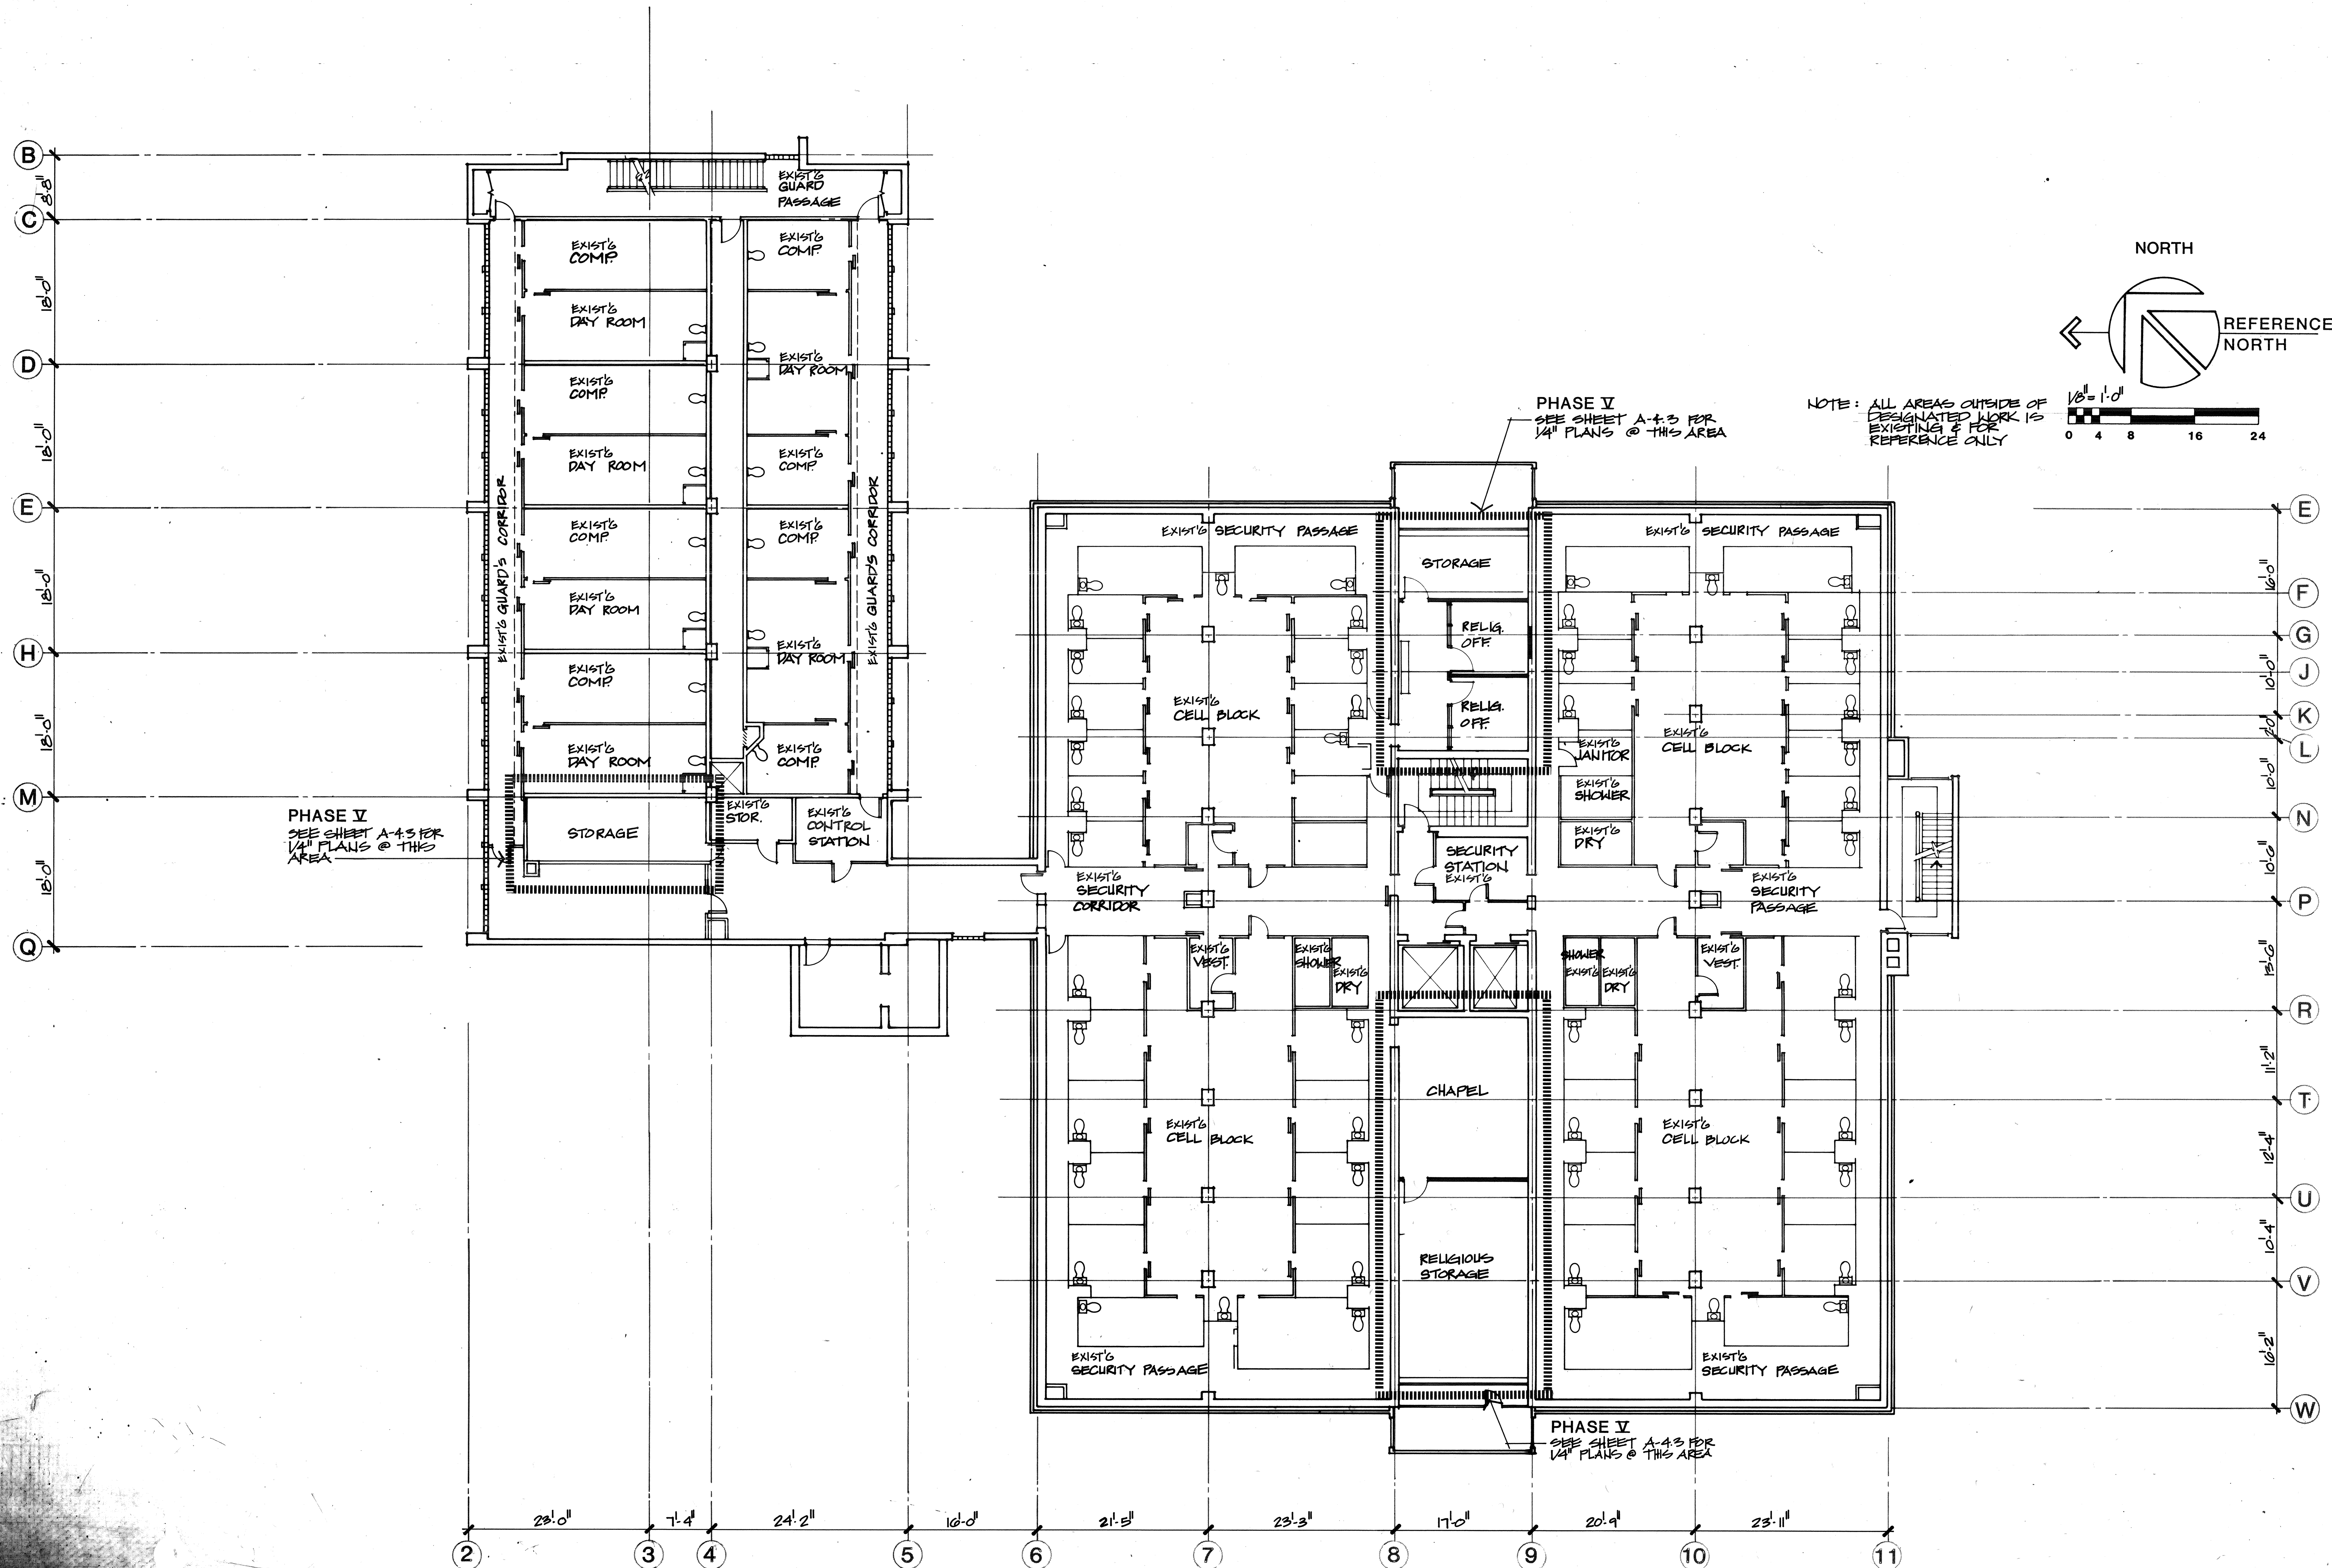

THIRD FLOOR PLAN

THOMPSON ARCHITECTURAL GROUP, INC.
1177 West Shaw Avenue Fresno, California 93711 (209) 225-3232
TUCKER, SADLER & ASSOCIATES, A.I.A.
2411 Second Avenue San Diego, California 92101 (619) 236-1662
A JOINT VENTURE

COUNTY OF FRESNO
**MAIN DETENTION
FACILITY EXPANSION**
Fresno, California

Revision	Date

Warren D. Thompson, A.I.A.
California C-6742
Thomas B. Tucker, A.I.A.
California C-1896

Sheet Title









Drawn By Checked By

Job Number Date
83082 D 4 FEB 80

Sheet A-2.3

Of

60

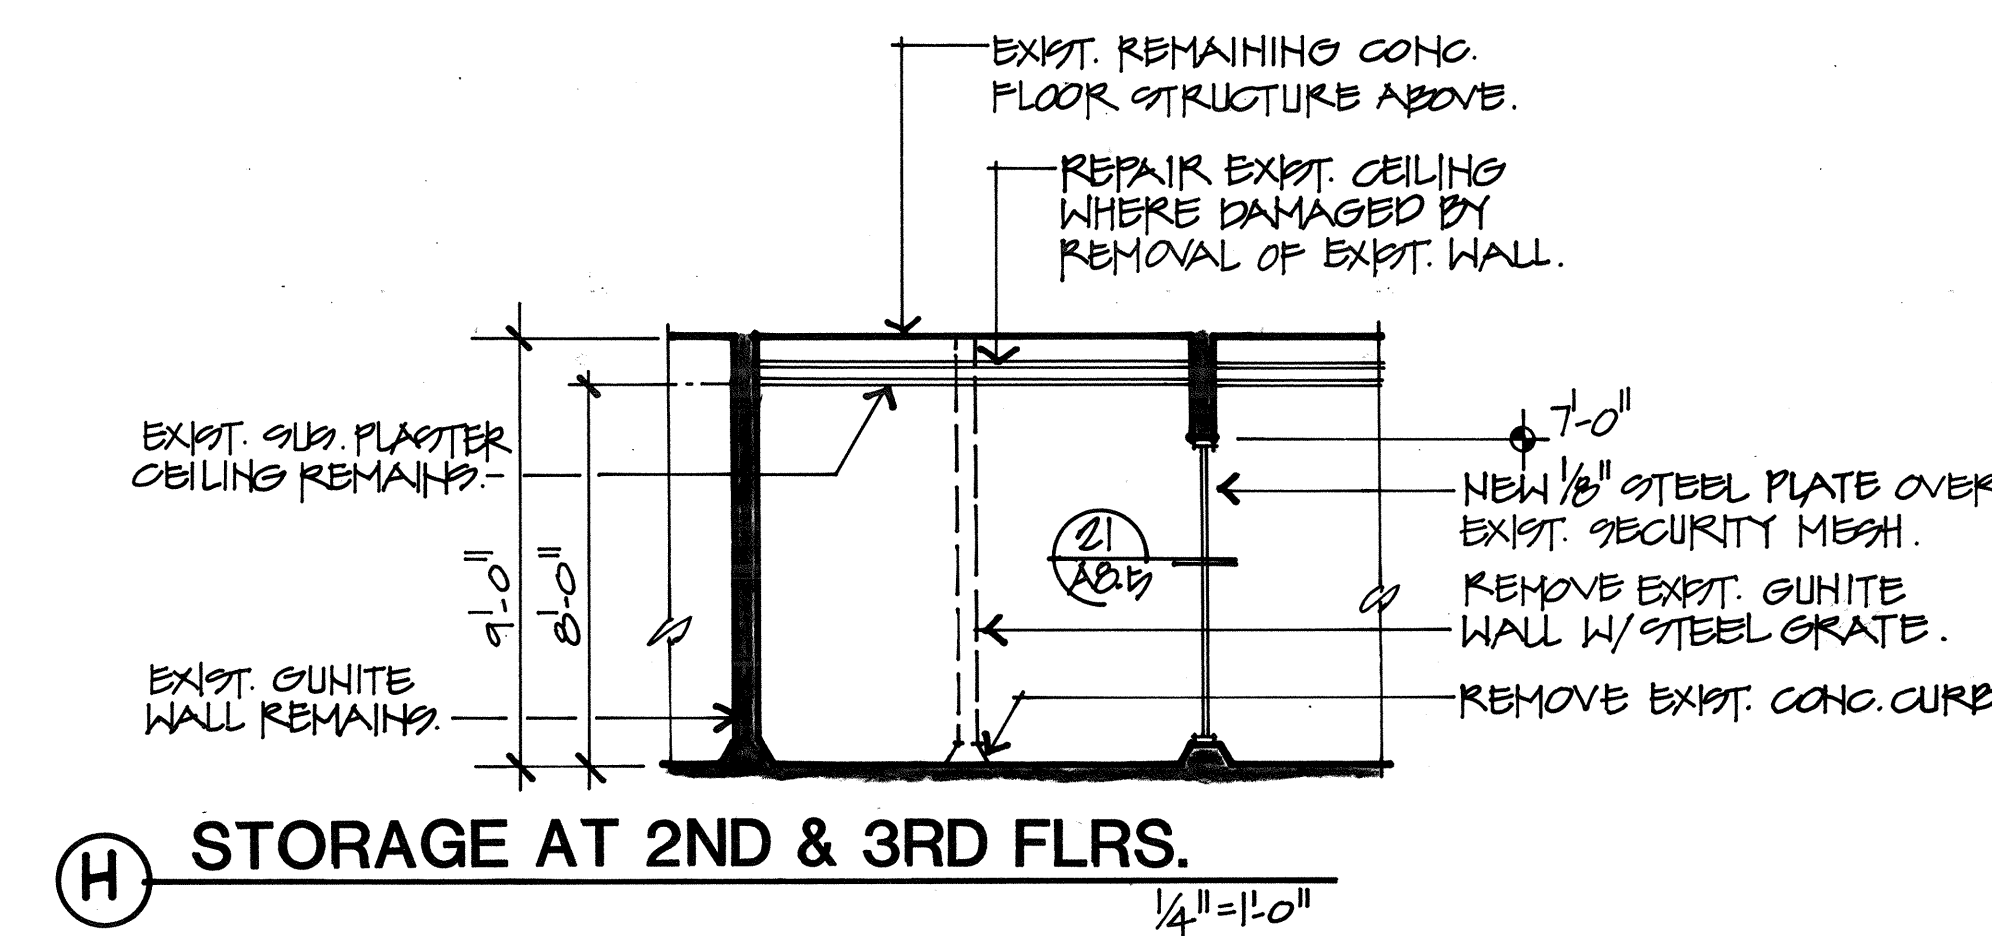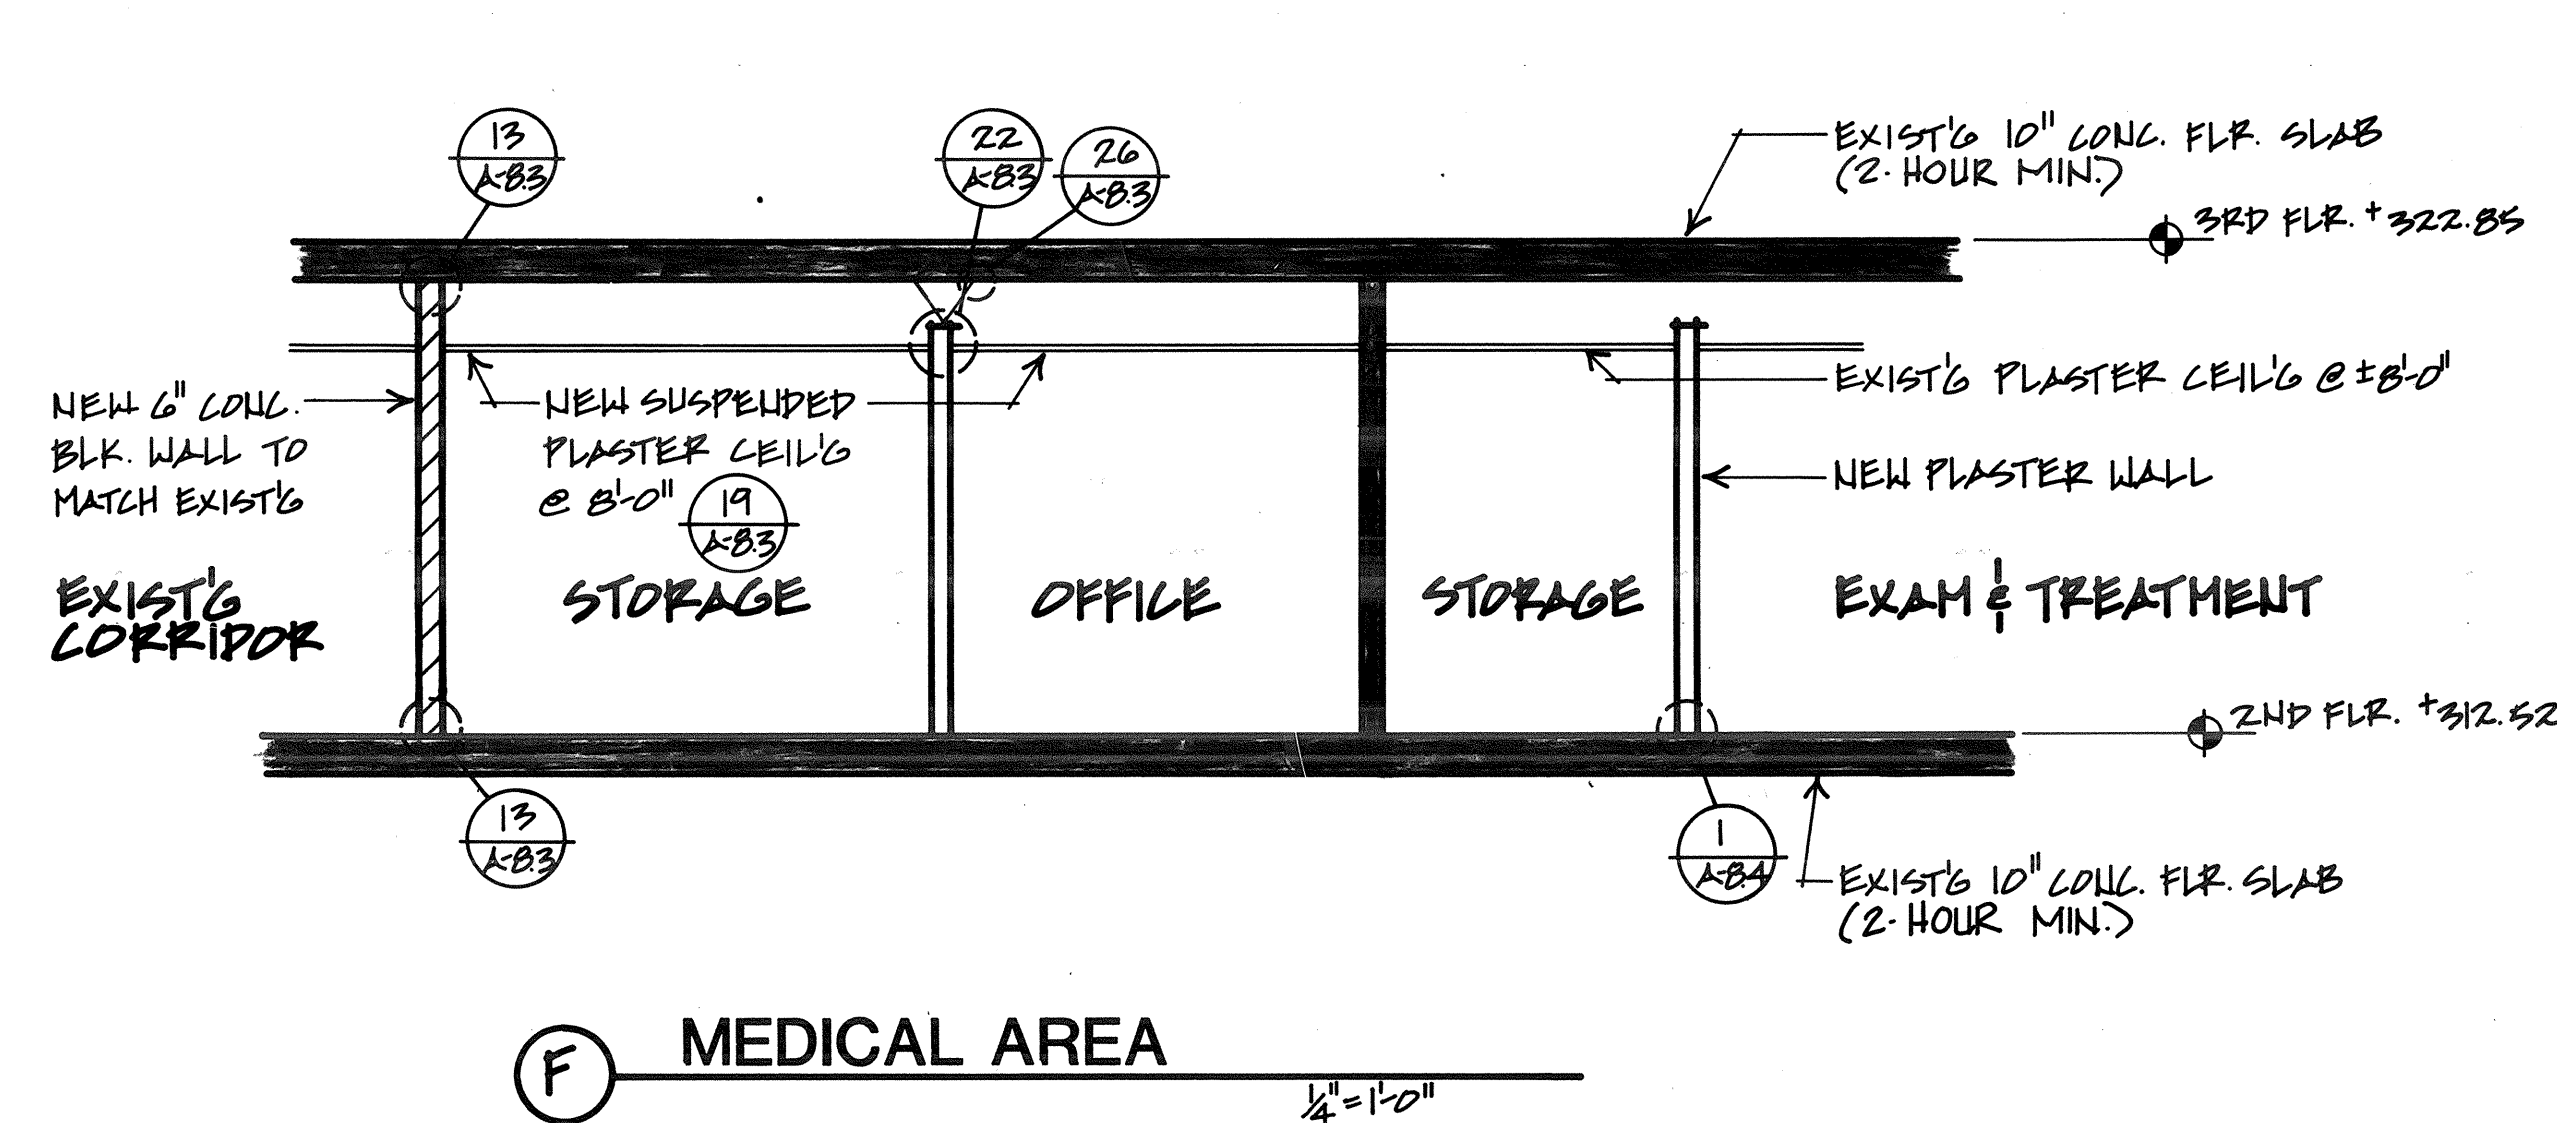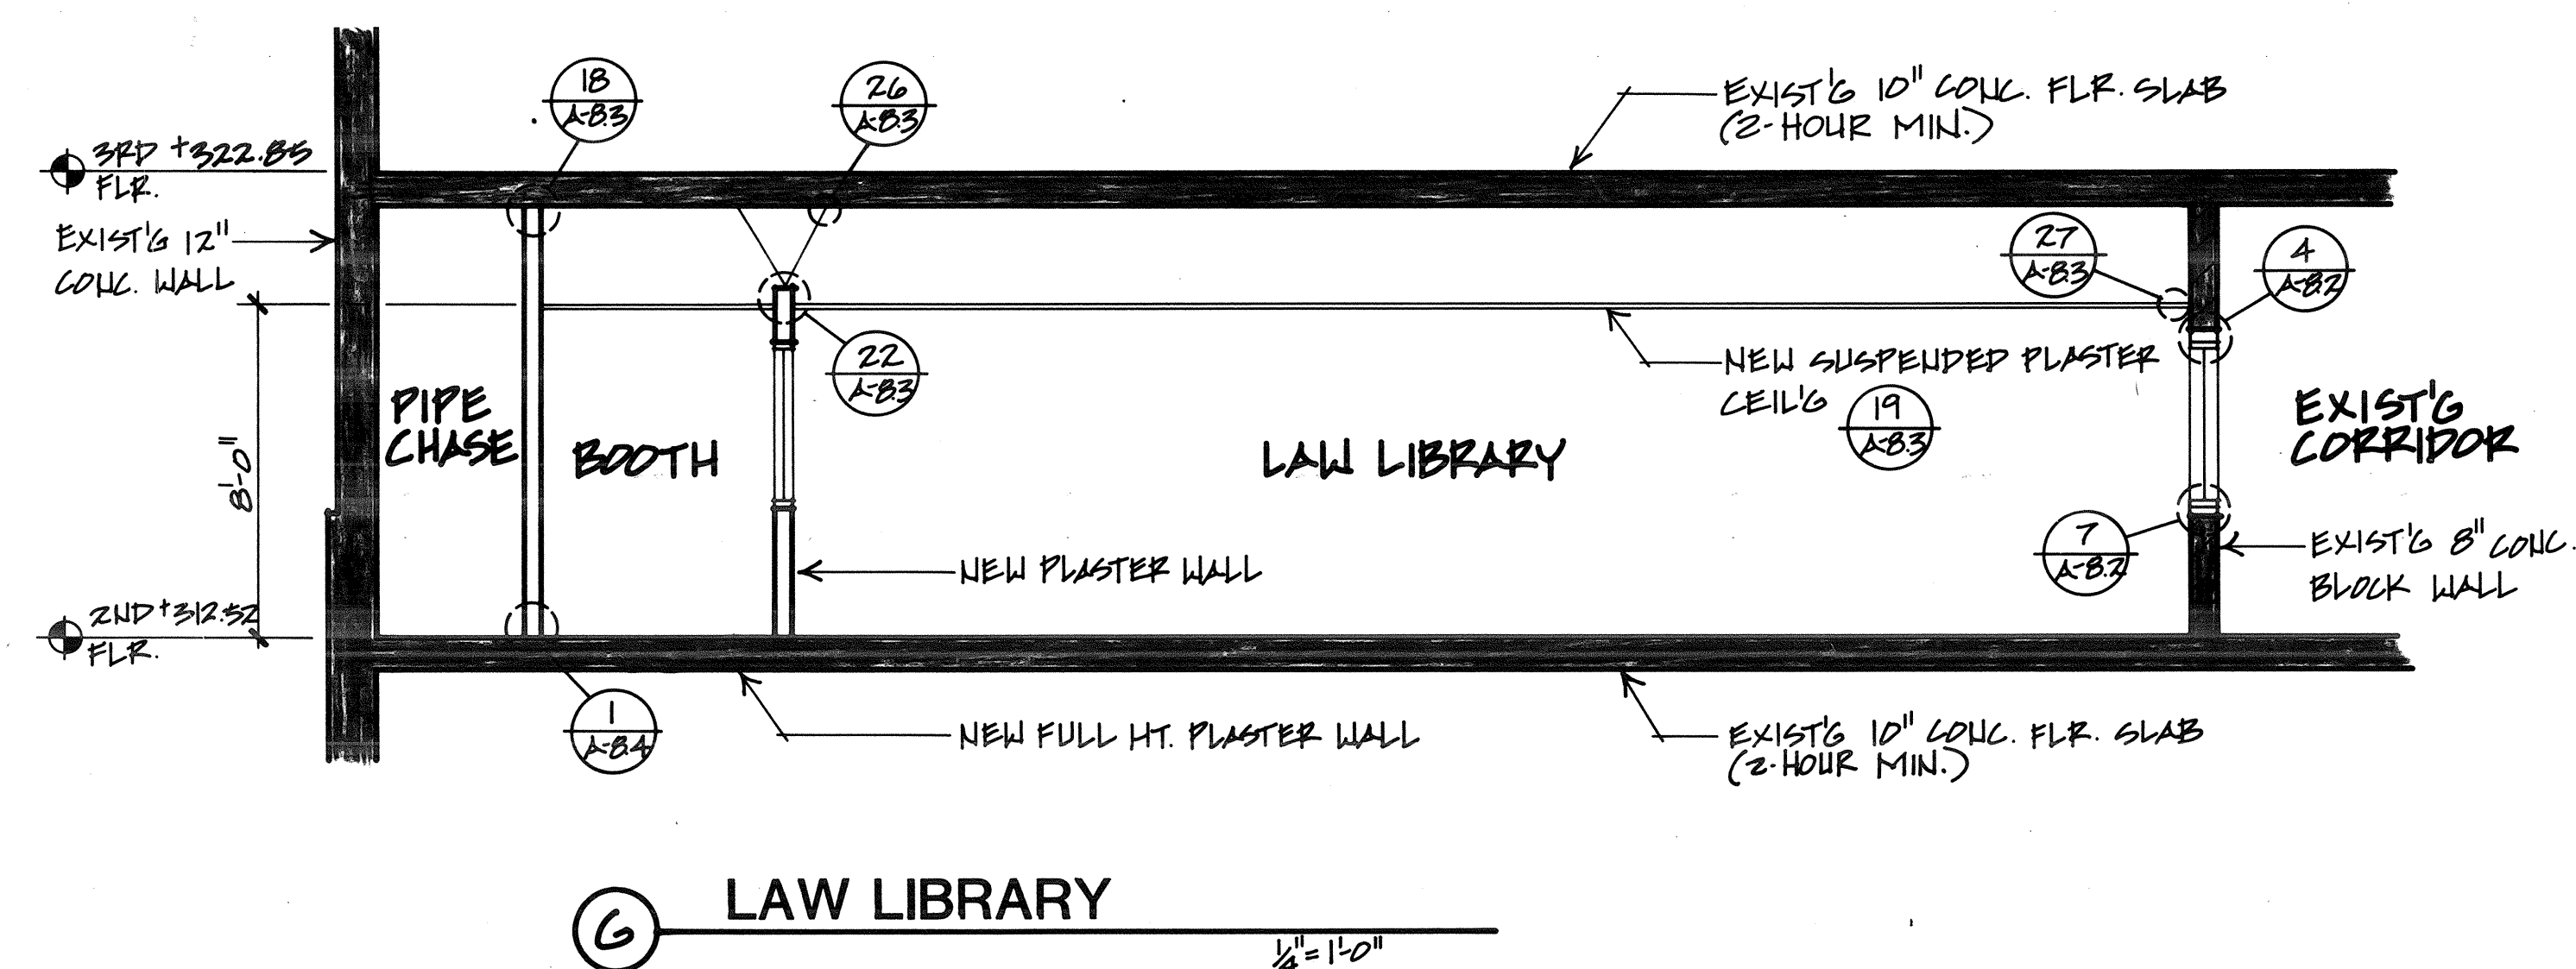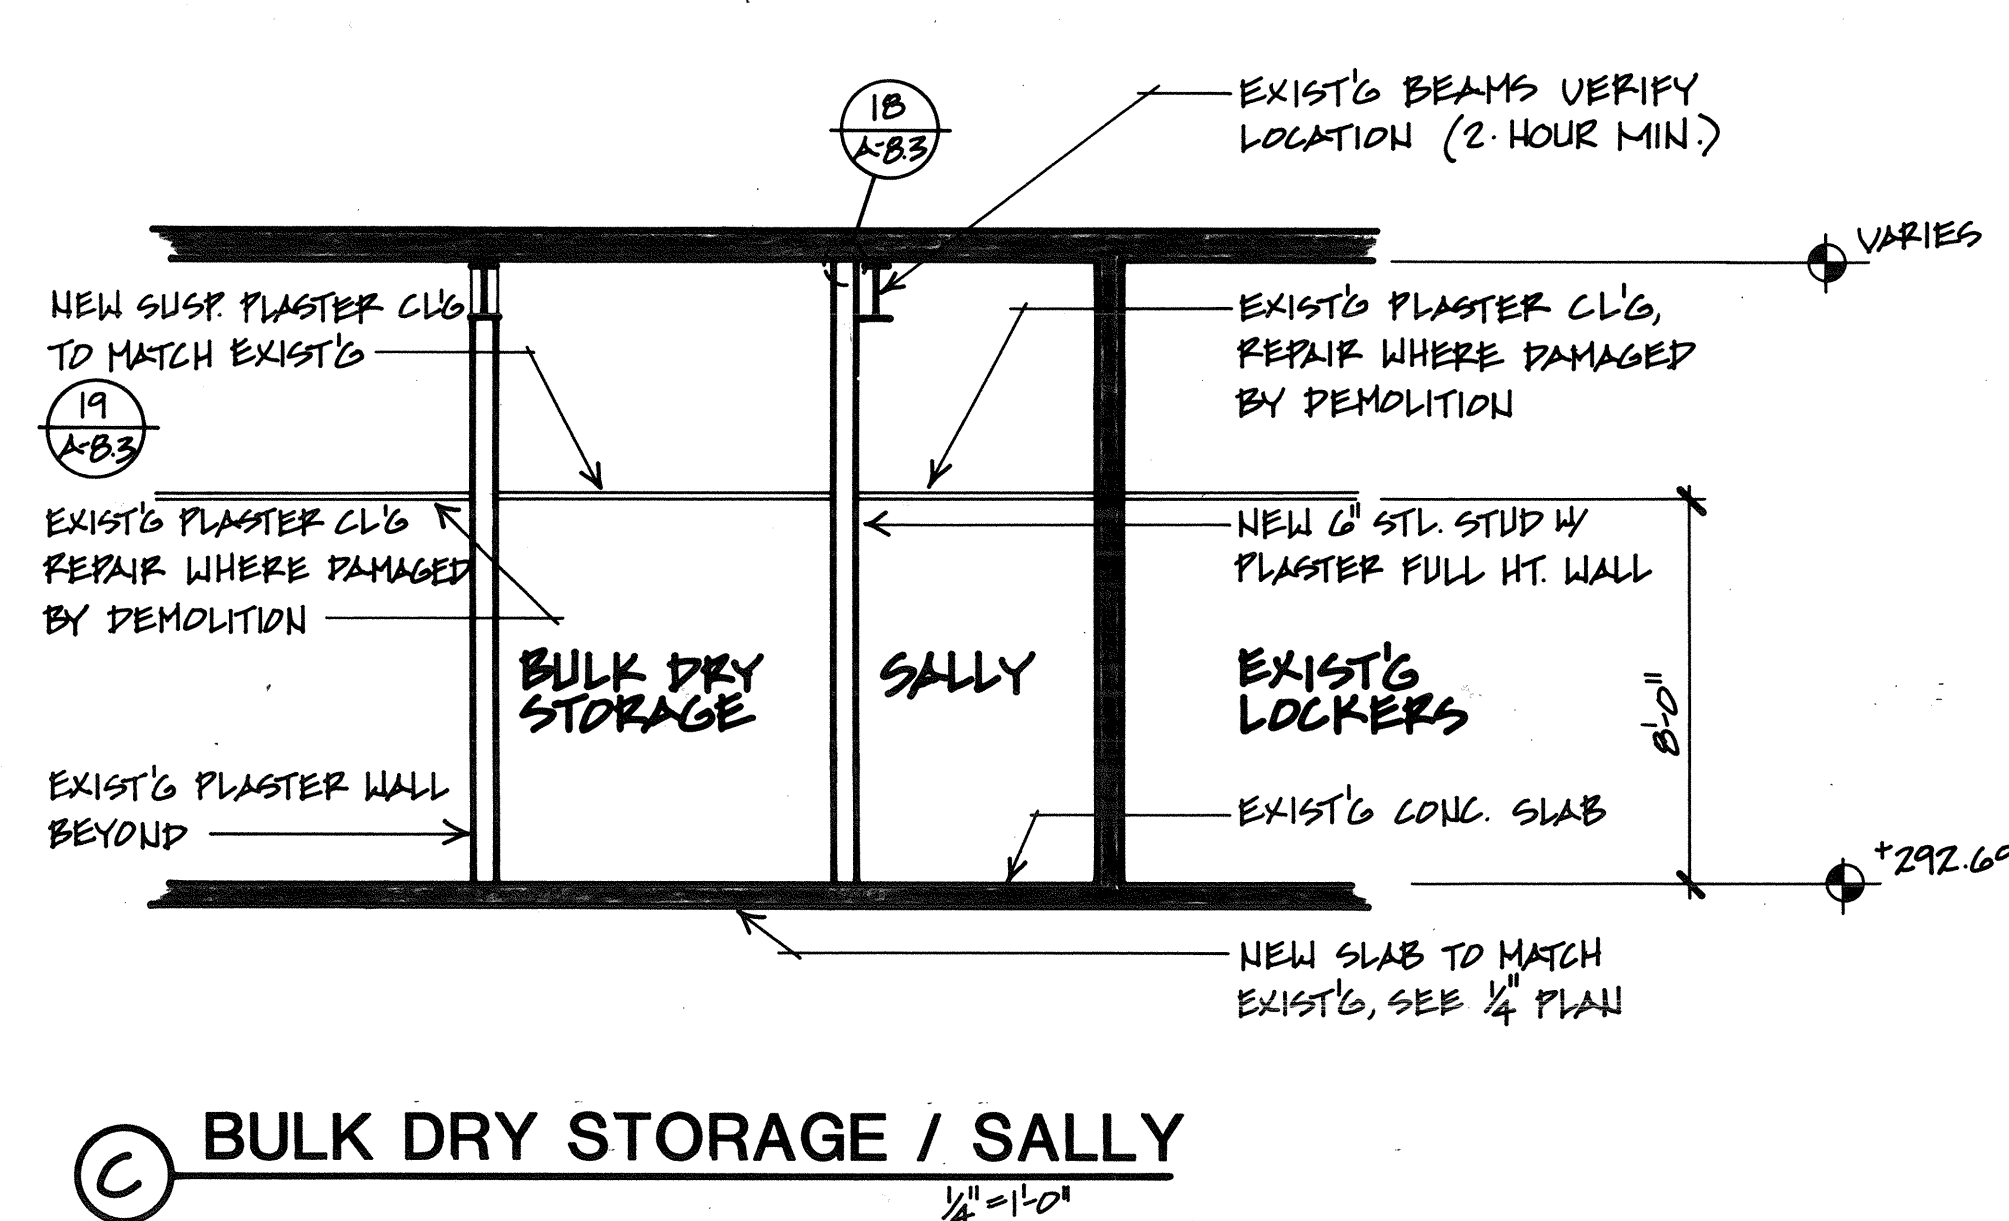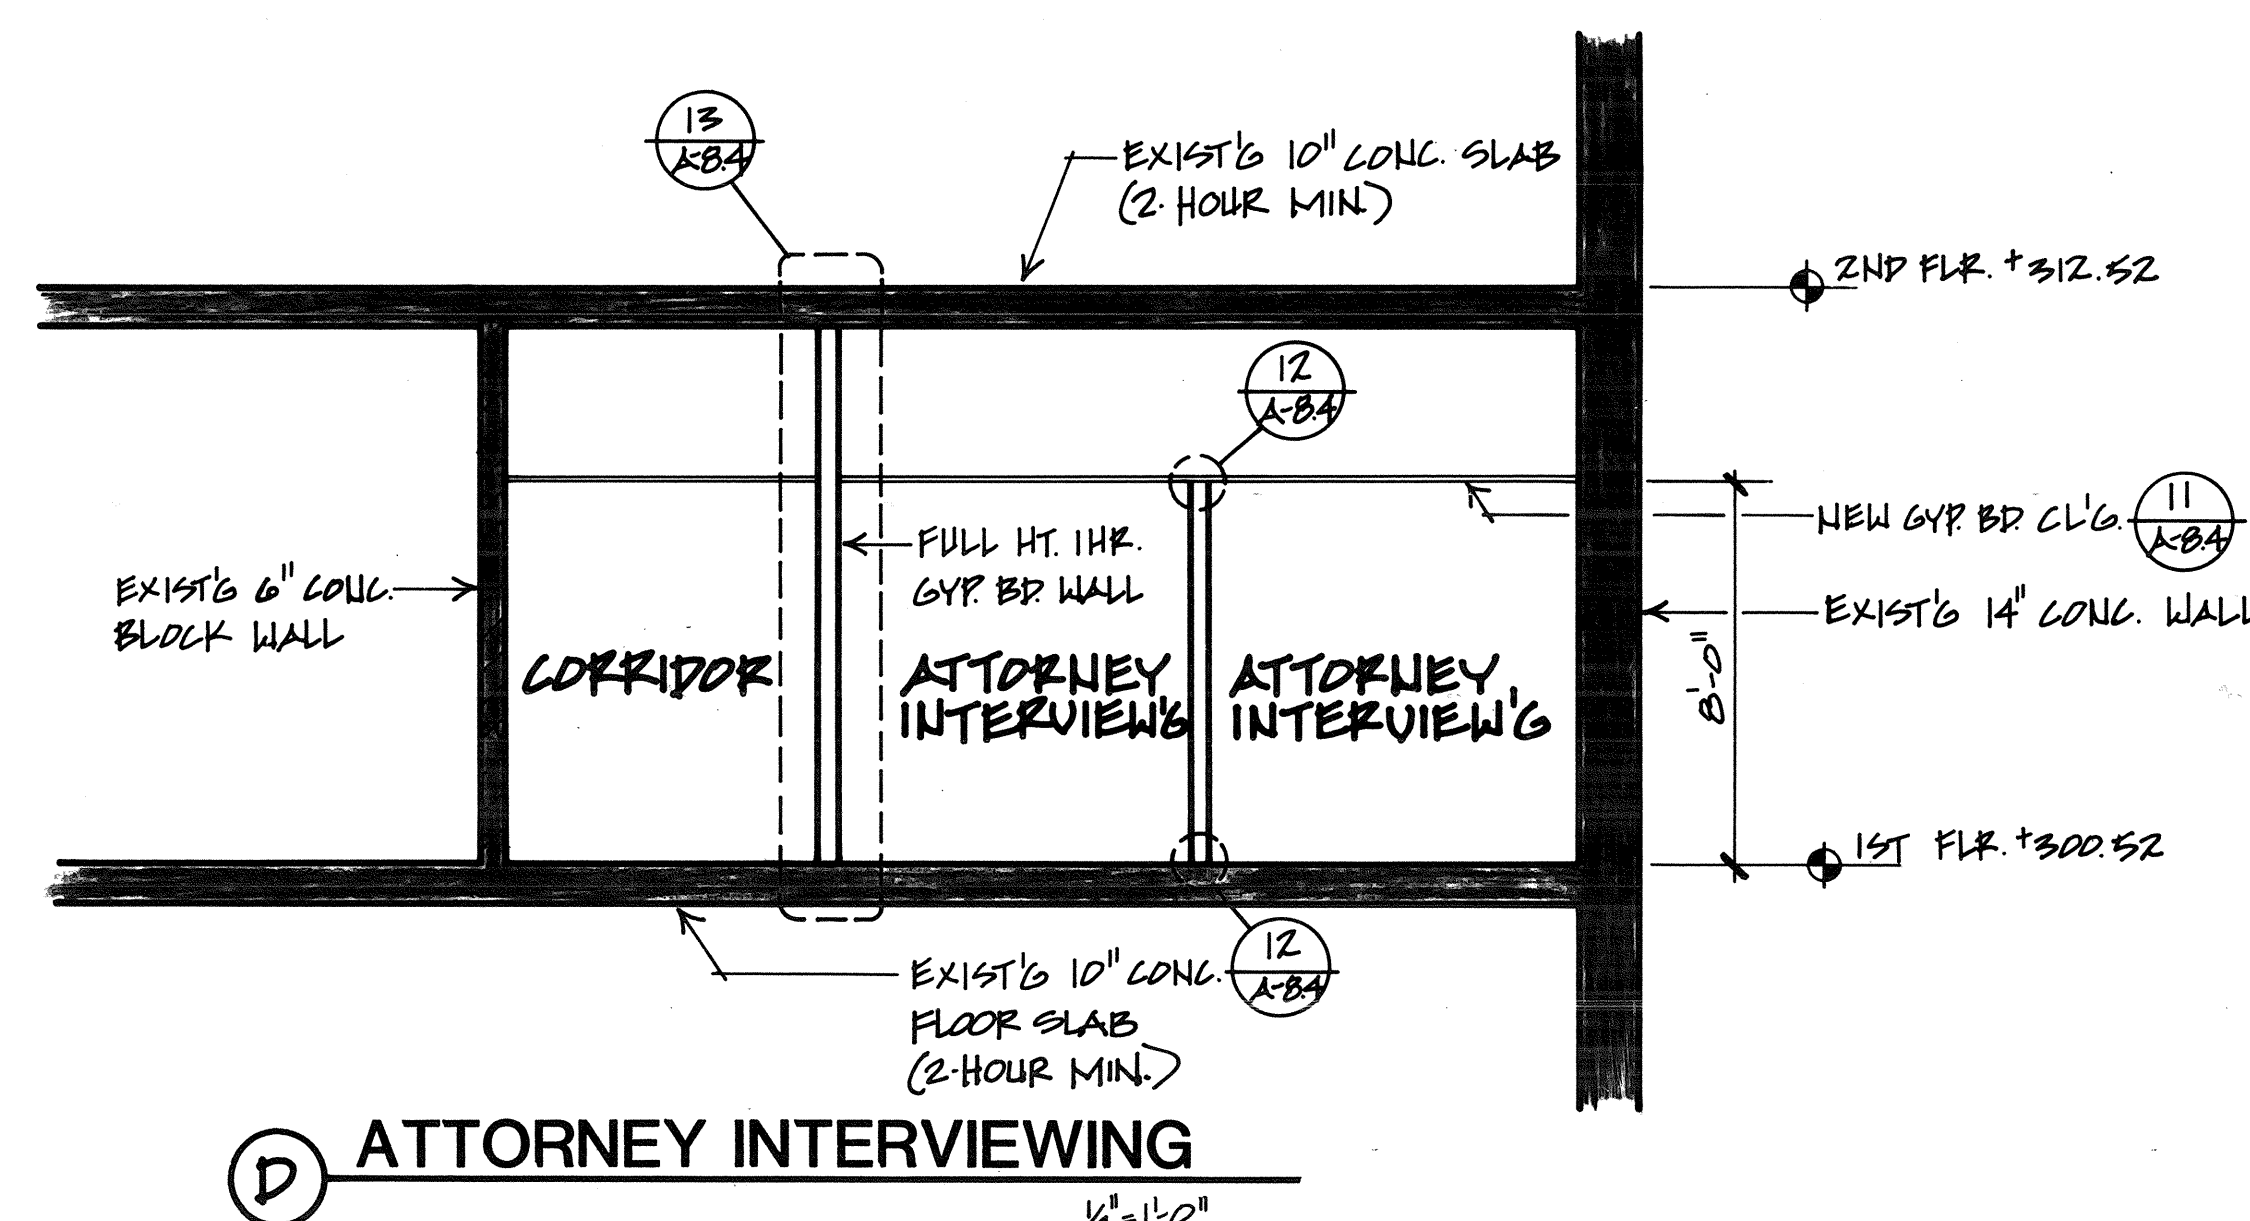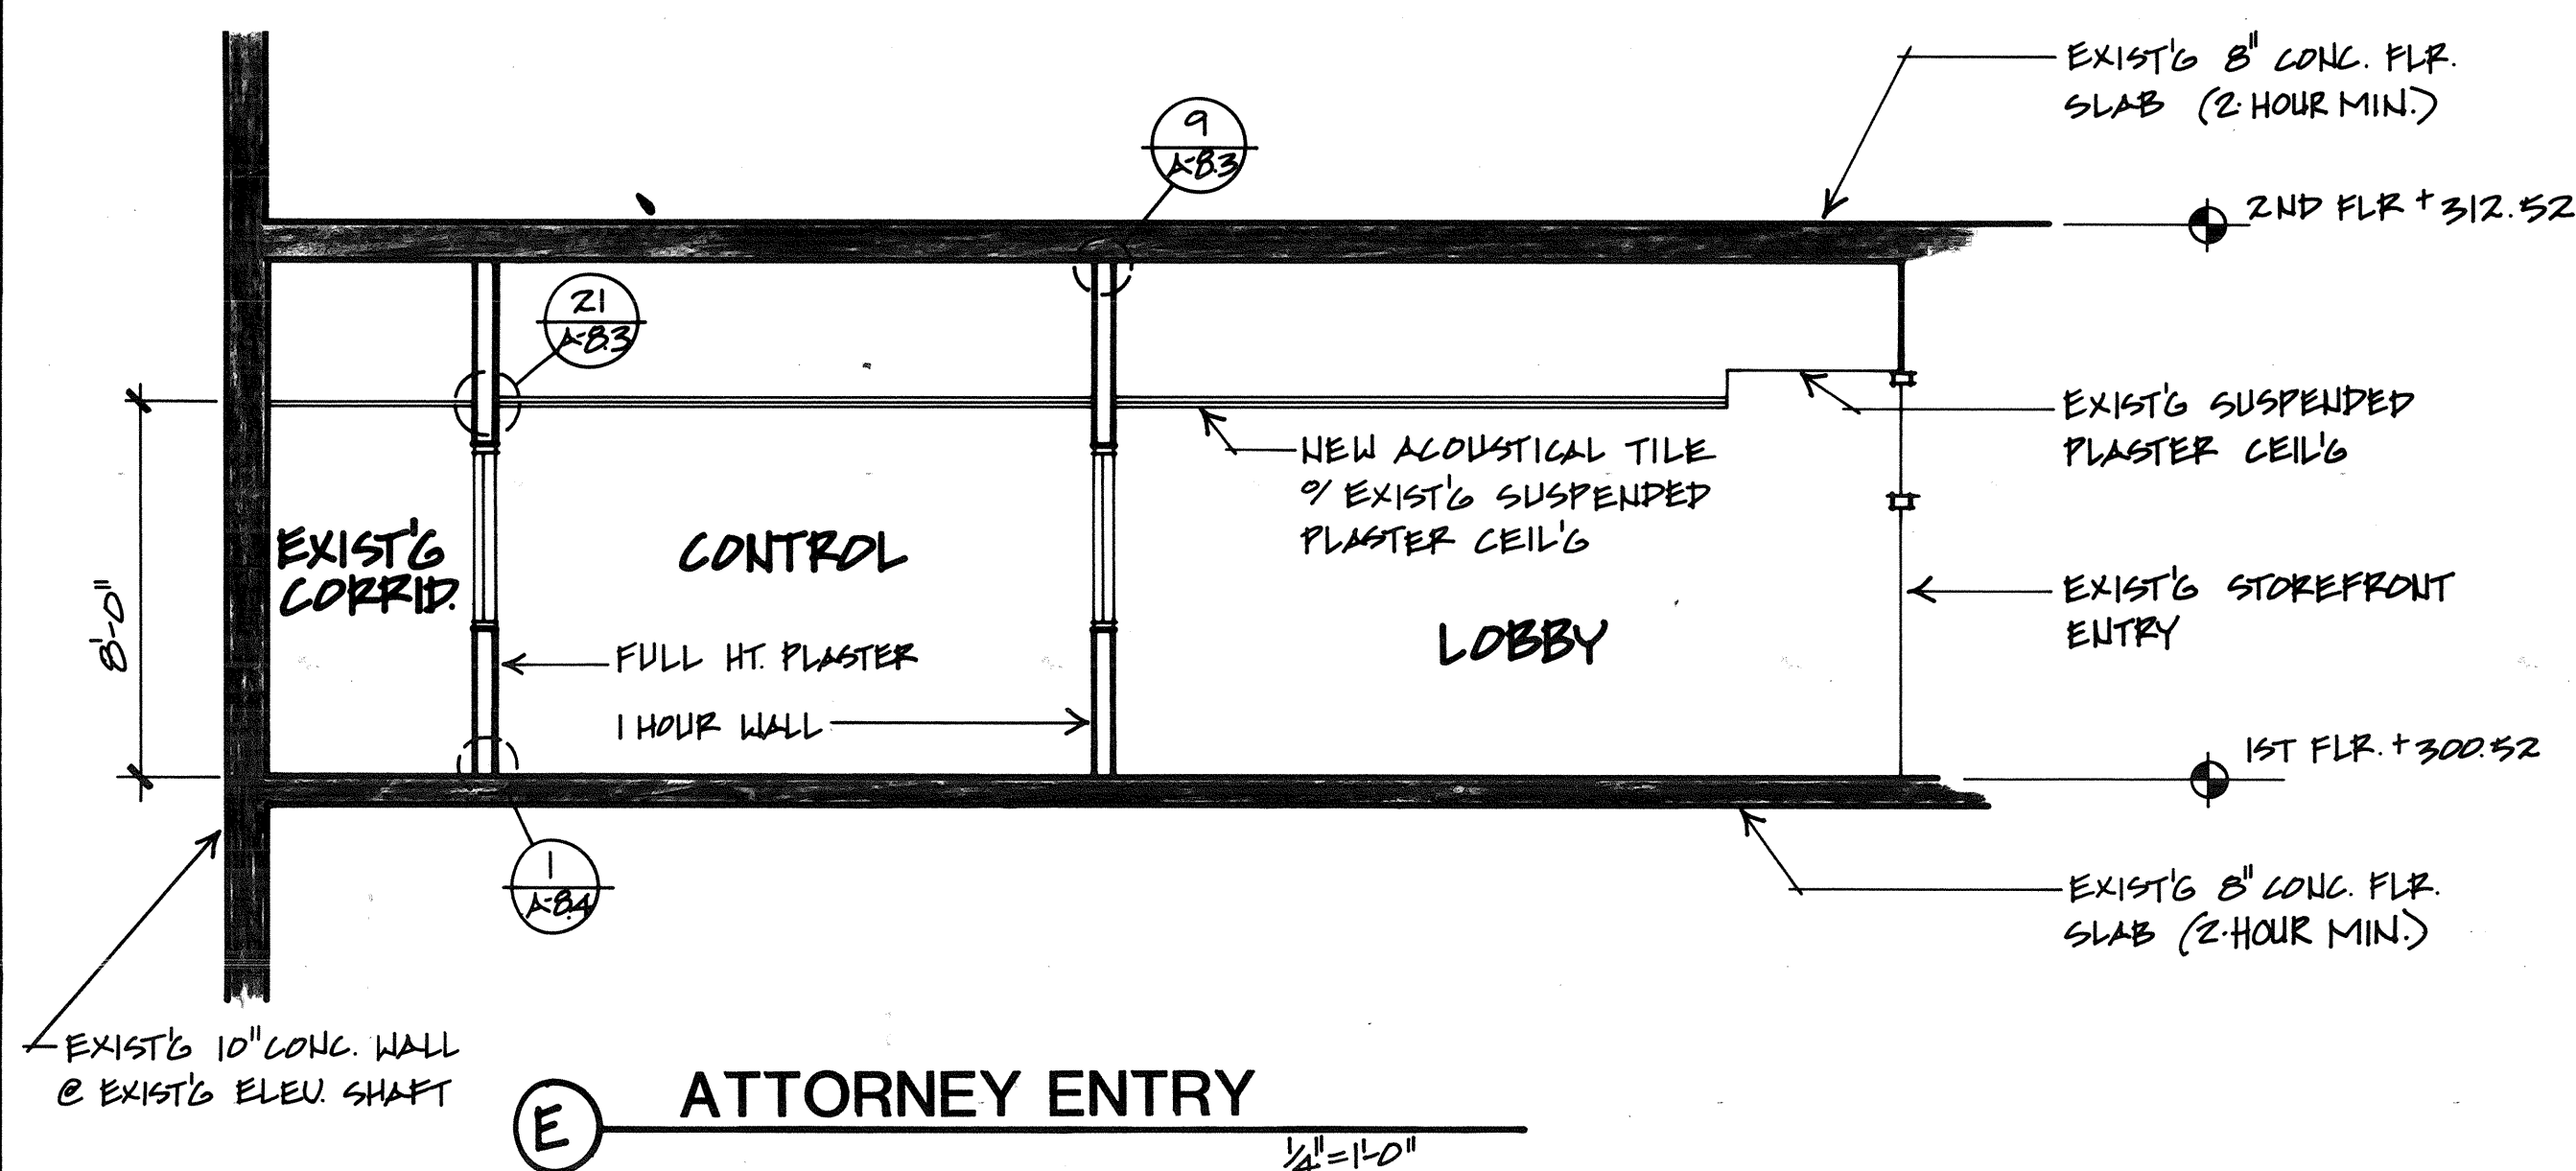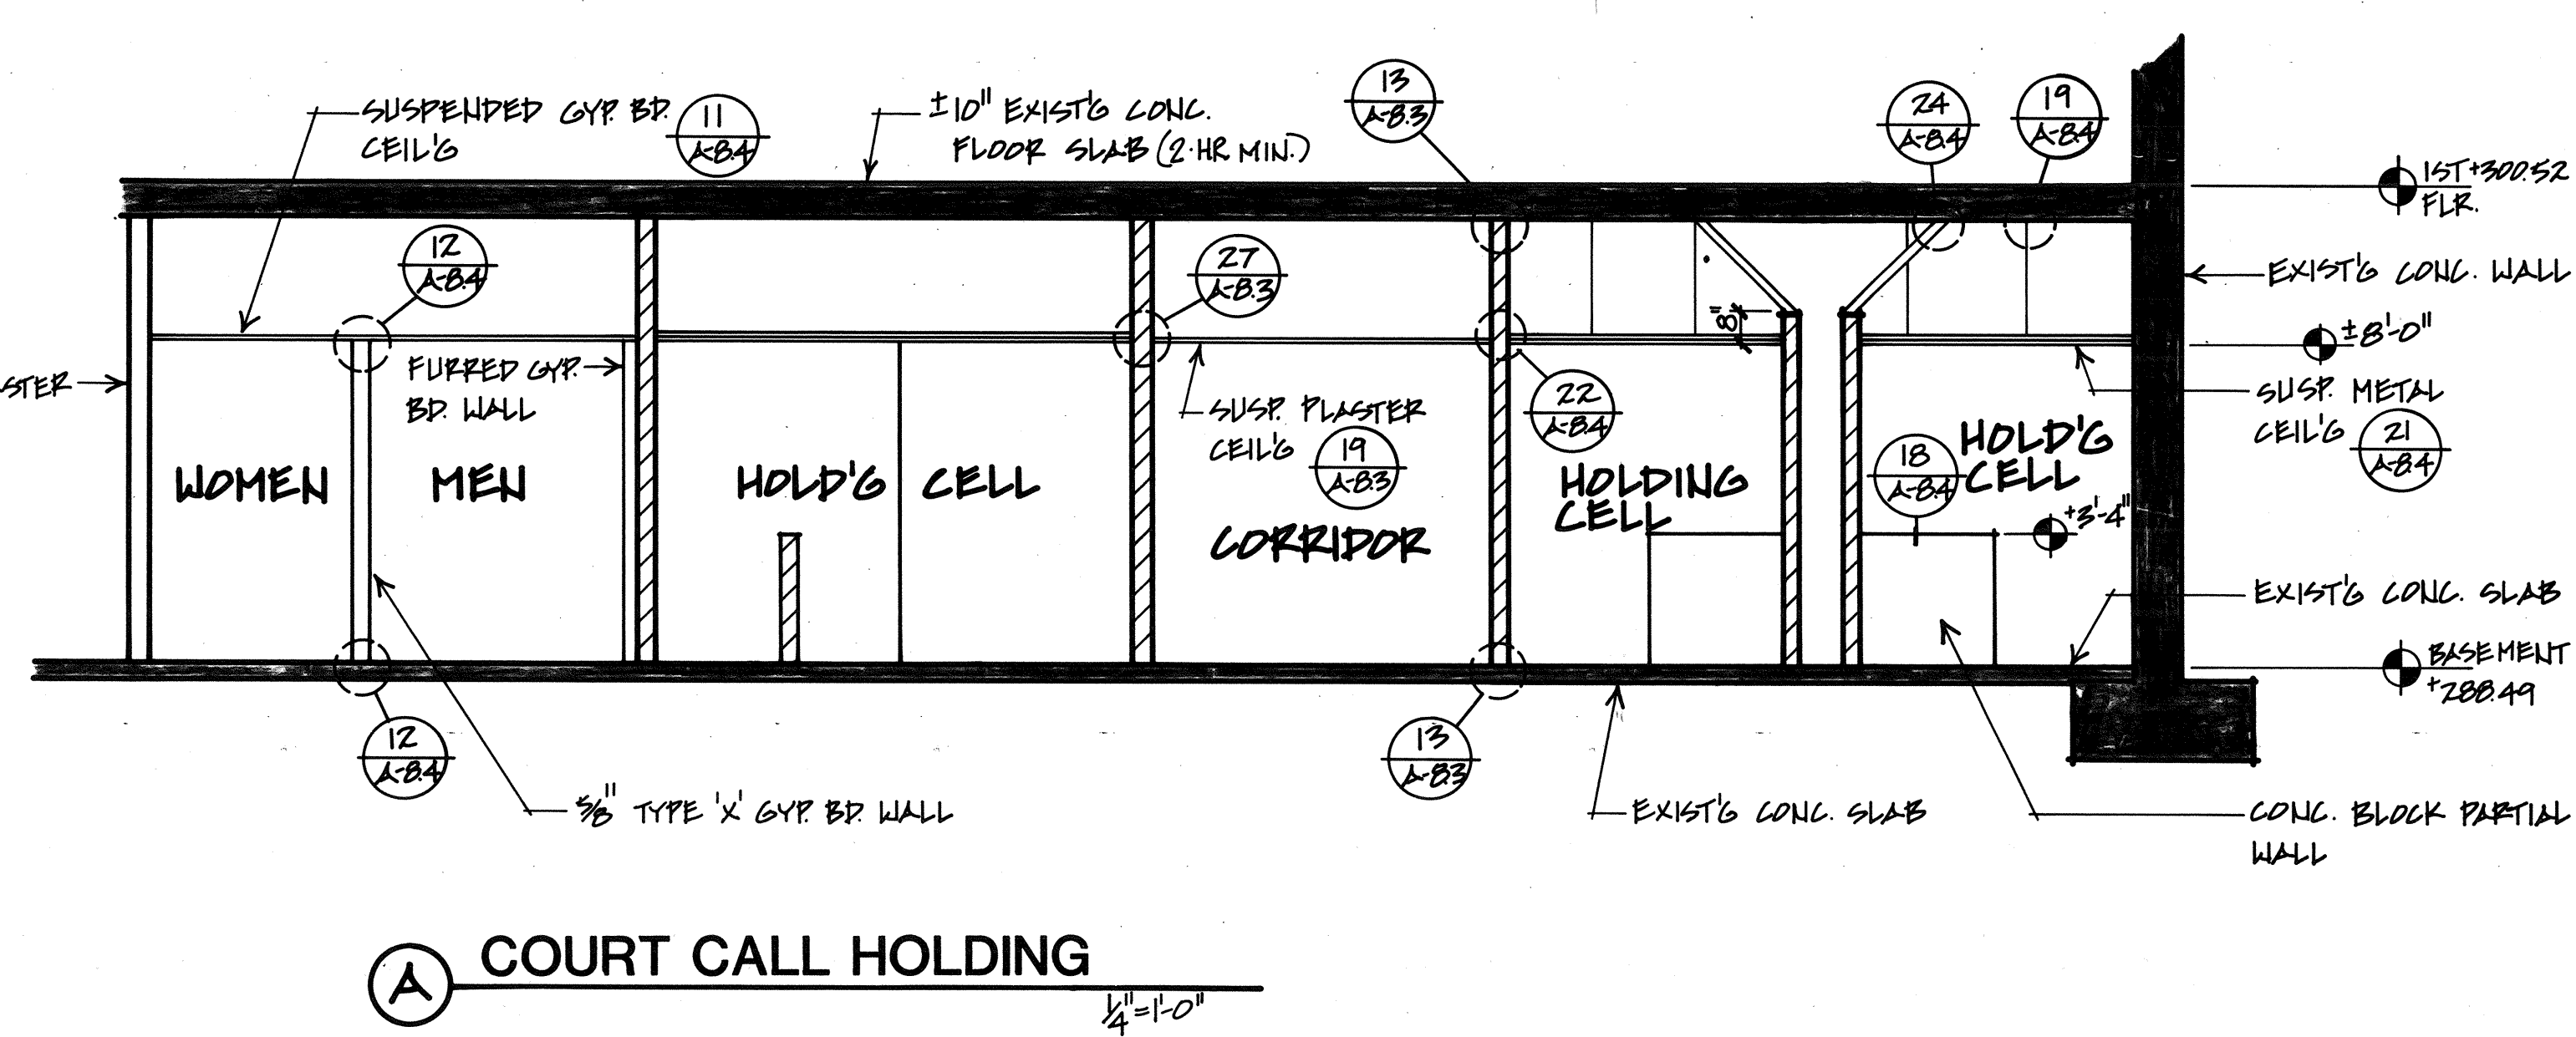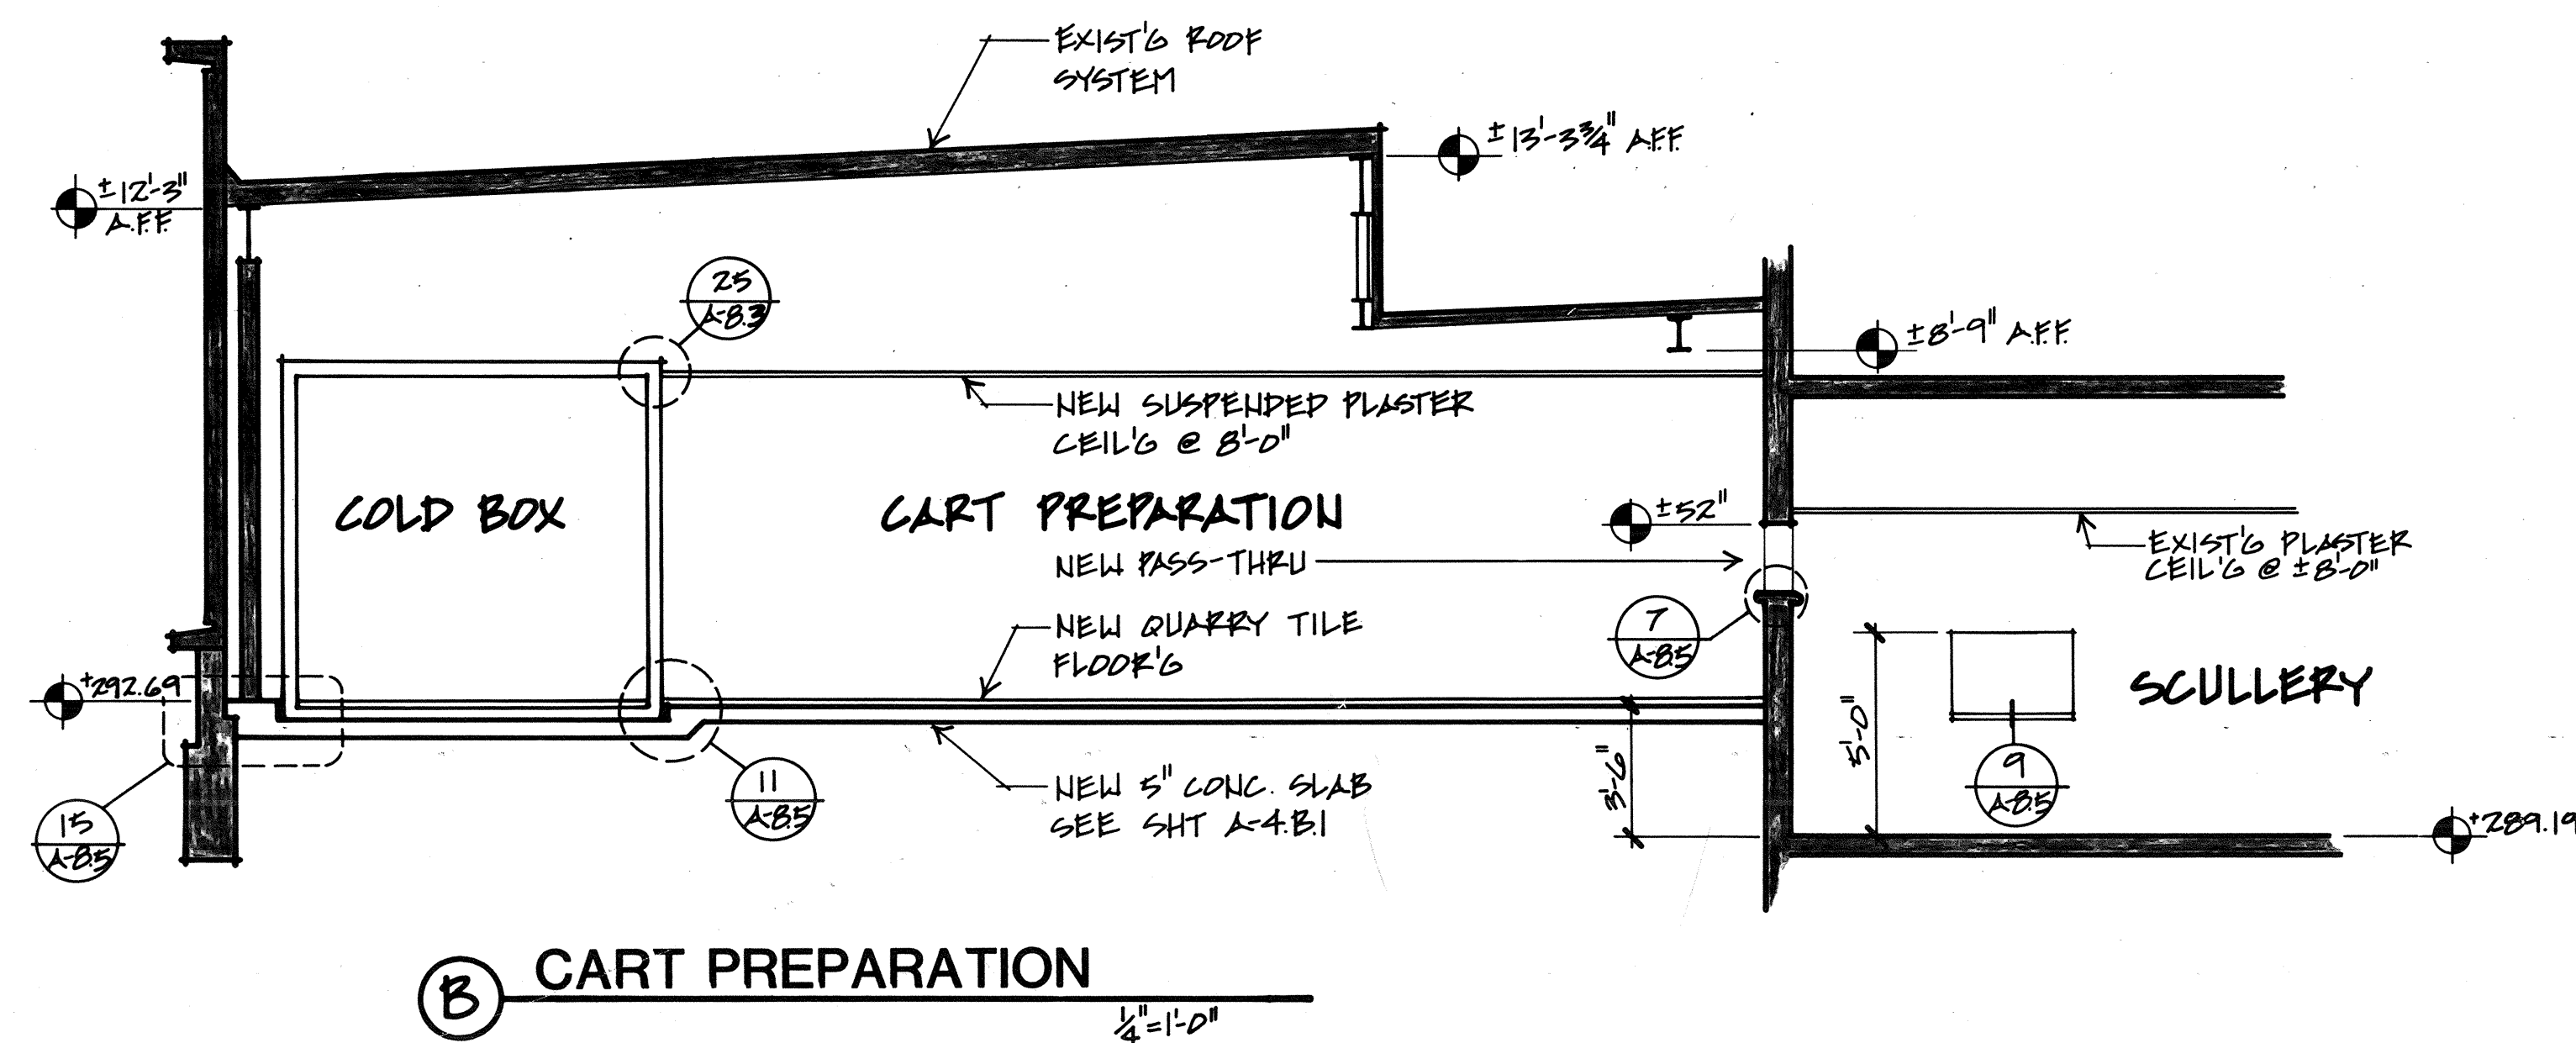

THOMPSON ARCHITECTURAL GROUP, INC.
1177 West Shaw Avenue Fresno, California 93711 (209) 225-3232
TUCKER, SADLER & ASSOCIATES, A.I.A.
2411 Second Avenue San Diego, California 92101 (619) 236-1662
A JOINT VENTURE

**COUNTY OF FRESNO
MAIN DETENTION
FACILITY EXPANSION**
Fresno, California

Revision	Date

Warren D. Thompson, A.I.A.
California C-6742

Thomas B. Tucker, A.I.A.
California C-1886

Sheet Title

Drawn By Checked By


Job Number 83002 D Date 4 FEB 80

Sheet

A-3.1
Of

SECTIONS

59

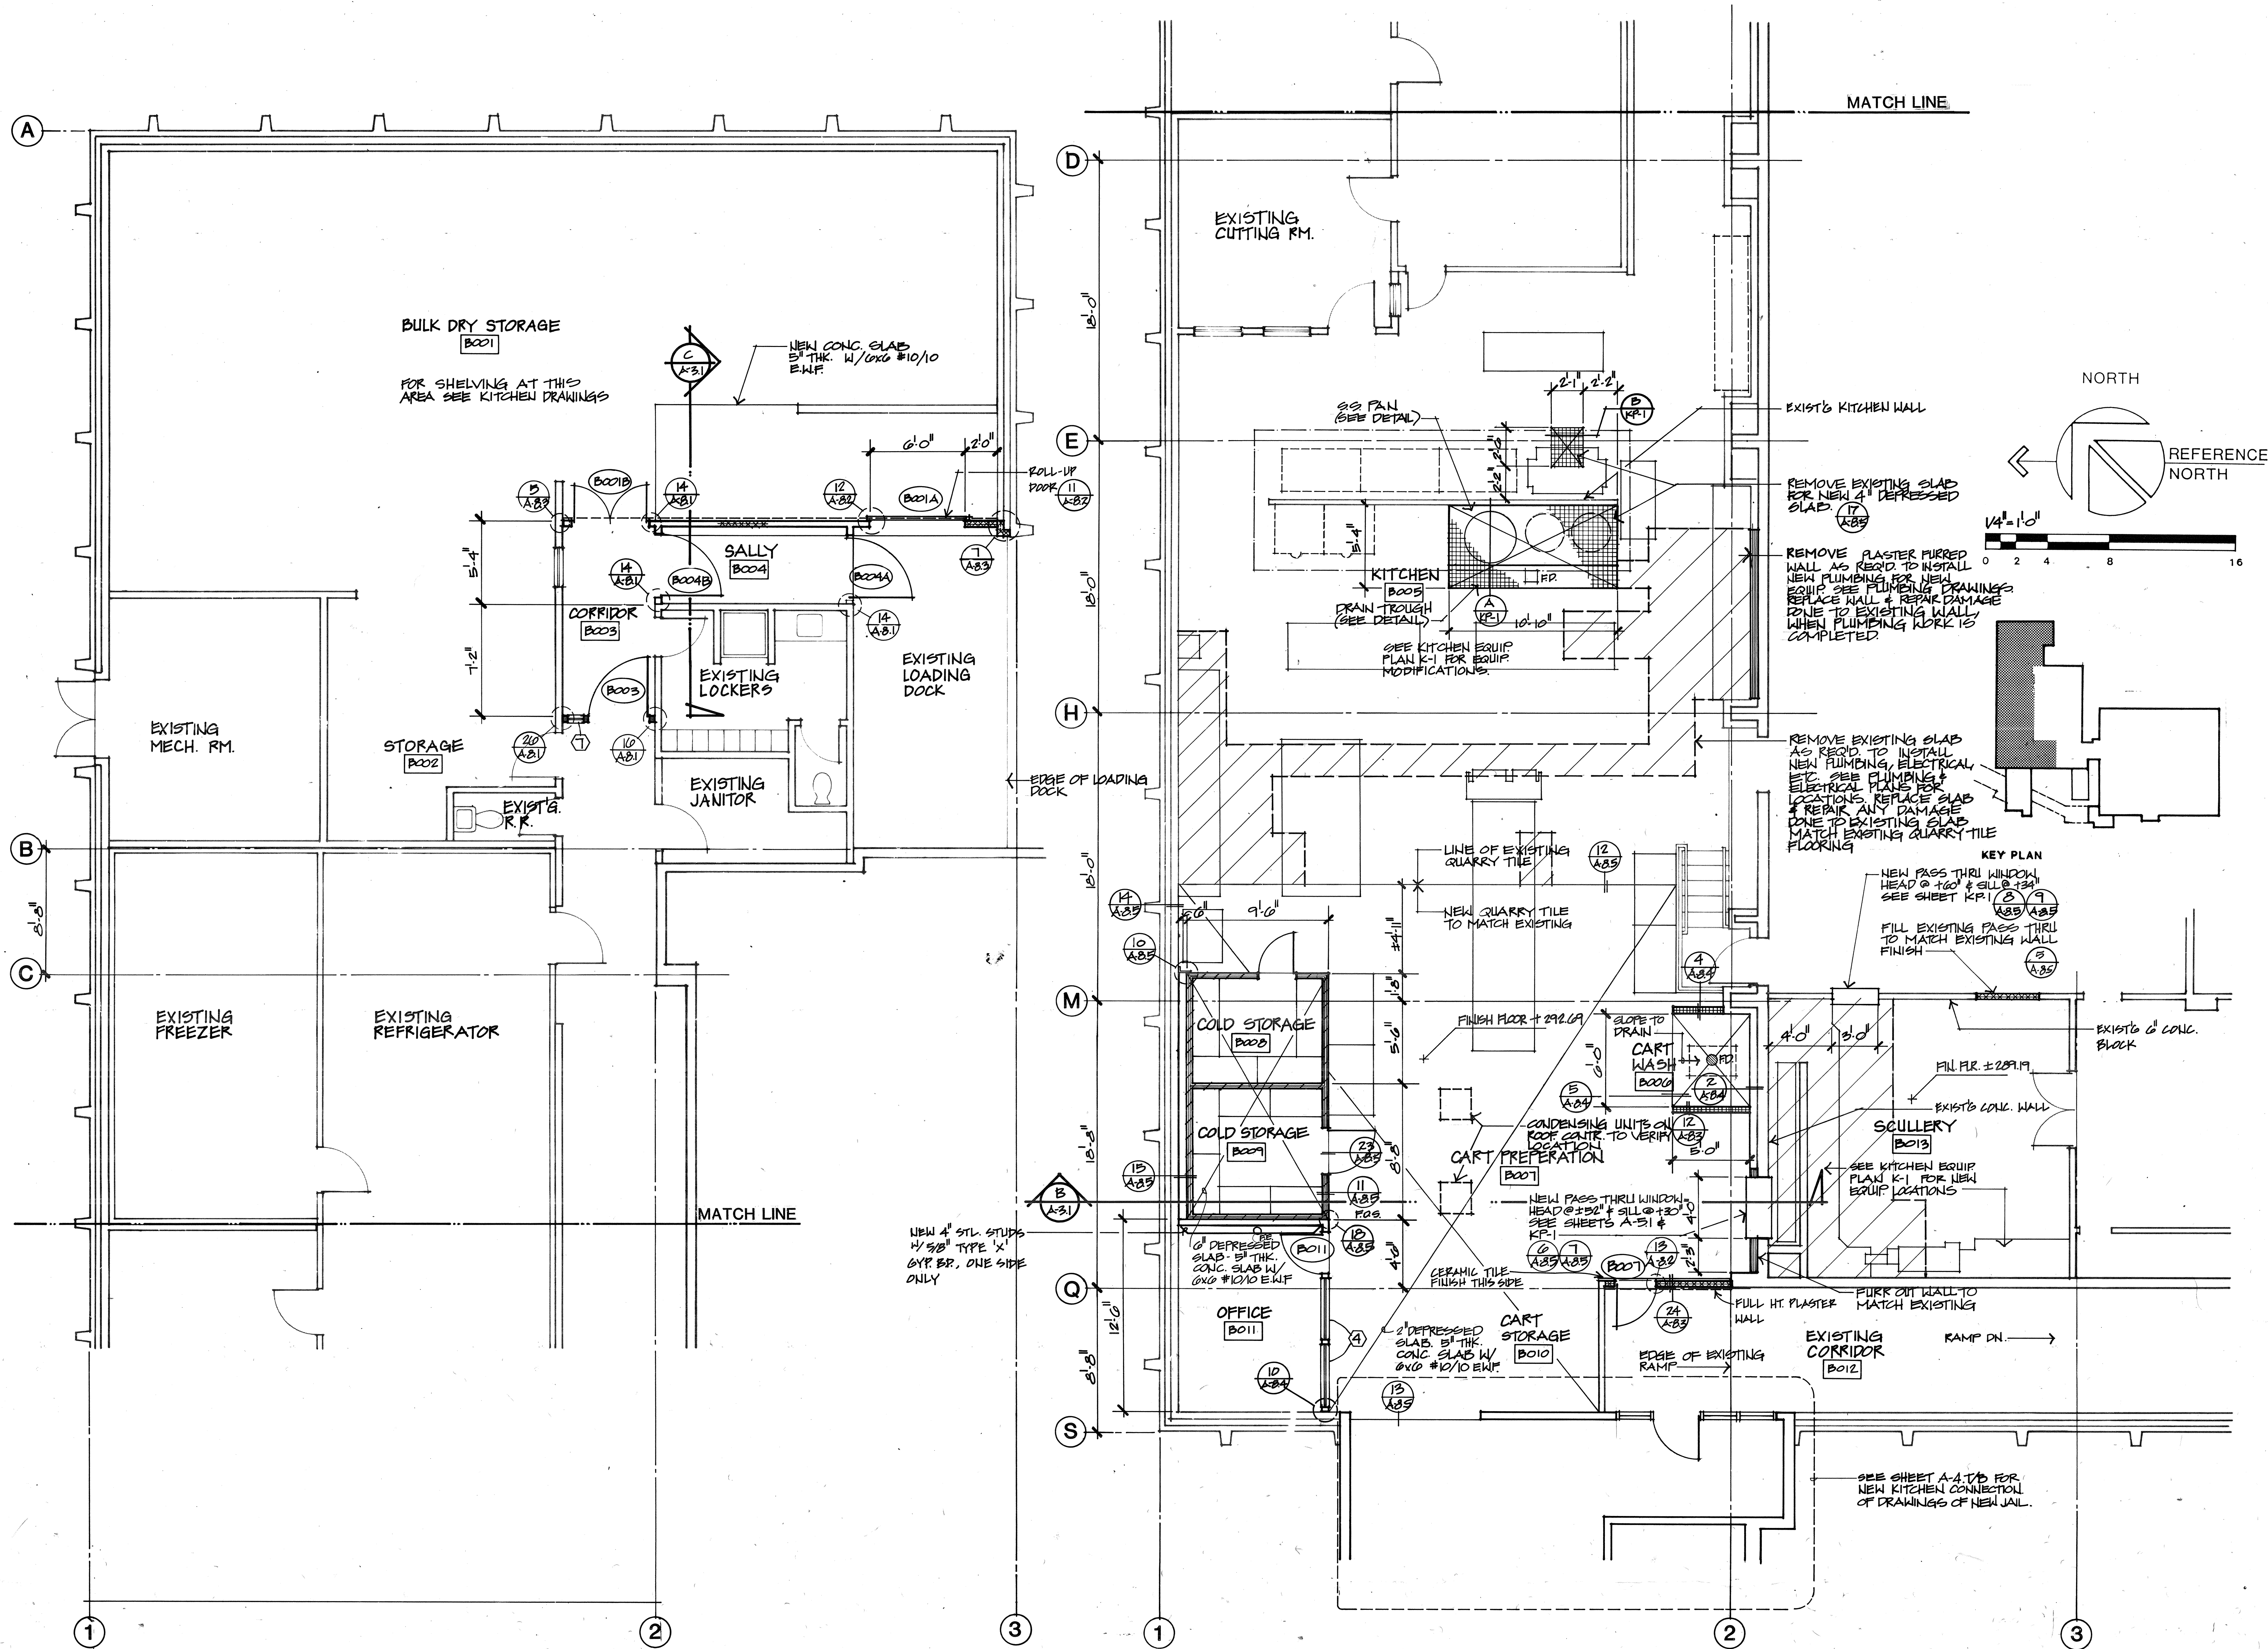

PHASE III KITCHEN BASEMENT PLAN

THOMPSON ARCHITECTURAL GROUP, INC.
1177 West Shaw Avenue Fresno, California 93711 (209) 225-3232
TUCKER, SADLER & ASSOCIATES, A.I.A.
2411 Second Avenue San Diego, California 92101 (619) 236-1662
A JOINT VENTURE

COUNTY OF FRESNO
MAIN DETENTION
FACILITY EXPANSION
Fresno, California

Revision	Date

Warren D. Thompson, A.I.A.
California C-6742

Thomas B. Tucker, A.I.A.
California C-1886

Sheet Title

Drawn By Checked By

Job Number Date


Sheet A-4.B.1

Of

INTERIOR ELEVATIONS SHOWN ON SHEET A-5.1

RESTROOM ACCESSORIES		APPLIES TO SHOTS A-4, B, A-1, A-3, A-2, A-2.2
S/N	ITEM	REMARKS
①	T.P. DEFENDER	
②	SEAT COVER DEF	
③	GRAB BAR - 30"	
④	GRAB BAR - 42"	
⑤	SOAP DEFENDER	
⑥	HAPPIN DEFENDER	
⑦	HAPPIN VENDOR	
⑧	WASTE RECEPTACLE	
⑨	TOWEL DEF/WASTE	
⑩	1" Ø SHOWER ROD	
⑪	MOP RACK	
⑫	TOWEL DEFENDER	
⑬	TOWEL PIN	
⑭	COAT HOOK	
⑮	SHOWER GRAB BAR	24 x 36
⑯	SHOWER CURTAIN ROD	
⑰	FOLD'G SHOWER SEAT	

NOTE: SEE SHT. A-B5 FOR ACCESSORY MOUNT'G DTL

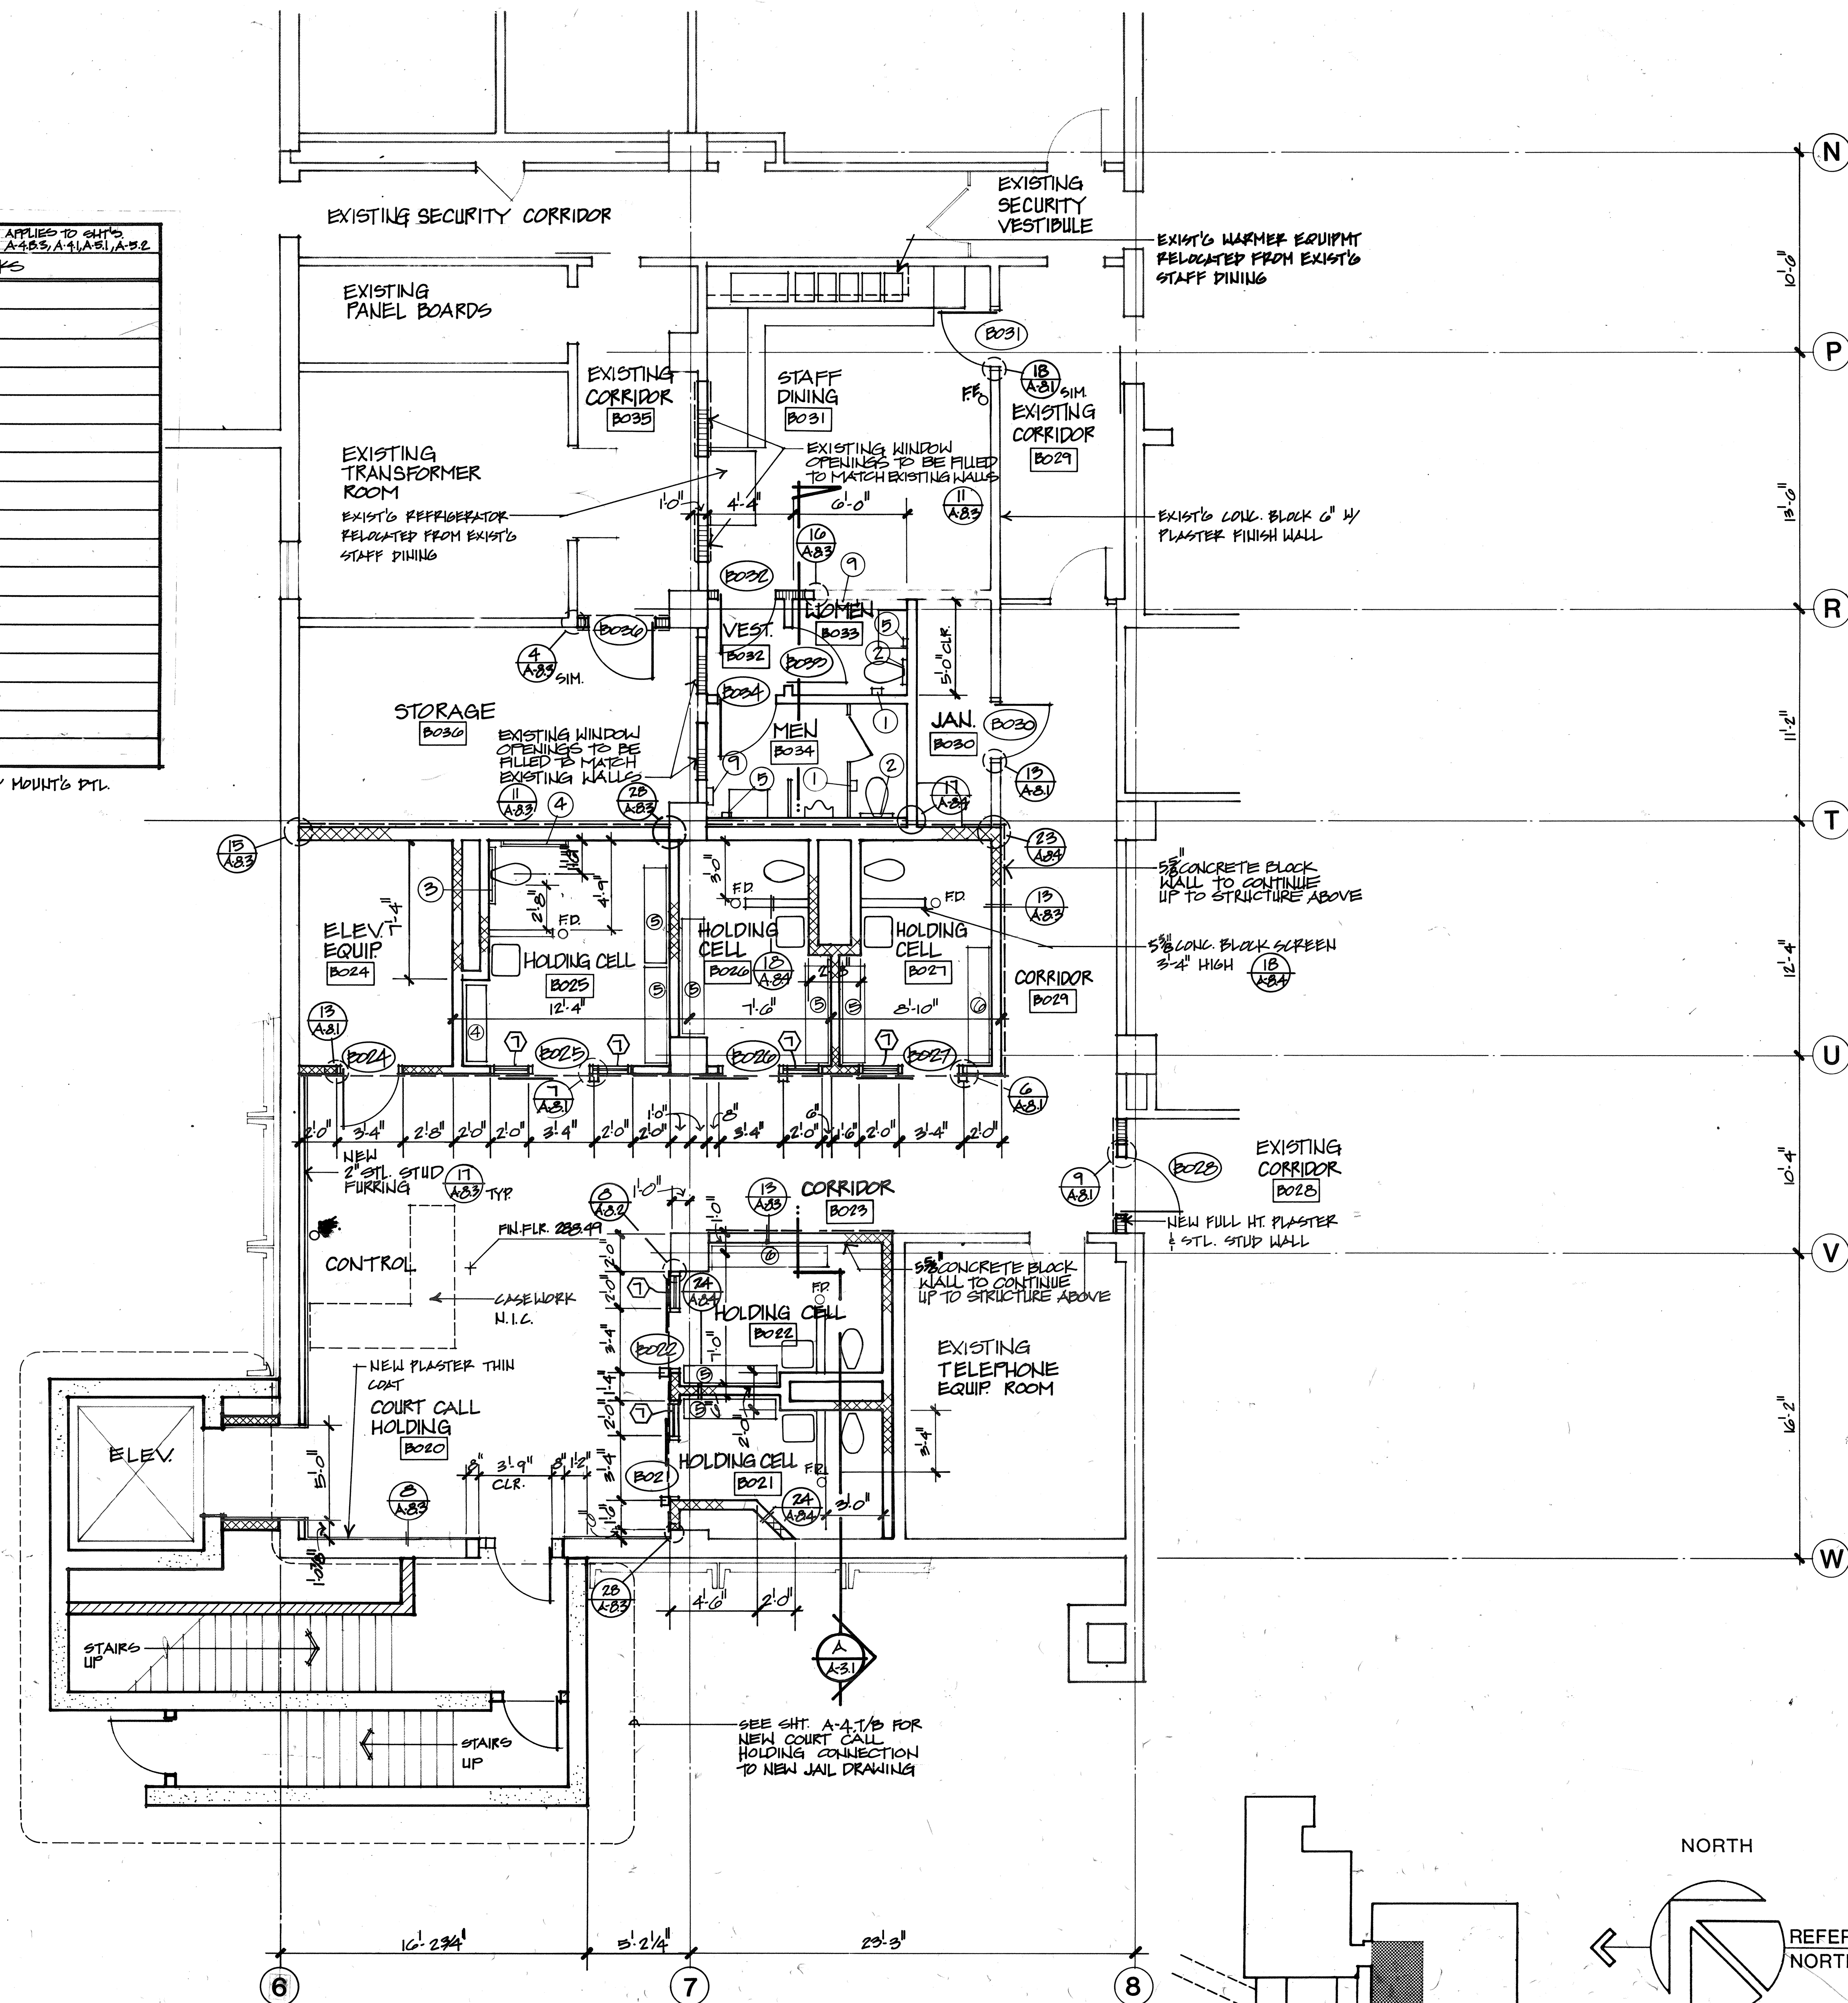

PHASE II COURT CALL HOLDING / STAFF DINING

BASEMENT PLAN

THOMPSON ARCHITECTURAL GROUP, INC.
1177 West Shaw Avenue Fresno, California 93711 (209) 225-3232

TUCKER, SADLER & ASSOCIATES, A.I.A.
2411 Second Avenue San Diego, California 92101 (619) 236-1682
1111 West Straw Avenue Fresno, California 93711 (209) 225-3232

A JOINT VENTURE

COUNTY OF FRESNO
MAIN DETENTION
FACILITY EXPANSION
Fresno, California

[illegible]

Warren D. Thompson, A.J.A.
California C-6742

Thomas B. Tucker, A.I.A.
California C-1886

Sheet Title

Drawn By	Checked By
----------	------------

Job Number 33-82 B	Date 1 FEB 86
-----------------------	------------------

Sheet A-4.B.2

Of




BASE
A-4.B.2
A-4.B.2.1

[illegible]

COUNTY OF FRESNO
MAIN DETENTION
FACILITY EXPANSION
Fresno, California

Of

57

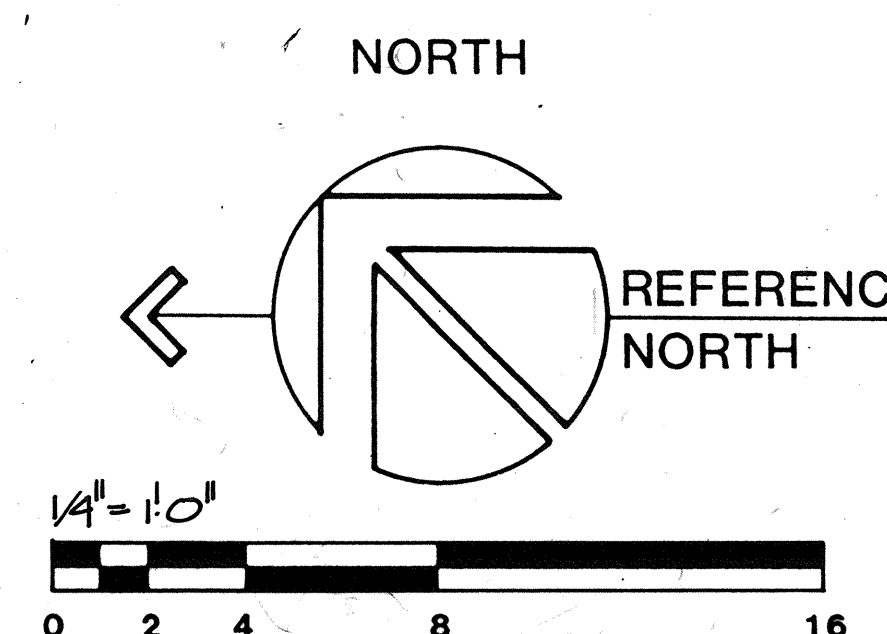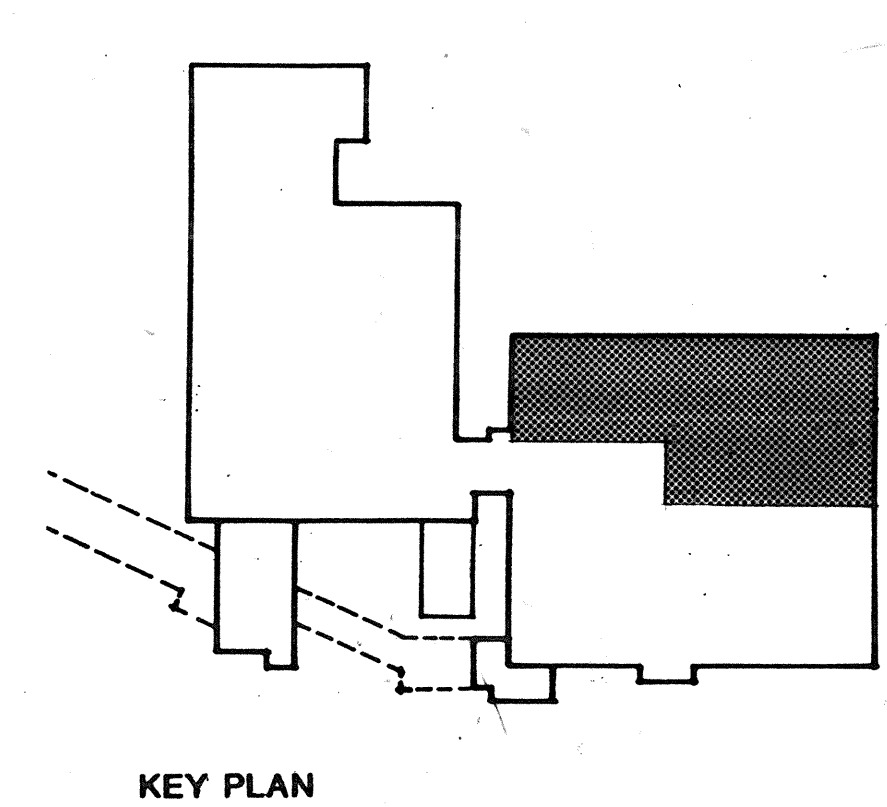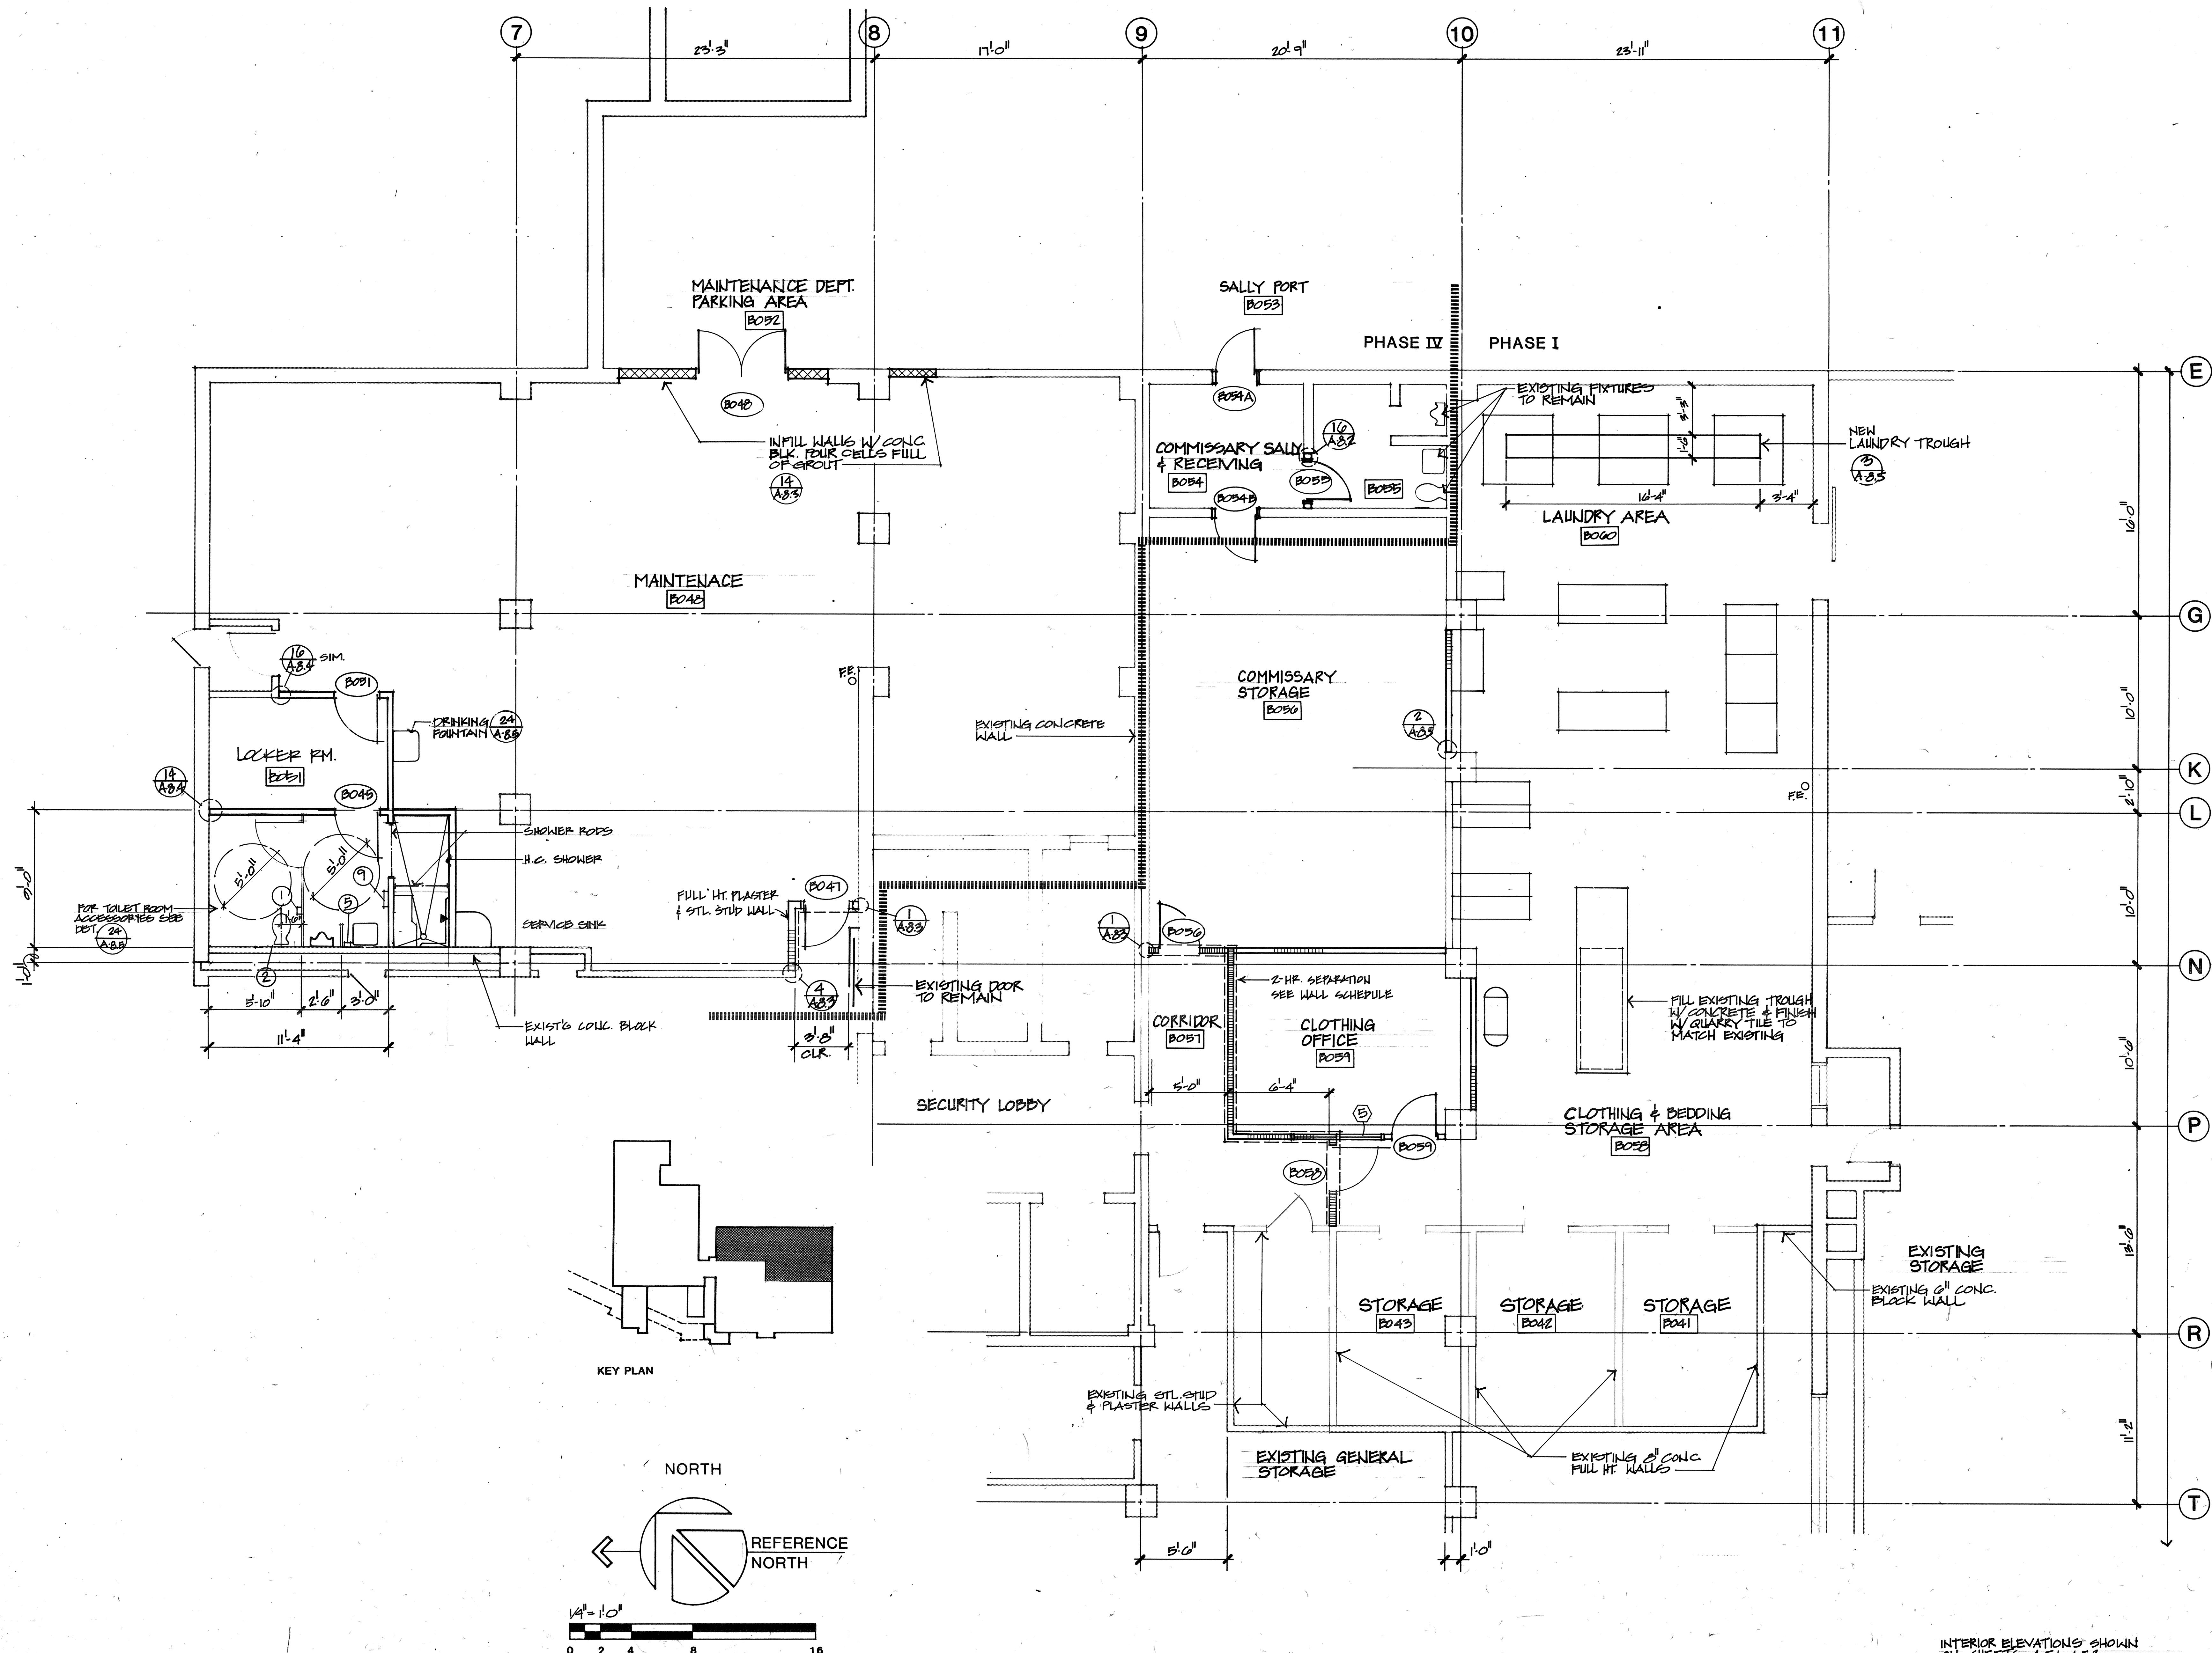

THOMPSON ARCHITECTURAL GROUP, INC.
1177 West Shaw Avenue Fresno, California 93711 (209) 225-3232
TUCKER, SADLER & ASSOCIATES, A.I.A.
2411 Second Avenue San Diego, California 92101 (619) 236-1662
A JOINT VENTURE

COUNTY OF FRESNO
**MAIN DETENTION
FACILITY EXPANSION**
Fresno, California

Revision	Date

Warren B. Thompson, A.I.A.
California C-6742
Thomas B. Tucker, A.I.A.
California C-1886

Sheet Title

Drawn By Checked By

Job Number Date
B3002 D 4 FEB 80

Sheet A-4.B.3

Of

PHASE I & PHASE IV MAINTENANCE / COMMISSARY / LAUNDRY BASEMENT PLAN


INTERIOR ELEVATIONS SHOWN
ON SHEETS A-5.1, A-5.2

**COUNTY OF FRESNO
MAIN DETENTION
FACILITY EXPANSION**
Fresno, California

Warren D. Thompson, A.I.A.
California C-6742





Thomas B. Tucker, A.I.A.
California C-1886

5.20.85

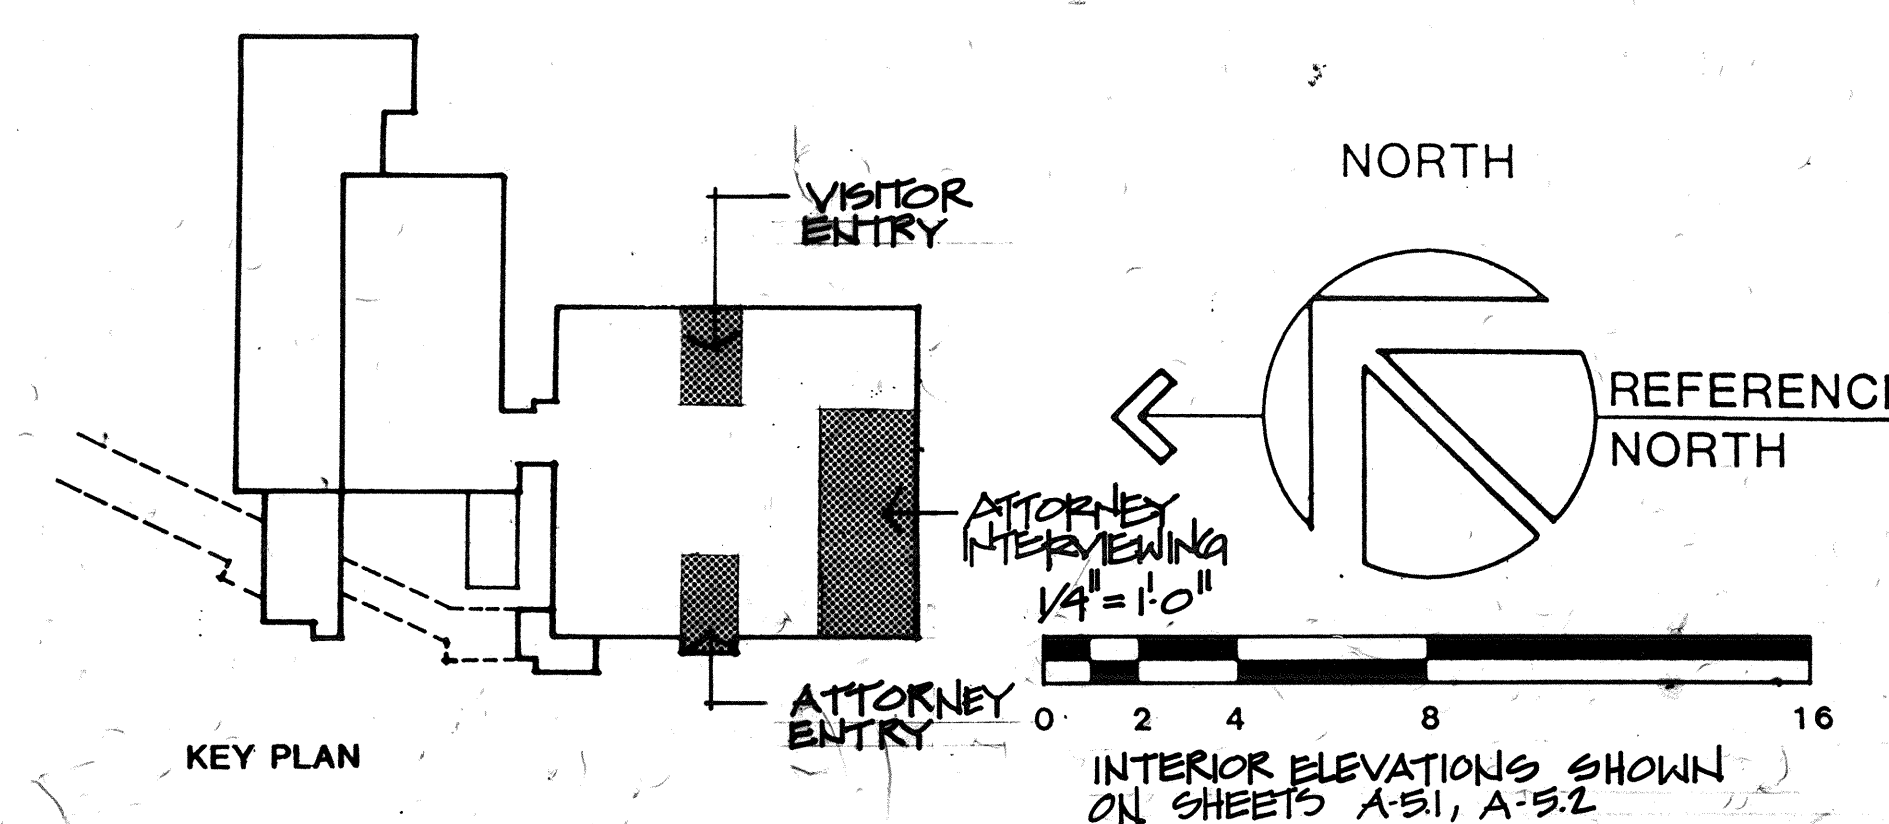

FIRST FLOOR PLAN

54.

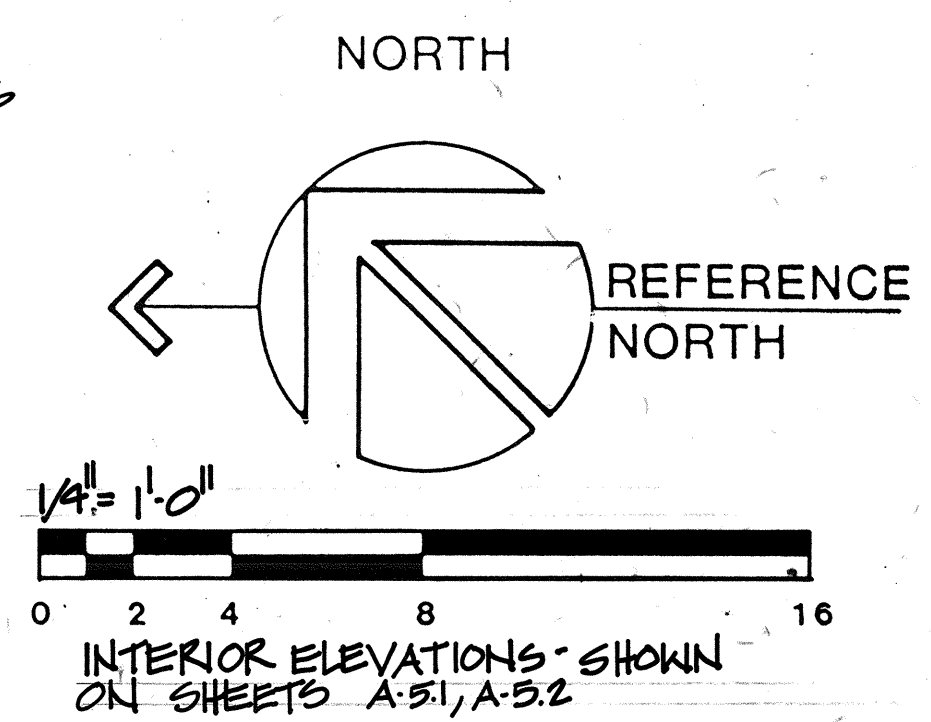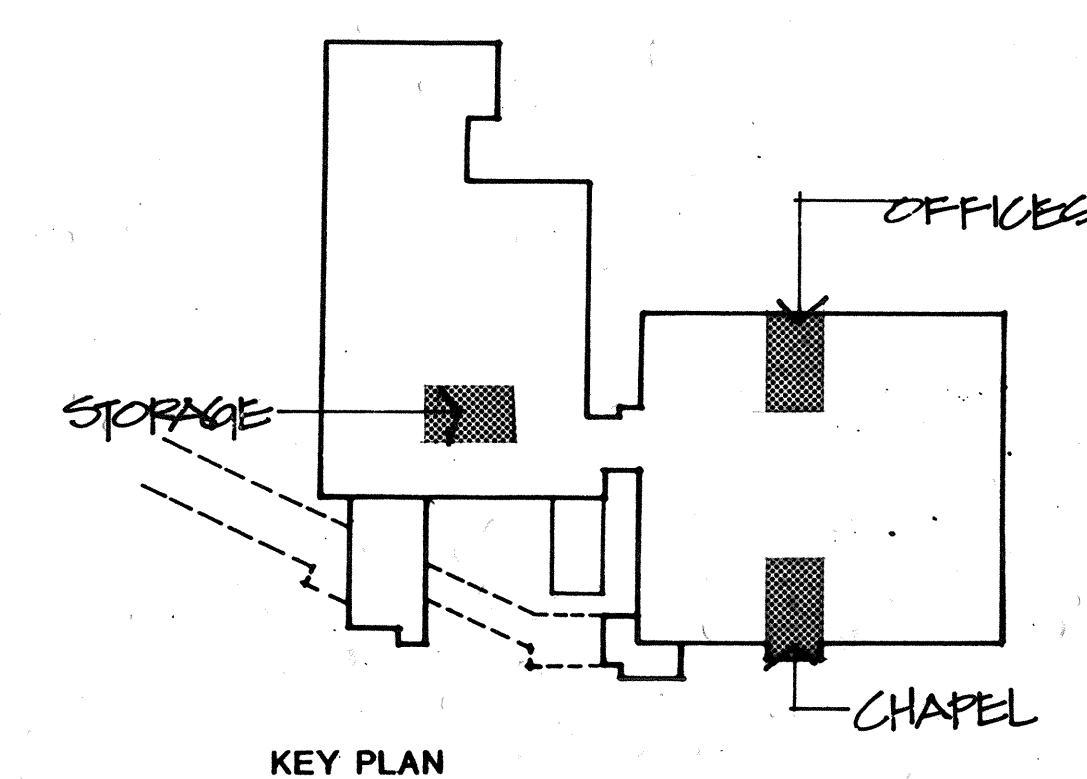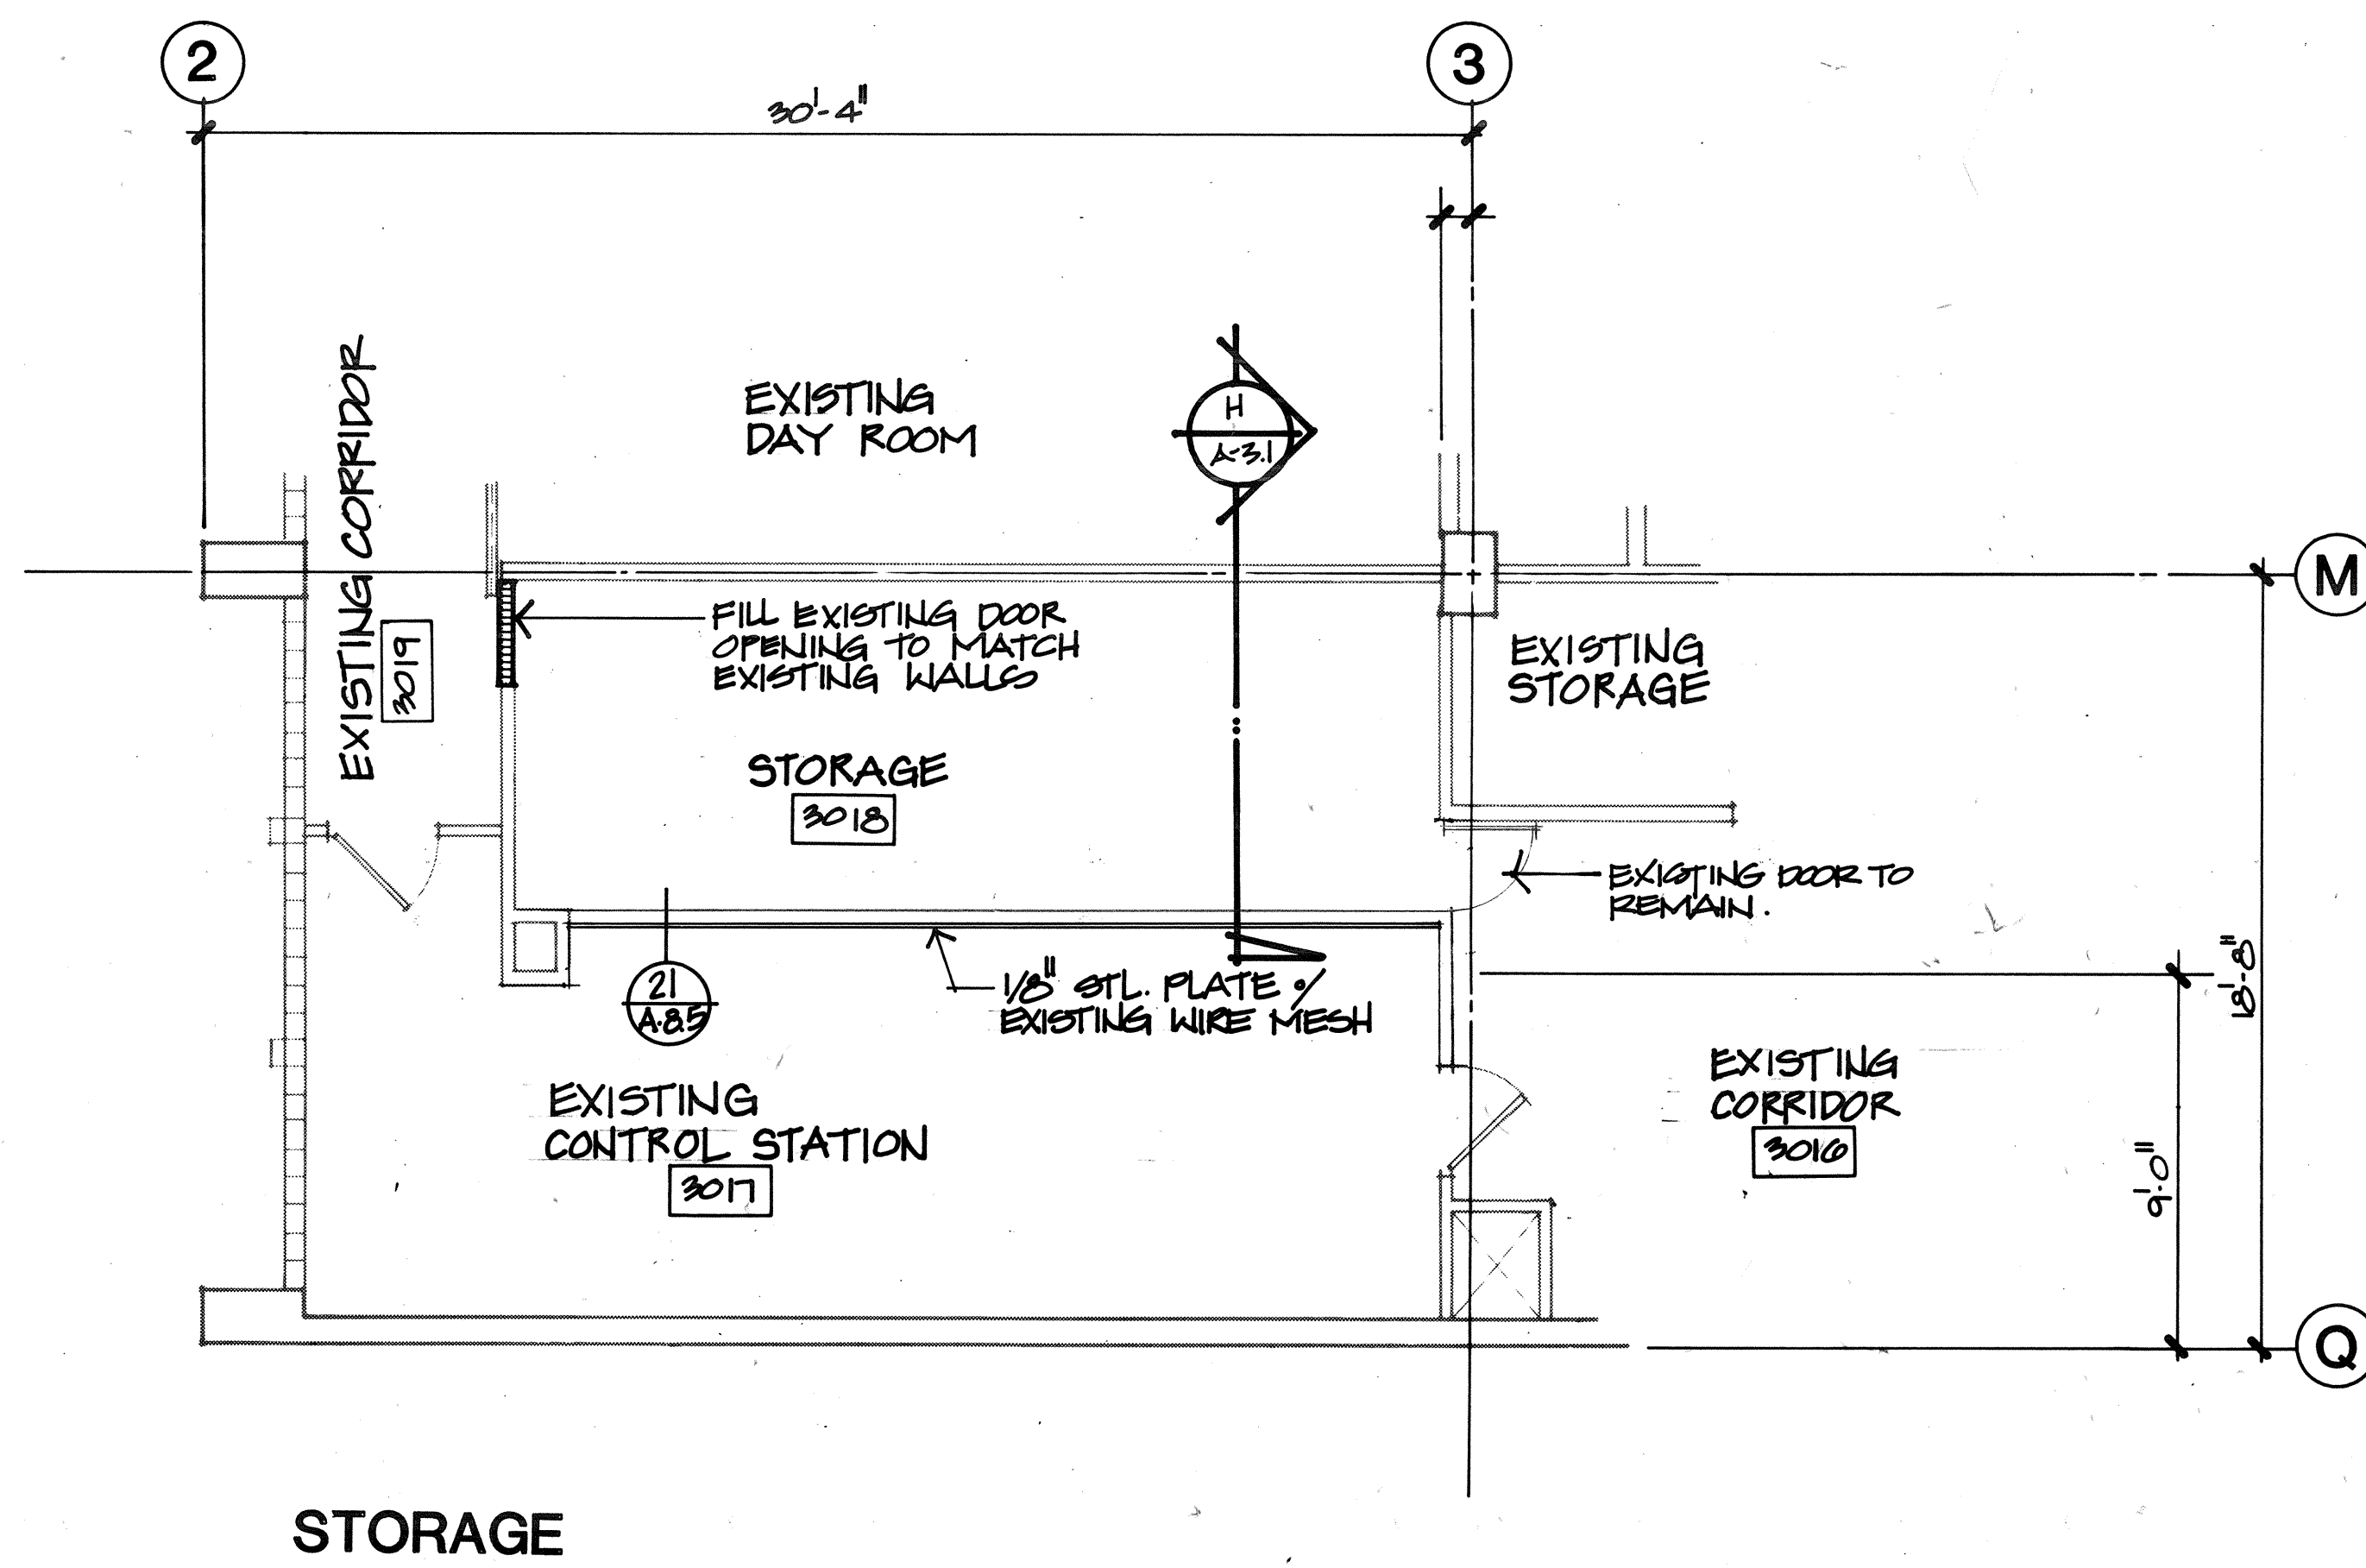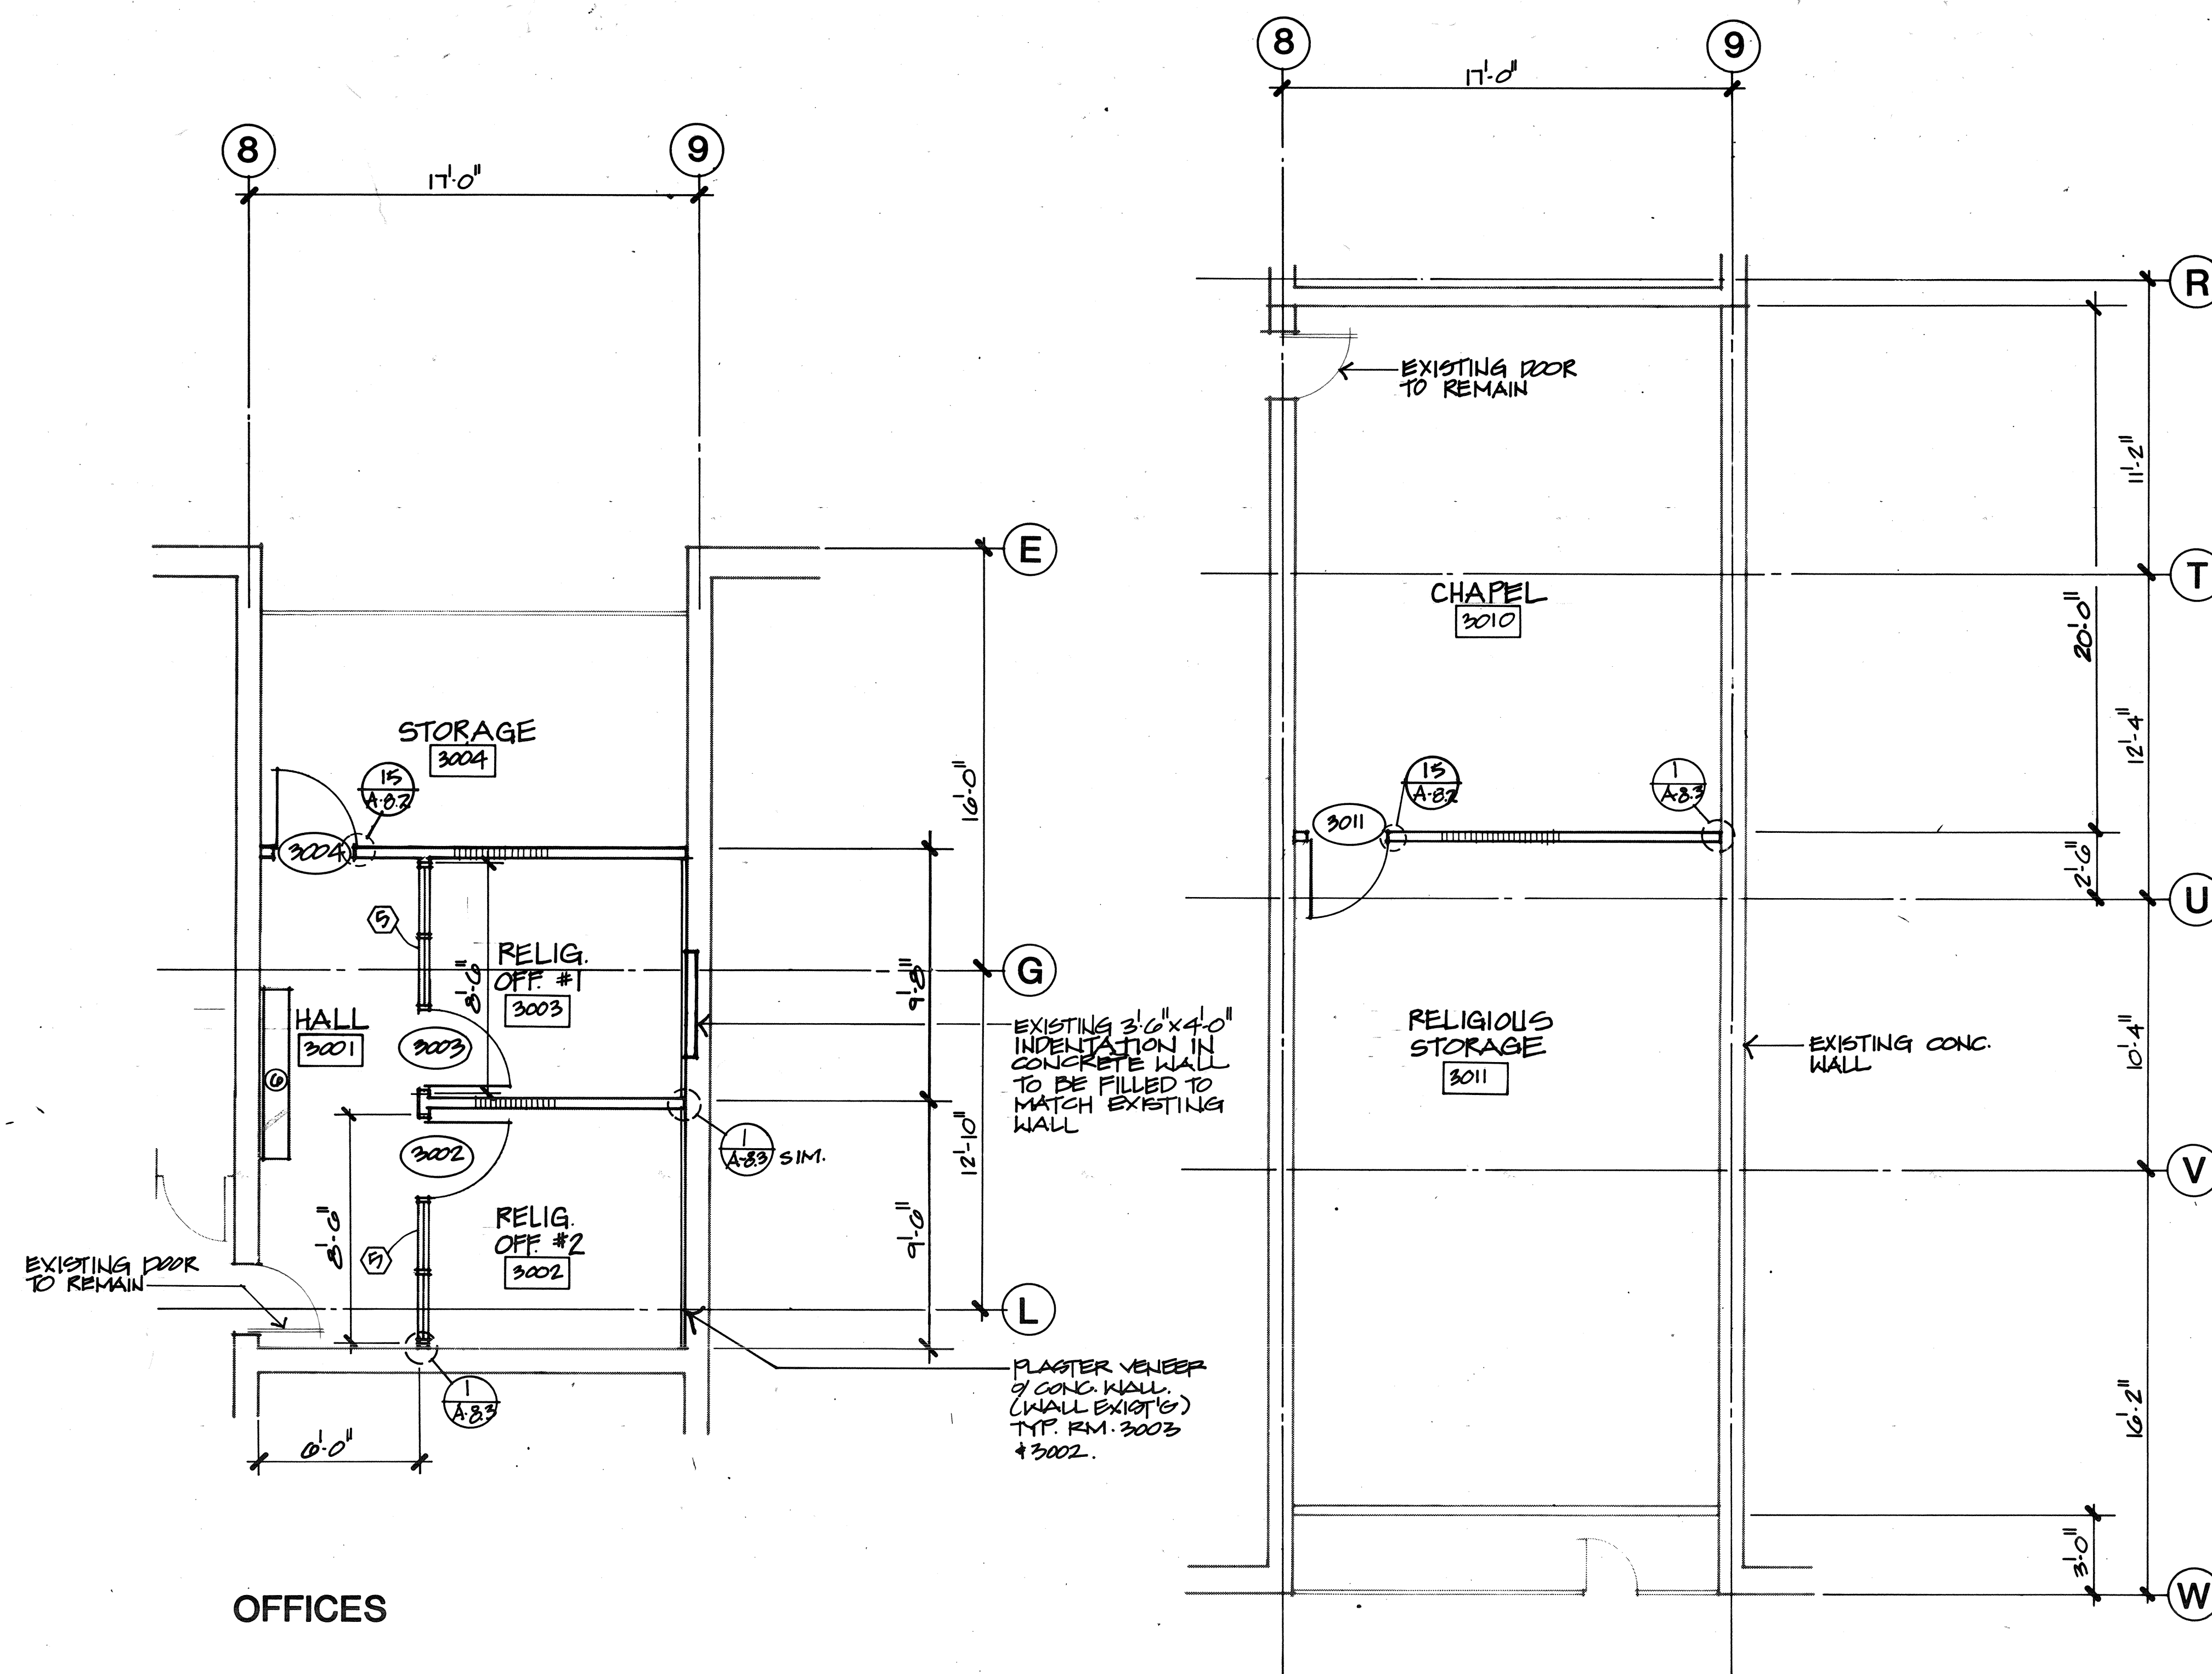

PHASE V RELIGIOUS OFFICES / CHAPEL / STORAGE

THIRD FLOOR PLAN

THOMPSON ARCHITECTURAL GROUP, INC.
1177 West Shaw Avenue Fresno, California 93711 (209) 225-3232
TUCKER, SADLER & ASSOCIATES, A.I.A.
2411 Second Avenue San Diego, California 92101 (619) 236-1662
A JOINT VENTURE

COUNTY OF FRESNO
MAIN DETENTION
FACILITY EXPANSION
Fresno, California


Revision	Date

Warren D. Thompson, A.I.A.
California C-6742
Thomas B. Tucker, A.I.A.
California C-1886

Sheet Title

Drawn By	Checked By
Job Number	Date
53082 D	4 FEB 80
Sheet	A-4.3
Of	

53

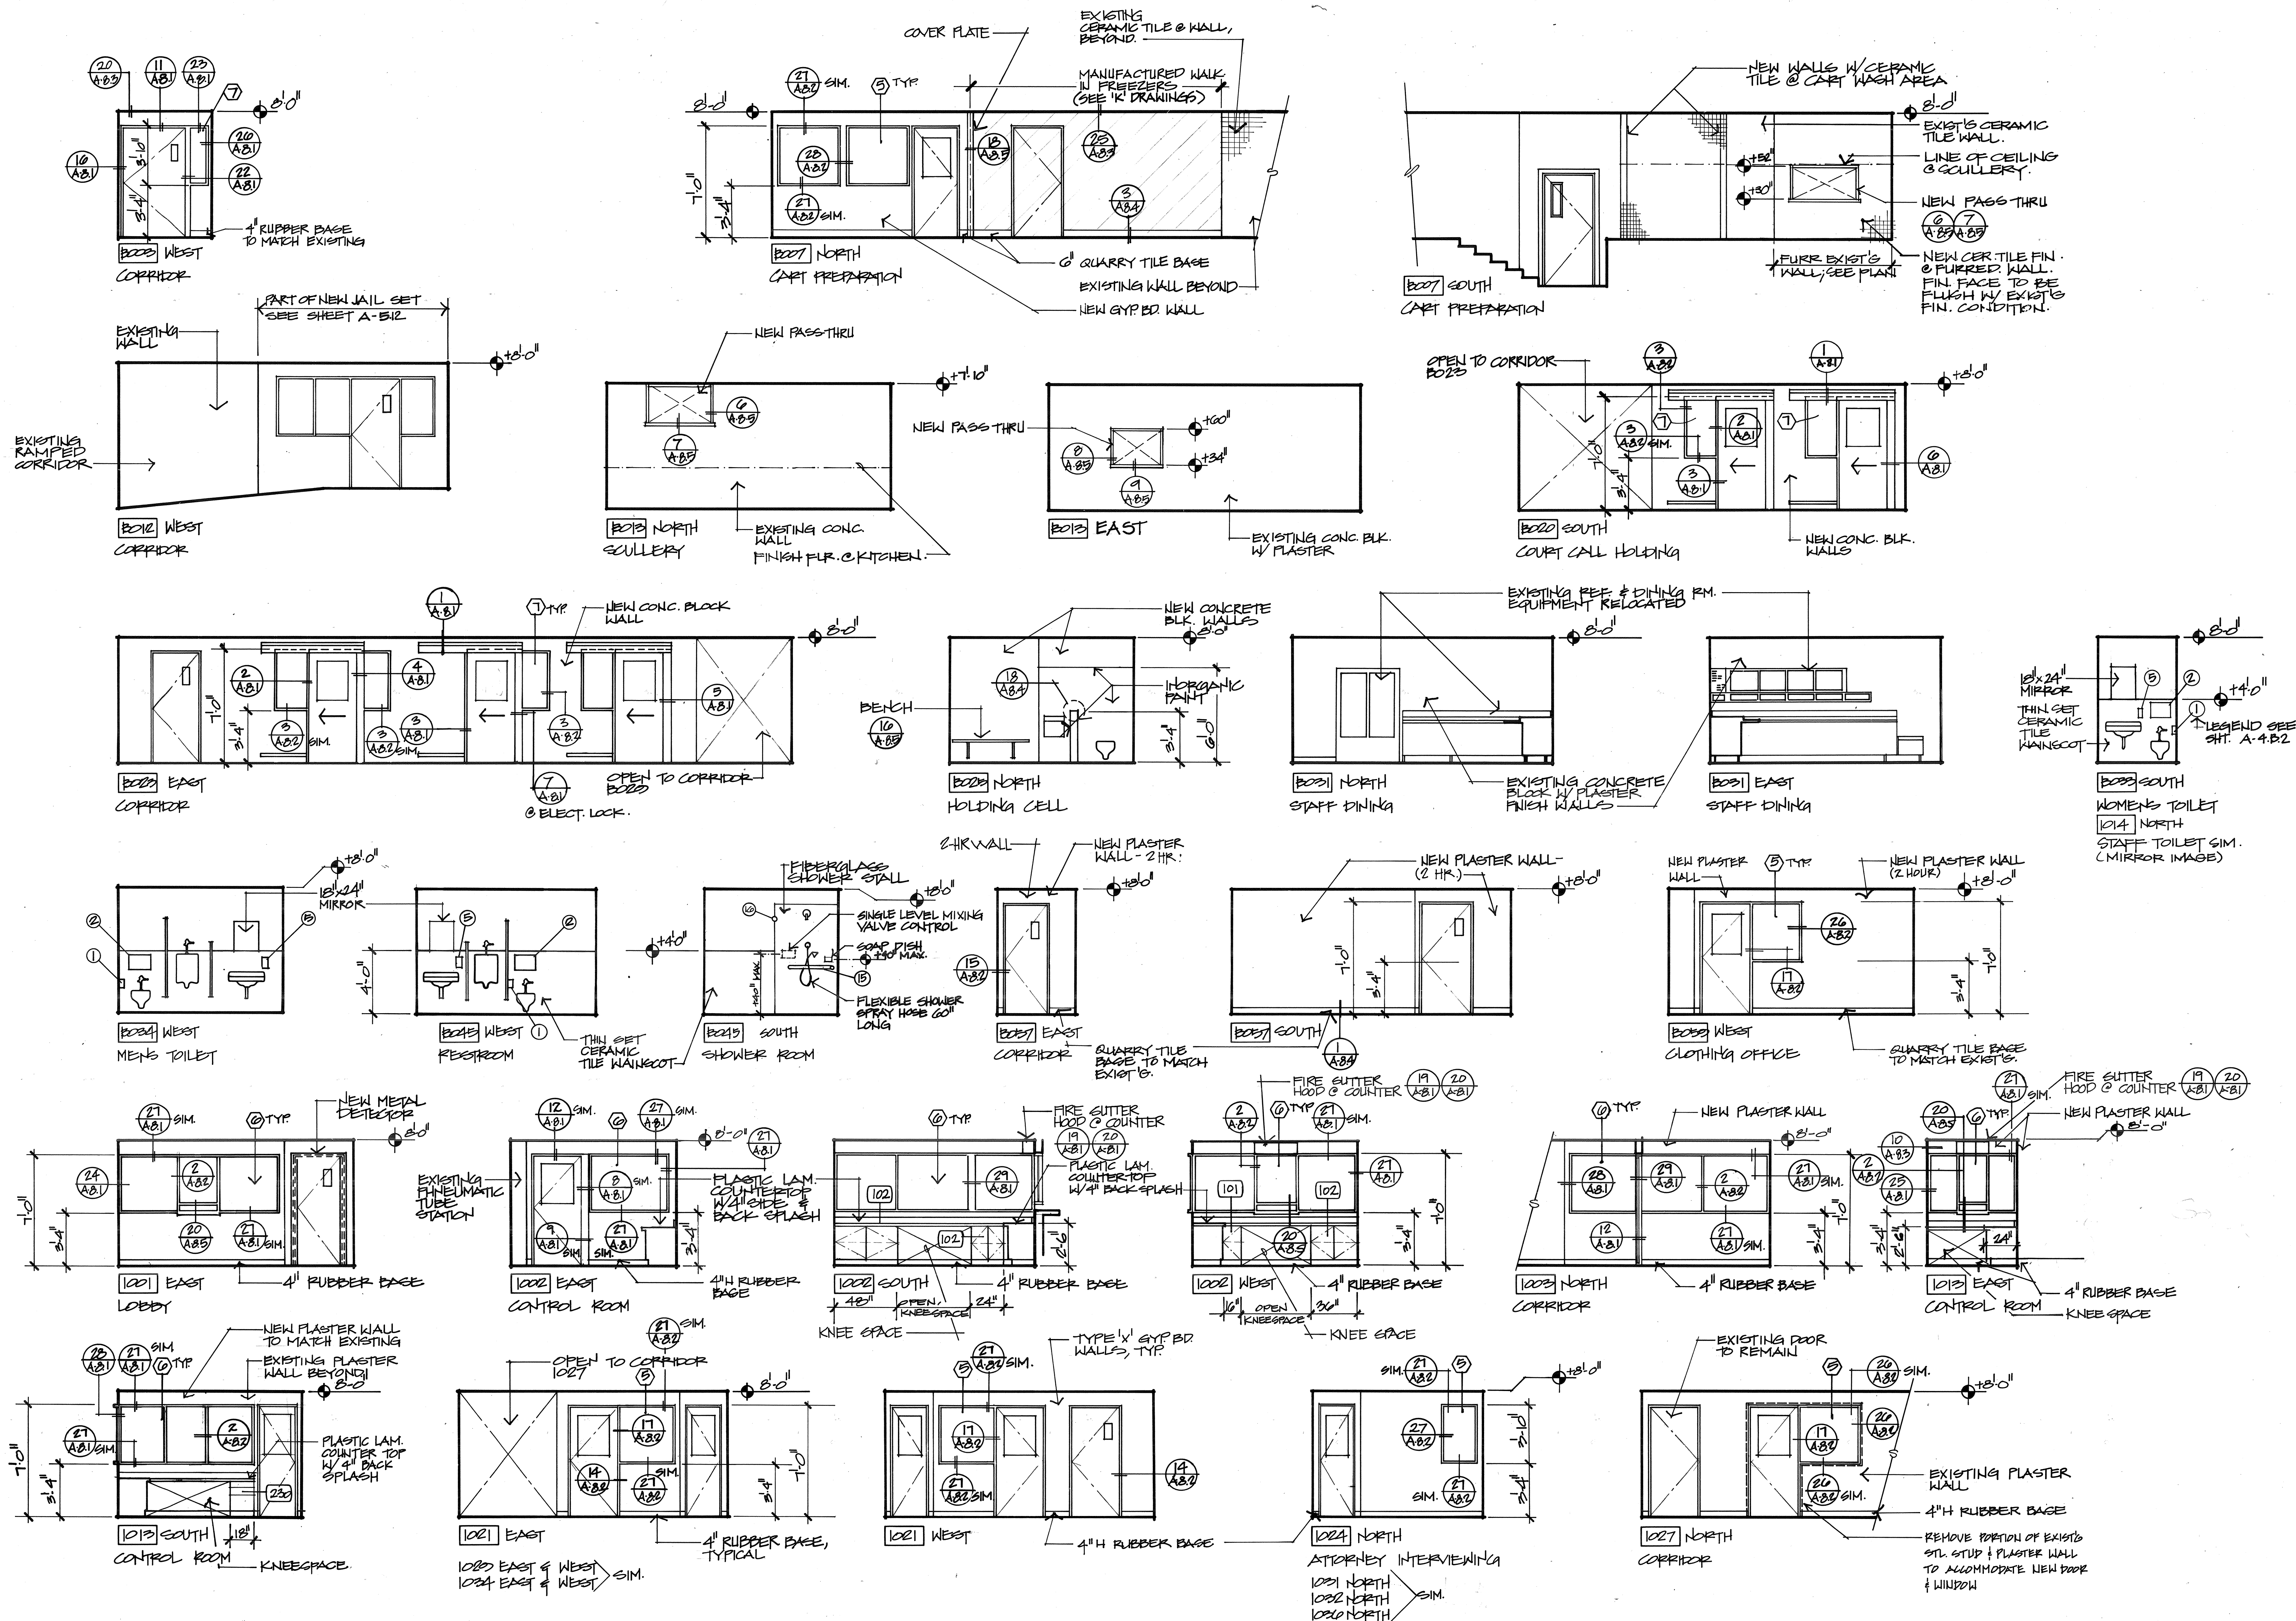

THOMPSON ARCHITECTURAL GROUP, INC.
177 West Shaw Avenue Fresno, California 93711 (209) 225-3232
TUCKER, SADLER & ASSOCIATES, A.I.A.
2411 Second Avenue San Diego, California 92101 (619) 236-6662
A JOINT VENTURE

COUNTY OF FRESNO
MAIN DETENTION
FACILITY EXPANSION
Fresno, California

Revision	Date

Warren D. Thompson, A.I.A.
California C-6742
Thomas B. Tucker, A.I.A.
California C-1886

Sheet Title

Drawn By Checked By


Job Number Date
B0002-D 4 FEB 80

Sheet A-5.1

Of

INTERIOR ELEVATIONS

52

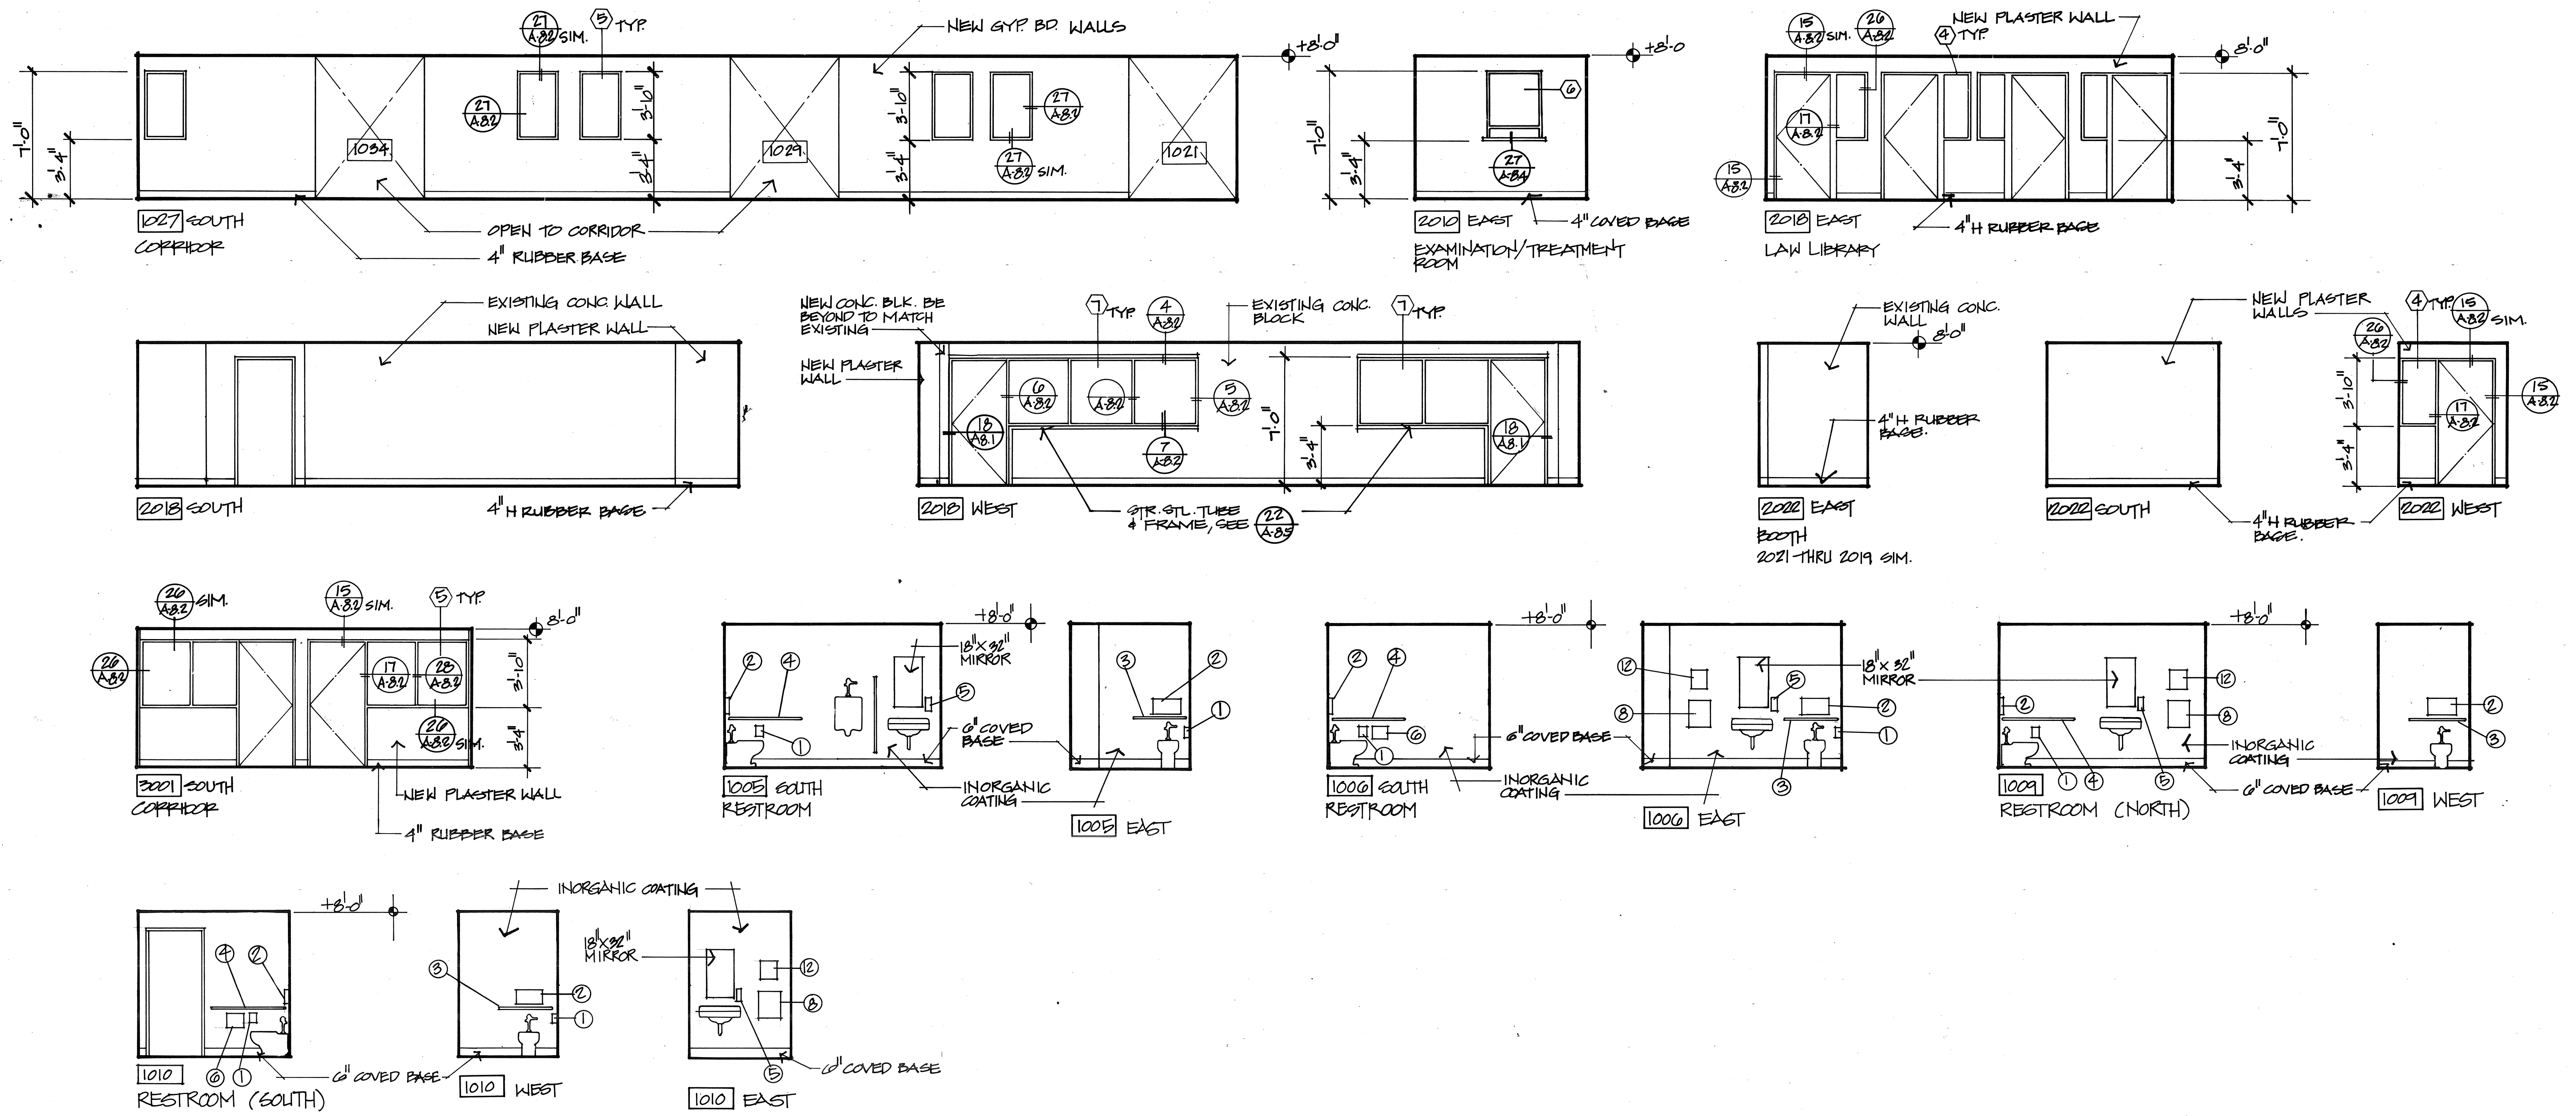

THOMPSON ARCHITECTURAL GROUP, INC.
1177 West Shaw Avenue Fresno, California 93711 (209) 225-3232
TUCKER, SADLER & ASSOCIATES, A.I.A.
2411 Second Avenue San Diego, California 92101 (619) 236-1662
A JOINT VENTURE

COUNTY OF FRESNO
MAIN DETENTION
FACILITY EXPANSION
Fresno, California

Revision	Date

Warren D. Thompson, A.I.A.
California C-6742

Thomas B. Tucker, A.I.A.
California C-1886

Sheet Title

Drawn By Checked By

Job Number Date
22002-15 4 FEB 86


Sheet A-5.2

Of


INTERIOR ELEVATIONS

BASE
A-5.2

51

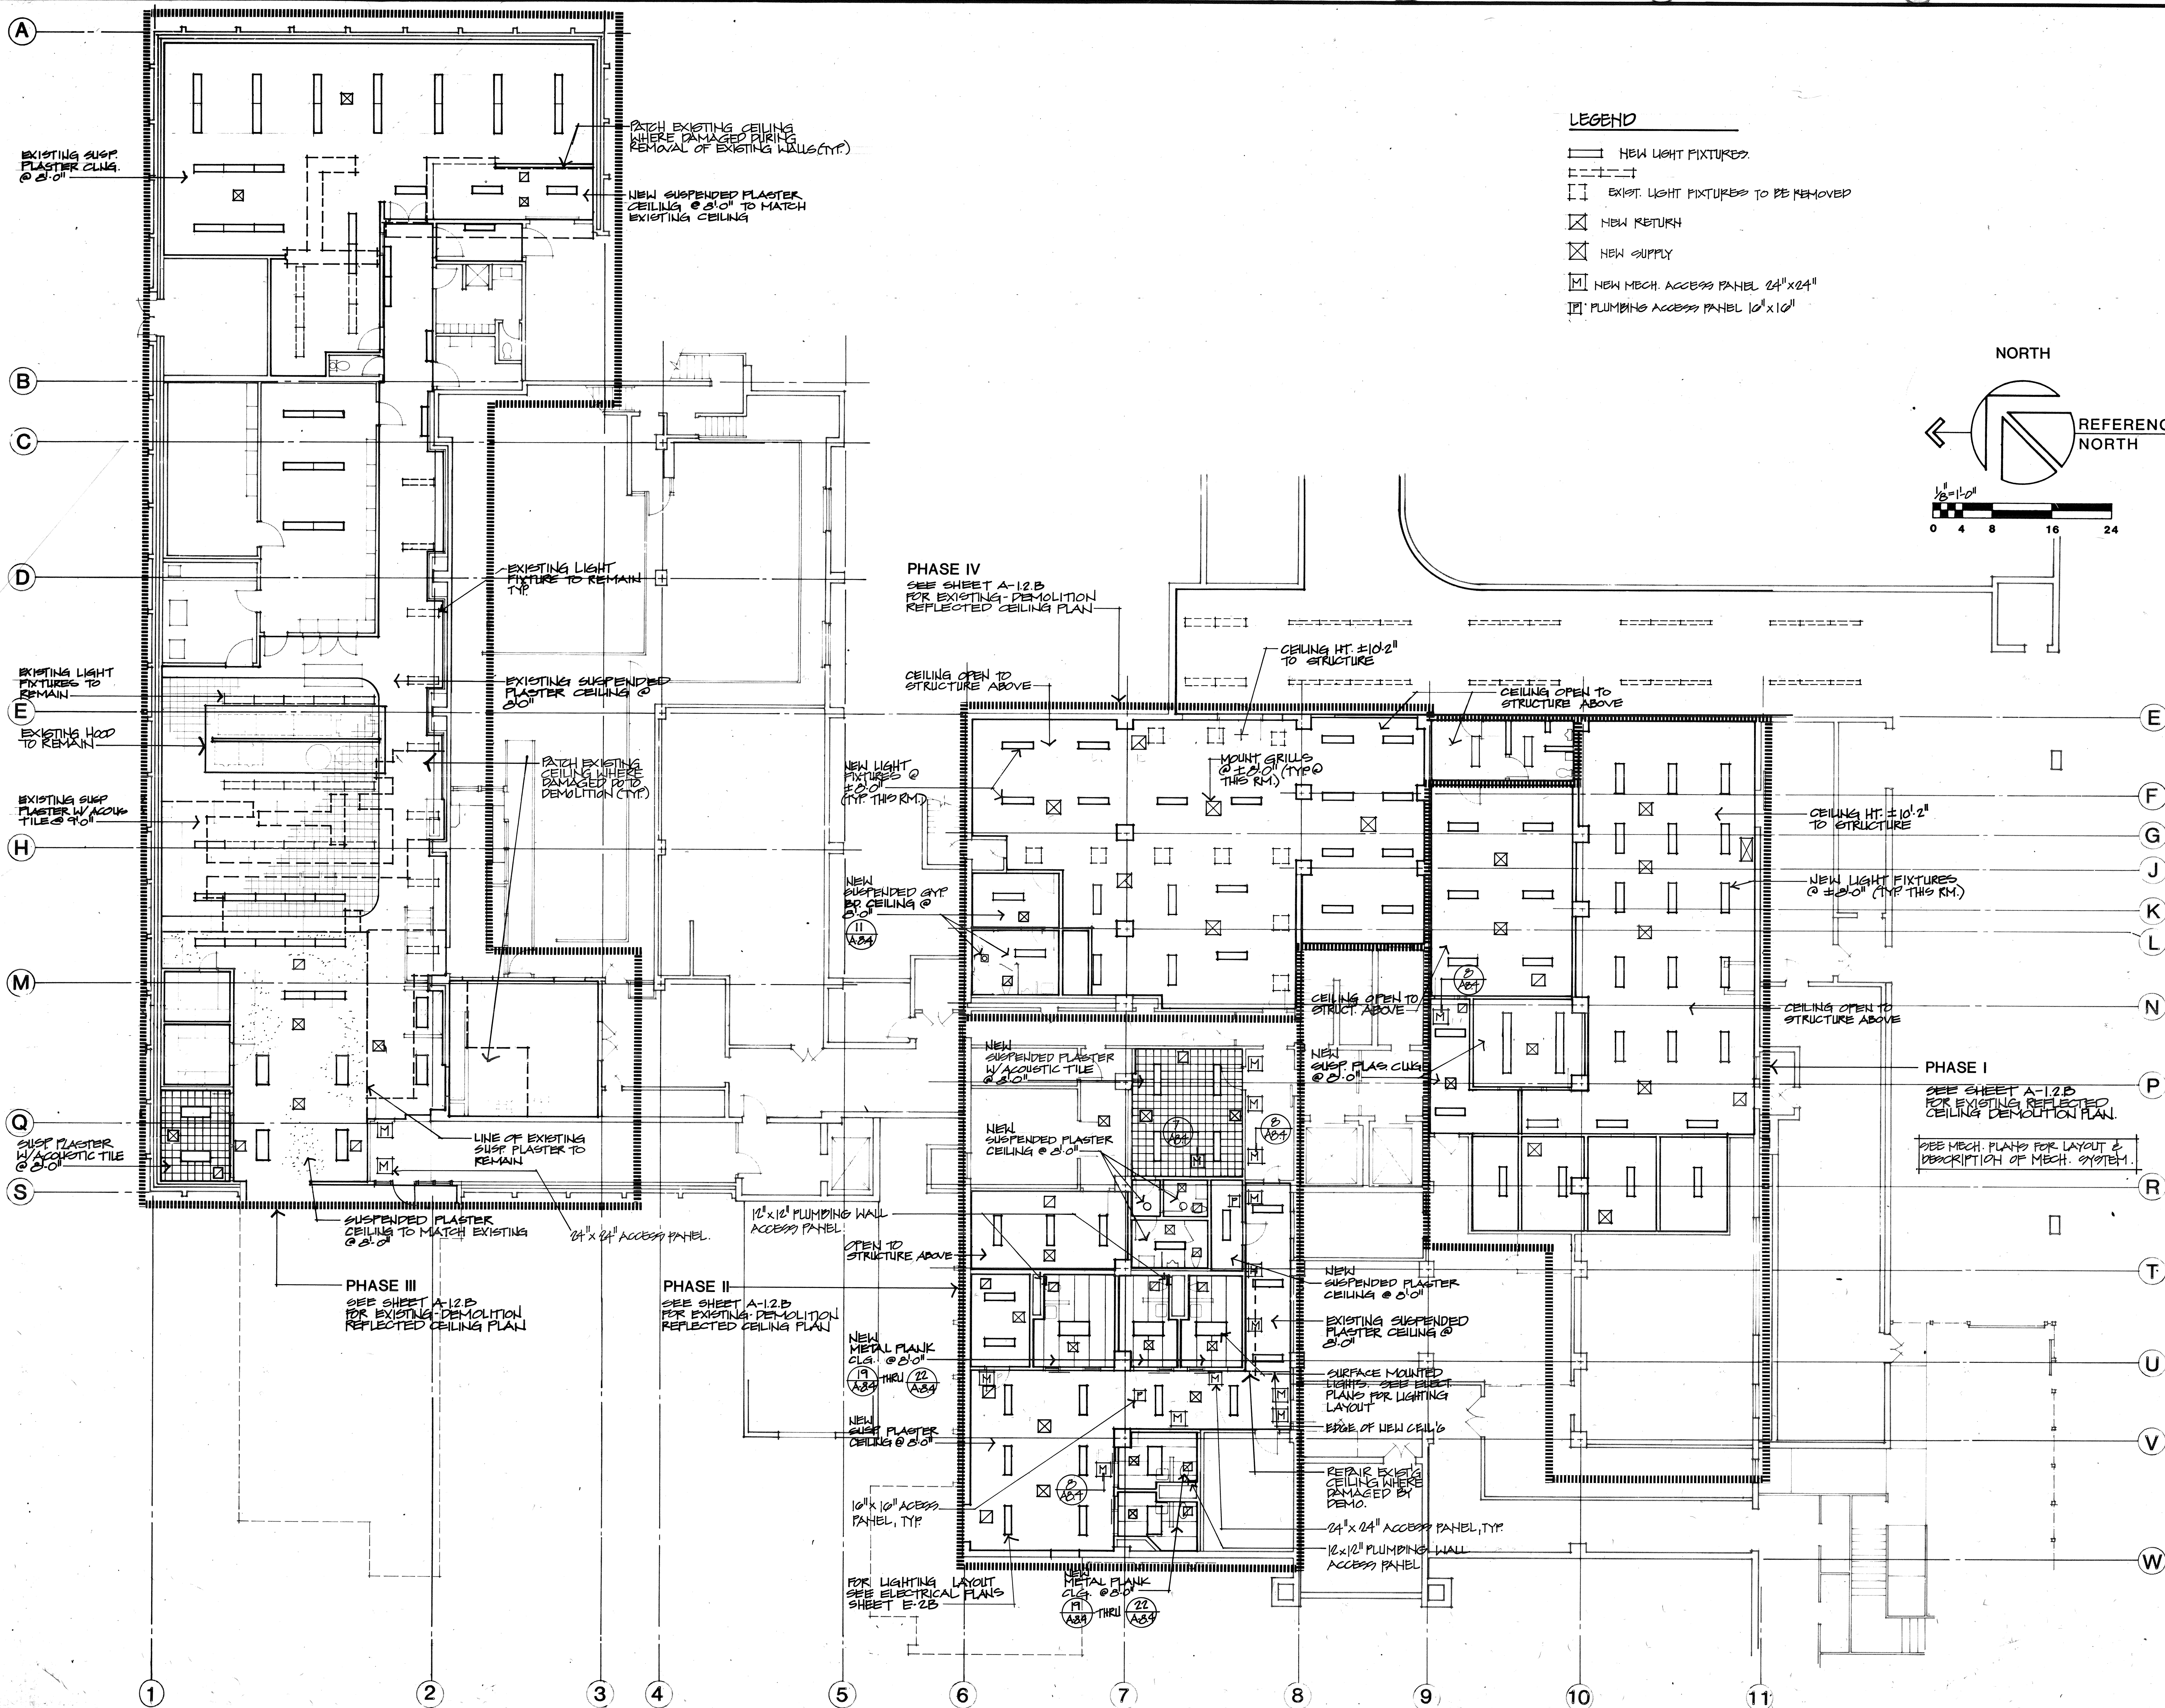

- LEGEND
- NEW LIGHT FIXTURES
 - EXIST. LIGHT FIXTURES TO BE REMOVED
 - NEW RETURN
 - NEW SUPPLY
 - NEW MECH. ACCESS PANEL 24" X 24"
 - PLUMBING ACCESS PANEL 10" X 10"

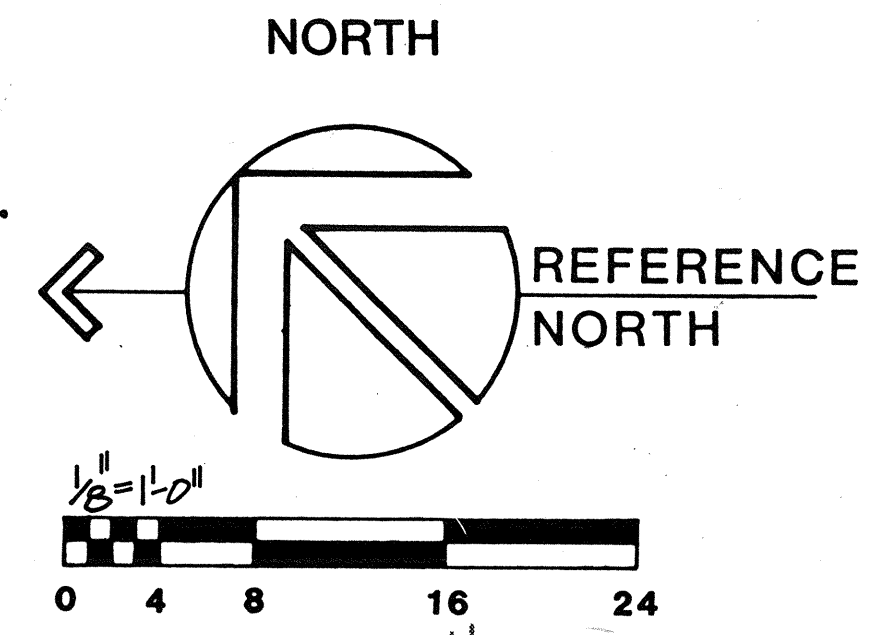

THOMPSON ARCHITECTURAL GROUP, INC.
1177 West Shaw Avenue Fresno, California 93711 (209) 225-3232
TUCKER, SADLER & ASSOCIATES, A.I.A.
2411 Second Avenue San Diego, California 92101 (619) 236-1662
A JOINT VENTURE

COUNTY OF FRESNO
MAIN DETENTION
FACILITY EXPANSION
Fresno, California

Revision	Date


Warren D. Thompson, A.I.A.
California C-6742
Thomas B. Tucker, A.I.A.
California C-1886

Sheet Title

Drawn By	Checked By
Job Number 03022 D	Date 4 FEB 86
Sheet	A-6.B

REFLECTED CEILING BASEMENT PLAN

50

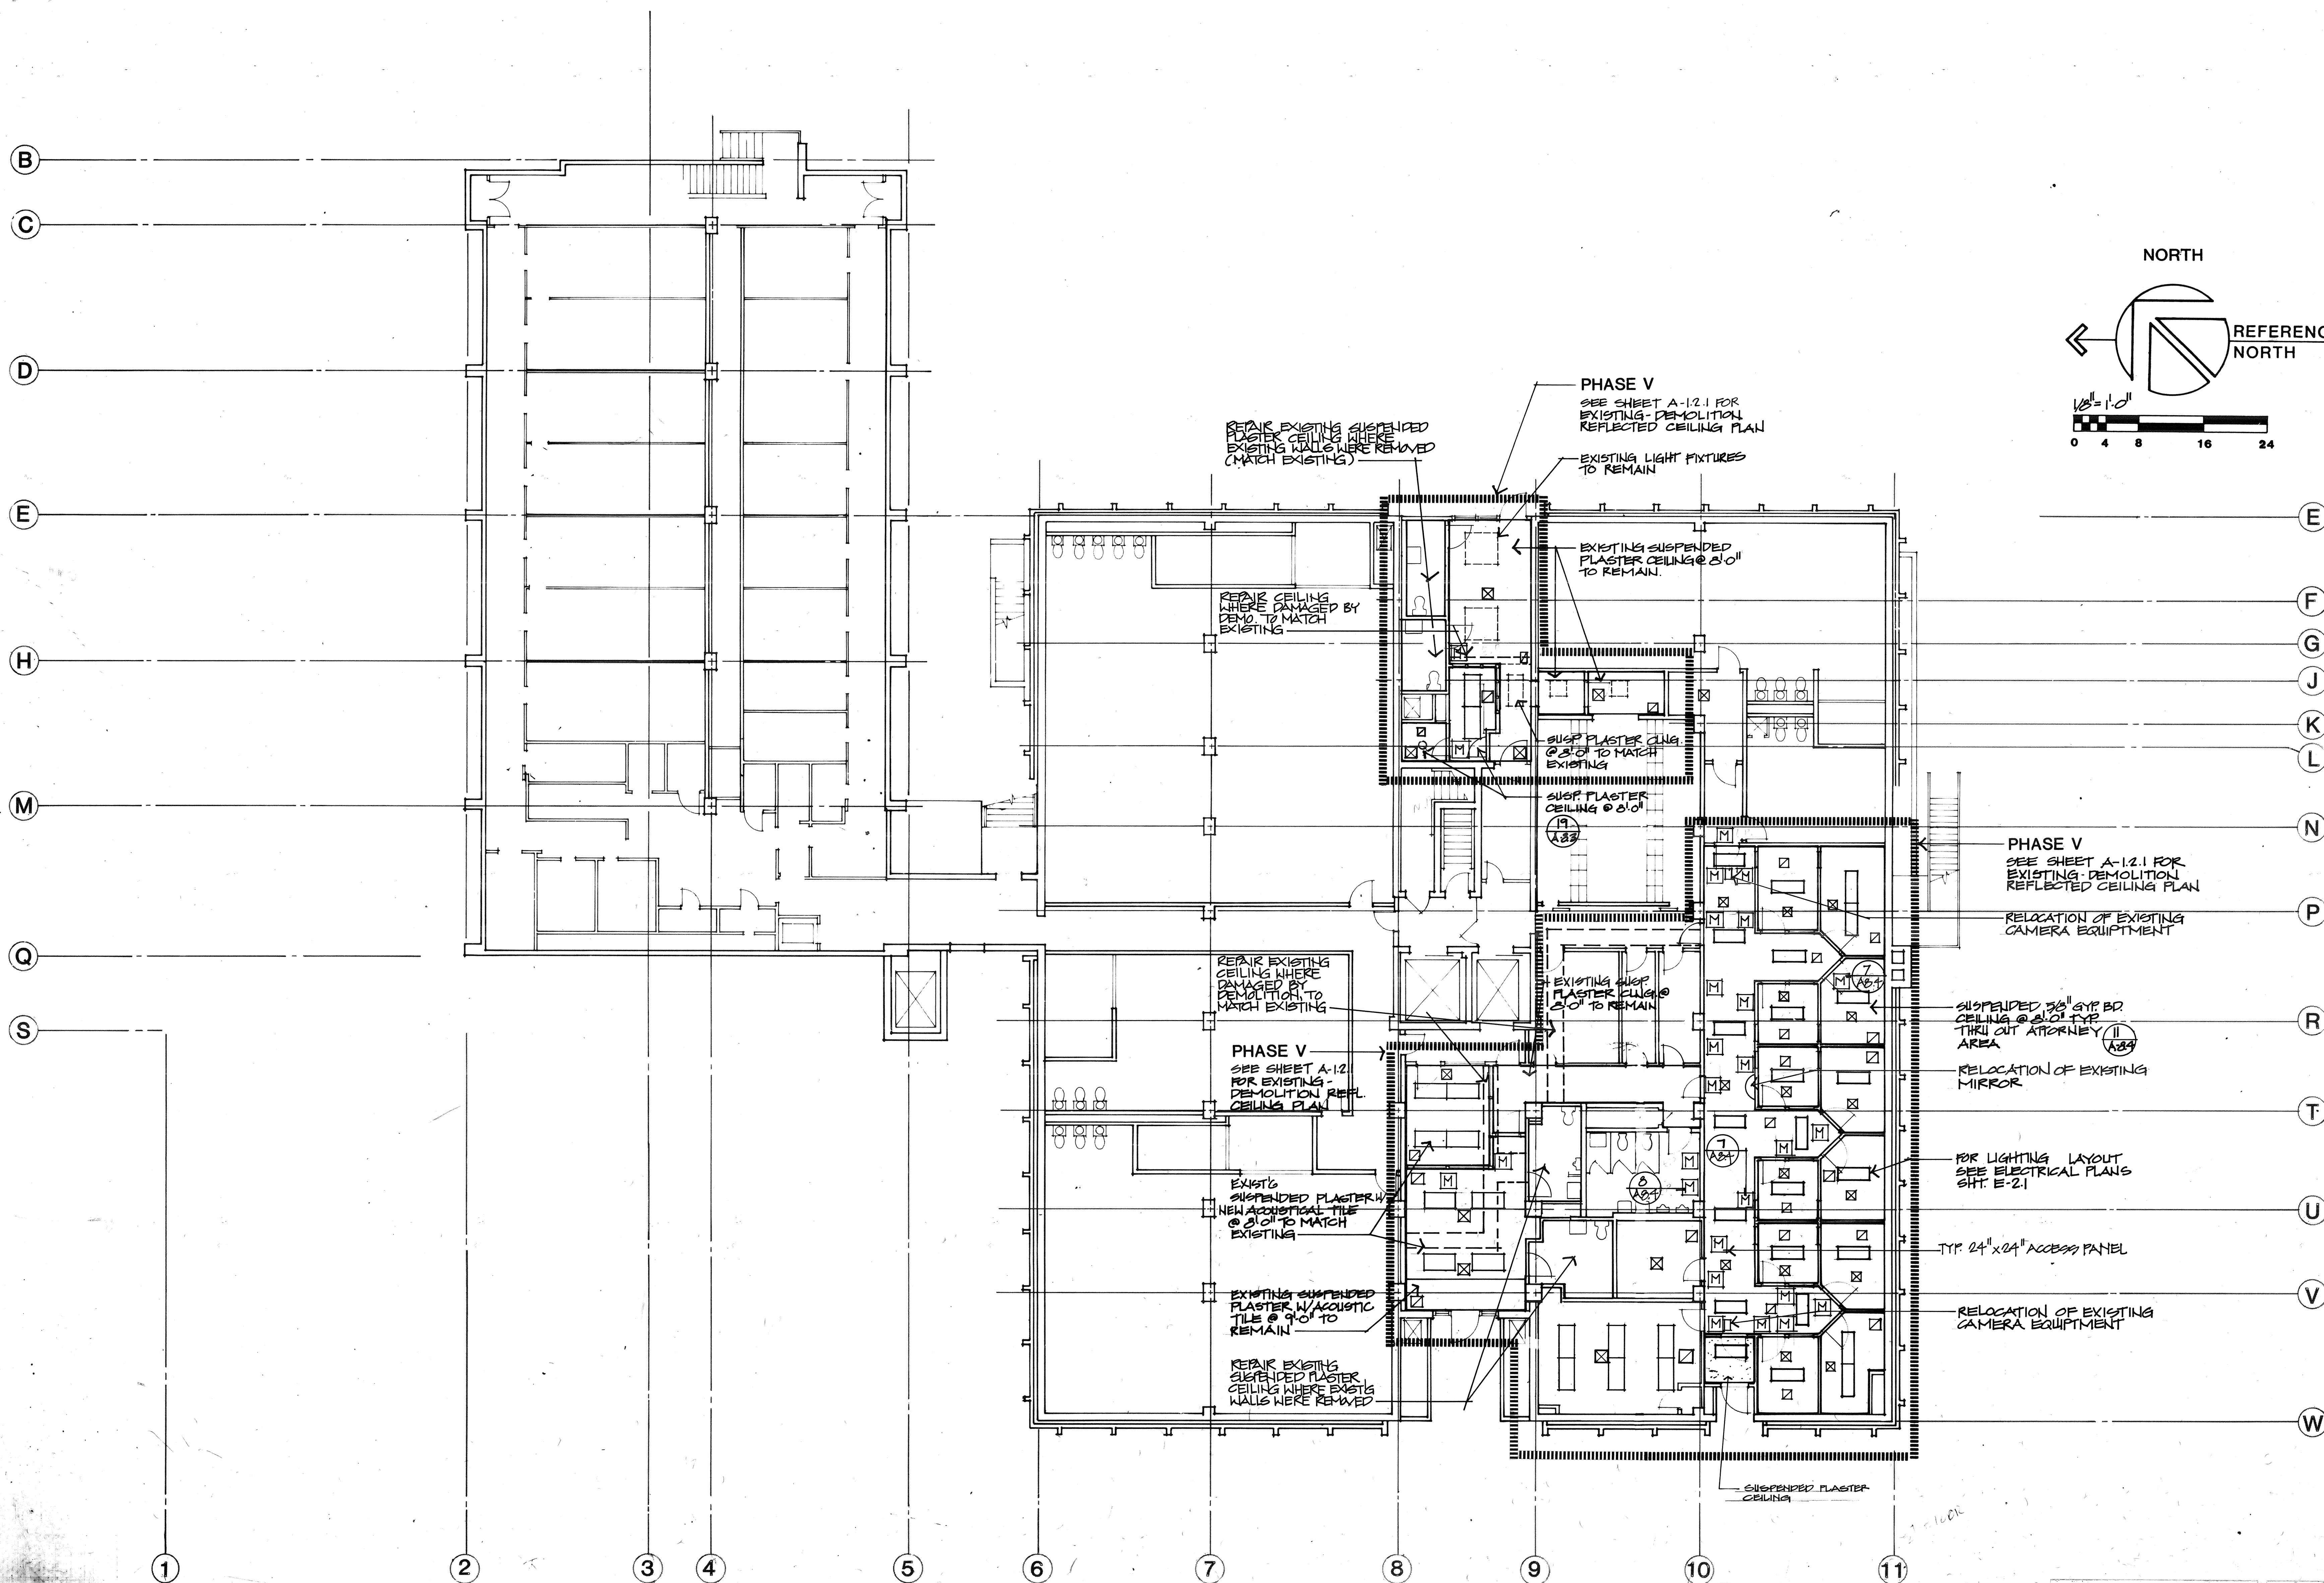

REFLECTED CEILING FIRST FLOOR PLAN

THOMPSON ARCHITECTURAL GROUP, INC.
1177 West Shaw Avenue Fresno, California 93711 (209) 225-3232
TUCKER, SADLER & ASSOCIATES, A.I.A.
2411 Second Avenue San Diego, California 92101 (619) 236-1862
A JOINT VENTURE

COUNTY OF FRESNO
**MAIN DETENTION
FACILITY EXPANSION**
Fresno, California

Revision	Date

Warren D. Thompson, A.I.A.
California C-6742
Thomas B. Tucker, A.I.A.
California C-1886

Sheet Title


Drawn By Checked By

Job Number Date
82082 D 4 FEB 80

Sheet A-6.1

or


49

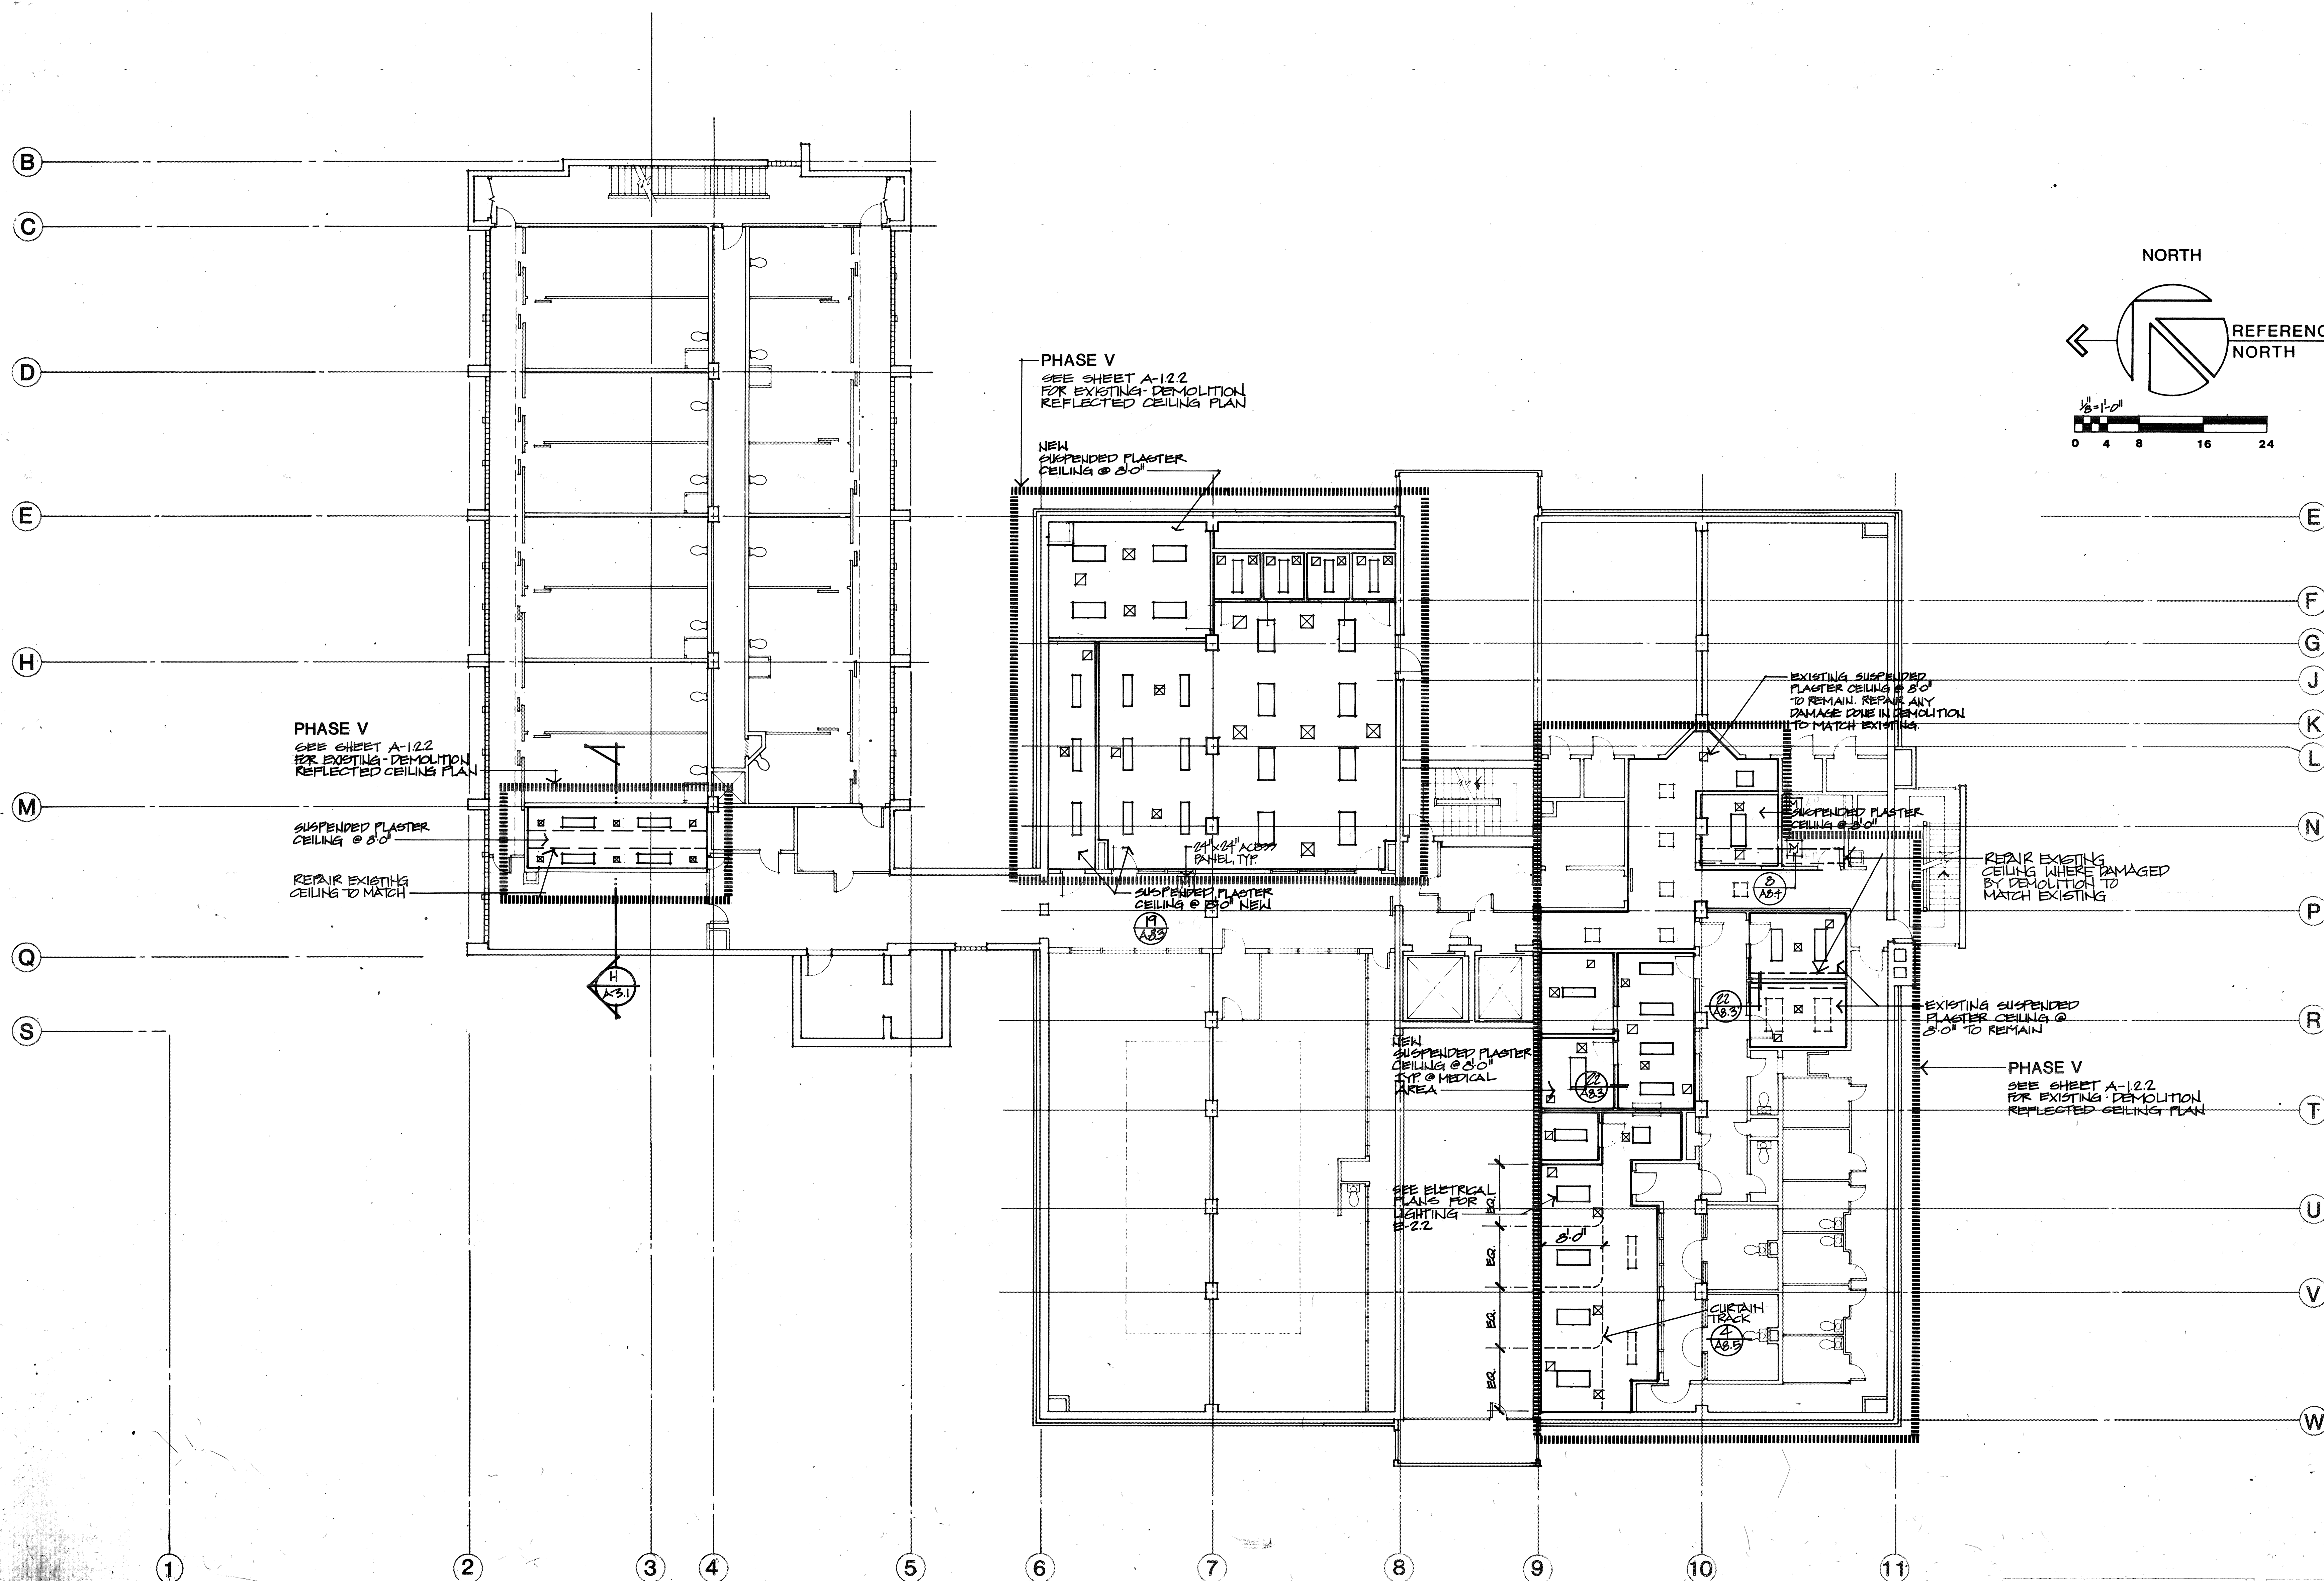

REFLECTED CEILING SECOND FLOOR PLAN

THOMPSON ARCHITECTURAL GROUP, INC.
1177 West Shaw Avenue Fresno, California 93711 (209) 225-3232
TUCKER, SADLER & ASSOCIATES, A.I.A.
2411 Second Avenue San Diego, California 92101 (619) 236-1662
A JOINT VENTURE

COUNTY OF FRESNO
MAIN DETENTION
FACILITY EXPANSION
Fresno, California

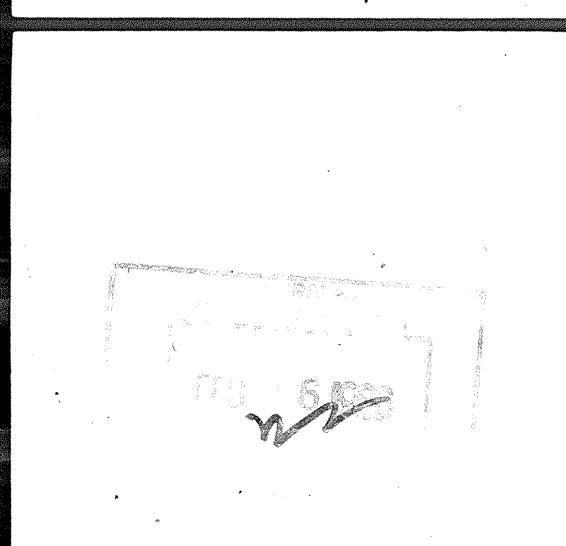

Revision	Date

Warren D. Thompson, A.I.A.
California C-6742
Thomas B. Tucker, A.I.A.
California C-1886

Sheet Title


Drawn By
Checked By

Job Number
Date

Sheet
A-6.2

or

48

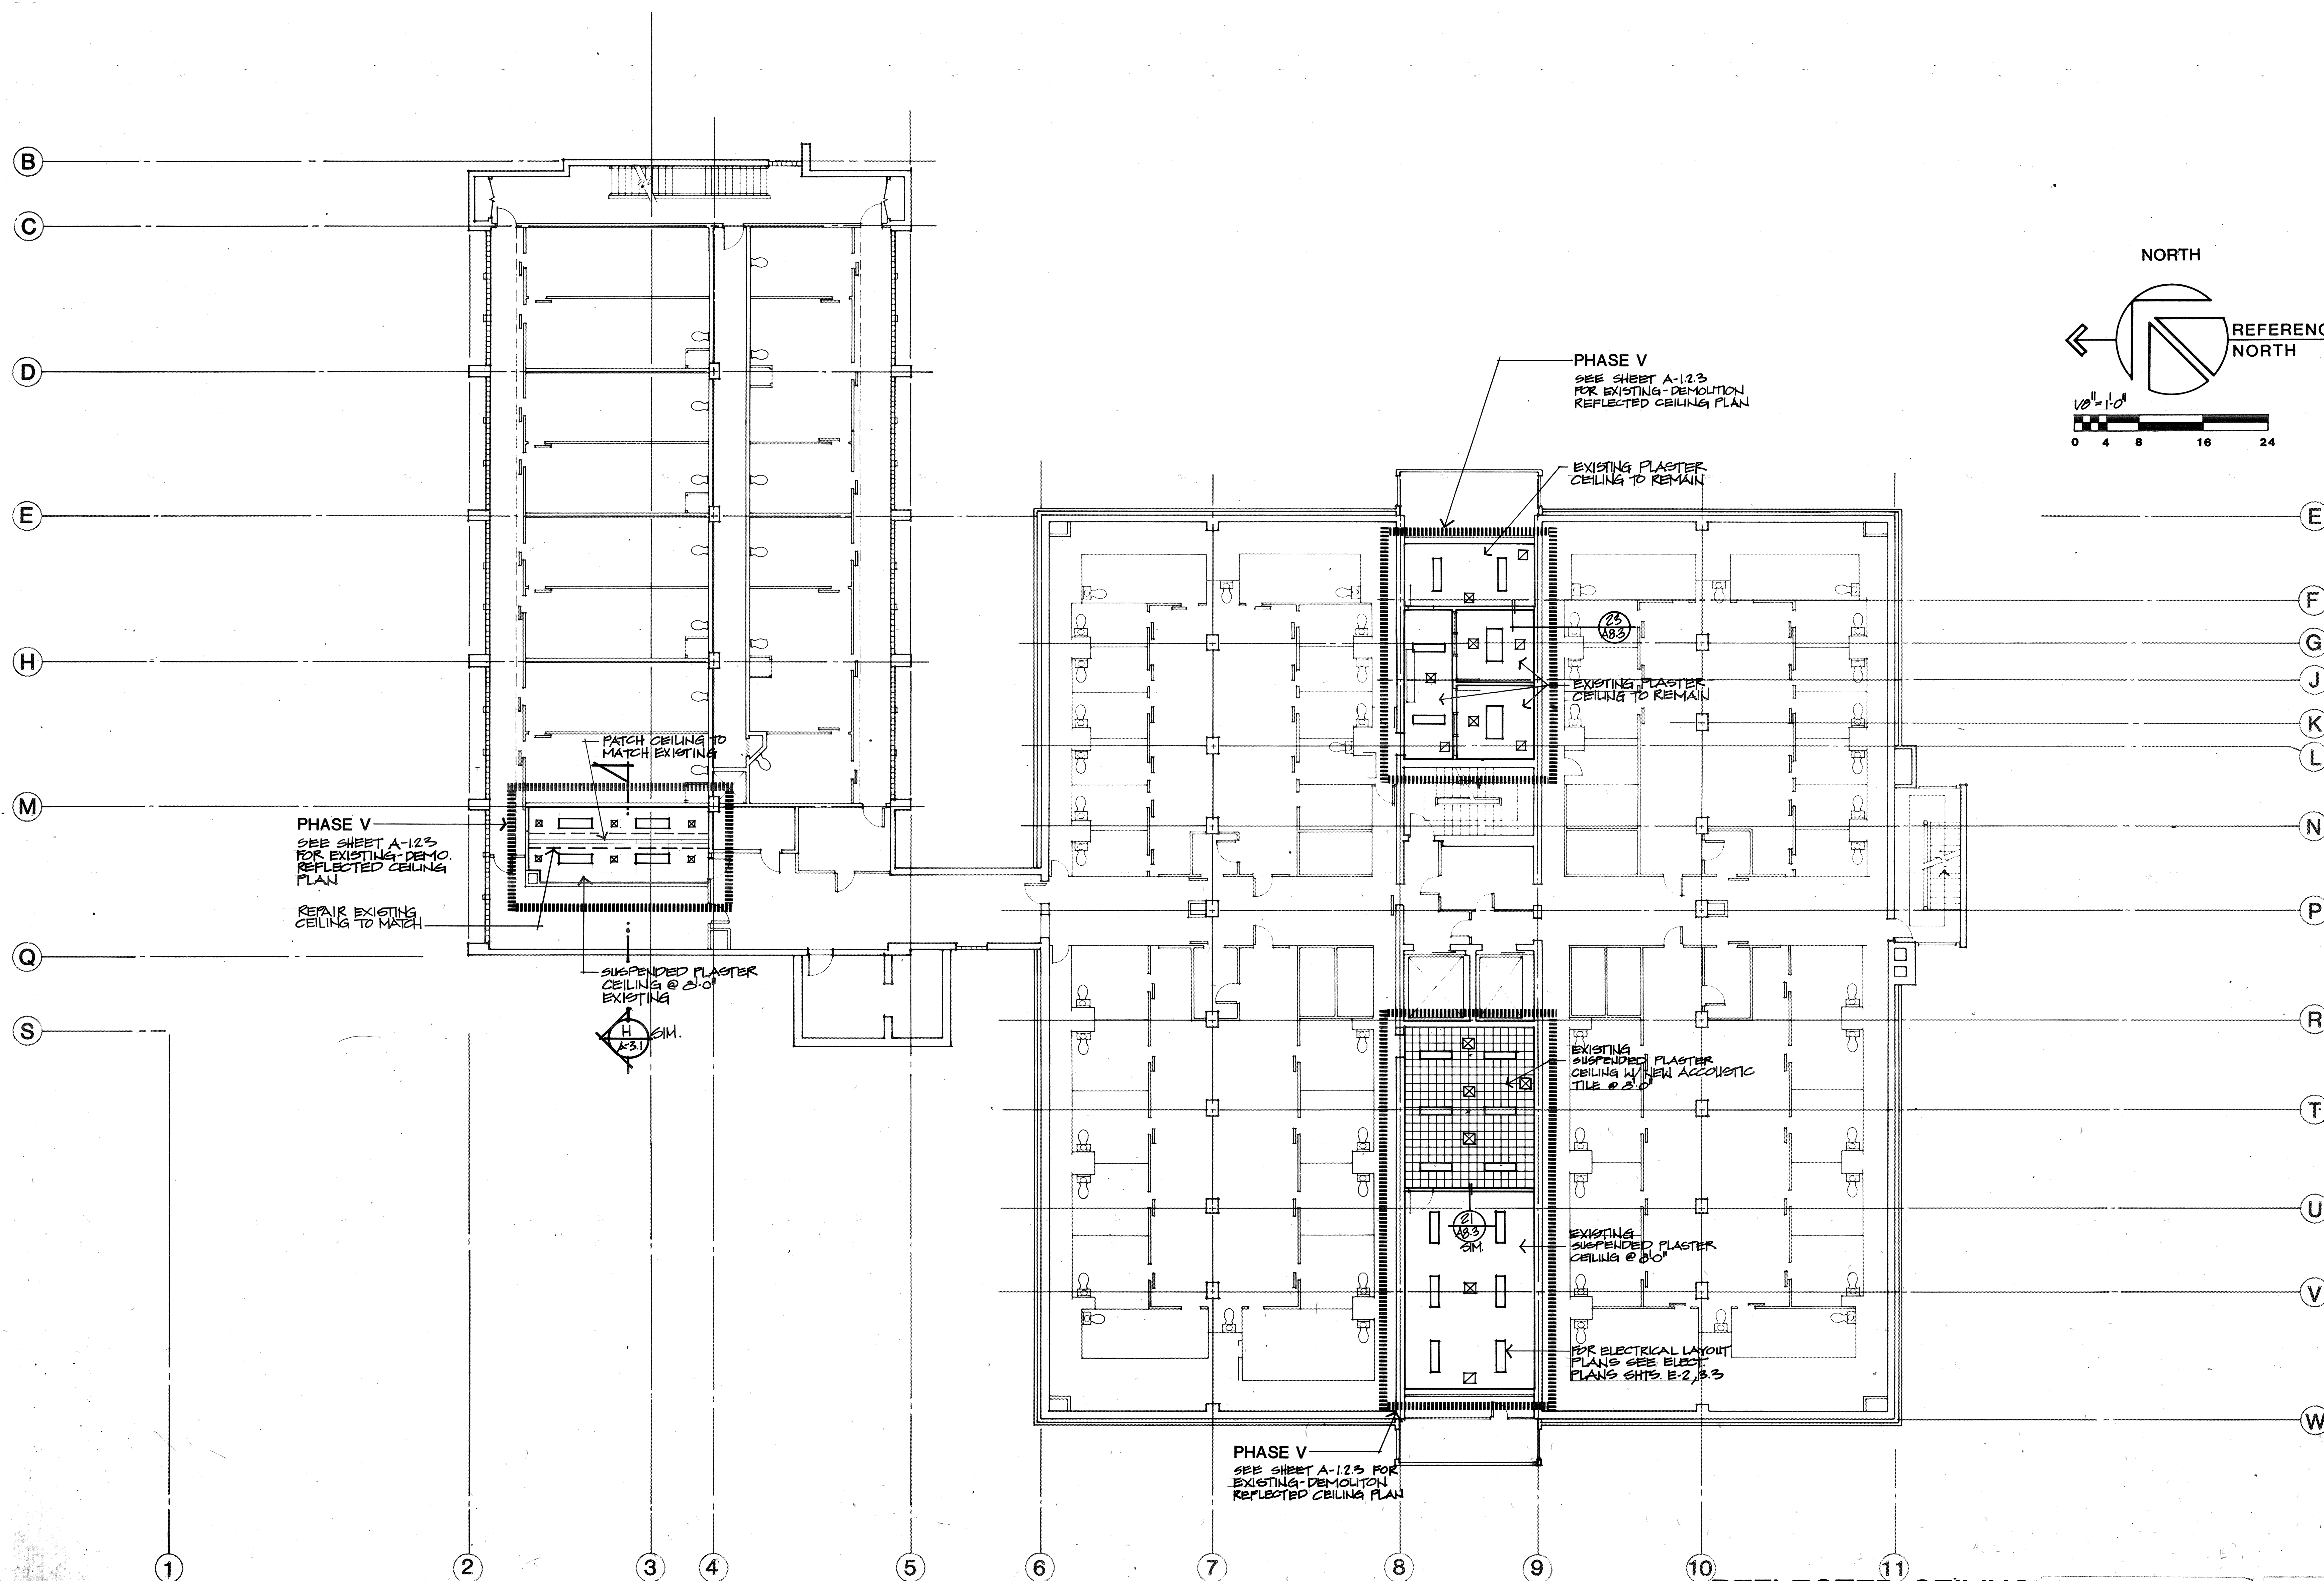

REFLECTED CEILING THIRD FLOOR PLAN

THOMPSON ARCHITECTURAL GROUP, INC.
1177 West Shaw Avenue Fresno, California 93711 (209) 225-3232
TUCKER, SADLER & ASSOCIATES, A.I.A.
2411 Second Avenue San Diego, California 92101 (619) 236-1662
A JOINT VENTURE

COUNTY OF FRESNO
MAIN DETENTION
FACILITY EXPANSION
Fresno, California

Revision	Date

Warren D. Thompson, A.I.A.
California C-6742

Thomas B. Tucker, A.I.A.
California C-1886

Sheet Title

Drawn By Checked By

Job Number 83082.D Date 4 FEB 86

Sheet A-6.3

of

- MATERIAL COLUMN SYMBOLS SEE MATERIAL LIST.
- FINISH COLUMN SYMBOLS SEE FINISH LIST.

NOTE: "E" INDICATES MATERIAL
OR FINISH TO BE CONFIRMED.
(E) DENOTES EXISTING.

MATERIAL & FINISH SCHEDULE

MATERIAL & FINISH LIST

ROOM NO.	ROOM NAME	FLOOR	BASE	WAINSCOT	COLUMN	WALL	CEILING	REMARKS	ROOM NO.	ROOM NAME	FLOOR	BASE	WAINSCOT	COLUMN	WALL	CEILING	REMARKS
		MAT	FIN	MAT	FIN	MAT	FIN	NOTES									
	BASEMENT																
B001	BULK DRY STORAGE	VE	9					SEE PLAN, NOTE #1	1020	GALLY PORT	VE	9					
B002	STORAGE	VE	9					SEE PLAN.	1021	CORRIDOR	VE	9					
B003	CORRIDOR	VE	9					SEE PLAN.	1022	ATTORNEY INTERVIEWING	VE	9					
B004	GALLY PORT	VE	9					SEE PLAN.	1023	"	VE	9					
B005	KITCHEN	VE	9					SEE PLAN, NOTE #3, SEE REFLECTED CLO. PLAN.	1024	"	VE	9					
B006	CART WASH	VE	9					SEE PLAN.	1025	HEARING ROOM	VE	9					
B007	CART PREPARATION	VE	9					SEE PLAN.	1026	CORRIDOR	VE	9					
B008	COLD STORAGE	VE	9					WALLS: PREFIN, MANUFACTURED, CEILING: SEE PLAN.	1027	OFFICE	VE	9					
B009	COLD STORAGE	VE	9					"	1028	CORRIDOR	VE	9					
B010	CART STORAGE	VE	9					SEE PLAN, NOTE #2.	1029	ATTORNEY INTERVIEWING	VE	9					
B011	OFFICE	VE	9					NOTE #2.	1030	"	VE	9					
B012	EXISTING CORRIDOR	VE	9					SEE PLAN.	1031	"	VE	9					
B013	SCULLERY	VE	9					SEE PLAN, NOTE #3.	1032	"	VE	9					
B014	"	VE	9					"	1033	"	VE	9					
B015	"	VE	9					"	1034	CORRIDOR	VE	9					
B016	"	VE	9					"	1035	ATTORNEY INTERVIEWING	VE	9					
B017	"	VE	9					"	1036	"	VE	9					
B018	"	VE	9					"	1037	"	VE	9					
B019	"	VE	9					"	1038	"	VE	9					
B020	COURT CALL HOLDING	VE	9					SEE PLAN.	1039	CORRIDOR	VE	9					
B021	HOLDING CELL	VE	9					NOTE #9, 10, 11	1040	MENS RESTROOM.	VE	9					SEE PLAN, TOUCH-UP & REPAIR FIN. AS REQ'D.
B022	HOLDING CELL	VE	9					"		SECOND FLOOR							
B023	CORRIDOR	VE	9					SEE PLAN.	2001	EXISTING CORRIDOR	VE	9					SEE PLAN, NOTE #7
B024	ELEVATOR EQUIPMENT	VE	9					EXISTING	2002	MEDICAL ROOM	VE	9					
B025	HOLDING CELL	VE	9					NOTE #9, 10, 11	2003	EXISTING CORRIDOR	VE	9					SEE PLAN, NOTE #7.
B026	HOLDING CELL	VE	9					SEE PLAN.	2004	EXISTING CORRIDOR	VE	9					EXISTING TO REMAIN.
B027	HOLDING CELL	VE	9					SEE PLAN.	2005	HOLDING ROOM	VE	9					
B028	CORRIDOR	VE	9					SEE PLAN, TOUCH-UP CLO. AS REQ'D. BY NEW CONSTRUCTION.	2006	MEDICAL/CLERICAL RECORDS	VE	9					
B029	CORRIDOR	VE	9					SEE PLAN.	2007	STORAGE	VE	9					
B030	VANTAGE ROOM	VE	9					"	2008	OFFICE	VE	9					
B031	STAFF DINING	VE	9					SEE PLAN, FOR VINYL T.G. LOCATION.	2009	EXAMINATION ROOM	VE	9					
B032	VESTIBULE	VE	9					"	2010	EXAM & TREATMENT ROOM	VE	9					
B033	WOMEN'S TOILET	VE	9					"	2011	STORAGE	VE	9					
B034	MENS TOILET	VE	9					"	2012	"	VE	9					
B035	CORRIDOR	VE	9					SEE PLAN	2013	"	VE	9					
B036	STORAGE	VE	9					SEE PLAN.	2014	"	VE	9					
B037	"	VE	9					"	2015	"	VE	9					
B038	"	VE	9					"	2016	EXISTING CORRIDOR	VE	9					SEE PLAN, NOTE #7.
B039	"	VE	9					"	2017	LAW LIBRARY	VE	9					SEE PLAN
B040	"	VE	9					"	2018	BOOTH	VE	9					
B041	STORAGE	VE	9					NOTE #5, SEE PLAN	2019	"	VE	9					
B042	STORAGE	VE	9					"	2020	"	VE	9					
B043	STORAGE	VE	9					"	2021	"	VE	9					
B044	STORAGE	VE	9					"	2022	"	VE	9					
B045	RESTROOM	VE	9					"	2023	BOOK STORAGE	VE	9					SEE PLAN, NOTE #7
B046	SHOWER RM.	VE	9					NOTE #6	2024	JANITORIAL STORAGE	VE	9					SEE PLAN, NOTE #7.
B047	"	VE	9					"	2025	"	VE	9					
B048	MAINTENANCE	VE	9					"	2026	"	VE	9					
B049	"	VE	9					"	2027	"	VE	9					
B050	"	VE	9					"	2028	EXISTING CORRIDOR	VE	9					SEE PLAN, NOTE #7.
B051	LOCKER RM.	VE	9					"	2029	EXISTING CORRIDOR	VE	9					EXISTING TO REMAIN.
B052	MAINT. DEPT. PARKING AREA	VE	9					SEE PLAN, NOTE #7	2030	EXISTING CONTROL STATION	VE	9					SEE PLAN, NOTE #7.
B053	GALLY PORT	VE	9					"	2031	STORAGE	VE	9					
B054	COMMISSARY GALLY & REC.	VE	9					EXISTING, NOTE #4		THIRD FLOOR							
B055	TOILET	VE	9					EXISTING, NOTE #4	3001	HALL	VE	9					NEW GYM COAT COLO. FLOOR & EXIST. G. TO LEVEL.
B056	COMMISSARY STORAGE	VE	9					SEE PLAN	3002	RELIGIOUS OFFICE #2	VE	9					"
B057	CORRIDOR	VE	9					SEE PLAN	3003	RELIGIOUS OFFICE #1	VE	9					"
B058	CLOTH. & BED STORAGE	VE	9					PATCH TILE AS REQ'D. DUE TO DEMOLITION. SEE PLAN.	3004	STORAGE	VE	9					SEE PLAN
B059	CLOTHING OFFICE	VE	9					PROVIDE NEW QUARRY TILE AS REQUIRED	3010	CHAPEL	VE	9					
B060	LAUNDRY AREA	VE	9					SEE PLAN, PROVIDE NEW QUARRY TILE AS REQUIRED	3011	RELIGIOUS STORAGE	VE	9					SEE PLAN.
	FIRST FLOOR																
1001	LOBBY	VE	9					SEE PLAN.									
1002	CONTROL ROOM	VE	9					NOTE #12	3016	EXISTING CORRIDOR	VE	9					EXISTING
1003	EXISTING CORRIDOR	VE	9					SEE PLAN, PAINT CLO. AS REQ'D. DUE TO CONSTRUCTION.	3017	EXISTING CONTROL STATION	VE	9					SEE PLAN.
1004	EXISTING CORRIDOR	VE	9					SEE PLAN.	3018	STORAGE	VE	9					
1005	MEN'S TOILET	VE	9					"	3019	EXISTING CORRIDOR	VE	9					
1006	WOMEN'S TOILET	VE	9					"									
1007	MEN'S TOILET	VE	9					"									
1008	WOMEN'S TOILET	VE	9					"									
1011	VANTAGE LOBBY	VE	9					SEE PLAN.									
1012	VESTIBULE	VE	9					"									
1013	CONTROL	VE	9					SEE PLAN.									
1014	STAFF TOILET	VE	9					"									
1015	VESTIBULE	VE	9					SEE PLAN, TOUCH-UP CLO. AS REQ'D.									

FINISH LIST

SYM. DESCRIPTION

- No Job Finish (or as applies "Factory Finish")
- Seal and Wax
- Light Spray Texture
- Paint - Flat
- Paint - Semi-gloss
- Clean & Wax
- Troweled, Light Broom Finish
- To match existing finish and color
- Seal
- Existing to Remain

MATERIAL LIST

SYM. DESCRIPTION

FLOORS

- C/E: Concrete Floor, TO MATCH EXISTING.
- SV/1: Sheet vinyl flooring, .09" thick; color to be selected by ARCHITECT.
- VT/E: VINYL COMPOSITION TILE, TO MATCH EXISTING.
- VT/1: VINYL COMPOSITION TILE, 18" x 18", COLOR TO BE SELECTED BY ARCHITECT.
- CT/1: Porcelain Ceramic Mosaic Tile, 1" x 1" x 1/4" thick, color to be selected by ARCHITECT.
- CT/2: Porcelain Ceramic Mosaic Tile, 1" x 1" x 1/4" thick, color to be selected by ARCHITECT.
- QT/E: Quarry Tile to be 6" x 6" x 3/4", TILE TO MATCH EXISTING MATERIAL.
- QT/1: QUARRY TILE TO BE 6" x 6" x 3/4", TILE TO BE SELECTED BY ARCHITECT.

NOTE: "E" DENOTES EXISTING MATERIAL, OR MATERIAL COLOR.

WALLS

- P/E: Paint; COLOR TO MATCH EXISTING.
- P/1: PAINT; COLOR TO BE SELECTED BY ARCHITECT.
- P/2: Accent paint; color to be selected by ARCHITECT.
- SE/1: "Special Finish" to be an inorganic coating, color to be selected by ARCHITECT.
- WC/1: Vinyl wallcovering, type II, color and pattern to be selected by ARCHITECT.
- CT/3: Ceramic Tile to be glazed wall tile, 12" x 12" x 5/16" thick; color to be selected by Owner/Architect.
- CT/4: CERAMIC TILE TO BE GLAZED WALL TILE, 12" x 12" x 5/16" THICK; COLOR TO BE SELECTED BY ARCH.
- CT/E: CERAMIC TILE TO MATCH EXISTING.

M: Manufacturer's standard pre-finished partition. (Occurs at kitchen only)

BASE

- RB/1: Rubber Base to be, carpet base 4" high, color to be selected by Owner/Architect.
- RB/2: Rubber Base to be self-coving, 4" high, color to be selected by Owner/Architect.
- RB/3: Rubber Base to be self-coving, 4" high, color to be selected by Owner/Architect.
- PB/1: Painted Base to be 8" high, color to be selected by ARCHITECT.
- PB/2: Painted Base to be 8" high, color to be selected by ARCHITECT.
- SC/1: Self-cove. Material at floor to be coved and trimmed with aluminum channel at 4" above finished floor.
- PM/1: Painted Metal Base, 4"H, occurs at plaster walls.
- QT/1: QUARRY TILE BASE, MATCH EXISTING.

CEILING

- SM: Suspended Metal Plank ceiling, color to be selected by Owner/Architect from manufacturer's standards.
- AT/1: NOT USED
- AT/2: NOT USED
- AT/3: Acoustical Tile to be 12" x 12" x 5/8", beveled edged tile, (to be used in a glue-on application); pattern and color to be selected by Owner/Architect.
- PS/1: Painted Gypsumboard Ceiling; Color to match P-1.
- PS/2: Painted Gypsumboard Ceiling; Color to match P-2.
- PE/1: Painted Plaster; TO MATCH WALL PAINT.
- PE/2: PAINTED PLASTER, COLOR TO MATCH P.1.
- PE/3: PAINTED CEM. PLASTER; COLOR TO MATCH EXISTING.
- NP: No ceiling treatment; exposed surfaces to receive paint finish, see wall paint number designation for color.
- N: NO CEILING FINISH, EXPOSED STRUCTURE UNFINISHED

FINISH NOTES

GENERAL REMODEL NOTES

These notes apply to all demolition and new construction taking place as indicated by these drawings.

- Where existing construction or finishes to remain are disturbed by demolition and/or new construction, it is to be patched and refinished to match adjacent surfaces unless otherwise noted.
- Where existing partitions are removed, all outlets, switches, thermostats, etc. in that partition shall be removed and capped off behind new finish.
- When finishing wall and/or ceiling affected by remodel work, entire surface to be repainted to match existing finish, unless noted otherwise.
- All rooms with the note "See Plan" in the remarks column will receive partial re-finishing as indicated and noted in Finish Plans. If room finishes are not indicated as existing, and the note "See Plan" does not occur in the Remarks column; the room is to receive complete re-finishing as noted in schedule.
- Contractor is to confirm all existing finishes (where they are to remain as noted in schedule) prior to commencement of new construction; and verify with Architect/Owner, in writing, of any discrepancies between actual conditions and what is noted on the Finish Schedule. CONTRACTOR TO NOTIFY ARCHITECT PRIOR TO START OF WORK OR BEAR THE RESPONSIBILITY OF CORRECTING SUCH WORK AS DIRECTED BY ARCHITECT.
- IT IS THE RESPONSIBILITY OF THE CONTRACTOR TO NOTIFY ARCHITECT OF ANY ADDITIONAL RE-FINISHING REQUIRED DUE TO ANY PLUMBING, MECHANICAL, OR EQUIPMENT RELOCATION AND/OR REMOVAL.
- ALL EXPOSED PIPES, DUCTS, GRILLS, CONDUTE, ETC. (DOES NOT INCLUDE P.V.C. FINISH INSULATION WRAPS AT PIPES) TO RECEIVE PAINTED SEMI-GLOSS FINISH (COLOR TO BE SELECTED BY OWNER/ARCHITECT) AND COLOR BANDS IS INDICATED IN MECHANICAL SPECIFICATIONS.

REMODEL FINISH NOTES

- Ceramic tile at can wash to be patched as required, tile to match existing as closely as possible. Pour new concrete floor as required if existing floor damaged in demolition, concrete finish to match existing.
- Existing wall mural to be removed and wall prepared to receive painted finish. Wood paneling to be removed and patched and prepared to receive painted finish.
- Patch and repair all wall, floor and ceiling finish damages incurred as a result of any and all equipment replacements, additions or removals. All patching and repair to observe requirements as indicated by demolition notes.
- Paint new and existing exposed plaster walls at wainscoting. Ceramic tile wainscoting to be cleaned.
- Verify interior finishes; if floor finish is quarry tile clean and re-seal; patch as required from demolition of furring at perimeter walls. If concrete finish at floor; clean, re-seal and wax. Provide new paint finish at newly exposed concrete walls if demolition occurs.
- Hold tile back at walls where fiberglass tub insert occurs.
- Verify existing wall and floor finish. Patch and match all existing finishes at demolition or new construction.
- Provide ceiling track and cubicle curtain at room 2010. See reflected ceiling plan and specifications for details and locations.
- Provide inorganic finish at wall behind wall-hung lavatories and toilets ("SP" designation in schedule) as indicated by interior elevations, typical at all plumbing fixtures.
- Provide paint touch-up at prefinished stainless steel benches after installation.
- Metal trim at suspended metal ceiling ("SM" designation in schedule) to be finished to match factory-finished ceiling material.
- Counter top to be plastic laminate finish. Upper and lower cabinets (as occurs) to be pre-finished. Color for both finishes to be selected by Owner/Architect.
- WHERE MTL. PANELS OCCUR AT WALLS, CLEAN AND PAINT TO MATCH ADJACENT WALL SURFACES.
- MAXIMUM FLAME SPREAD RATING FOR ALL WALL & CEILING FINISHES TO BE 0-25 AT ENCLOSED VERTICAL EXIT WAYS AND ROOMS WHERE INMATES ARE FORCEFULLY RESTRAINED. ALL OTHER AREAS MAXIMUM FLAME SPREAD RATING TO BE 20-75.

THOMPSON ARCHITECTURAL GROUP, INC.
1177 West Shaw Avenue Fresno, California 93711 (209) 225-3232

TUCKER, SADLER & ASSOCIATES, A.I.A.
2411 Second Avenue San Diego, California 92101 (619) 236-1662

COUNTY OF FRESNO
MAIN DETENTION
FACILITY EXPANSION
Fresno, California

Revision Date

Warren D. Thompson, A.I.A.
California C-6742

Thomas B. Tucker, A.I.A.
California C-1886

Sheet Title
FINISH SCHEDULE

Drawn By Checked By


Job Number Date
02002-B 4 FEB 86

Sheet
A-7.3

MATERIAL &
FINISH SCHEDULE

COUNTY OF FRESNO
MAIN DETENTION
FACILITY EXPANSION
Fresno, California

Of

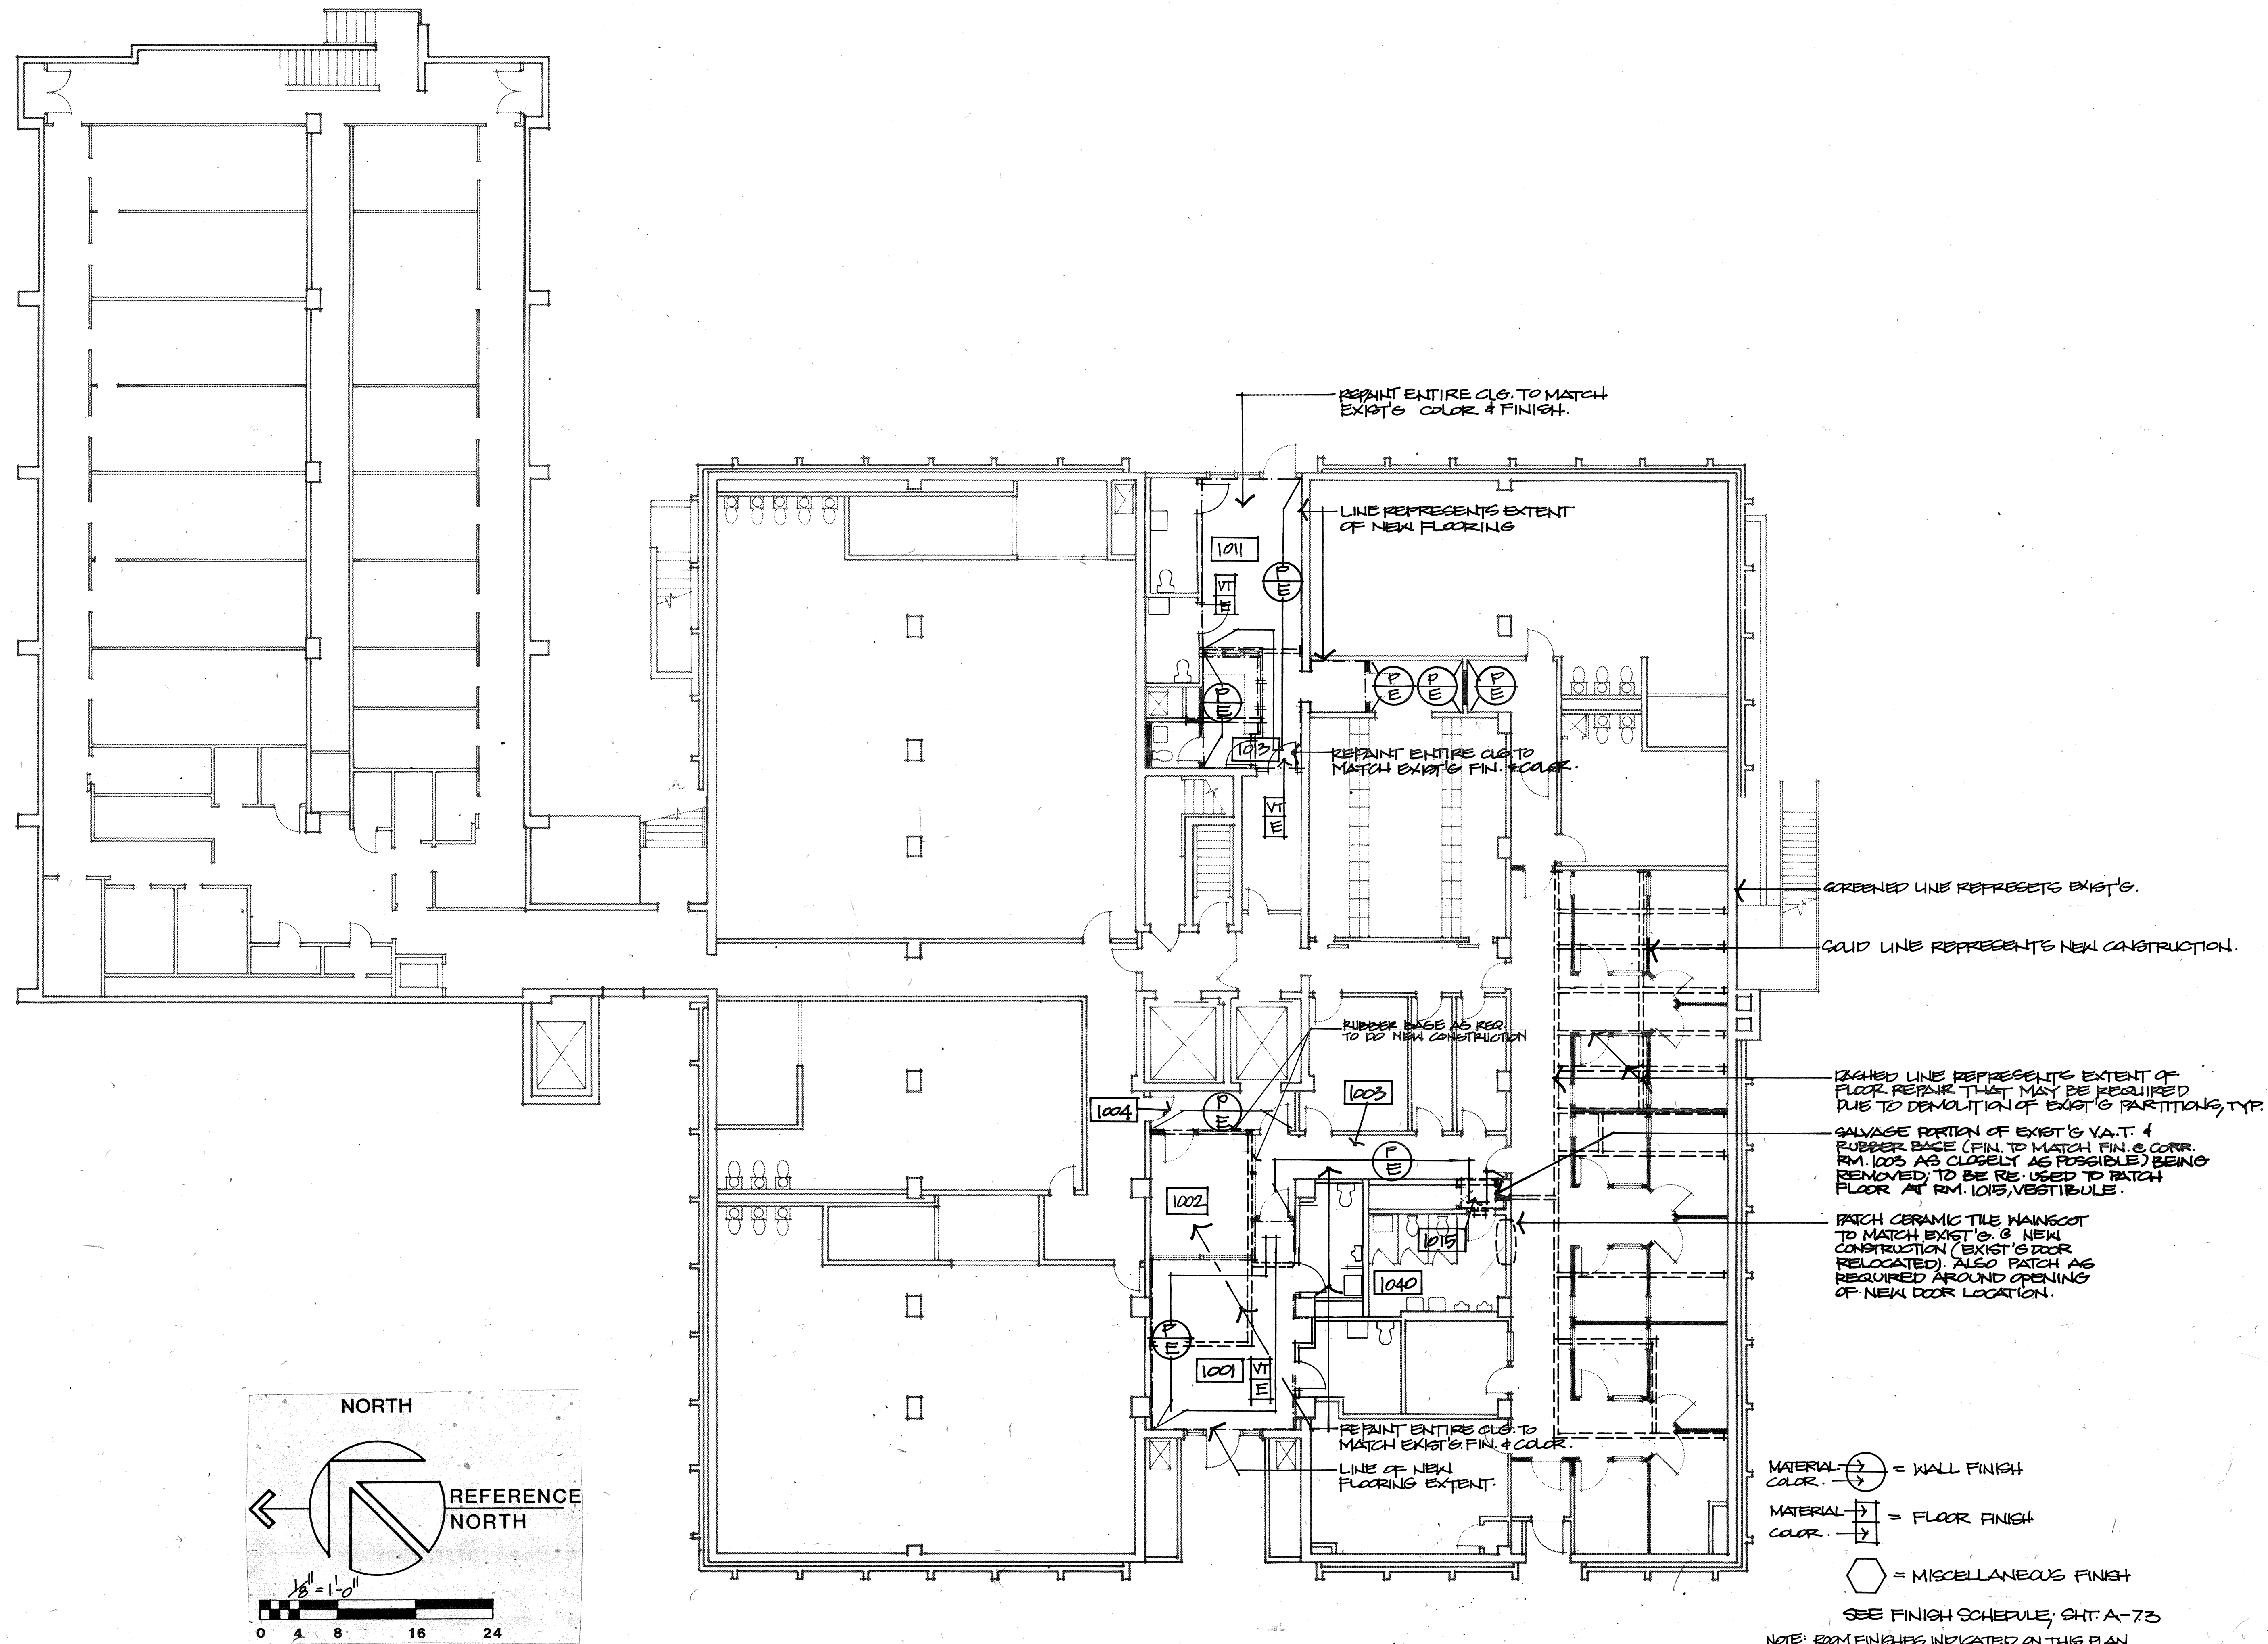

THOMPSON ARCHITECTURAL GROUP, INC.
1177 West Shaw Avenue Fresno, California 93711 (209) 225-3232
TUCKER, SADLER & ASSOCIATES, A.I.A.
2411 Second Avenue San Diego, California 92101 (619) 238-6682
A JOINT VENTURE

COUNTY OF FRESNO
MAIN DETENTION
FACILITY EXPANSION
Fresno, California

Revision	Date



Warren D. Thompson, A.I.A.
California C-6742
Thomas B. Tucker, A.I.A.
California C-1886

Sheet Title

Drawn By	Checked By
Job Number	Date
82002 D	4 FEB 80

Sheet
A-7.4.1
of

FINISH PLAN, PARTIAL (FIRST FLOOR)

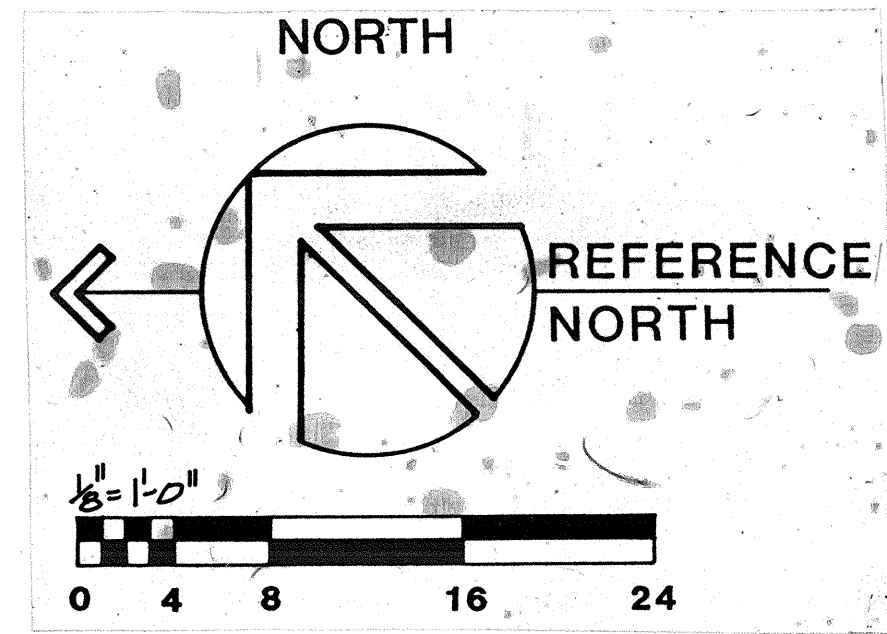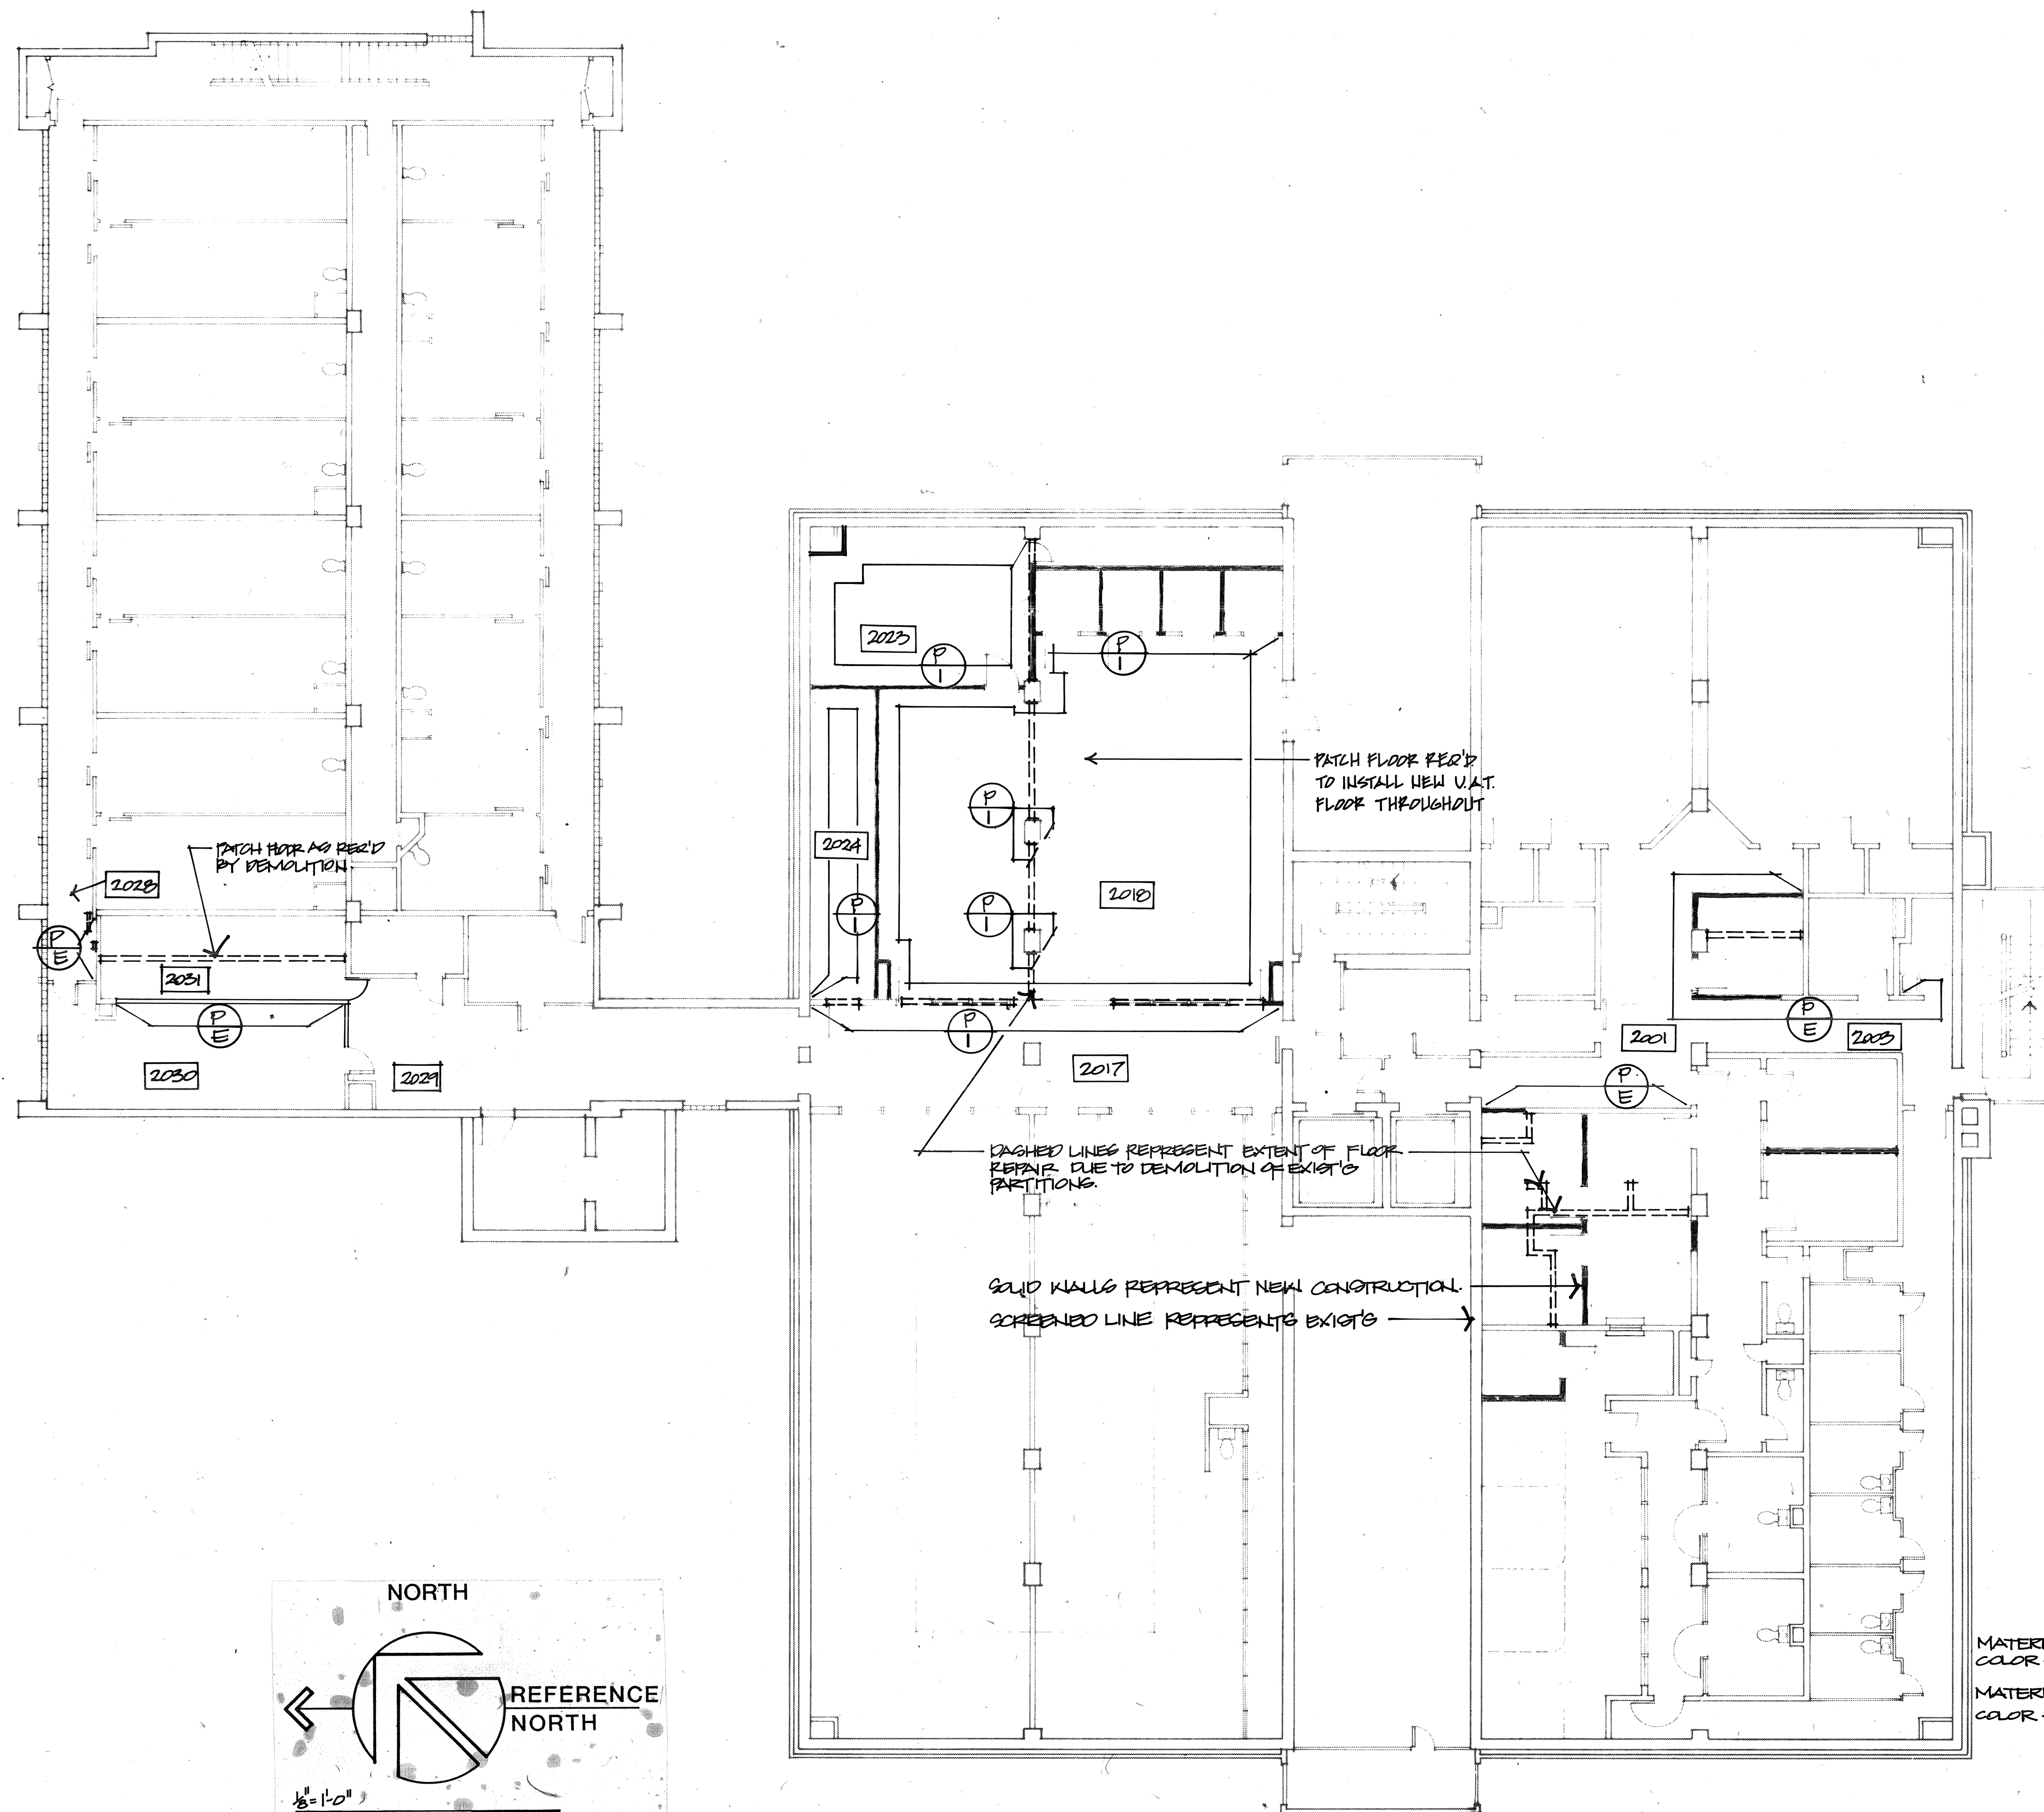

- MATERIAL COLOR = WALL FINISH
- MATERIAL COLOR = FLOOR FINISH
- = MISCELLANEOUS FINISH

SEE FINISH SCHEDULE, SHT. A-7.3

NOTE: ROOM FINISHES INDICATED ON THIS PLAN ONLY REFLECT ROOMS OR AREAS THAT RECEIVE PARTIAL RE-FINISHING. REFER TO FINISH SCHEDULE SHT. A-7.3 FOR COMPLETE FINISH SCHEDULE AND LOCATIONS OF FINISH MATERIALS.

FINISH PLAN, PARTIAL (SECOND FLOOR)

THOMPSON ARCHITECTURAL GROUP, INC.
1177 West Shaw Avenue Fresno, California 93711 (209) 225-3232

TUCKER, SADLER & ASSOCIATES, A.I.A.
2411 Second Avenue San Diego, California 92101 (619) 236-1662

A JOINT VENTURE

COUNTY OF FRESNO
MAIN DETENTION
FACILITY EXPANSION
Fresno, California


Revision	Date





Warren D. Thompson, A.I.A.
California C-6742

Thomas B. Tucker, A.I.A.
California C-1896

Sheet Title

Drawn By	Checked By
Job Number 83082-B	Date 4 FEB 86
Sheet A-7.4.2	Of

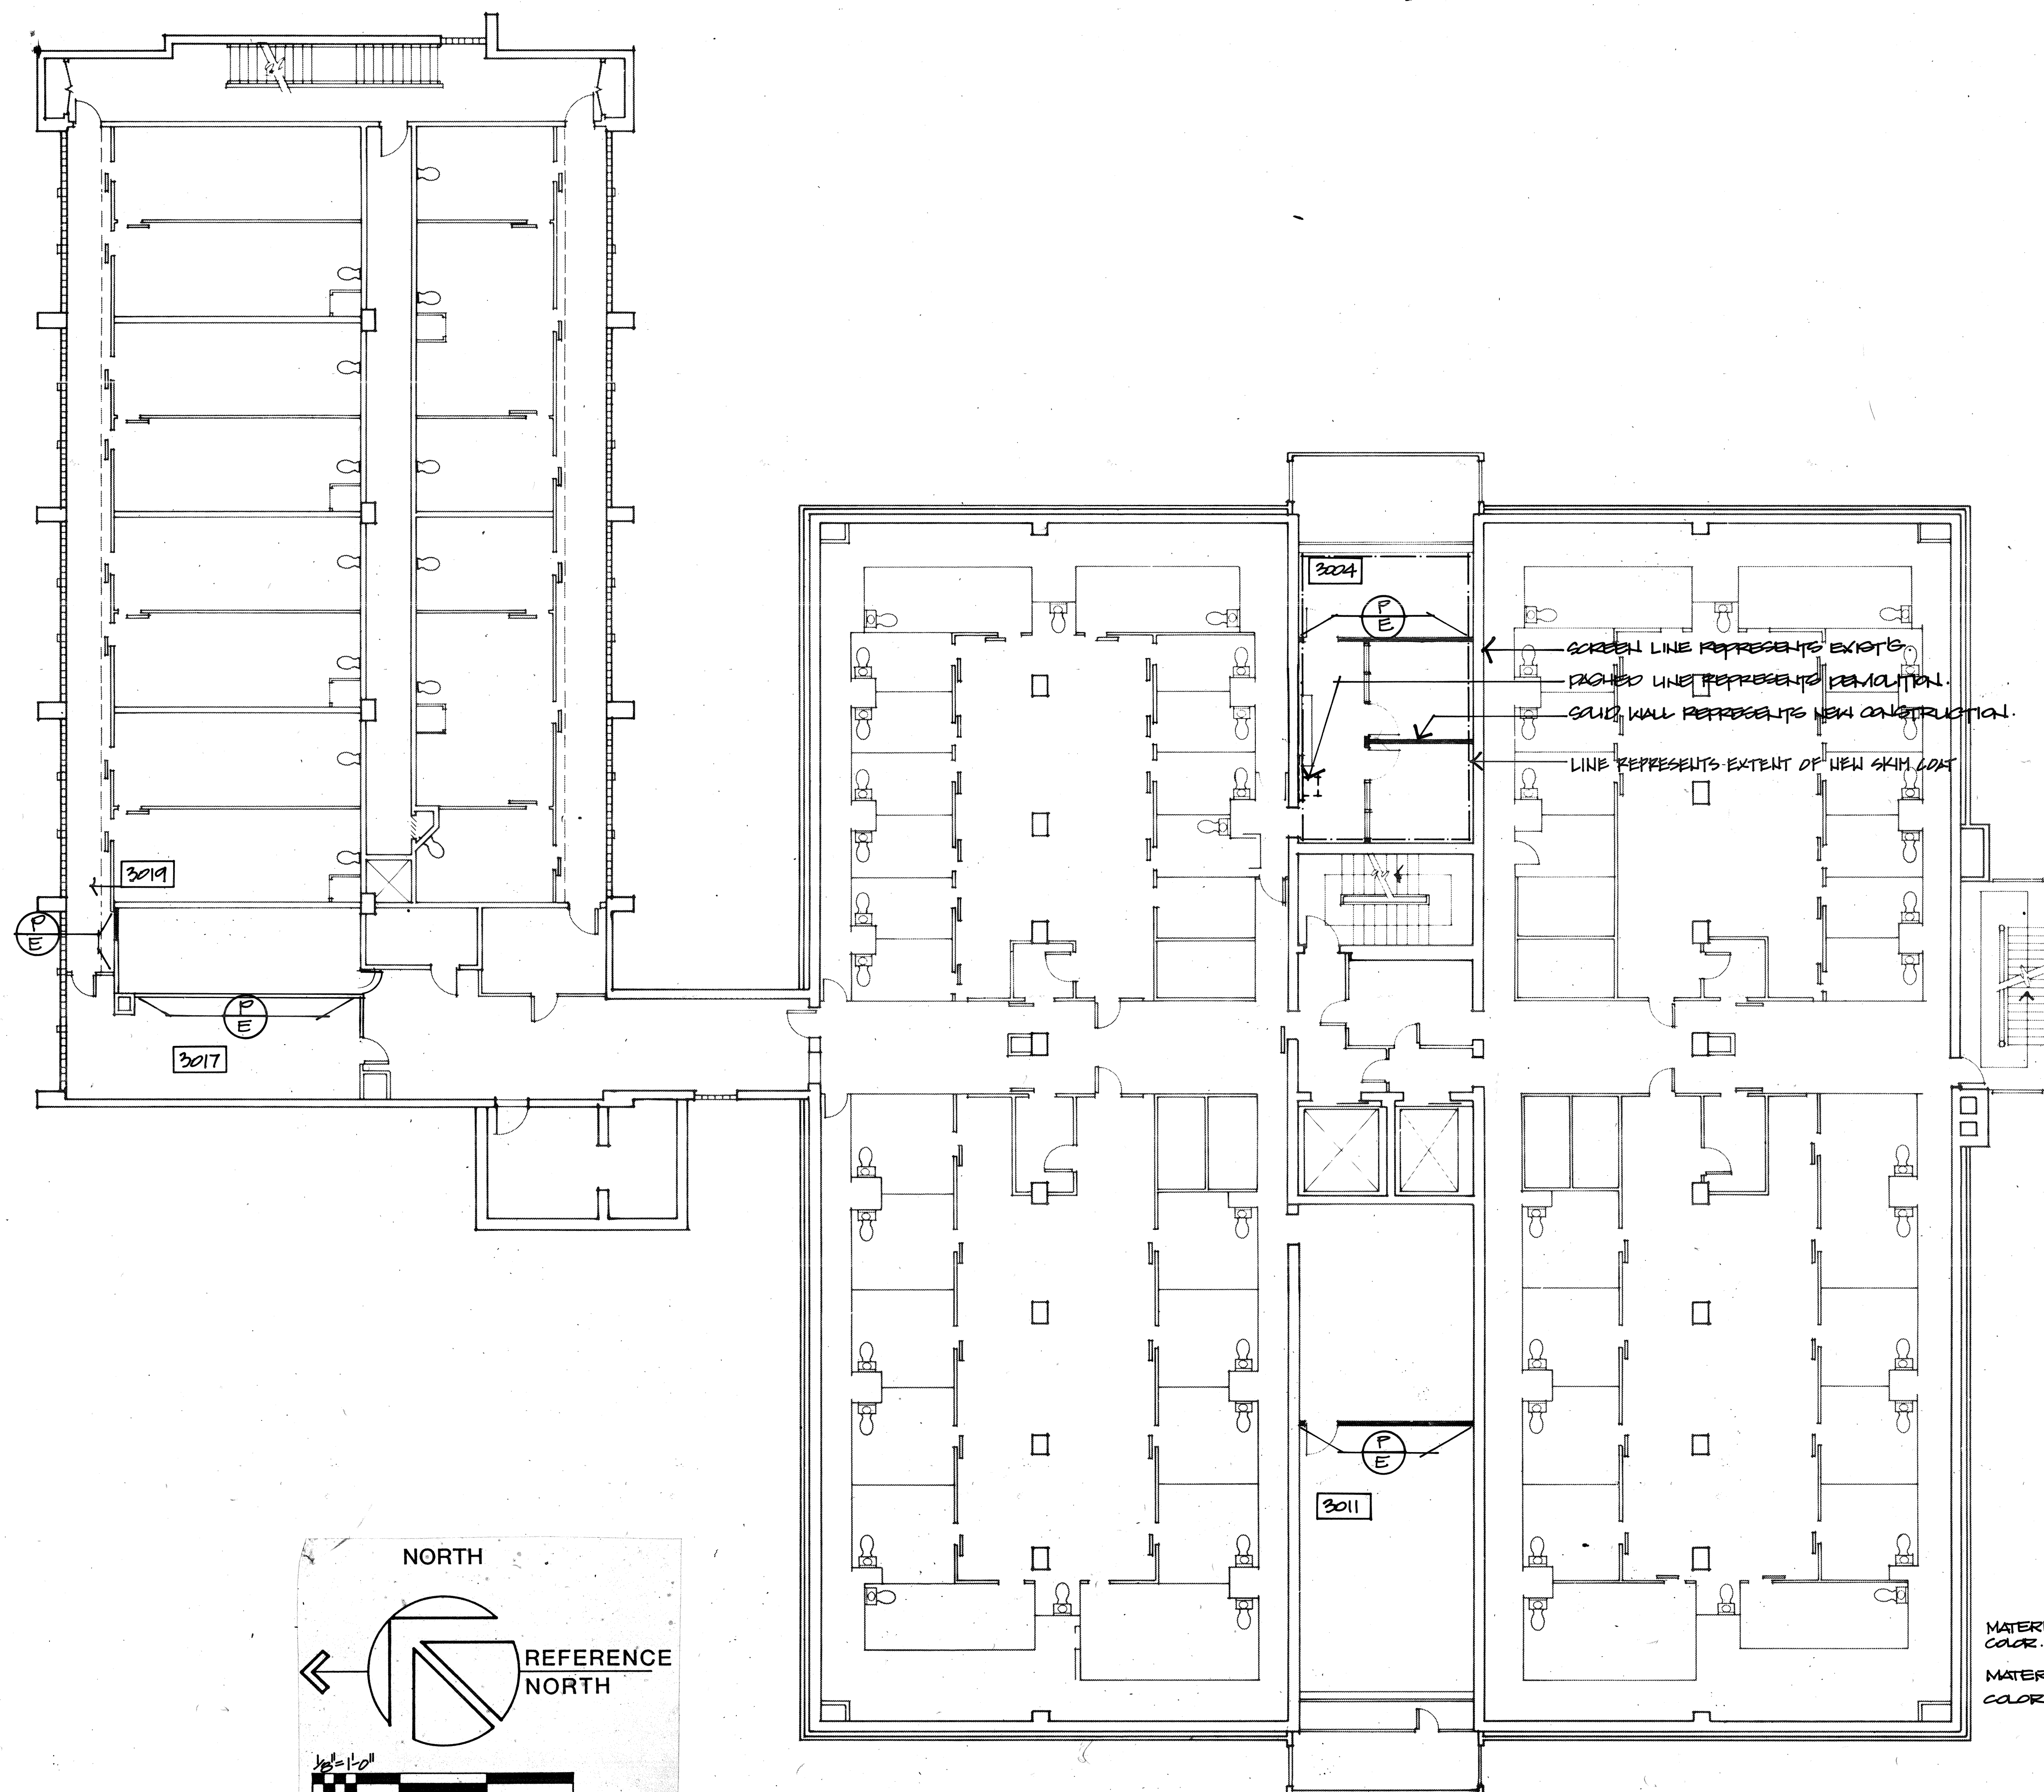

    MATERIAL  = WALL FINISH
COLOR 
MATERIAL  = FLOOR FINISH
COLOR 
 = MISCELLANEOUS FINISH
SEE FINISH SCHEDULE, GHT. A-7.3

NOTE: ROOM FINISHES INDICATED ON THIS PLAN
ONLY REFLECT ROOMS OR AREAS THAT
REQUIRE PARTIAL RE-FINISHING. REFER
TO FINISH SCHEDULE, GHT. A-7.3 FOR
COMPLETE FINISH SCHEDULE AND
LOCATIONS OF FINISH.

FINISH PLAN, PARTIAL (THIRD FLOOR)

THOMPSON ARCHITECTURAL GROUP, INC.
1177 West Shaw Avenue Fresno, California 93711 (209) 225-3232
TUCKER, SADLER & ASSOCIATES, A.I.A.
2411 Second Avenue San Diego, California 92101 (619) 236-1662
A JOINT VENTURE

COUNTY OF FRESNO
MAIN DETENTION
FACILITY EXPANSION
Fresno, California

Revision	Date

Warren D. Thompson, A.I.A.
California C-6742

Thomas B. Tucker, A.I.A.
California C-1886

Sheet Title

Drawn By Checked By

Job Number Date
83082 D 4 FEB 86

Sheet A-7.4.3

Of

Of

















Warren D. Thompson, A.I.A.
California C-6742


Thomas B. Tucker, A.I.A.
California C-1886

Sheet Title


Drawn By	Checked By
----------	------------

Job Number 83082 B	Date 4 FEB 80
-----------------------	------------------

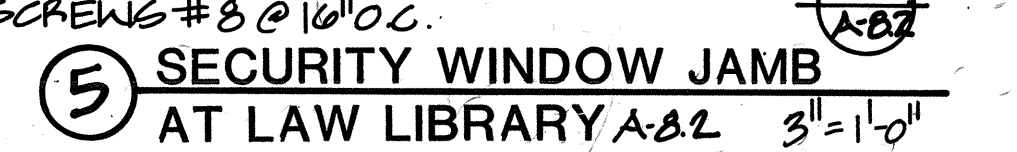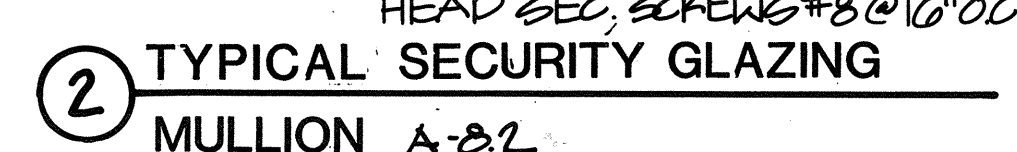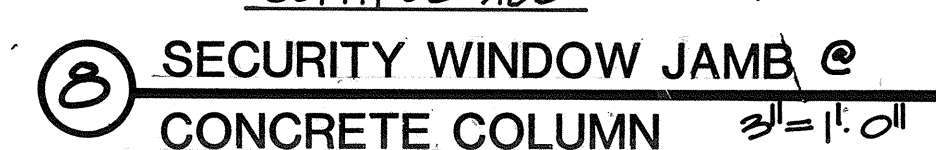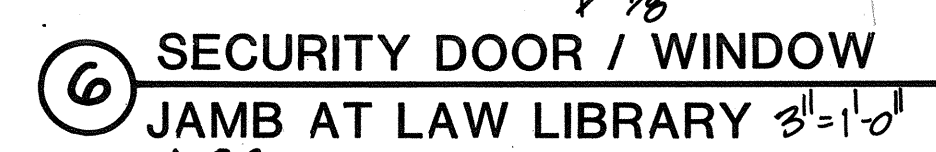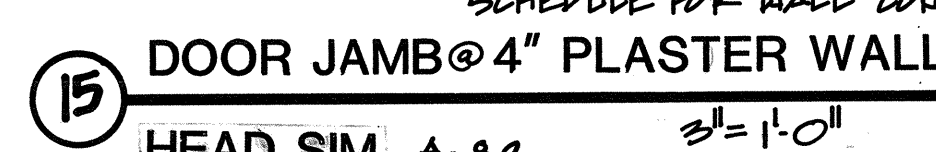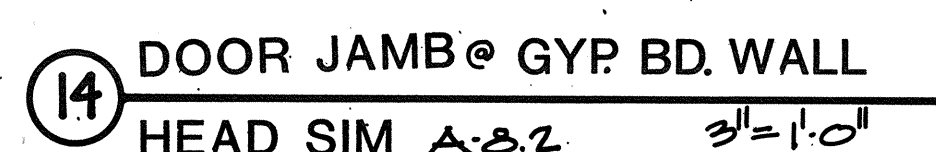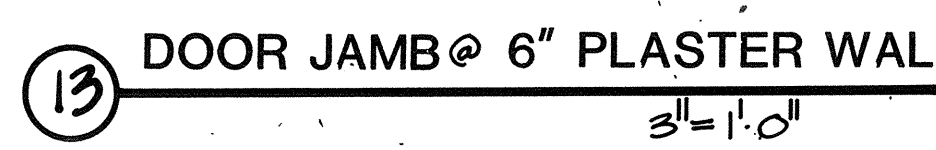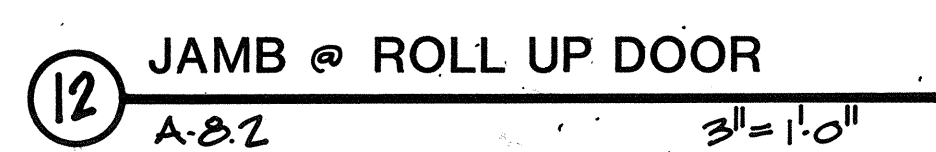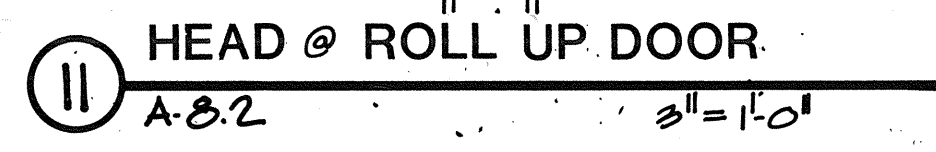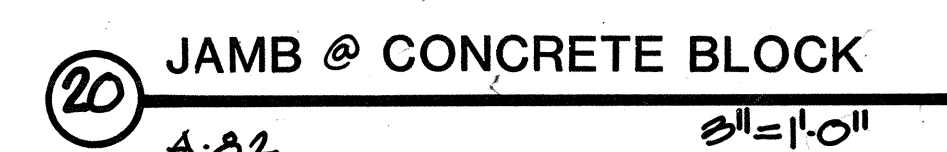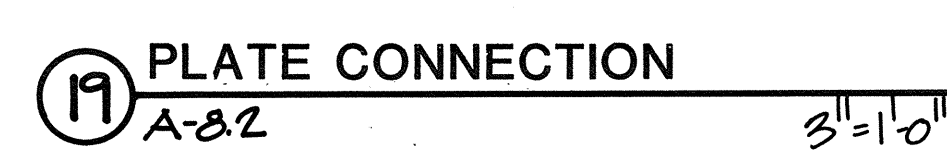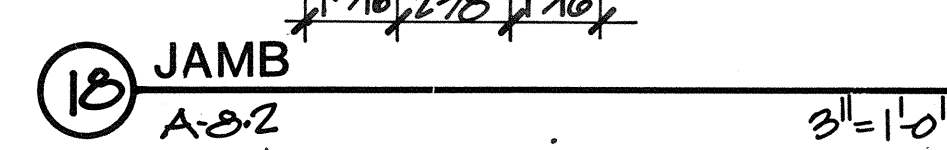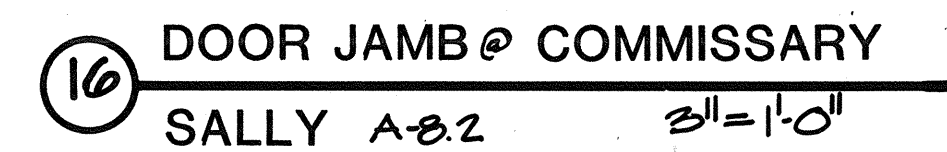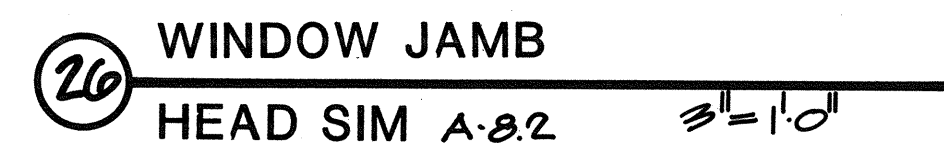
Sheet **A-8.2**Of

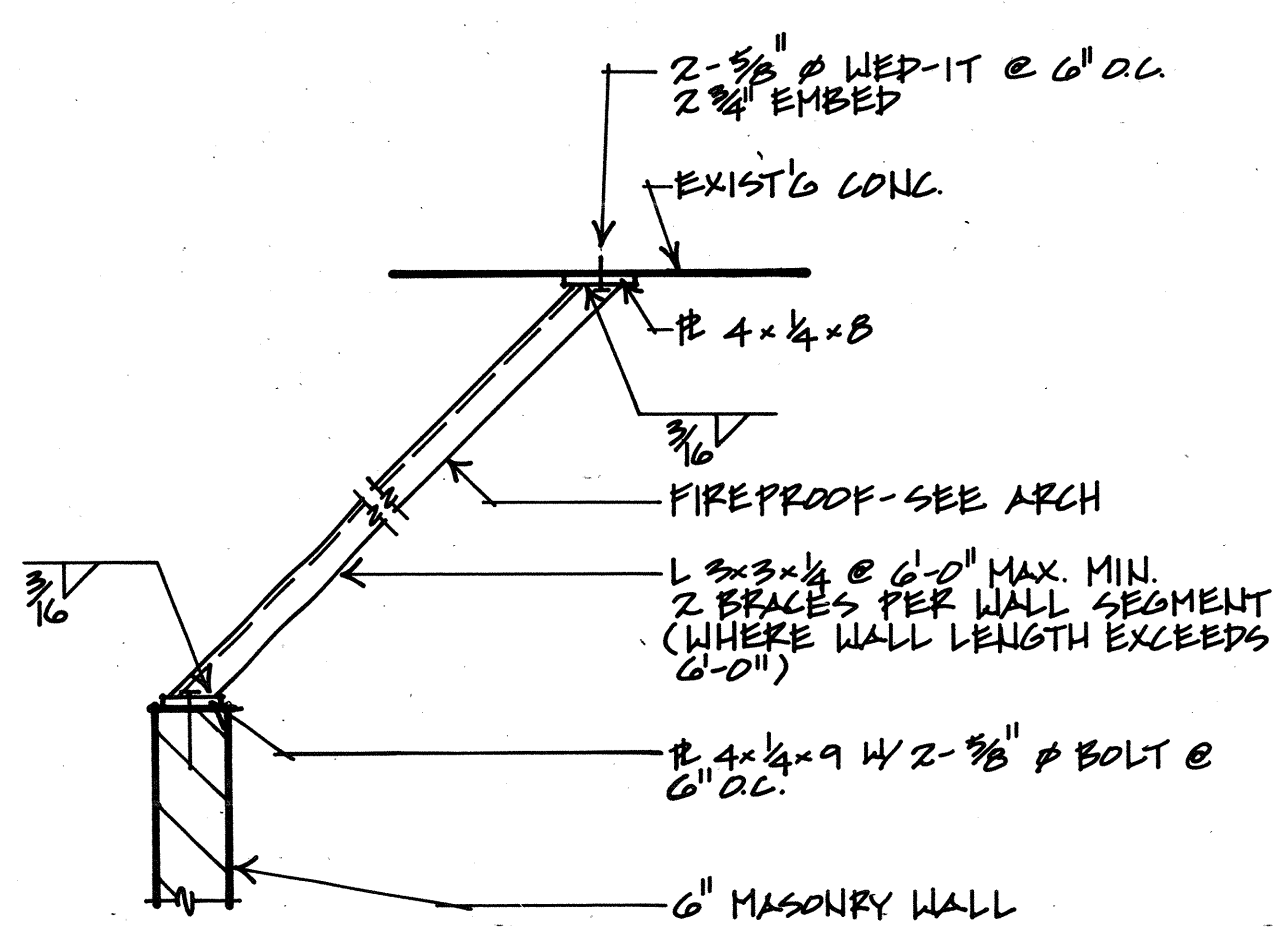

24 DETAIL
A-B.4

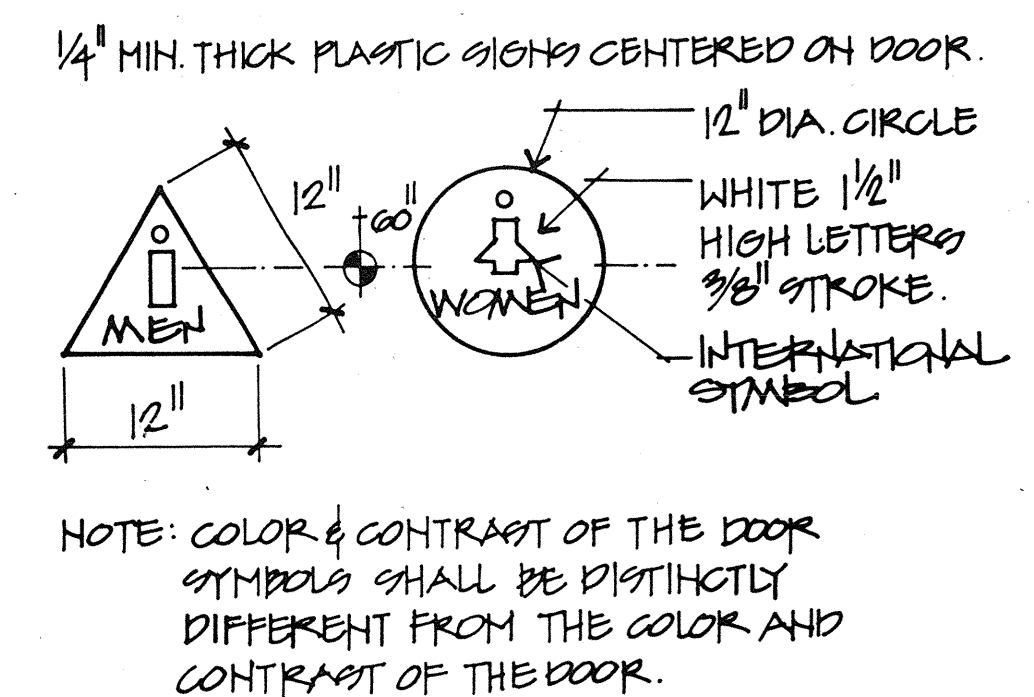


25 HANDICAP RESTROOM DOOR
SYMBOLS A-B.4 N.T.S.

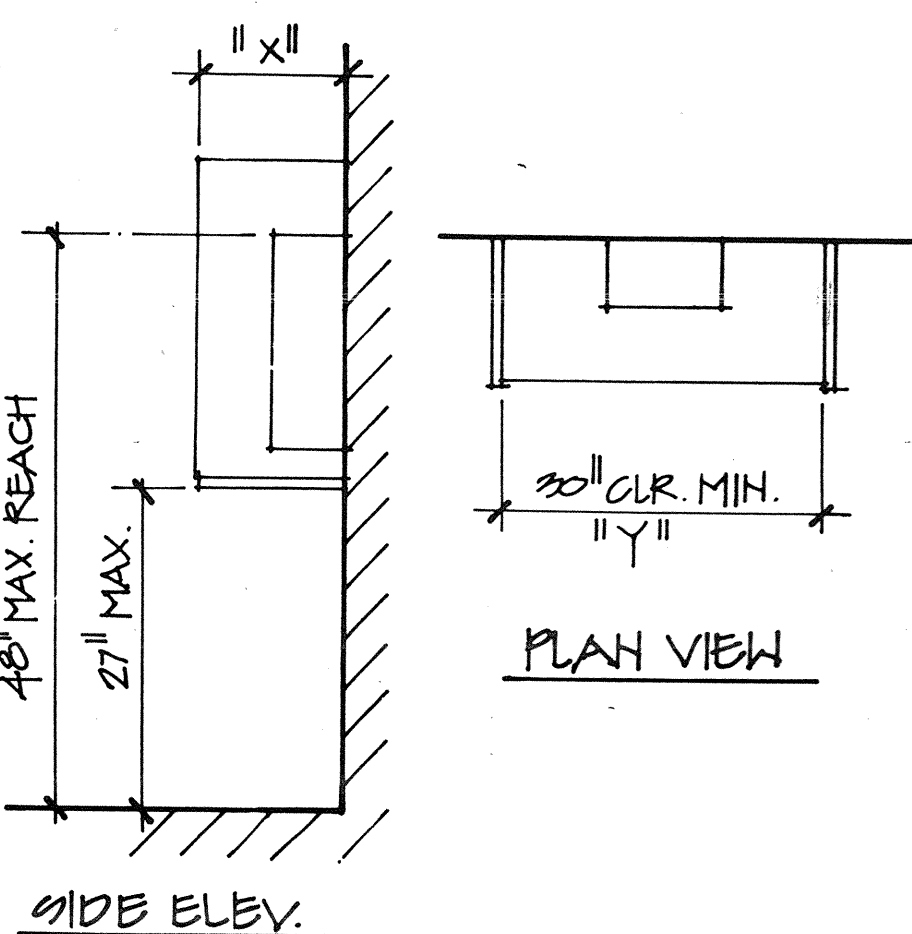


- NOTES:
1. PHONE SHALL BE EQUIPPED W/ A RECEIVER THAT OPERATES A MAGNETIC FIELD IN THE AREA OF THE RECEIVER CAP FOR THE HEARING IMPAIRED.
 2. IF "X" DIMENSION EXCEEDS 12", THEN DIMENSION "Y" SHALL BE GREATER THAN 30" CLEAR.
 3. CORD LENGTH TO BE 29" MIN.
 4. PHONE TO HAVE PUSH BUTTON CONTROLS.


26 PHONE DETAIL
A-B.4 N.T.S.

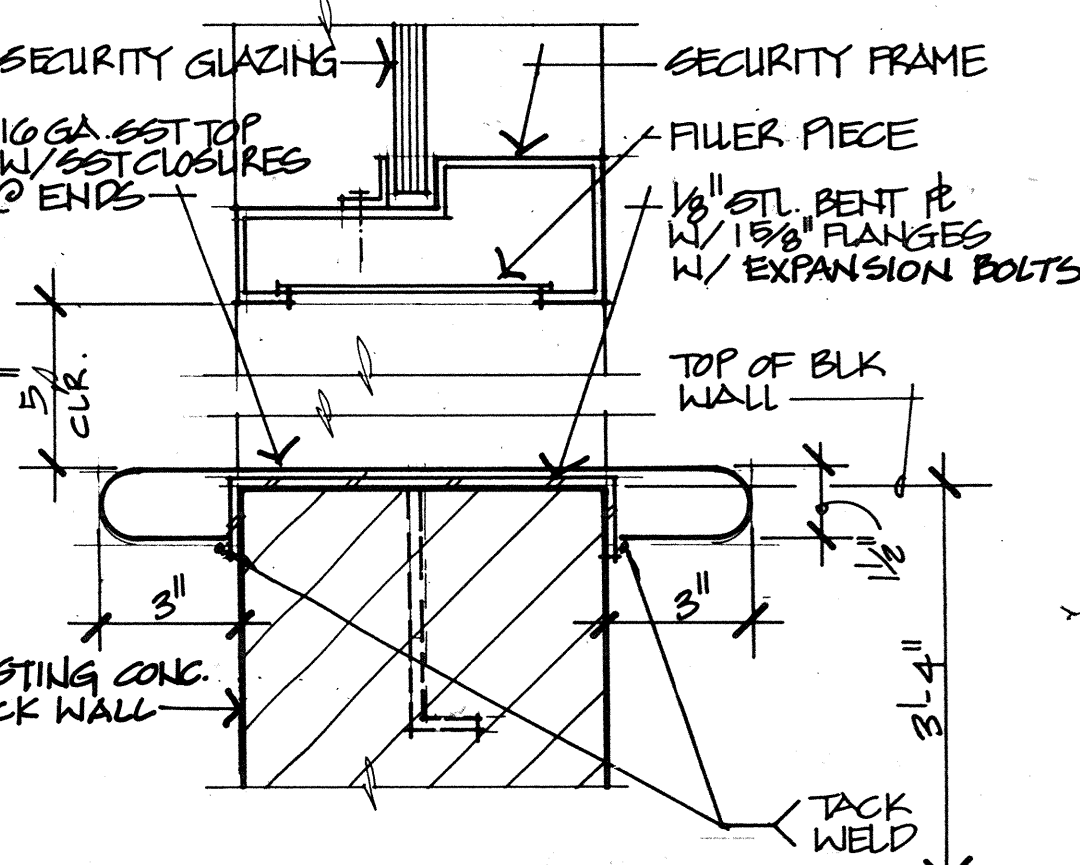


27 SECTION AT PASS THRU
A-B.4

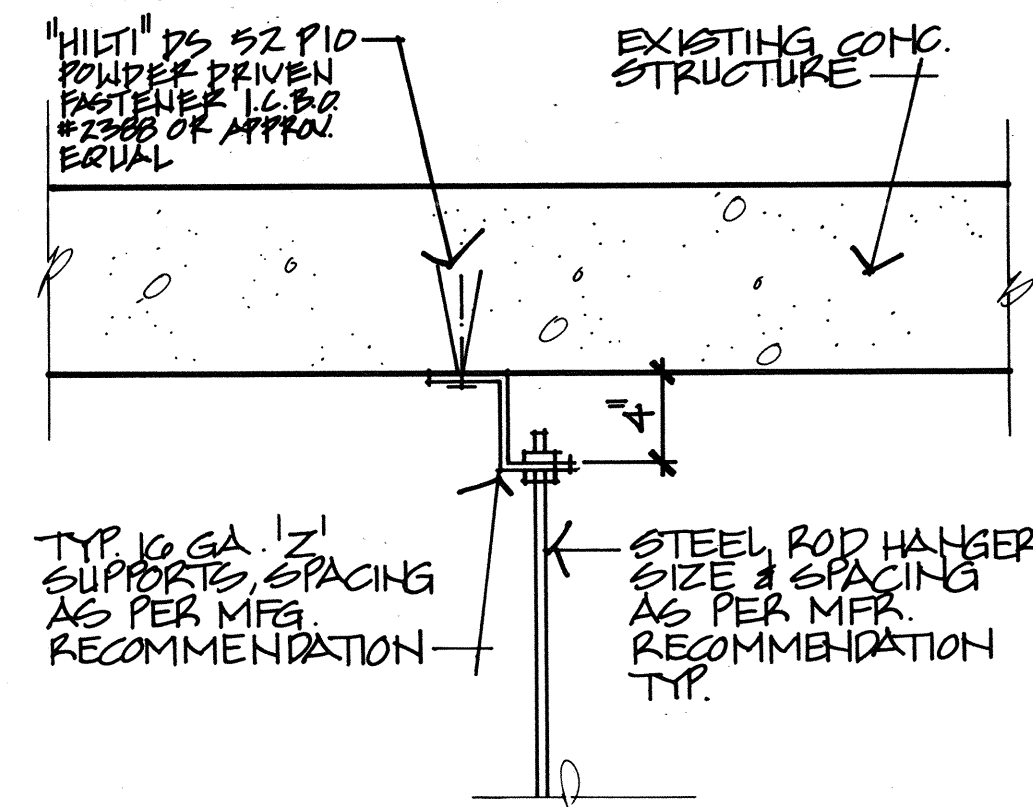


19 CEILING DETL. - TYP.
STRUCTURE CONNECTION 3'-1'-0" A-B.4

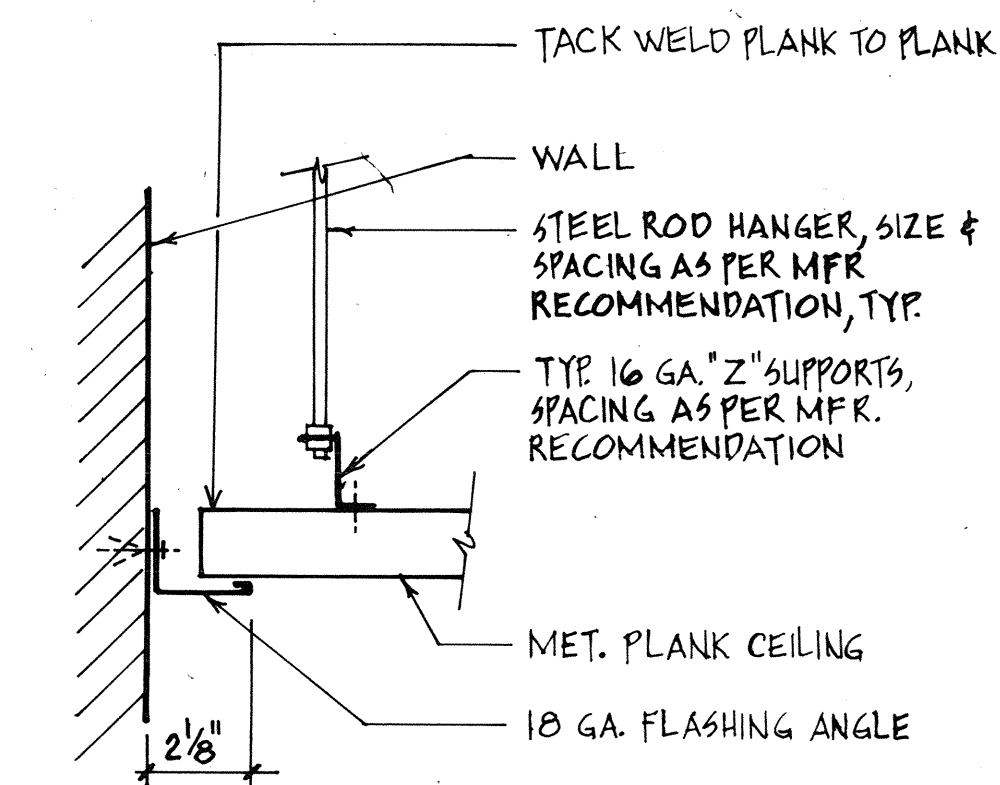


20 CEILING DETAIL - TYPICAL
END CONDITION A-B.4 3'-1'-0"

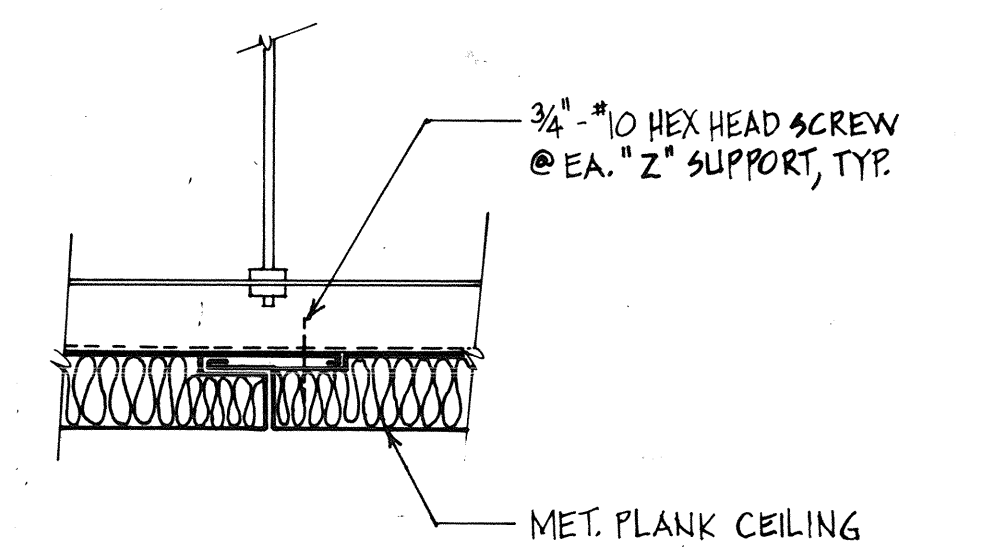


21 CEILING DETAIL - TYPICAL
PLANK JOINT A-B.4 3'-1'-0"

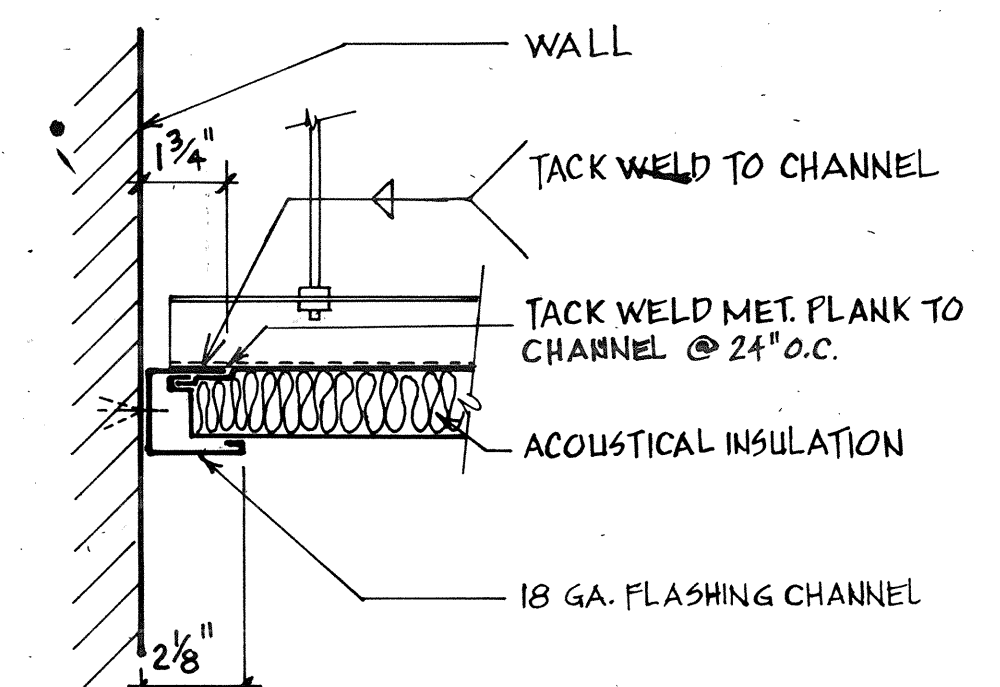


22 CEILING DETAIL - TYPICAL
STARTING CONDITION A-B.4 3'-1'-0"

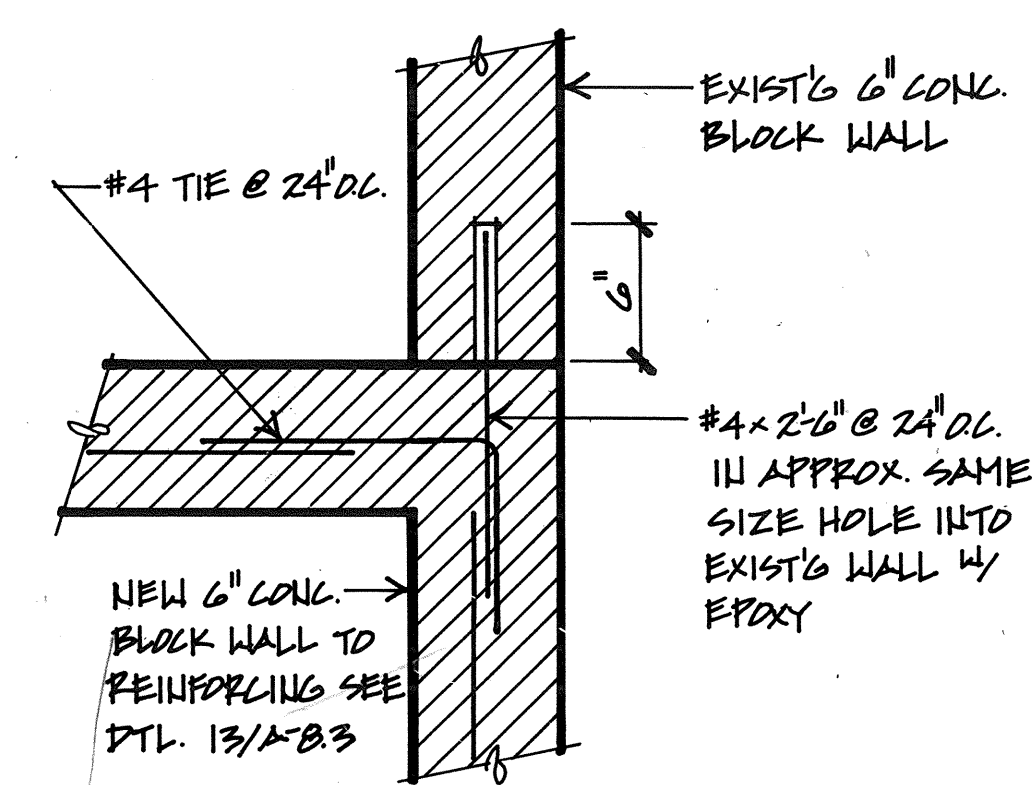


23 WALL CONNECTION
A-B.4 1/2'-1'-0"

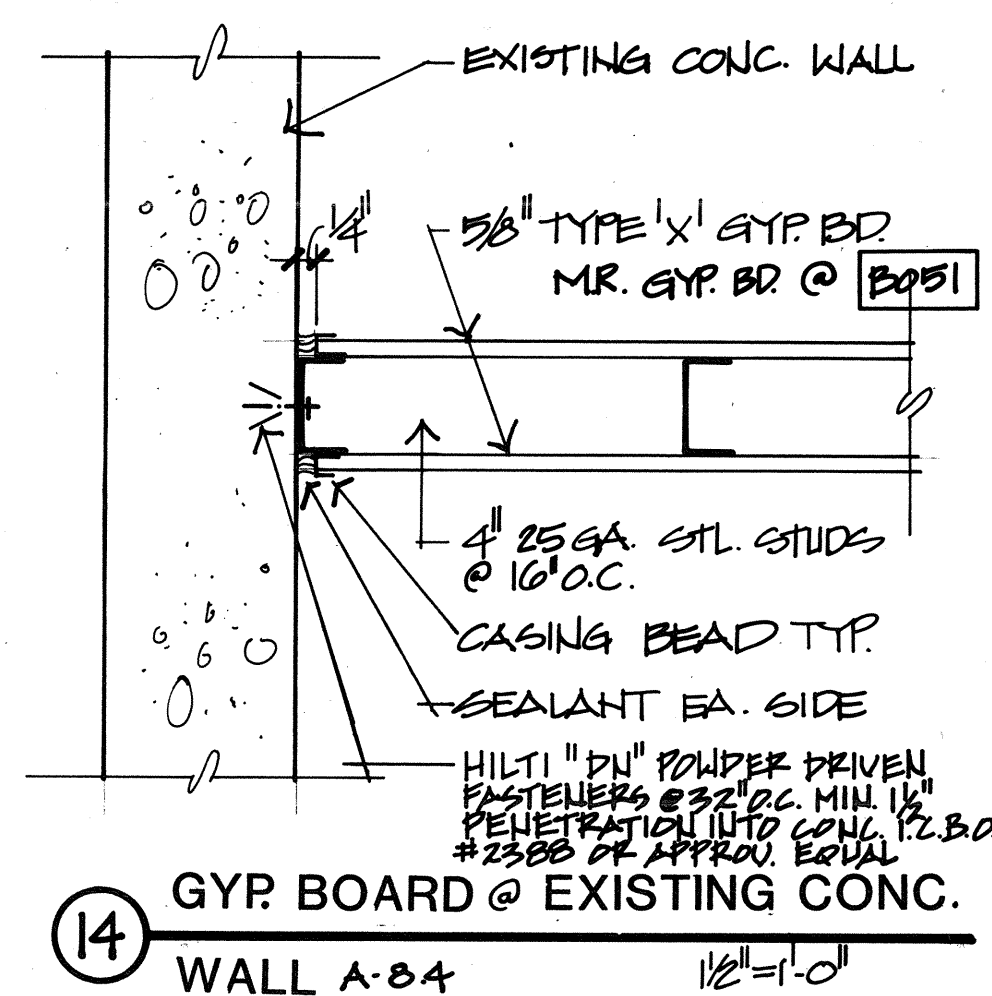


14 GYP. BOARD @ EXISTING CONC.
WALL A-B.4 1/2'-1'-0"

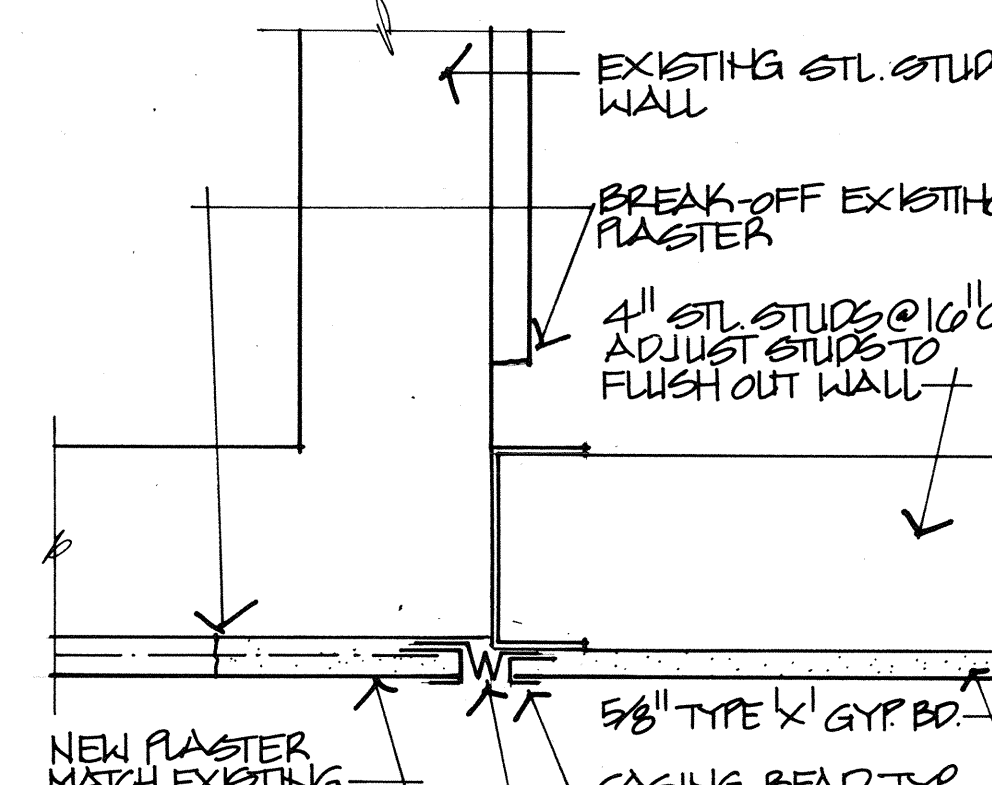


15 GYP. BD. TO EXISTING
PLASTER WALL A-B.4 3'-1'-0"

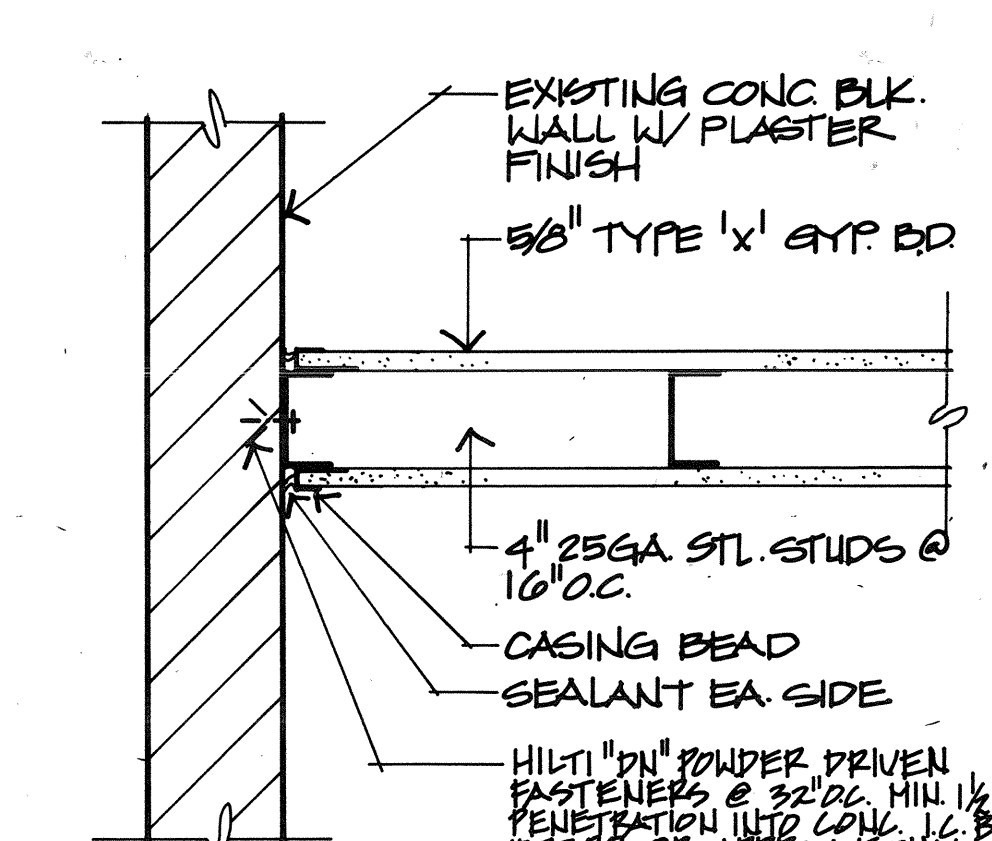


16 GYP. BD. @ EXISTING CONC. BLK.
A-B.4 1/2'-1'-0"

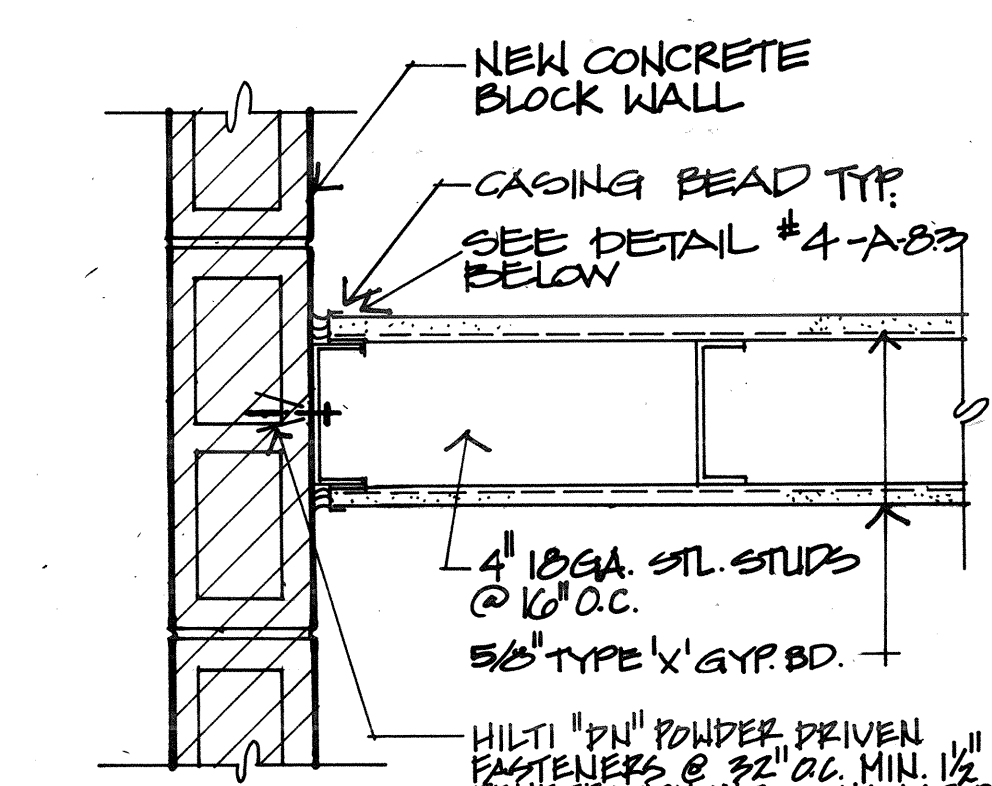


17 GYP. BD. WALL @ NEW
CONC. BLK. A-B.4 1/2'-1'-0"

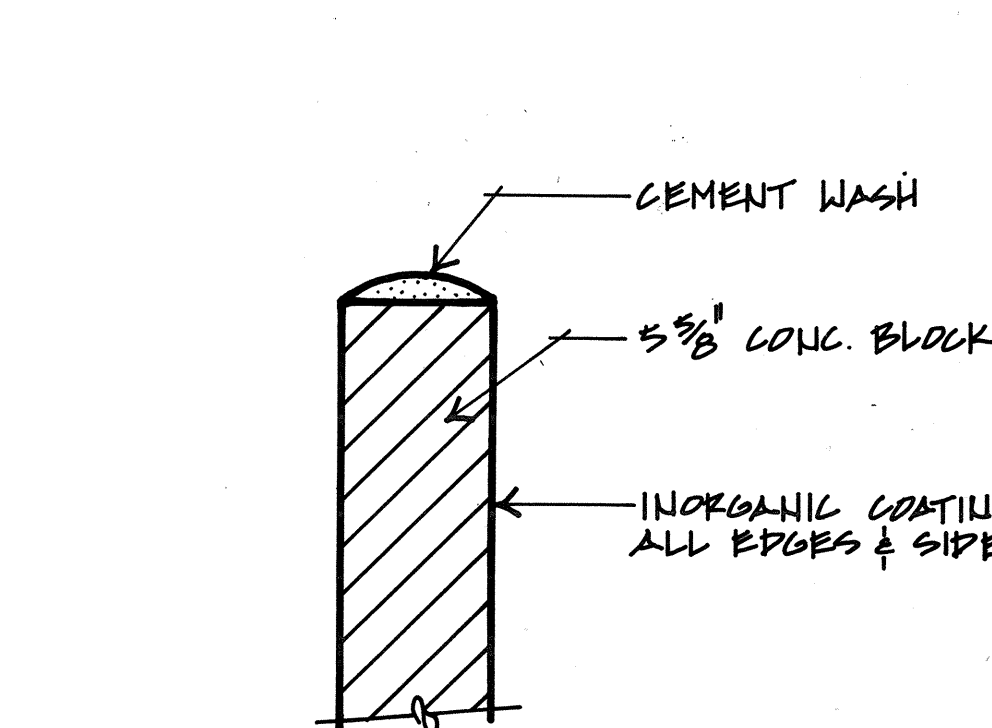


18 TOP PARTIAL WALLS
1/2'-1'-0"

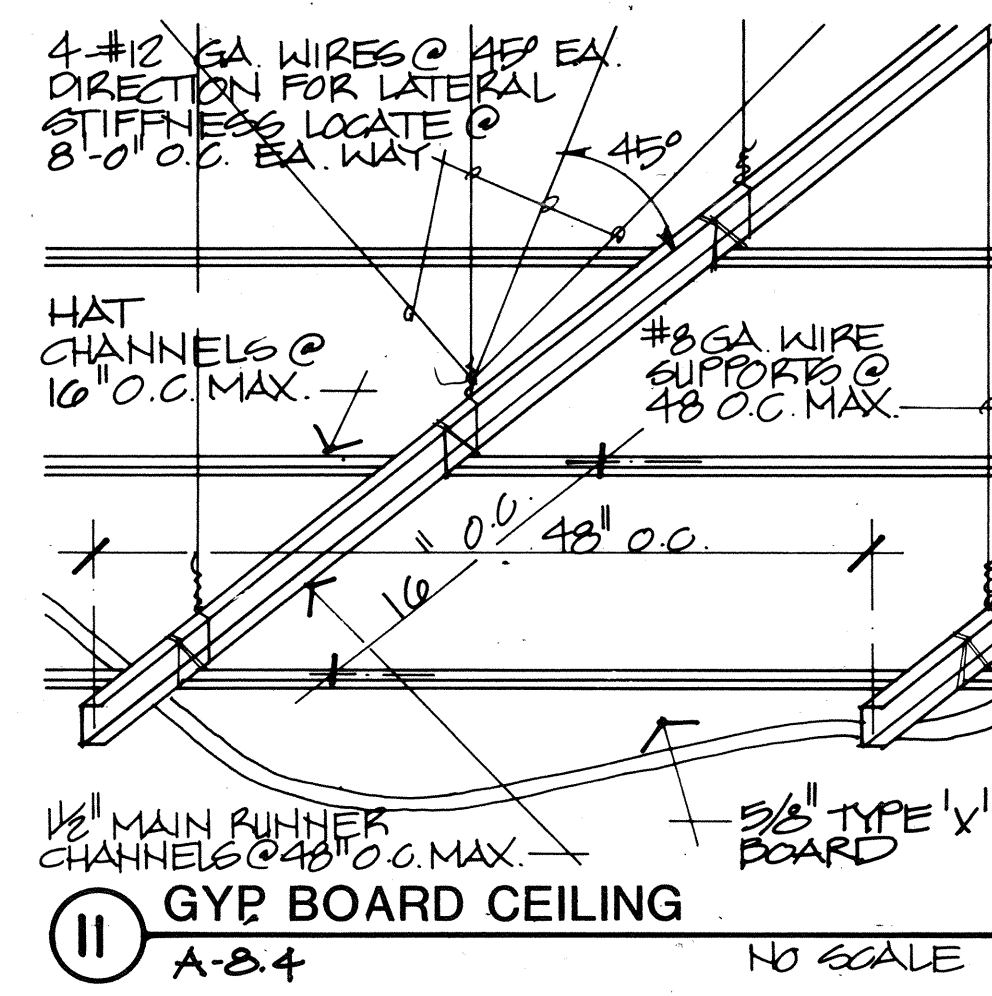

11 GYP. BOARD CEILING
A-B.4 NO SCALE

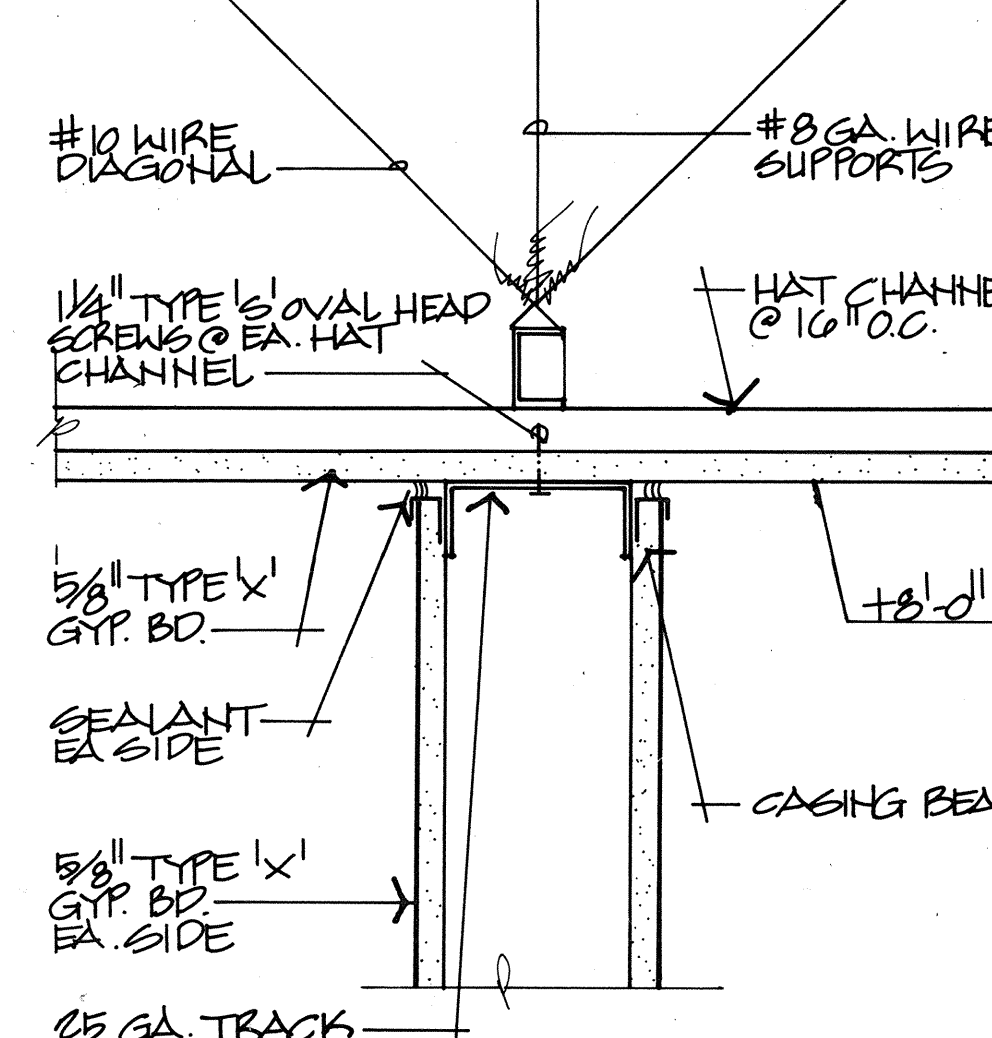


12 GYP. BD. PARTITION
A-B.4 3'-1'-0"

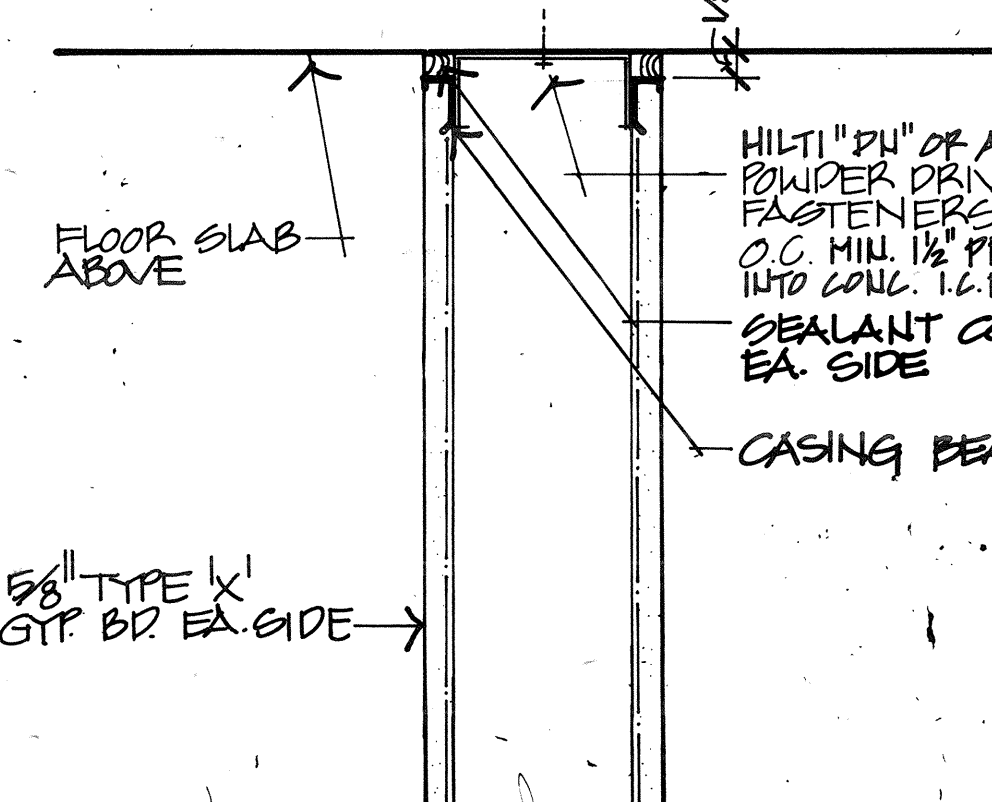

13 FULL HEIGHT 1-HOUR
PARTITION WALL A-B.4 3'-1'-0"




7 CEILING ACCESS PANEL
3'-1'-0"

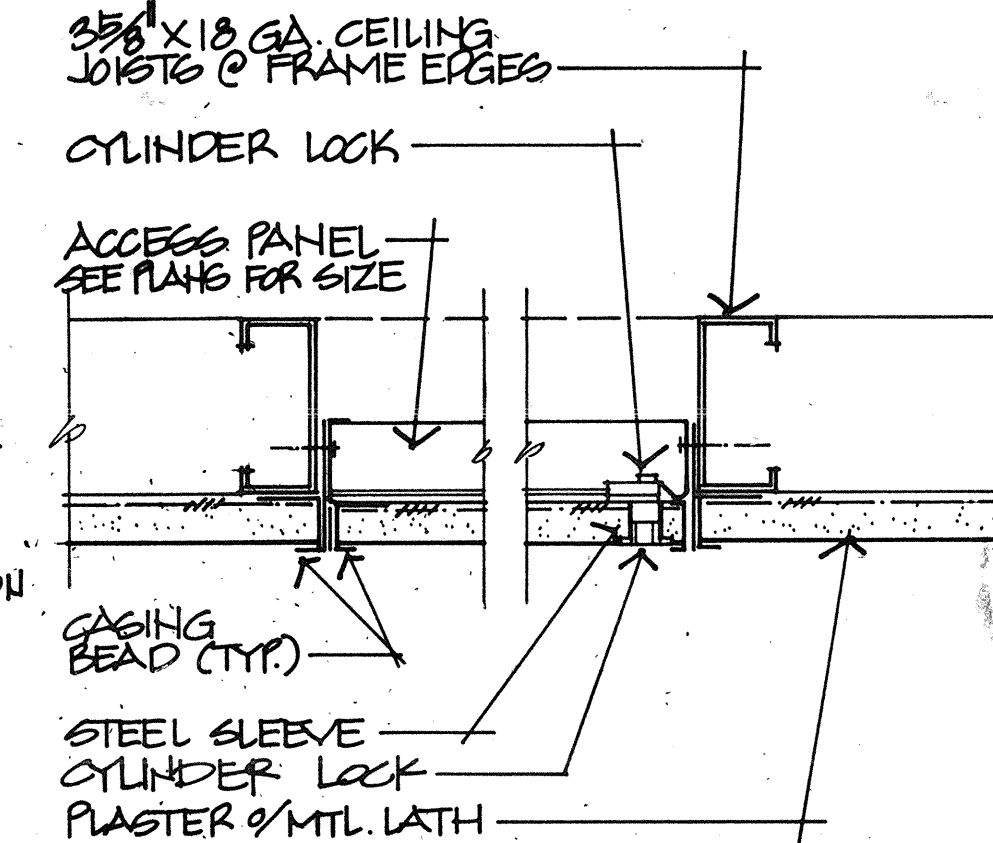


8 ACCESS PANEL AT PLASTER
3'-1'-0"




10 GYP. BD. WALL TO EXISTING
PLASTER A-B.4 3'-1'-0"

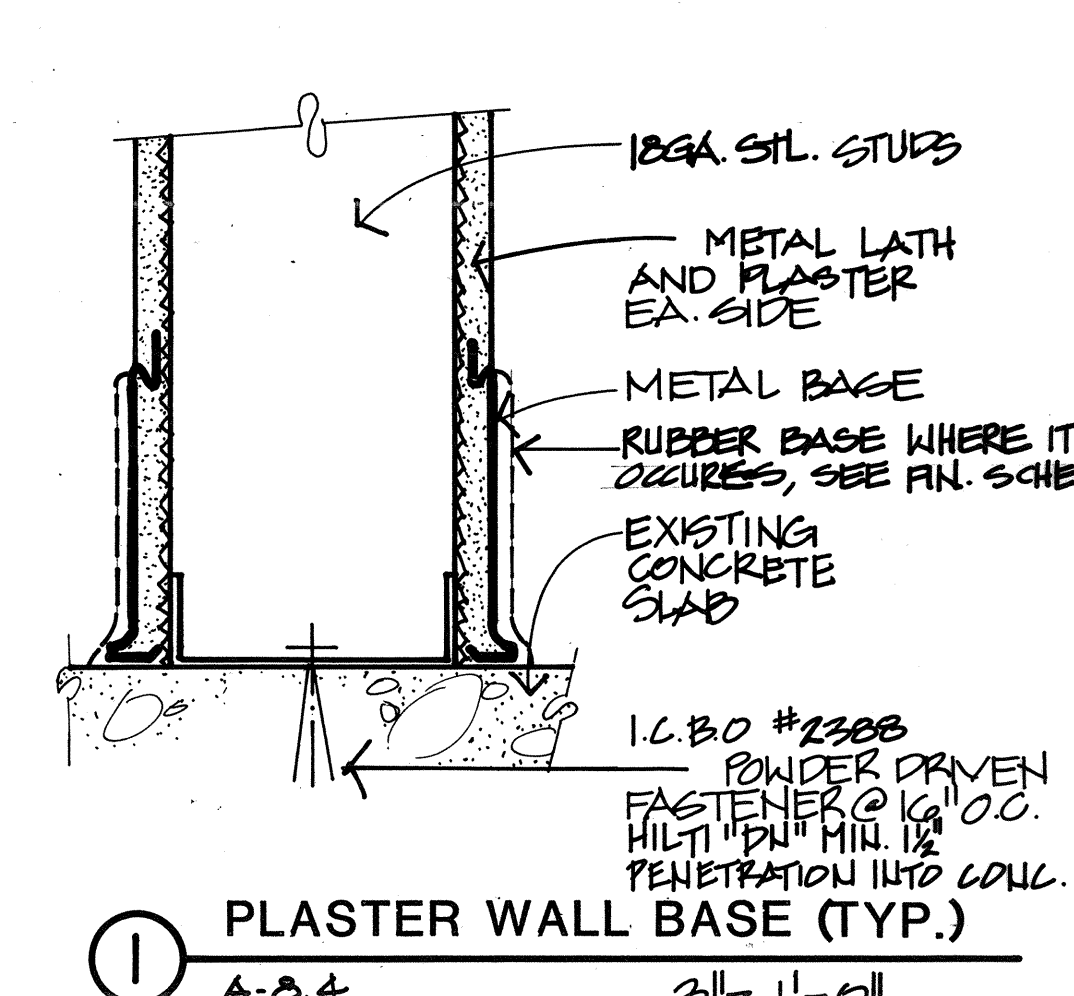


1 PLASTER WALL BASE (TYP.)
A-B.4 3'-1'-0"

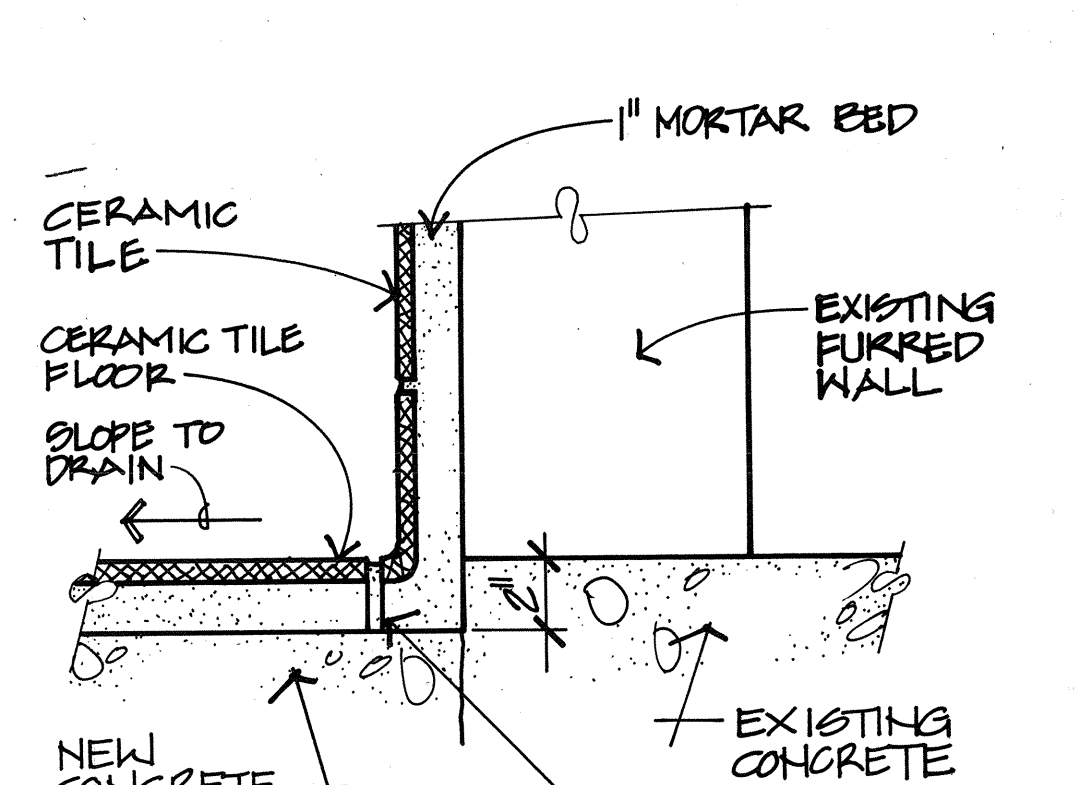


2 CERAMIC TILE BASE
A-B.4 3'-1'-0"

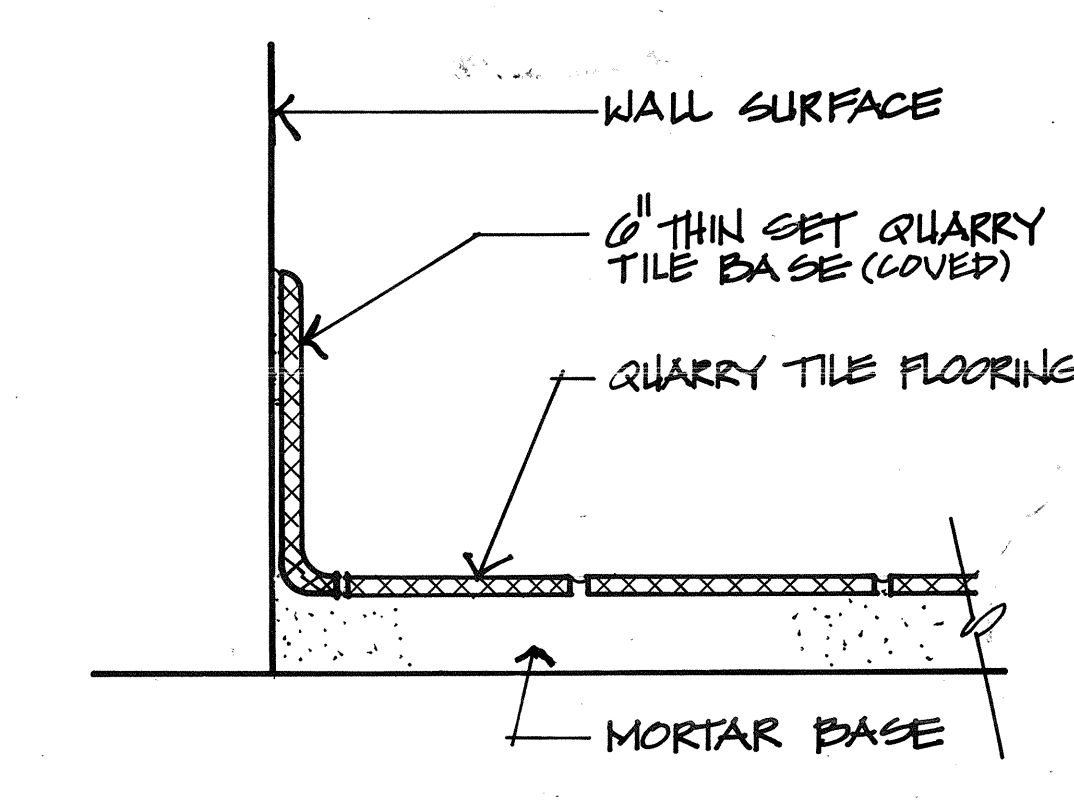


3 QUARRY TILE BASE
A-B.4 3'-1'-0"

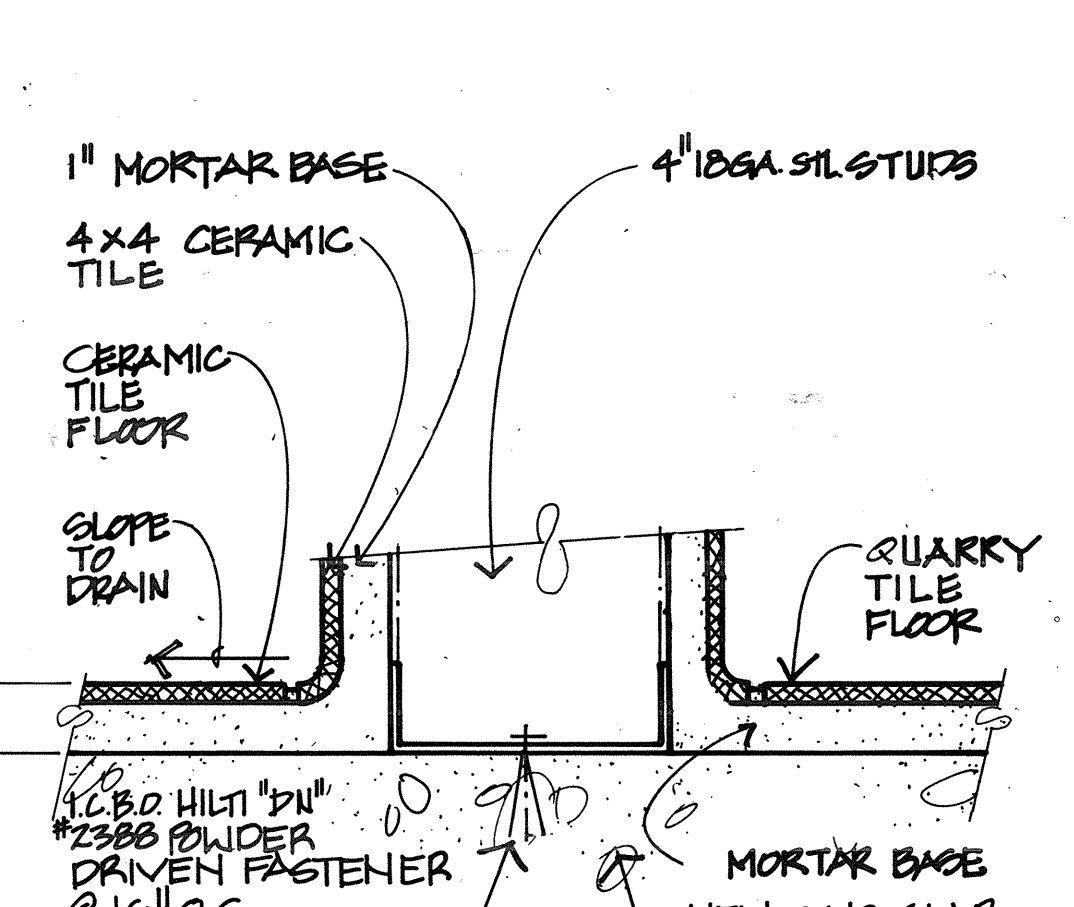

4 BASE @ CART WASH
A-B.4 3'-1'-0"

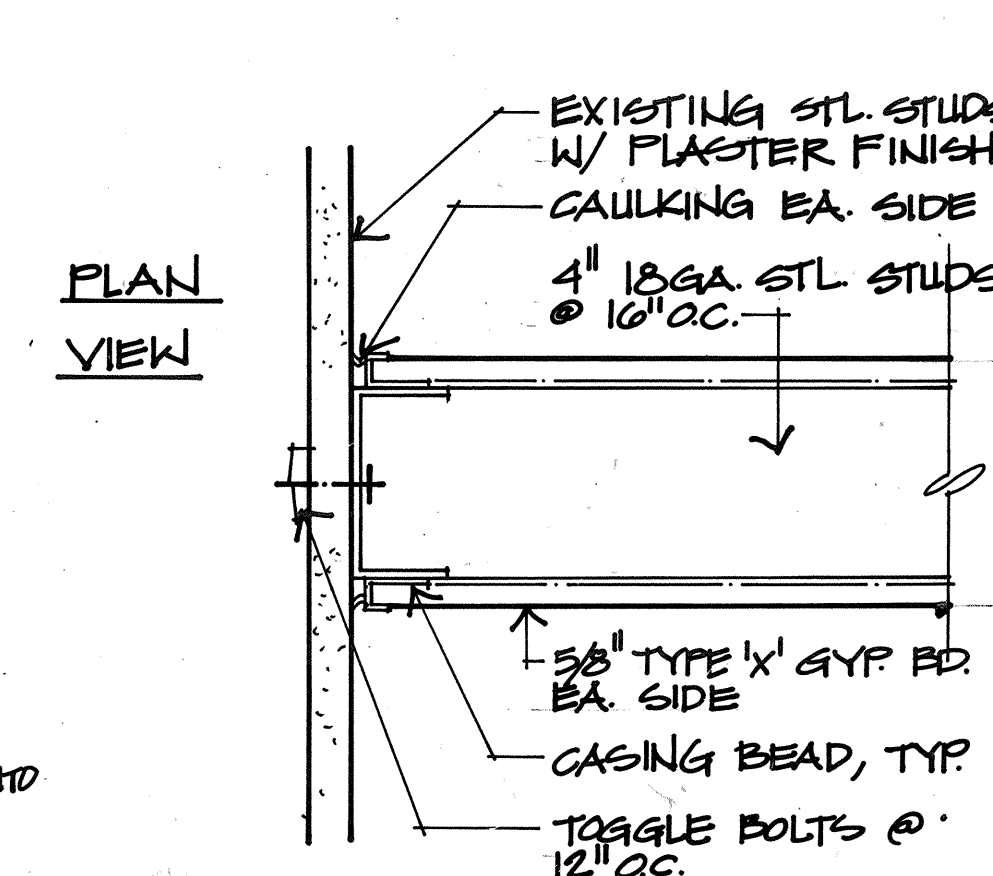

5 CERAMIC TILE @ QUARRY TILE
A-B.4 HALF SCALE

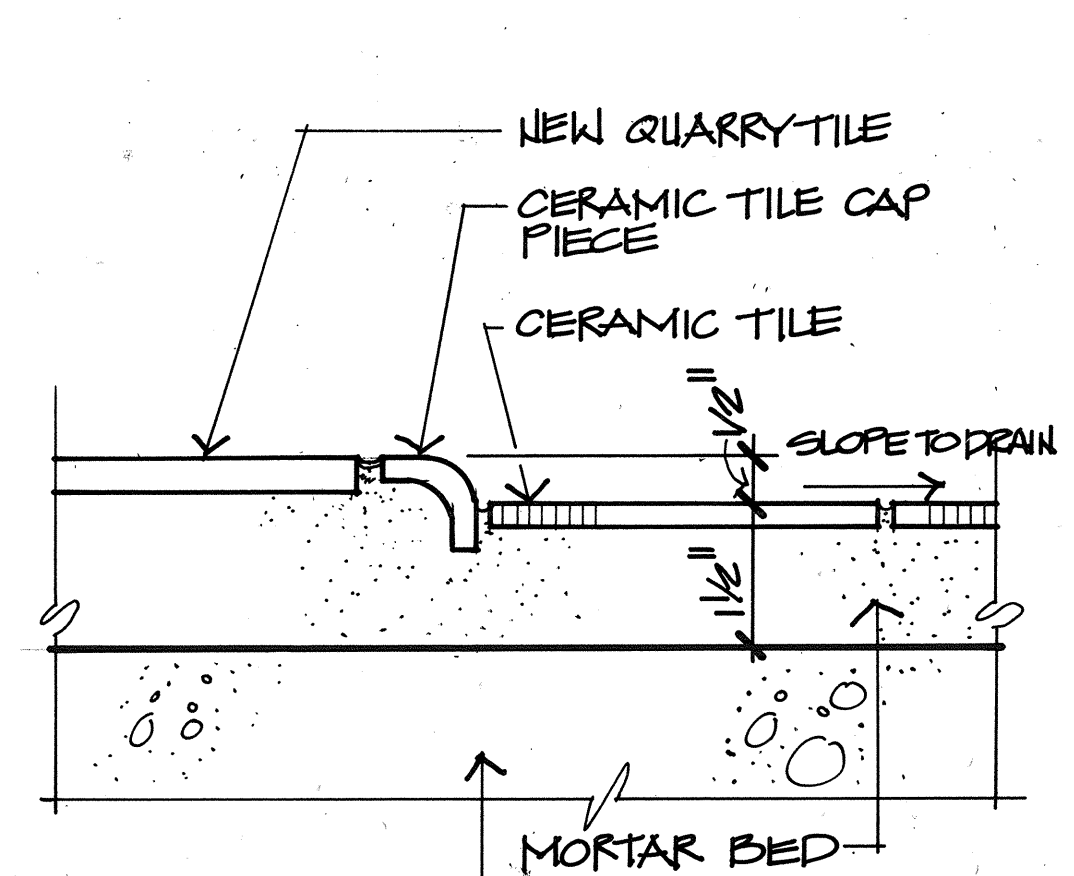

5 CERAMIC TILE @ QUARRY TILE
A-B.4 HALF SCALE

DETAILS

THOMPSON ARCHITECTURAL GROUP, INC.
1177 West Shaw Avenue Fresno, California 93711 (209) 225-3232
TUCKER, SADLER & ASSOCIATES, A.I.A.
2411 Second Avenue San Diego, California 92101 (619) 236-4662
A JOINT VENTURE

COUNTY OF FRESNO
MAIN DETENTION
FACILITY EXPANSION
Fresno, California

Revision	Date

Warren D. Thompson, A.I.A.
California C-6742

Thomas B. Tucker, A.I.A.
California C-1896

Sheet Title

Drawn By Checked By

Job Number Date

Sheet A-8.4

Of

[illegible][illegible][illegible]

THOMPSON ARCHITECTURAL GROUP, INC.
1177 West Shaw Avenue Fresno, California 93711 (209) 225-3232

TUCKER, SADLER & ASSOCIATES, A.I.A.
24411 Second Avenue San Diego, California 92101 (619) 236-1662

A JOINT VENTURE

COUNTY OF FRESNO
MAIN DETENTION
FACILITY EXPANSION
Fresno, California



[illegible]

Warren D. Thompson, A.I.A.
California C-6742

Thomas B. Tucker, A.I.A.
California C-1886

Sheet Title	
Drawn By	Checked By
Job Number 83052-B	Date 4 FEB 80
Sheet KS-1	
Of	


35

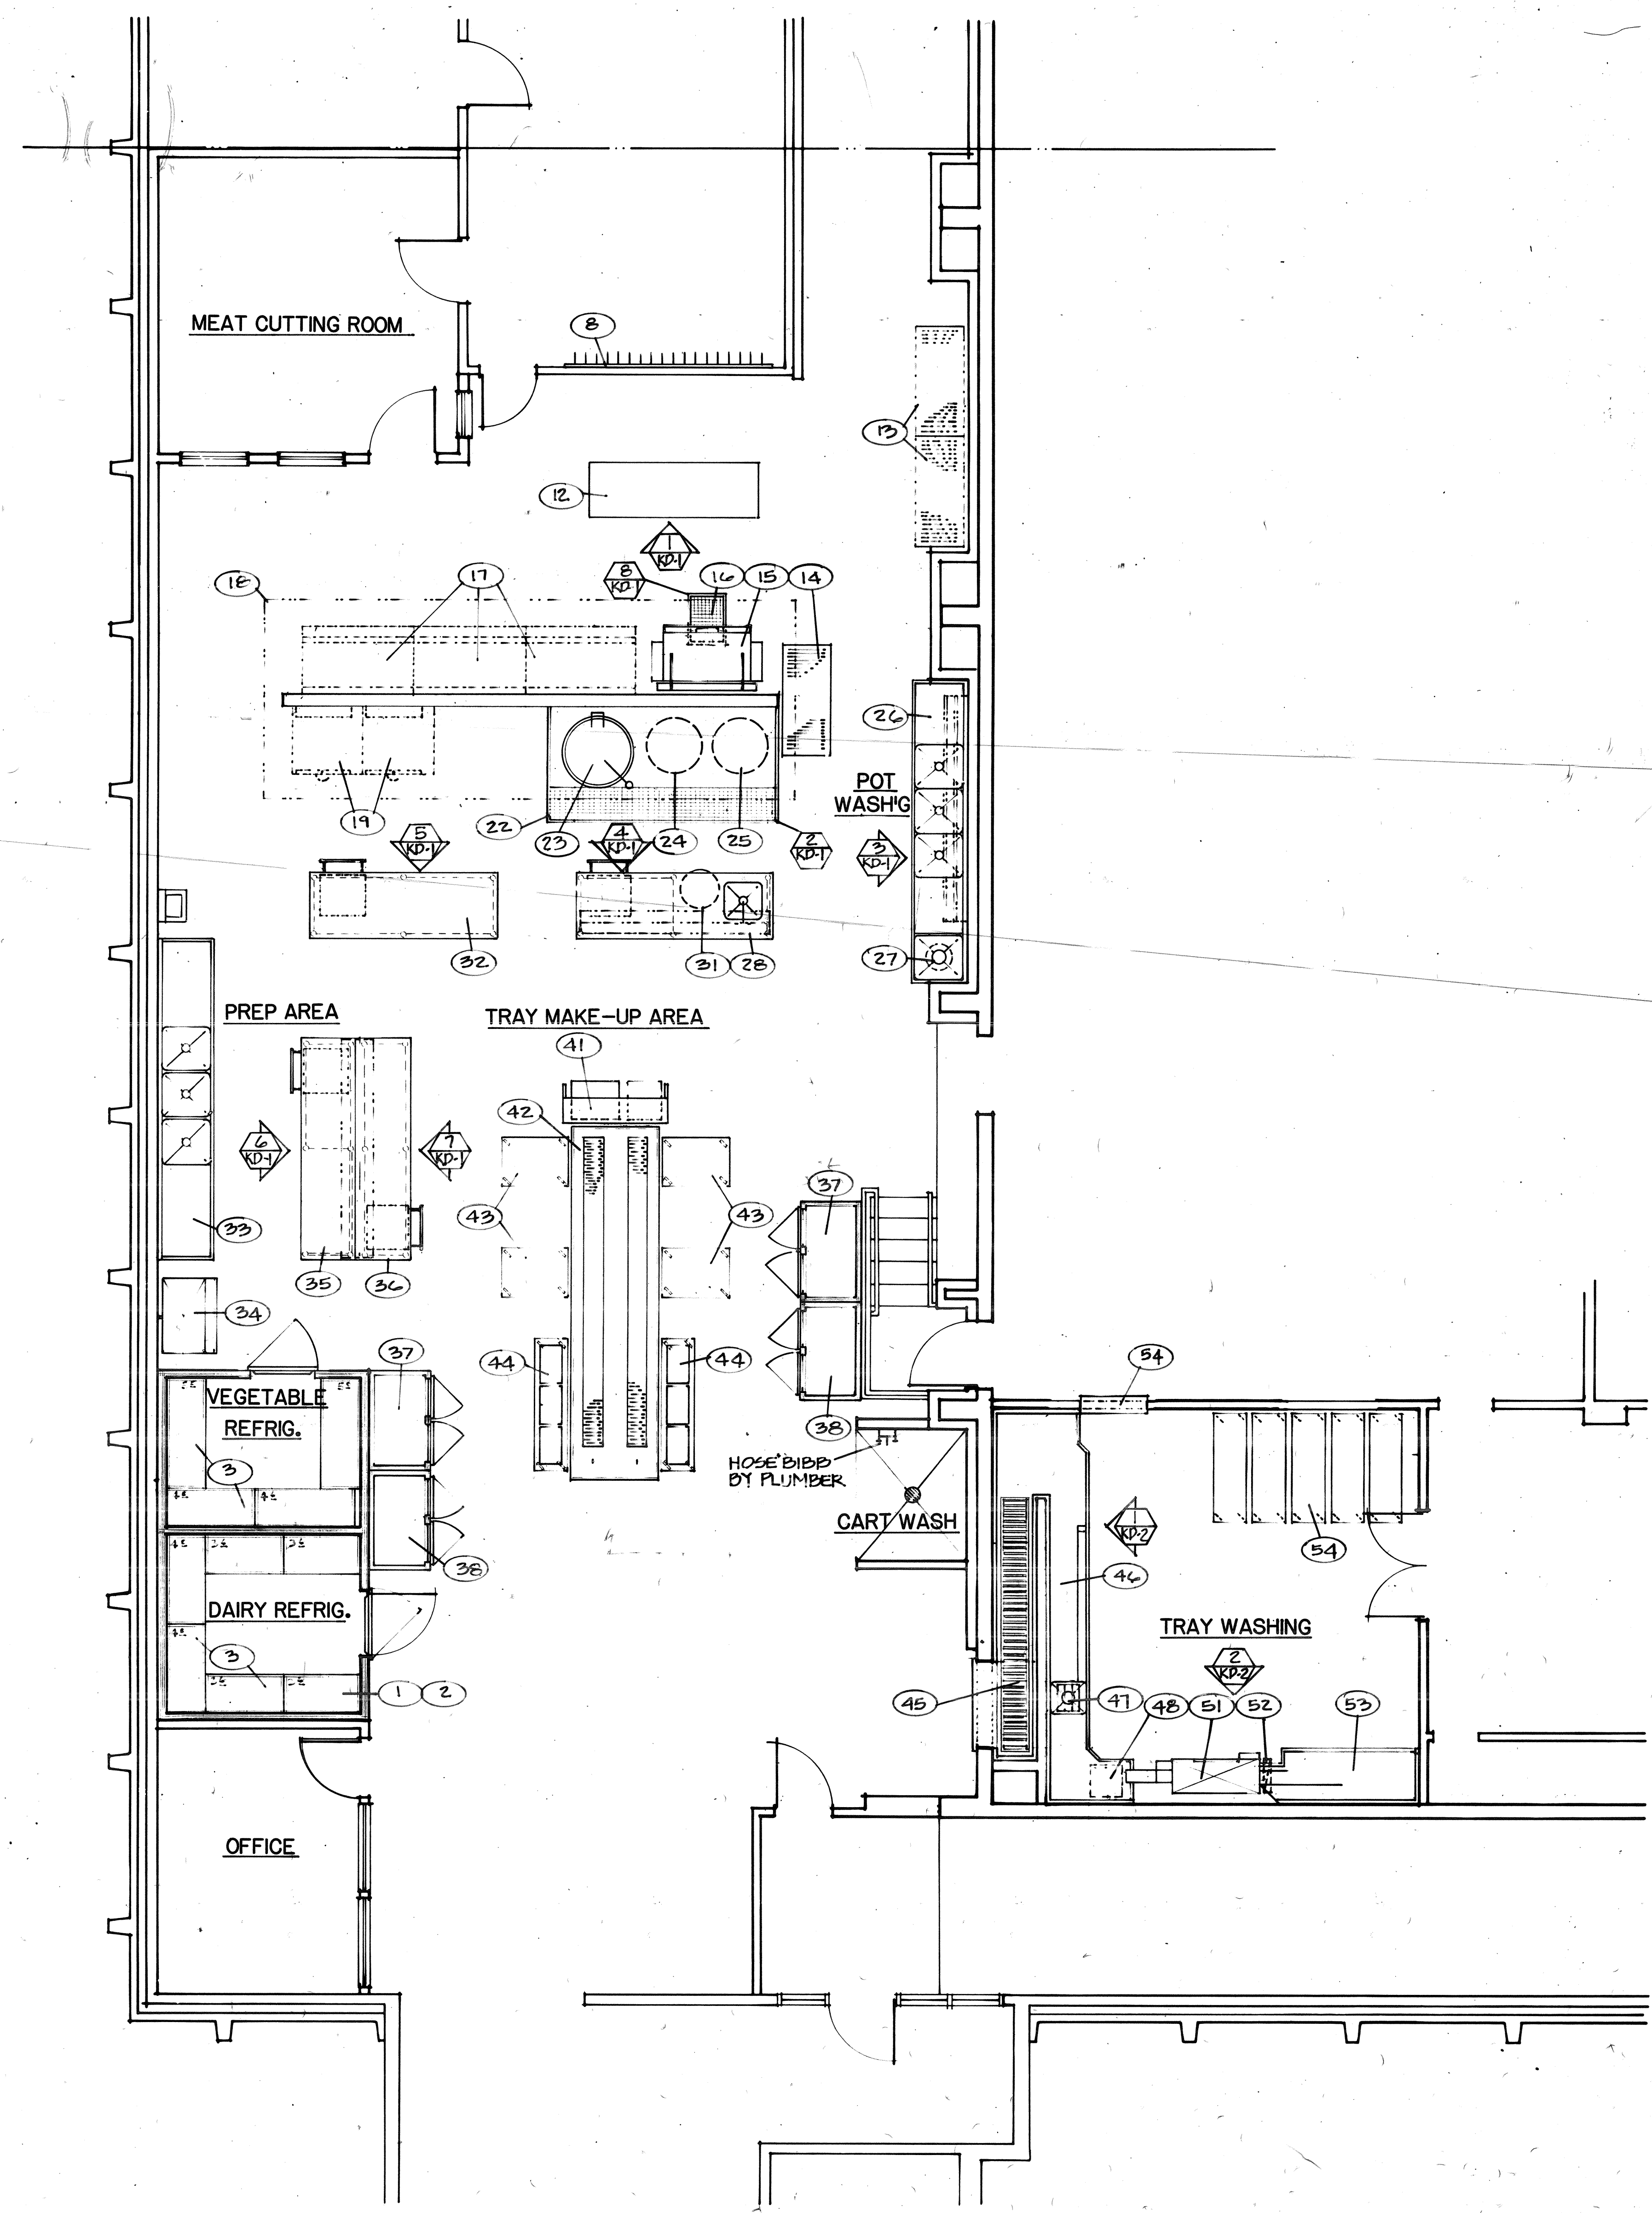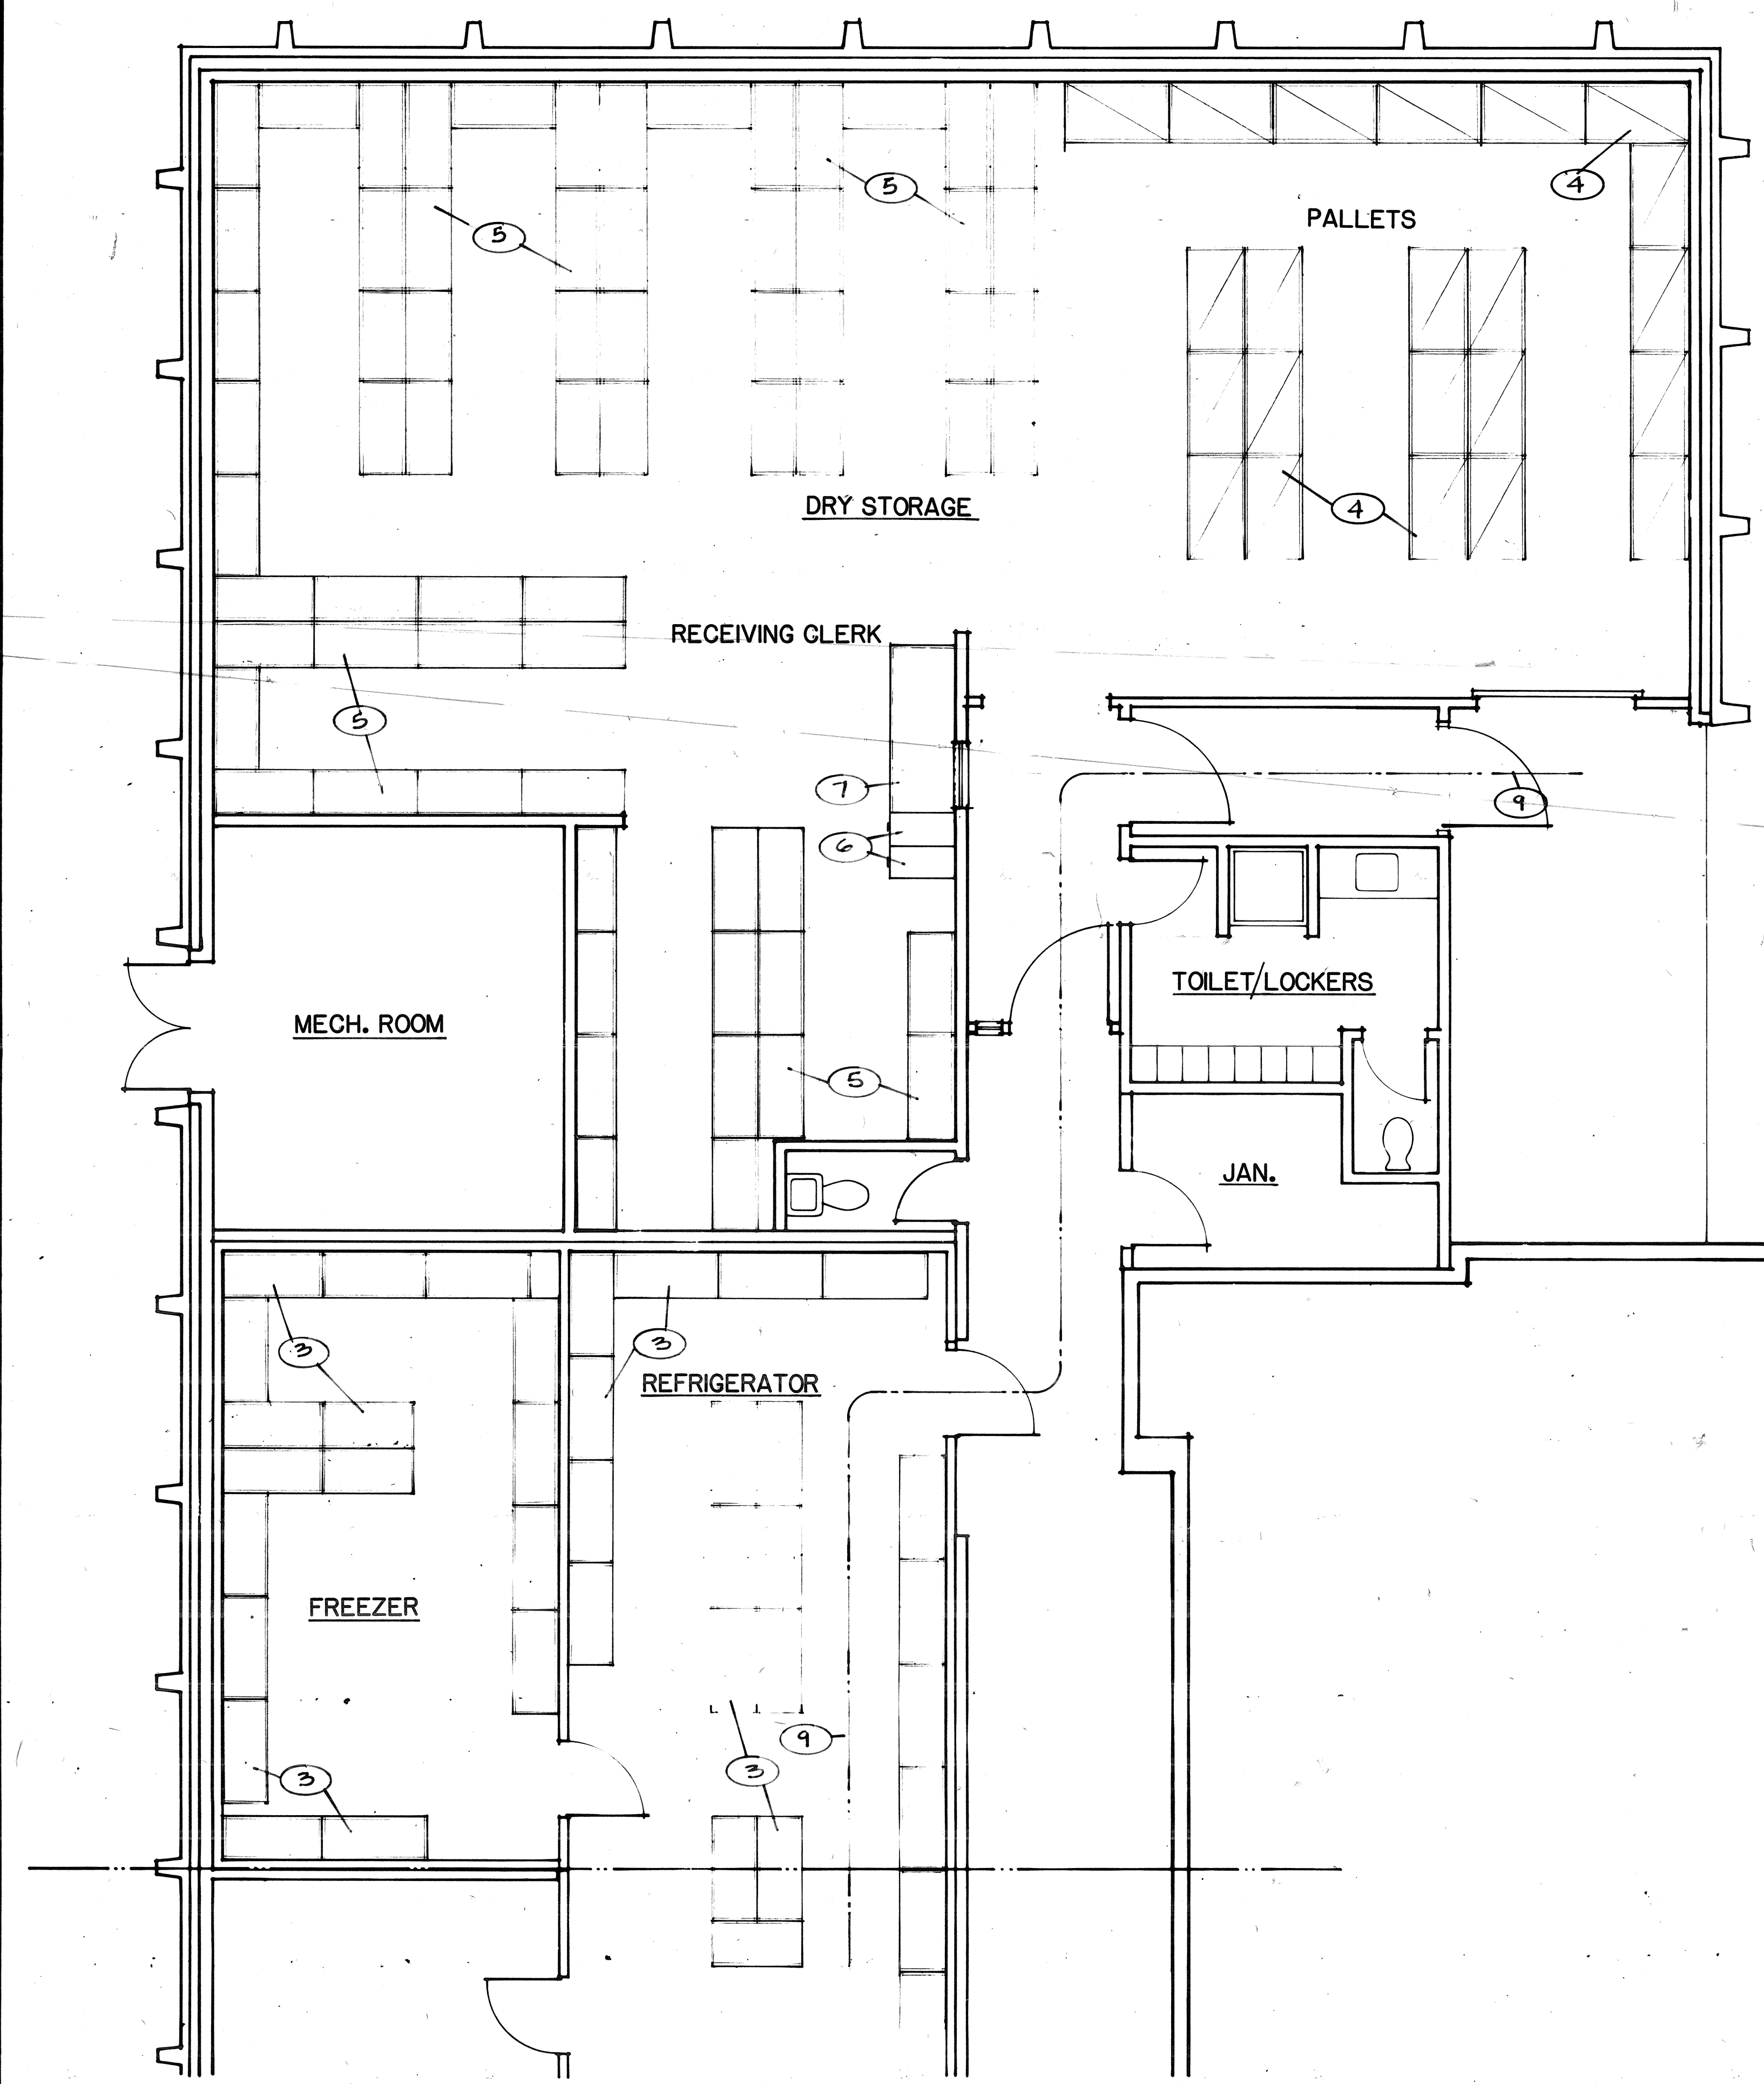

BASE
OVERLAYS

THOMPSON ARCHITECTURAL GROUP, INC.
1177 West Shaw Avenue Fresno, California 93711 (209) 225-3232
TUCKER, SADLER & ASSOCIATES, A.I.A.
2411 Second Avenue San Diego, California 92101 (619) 236-1662
A JOINT VENTURE

COUNTY OF FRESNO
MAIN DETENTION
FACILITY EXPANSION
Fresno, California

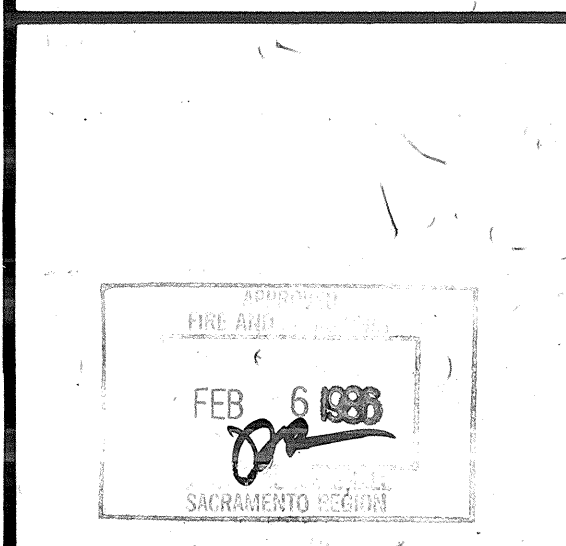

Revision	Date

Warren D. Thompson, A.I.A.
California C-6742

Thomas B. Tucker, A.I.A.
California C-1886

Sheet Title



Drawn By	Checked By

Job Number	Date
00002-B	4 FEB 86

Sheet
Of

K-1

REFRIGERATION				SCHEDULE											
SYSTEM	DESCRIPTION	OPERT'G TEMP	SUCTION TEMP	CONDENSING UNIT @ 90°				DEFROST METHOD	EVAPORATOR						
				B.T.U.	H.P.	VOLTS	PHASE		COOLING	MOUNTING	MAKE & MODEL	BTU	AMP	VOLT	PHASE
2-A	WALK-IN REFRIGERATOR	35°/40°	25°	9410	1	208	3	AIR	RACK	OFF CYCLE	MCQUAY RLC-090D	9000	3.2	120	1
2-B	WALK-IN REFRIGERATOR	35°/40°	25°	9410	1	208	3	AIR	RACK	OFF CYCLE	MCQUAY RLC-090D	9000	3.2	120	1

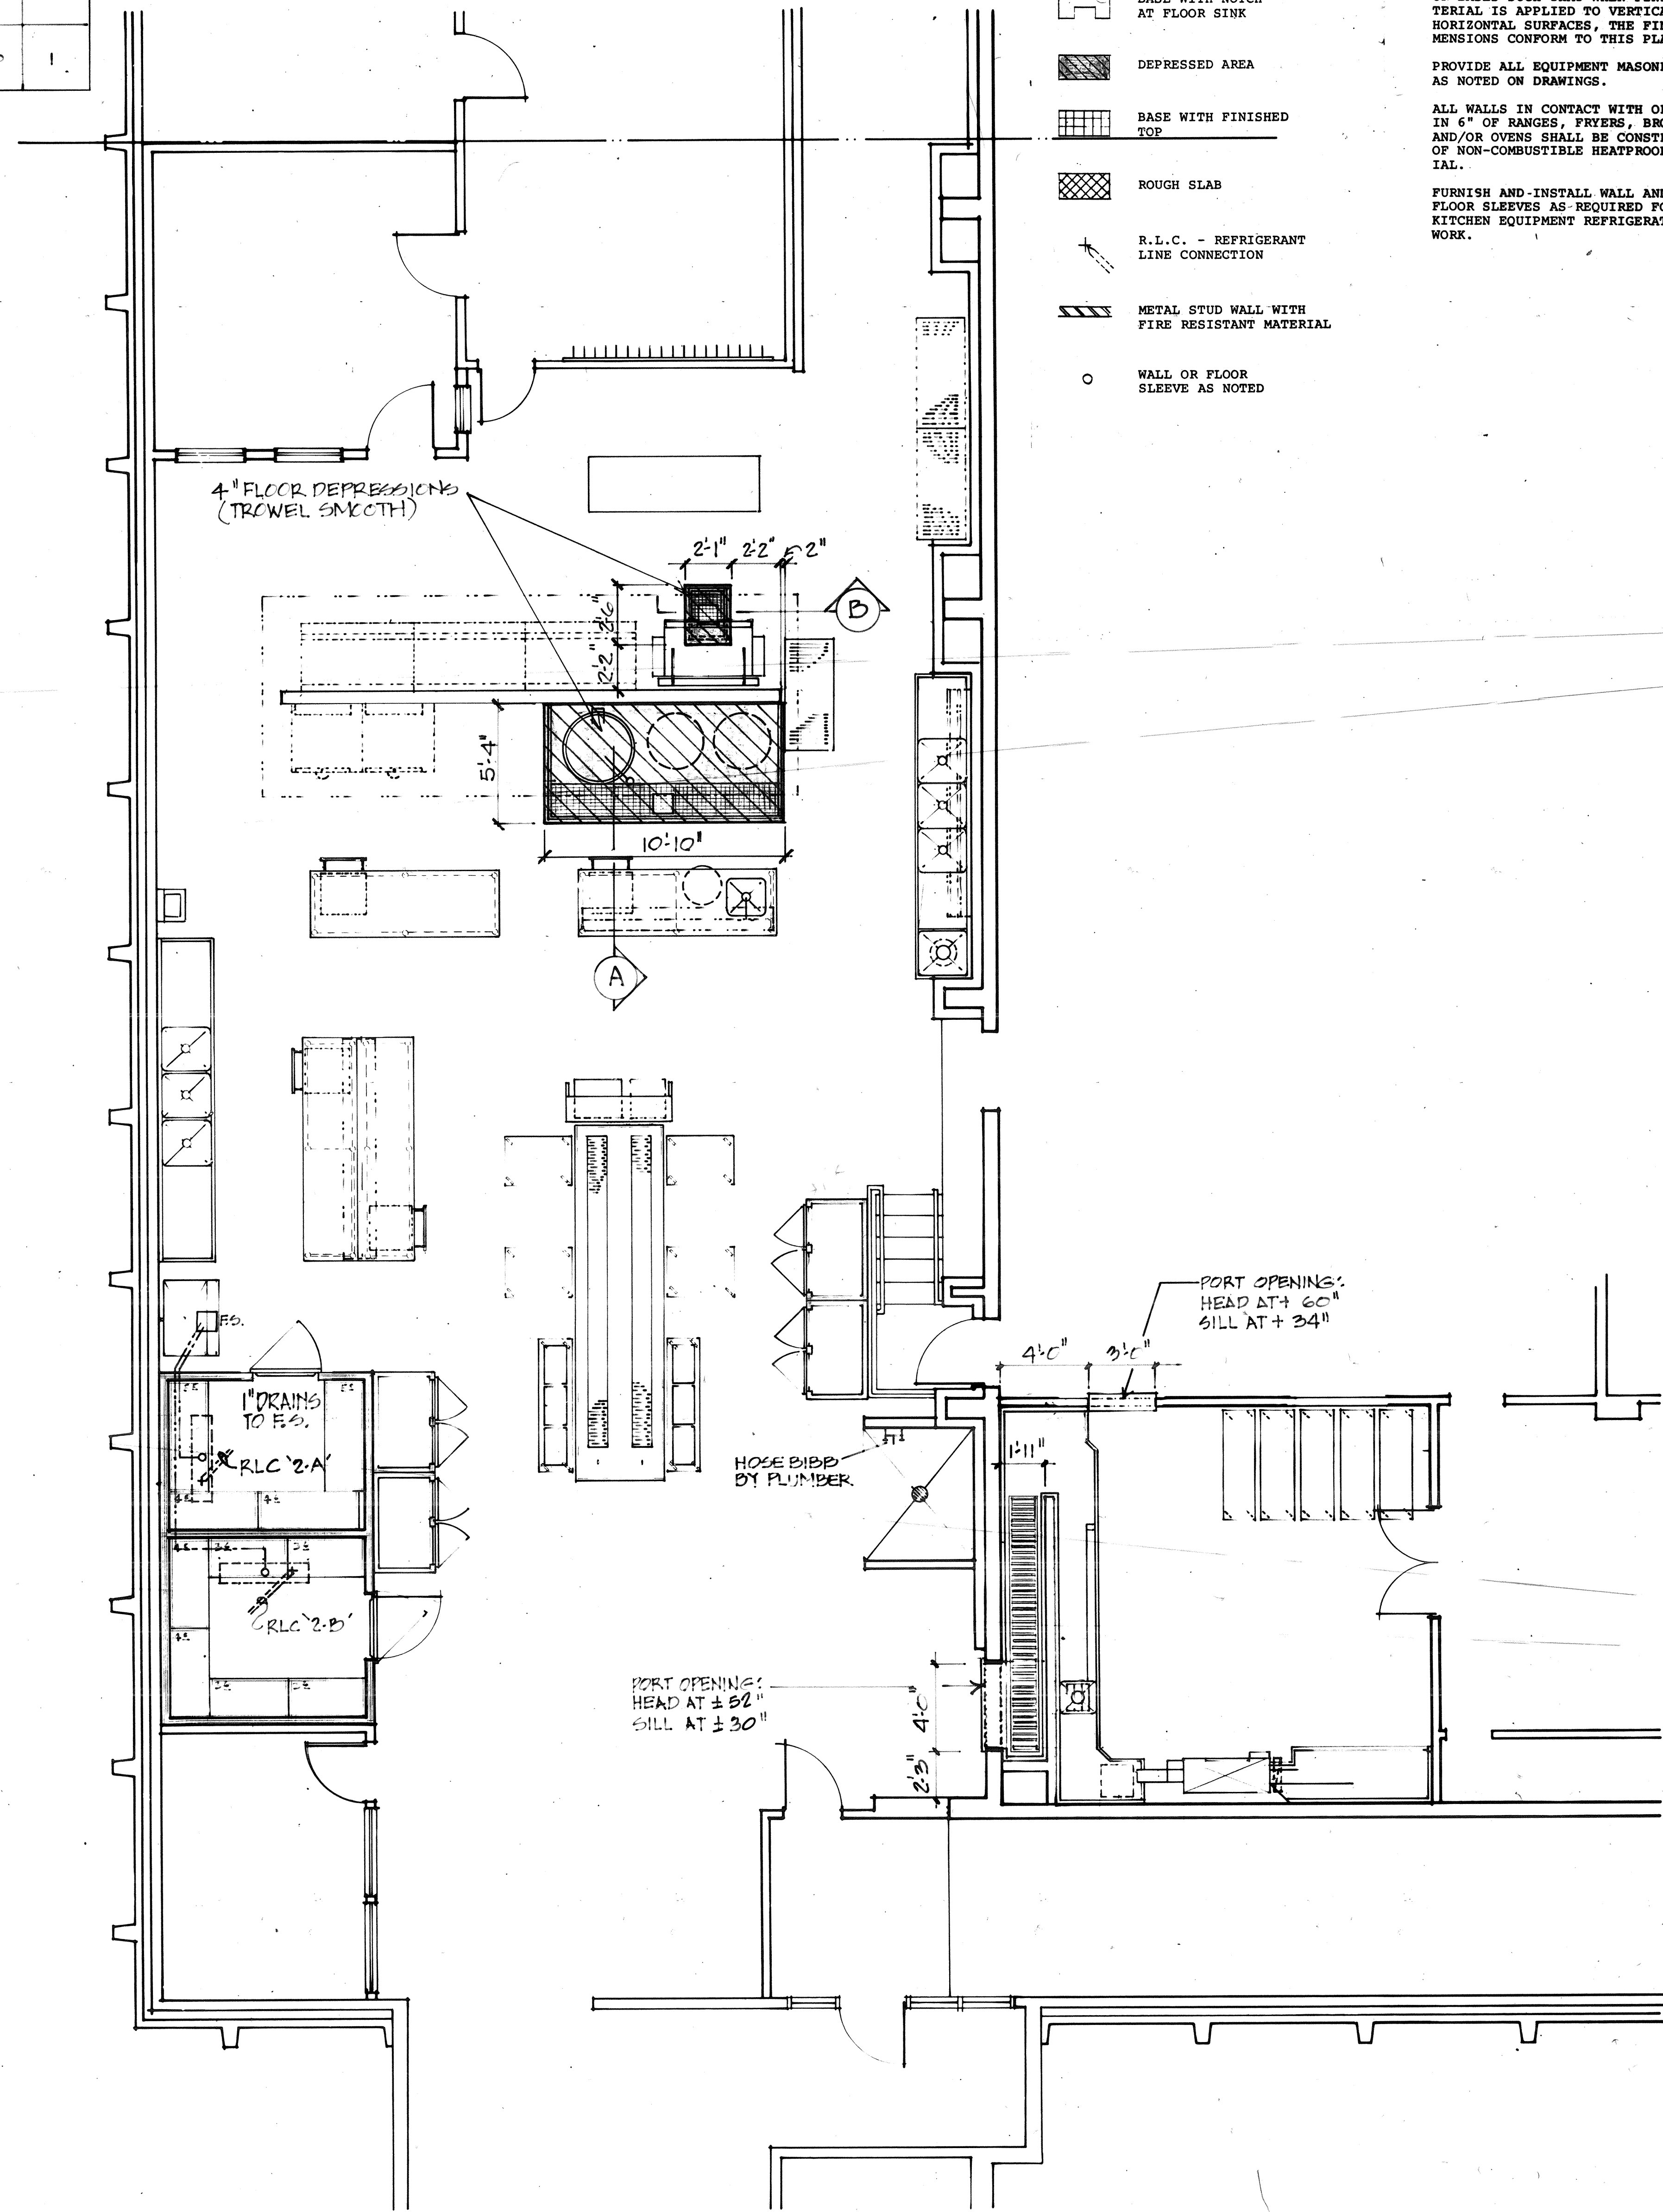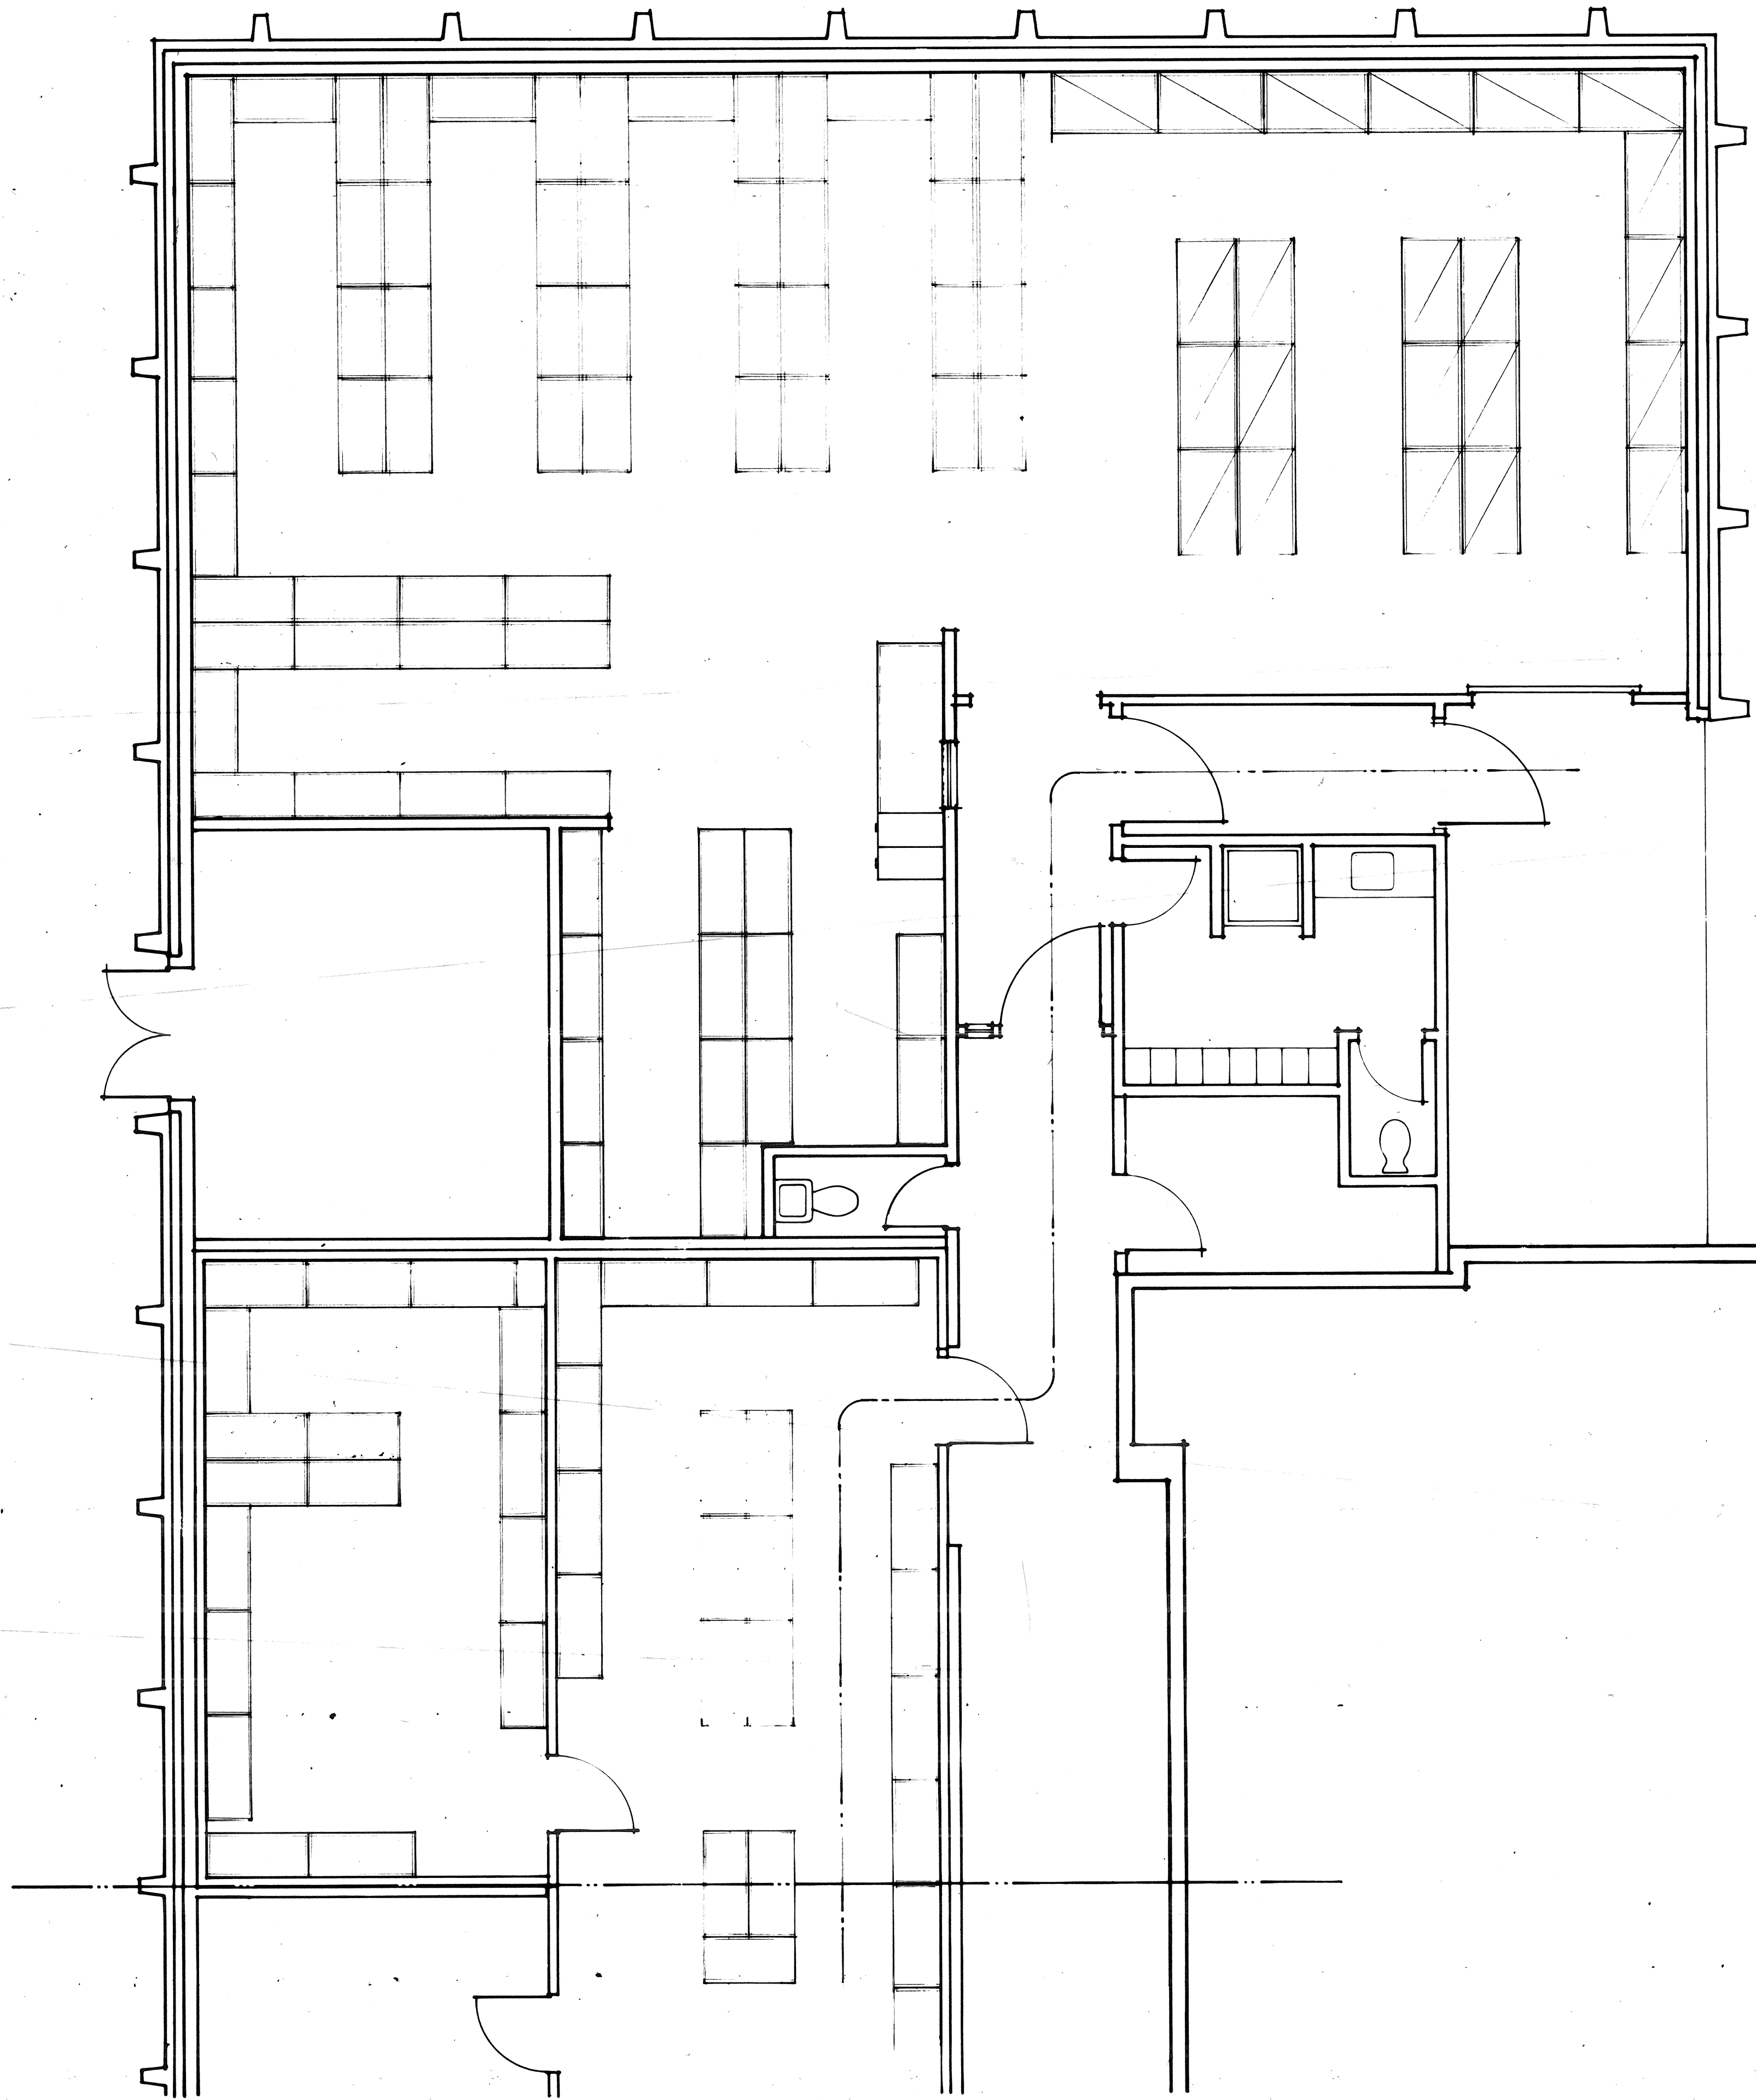

S Y M B O L S

NOTES

ALL DIMENSIONS SHOWN ON THIS PLAN ARE INTENDED TO BE TAKEN FROM FINISHED BASES. FINISHES INCLUDING SURFACES, WALL FACES AND BASES. CONTRACTOR SHALL MAKE ALLOWANCES WHEN FORMING WALL BASES. THE FINISH MAINTENANCE IS APPLIED TO VERTICAL AND HORIZONTAL SURFACES. THE FINAL DIMENSIONS CONFORM TO THIS PLAN.

PROVIDE ALL EQUIPMENT MASONRY BASES AS NOTED ON DRAWINGS.

ALL WALLS IN CONTACT WITH OR WITHIN OF RANGES, FRYERS, BROILER AND/OR OVENS SHALL BE CONSTRUCTED OF NON-COMBUSTIBLE HEATPROOF MATERIAL.

FURNISH AND-INSTALL WALL AND/OR FLOOR SLEEVES AS REQUIRED FOR KITCHEN EQUIPMENT REFRIGERATION WORK.

FURNISH AND-INSTALL WALL AND/OR FLOOR SLEEVES AS-REQUIRED FOR KITCHEN EQUIPMENT REFRIGERATION WORK.

THOMPSON ARCHITECTURAL GROUP, INC.

1177 West Shaw Avenue Fresno, California 93711 (209) 225-3232

TUCKER, SADLER & ASSOCIATES, A.I.A.
2411 Second Avenue San Diego, California 92101 (619) 236-1662

A JOINT VENTURE

COUNTY OF FRESNO
MAIN DETENTION
FACILITY EXPANSION
Fresno, California

Revision	Date
----------	------

Warren D. Thompson, A.I.A.
California C-6742

Thomas B. Tucker, A.I.A.
California C-1886

Sheet Title


Drawn By	Checked By
----------	------------

Job Number	Date
------------	------

Sheet

KP-1



00

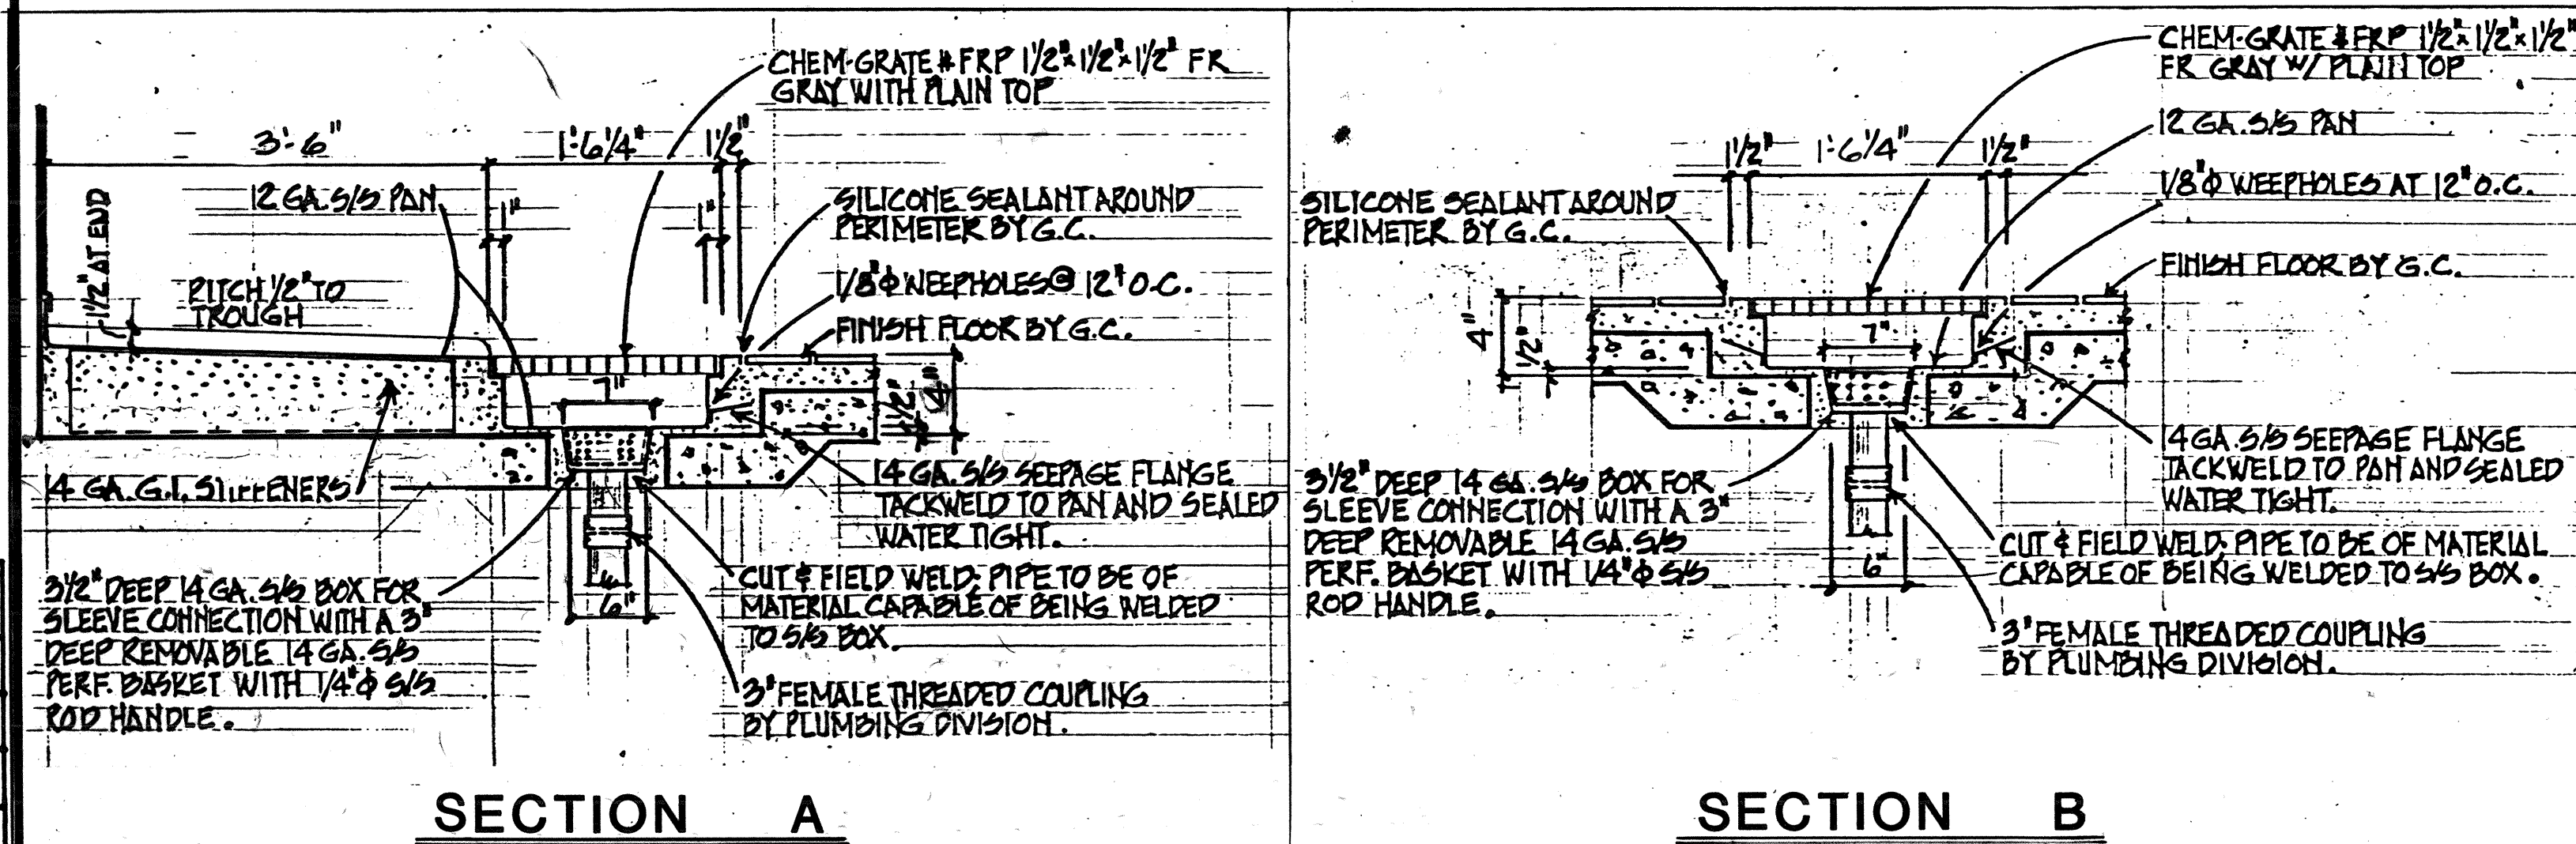

KP-1

KM-

OVERLAYS

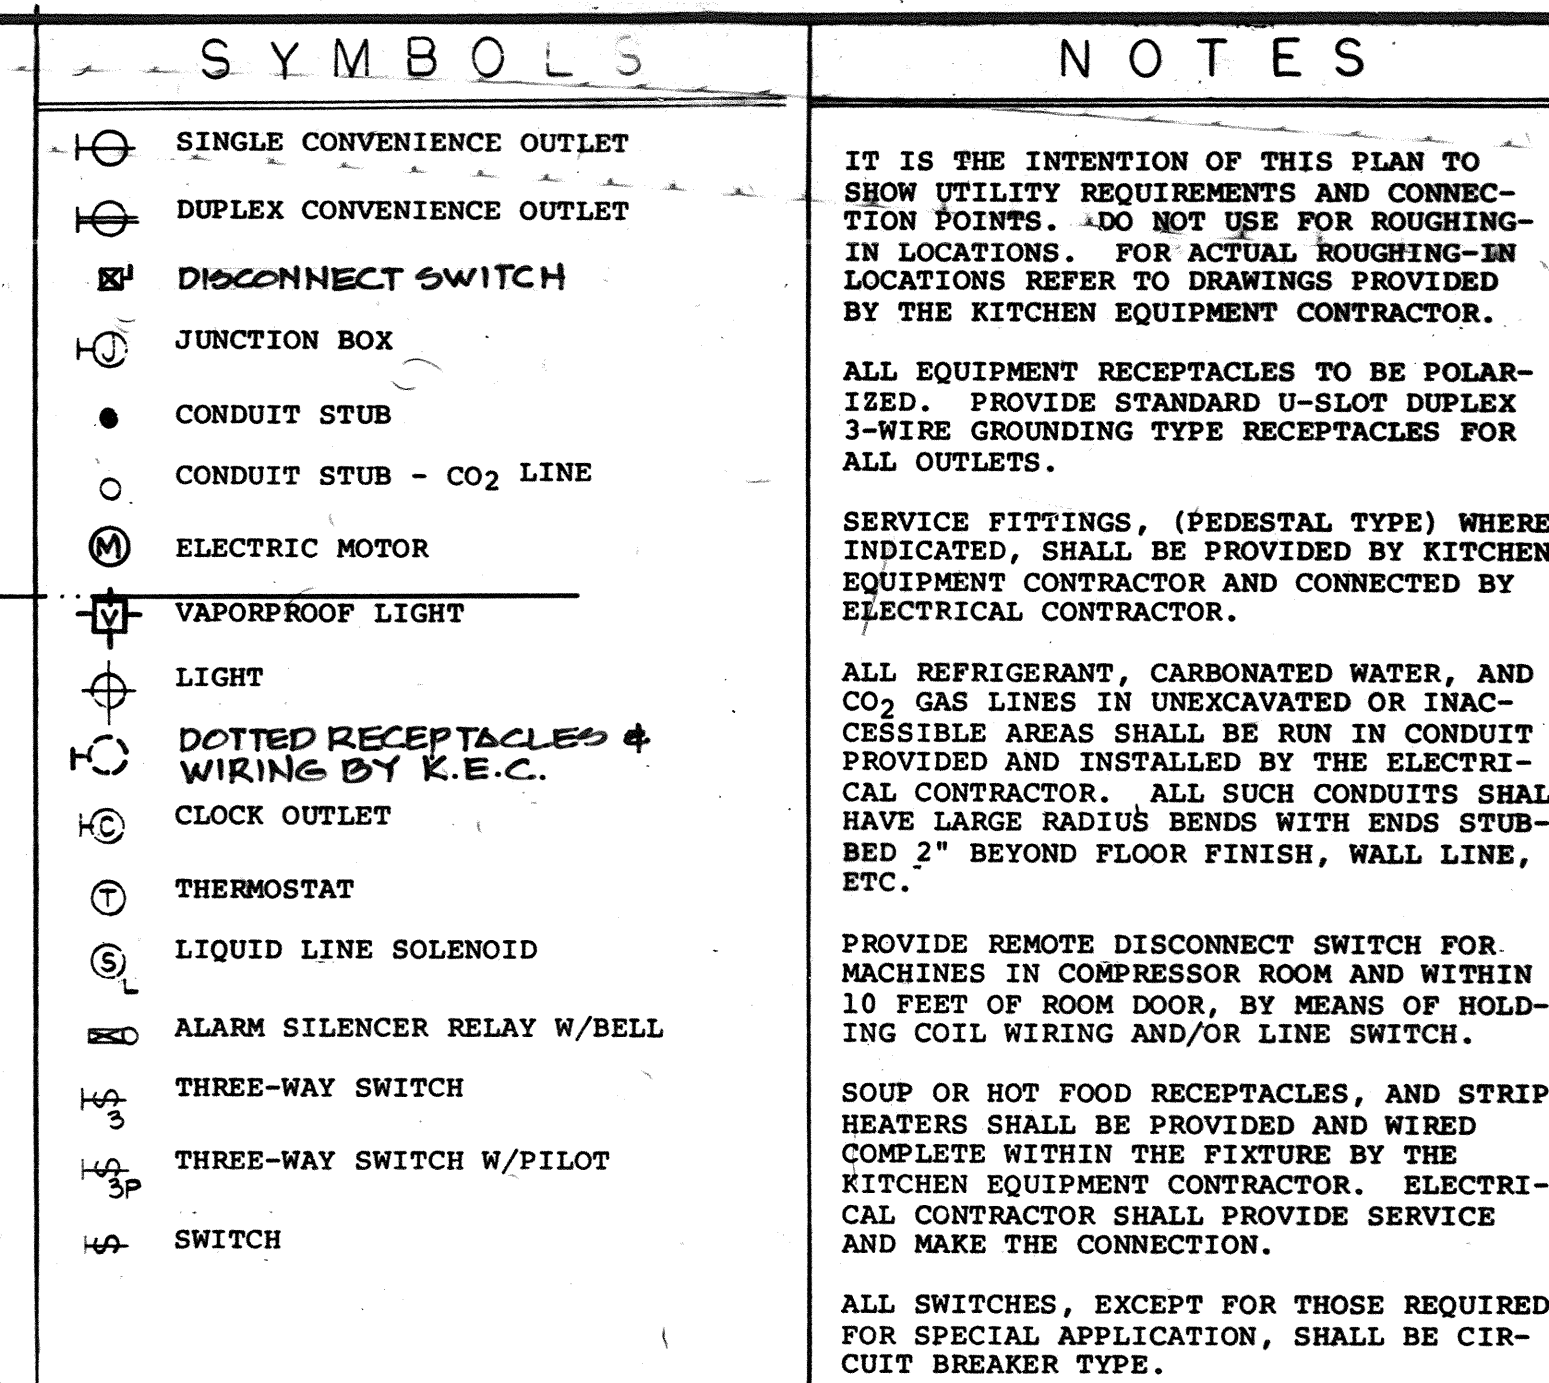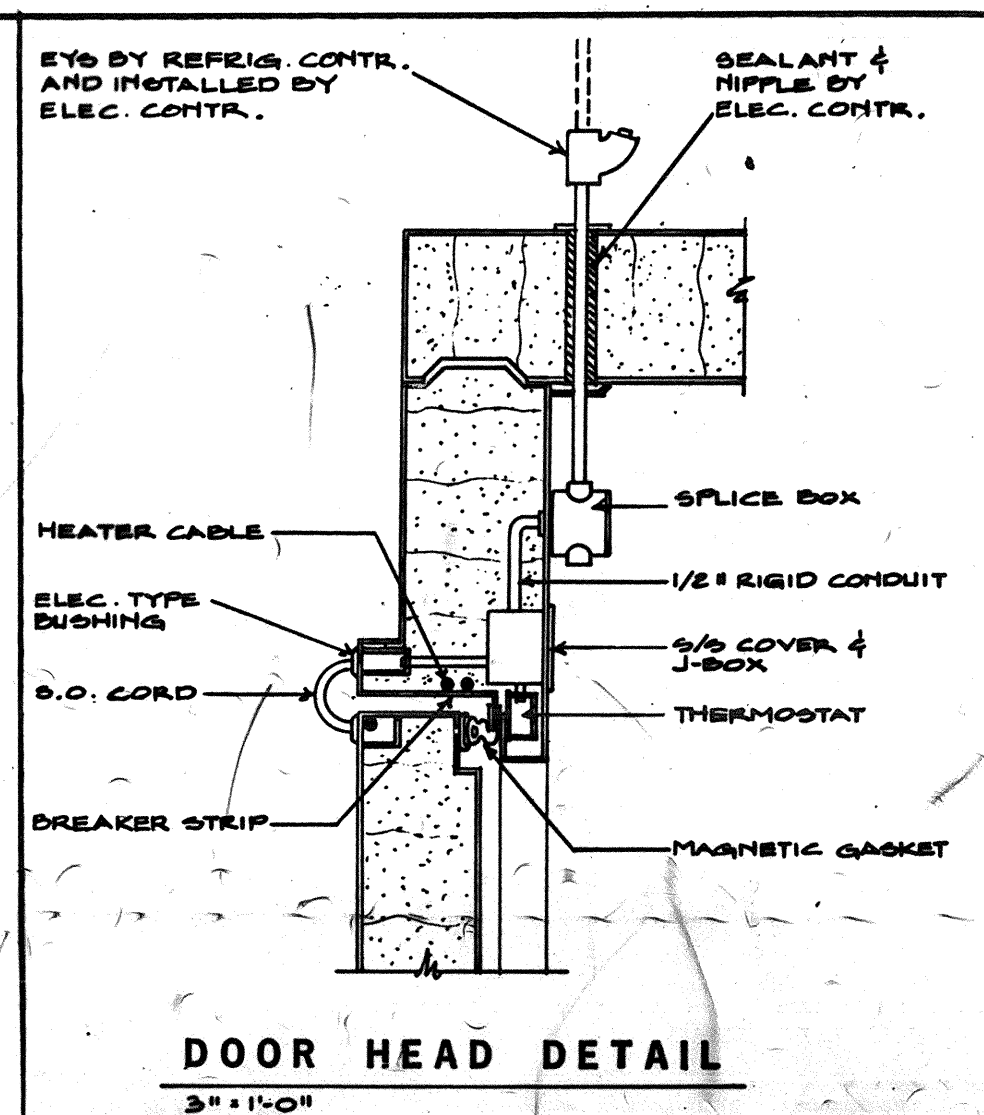

SCHEMATIC-PRE. FAB. REFRIGERATOR

NOTES
K.E.C. SHALL MOUNT LIQUOR LINE
SOLENOID AND ROOM THERMOSTAT
BEHIND EVAPORATOR


S.P.S.T. SWITCH FURNISH BY K.E.C.
INSTALLED BY ELECTRICAL CONTR.
MOUNT ADJACENT TO EVAPORATOR
COIL IN ACCESSIBLE AREA AT +72"


THOMPSON ARCHITECTURAL GROUP, INC.
1177 West Shaw Avenue Fresno, California 93711 (209) 225-3232

TUCKER, SADLER & ASSOCIATES, A.I.A.
2411 Second Avenue San Diego, California 92101 (619) 236-1662


A JOINT VENTURE

COUNTY OF FRESNO
MAIN DETENTION
FACILITY EXPANSION
Fresno, California

 
Revision	Date
 Warren D. Thompson, AIA. California C-6742	
Thomas B. Tucker, AIA, California C-1886	
Sheet Title 	
Drawn By 	Checked By
Job Number 	Date 
Sheet	
Of	

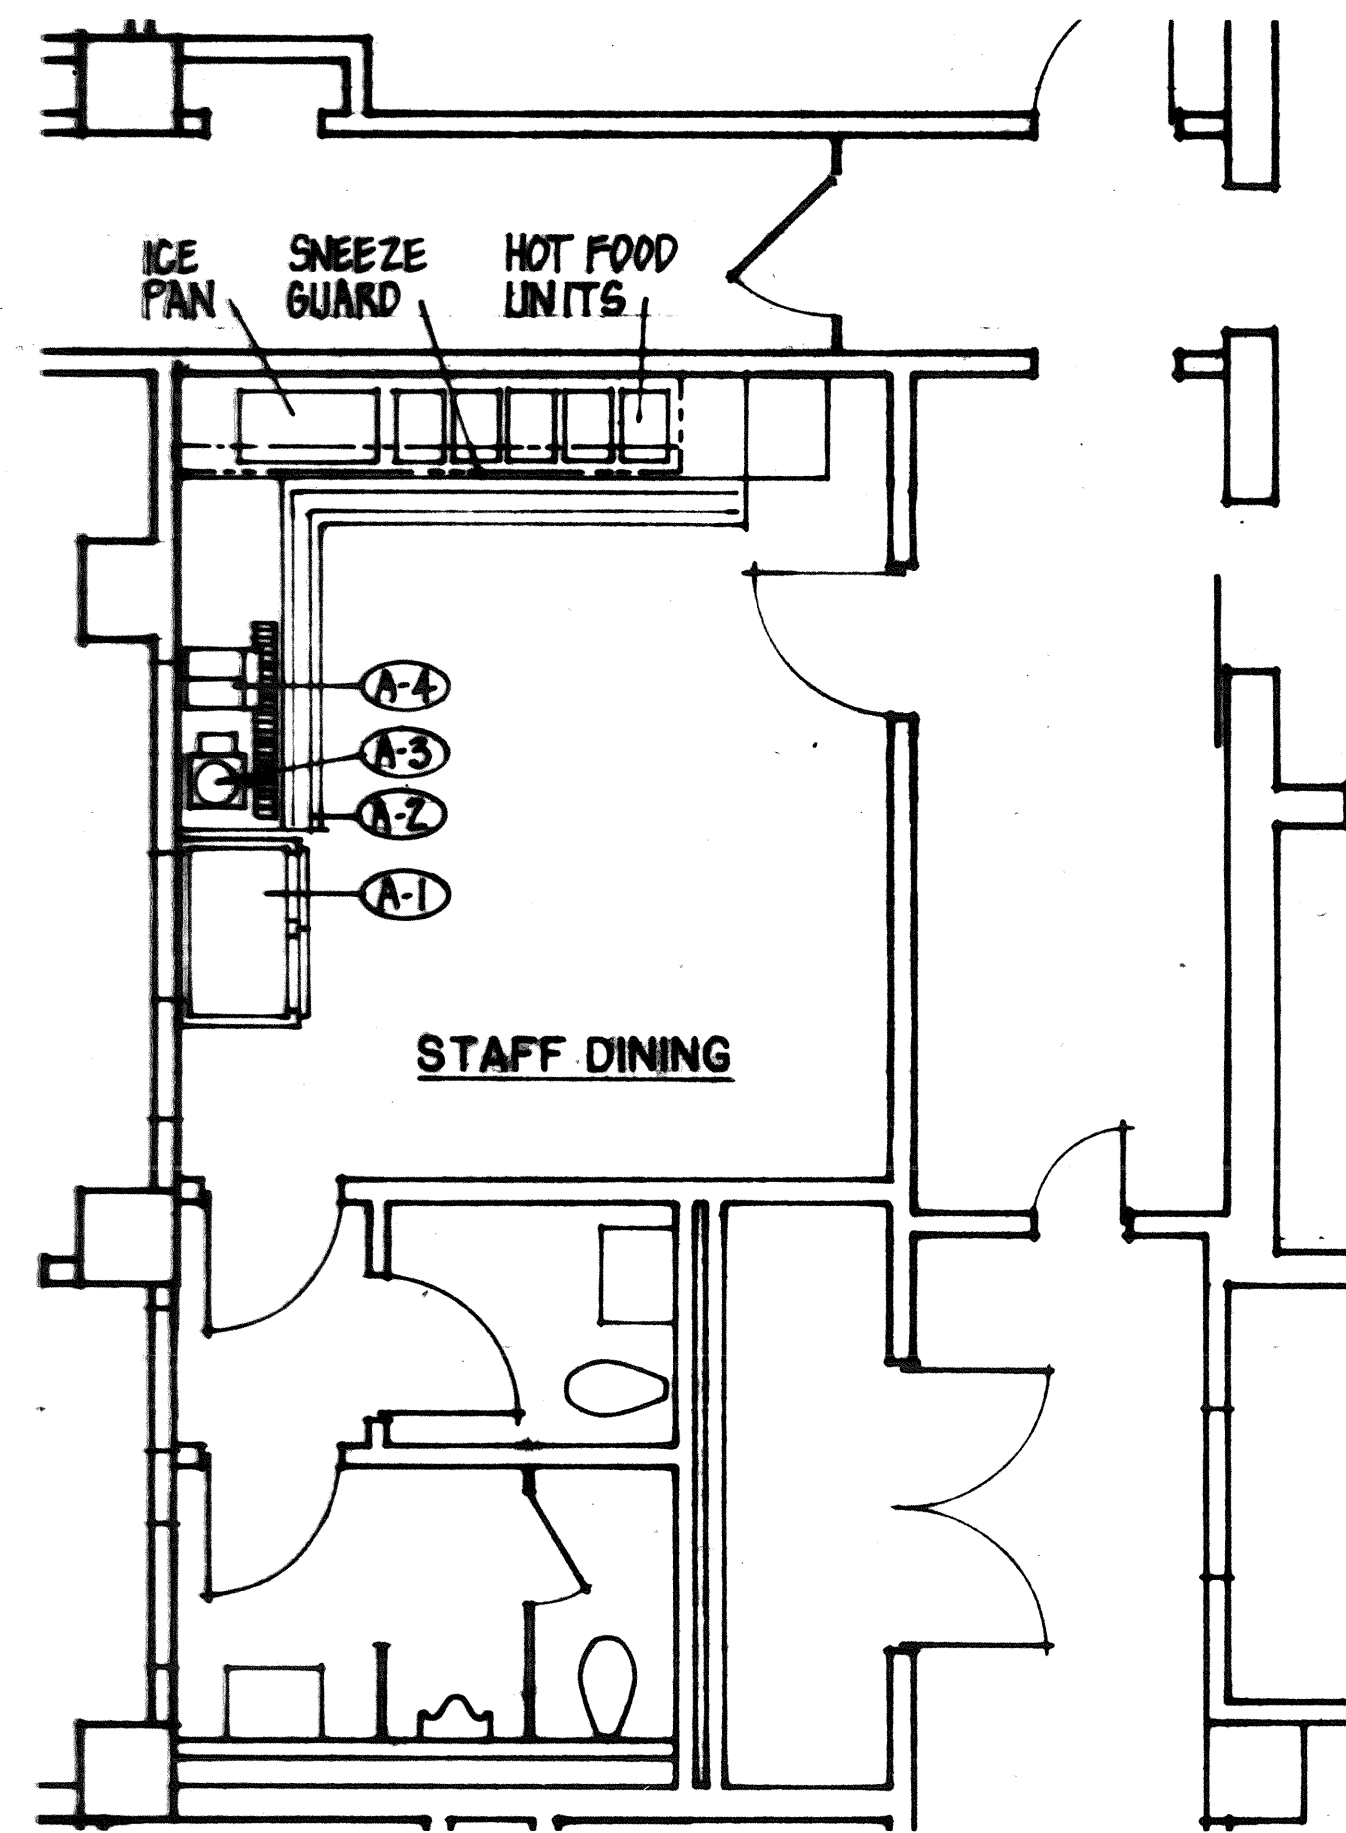

EQUIPMENT

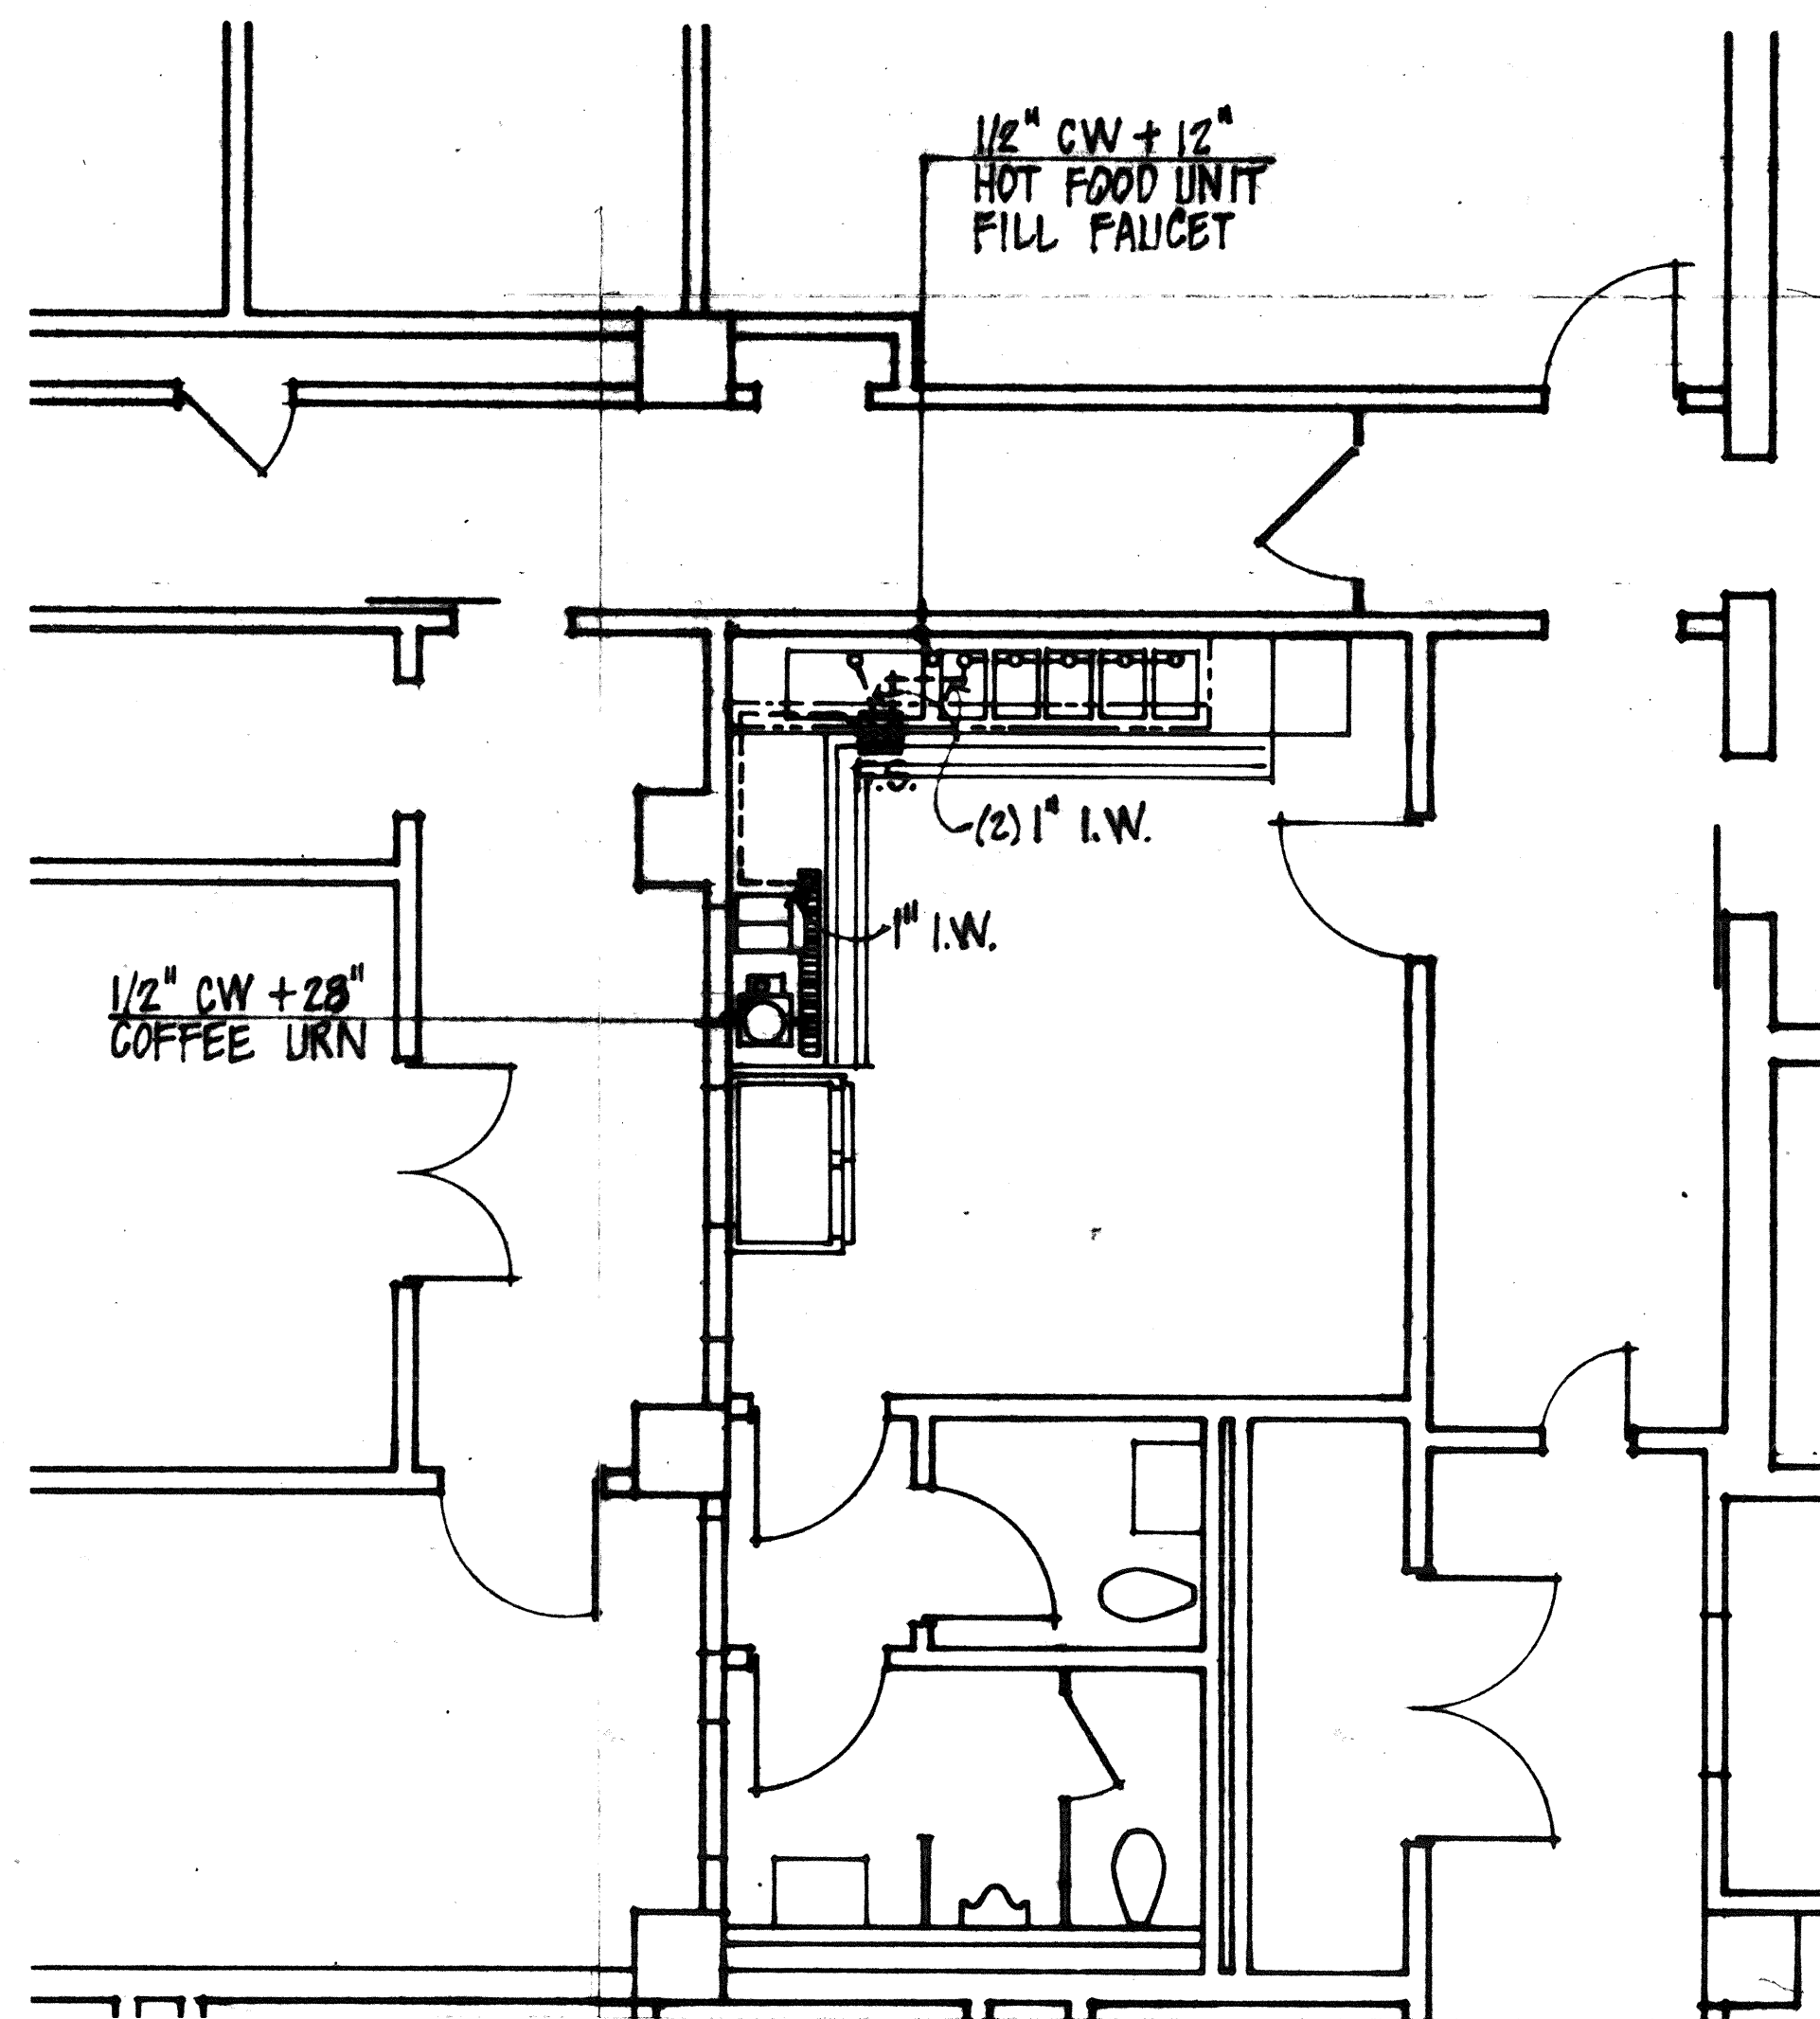

PLUMBING

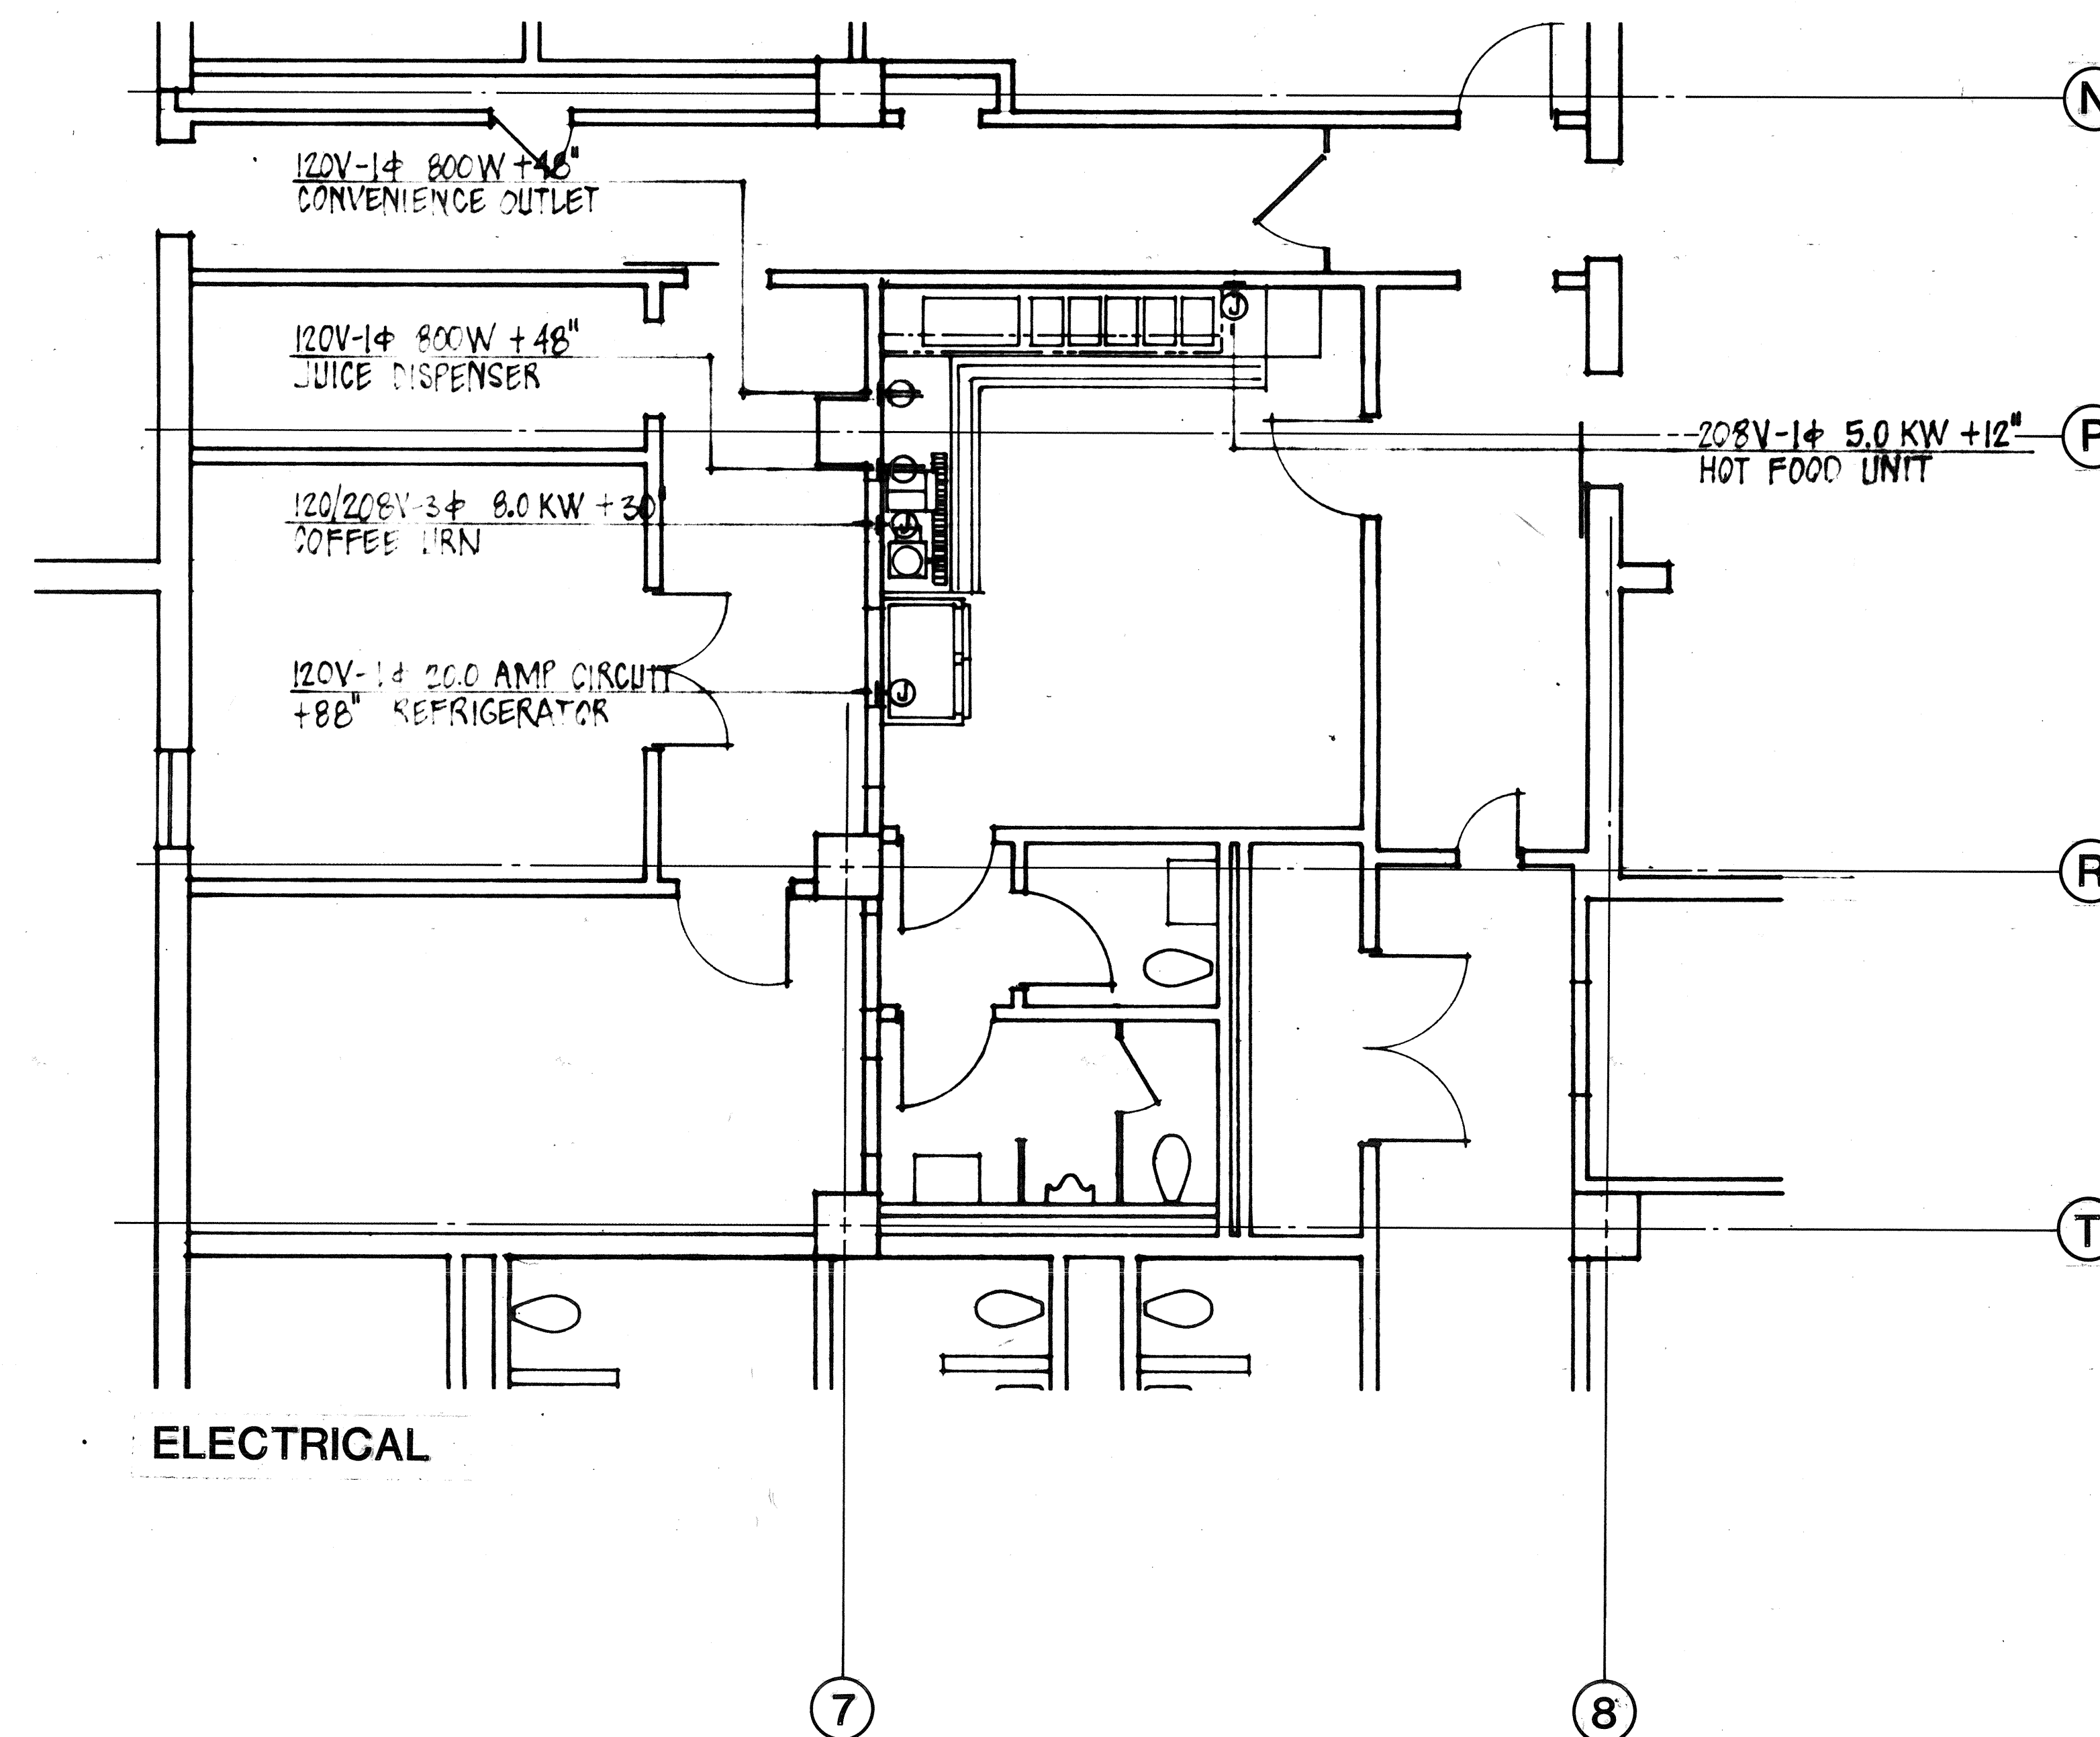

ELECTRICAL

STAFF DINING

THOMPSON ARCHITECTURAL GROUP, INC.
1177 West Shaw Avenue Fresno, California 93711 (209) 225-3232
TUCKER, SADLER & ASSOCIATES, A.I.A.
2411 Second Avenue San Diego, California 92101 (619) 236-1662
A JOINT VENTURE

COUNTY OF FRESNO
MAIN DETENTION
FACILITY EXPANSION
Fresno, California



Revision	Date

Warren D. Thompson, A.I.A.
California C-6742


Thomas B. Tucker, A.I.A.
California C-1886

Sheet Title


Drawn By Checked By

Job Number Date
83082-B 4 FEB 80


Sheet
Of K-2

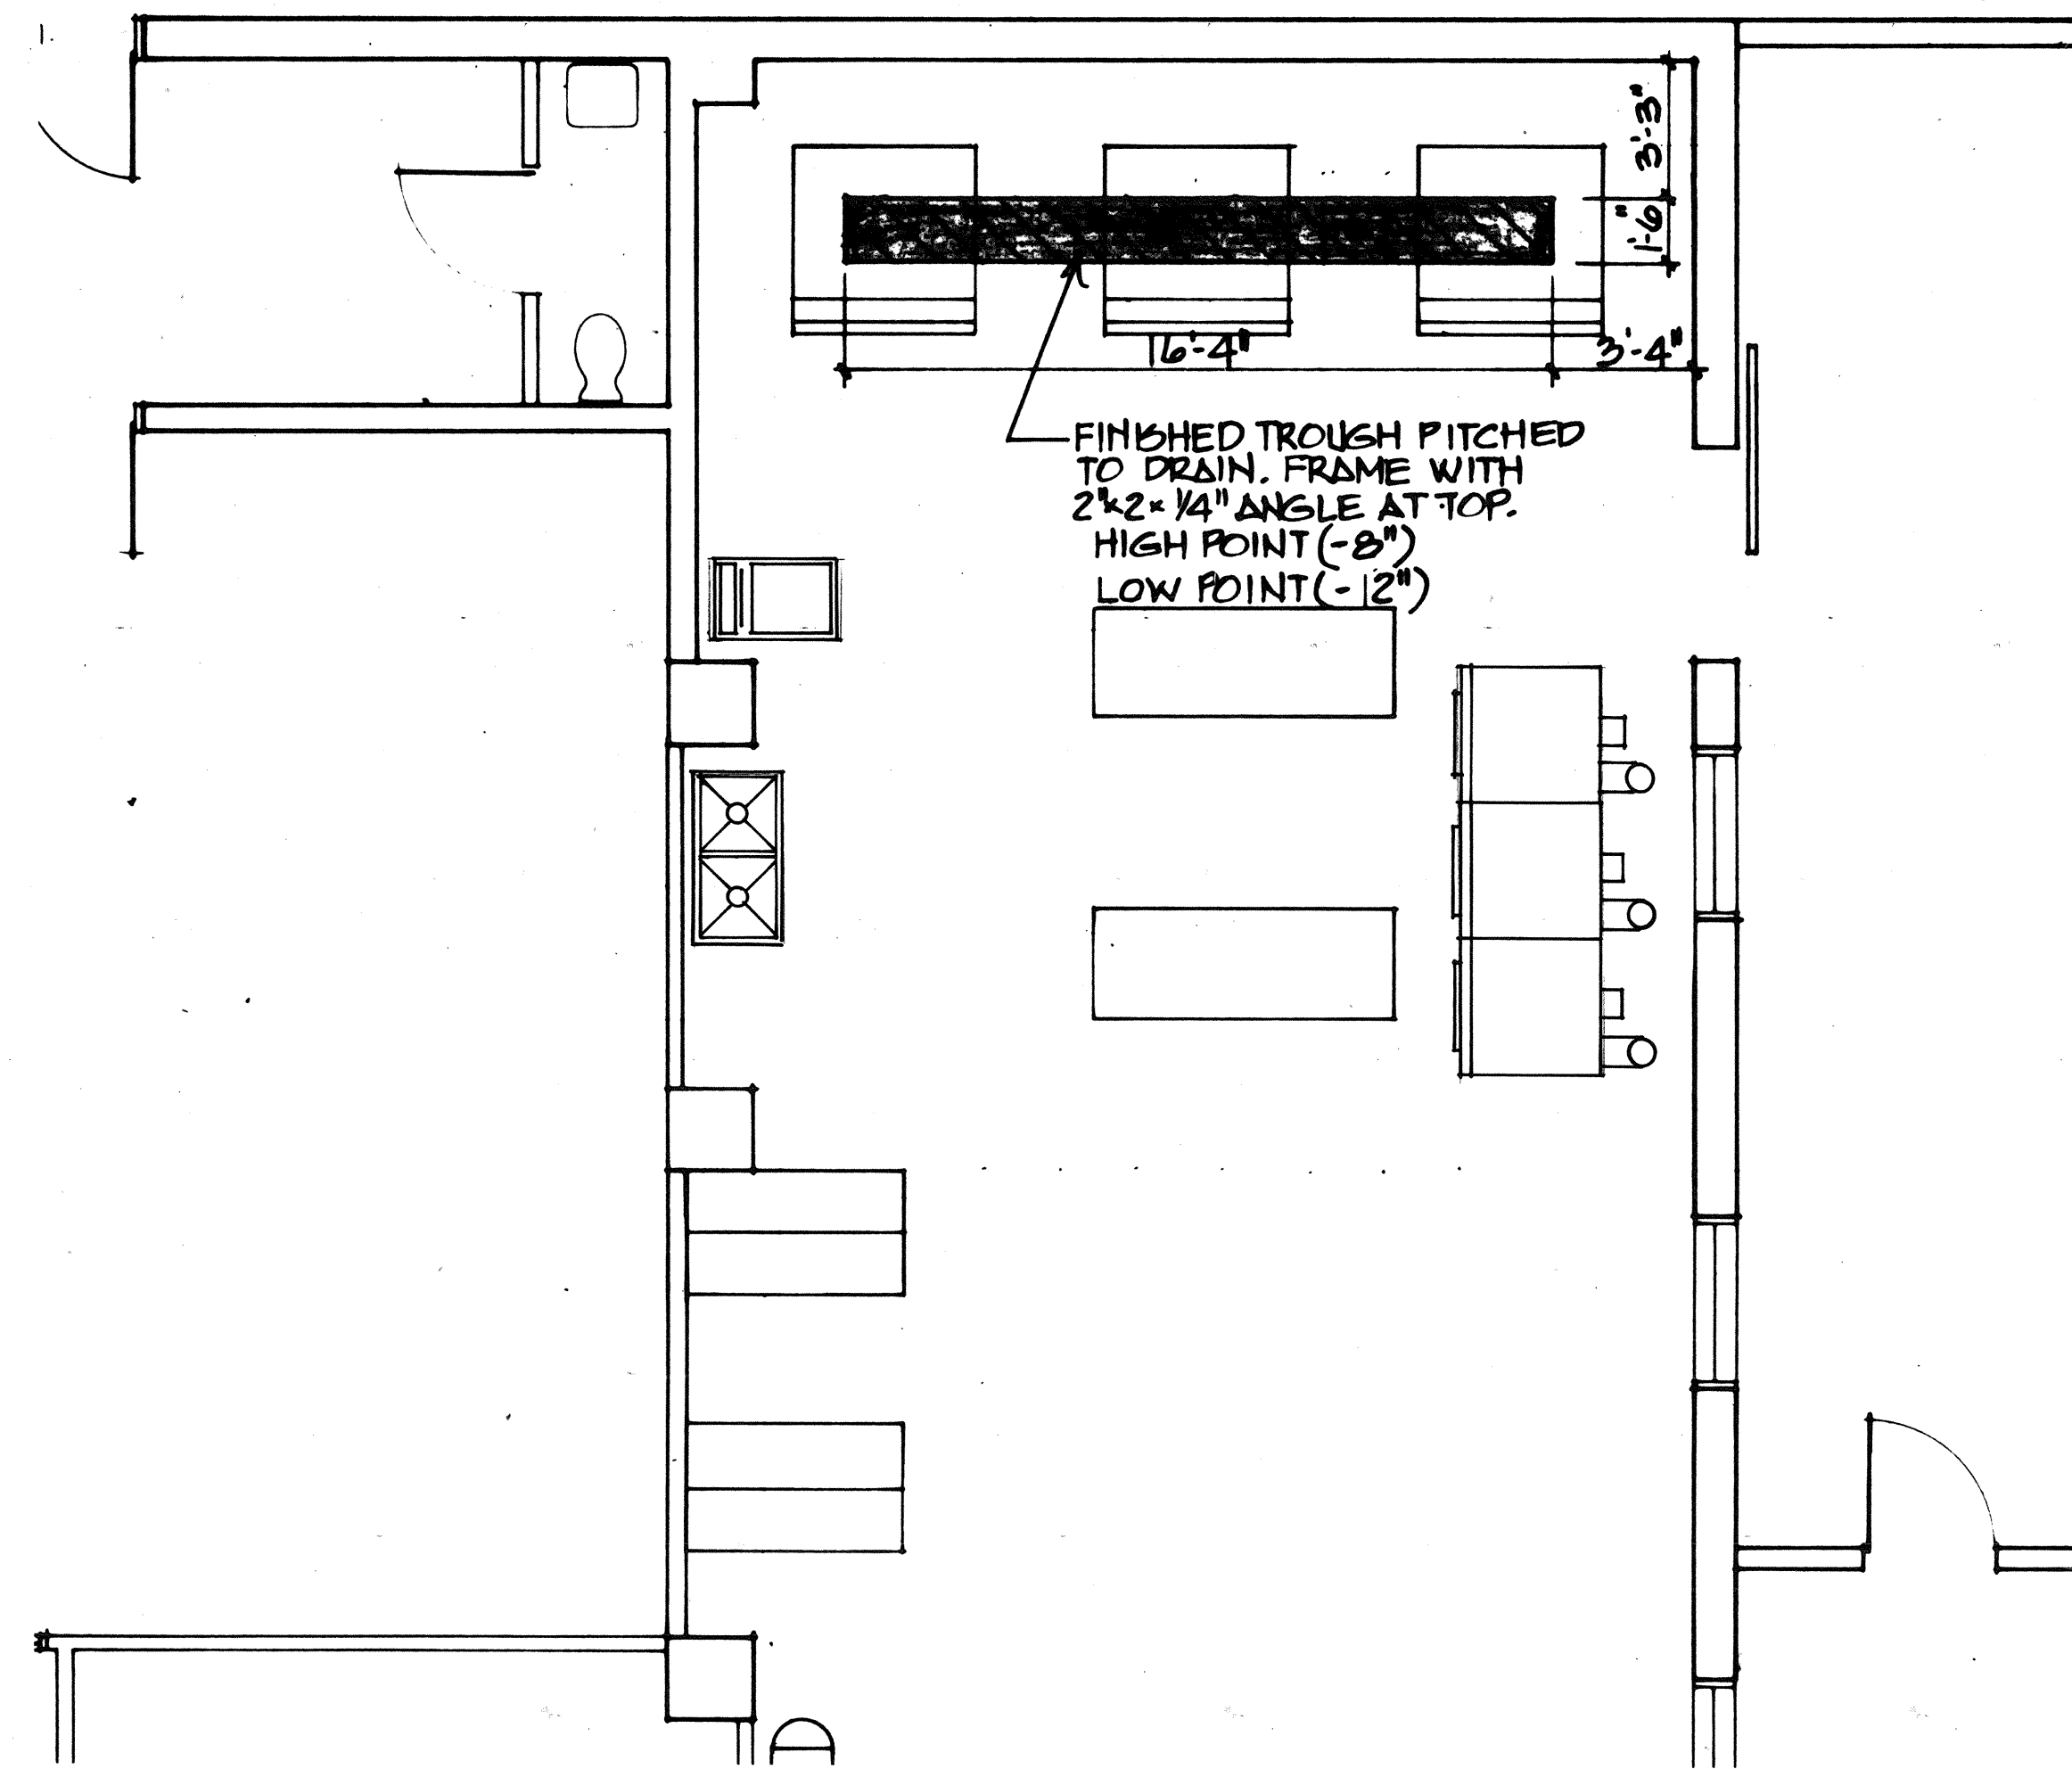


TROUGH DRAIN

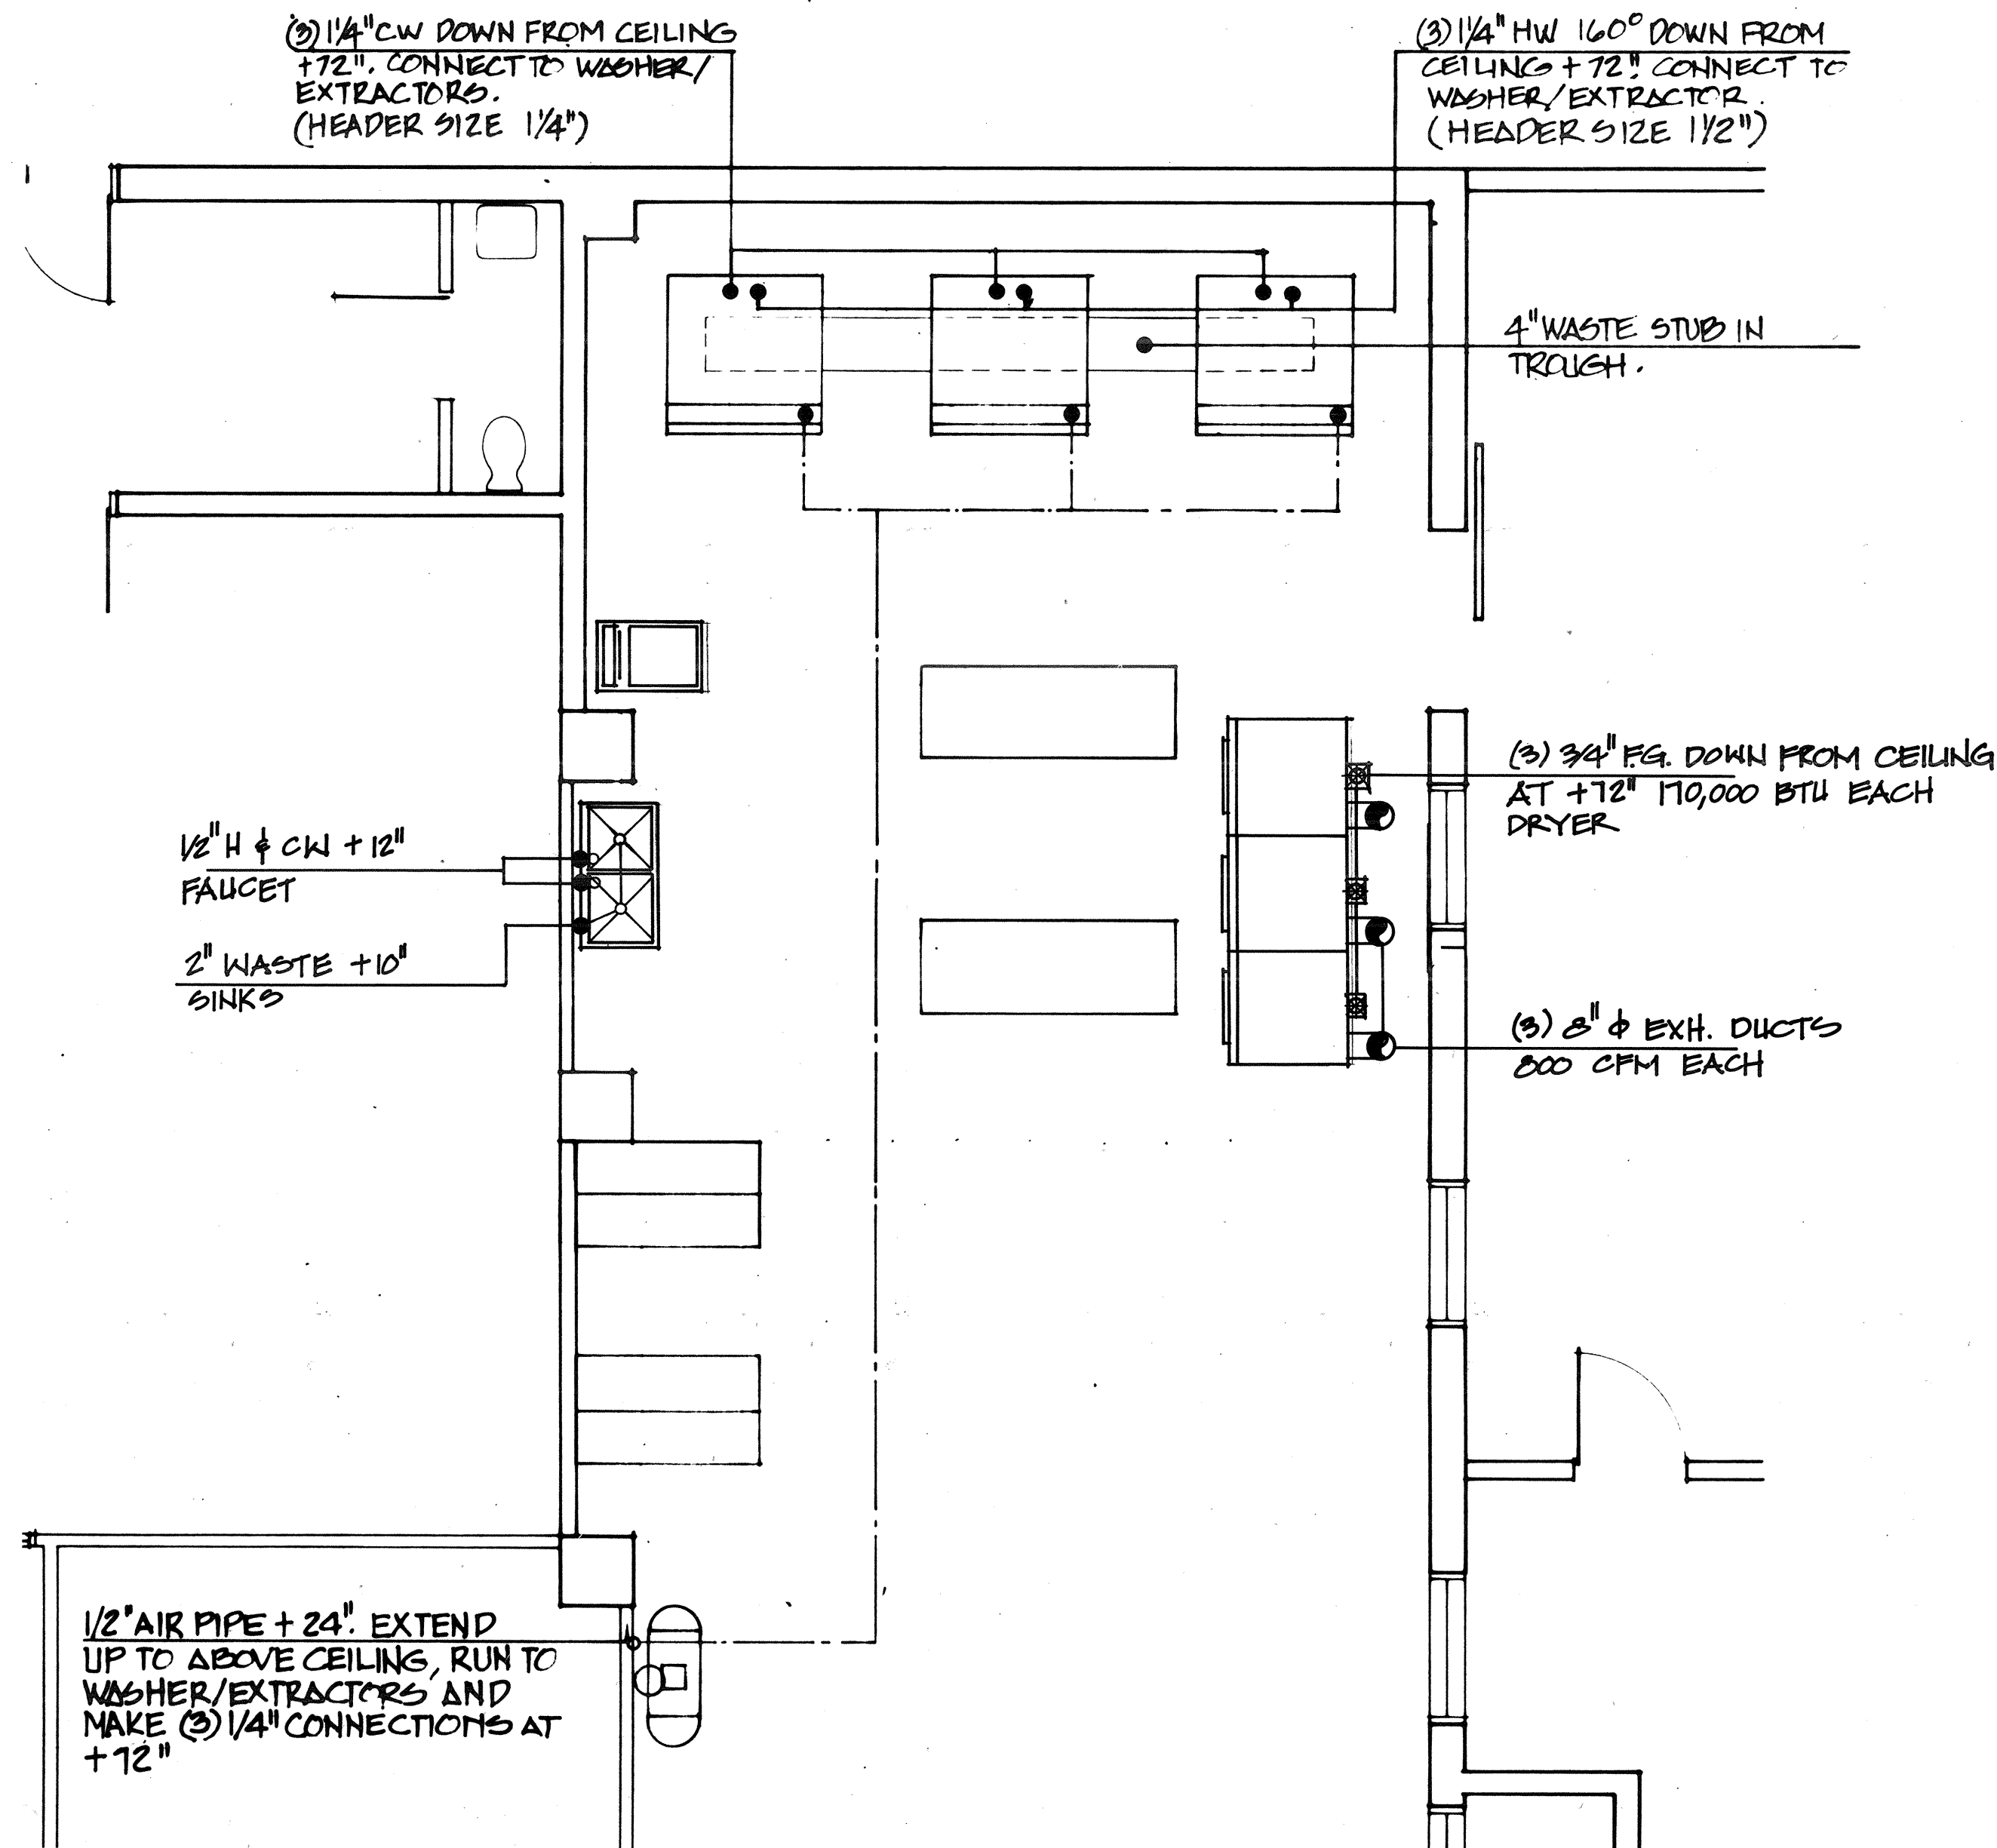

PLUMBING

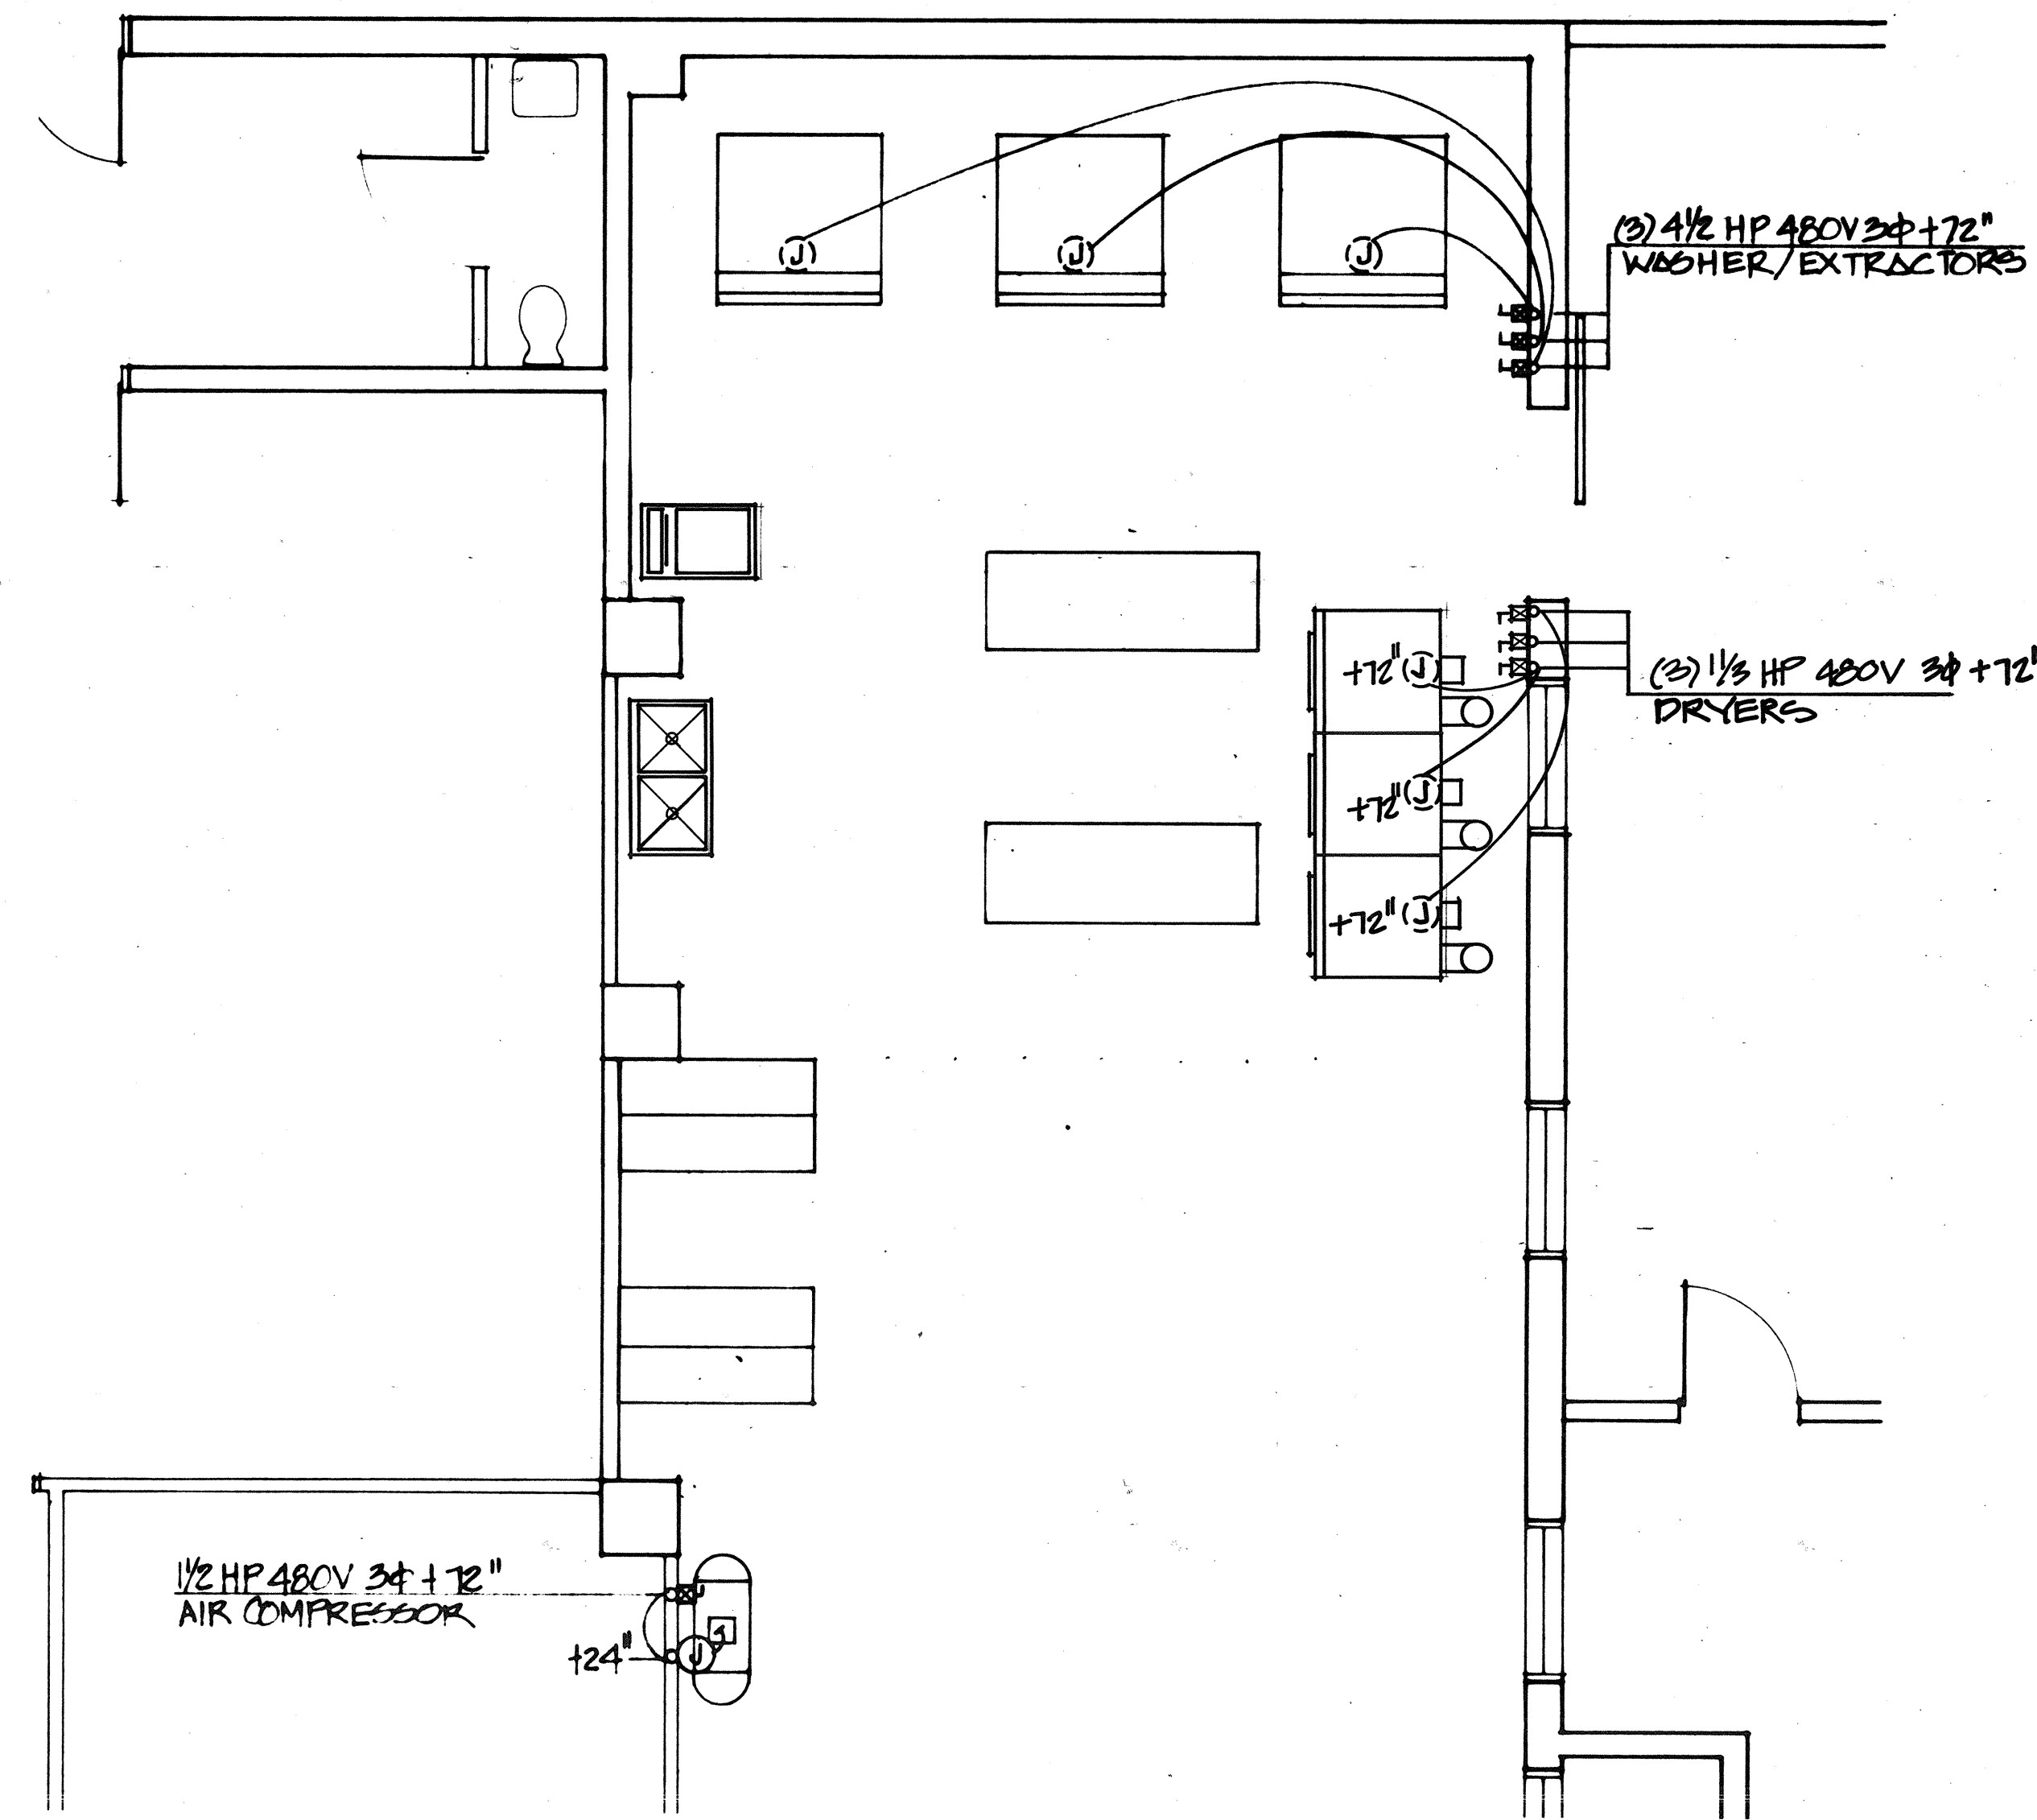

ELECTRICAL

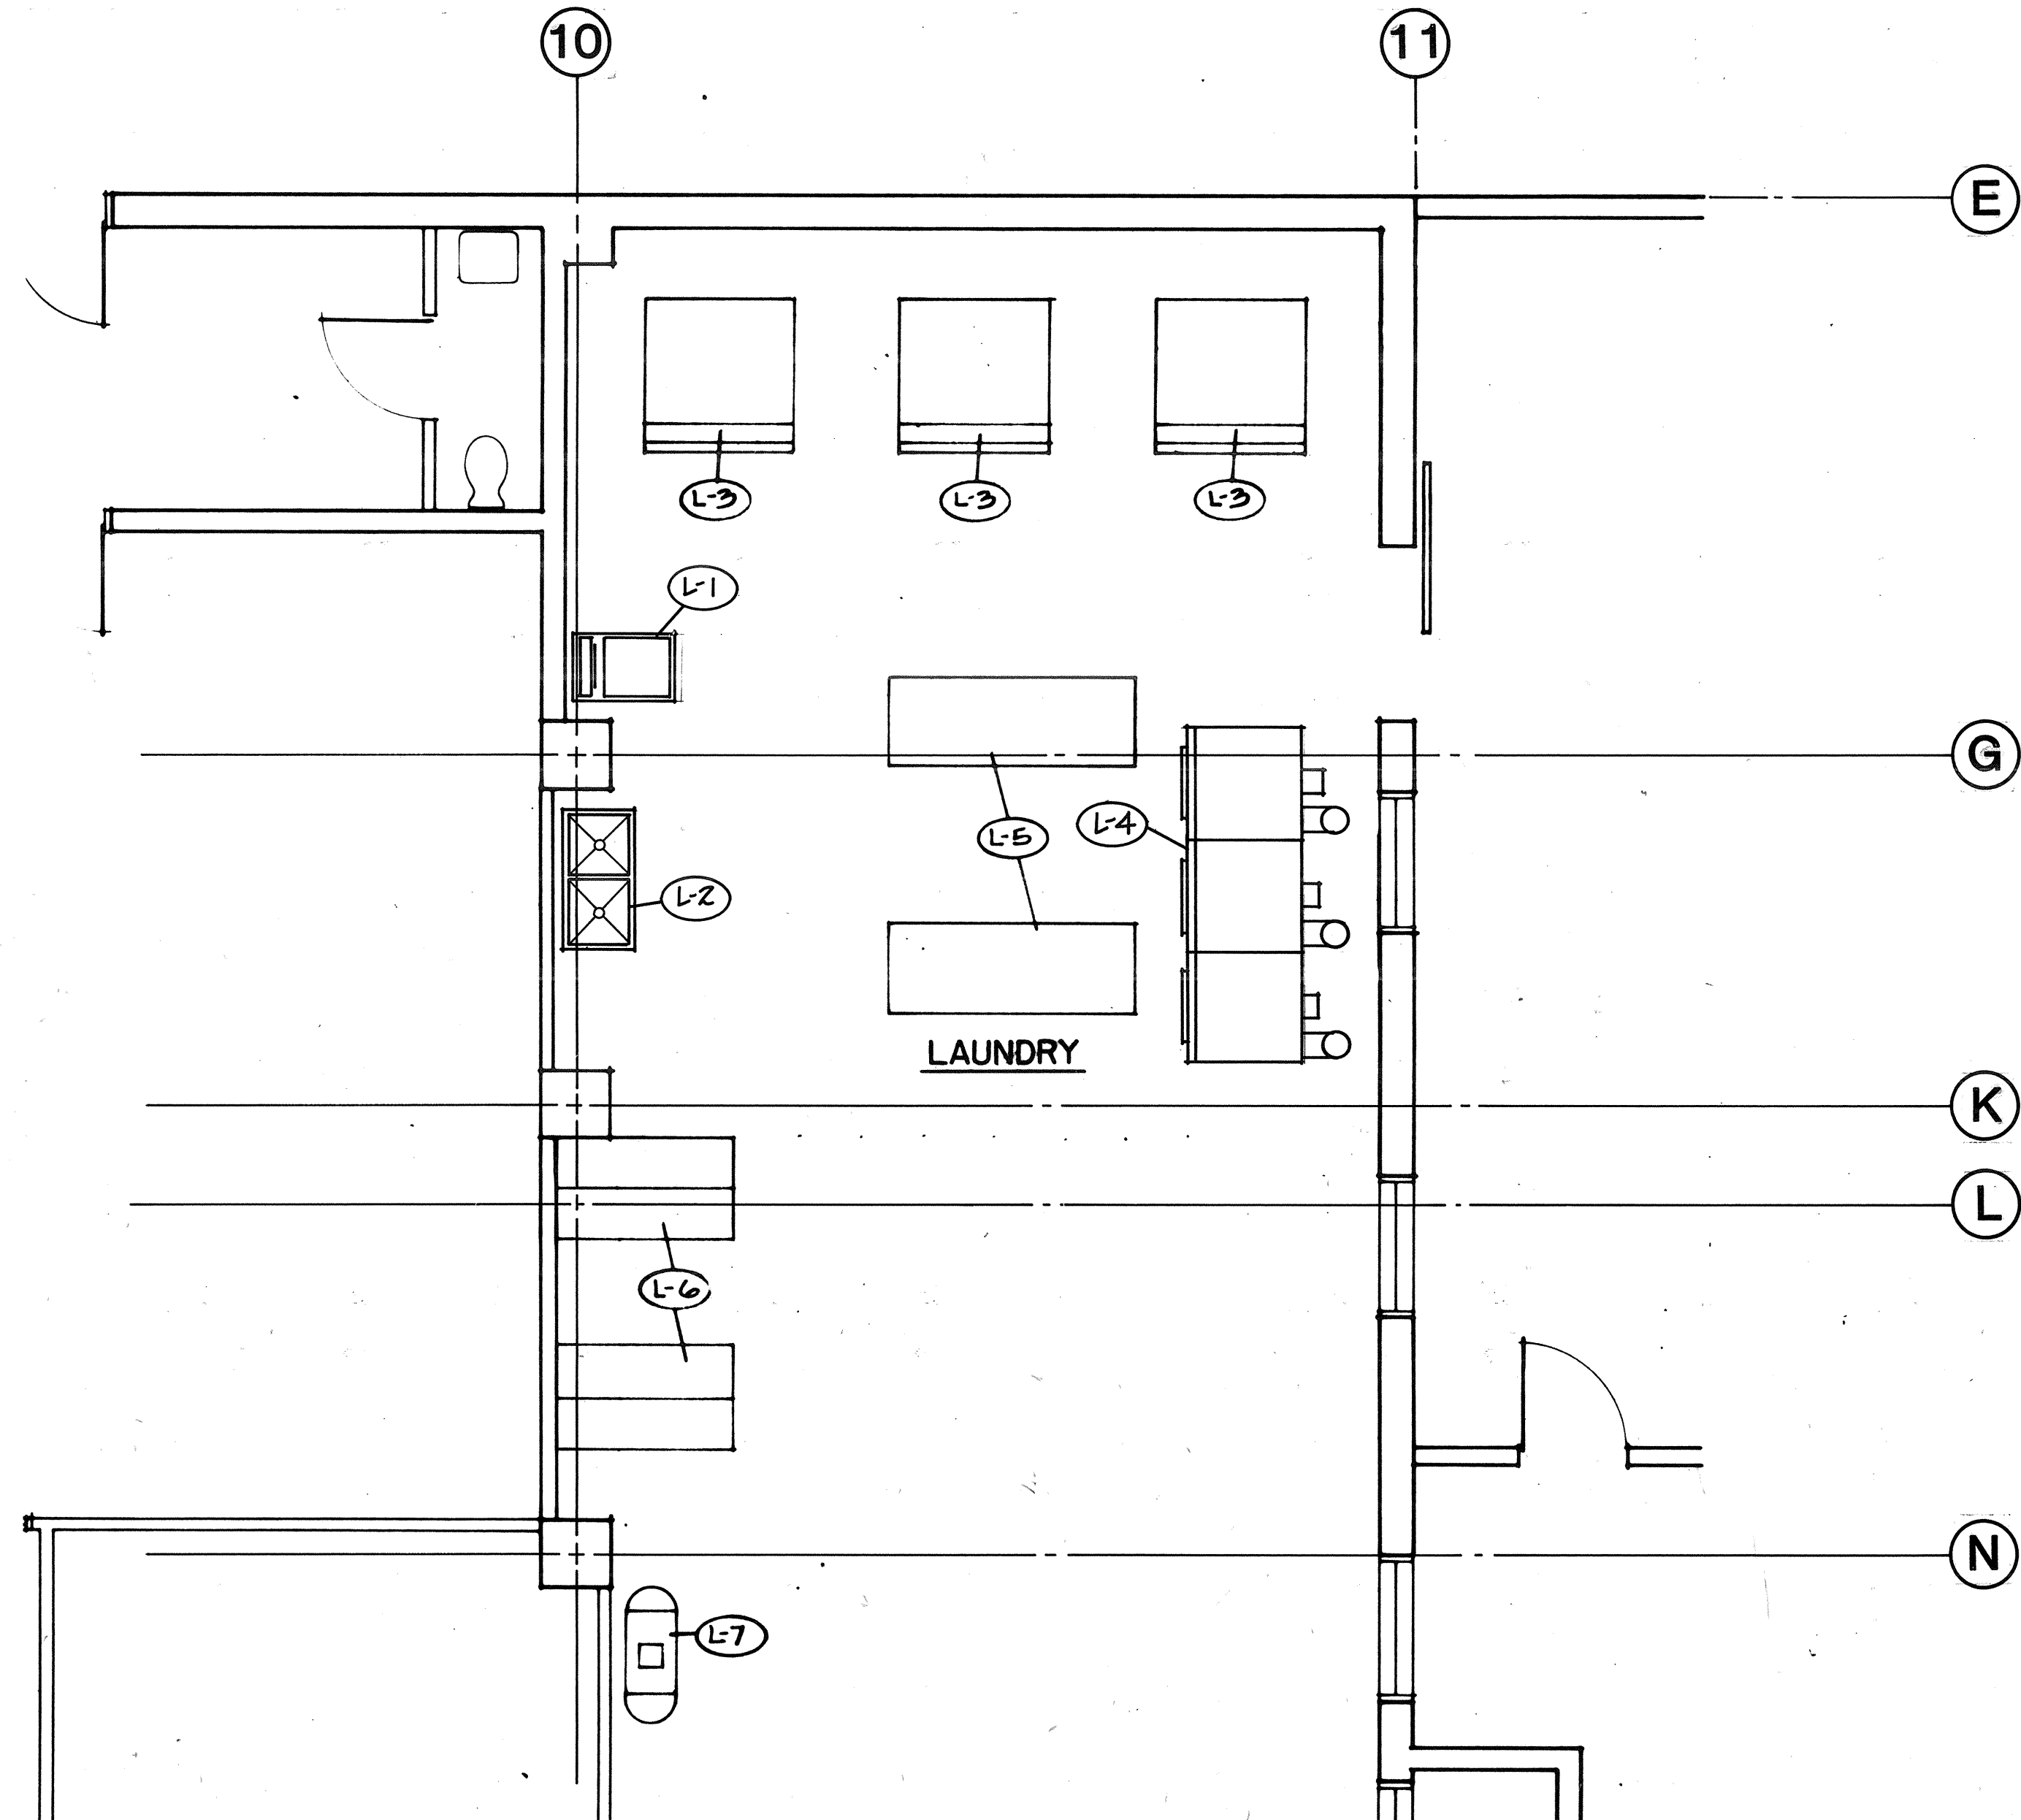

EQUIPMENT

LAUNDRY

THOMPSON ARCHITECTURAL GROUP, INC.
1177 West Shaw Avenue Fresno, California 93711 (209) 225-3232

TUCKER, SADLER & ASSOCIATES, A.I.A.
2411 Second Avenue San Diego, California 92101 (619) 236-1662

A JOINT VENTURE

COUNTY OF FRESNO
MAIN DETENTION
FACILITY EXPANSION
Fresno, California

Revision Date

Warren D. Thompson, A.I.A.
California C-6742

Thomas B. Tucker, A.I.A.
California C-1886

Sheet Title

Drawn By Checked By

Job Number Date

Sheet

K-3

Of

TUCKER, SADLER & ASSOCIATES, A.I.A.
2411 Second Avenue San Diego, California 92101 (619) 236-1662

Fresno, California


Warren D. Thompson, A.I.A.
California C-6742

Thomas B. Tucker, A.I.A.
California C-1886


0




5
KD-1

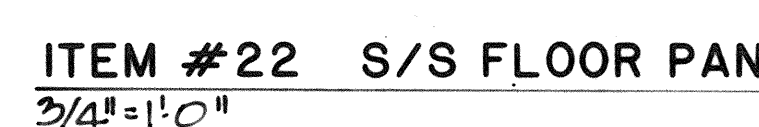



4
KP-1

 

3

 


⑤

  


6



②

 


④

 


8
KD-1

28

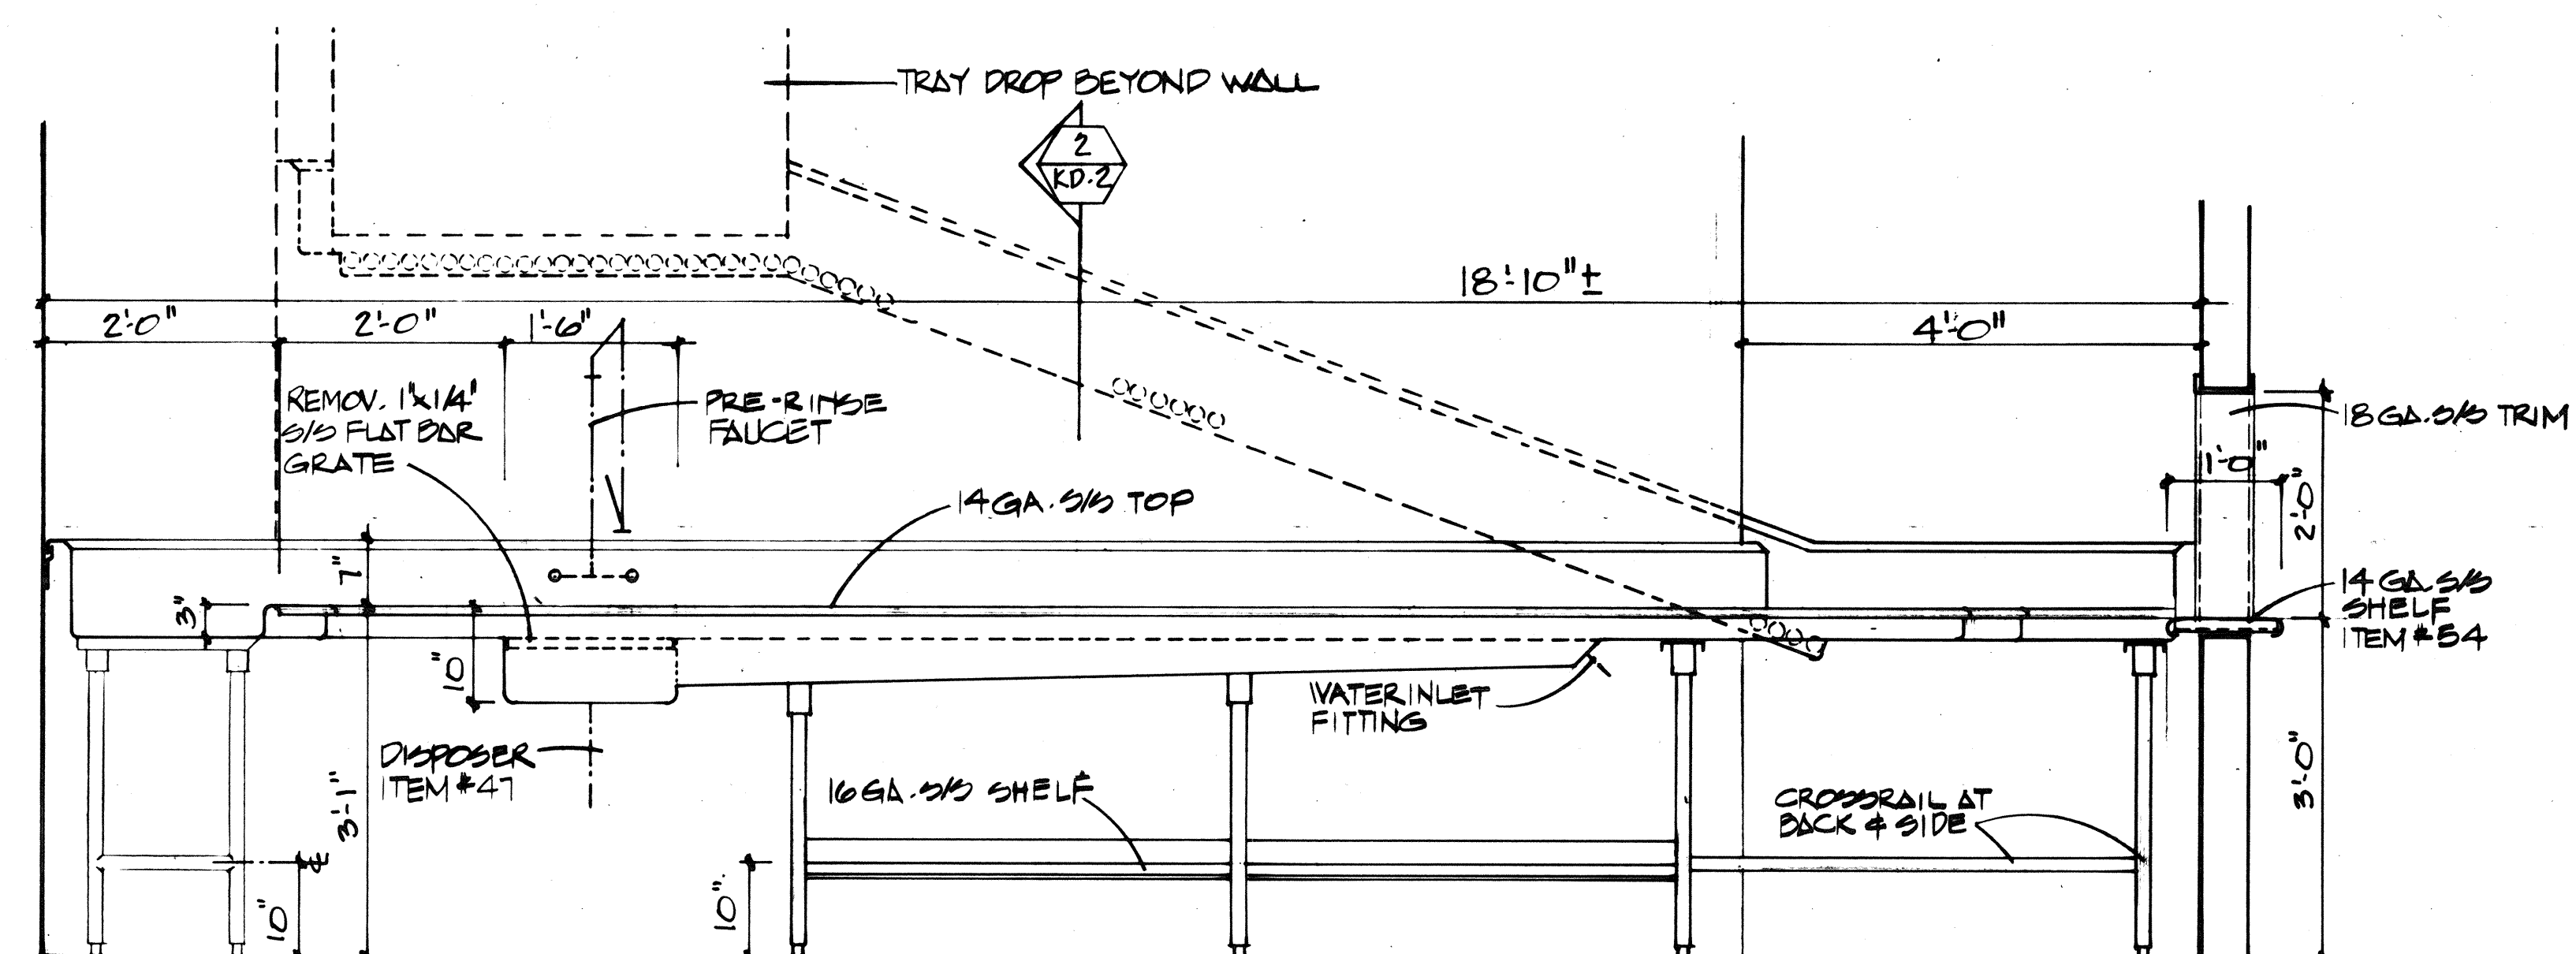

ITEM #46 SOILED DISHTABLE
3/4"=1'-0"

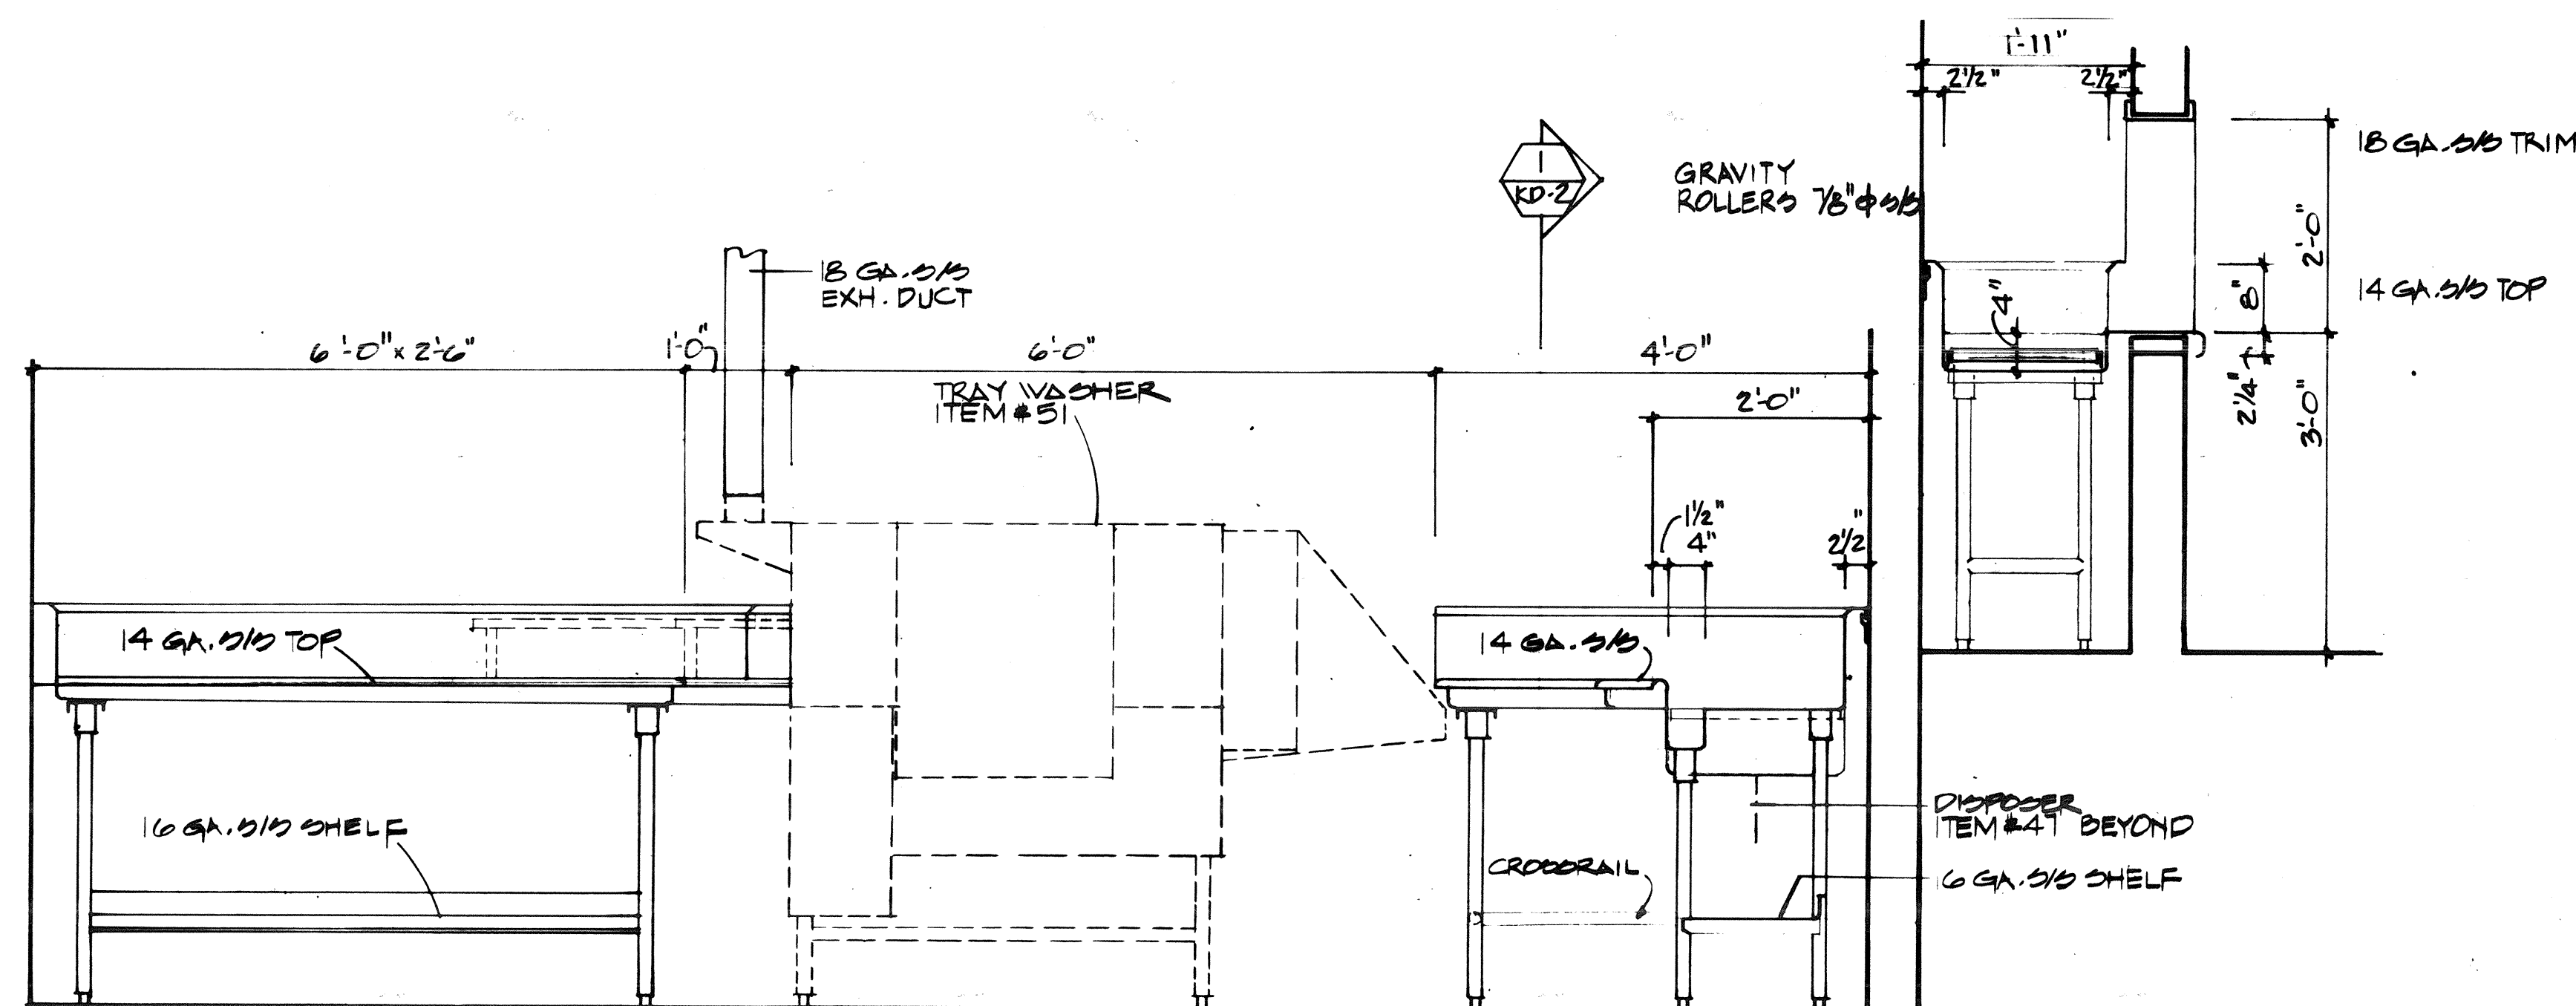

ITEM #53 CLEAN TRAY TABLE
3/4"=1'-0"

ITEM #46 SOILED DISHTABLE

THOMPSON ARCHITECTURAL GROUP, INC.
1177 West Shaw Avenue Fresno, California 93711 (209) 225-3232
TUCKER, SADLER & ASSOCIATES, A.I.A.
2411 Second Avenue San Diego, California 92101 (619) 236-1662
A JOINT VENTURE

COUNTY OF FRESNO
MAIN DETENTION
FACILITY EXPANSION
Fresno, California

Revision	Date

Warren D. Thompson, A.I.A.
California C-6742
Thomas B. Tucker, A.I.A.
California C-1886


Sheet Title

Drawn By Checked By

Job Number 83452-B Date 4 FEB 00

Sheet KD-2
Of

27

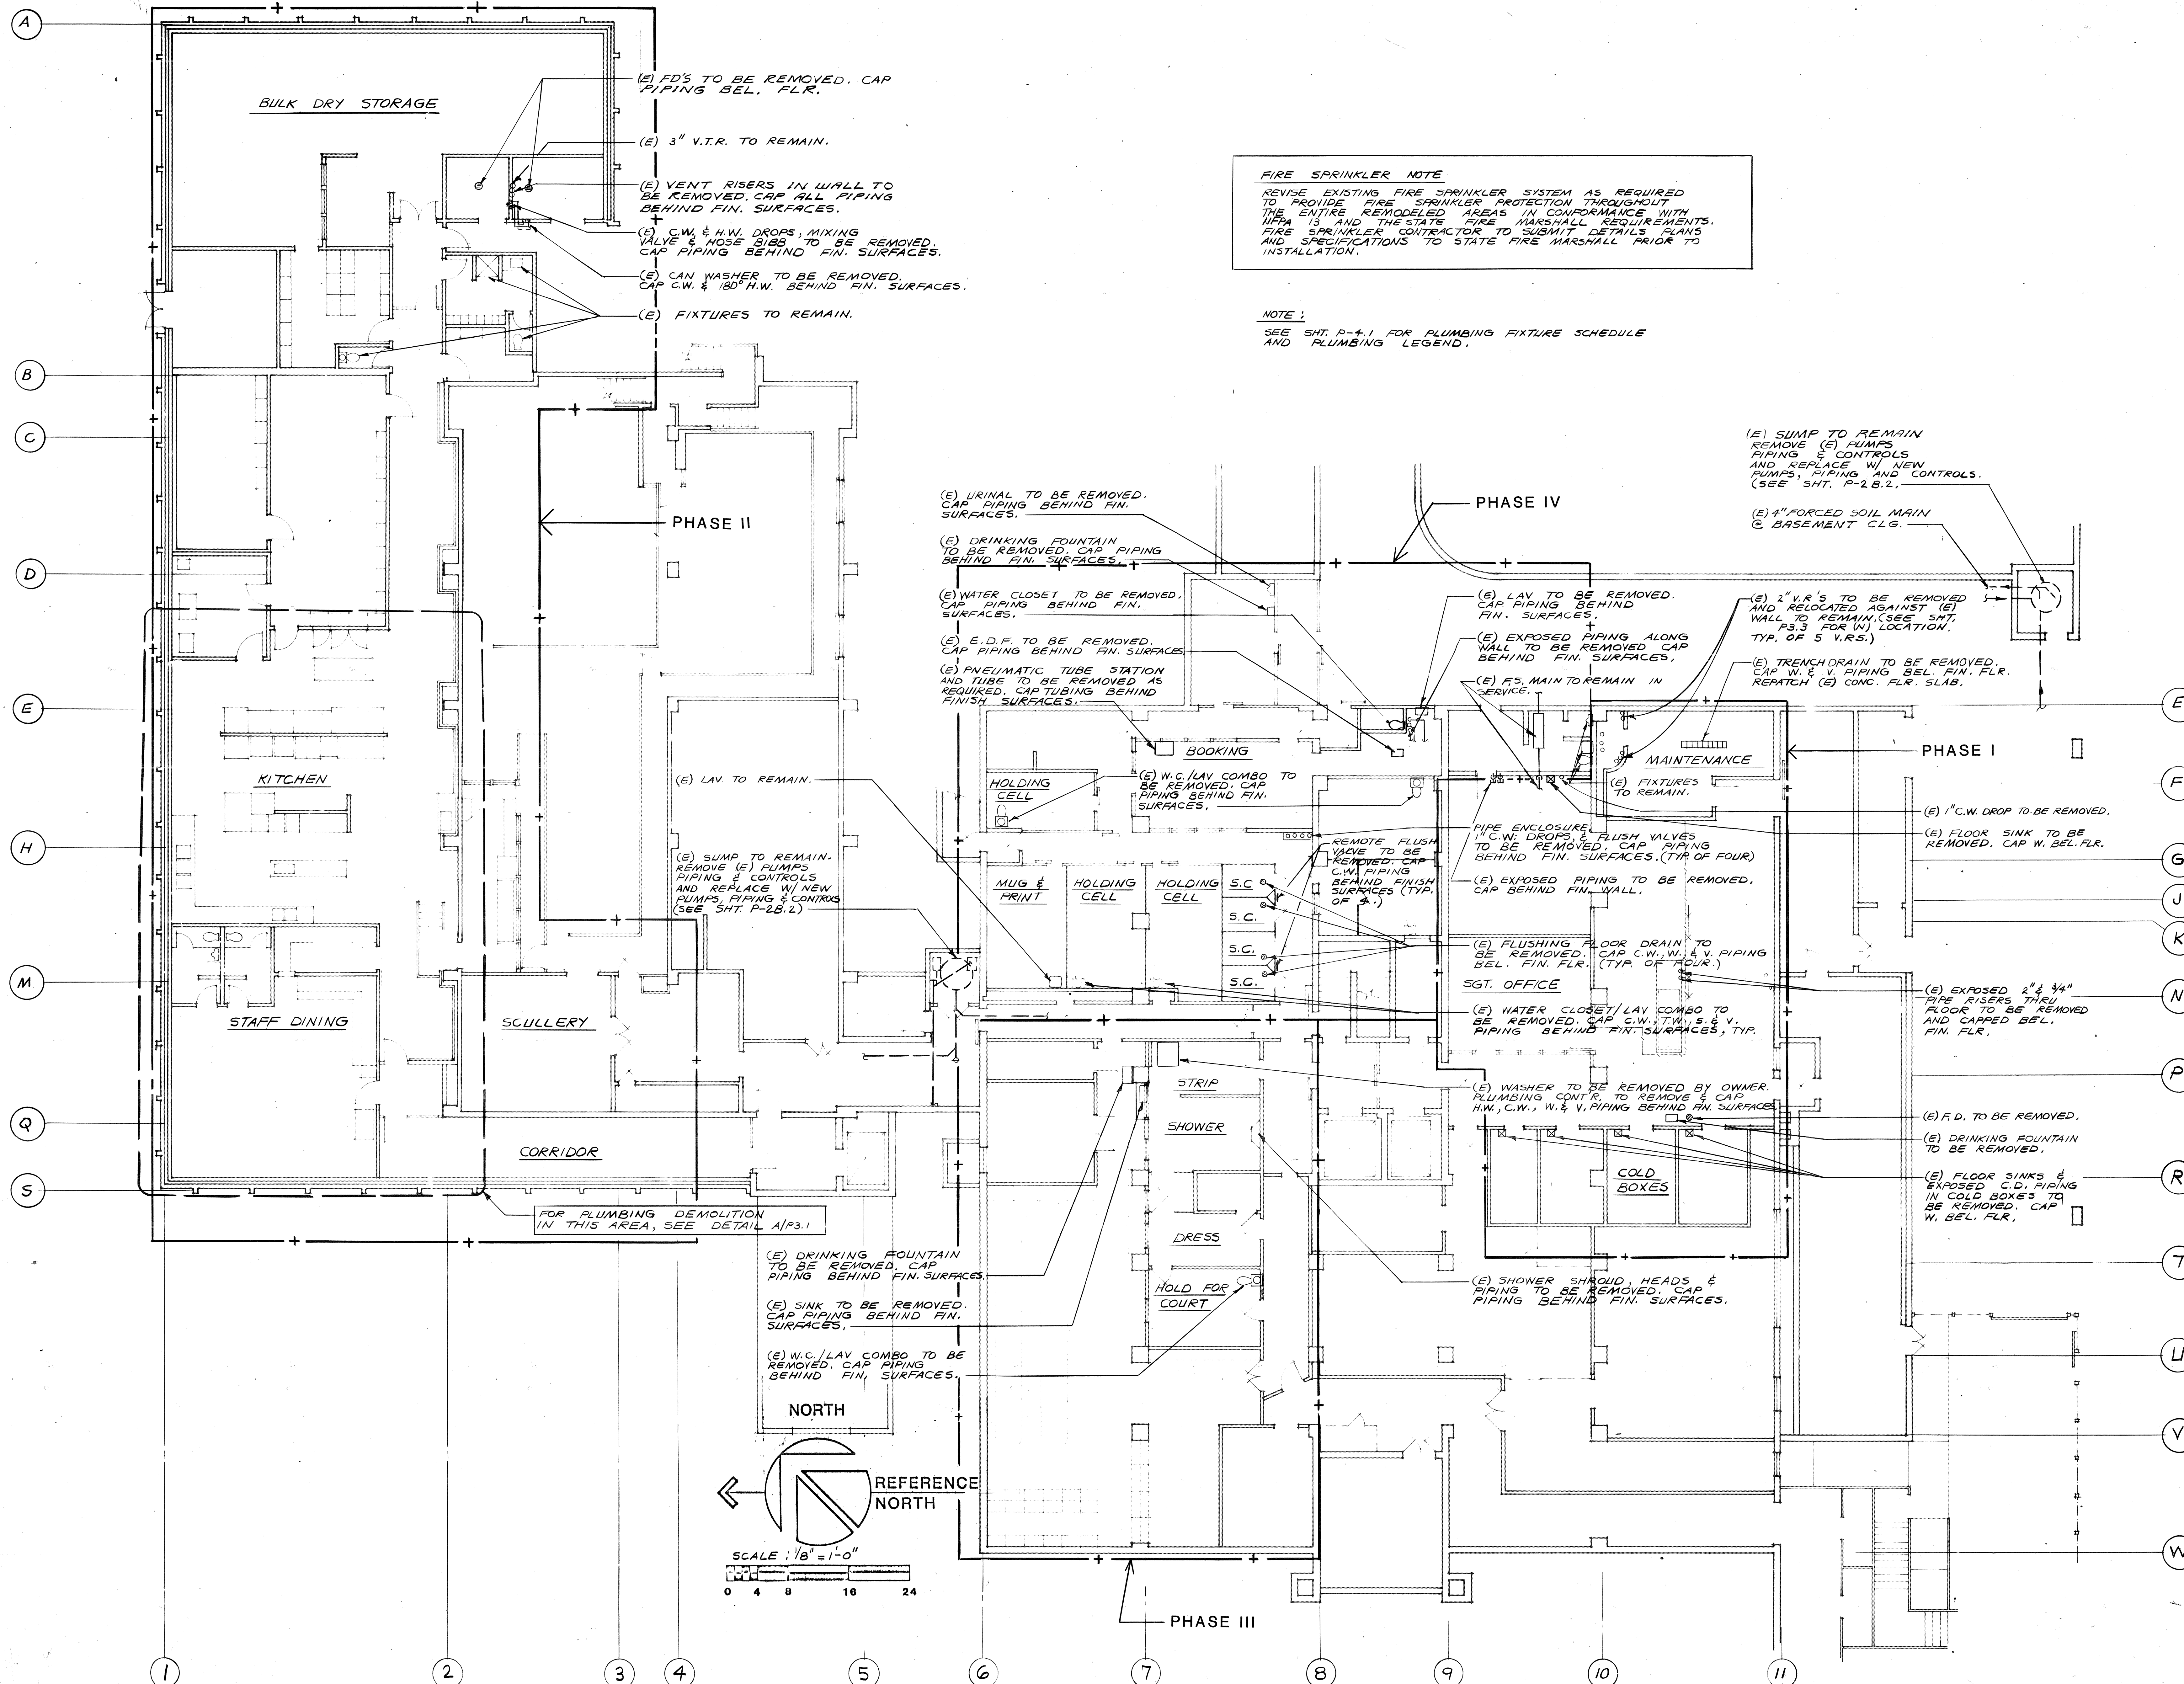

FIRE SPRINKLER NOTE
REVISE EXISTING FIRE SPRINKLER SYSTEM AS REQUIRED TO PROVIDE FIRE SPRINKLER PROTECTION THROUGHOUT THE ENTIRE REMODELED AREAS IN CONFORMANCE WITH NFPA 13 AND THE STATE FIRE MARSHALL REQUIREMENTS. FIRE SPRINKLER CONTRACTOR TO SUBMIT DETAILS, PLANS AND SPECIFICATIONS TO STATE FIRE MARSHALL PRIOR TO INSTALLATION.

NOTE:
SEE SHT. P-4.1 FOR PLUMBING FIXTURE SCHEDULE AND PLUMBING LEGEND.

(E) SUMP TO REMAIN
REMOVE (E) PUMPS
PUMPING & CONTROLS
AND REPLACE W/ NEW
PUMPS, PIPING AND CONTROLS.
(SEE SHT. P-2.8.2.)

(E) 4" FORCED SOIL MAIN
& BASEMENT CLG.

(E) 2" V.R.'S TO BE REMOVED
AND RELOCATED AGAINST (E)
WALL TO REMAIN (SEE SHT.
P3.3 FOR W. LOCATION,
TYP. OF 5 V.R.S.)

(E) TRENCH DRAIN TO BE REMOVED.
CAP W. & V. PIPING BEL. FIN. FLR.
REPATCH (E) CONC. FLR. SLAB.

(E) 1" C.W. DROP TO BE REMOVED.
(E) FLOOR SINK TO BE
REMOVED, CAP W. BEL. FLR.

(E) EXPOSED 2" & 3/4"
PIPE RISERS THRU
FLOOR TO BE REMOVED
AND CAPPED BEL.
FIN. FLR.

(E) F.D. TO BE REMOVED.
(E) DRINKING FOUNTAIN
TO BE REMOVED.

(E) FLOOR SINKS &
EXPOSED C.D. PIPING
IN COLD BOXES TO
BE REMOVED, CAP
W. BEL. FLR.

(E) LAV TO BE REMOVED.
CAP PIPING BEHIND FIN.
SURFACES.

(E) EXPOSED PIPING ALONG
WALL TO BE REMOVED CAP
BEHIND FIN. SURFACES.

(E) F.S. MAIN TO REMAIN IN
SERVICE.

(E) FIXTURES TO REMAIN.

(E) W.C./LAV COMBO TO
BE REMOVED, CAP
PIPING BEHIND FIN.
SURFACES.

(E) E.D.F. TO BE REMOVED.
CAP PIPING BEHIND FIN. SURFACES.

(E) PNEUMATIC TUBE STATION
AND TUBE TO BE REMOVED AS
REQUIRED, CAP TUBING BEHIND
FINISH SURFACES.

(E) WATER CLOSET TO BE REMOVED.
CAP PIPING BEHIND FIN.
SURFACES.

(E) URINAL TO BE REMOVED.
CAP PIPING BEHIND FIN.
SURFACES.

(E) LAY TO BE REMOVED.
CAP PIPING BEHIND
FIN. SURFACES.

(E) EXPOSED PIPING TO BE REMOVED.
CAP BEHIND FIN. WALL.

(E) FLUSHING FLOOR DRAIN TO
BE REMOVED, CAP C.W., W. & V. PIPING
BEL. FIN. FLR. (TYP. OF FOUR.)

(E) WATER CLOSET/LAV COMBO TO
BE REMOVED, CAP C.W., T.W., S. & V.
PIPING BEHIND FIN. SURFACES, TYP.

(E) WASHER TO BE REMOVED BY OWNER.
PLUMBING CONTR. TO REMOVE & CAP
(H.W., C.W., W. & V. PIPING BEHIND FIN. SURFACES)

(E) SHOWER SHROUD, HEADS &
PIPING TO BE REMOVED, CAP
PIPING BEHIND FIN. SURFACES.

(E) SHOWER SHROUD, HEADS &
PIPING TO BE REMOVED, CAP
PIPING BEHIND FIN. SURFACES.

THOMPSON ARCHITECTURAL GROUP, INC.
1177 West Shaw Avenue Fresno, California 93711 (209) 225-3232
TUCKER, SADLER & ASSOCIATES, A.I.A.
2411 Second Avenue San Diego, California 92101 (619) 236-1662
A JOINT VENTURE

COUNTY OF FRESNO
MAIN DETENTION
FACILITY EXPANSION
Fresno, California

Donald R. Lawrence & Associates
CONSULTING MECHANICAL ENGINEERS
1300 W. Shaw Ave., Suite 2B Fresno, CA 93711
(209) 225-0101 ME11064

Revision	Date

Warren D. Thompson, A.I.A.
California C-6742

Thomas B. Tucker, A.I.A.
California C-1886

Sheet Title
BASEMENT DEMOLITION
PLUMBING PLAN

SCALE: 1/8" = 1'-0"

Drawn By
M. TCHADADARIAN

Checked By
D. OUSTAD

Job Number
83082 B

Date
2-4-86


Sheet
P2B.1

or





BASEMENT PLUMBING DEMOLITION PLAN



25

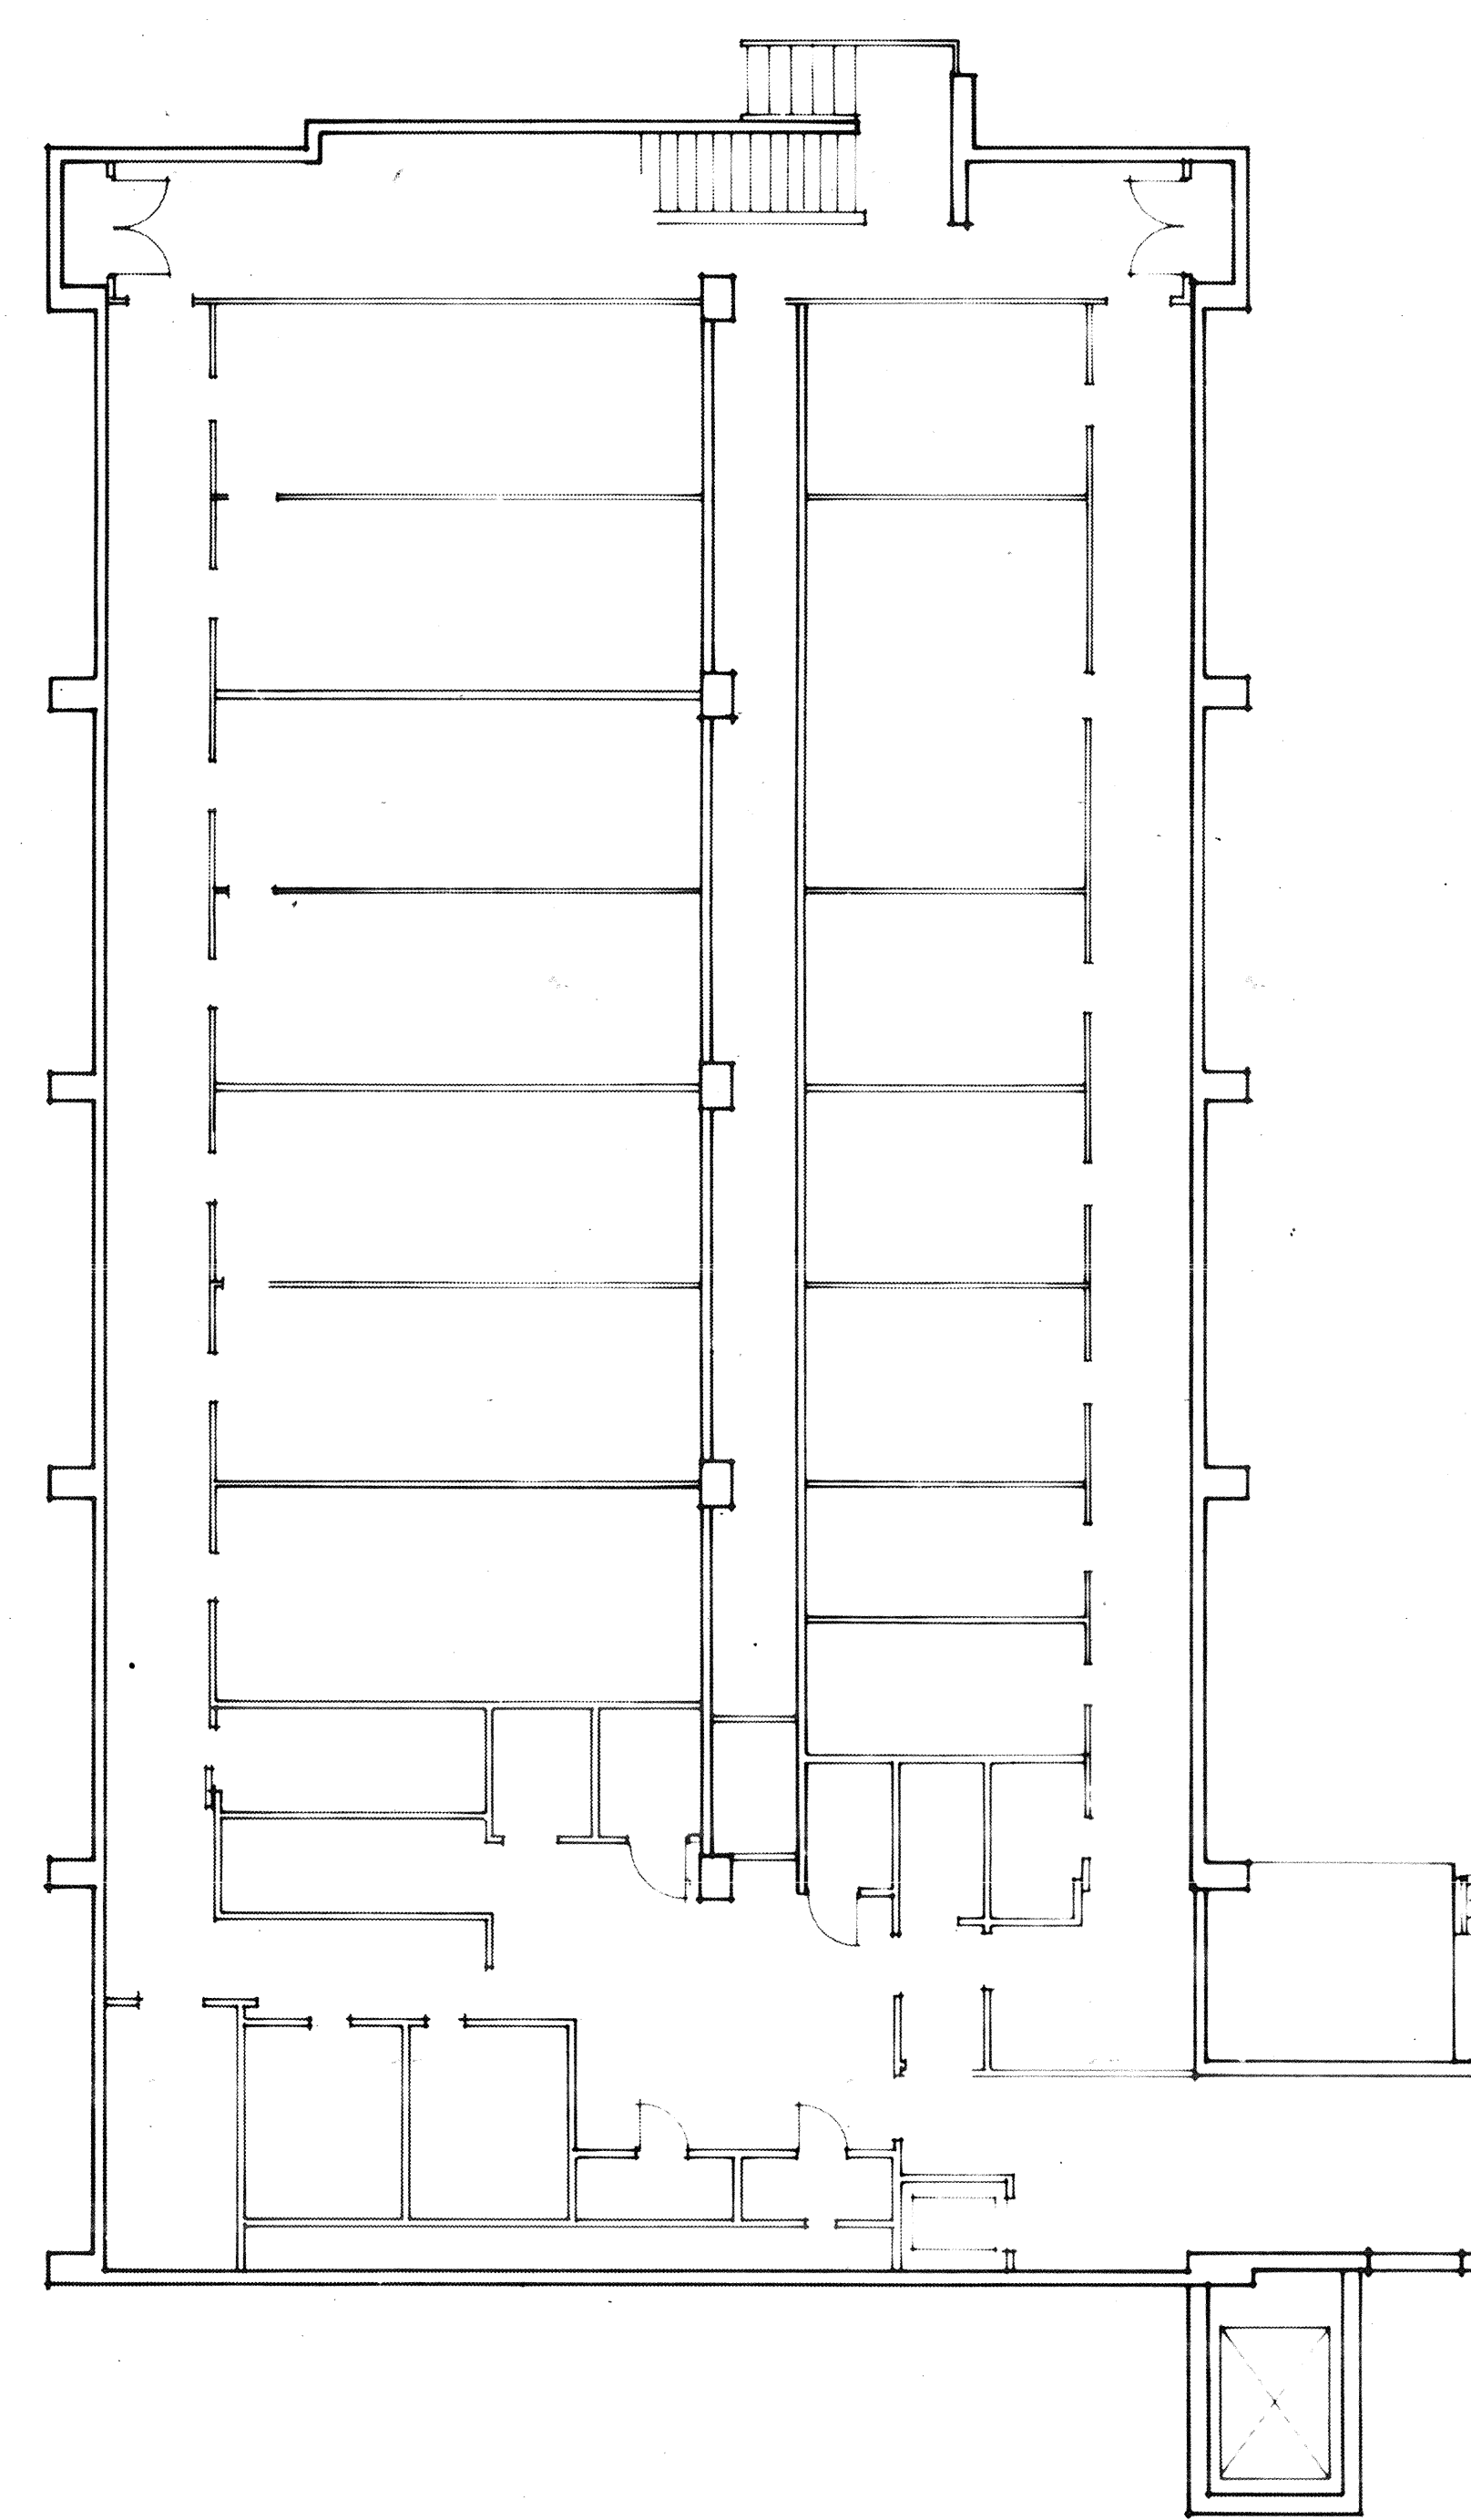

- DEMOLITION KEYNOTES
- ① EXISTING WATER CLOSET TO BE REMOVED. CAP PIPING BEHIND FINISH SURFACES.
 - ② EXISTING WATER CLOSET TO BE REMOVED. REFER TO DETAIL A/P2.1, AND B/P2.1 FOR LOCATION OF (N) WC-3.
 - ③ EXISTING URINAL TO BE REMOVED. CAP PIPING BEHIND FINISH SURFACES.
 - ④ EXISTING LAV TO BE REMOVED. CAP PIPING BEHIND FINISH SURFACES.
 - ⑤ EXISTING LAV TO BE REMOVED. REFER TO DETAIL A/P2.1 FOR LOCATION OF (N) L-1.
- NOTE: ALL KEYNOTE NUMBERS ON THIS SHEET REFER TO THE ITEMS ON THIS SHEET ONLY, AND DO NOT APPLY TO THE NUMBERS SHOWN ELSEWHERE IN THIS SET OF PLANS.

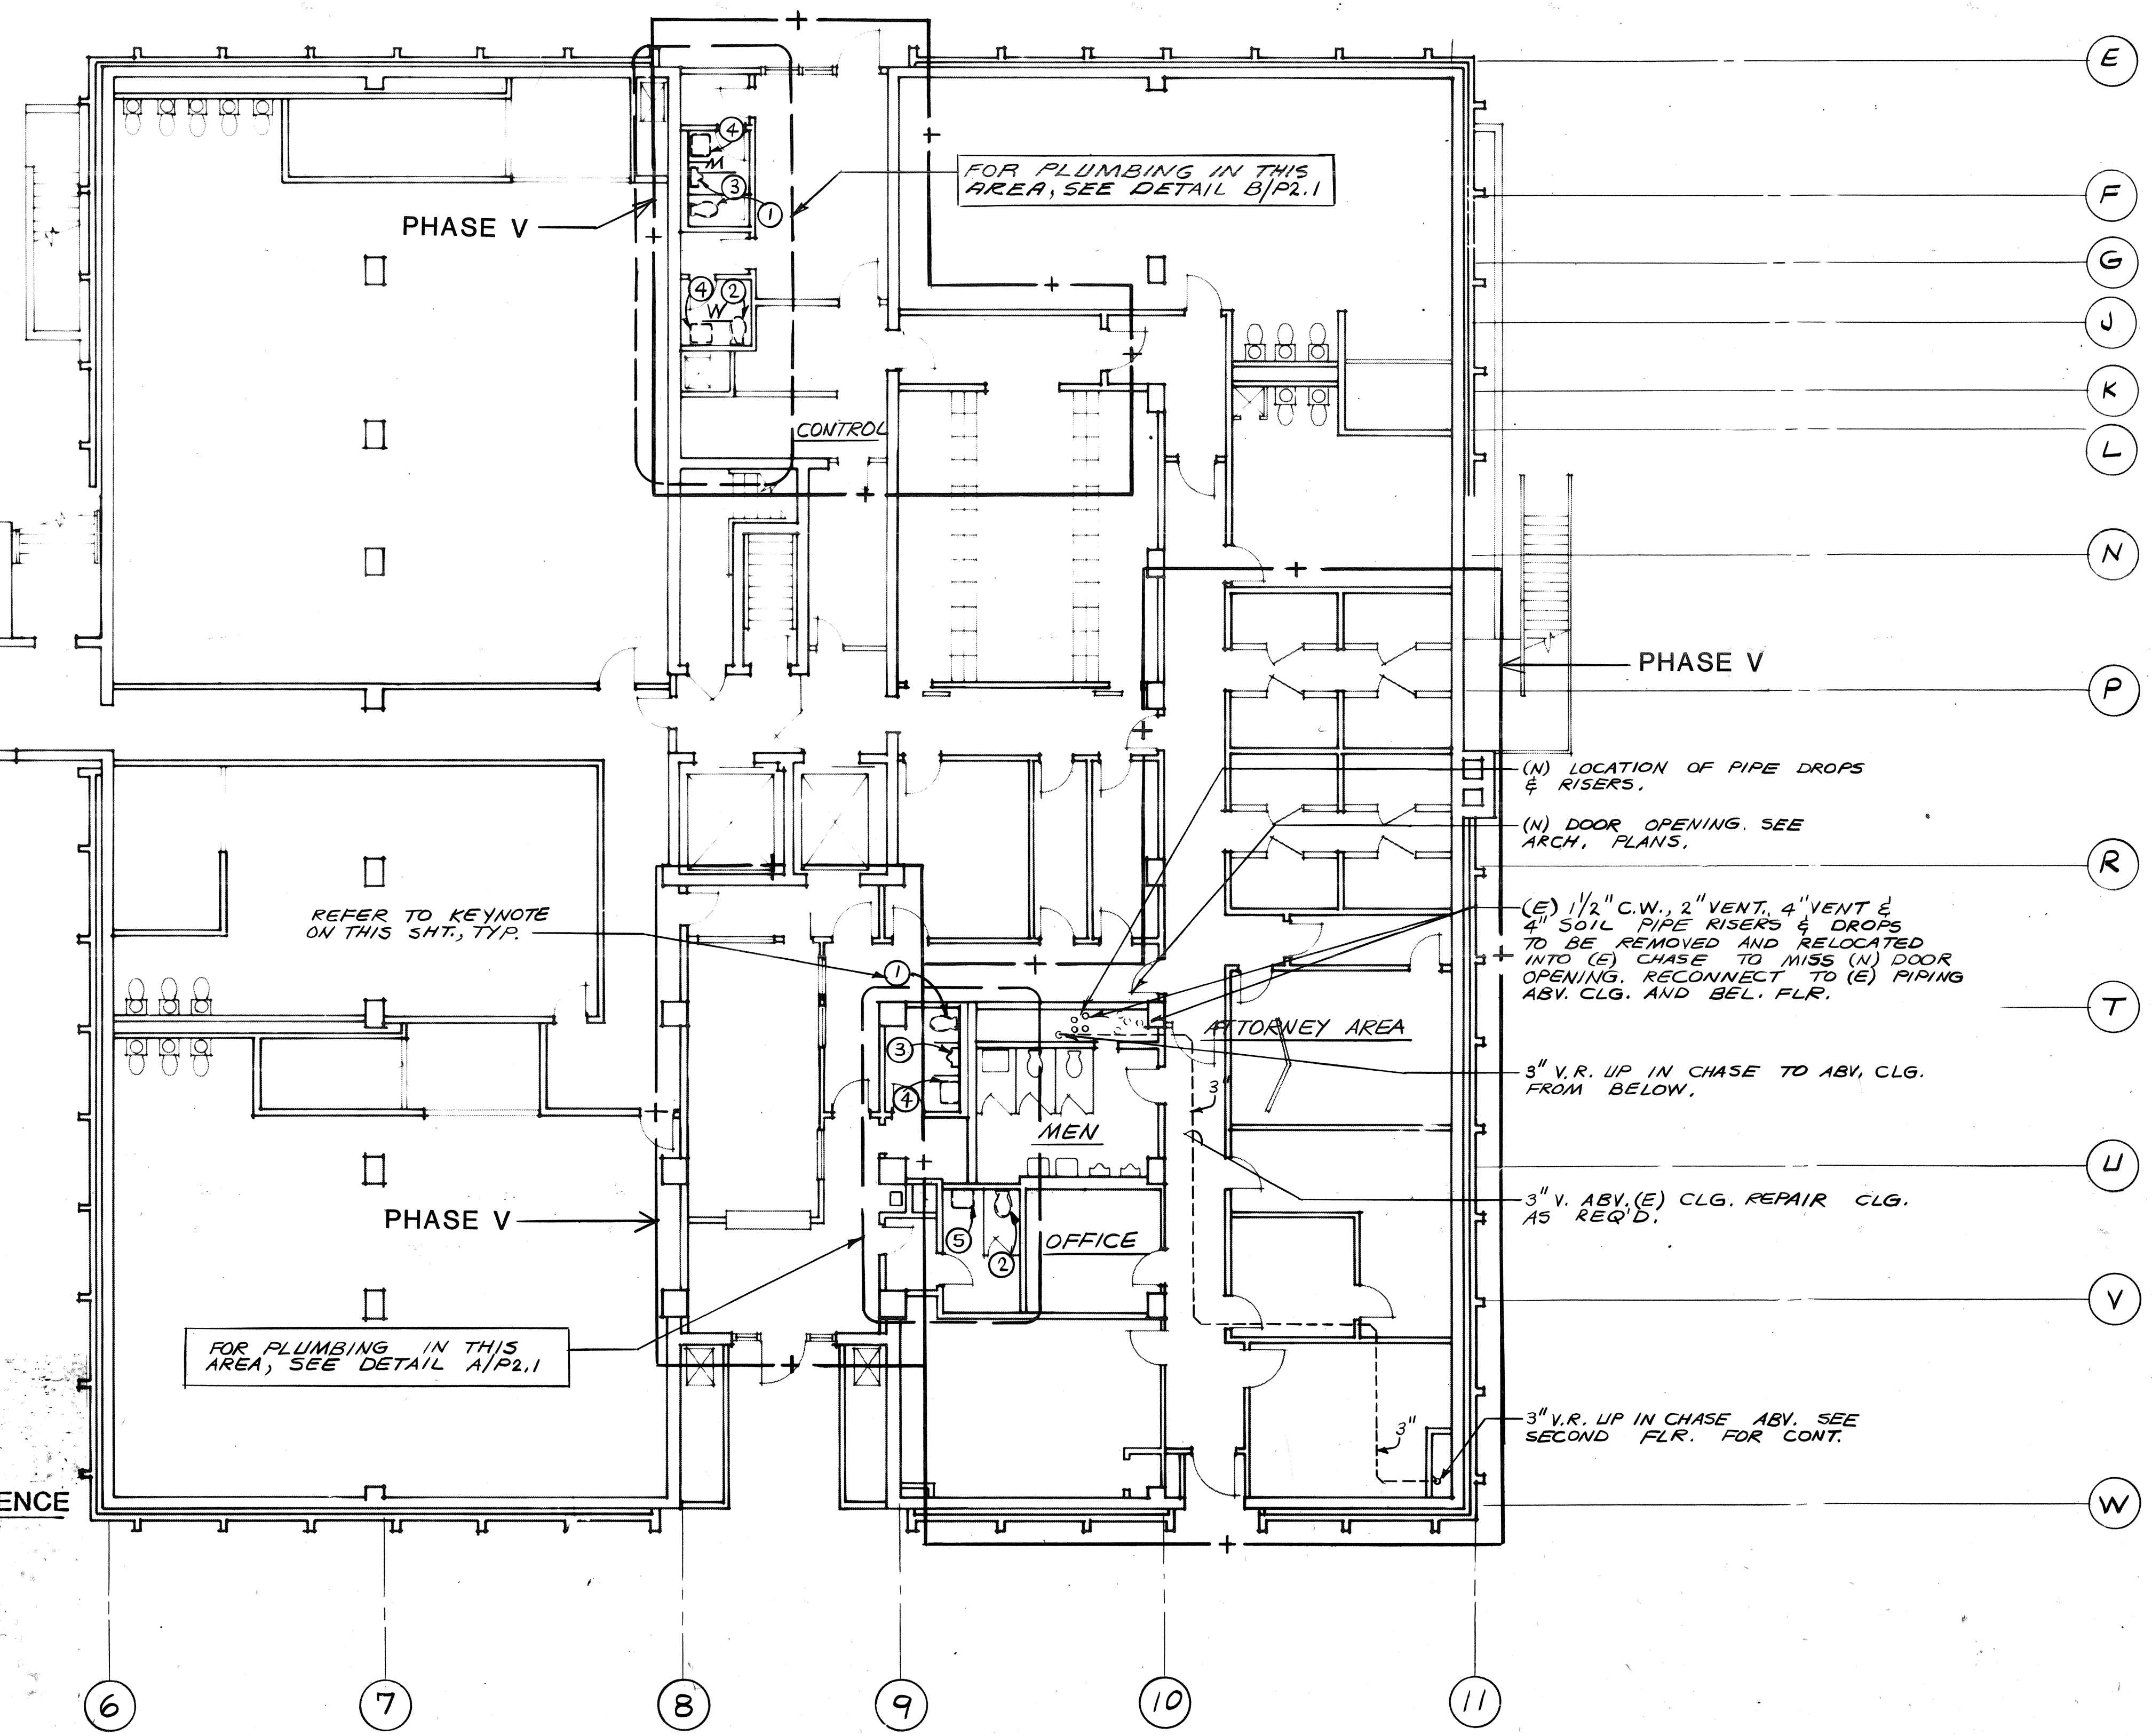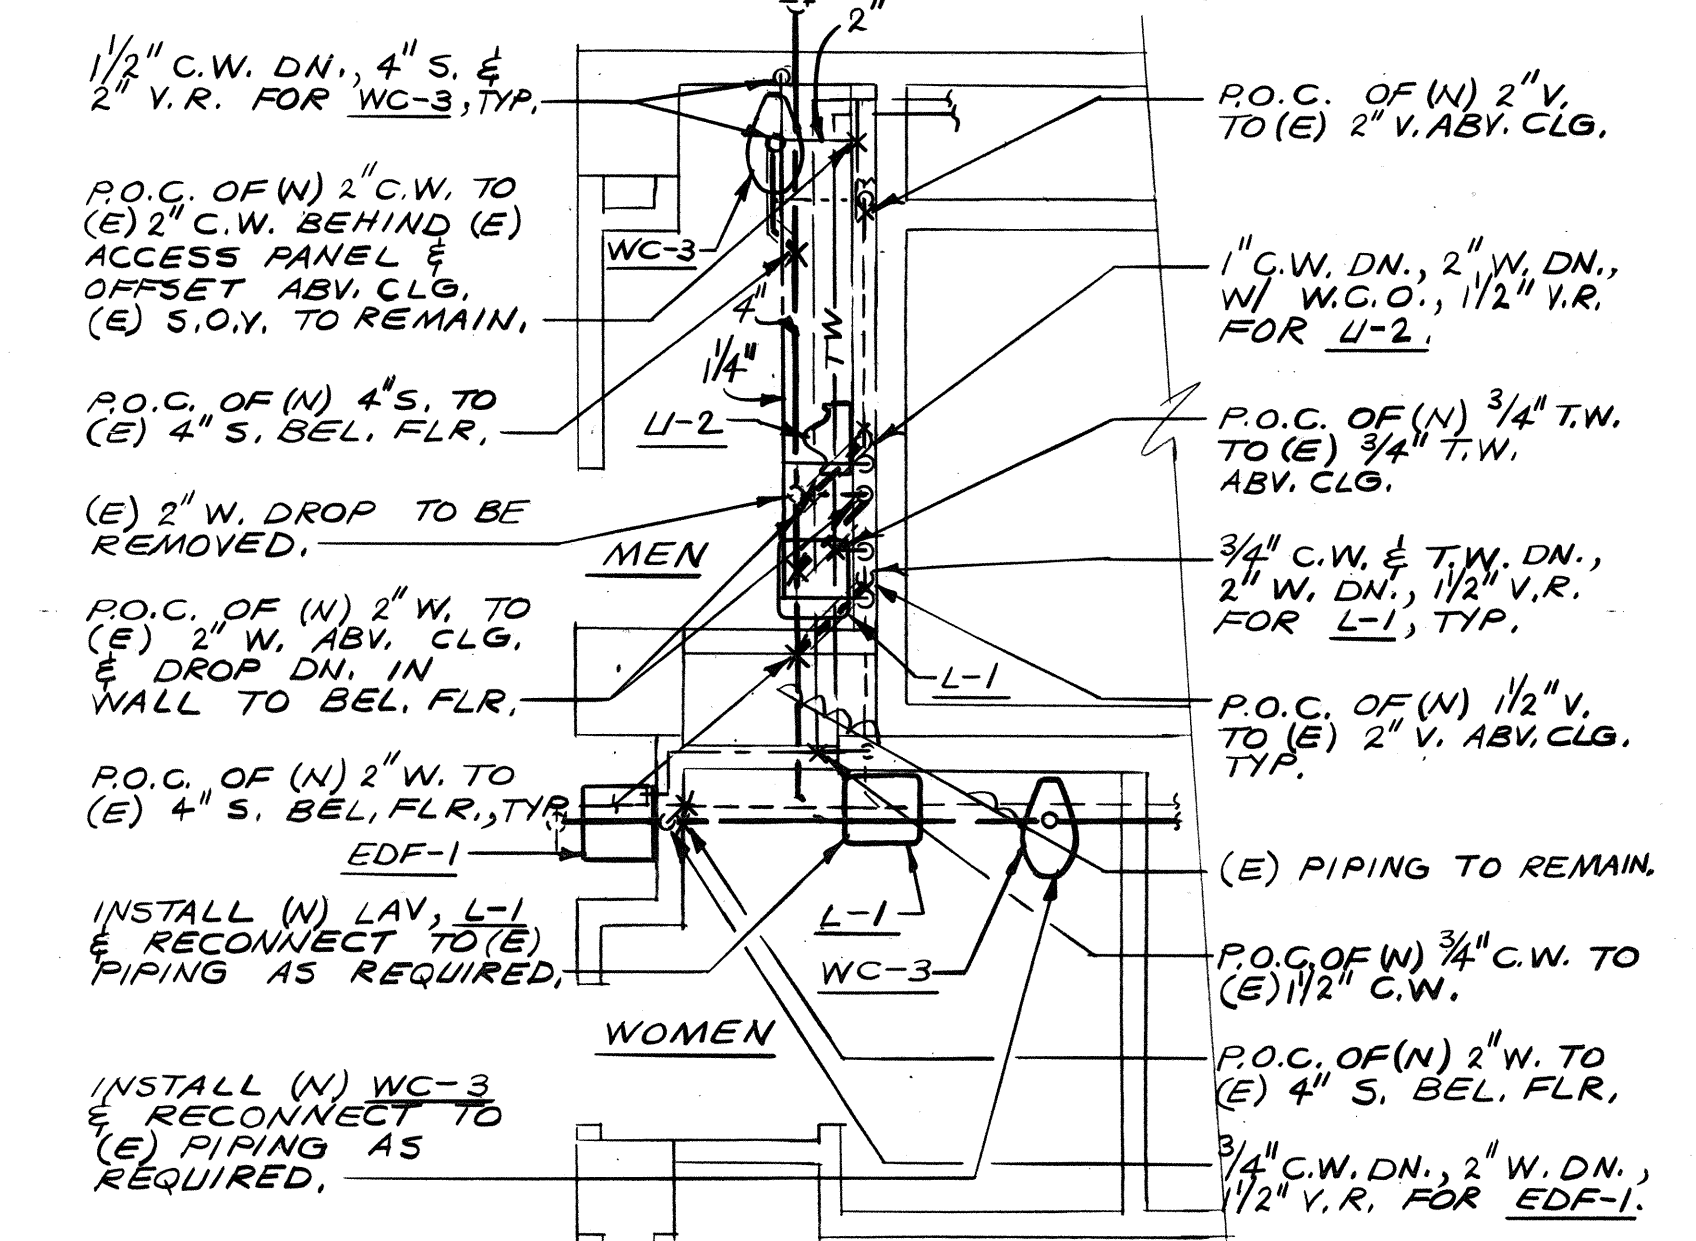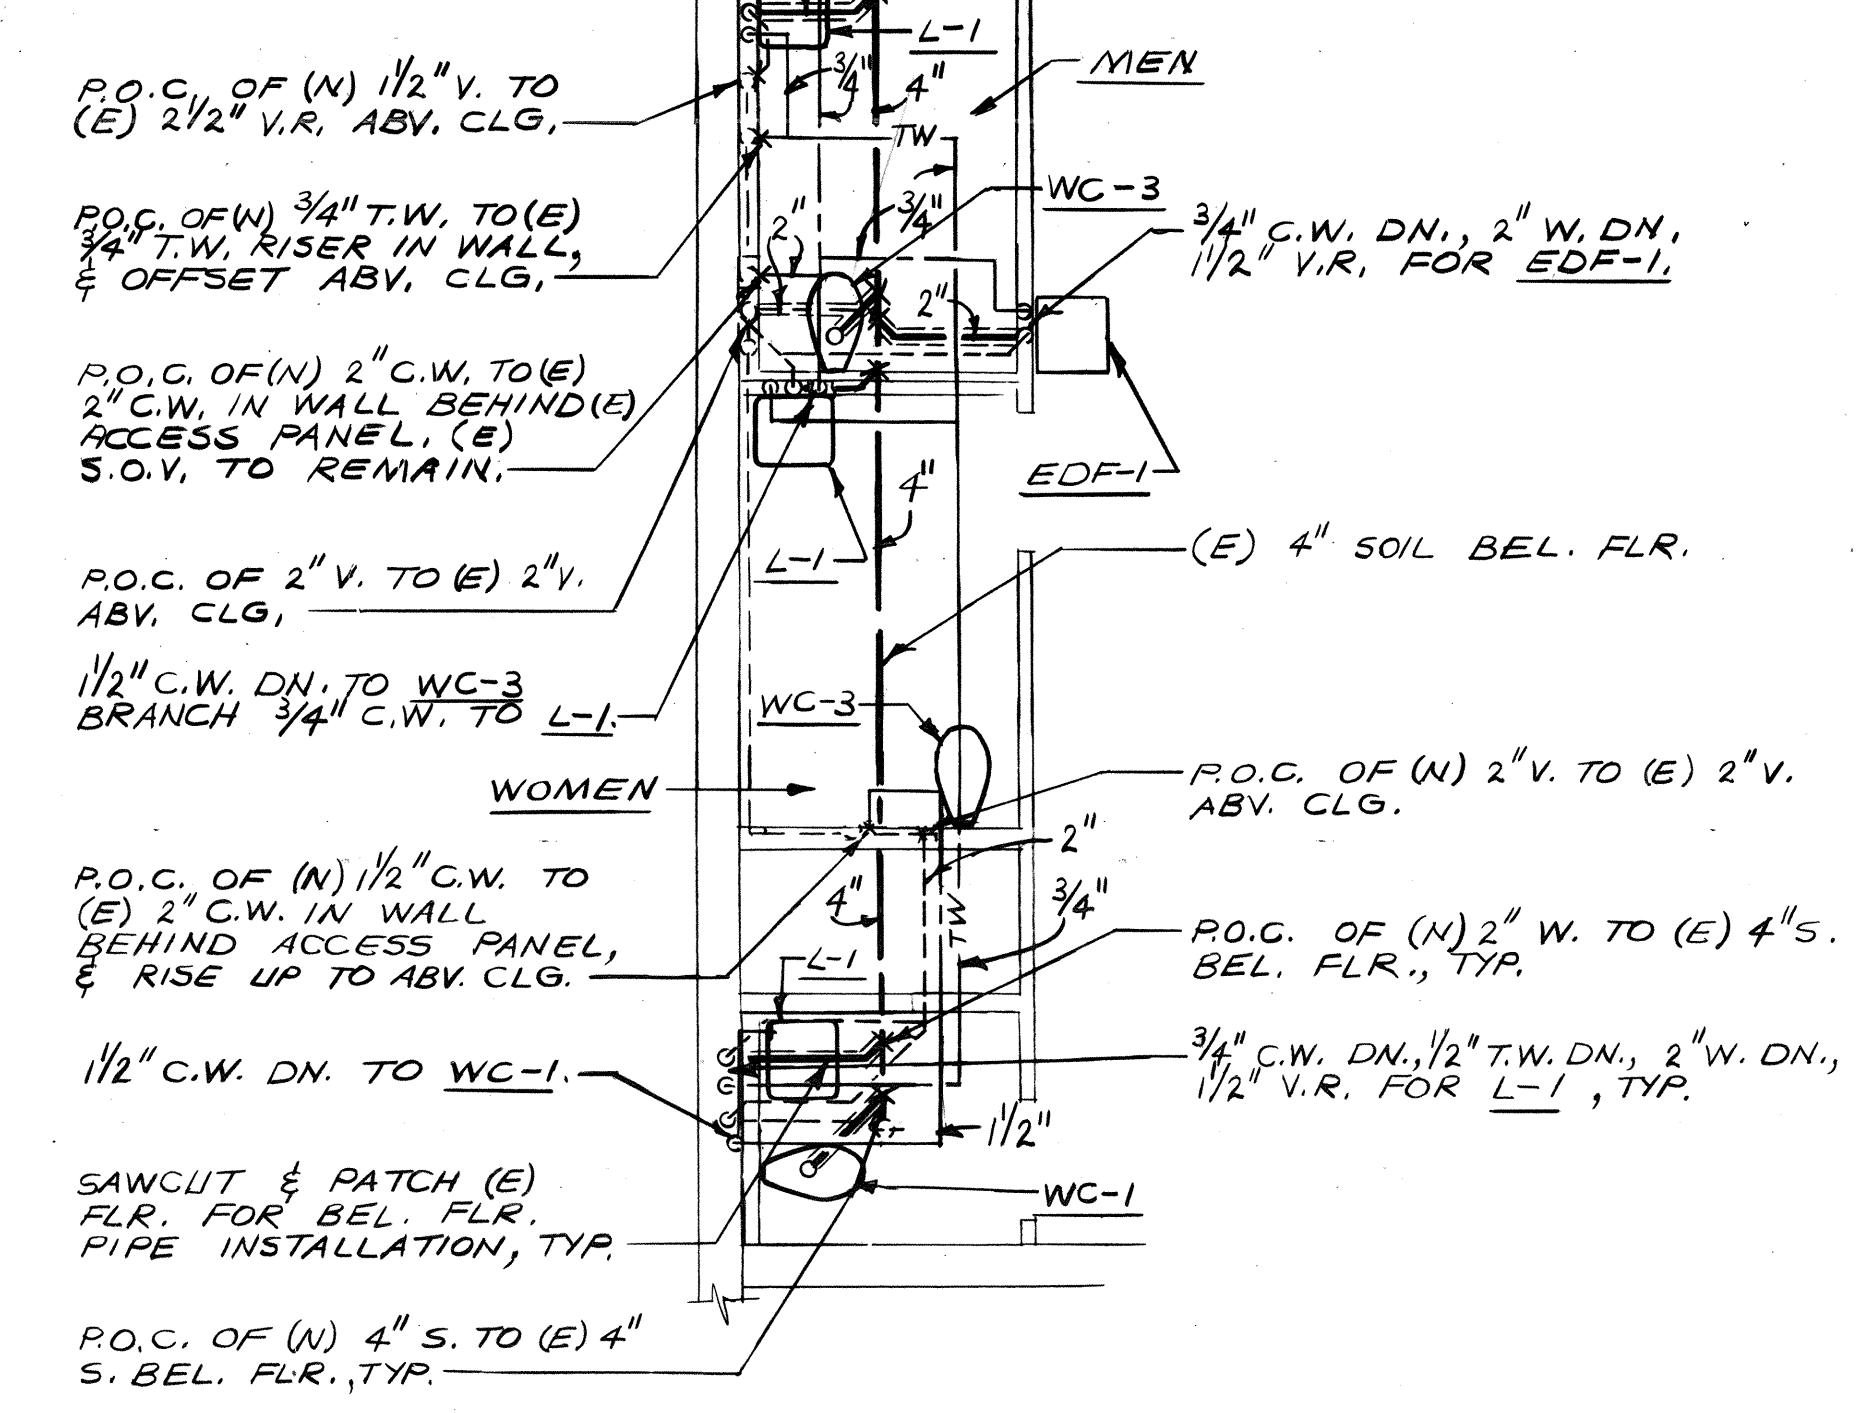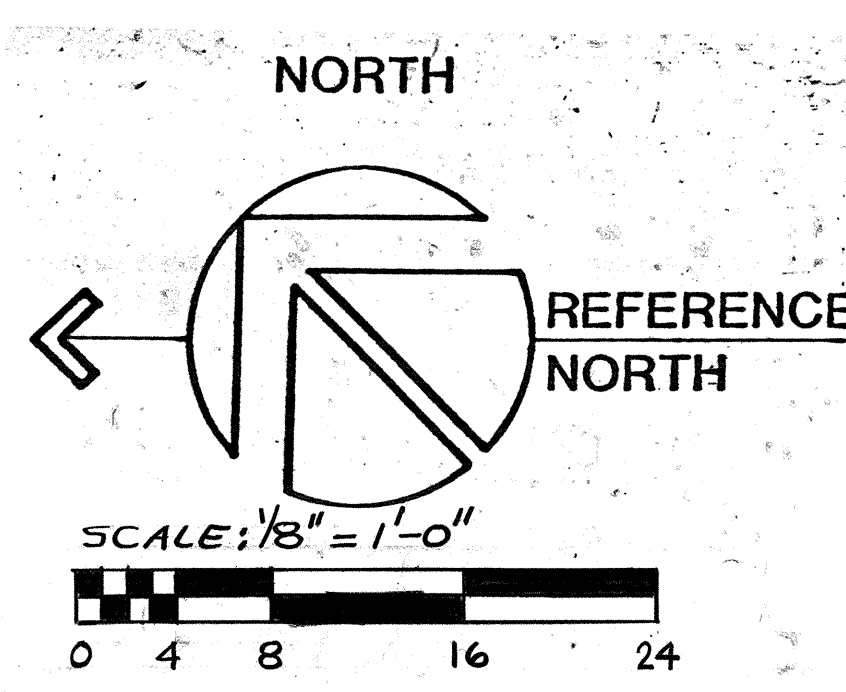

DEMOLITION AND REMODEL FIRST FLOOR PLUMBING PLAN

THOMPSON ARCHITECTURAL GROUP, INC.
1177 West Shaw Avenue Fresno, California 93711 (209) 225-3232
TUCKER, SADLER & ASSOCIATES, A.I.A.
2411 Second Avenue San Diego, California 92101 (619) 236-6662
A JOINT VENTURE

COUNTY OF FRESNO
MAIN DETENTION
FACILITY EXPANSION
Fresno, California

Donald R. Lawrence & Associates
CONSULTING MECHANICAL ENGINEERS
1300 W. Shaw Ave., Suite 2B Fresno, CA 93711
(209) 226-0101 ME11064

Revision	Date

Warren D. Thompson, A.I.A.
California C-6742

Thomas B. Tucker, A.I.A.
California C-1886

Sheet Title
FIRST FLOOR
PLUMBING PLAN
SCALE: 1/8" = 1'-0"

Drawn By
M. TCHADADARIAN


Checked By
D. OUSTAD

Job Number
B2082 D

Date
2-4-86

Sheet
P2.1
Of

24

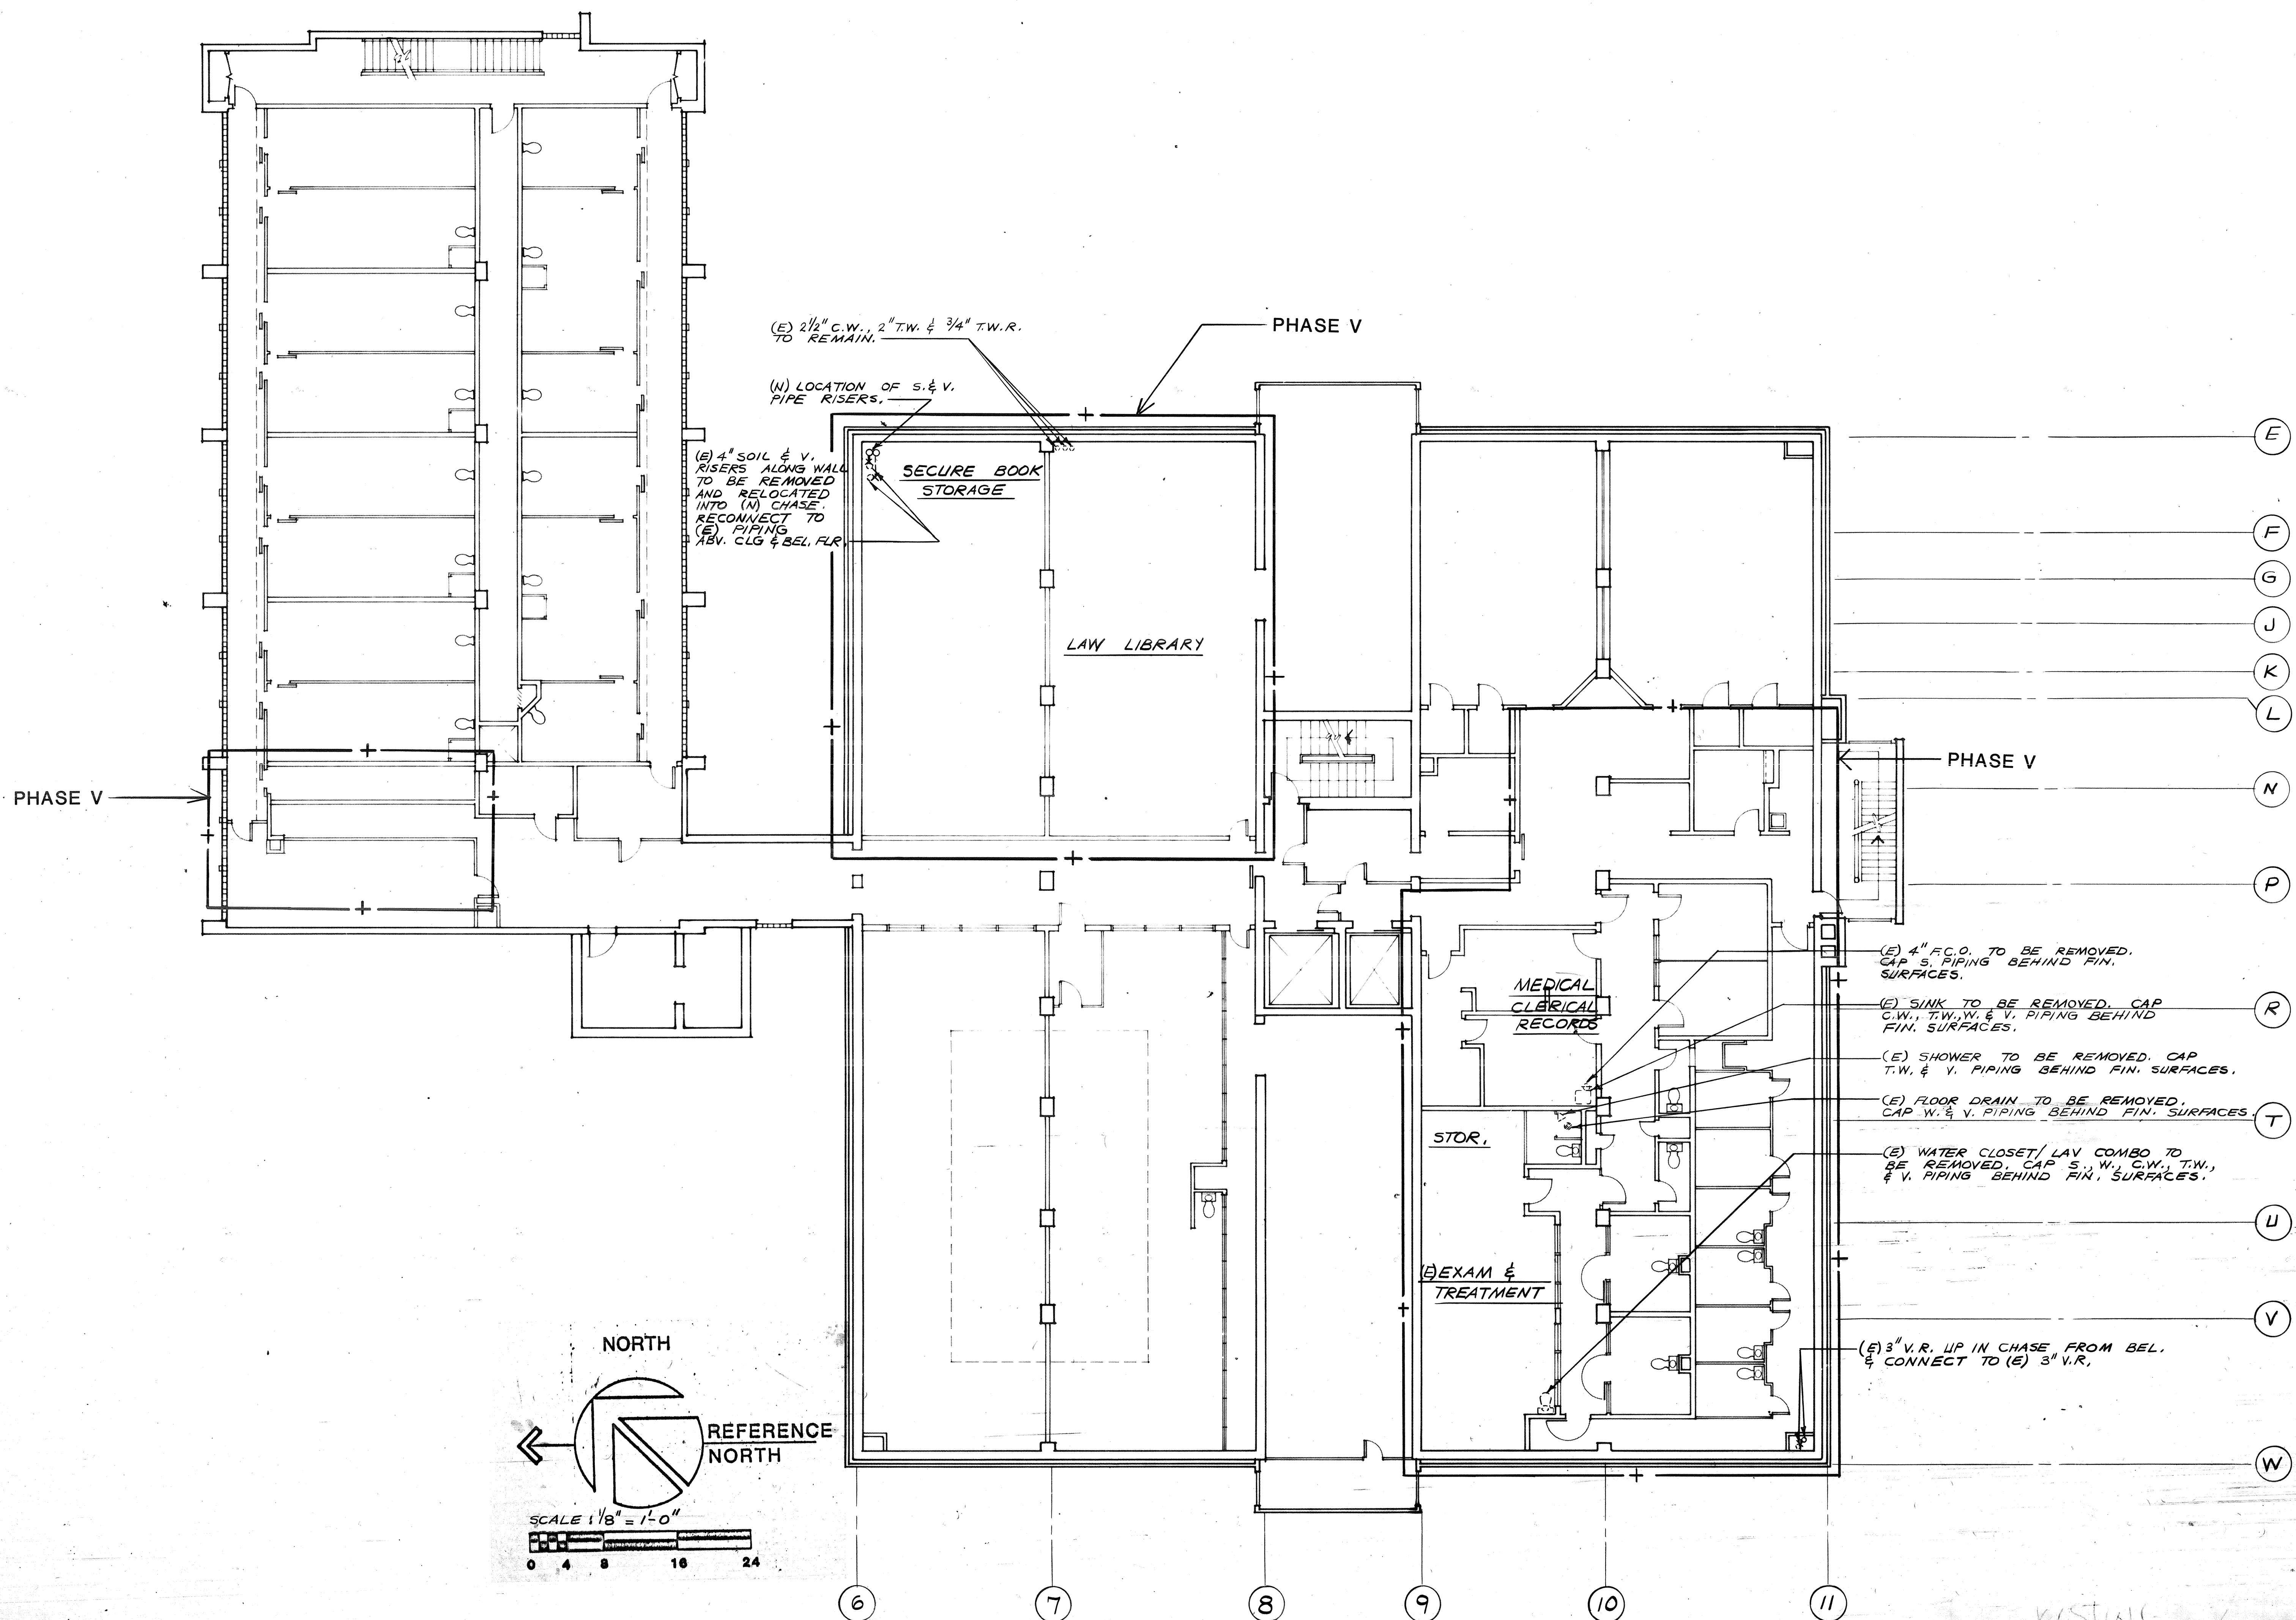

THOMPSON ARCHITECTURAL GROUP, INC.
1177 West Shaw Avenue Fresno, California 93711 (209) 225-3232
TUCKER, SADLER & ASSOCIATES, A.I.A.
2411 Second Avenue San Diego, California 92101 (619) 236-1662
A JOINT VENTURE


COUNTY OF FRESNO
MAIN DETENTION
FACILITY EXPANSION
Fresno, California

Donald R. Lawrence
Donald R. Lawrence & Associates
CONSULTING MECHANICAL ENGINEERS
1300 W. Shaw Ave., Suite 200 Fresno, CA 93711
(209) 236-0101 ME11004
FEB 6 1986

Revision	Date

Warren D. Thompson, A.I.A.
California C-6742
Thomas B. Tucker, A.I.A.
California C-1886

Sheet Title
SECOND FLOOR
PLUMBING PLAN
SCALE: 1/8" = 1'-0"
Drawn By
M. CHAPADARIAN
Job Number
83022B
Checked By
D. OUSTAD
Date
2-4-86
Sheet
P2.2

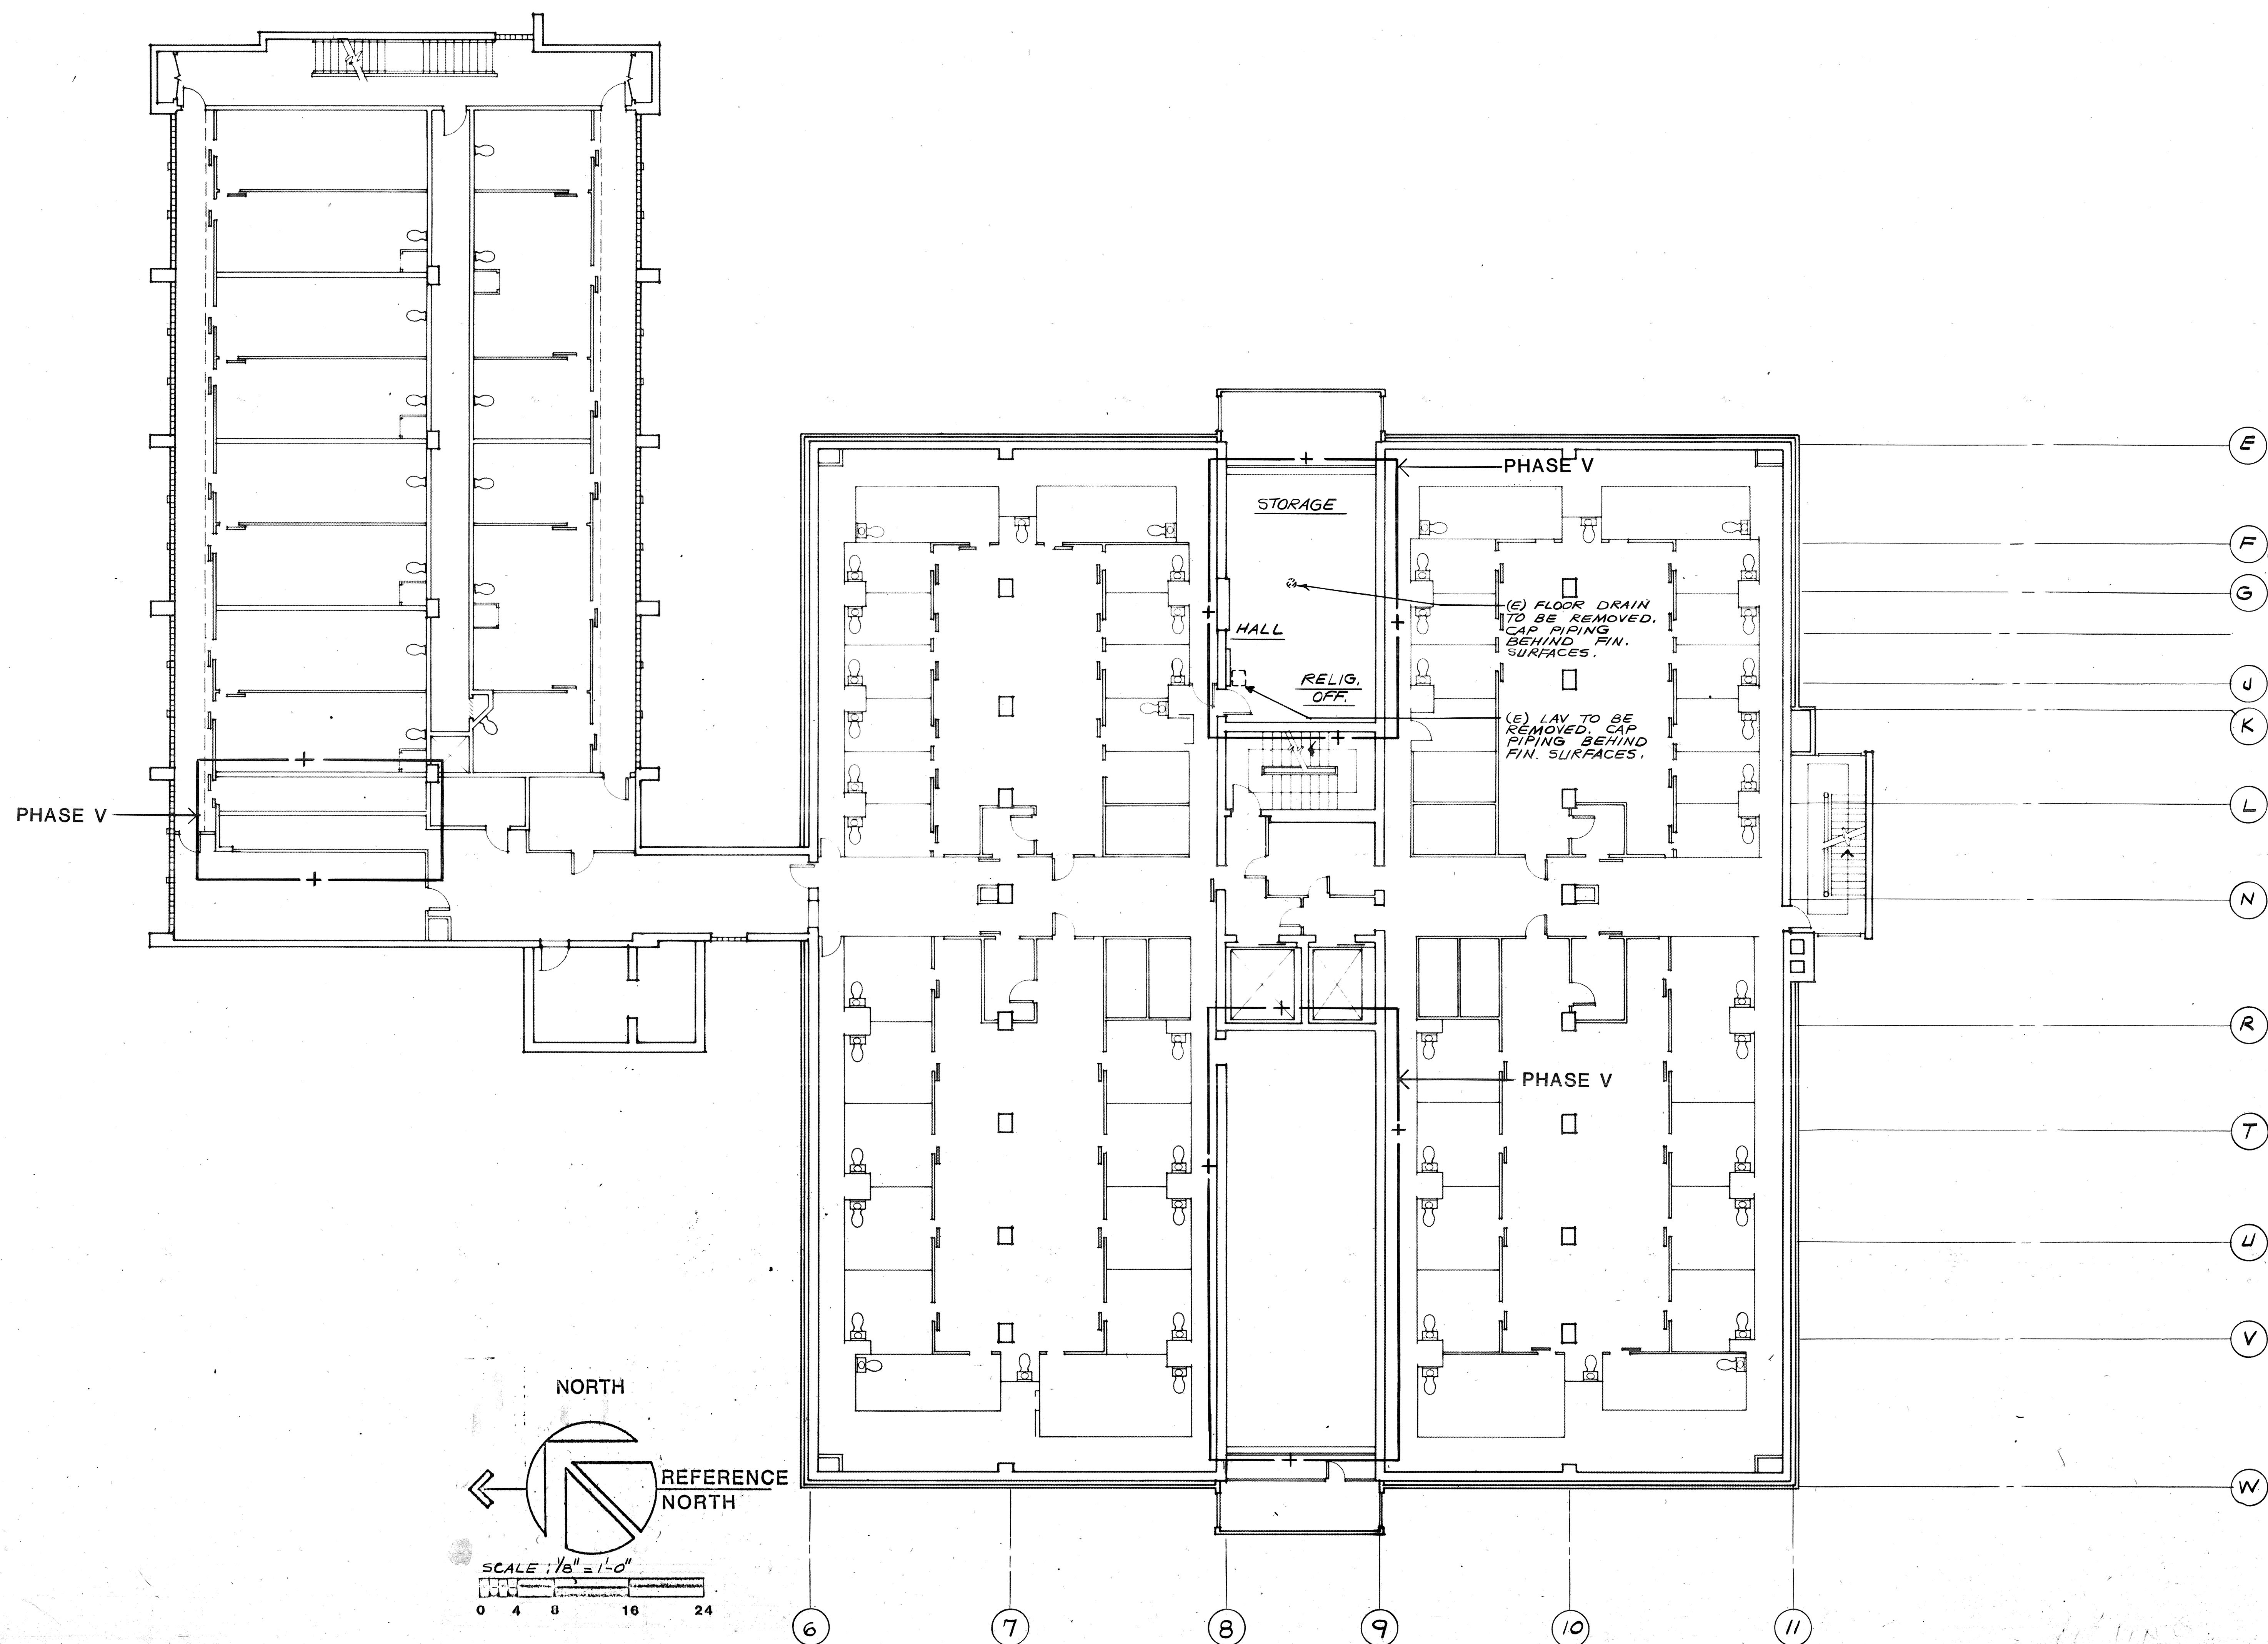

DEMOLITON THIRD FLOOR PLUMBING PLAN

THOMPSON ARCHITECTURAL GROUP, INC.
1177 West Shaw Avenue Fresno, California 93711 (209) 225-3232
TUCKER, SADLER & ASSOCIATES, A.I.A.
2411 Second Avenue San Diego, California 92101 (619) 236-1662
A JOINT VENTURE

COUNTY OF FRESNO
MAIN DETENTION
FACILITY EXPANSION
Fresno, California

Donald R. Lawrence
Donald R. Lawrence & Associates
CONSULTING MECHANICAL ENGINEERS
1300 W. Shaw Ave., Suite 2B Fresno, CA 93711
(209) 226-0101 ME11064

Revision	Date

Warren D. Thompson, A.I.A.
California C-6742

Thomas B. Tucker, A.I.A.
California C-1886

Sheet Title
THIRD FLOOR
PLUMBING PLAN

Drawn By
M. CHAPADARIAN

Checked By
D. OLSTAD



Job Number
83082 B

Date
2-4-86

Sheet
P2.3

22

- KITCHEN DEMOLITION NOTES:
1. ALL KITCHEN EQUIPMENT THAT IS BEING REMOVED SHALL BE DONE BY THE GENERAL CONTRACTOR, UNLESS NOTED OTHERWISE. THE PLUMBING CONTRACTOR SHALL DISCONNECT AND REMOVE ALL PIPING TO EQUIPMENT AND CAP BEHIND FINISHED SURFACES.
 2. REFER TO DEMOLITION PLANS SHT. A-1118 FOR ADDITIONAL INFORMATION.
 3. ALL EXISTING PIPING IN EXISTING WALLS THAT ARE BEING REMOVED, SHALL BE REMOVED BY THE PLUMBING CONTRACTOR AND CAPPED ABOVE THE CEILING OR BELOW THE (E) FLOOR SLAB. ANY PIPE DROPS AND RISERS THAT NEED TO STAY IN SERVICE SHALL BE RE-ROUTED INTO NEW WALLS.
 4. PLUMBING CONTRACTOR TO REPATCH (E) CONCRETE FLOOR SLAB DUE TO THE REMOVAL OF FLOOR DRAINS, FLOOR SINKS, ETC. AND CAPPING OFF PIPING BELOW FLOOR.
 5. ALL FLOOR DRAINS AND FLOOR SINKS BEING REMOVED SHALL BE DONE BY THE PLUMBING CONTRACTOR.

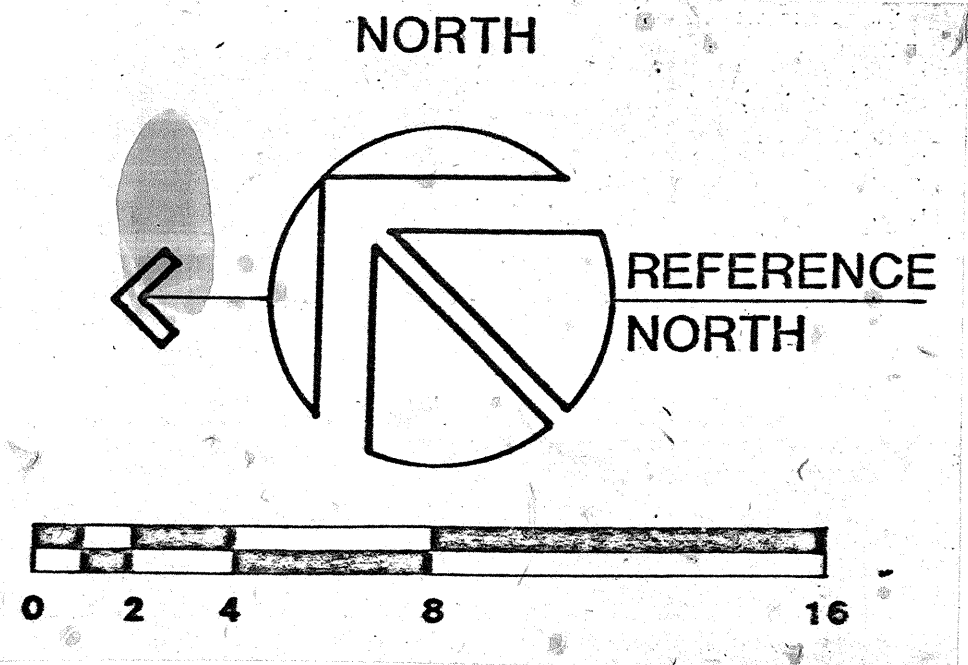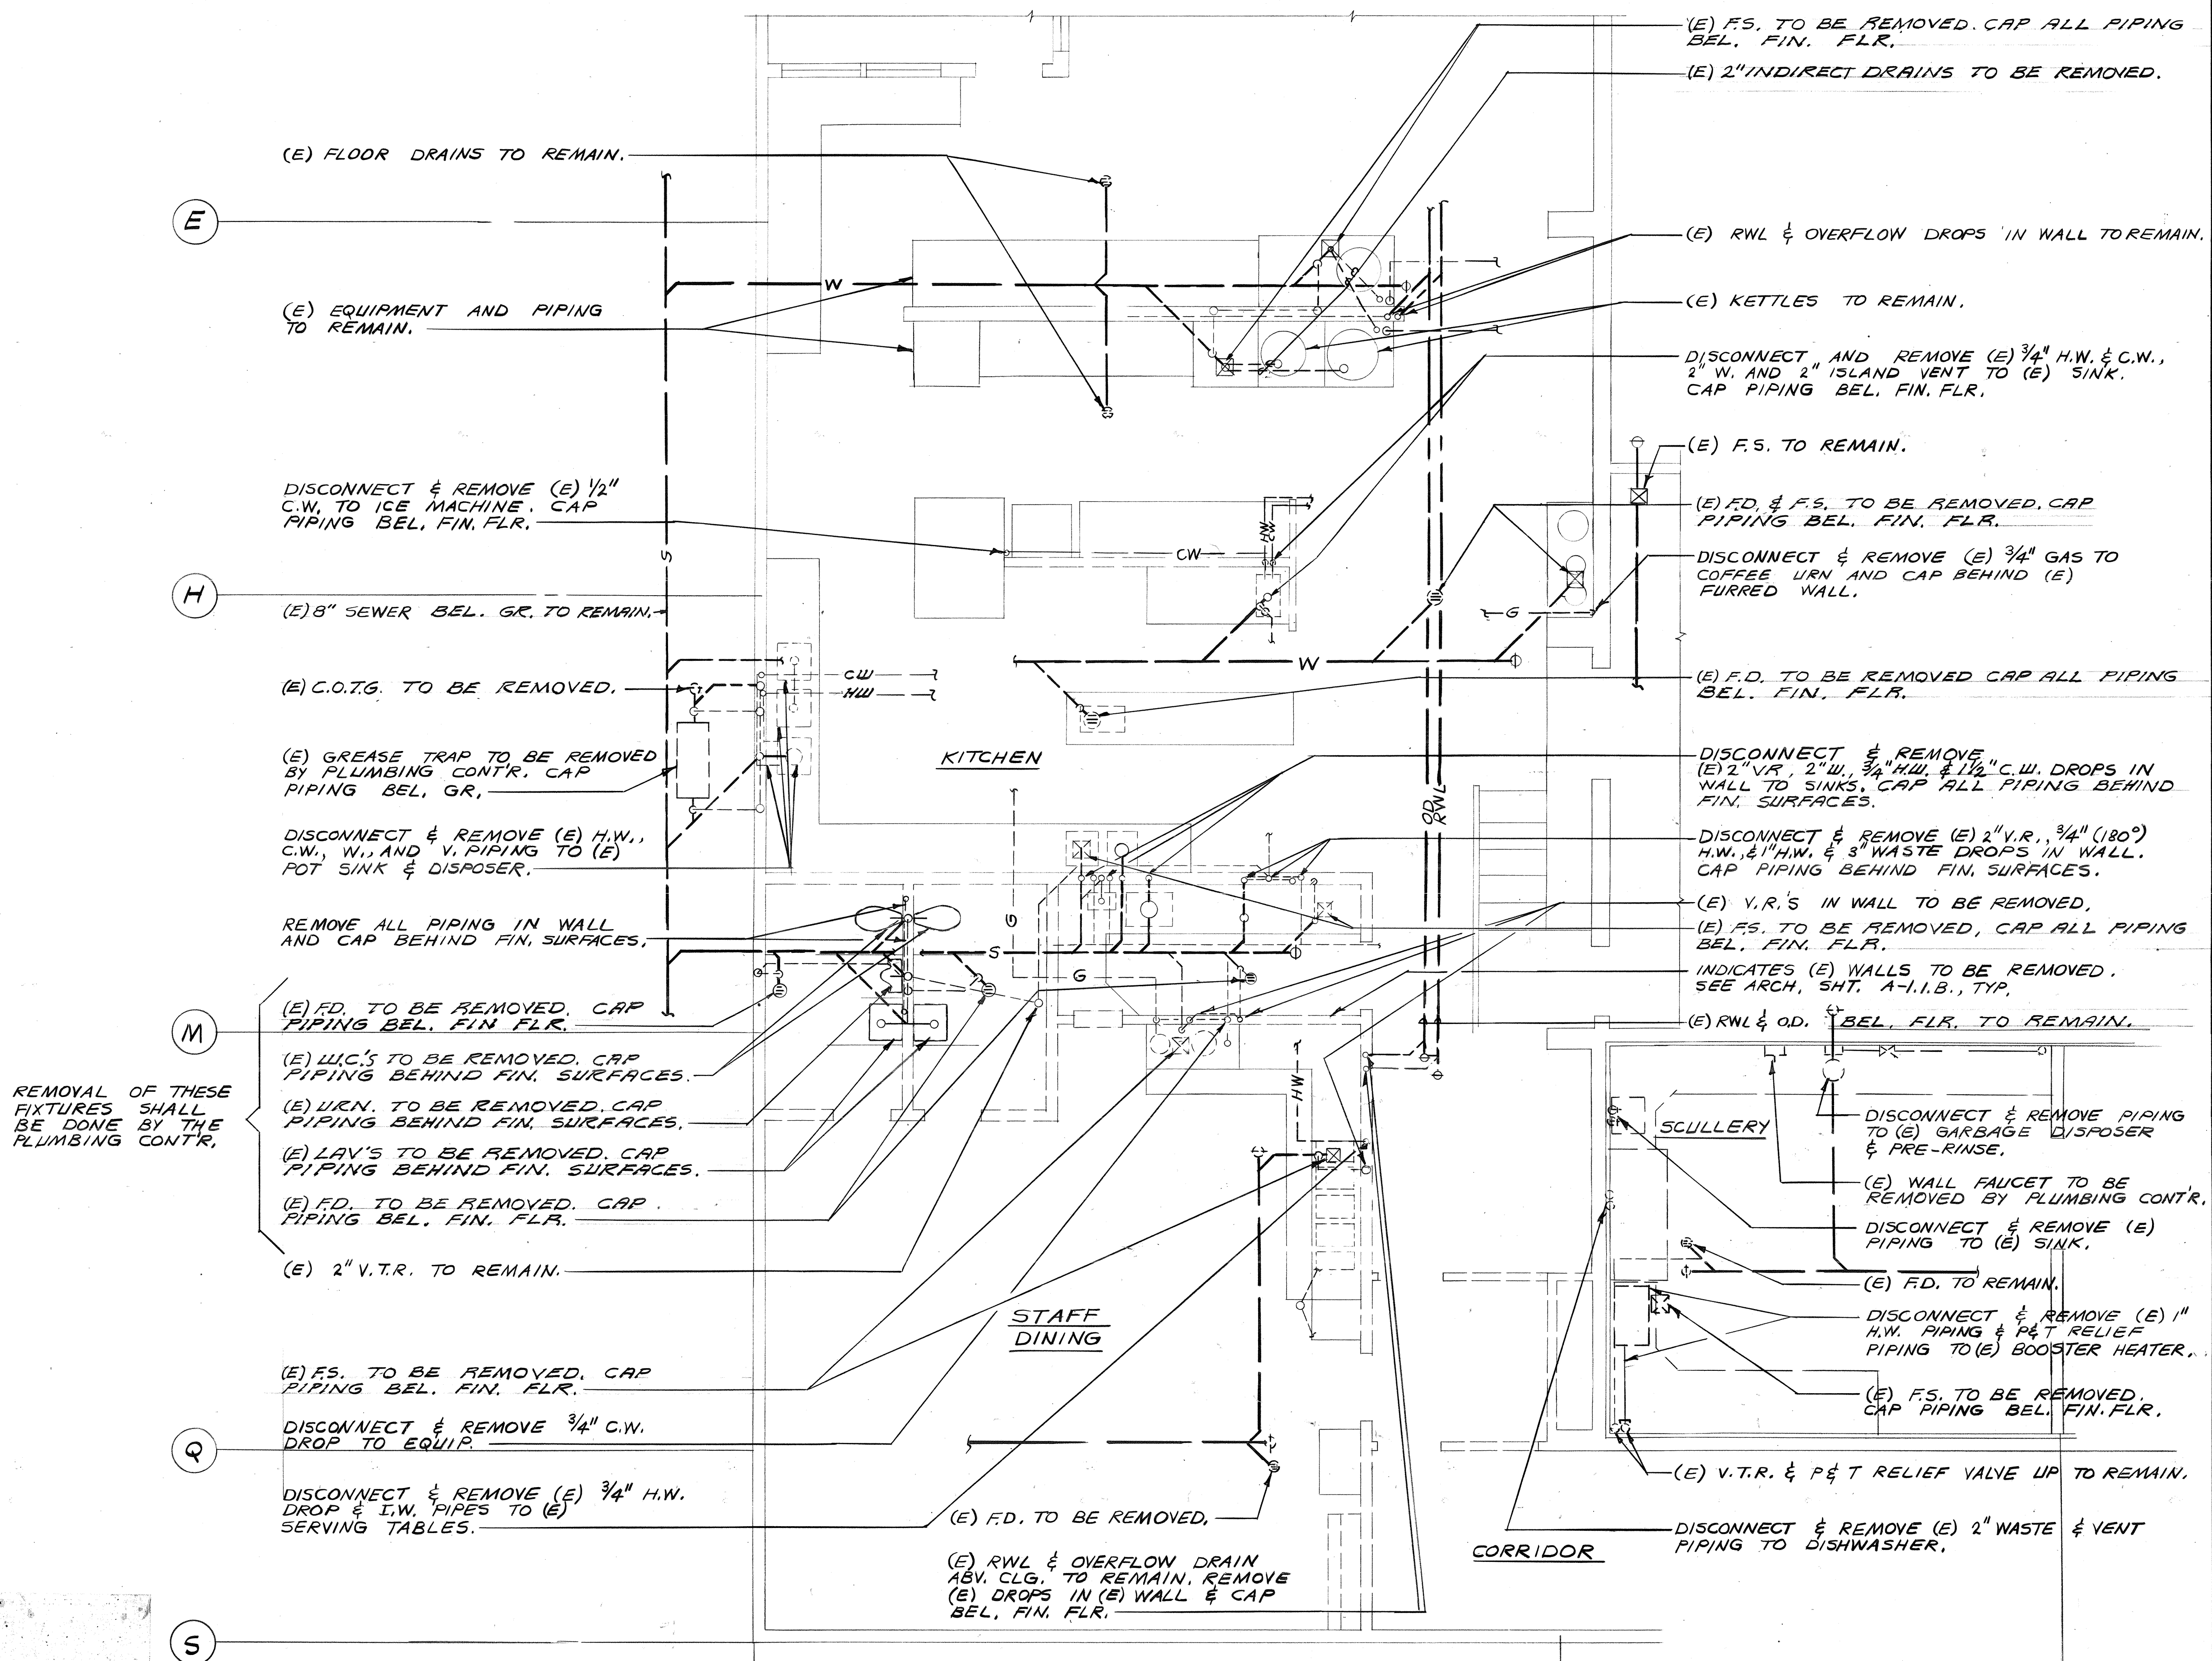

KITCHEN AREA PLUMBING DEMOLITION PLAN
SCALE: 1/4" = 1'-0"

THOMPSON ARCHITECTURAL GROUP, INC.
1177 West Shaw Avenue Fresno, California 93711 (209) 225-3232
TUCKER, SADLER & ASSOCIATES, A.I.A.
2411 Second Avenue San Diego, California 92101 (619) 236-1662
A JOINT VENTURE

COUNTY OF FRESNO
MAIN DETENTION
FACILITY EXPANSION
Fresno, California

Donald R. Lawrence & Associates
CONSULTING MECHANICAL ENGINEERS
1300 W. Shaw Ave., Suite 2B Fresno, CA 93711
(209) 226-0101 ME11064

Revision	Date

Warren D. Thompson, A.I.A.
California C-6742

Thomas B. Tucker, A.I.A.
California C-1886

Sheet Title
KITCHEN DEMOLITION
PLUMBING PLAN

Drawn By
M. CHAPADARIAN

Checked By
D. OLSTAD

Job Number
83021 B

Date
2-4-86

Sheet
P3.1

**COUNTY OF FRESNO
 MAIN DETENTION
 FACILITY EXPANSION
 Fresno, California**

Donald R. Lawrence
Donald R. Lawrence & Associates
 CONSULTING MECHANICAL ENGINEERS
 1300 W. Shaw Ave., Suite 218 Fresno, CA 93711
 (209) 226-0101 ME11064

Revision	Date

Warren D. Thompson, A.I.A.
 California C-6742

Thomas B. Tucker, A.I.A.
 California C-1886

Sheet Title
**KITCHEN NEW
 PLUMBING PLAN**


Drawn By
 M.T. ADRIAN

Checked By
 D. OLSTAD

Job Number
 02002-B


Date
 2-4-86


Sheet
P3.2

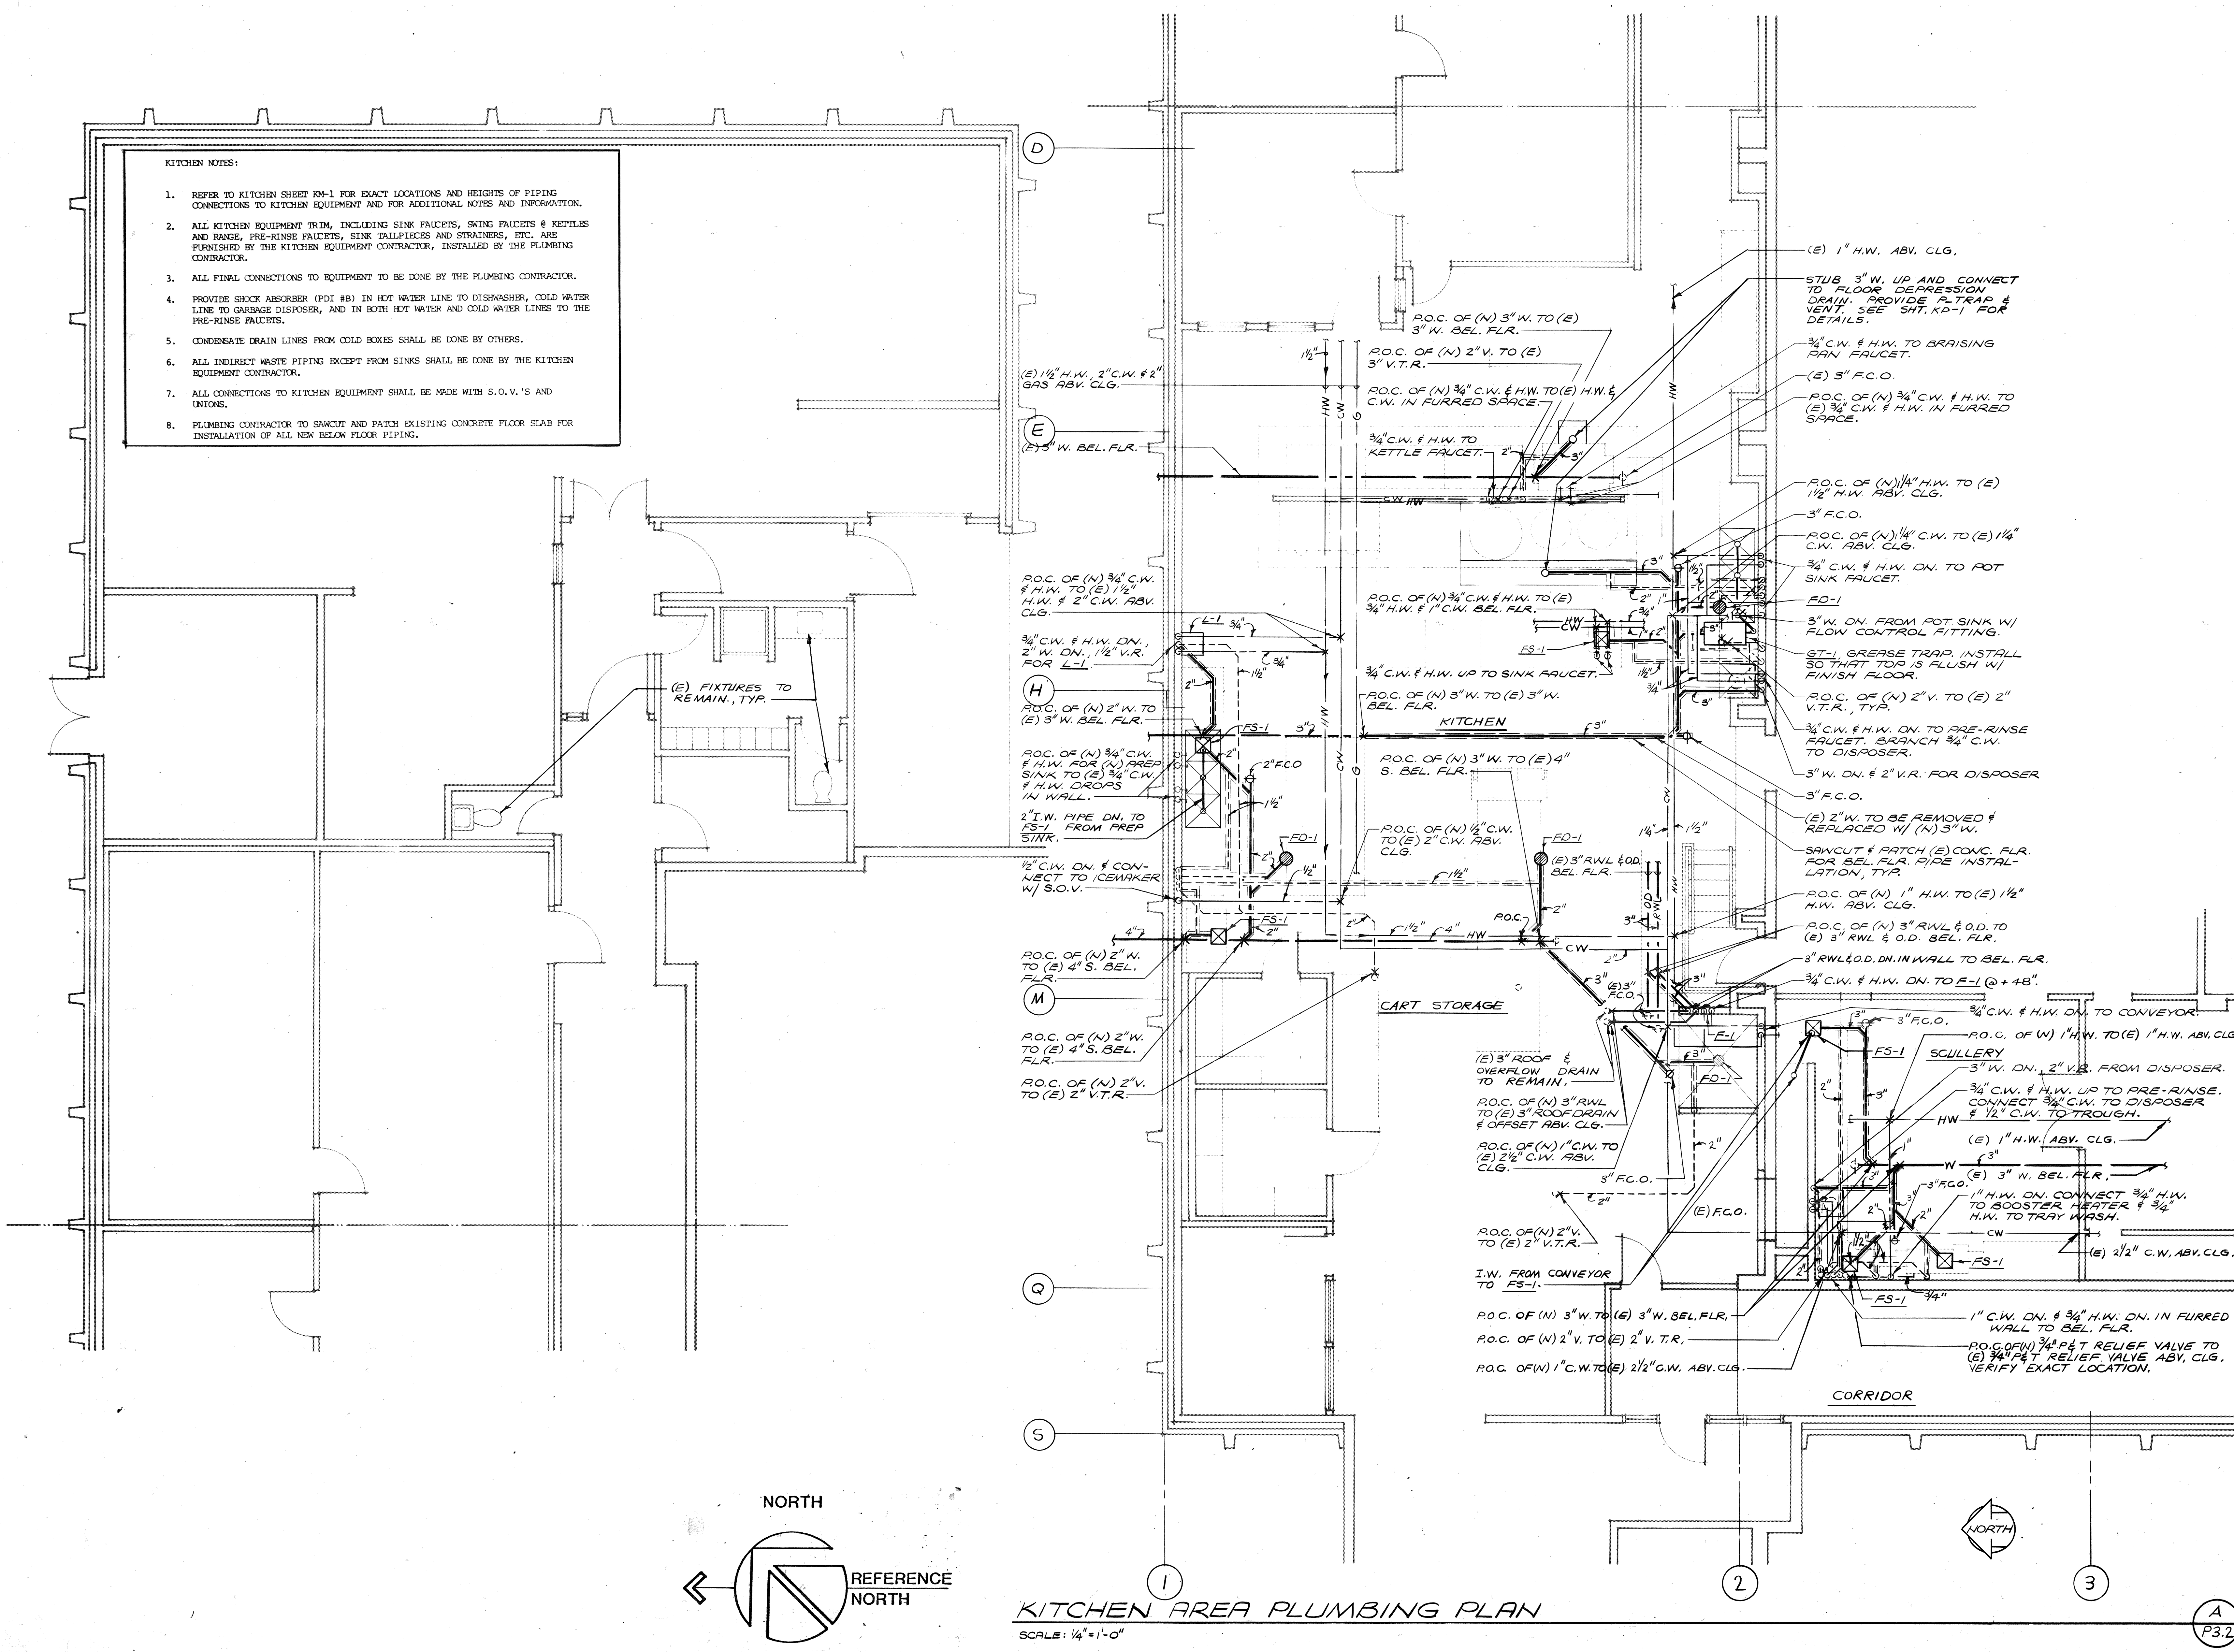

KITCHEN AREA PLUMBING PLAN


SCALE: 1/4" = 1'-0"

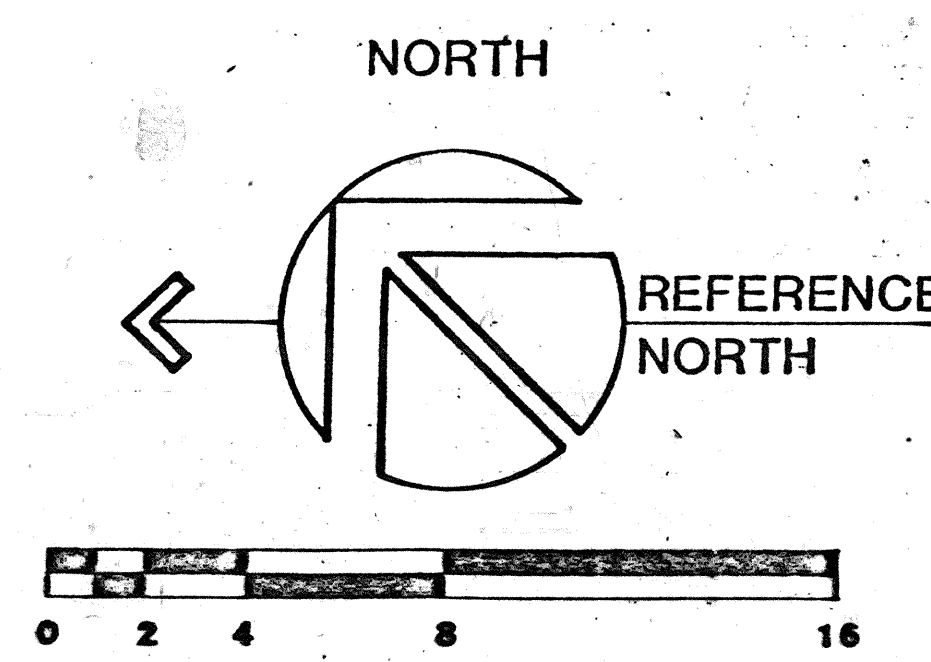

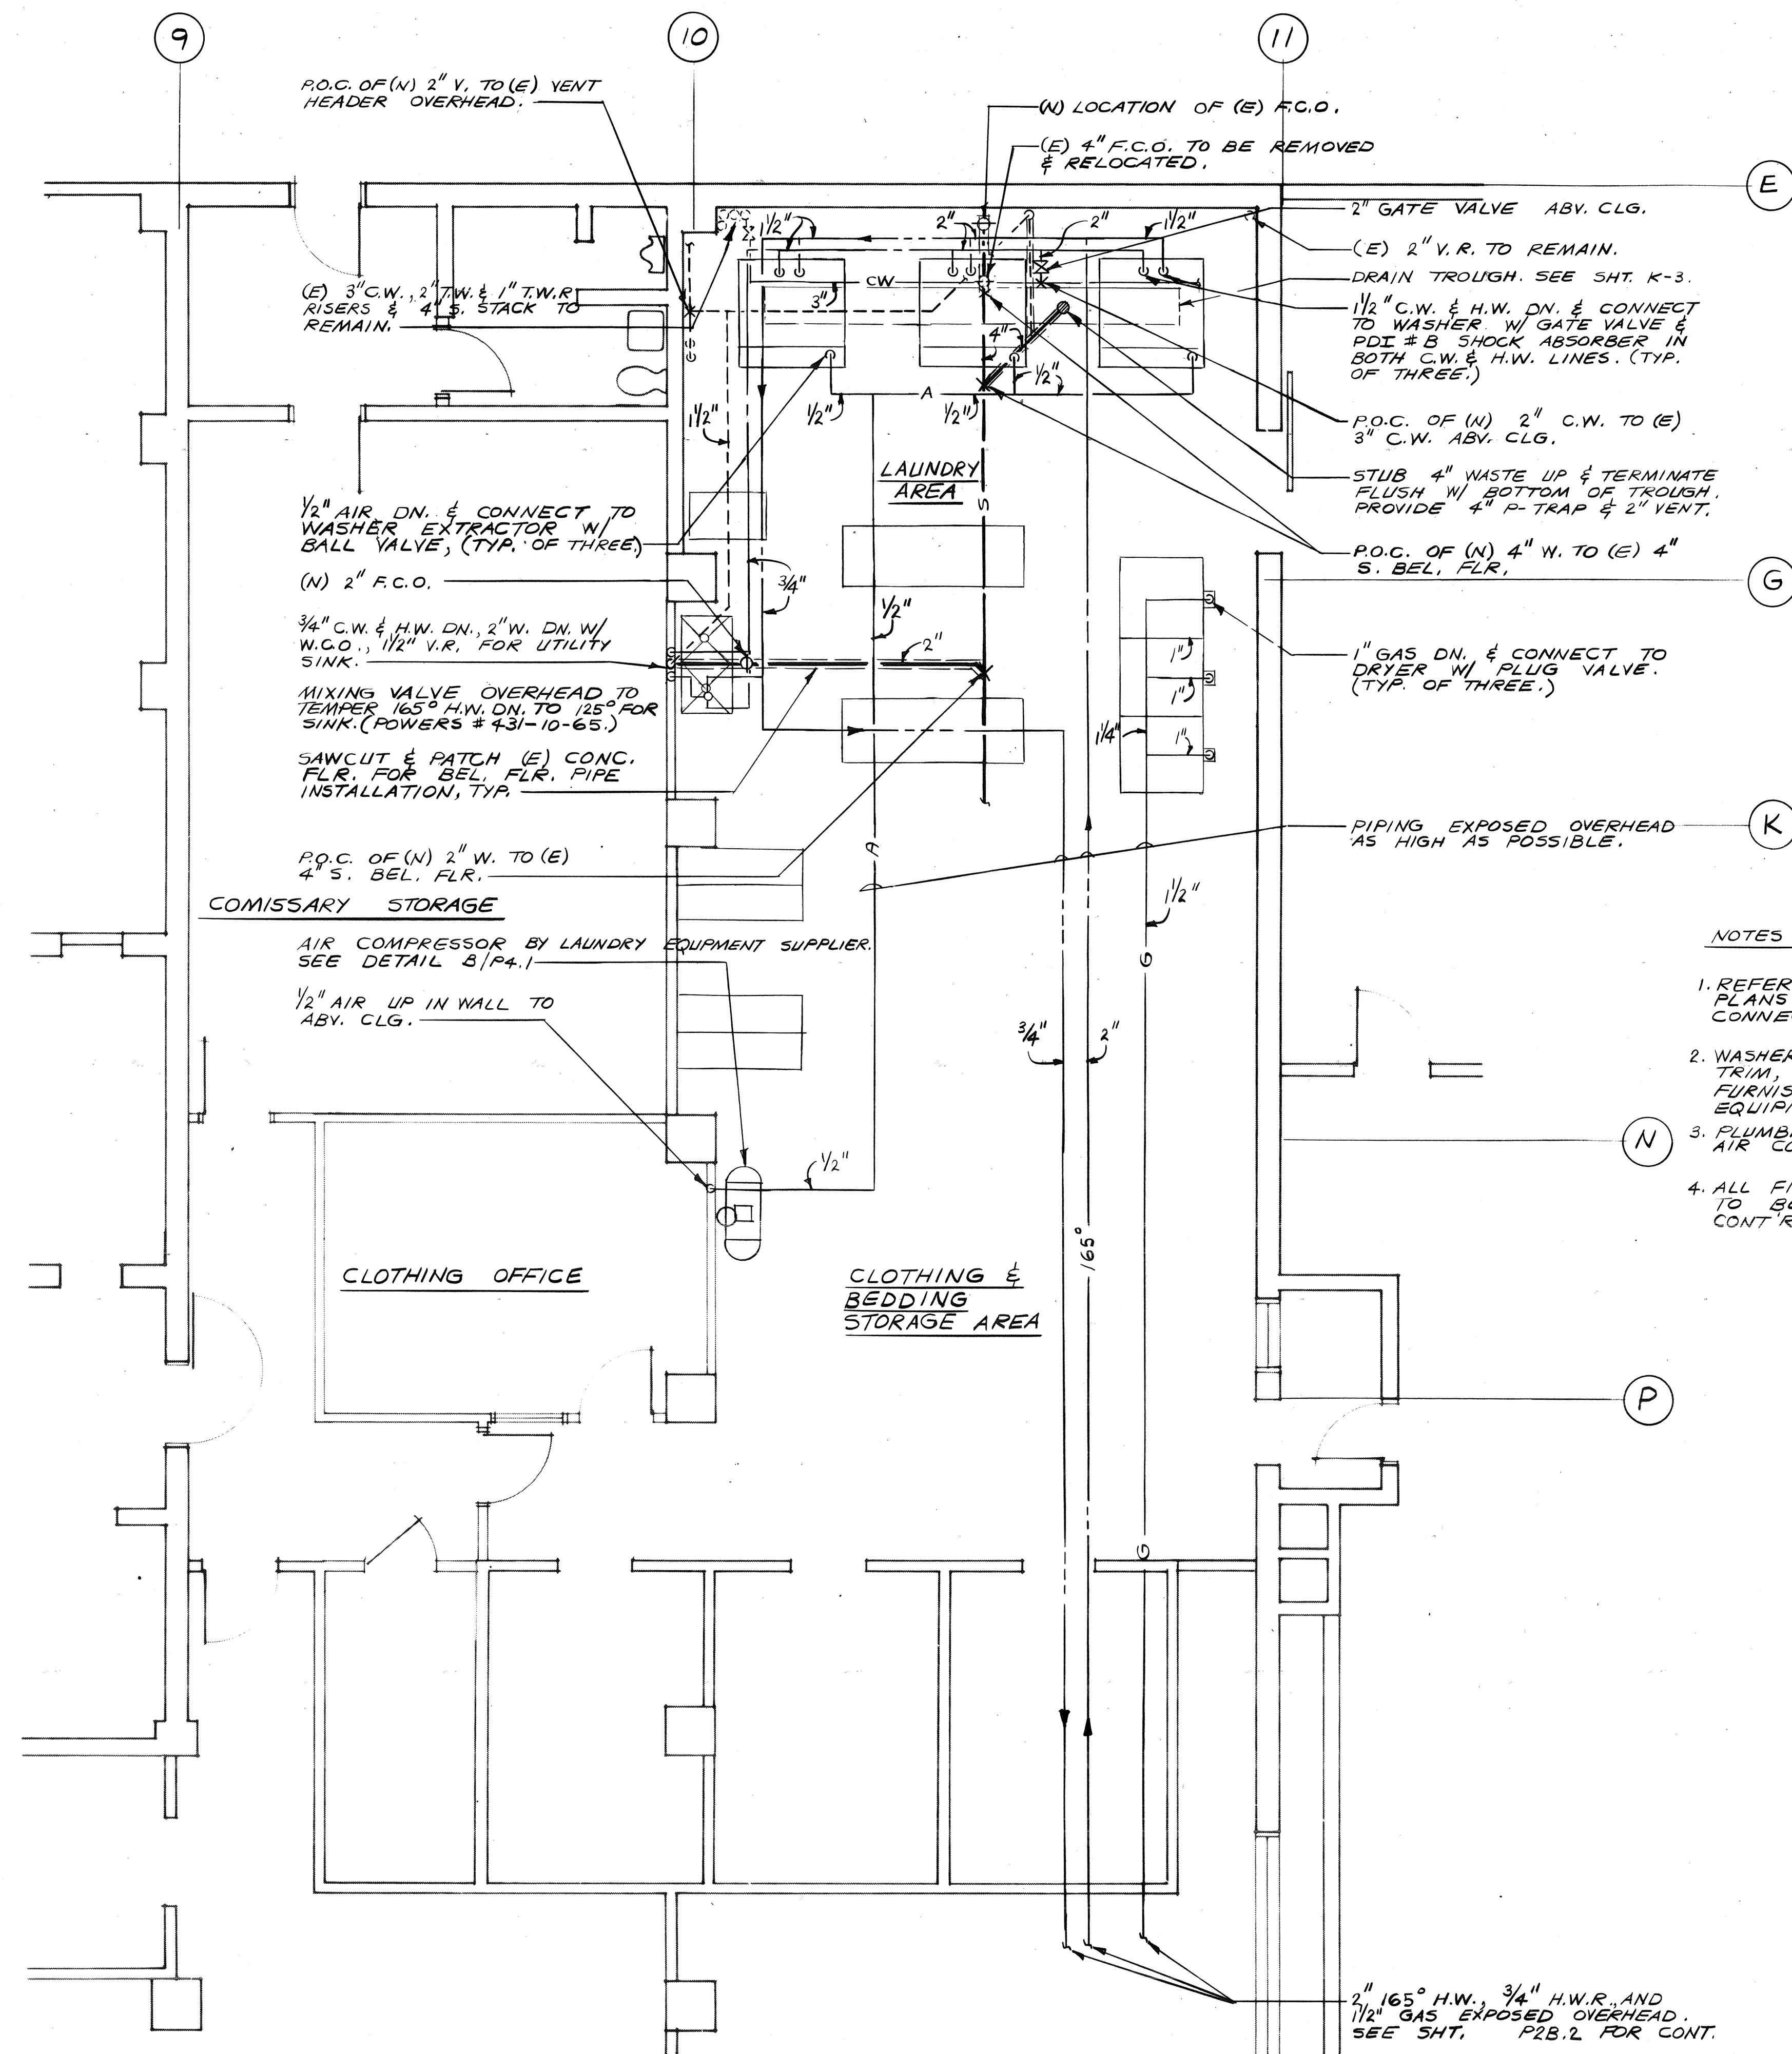


- NOTES:
1. REFER TO KITCHEN/LAUNDRY PLANS FOR EXACT PLUMBING CONNECTIONS TO EQUIPMENT.
 2. WASHERS, DRYERS, UTILITY SINK, TRIM, AND AIR COMPRESSOR FURNISHED BY LAUNDRY EQUIPMENT SUPPLIER.
 3. PLUMBING CONTR. TO INSTALL AIR COMP. & UTILITY SINK.
 4. ALL FINAL PIPING CONNECTIONS TO BE DONE BY PLUMBING CONTR.

LAUNDRY AREA PLUMBING PLAN
SCALE: 1/4" = 1'-0"

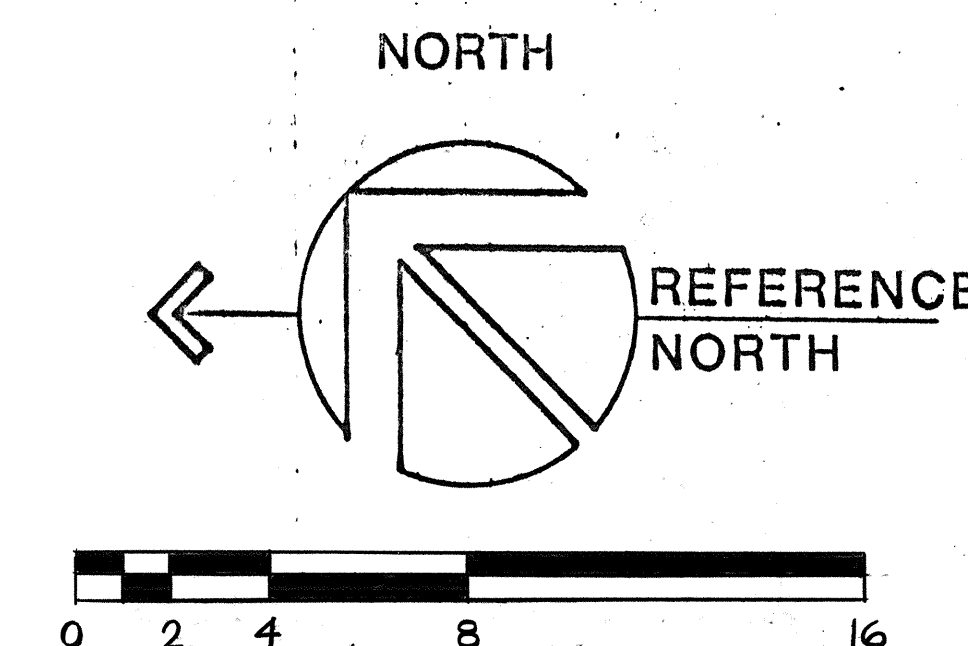


Revision	Date

19

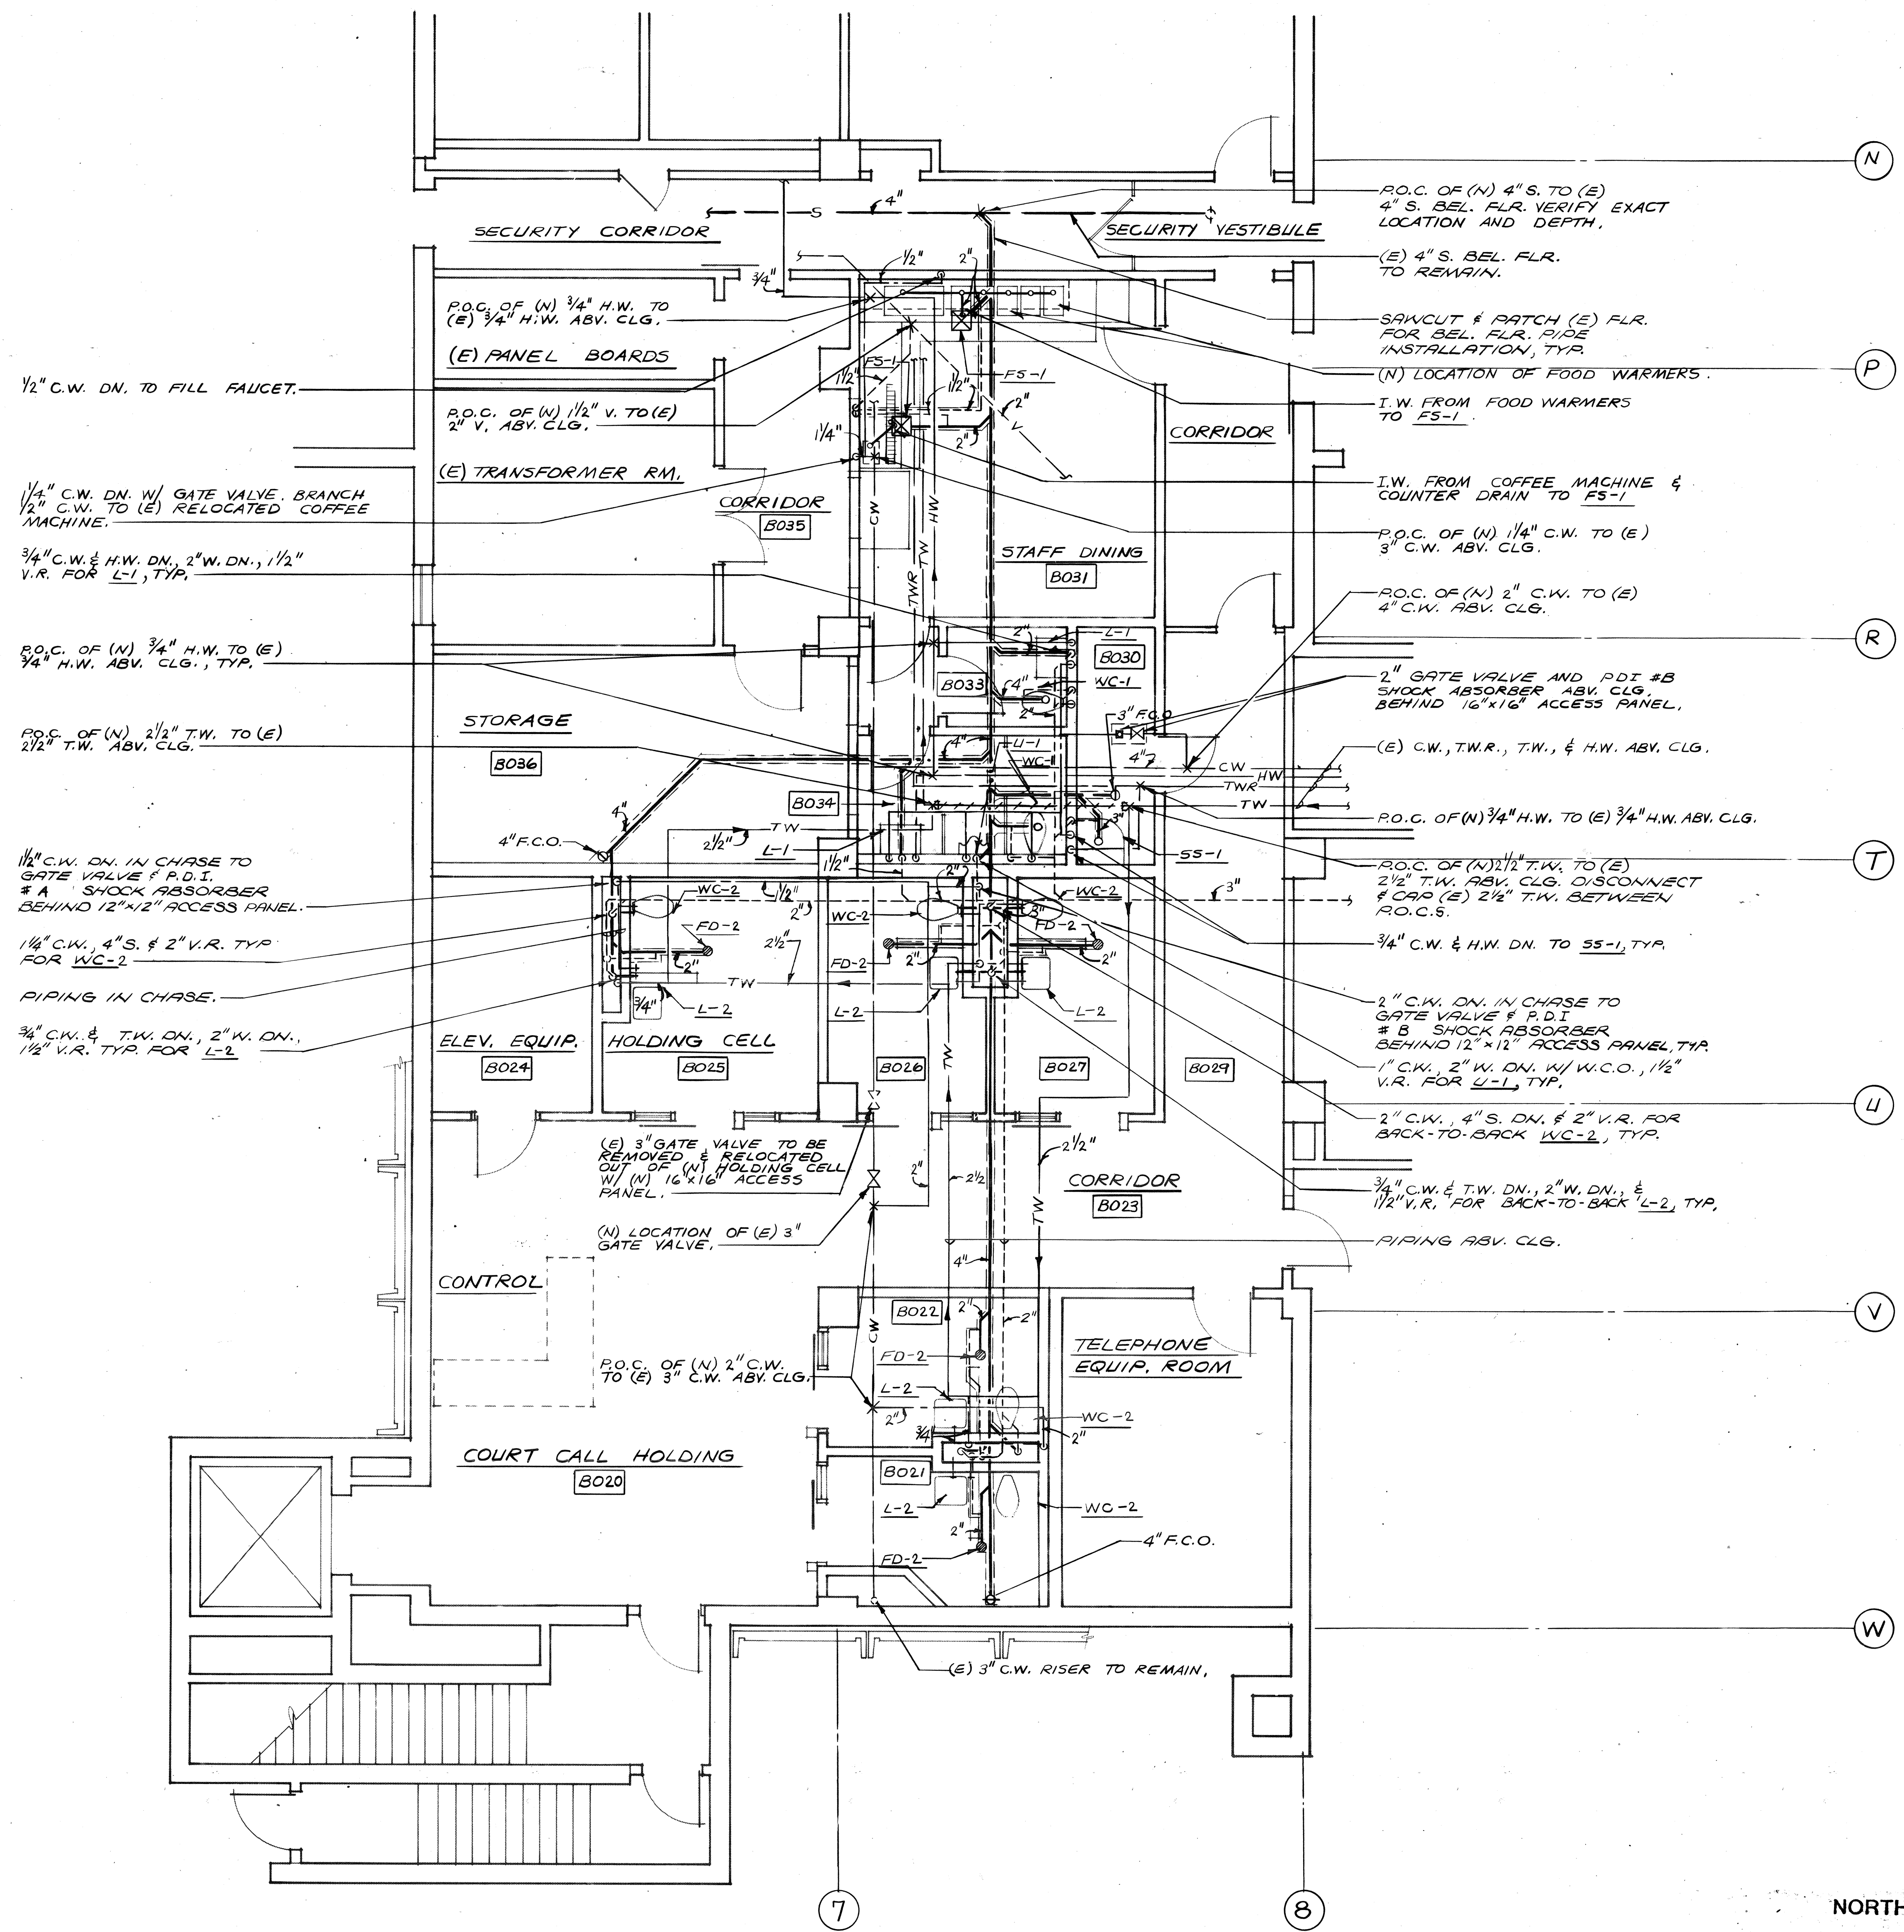

PLUMBING PLAN
SCALE: 1/4" = 1'-0"

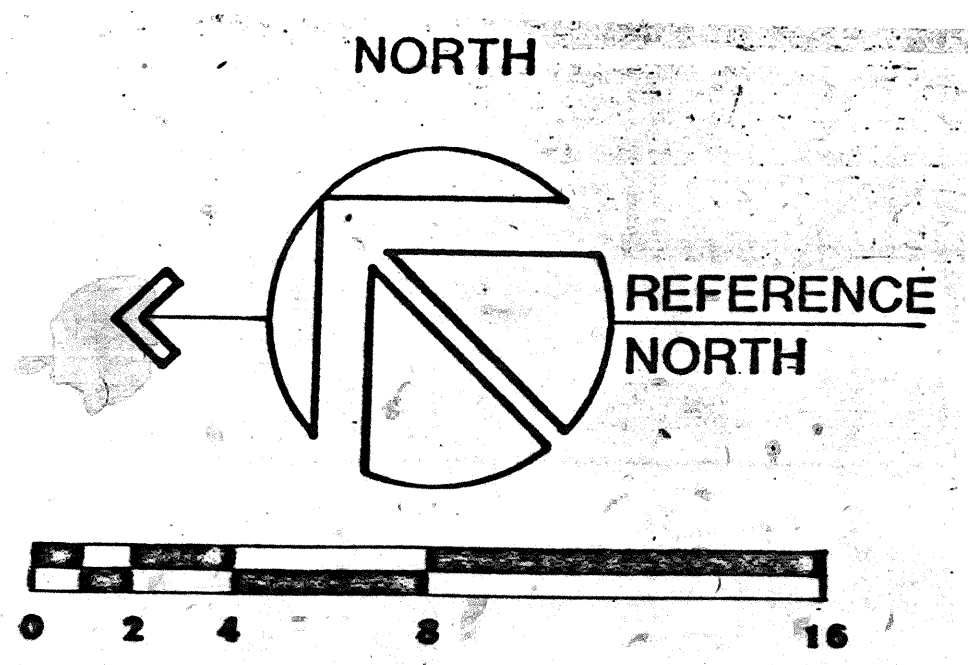

THOMPSON ARCHITECTURAL GROUP, INC.
177 West Shaw Avenue Fresno, California 93711 (209) 225-3232
TUCKER, SADLER & ASSOCIATES, A.I.A.
2411 Second Avenue San Diego, California 92101 (619) 236-1662
A JOINT VENTURE

COUNTY OF FRESNO
MAIN DETENTION
FACILITY EXPANSION
Fresno, California

Donald R. Lawrence & Associates
CONSULTING MECHANICAL ENGINEERS
1300 W. Shaw Ave., Suite 28 Fresno, CA 93711
(209) 236-0181 ME11064


Revision	Date

Warren D. Thompson, A.I.A.
California C-6742
Thomas B. Tucker, A.I.A.
California C-1886

Sheet Title
COURT CALL HOLDING
STAFF DINING
PLUMBING PLAN

Drawn By M. CHAPADRIAN	Checked By D. OLSTAD
Job Number 83082 B	Date Feb. 4, 1986
Sheet	

PLUMBING FIXTURE AND EQUIPMENT SCHEDULE						
MARK	FIXTURE	CONNECTION SIZES				DESCRIPTION
		S OR W	V.	C.W.	H.W.	
WC-1	WATER CLOSET	4"	2"	1"	-	AMERICAN STANDARD ELONGATED "WATER-SAVER MADRA" #2221.018 W/SLOAN "ROYAL" #110-3 FLUSH VALVE AND OLSONITE #95CC/SS OPEN-FRONT SEAT.
WC-2	WATER CLOSET	4"	2"	1"	-	ACORN "PENAL-ROSE" #2103 WALL MOUNT ELONGATED BLOWOUT JET, TYPE 304 STAINLESS STEEL ALL WELDED CONSTRUCTION. VISIBLE WELOS ARE GROUND SMOOTH AND EXTERIOR IS NO. 4 SATIN FINISH. FLUSH RIM TRAP, AND TRAP ENCLOSURE ARE 16 GAGE, WALL FLANGE, WATER CHAMBER AND BOWL ARE 14 GAGE. INTEGRAL SEAT WITH NO. 7 HIGH POLISH FINISH. THREE ACORN #2725 CHROME PLATED TAMPER PROOF CAP NUTS. SLOAN "ROYAL" #605 CONCEALED FLUSH VALVE W/ NON-HOLD-OPEN PUSH BUTTON AND SLOAN #0334030 12" X 12" STAINLESS STEEL EASY ACCESS WALL PANEL AND FRAME ASSEMBLY FOR 8" CONCRETE BLOCK WALL. JAY R. SMITH #300 SERIES SUPPORT CARRIER (SINGLE OR DOUBLE, LEFT OR RIGHT CHASE AS REQUIRED).
U-1	URINAL	2"	1-1/2"	3/4"	-	AMERICAN STANDARD "WASHBROOK" #6501.010 W/SLOAN "ROYAL" #186-111 FLUSH VALVE, AND JAY R. SMITH #637 SUPPORT CARRIER.
L-1	LAVATORY	2"	1-1/2"	1/2"	1/2"	AMERICAN STANDARD "NEW LITERNE" #0355.012, 20" X 18" W/411.015 GRID DRAIN, #2385.078 SINGLE LEVER FAUCET AND JAY R. SMITH #700 SUPPORT CARRIER.
WC-3	WATER CLOSET	4"	2"	1"	-	SAME AS WC-1, EXCEPT W/OLSONITE #L-310CC 3" HIGH LIFT SEAT.
U-2	URINAL	2"	1-1/2"	1"	-	AMERICAN STANDARD "ALLBROOK" #6540.017 W/SLOAN "ROYAL" #180 FLUSH VALVE, AND JAY R. SMITH #634 SUPPORT CARRIER.
SS-1	SERVICE SINK	3"	2"	1/2"	1/2"	AMERICAN STANDARD "FLORELL" #7740.020, 28" X 28" ENAMELED CAST IRON W/87745.011 RIM GUARD, #8344.111 FAUCET W/VACUUM BREAKER, STOPS, AND WALL BRACE, #7721.038 DRAIN, AND W/5 LONG HOSE.
SH-1	SHOWER	2"	1-1/2"	1/2"	1/2"	DURA GLASS #DG-136, 36" X 36" FIBERGLASS-REINFORCED POLYESTER W/AMERICAN STANDARD "ULTRA-MIX" #1363.056 PRESSURE BALANCED SHOWER VALVE W/CHECKSTOPS AND SHOWERHEAD ASSEMBLY, AND CHROME-PLATED DRAIN W/STRAINER.
HB-1	HOSE BIBB	-	-	3/4"	-	ACORN #8121 ROUGH BRONZE W/VANDAL-PROOF LOCKSHIELD, VACUUM BREAKER, AND REMOVABLE HANDLE.
TP-1	TRAP PRIMER	-	-	1/2"	-	PRECISION PLUMBING PRODUCTS MODEL #P-1 VALVE W/DISTRIBUTION UNITS AS REQUIRED FOR UP TO 4 DRAINS.
FD-1	FLOOR DRAIN	-	-	-	-	JAY R. SMITH #2010-B, W/5" SQUARE NICKEL BRONZE STRAINER. SEE PLAN FOR SIZE.
FD-2	FLOOR DRAIN	3"	2"	-	-	JAY R. SMITH #2010-BU WITH 6" SQUARE VANDER-PROOF NICKEL BRONZE STRAINER.
FS-1	FLOOR SINK	-	-	-	-	JAY R. SMITH #3140-12C, 12" X 12" WITH FLASHING CLAMP AND W/NICKEL BRONZE RIM AND HALF GRATE. SEE PLAN FOR SIZE.
GT-1	GREASE TRAP	3"	2"	-	-	JAY R. SMITH #8235 W/EXTENSION FOR RECESSED INSTALLATION FLUSH W/FINISHED FLOOR, AND FLOOR CONTROL FITTING. 70 LBS. GREASE CAPACITY AND 35 GPM FLOW RATE.
F-1	FAUCET	-	-	1/2"	1/2"	AMERICAN STANDARD #8344.111 WALL-MOUNTED FAUCET W/VACUUM BREAKER, STOPS, AND WALL BRACE.
CP-1	CIRCULATING PUMP	-	-	-	-	GRUNDOS #UP-25-64-B IN-LINE BRONZE CENTRIFUGAL PUMP W/ 3/4" FLANGED CONNECTIONS. 1/12 HP., 120V/SINGLE PHASE. 5 GPM @ 16 FT. HEAD.
WH-1	WATER HEATER	-	-	3"	3"	ABROCO #GMB + 05 - 1 1/2" - 5 WITH SELF CONTAINED CONTROL VALVE. FACTORY PACKAGED SYSTEM W/ CONTROL PANEL. 10 GPM, 70 DEG. TOILET WATER, 165 DEG. OUTLET WATER, 500 LBS PER HOUR SYSTEM @ 15 PSIG WEIGHT = 550 LBS.
SP-1	SEWAGE PUMP	-	-	-	-	CCWAN-RUPP #T460-B SELF-PRIMING CENTRIFUGAL FOR DUPLEX INSTALLATION. EACH PUMP SHALL HAVE 250 GPM CAPACITY @ 30 FT. TOTAL DYNAMIC HEAD, 1150 RPM, 5 HP., 460V/3 PHASE. PRE-WIRED DUPLEX ELECTRICAL CONTROL PANEL CONTAINING CIRCUIT BREAKERS, MAGNETIC STARTERS, AUTOMATIC ALTERNATION, ETC. AND W/ELECTRICAL WATER LEVEL SENSORS. SEE DETAIL D/BU-P4.1.
SP-2	SEWAGE PUMP	-	-	-	-	SAME AS SP-1, EXCEPT MODEL #T3A60-B. EACH PUMP SHALL HAVE 325 GPM CAPACITY @ 50 FT. TOTAL DYNAMIC HEAD, 1750 RPM, 10 HP., 460V/3 PHASE.
L-2	LAVATORY	2"	1 1/2"	1/2"	1/2"	ACORN #1668 WALL MOUNT 16 GAGE TYPE 304 STAINLESS STEEL W/ EXTERIOR POLISHED TO NO. 4 SATIN FINISH WITH #1770-1 GRID DRAIN AND #1771-12 P-TRAP TAMPER-RESISTANT BOTTOM ACCESS PANEL. FIXTURE SHALL NOT BE PRE-PIPED W/ ACORN VALVE BUT SHALL BE DRILLED FOR AND SUPPLIED W/ METCRAFT NO. 82 "TEMPUS II" DOUBLE LAVATORY VALVE AND NO. 2 FILLER/ BUBBLER W/ MOUTHGUARD.
SH-1	SHOWER FITTINGS	-	-	1/2"	1/2"	POWERS #T425-E-0-0-0-6-0 WITH TYPE 425 THERMOSTATIC MIXING VALVE W/LEVER HANDLE, DELUXE HAND-HELD SHOWERHEAD ASSEMBLY W/HOSE AND WALL BAR, AND #141-319 IN-LINE VACUUM BREAKER.
EDF-1	ELECTRIC DRINKING FOUNTAIN	2"	1-1/2"	1/2"	-	HWS #HMC70-5 WALL-MOUNT W/STAINLESS STEEL CABINET FOR 10.3 GPM OF 50 DEG. F. WATER, AND JAY R. SMITH #800 CARRIER. ELECTRICAL REQ: 1/2 HP., 120 V/SINGLE PHASE.

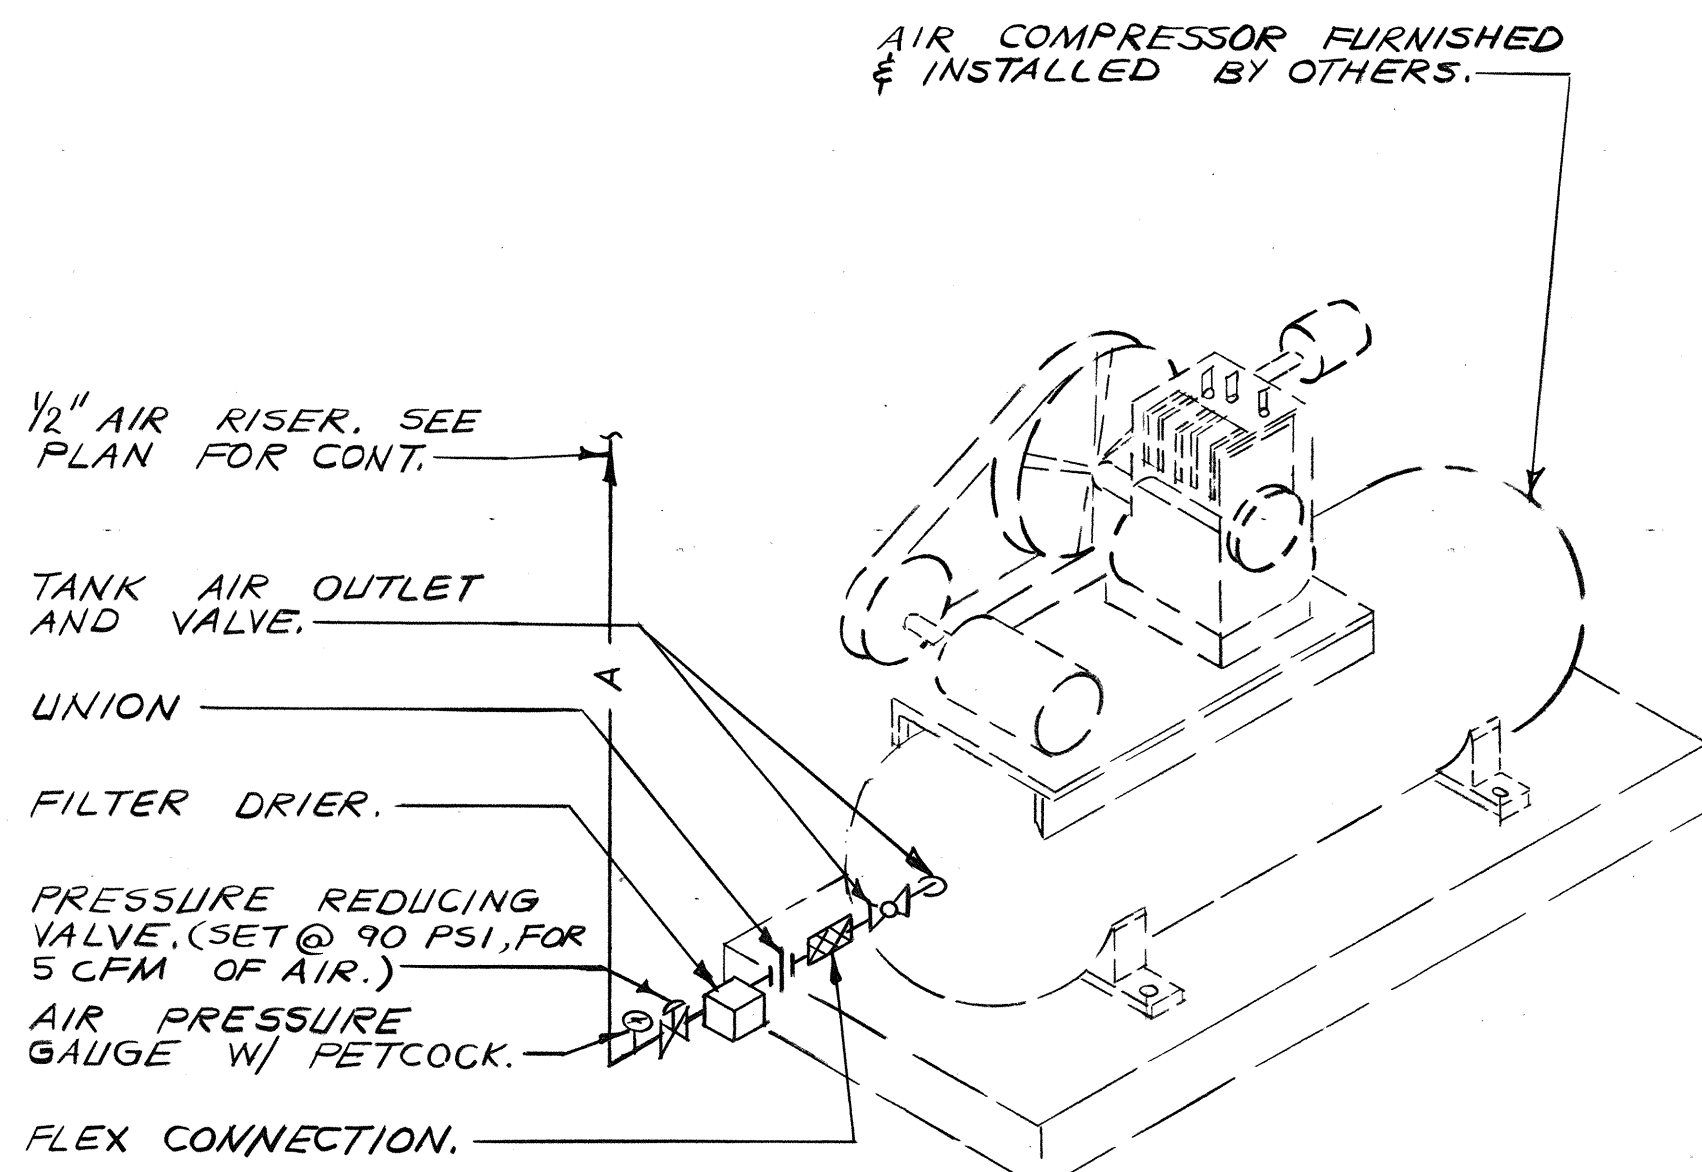

AIR COMPRESSOR DETAIL


SCALE: NONE

- NOTES:
1. PLUMBING CONTRACTOR TO VERIFY EXACT LOCATION AND DEPTH OF POINTS OF CONNECTION TO EXISTING UTILITIES.
 2. MINIMUM DOMESTIC WATER PIPE SIZE TO BE 3/4", UNLESS NOTED OTHERWISE. USE A REDUCING ELL AT WALL IF NECESSARY.

PLUMBING LEGEND		
SYMBOL	ITEM	ABBR.
---	SOIL OR WASTE	S or W
---	VENT	V
---	VENT RISER	VR
---	VENT THROUGH ROOF	VTR
---	DOMESTIC COLD WATER	CW
---	DOMESTIC HOT WATER	HW
---	DOMESTIC HOT WATER RETURN	HWR
G	NATURAL GAS	G
C	CONDENSATE DRAIN	CD
---	EXISTING PIPING	
FCO	FLOOR CLEANOUT	FCO
COTG	CLEANOUT TO GRADE	COTG
WCO	WALL CLEANOUT	WCO
PTU	PIPING TURN UP	
PTD	PIPING TURN DOWN	
POC	POINT OF CONNECTION	POC
(N)	NEW	
(E)	EXISTING	
ADV. CLG.	ABOVE CEILING	ADV. CLG.
BEL. FLR.	BELOW FLOOR	BEL. FLR.
BEL. GR.	BELOW GRADE	BEL. GR.
TYP.	TYPICAL	TYP.
CONT.	CONTINUATION	CONT.
SOV	SHUT-OFF VALVE IN BOX	SOV
	GATE VALVE	
	CHECK VALVE	
	PLUG VALVE	
	FIRE PROTECTION LINE	
RWL	RAIN WATER LEADER	RWL
OD	OVERFLOW DRAIN	OD
A	AIR	A
TW	TEMPERED WATER	TW

NOTES:

1. ALL FLUSH VALVES SHALL BE SLOAN "ROYAL" AS INDICATED IN SCHEDULE. (NO KNOWN EQUAL).
2. ACORN #M-1760-E-1 "AIR-TROL" LAVATORY VALVE OR EQUAL MAY BE SUBMITTED FOR REVIEW FOR L-2. VALVE SHALL COME WITH INTEGRAL STOPS AND STRAINERS AND EACH PUSHBUTTON SHALL UTILIZE PNEUMATIC VACUUM TO ACTUATE REMOTELY LOCATED "AIR-TROL" VALVE. VALVE SHALL BE NON-HOLD OPEN METERING TYPE WITH UTILIZATION OF AIR FOR METERING MEDIUM.

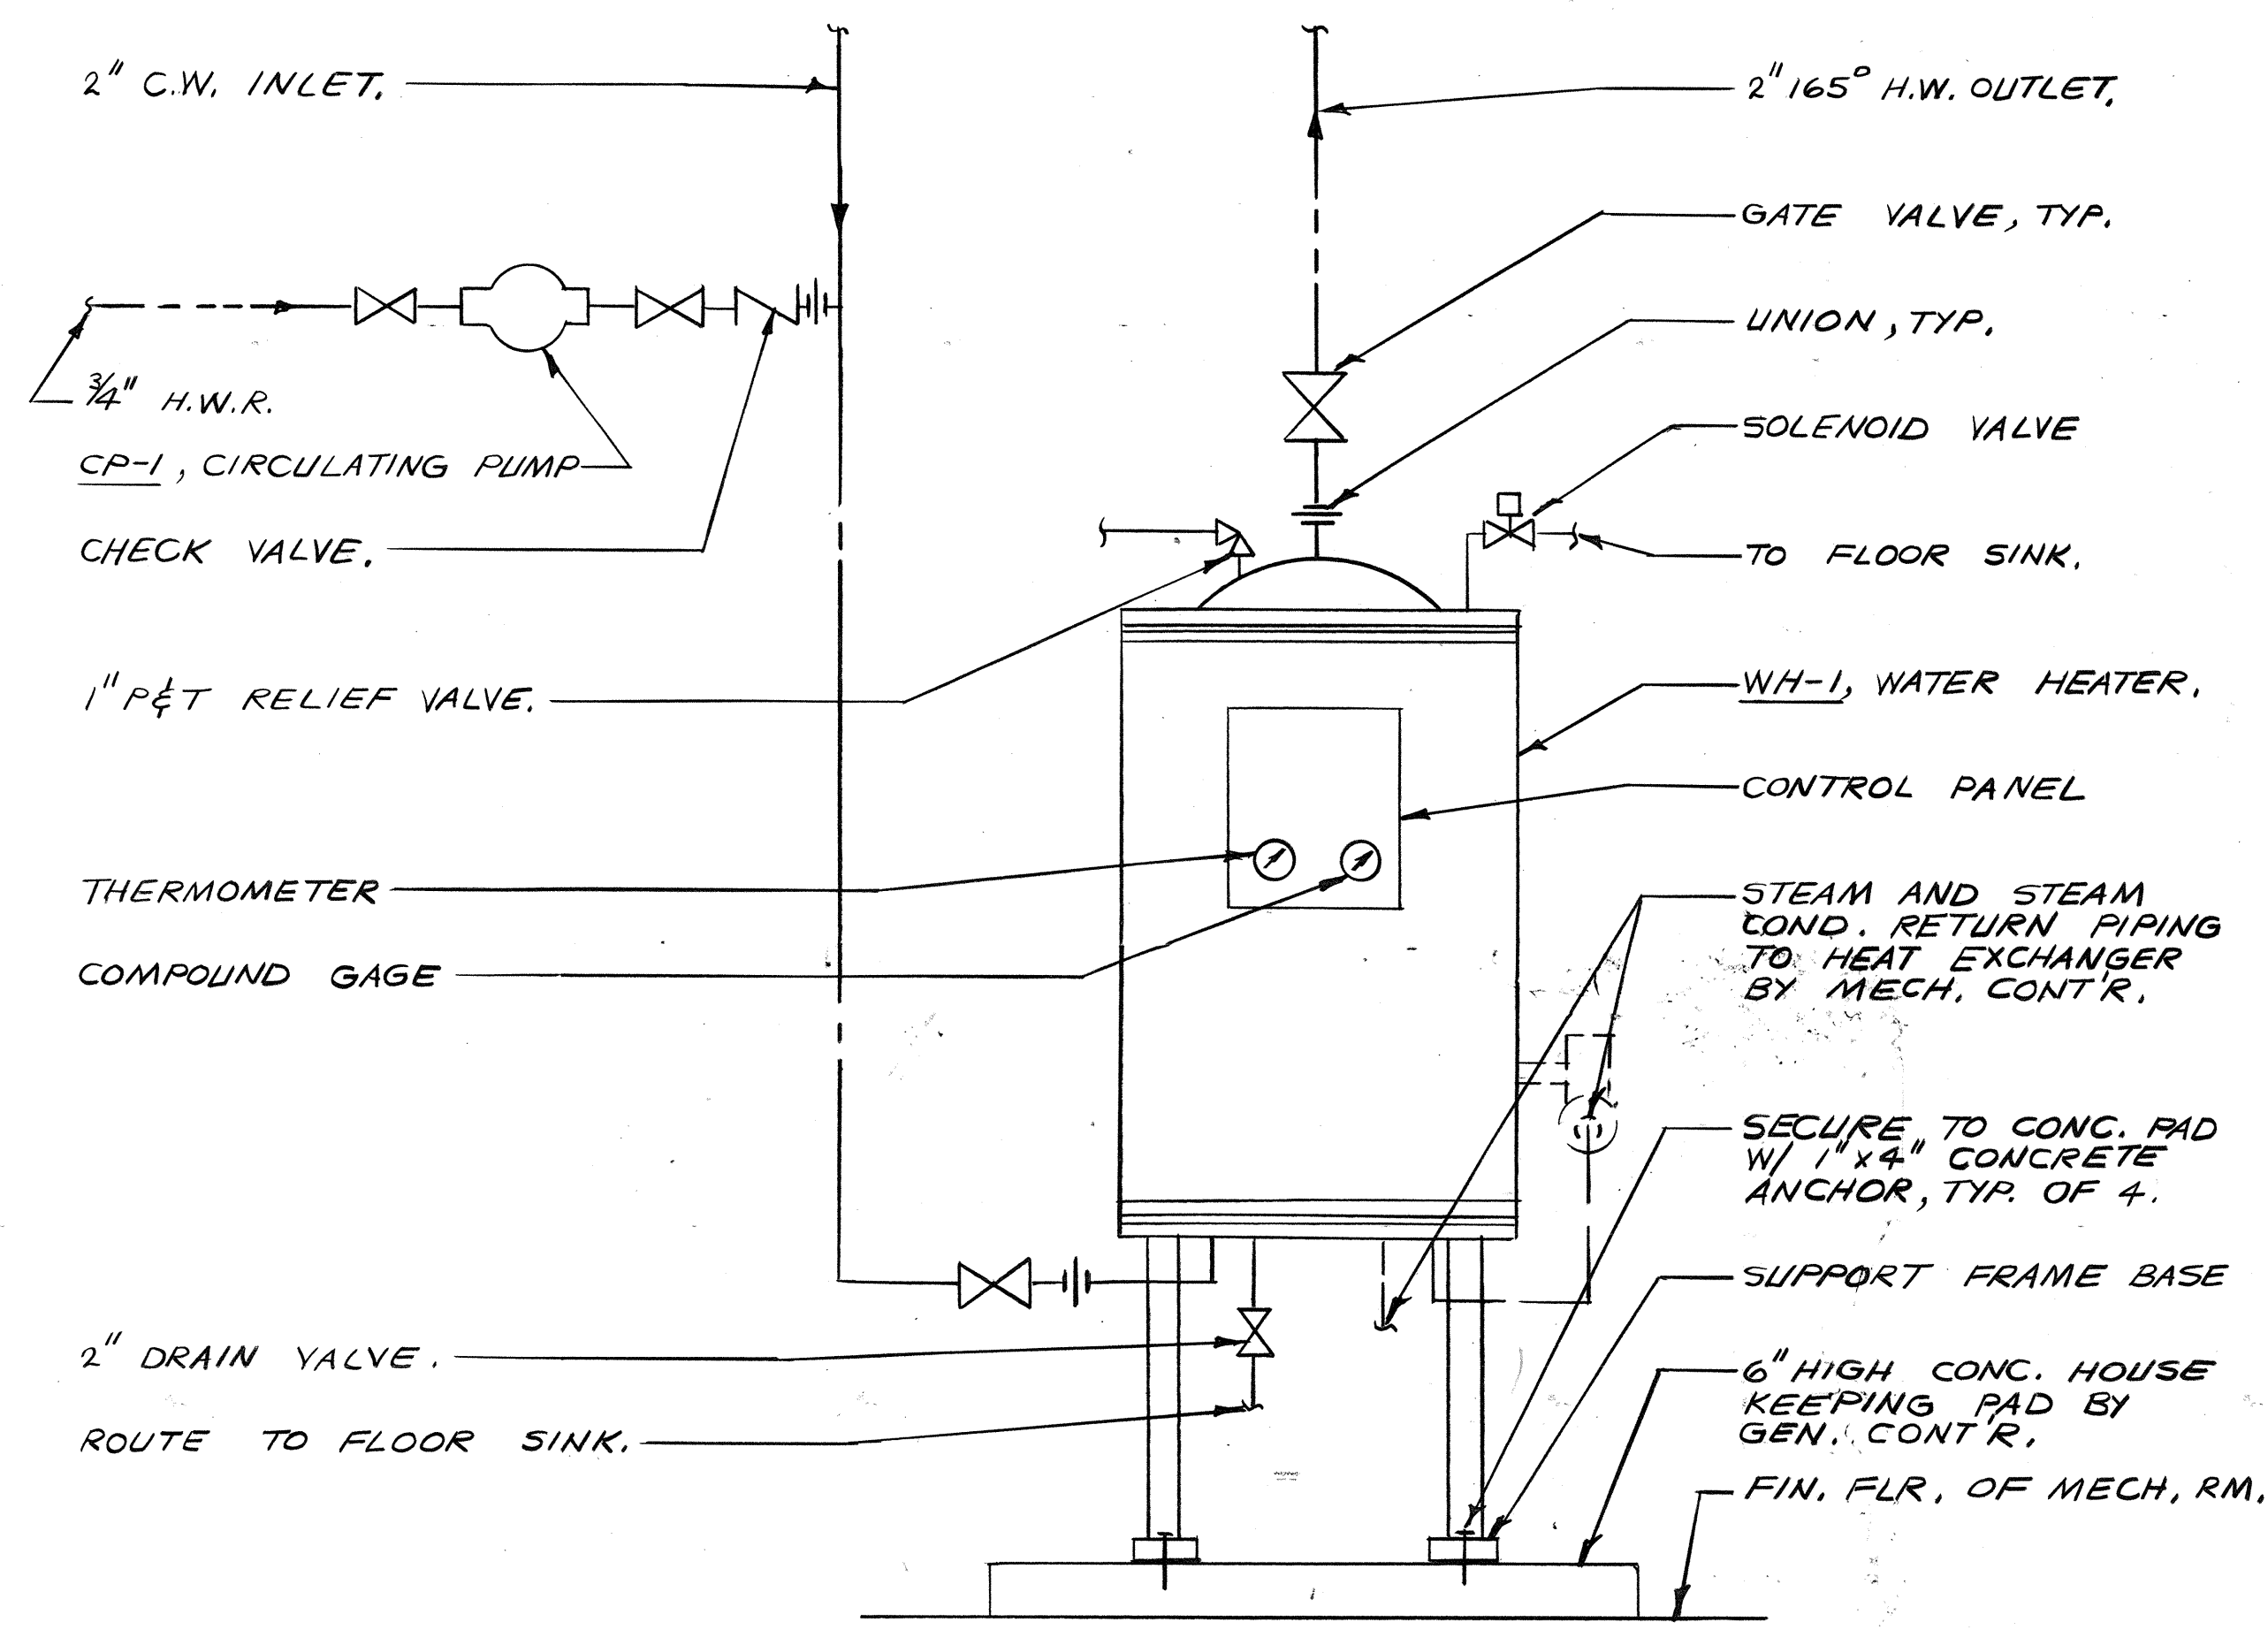

DOMESTIC WATER HEATER

SCALE: NONE


THOMPSON ARCHITECTURAL GROUP, INC.
1177 West Shaw Avenue Fresno, California 93711 (209) 225-3232

TUCKER, SADLER & ASSOCIATES, A.I.A.
2411 Second Avenue San Diego, California 92101 (619) 236-1662

A JOINT VENTURE

COUNTY OF FRESNO
MAIN DETENTION
FACILITY EXPANSION
Fresno, California

Donald R. Lawrence & Associates
CONSULTING MECHANICAL ENGINEERS
1200 W. Shaw Ave., Suite 20 Fresno, CA 93711
(209) 236-0101 ME11064

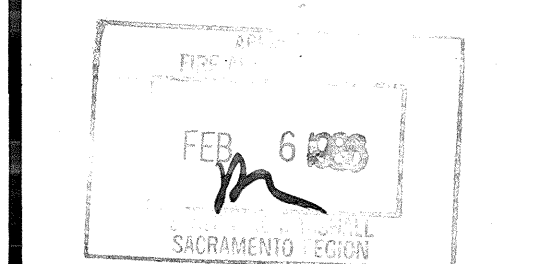

Revision	Date

Warren D. Thompson, A.I.A.
California C-6742

Thomas B. Tucker, A.I.A.
California C-1886

Sheet Title
PLUMBING LEGEND,
DETAILS AND
SCHEDULES

Drawn By
M. TEHAPADARIAN


Checked By
D. OUSTAD

Job Number
03082 B

Date
2-4-86

Sheet
P4.1

17

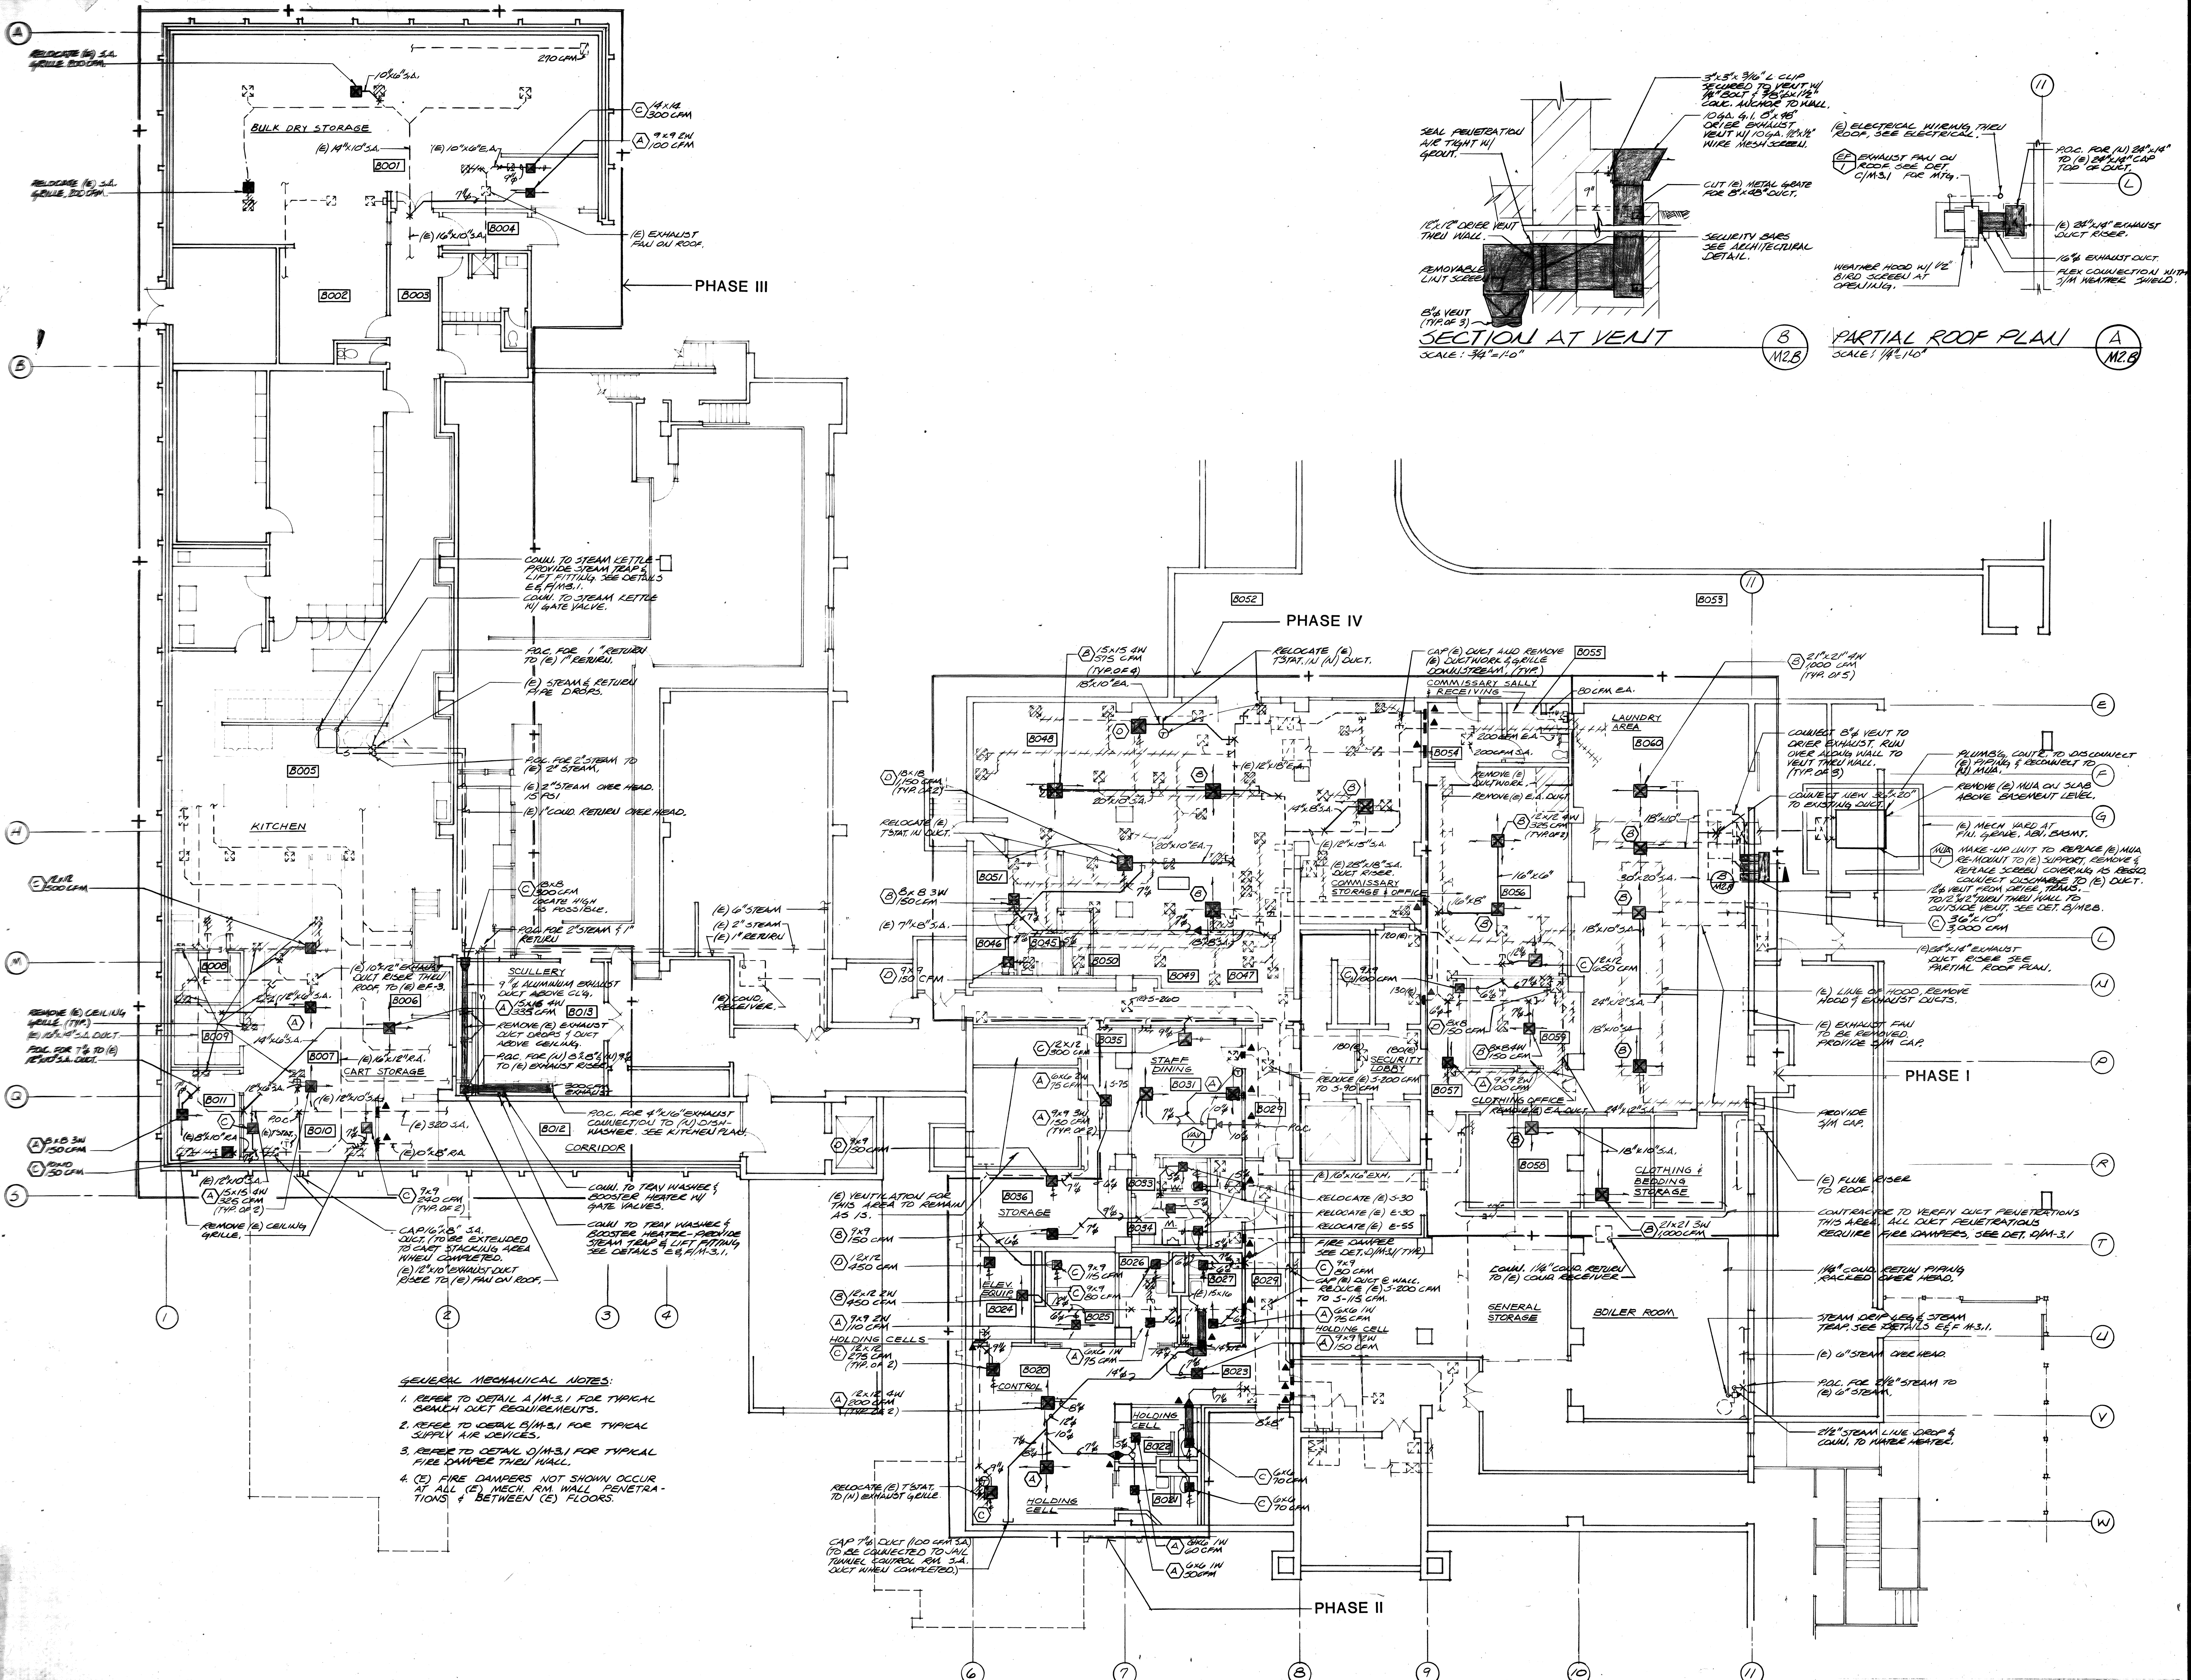

THOMPSON ARCHITECTURAL GROUP, INC.
1177 West Shaw Avenue Fresno, California 93711 (209) 225-3232
TUCKER, SADLER & ASSOCIATES, A.I.A.
2411 Second Avenue San Diego, California 92101 (619) 236-1662
A JOINT VENTURE

**COUNTY OF FRESNO
MAIN DETENTION
FACILITY EXPANSION**
Fresno, California

Donald R. Lawrence & Associates
CONSULTING MECHANICAL ENGINEERS
1200 W. Shaw Ave., Suite 20 Fresno, CA 93711
(209) 224-0101 ME11004

Revision	Date

Warren D. Thompson, A.I.A.
California C-6742

Thomas B. Tucker, A.I.A.
California C-1886

Sheet Title
**EXISTING
BASEMENT
HVAC PLAN**
SCALE: 1/8"=1'-0"

Drawn By
33022 D

Checked By
Date
4 FEB 86


Sheet
M2.B
of

BASEMENT HVAC PLAN

Of



15

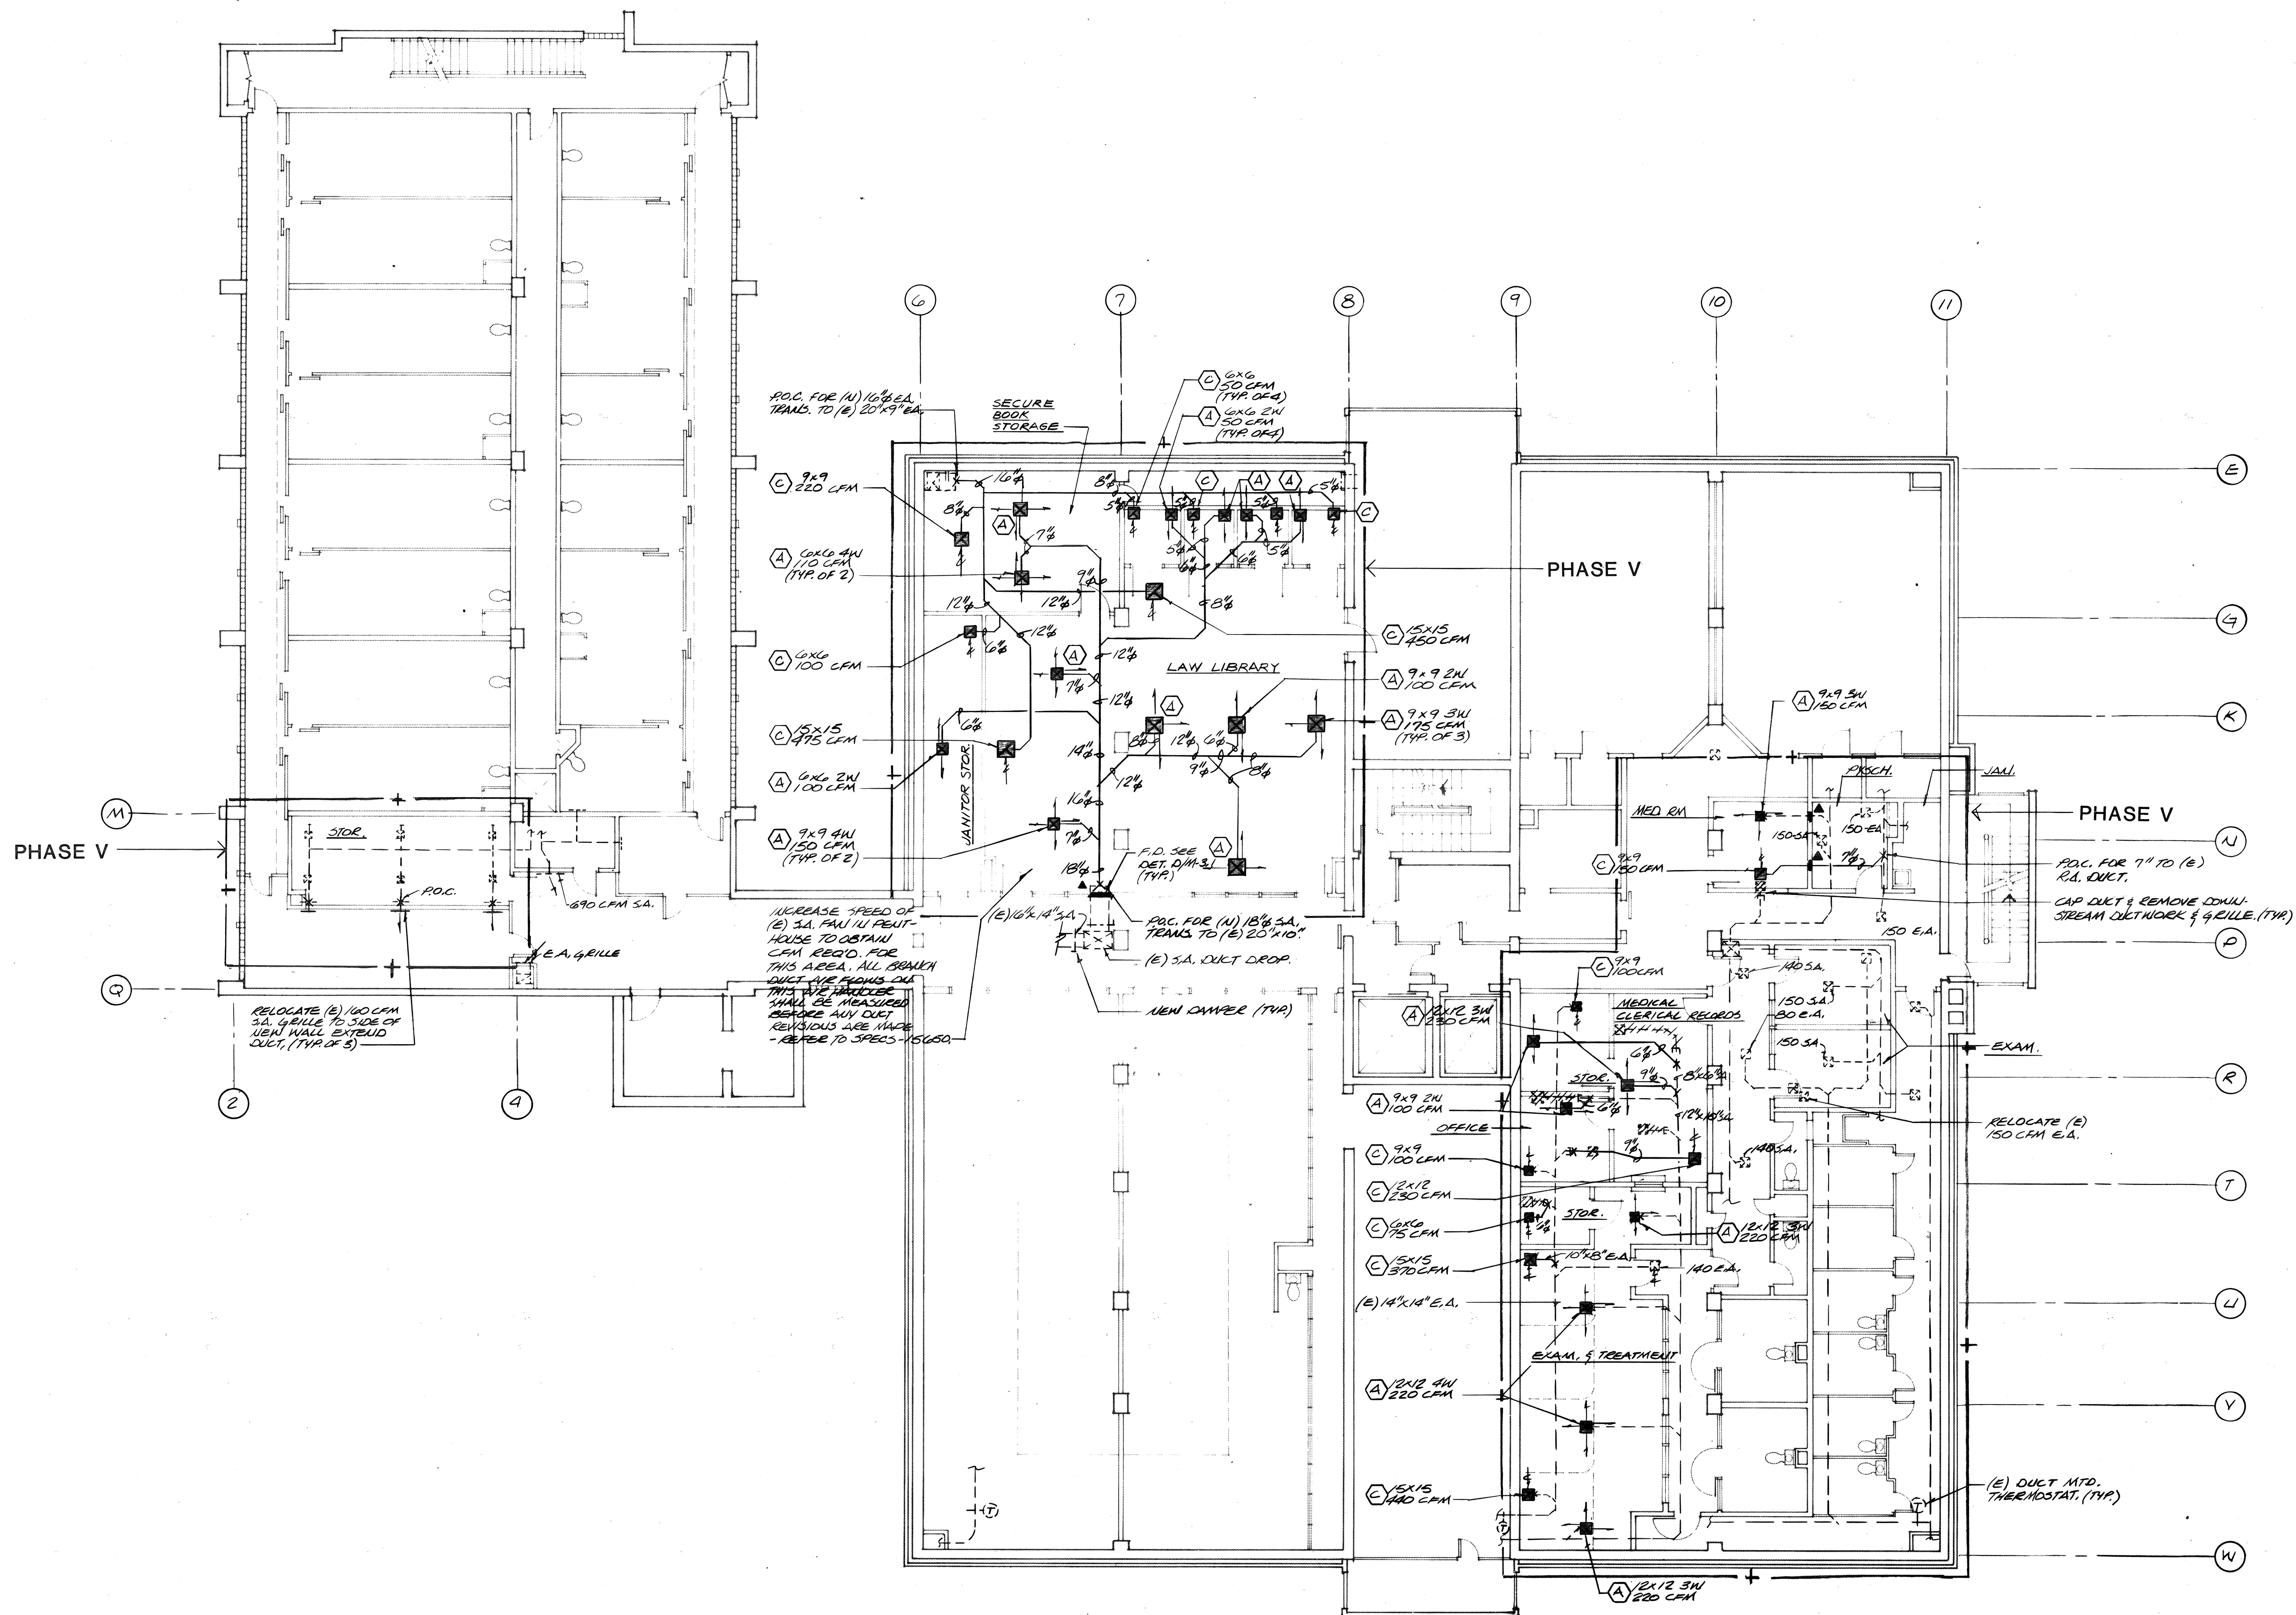

THOMPSON ARCHITECTURAL GROUP, INC.
1177 West Shaw Avenue Fresno, California 93711 (209) 225-3232
TUCKER, SADLER & ASSOCIATES, A.I.A.
2411 Second Avenue San Diego, California 92101 (619) 236-1662
A JOINT VENTURE

COUNTY OF FRESNO
MAIN DETENTION
FACILITY EXPANSION
Fresno, California

Donald R. Lawrence
Donald R. Lawrence & Associates
CONSULTING MECHANICAL ENGINEERS
1300 W. Shaw Ave., Suite 210 Fresno, CA 93711
(209) 234-0101 ME11864

Revision	Date

Warren D. Thompson, A.I.A.
California C-6742
Thomas B. Tucker, A.I.A.
California C-1886


Sheet Title
EXISTING
SECOND FLOOR
HVAC PLAN
SCALE: 1/8"=1'-0"

Drawn By
83082 B
Checked By
4 FEB. 86

Sheet
M2.2
of

SECOND FLOOR HVAC PLAN

145

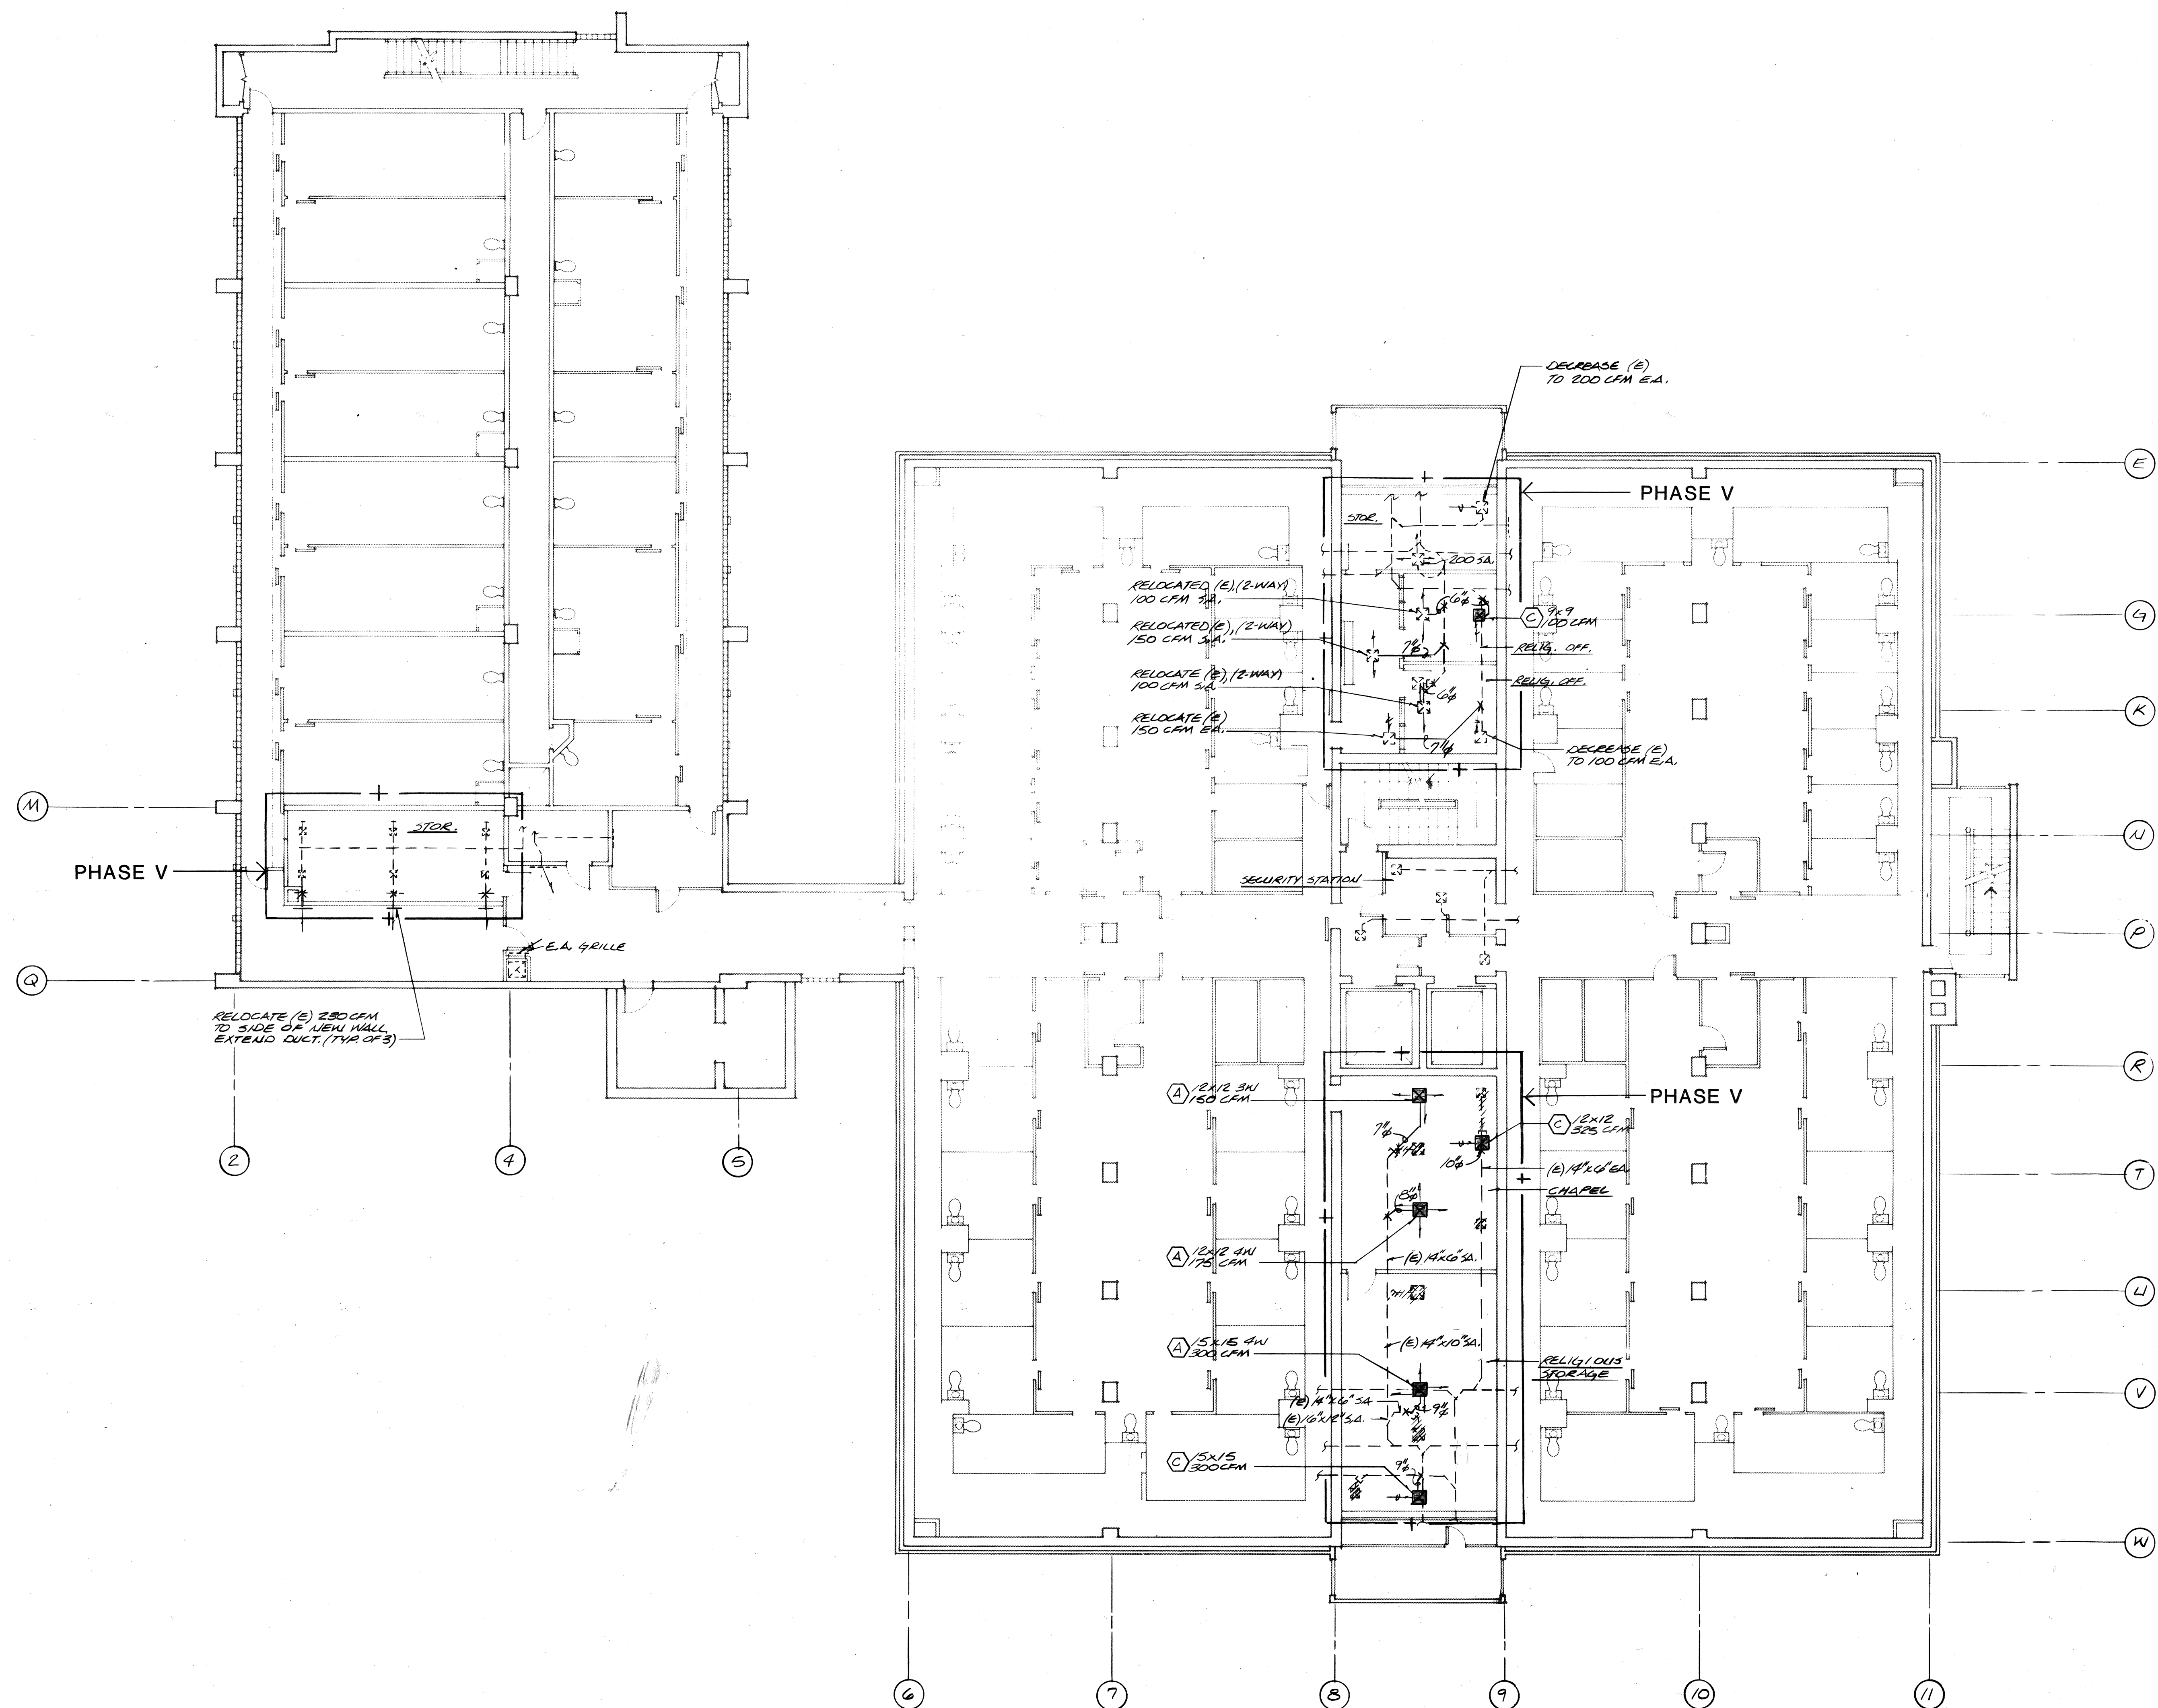

THIRD FLOOR HVAC PLAN

THOMPSON ARCHITECTURAL GROUP, INC.
1177 West Shaw Avenue Fresno, California 93711 (209) 225-3232

TUCKER, SADLER & ASSOCIATES, A.I.A.
2411 Second Avenue San Diego, California 92101 (619) 236-1662

A JOINT VENTURE

COUNTY OF FRESNO
MAIN DETENTION
FACILITY EXPANSION
Fresno, California

Donald R. Lawrence
Donald R. Lawrence & Associates
CONSULTING MECHANICAL ENGINEERS
1200 W. Shaw Ave., Suite 205 Fresno, CA 93711
(209) 236-0101 ME11804

Revision	Date


Warren D. Thompson, A.I.A.
California C-6742

Thomas B. Tucker, A.I.A.
California C-1886

Sheet Title
EXISTING THIRD FLOOR HVAC PLAN
SCALE: 1/8"=1'-0"

Drawn By	Checked By
Job Number 83082 B	Date 4 FEB 80
Sheet	


Of **M2.3**

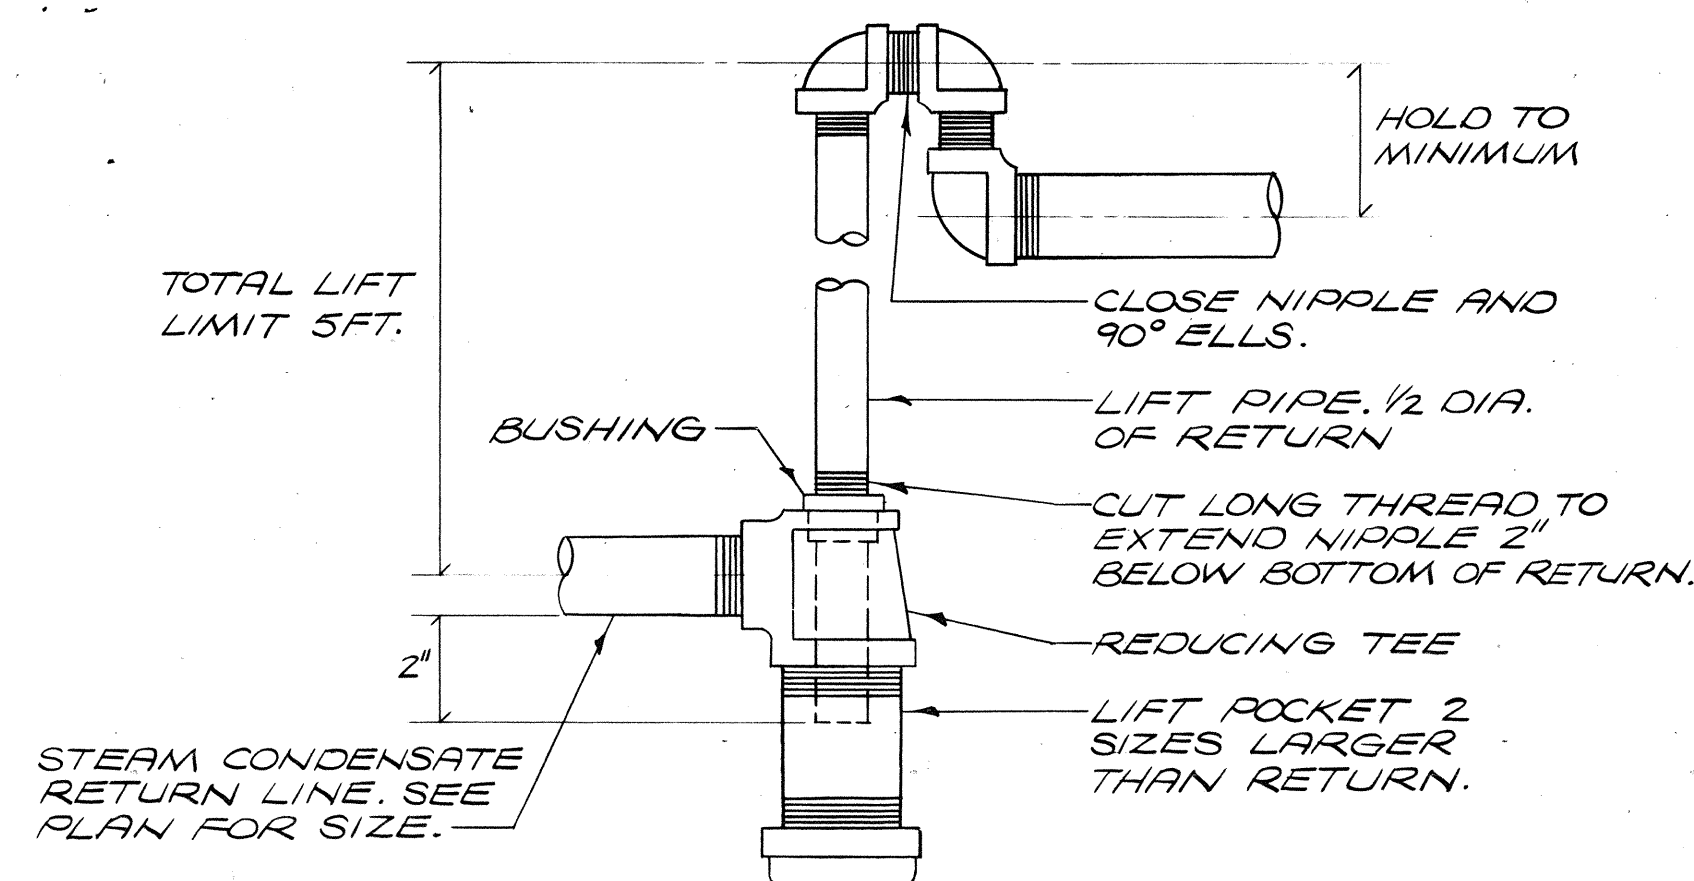

LIFT FITTING DETAIL

SCALE: NONE

E
M3.1

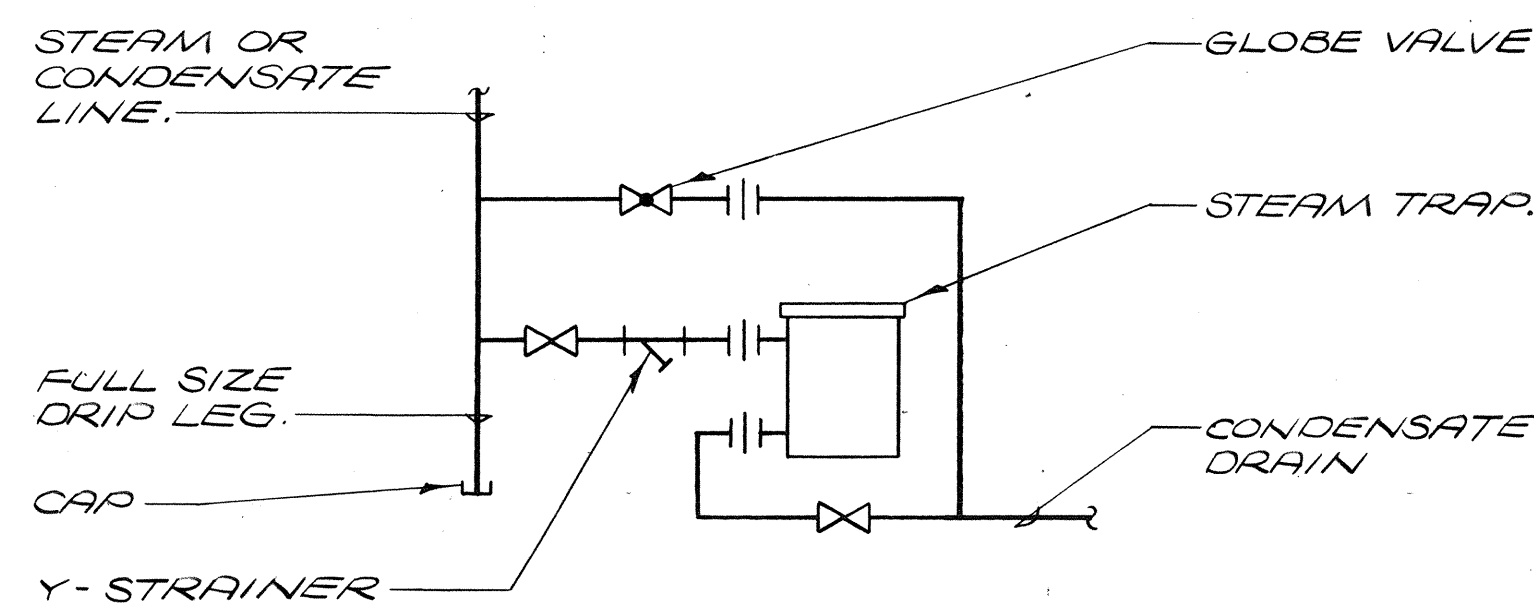


STEAM TRAP PIPING

SCALE: NONE

F
M3.1


GRILLE SCHEDULE		
MARK	DUTY	DESCRIPTION
A	SIDEWALL OR CEILING SUPPLY	KRUEGER 1340 13/16" SQUARE HOLE PERFORATED 12 GAGE STEEL PLATE FACE DIFFUSER, OPPOSED BLADE DAMPER, "AVSAFE" TAMPER-RESISTANT SCREWS, REMOVABLE FACE AND CORE.
B	CEILING SUPPLY	KRUEGER SH LOUVER FACE DIFFUSER FOR SURFACE MOUNTING, "V" FRAME (NO. 21), OBD.
C	SIDEWALL OR CEILING RETURN OR EXHAUST	KRUEGER 1340 13/16" SQUARE HOLE PERFORATED 12 GAGE STEEL PLATE FACE WITHOUT DIRECTIONAL LOUVERS, OPPOSED BLADE DAMPER, "AVSAFE" TAMPER-RESISTANT SCREWS, REMOVABLE FACE AND CORE.
D	SIDEWALL OR CEILING RETURN OR EXHAUST	KRUEGER 5585H, EXTRUDED ALUMINUM, 35 DEGREE VANES ON 1/2" CENTERS, OBD, 1-1/4" FLANGE FRAME.

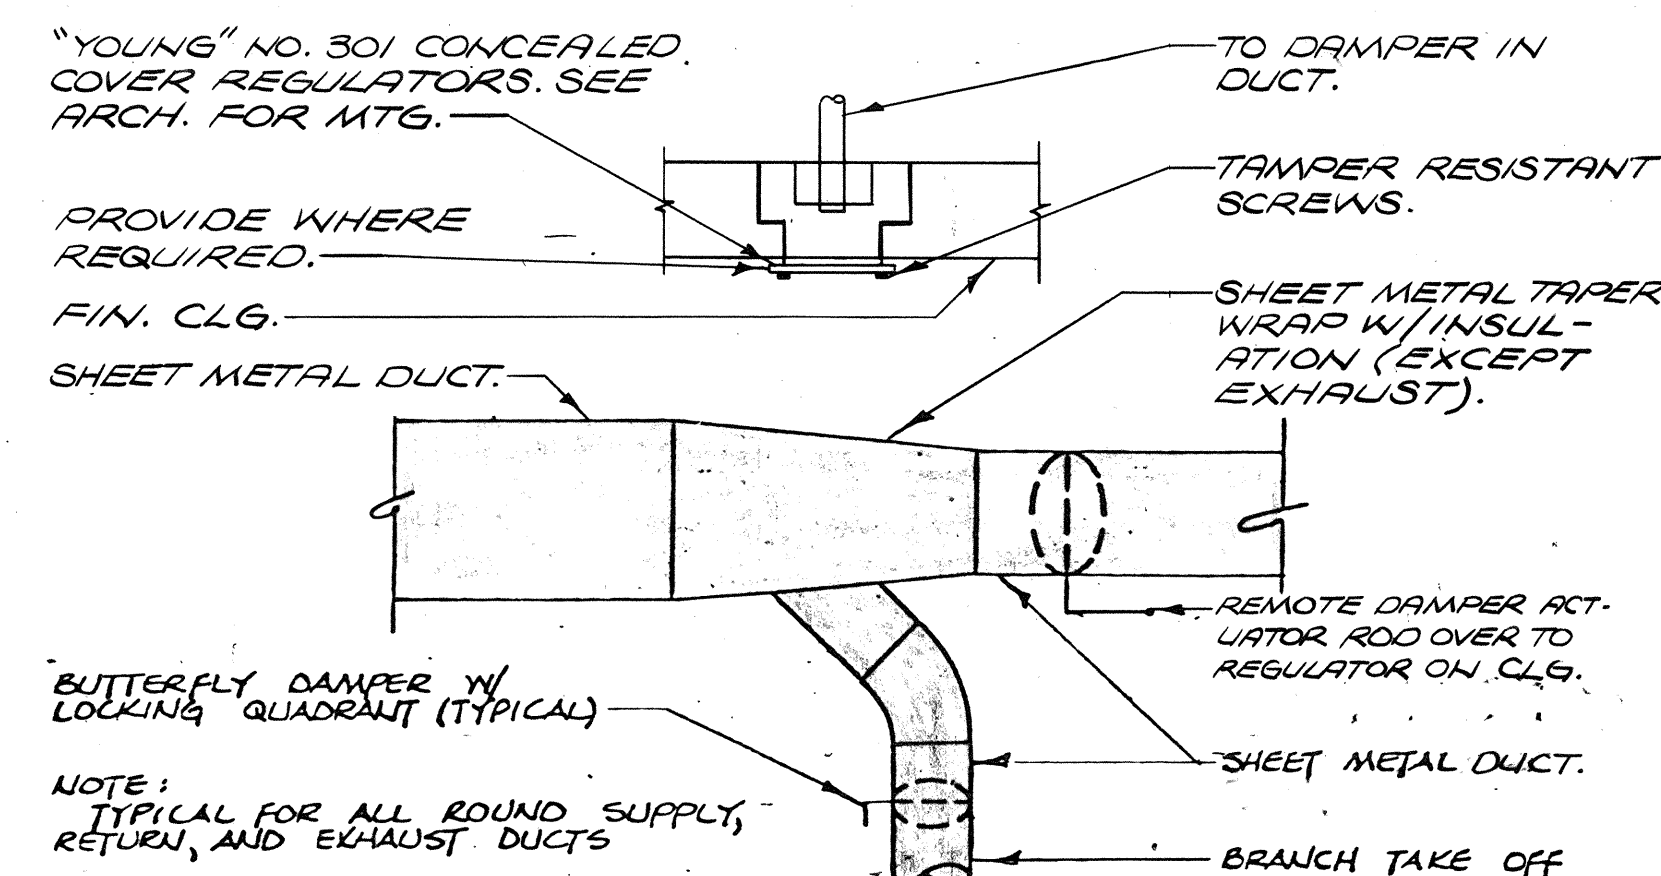

BRANCH DUCT DETAIL

SCALE: NONE


A
M3.1

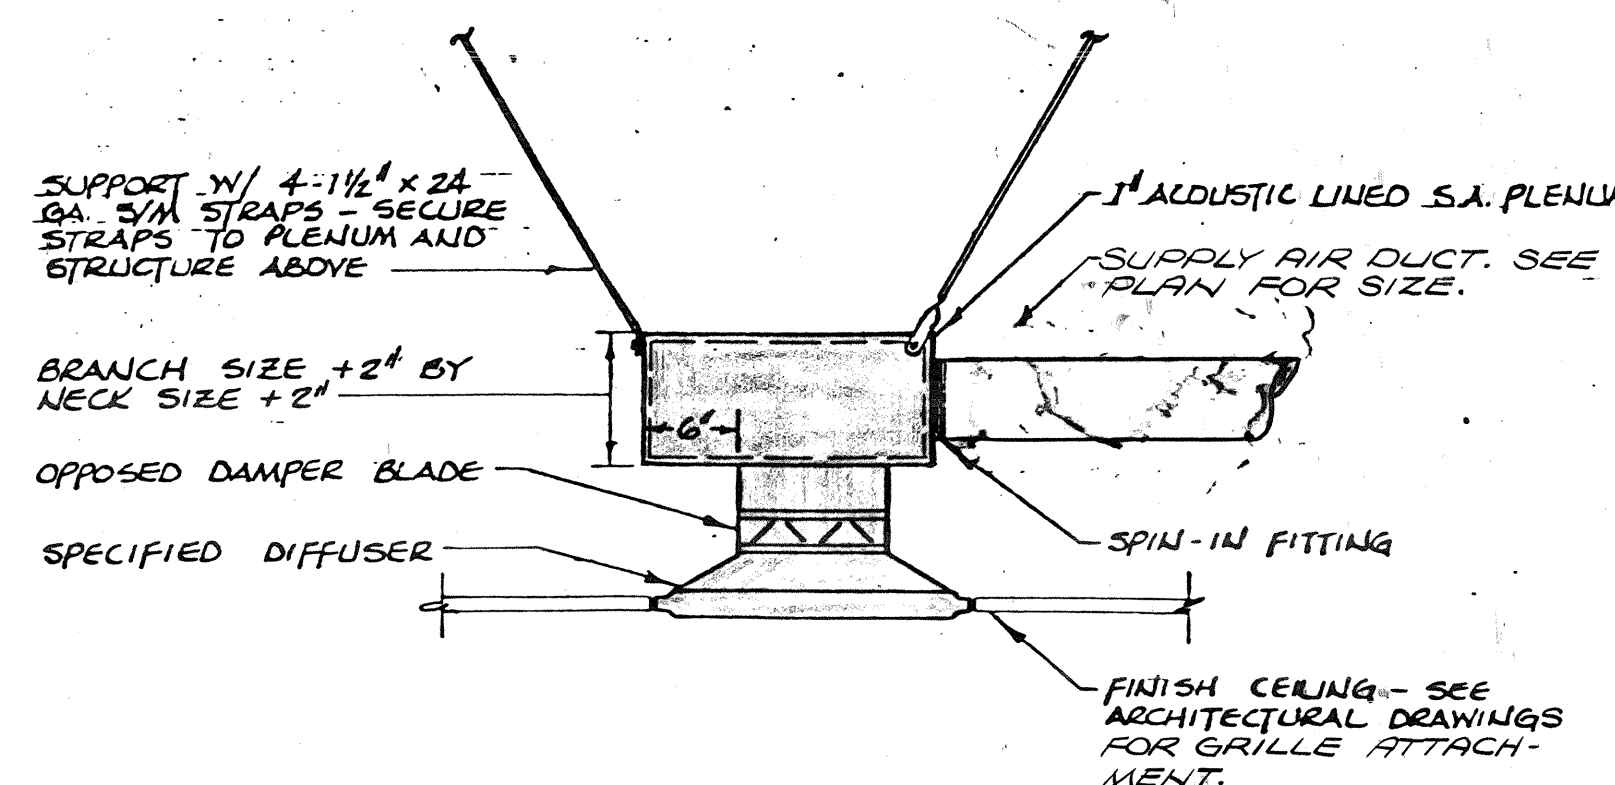

TYPICAL SUPPLY AIR DEVICE

SCALE: NONE


B
M3.1

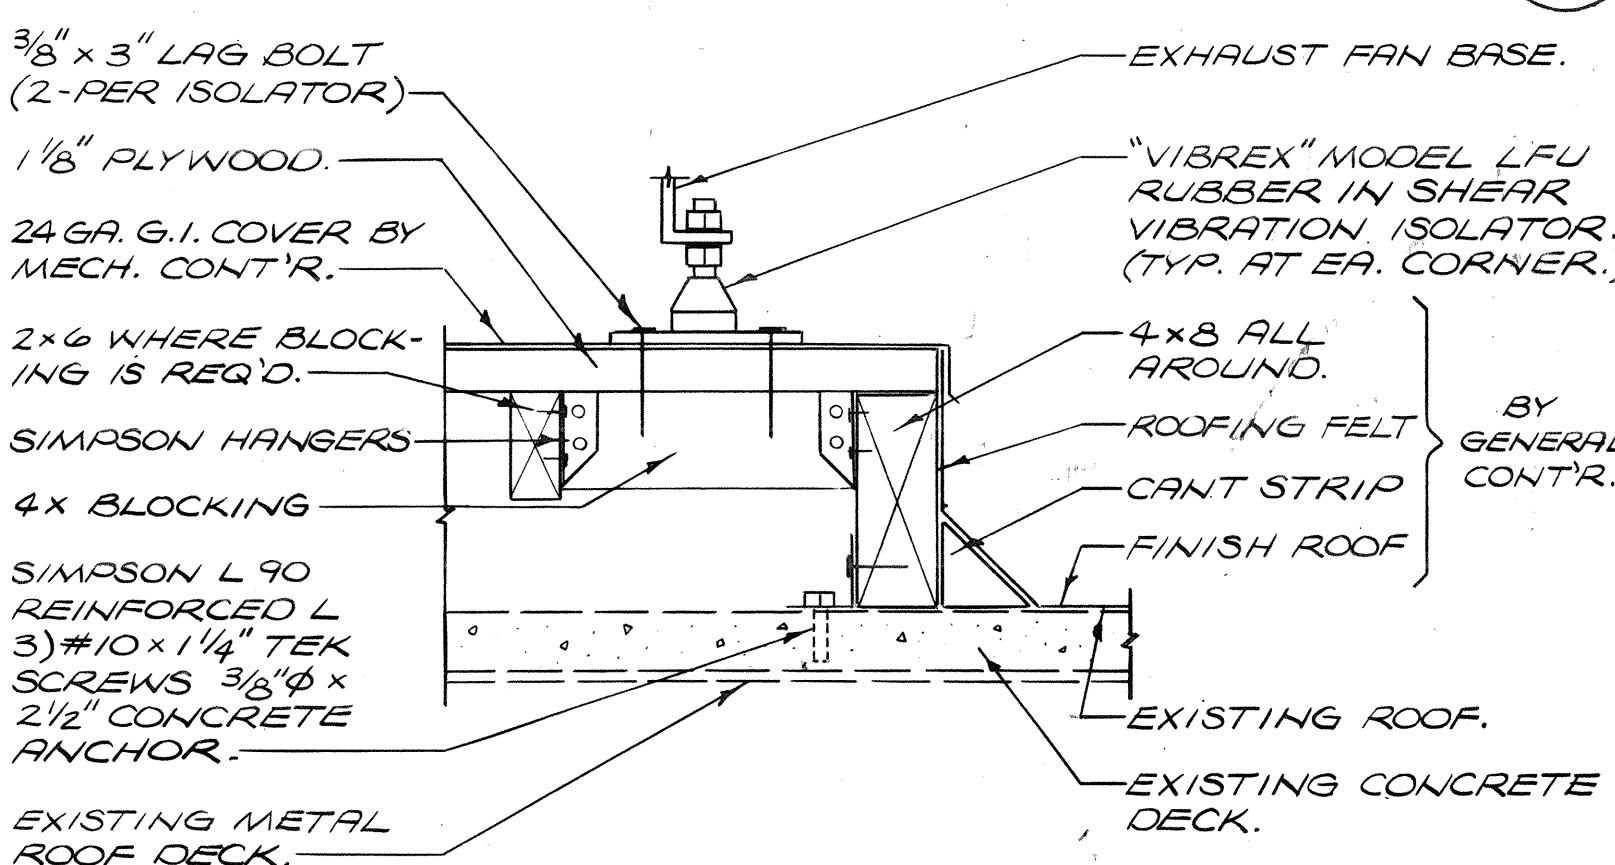

EXHAUST FAN MTG. DETAIL

SCALE: NONE

C
M3.1

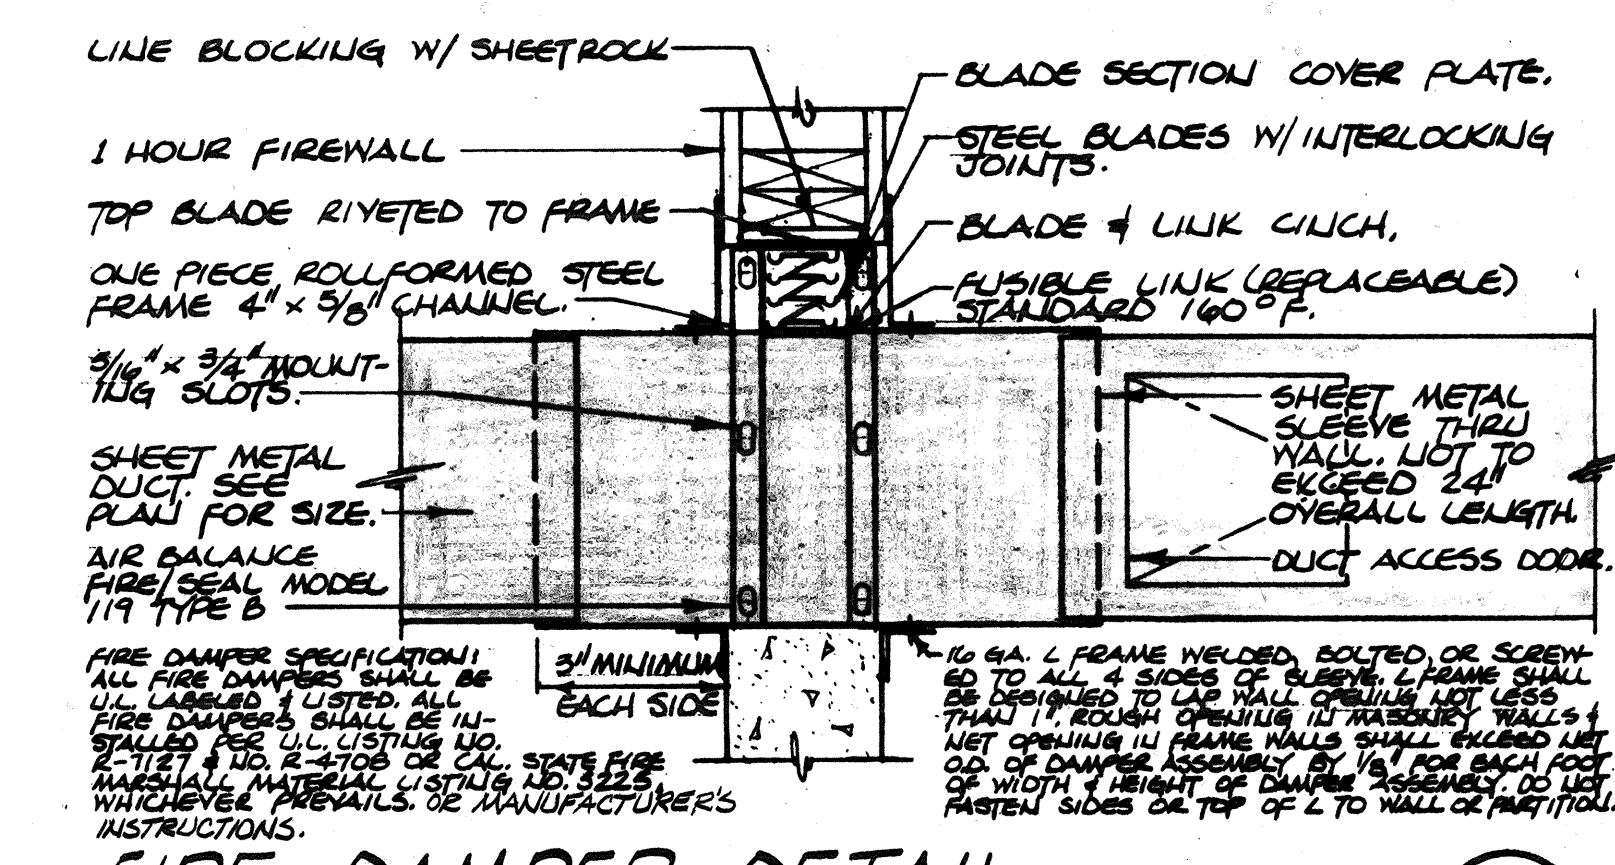

FIRE DAMPER DETAIL

SCALE: NONE

D
M3.1

MAKE-UP AIR UNIT SCHEDULE	
DESIGNATION	MAKE-UP
CFM HI/LOW SPEED	6000/3000
E S P (IN WC)	0.3
HP	1
VOLTS/PHASE	208/3
INPUT (MBH)	400.0
OUTPUT (MBH)	320.0
FUEL	NATURAL GAS
MANUFACTURER	ARES
TYPE	GAS F/RED
MODEL NUMBER	410
LOCATION	(B) MECH. YARD
OPER WT (LBS)	1100
ACCESSORIES	①

① 2-1 RATIO MOTOR, HI-TEMP. RAFFLE.

EXHAUST FAN SCHEDULE	
DESIGNATION	EX
CFM	3,000
E S P (IN WC)	0.75
HP/WATTS	1 1/2 / -
VOLTS/PHASE	208/3
RPM	934
TIP SPEED/SONES	2857 / -
DRIVE	BELT
MOUNTING	ROOF
MANUFACTURER	TRANE
TYPE	UTILITY
MODEL NUMBER	13FC
CONTROL	EXISTING
LOCATION	ROOF
OPER WT (LBS)	175
ACCESSORIES	-

VARIABLE VOLUME BOX SCHEDULE	
DESIGNATION	V
CFM (MAX/MIN)	300/100
INLET PRESS (IN WC)	0.19
INTERNAL P D (IN WC)	0.01
MAX NC	22
MANUFACTURER	TITUS
TYPE	ES/3000
MODEL NUMBER	6
LOCATION	STAFF DINING
OPER WT (LBS)	20
ACCESSORIES	-

AIR CONDITIONING LEGEND		
SYMBOL	ITEM	ABBR.
---	(U) ROUND OR RECT. DUCT	---
---	(E) ROUND OR RECT. DUCT	---
(U)	NEW DUCT OR EQUIP.	(U)
(E)	EXIST. DUCT OR EQUIP.	(E)
---	(U) CEILING SUPPLY	S.A.
---	(U) CEILING EXHAUST	E.A.
---	(E) CEILING SUPPLY	S.A.
---	(E) CEILING EXHAUST	E.A.
---	CAP (E) DUCT	---
---	FREE DAMPER W/ ACCESS PANEL	F.D.
CFM	CUBIC FEET OF AIR PER MINUTE	CFM
(T)	(E) THERMOSTAT	T/STAT.
---	VOLUME CONTROL DAMPER W/ ISOLATING QUADRANT	V.C.D.
---	PIPE OR DUCT RUN DU	---
---	PIPE OR DUCT RUN UP	---
---	POINT OF CONNECTION	P.O.C.
---	ROUND TO RECT. TRANS.	---
W/HHH	EXISTG. TO BE REMOVED	---

THOMPSON ARCHITECTURAL GROUP, INC.

1177 West Shaw Avenue Fresno, California 93711 (209) 225-3232

TUCKER, SADLER & ASSOCIATES, A.I.A.

2411 Second Avenue San Diego, California 92101 (619) 236-1662

A JOINT VENTURE

COUNTY OF FRESNO
MAIN DETENTION
FACILITY EXPANSION
Fresno, California

Donald R. Lawrence & Associates
CONSULTING MECHANICAL ENGINEERS
1306 W. Shaw Ave., Suite 2B Fresno, CA 93711
(209) 226-8101 ME11064

Revision	Date

Warren D. Thompson, A.I.A.
California C-6742

Thomas B. Tucker, A.I.A.
California C-1886

Sheet Title

Drawn By Checked By

Job Number Date

Sheet

M3.1

Of

SYMBOL LEGEND

- FLUORESCENT FIXTURE, RECESSED
- FLUORESCENT FIXTURE, SURFACE
- FLUORESCENT FIXTURE, OPEN STRIP OR BRACKET
- SURFACE/PENDANT FIXTURE
- RECESSED FIXTURE
- WALL MOUNTED/BRACKET FIXTURE
- SPOT OR FLOOD LIGHT
- KEYLESS PORCELAIN LAMPHOLDER RATED 550W 250V, GE #6E5740-7 OR EQUAL WITH 100W LAMP
- FIXTURE DESIGNATION
- SWITCH S.P.S.T.
- SWITCH 3-WAY
- SWITCH 4-WAY
- SWITCH DIMMING
- DUPLEX OUTLET, 20A, 125V, GROUNDED

- DUPLEX OUTLET, GFI PROTECTED
- DUPLEX OUTLET DEDICATED CIRCUIT
- OUTLET, FOURPLEX, 20A, 125V, 3W
- SPECIAL OUTLET, AS NOTED
- OUTLET, THERMOSTAT, +60° U.O.N.
- JUNCTION BOX: CEILING, WALL
- OUTLET, TELEPHONE, +12" U.O.N.
- CLOCK OUTLET, +7'-6" U.O.N.
- PANELBOARD
- TERMINAL CABINET
- DISCONNECT SWITCH, FUSED OR UNFUSED
- MOTOR STARTER - MAGNETIC
- TRANSFORMER
- FLOOR OUTLET
- EXIT LIGHT; ARROW INDICATES DIRECTION

- MOTOR - 1 HP OR ABOVE
- MOTOR - FRACTIONAL HP
- CONDUIT, CONCEALED; WALL OR CEILING
- CONDUIT, CONCEALED; FLOOR OR U/GROUND
- CONDUIT, EXISTING
- CONDUIT, TELEPHONE
- HV- CONDUIT, HIGH VOLTAGE
- BRANCH CIRCUIT HOMERUN, CROSS HATCHING INDICATES NUMBER OF #12 AWG WIRES WHEN MORE THAN TWO
- INDICATES FEEDER NUMBER
- INDICATES NUMBER OF DETAIL NOTE
- MECHANICAL EQUIPMENT DESIGNATION
- SUBSCRIPT LETTER ADJACENT SYMBOL INDICATES CONTROL
- NUMBER ADJACENT SYMBOL INDICATES CIRCUIT # ON PANELBOARD

- CKT. CIRCUIT
- +24' INDICATES MOUNTING HEIGHT TO CENTER OF OUTLET A.F.F.
- U.O.N. UNLESS OTHERWISE NOTED
- A.F.F. ABOVE FINISH FLOOR
- A.F.G. ABOVE FINISH GRADE
- N.I.C. NOT IN CONTRACT
- W.P. ADJACENT TO SYMBOL INDICATES WEATHERPROOF OUTLET OR DEVICE
- G.F.I. GROUND FAULT PROTECTED CIRCUIT OR OUTLET
- F.I. FURNISH AND INSTALL
- (E) EXISTING
- (N) NEW
- (S) FIXTURE, RELOCATED

NOTE:
IN GENERAL DASHED DENOTES EXISTING.

DEMOLITION NOTES

- UNLESS NOTED OTHERWISE, ALL FIXTURES SHOWN ON DEMOLITION PLAN SHALL BE REMOVED.
- IN WALLS TO BE REMOVED, DISCONNECT AND REMOVE ALL ELECTRICAL OUTLETS AND OTHER DEVICES.
- IN WALLS TO REMAIN, DISCONNECT AND REMOVE ALL ELECTRICAL OUTLETS AND OTHER DEVICES NOT TO BE REUSED AND BLANK OFF.
- DISCONNECT AND REMOVE ELECTRICAL CONNECTIONS FOR EQUIPMENT NOT TO BE REUSED.
- SEAL ALL UNUSED FLOOR PENETRATIONS FOR EXISTING ELECTRICAL WITH AN APPROVED FIRE RATED ABANDONMENT PLUG.
- CONDUIT AND WIRE:
 - REMOVE ALL EXISTING WIRE NOT TO BE REUSED.
 - REMOVE CONDUIT NOT TO BE REUSED IN EXPOSED LOCATIONS.
 - ABANDON IN PLACE UNUSED CONDUIT IN CONCEALED LOCATIONS.
- SALVAGE:
 - CONTRACTOR SHALL DETERMINE FROM BUILDING OWNER WHAT FIXTURES AND/OR OTHER ELECTRICAL EQUIPMENT OWNER WISHES TO RETAIN AND SHALL DELIVER SUCH TO OWNER OR HIS AGENT ON SITE.
 - REMOVE FROM SITE ALL SALVAGE NOT TO BE RETAINED BY OWNER.

THOMPSON ARCHITECTURAL GROUP, INC.
1177 West Shaw Avenue Fresno, California 93711 (209) 225-3232

TUCKER, SADLER & ASSOCIATES, A.I.A.
2411 Second Avenue San Diego, California 92101 (619) 236-1662

A JOINT VENTURE

COUNTY OF FRESNO
MAIN DETENTION
FACILITY EXPANSION
Fresno, California

Electrical Power Systems, Inc.
Professional Engineers
620 E. Belmont Fresno, CA 93701
(209) 486-7230

Signature
EEB223

Revision	Date

Warren D. Thompson, A.I.A.
California C-6742

Thomas B. Tucker, A.I.A.
California C-1886


Sheet Title
ELECTRICAL DEMOLITION
BASEMENT PLAN

Drawn By AGF	Checked By GPO
Job Number B3082 B	Date 2-4-86

Sheet
E-1.1.B
of

12

BASE
A-1.1.B
7-11-82

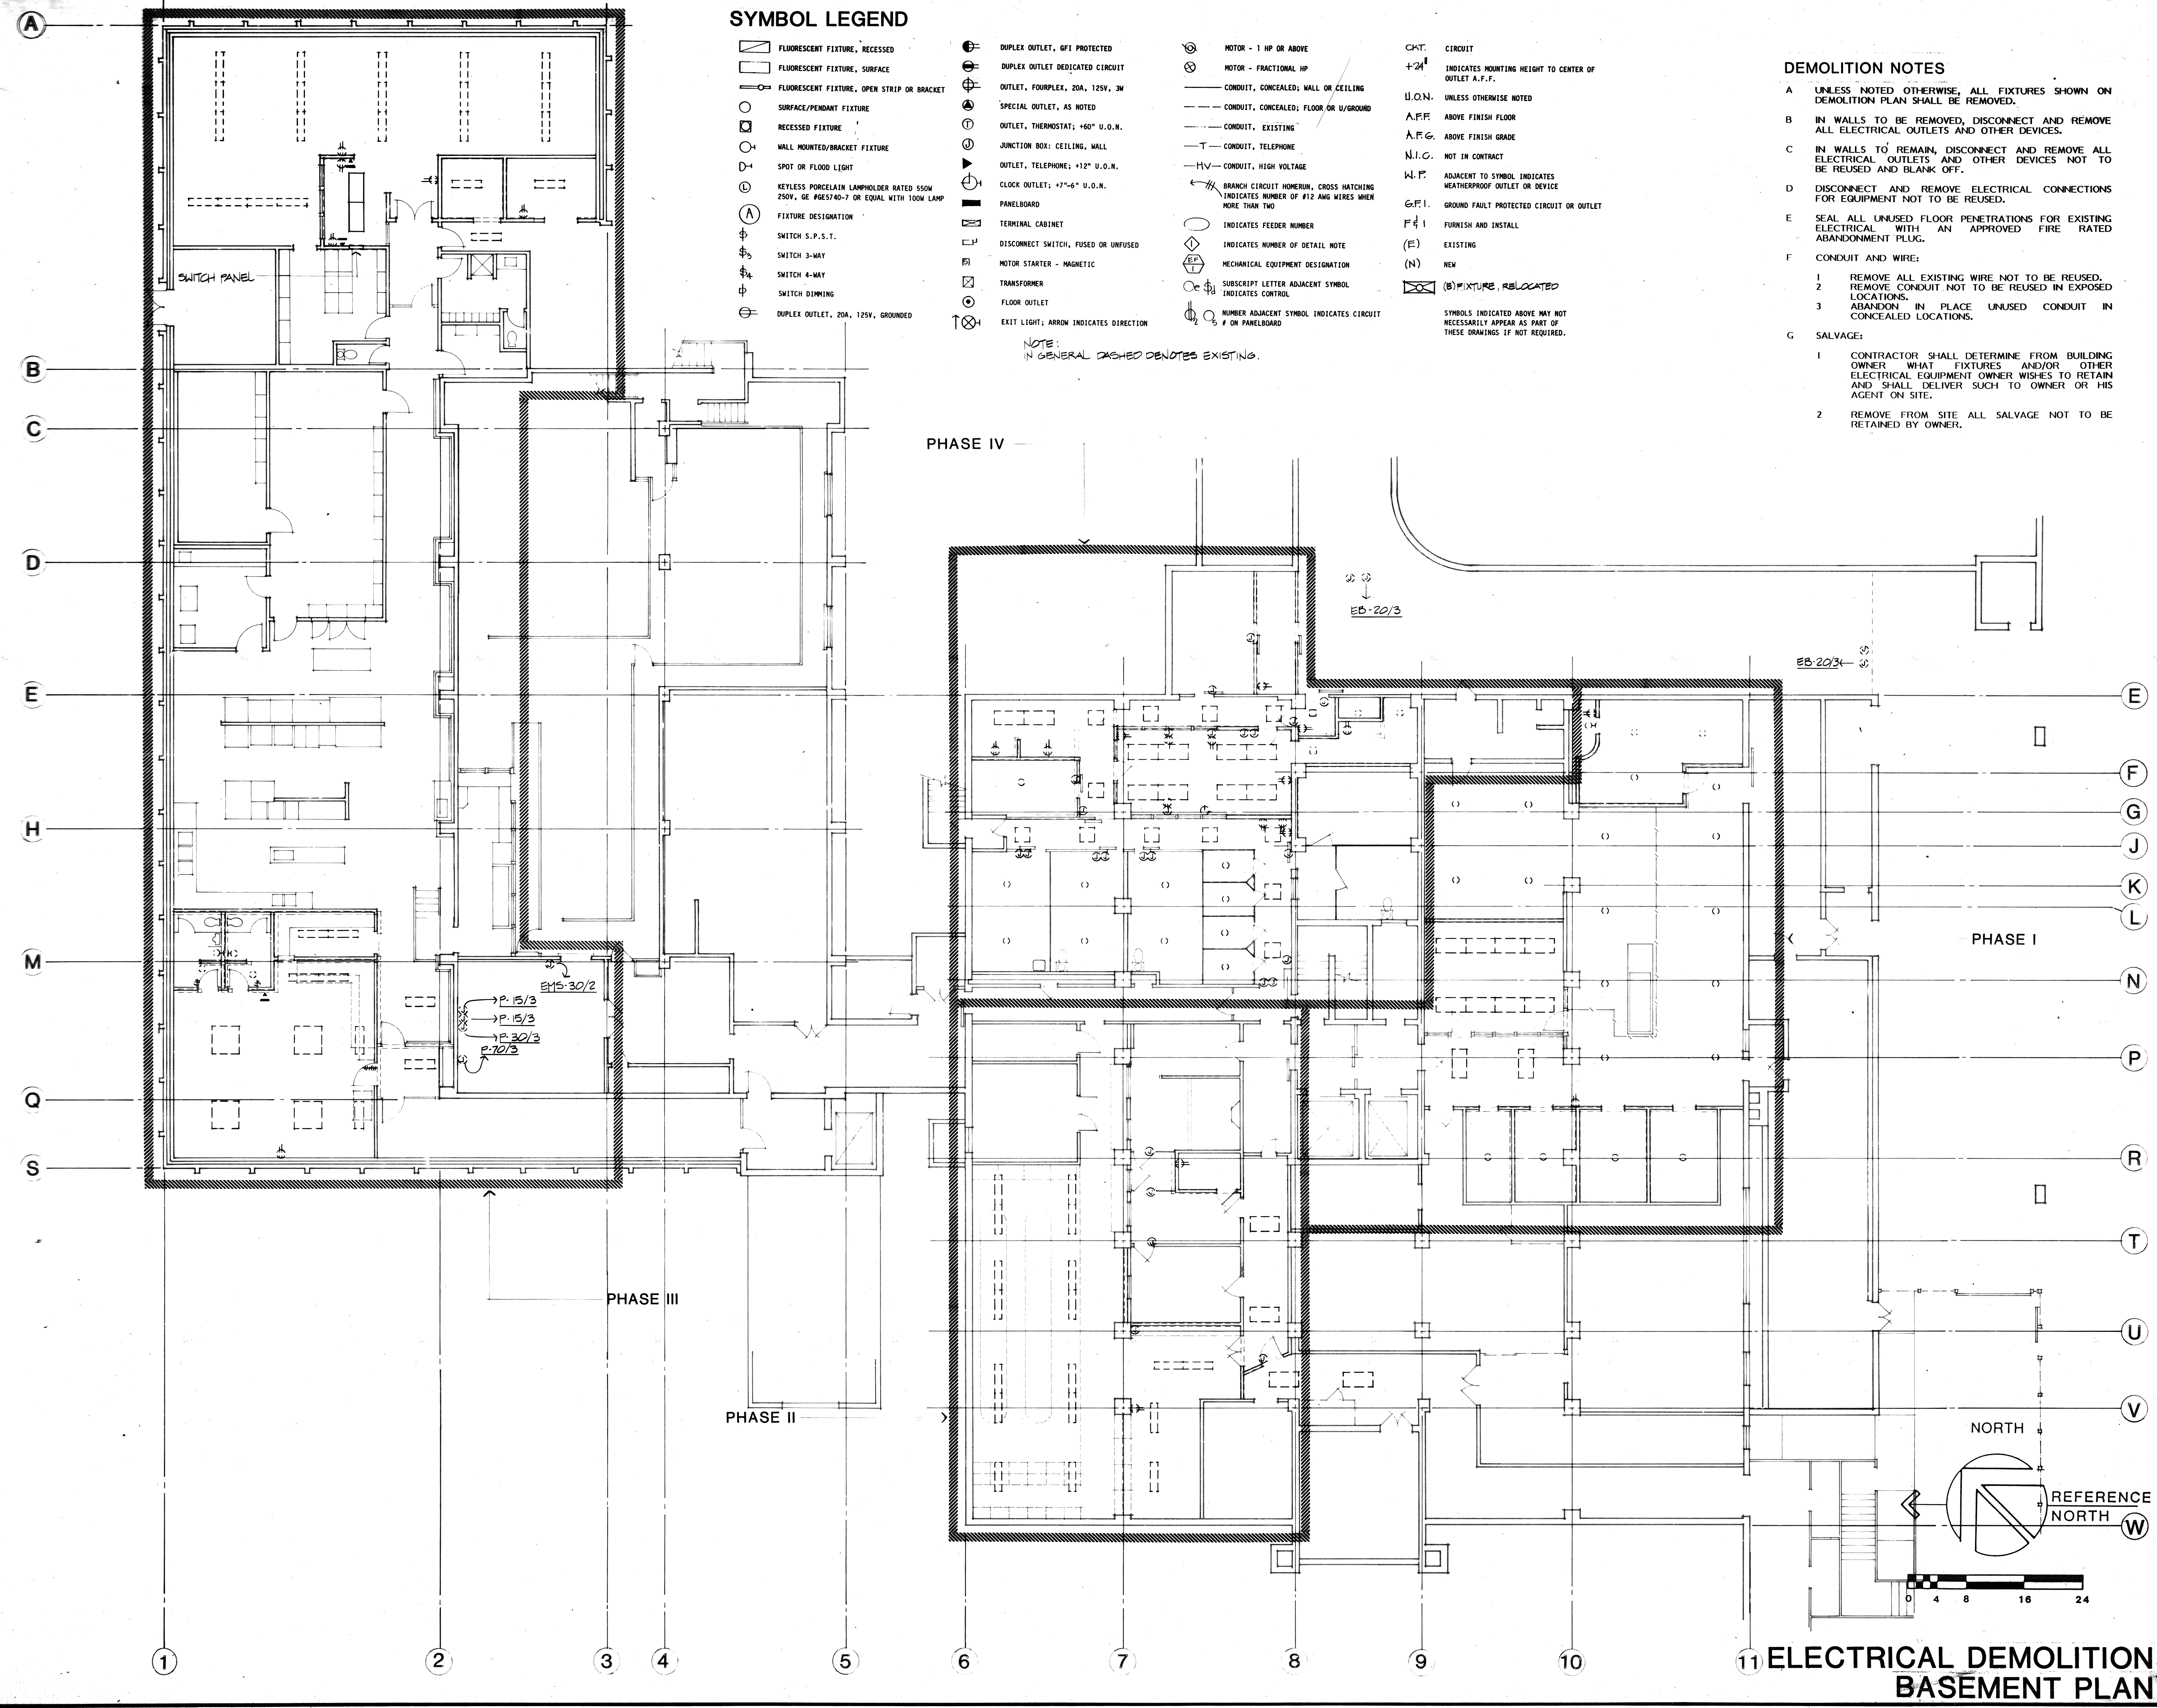

**ELECTRICAL DEMOLITION
BASEMENT PLAN**

DEMOLITION NOTES

- A UNLESS NOTED OTHERWISE, ALL FIXTURES SHOWN ON DEMOLITION PLAN SHALL BE REMOVED.
- B IN WALLS TO BE REMOVED, DISCONNECT AND REMOVE ALL ELECTRICAL OUTLETS AND OTHER DEVICES.
- C IN WALLS TO REMAIN, DISCONNECT AND REMOVE ALL ELECTRICAL OUTLETS AND OTHER DEVICES NOT TO BE REUSED AND BLANK OFF.
- D DISCONNECT AND REMOVE ELECTRICAL CONNECTIONS FOR EQUIPMENT NOT TO BE REUSED.
- E SEAL ALL UNUSED FLOOR PENETRATIONS FOR EXISTING ELECTRICAL WITH AN APPROVED FIRE RATED ABANDONMENT PLUG.
- F CONDUIT AND WIRE:
 - 1 REMOVE ALL EXISTING WIRE NOT TO BE REUSED.
 - 2 REMOVE CONDUIT NOT TO BE REUSED IN EXPOSED LOCATIONS.
 - 3 ABANDON IN PLACE UNUSED CONDUIT IN CONCEALED LOCATIONS.
- G SALVAGE:
 - 1 CONTRACTOR SHALL DETERMINE FROM BUILDING OWNER WHAT FIXTURES AND/OR OTHER ELECTRICAL EQUIPMENT OWNER WISHES TO RETAIN AND SHALL DELIVER SUCH TO OWNER OR HIS AGENT ON SITE.
 - 2 REMOVE FROM SITE ALL SALVAGE NOT TO BE RETAINED BY OWNER.

THOMPSON ARCHITECTURAL GROUP, INC.
1177 West Shaw Avenue Fresno, California 93711 (209) 225-3232

TUCKER, SADLER & ASSOCIATES, A.I.A.
2411 Second Avenue San Diego, California 92101 (619) 236-1662

A JOINT VENTURE

COUNTY OF FRESNO
MAIN DETENTION
FACILITY EXPANSION
Fresno, California

Electrical Power Systems, Inc.
Professional Engineers
520 E. Belmont Fresno, CA 93701
(209) 486-7230
Will
EE 8283

Revision	Date

Warren D. Thompson, A.I.A.
California C-6742

Thomas B. Tucker, A.I.A.
California C-1886

Sheet Title
2ND FLOOR PLAN
ELECTRICAL DEMOLITION

Drawn By
ASF

Checked By
GPO

Job Number
89082-B

Date
2-4-86

Sheet
E-1.1.2



PHASE V
REMOVE (E) INTERCOM OUTLETS
IN THIS AREA.
4 (E) FIXTURES TO REMAIN

E2A-22,24
E2A-14,16
E2A-6,7
2A-6,B,10

RELOCATE 4 (E) 2x4 FIXTURES
FROM THIS ROOM.

PHASE V

NORTH

 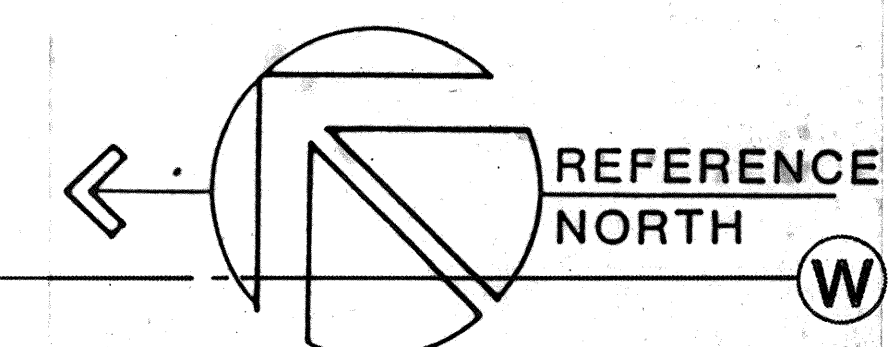

ELECTRICAL DEMOLITION
SECOND FLOOR PLAN

DEMOLITION NOTES

- A** UNLESS NOTED OTHERWISE, ALL FIXTURES SHOWN ON DEMOLITION PLAN SHALL BE REMOVED.
- B** IN WALLS TO BE REMOVED, DISCONNECT AND REMOVE ALL ELECTRICAL OUTLETS AND OTHER DEVICES.
- C** IN WALLS TO REMAIN, DISCONNECT AND REMOVE ALL ELECTRICAL OUTLETS AND OTHER DEVICES NOT TO BE REUSED AND BLANK OFF.
- D** DISCONNECT AND REMOVE ELECTRICAL CONNECTIONS FOR EQUIPMENT NOT TO BE REUSED.
- E** SEAL ALL UNUSED FLOOR PENETRATIONS FOR EXISTING ELECTRICAL WITH AN APPROVED FIRE RATED ABANDONMENT PLUG.
- F** CONDUIT AND WIRE:
- 1 REMOVE ALL EXISTING WIRE NOT TO BE REUSED.
 - 2 REMOVE CONDUIT NOT TO BE REUSED IN EXPOSED LOCATIONS.
 - 3 ABANDON IN PLACE UNUSED CONDUIT IN CONCEALED LOCATIONS.
- G** SALVAGE:
- 1 CONTRACTOR SHALL DETERMINE FROM BUILDING OWNER WHAT FIXTURES AND/OR OTHER ELECTRICAL EQUIPMENT OWNER WISHES TO RETAIN AND SHALL DELIVER SUCH TO OWNER OR HIS AGENT ON SITE.
 - 2 REMOVE FROM SITE ALL SALVAGE NOT TO BE RETAINED BY OWNER.

THOMPSON ARCHITECTURAL GROUP, INC.
1177 West Shaw Avenue Fresno, California 93711 (209) 225-3232

TUCKER, SADLER & ASSOCIATES, A.I.A.
2411 Second Avenue San Diego, California 92101 (619) 236-1662

A JOINT VENTURE

COUNTY OF FRESNO
MAIN DETENTION
FACILITY EXPANSION
Fresno, California

Electrical Power Systems, Inc.
Professional Engineers
620 E. Belmont Fresno, CA 93701
(209) 486-7230
EE 02003

Revision	Date

Warren D. Thompson, A.I.A.
California C-6742

Thomas B. Tucker, A.I.A.
California C-1886

Sheet Title
3RD FLOOR PLAN
ELECTRICAL DEMOLITION


Drawn By
ASF

Checked By
GFO


Job Number
83082 B

Date
2-4-86

Sheet
E-1.1.3

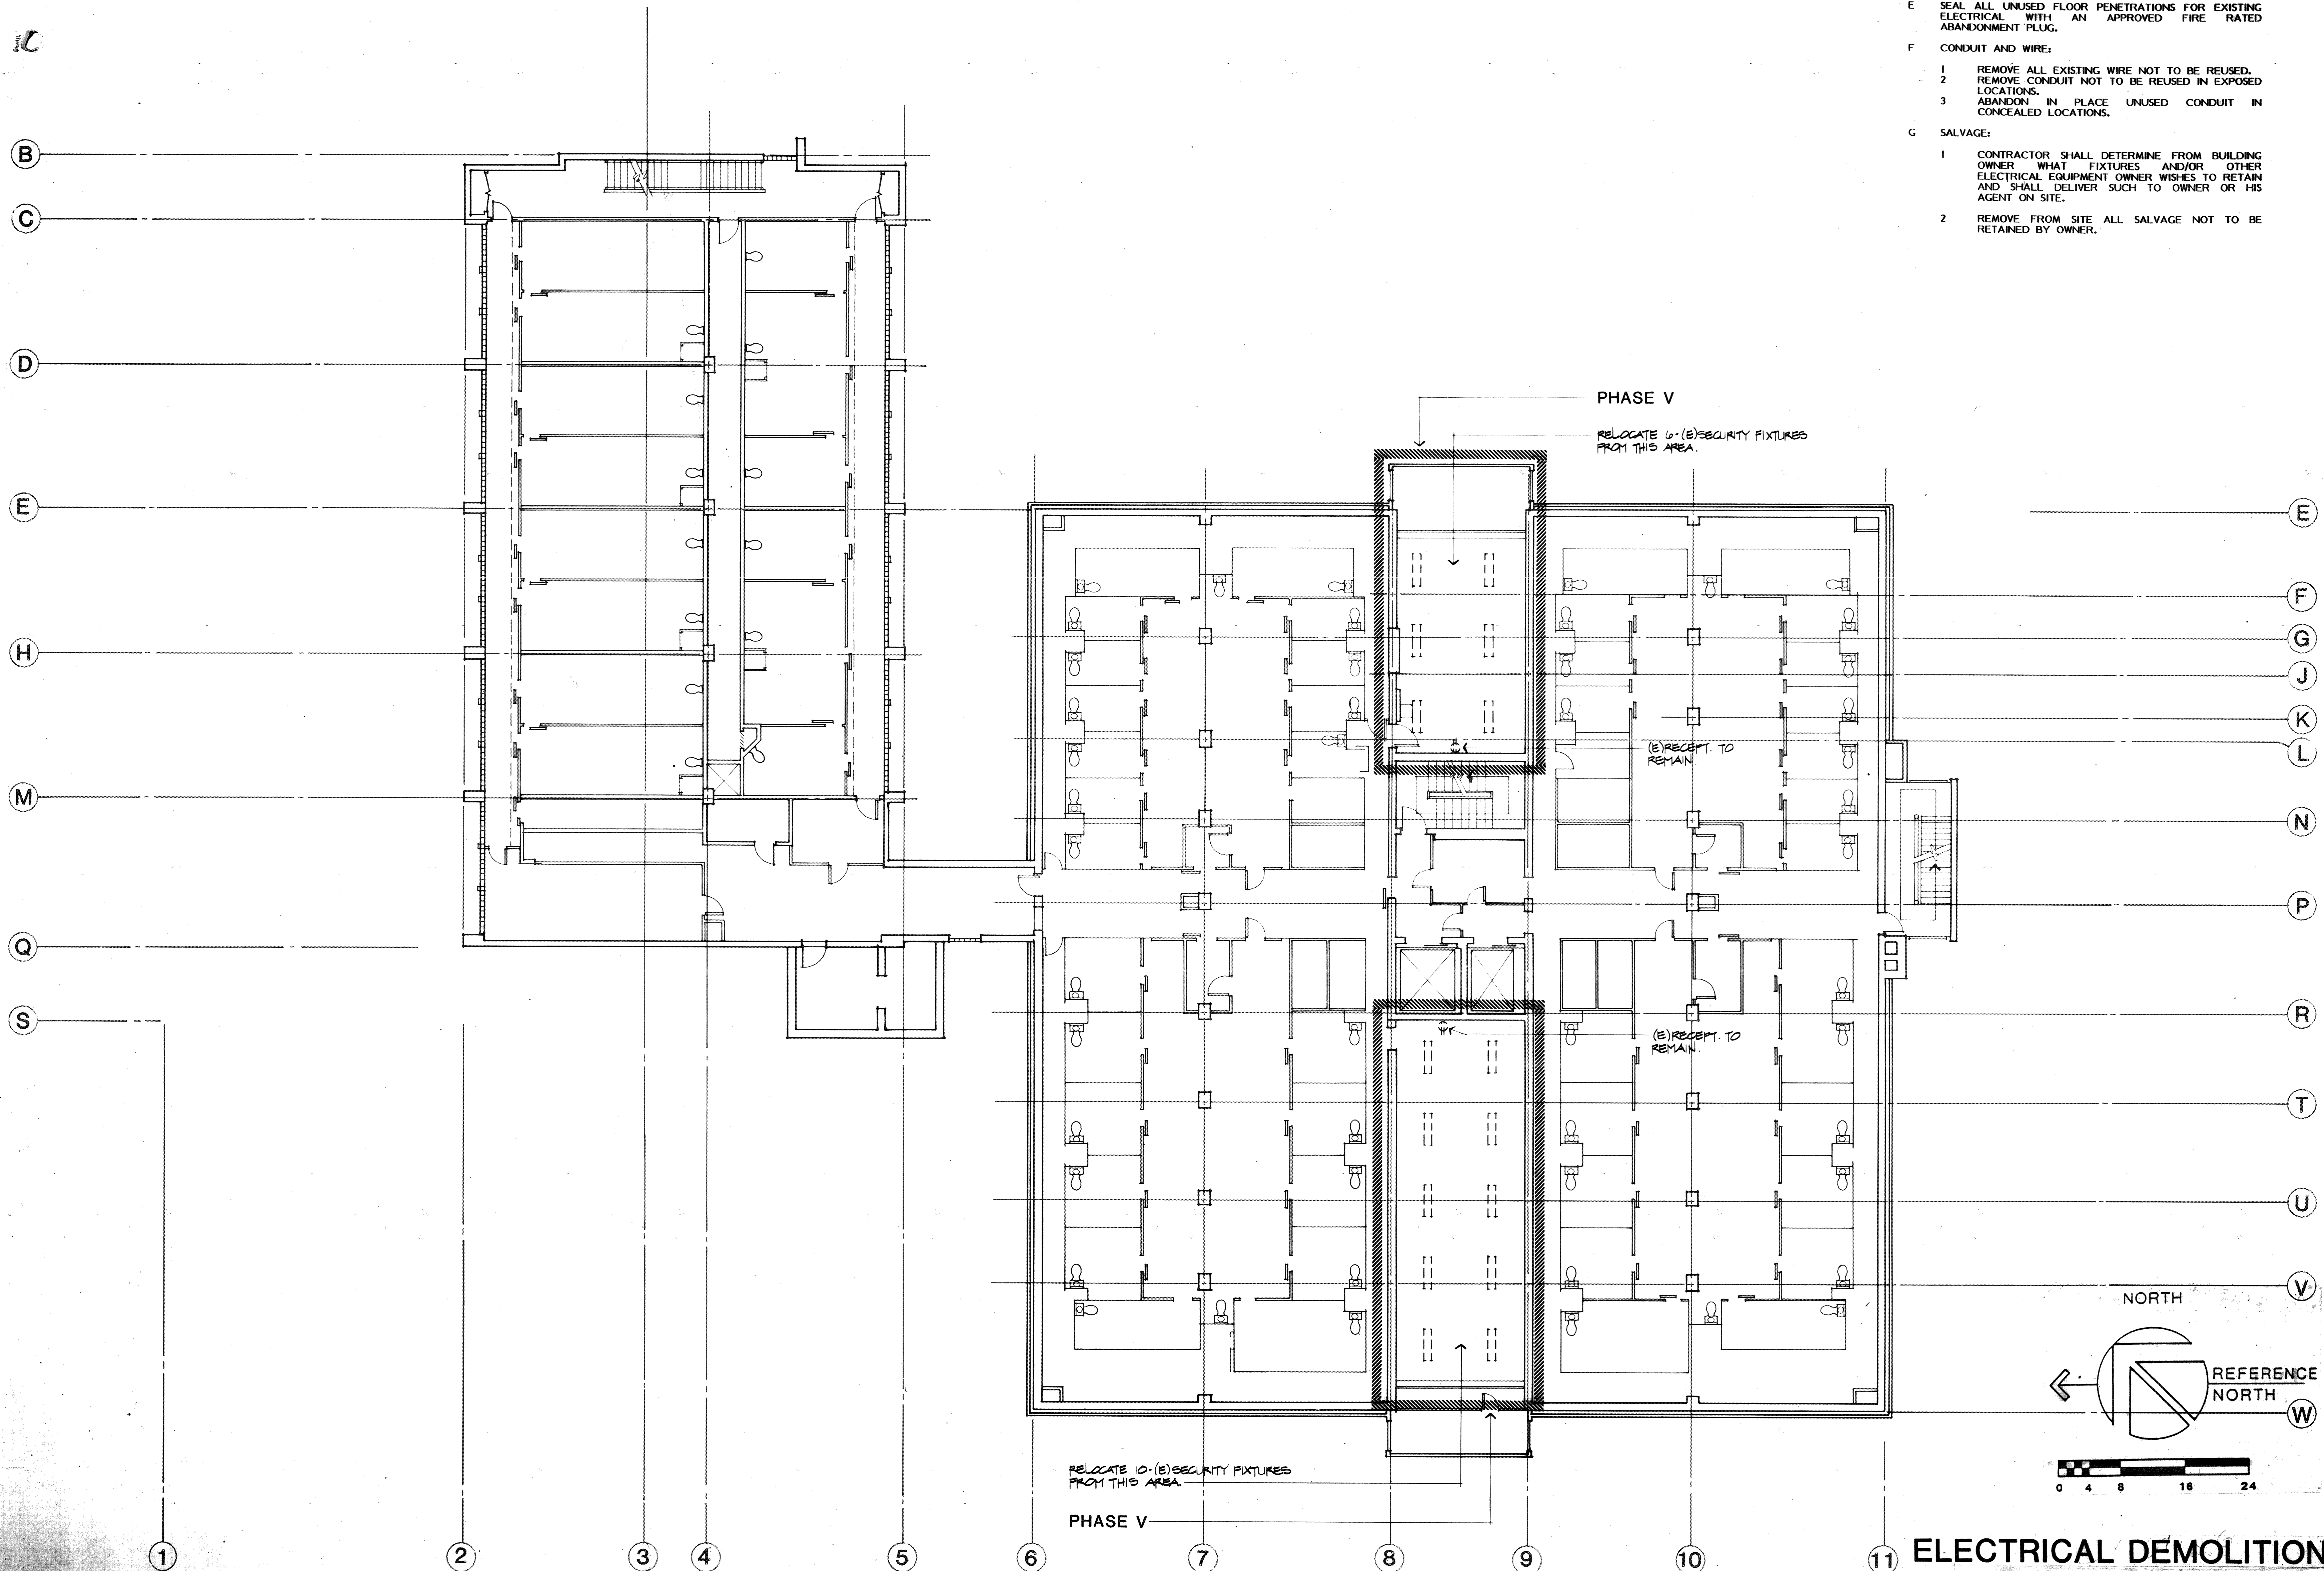

ELECTRICAL DEMOLITION
THIRD FLOOR PLAN

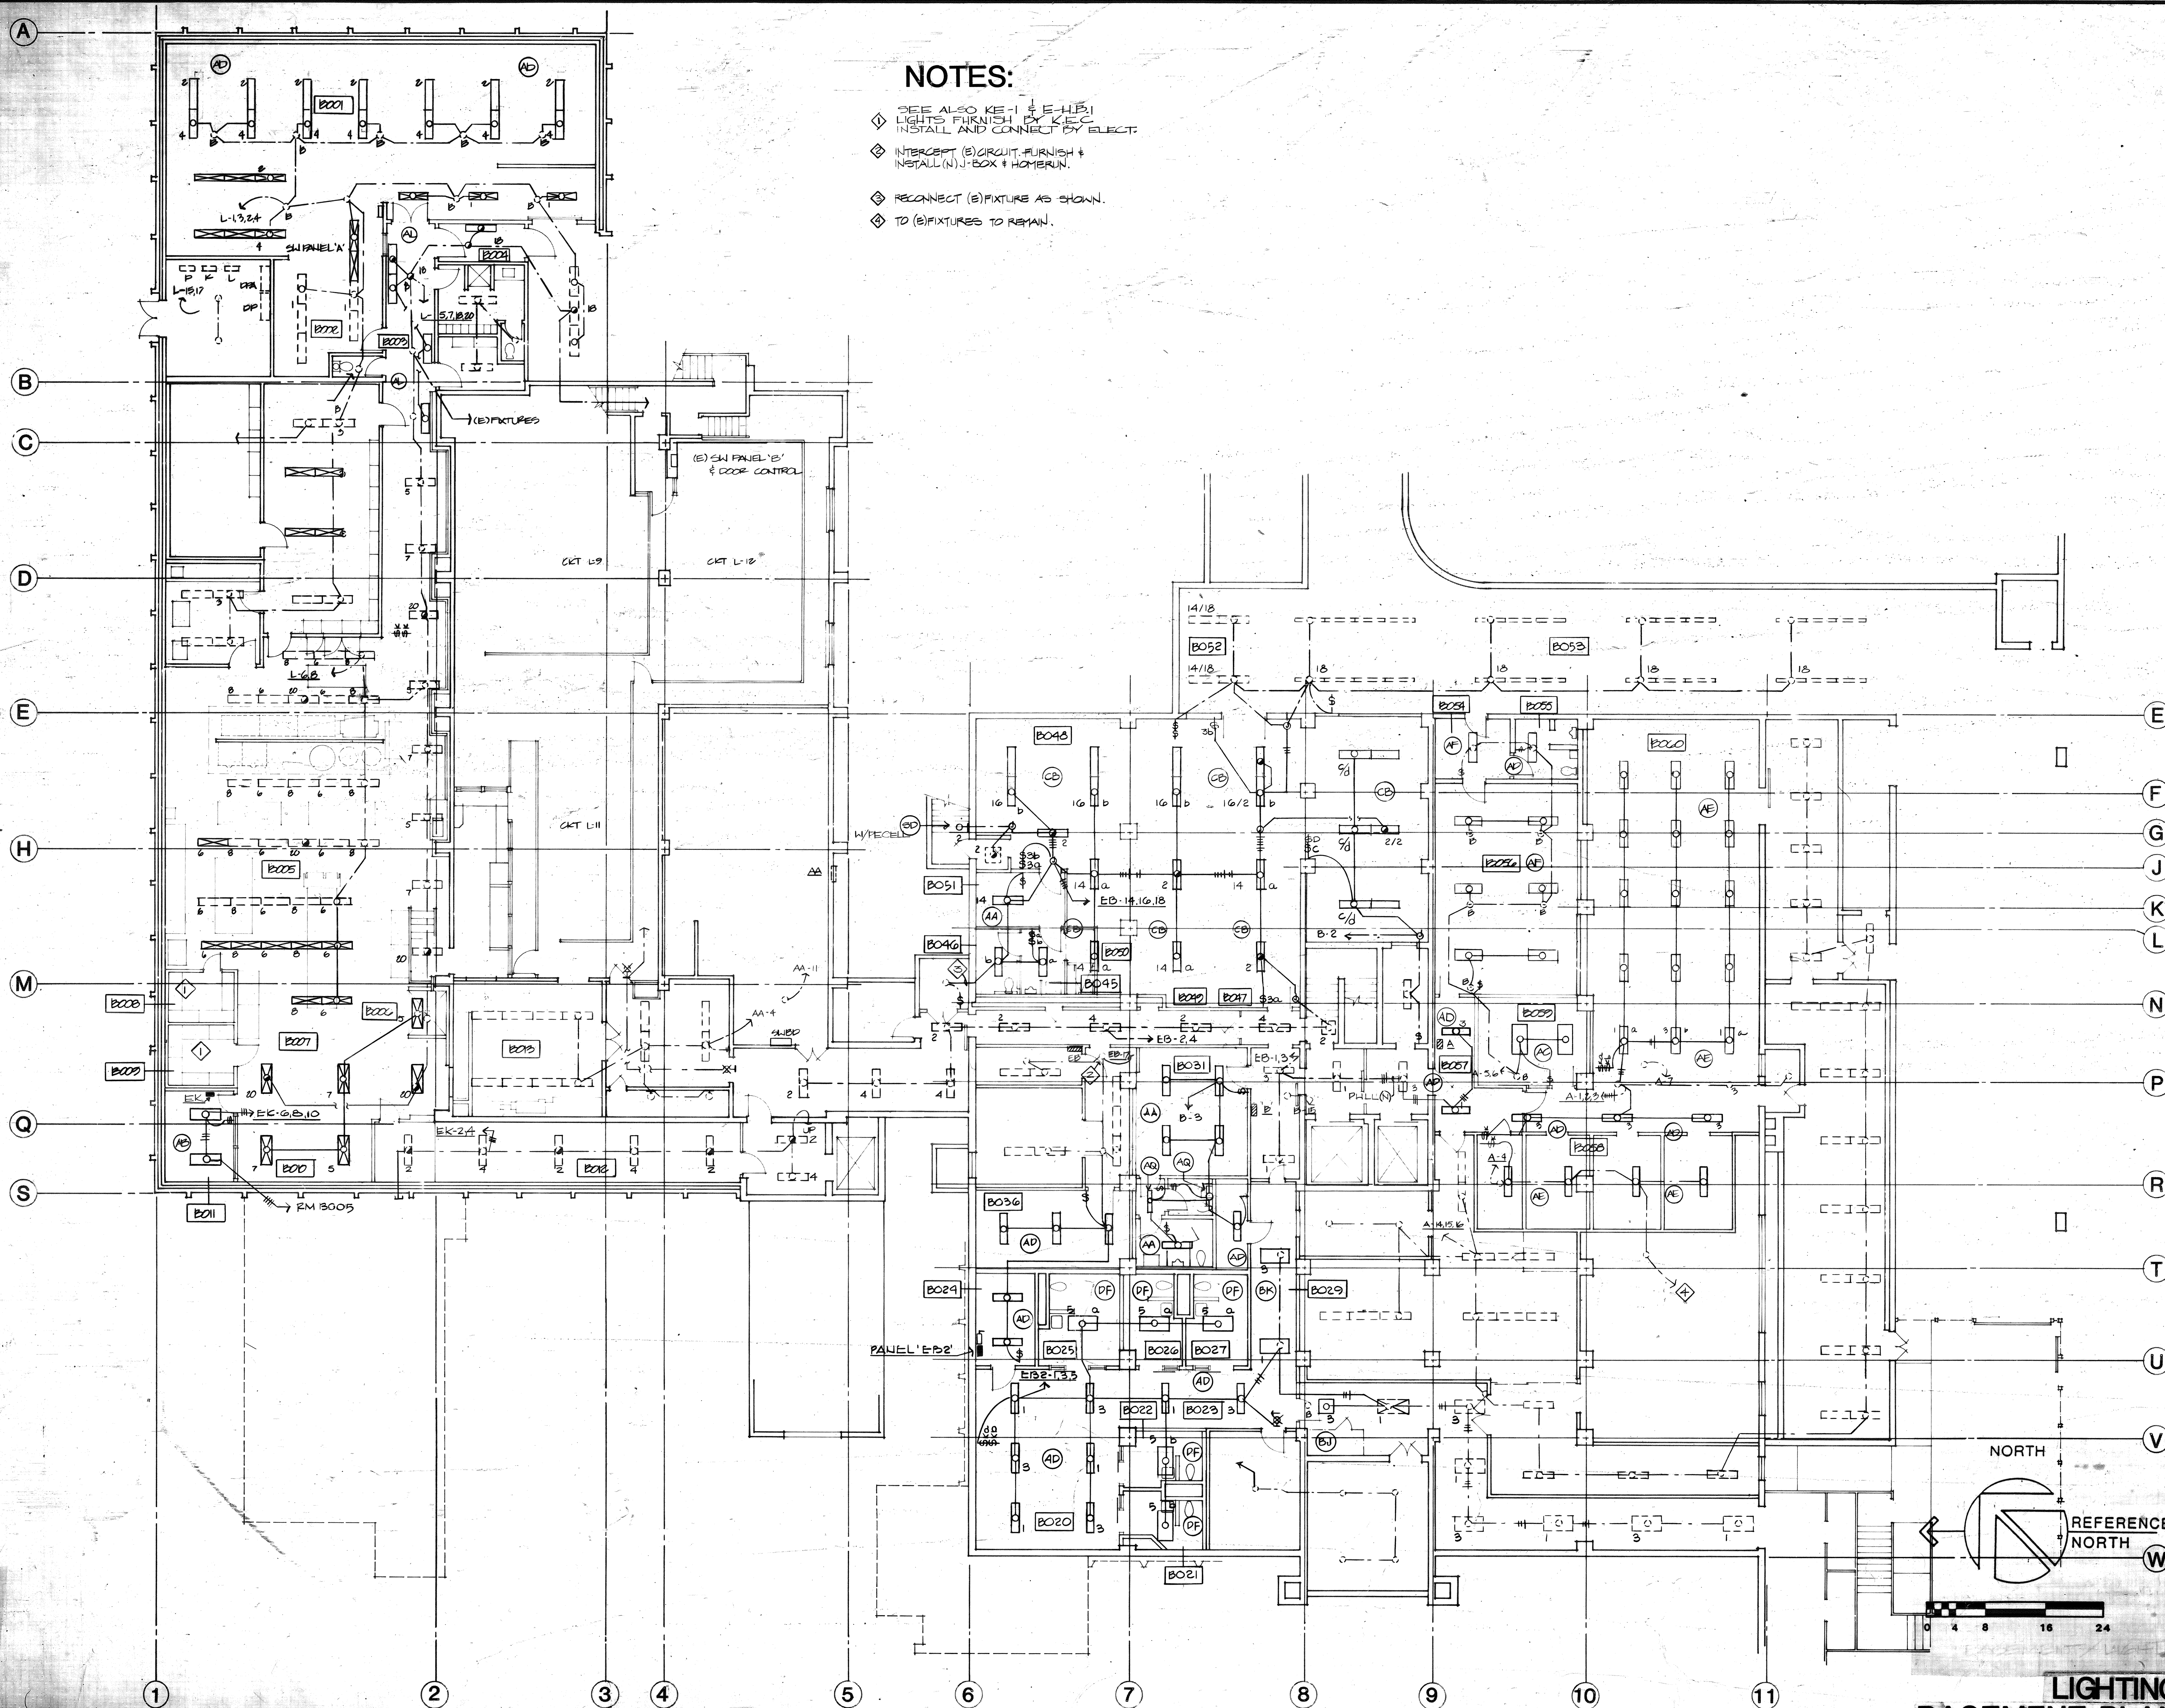

NOTES:

- SEE ALSO KE-1 & E-1B.1
LIGHTS FURNISH BY K.E.C.
INSTALL AND CONNECT BY ELECT.
- INTERCEPT (E) CIRCUIT, FURNISH &
INSTALL (N) J-BOX & HOMERUN.
- RECONNECT (E) FIXTURE AS SHOWN.
- TO (E) FIXTURES TO REMAIN.

THOMPSON ARCHITECTURAL GROUP, INC.
1177 West Shaw Avenue Fresno, California 93711 (209) 225-3232

TUCKER, SADLER & ASSOCIATES, A.I.A.
2411 Second Avenue San Diego, California 92101 (619) 236-6662

A JOINT VENTURE

COUNTY OF FRESNO
MAIN DETENTION
FACILITY EXPANSION
Fresno, California

Electrical Power Systems, Inc.
Professional Engineers
620 E. Belmont Fresno, CA 93701
(209) 486-7230

EE8283

Revision	Date

Warren D. Thompson, A.I.A.
California C-6742

Thomas B. Tucker, A.I.A.
California C-1886

Sheet Title
BASEMENT PLAN
LIGHTING

Drawn By
ASF


Checked By
GPO

Job Number
83082 B

Date
2-4-86

Sheet
E-2.B.1
of

67

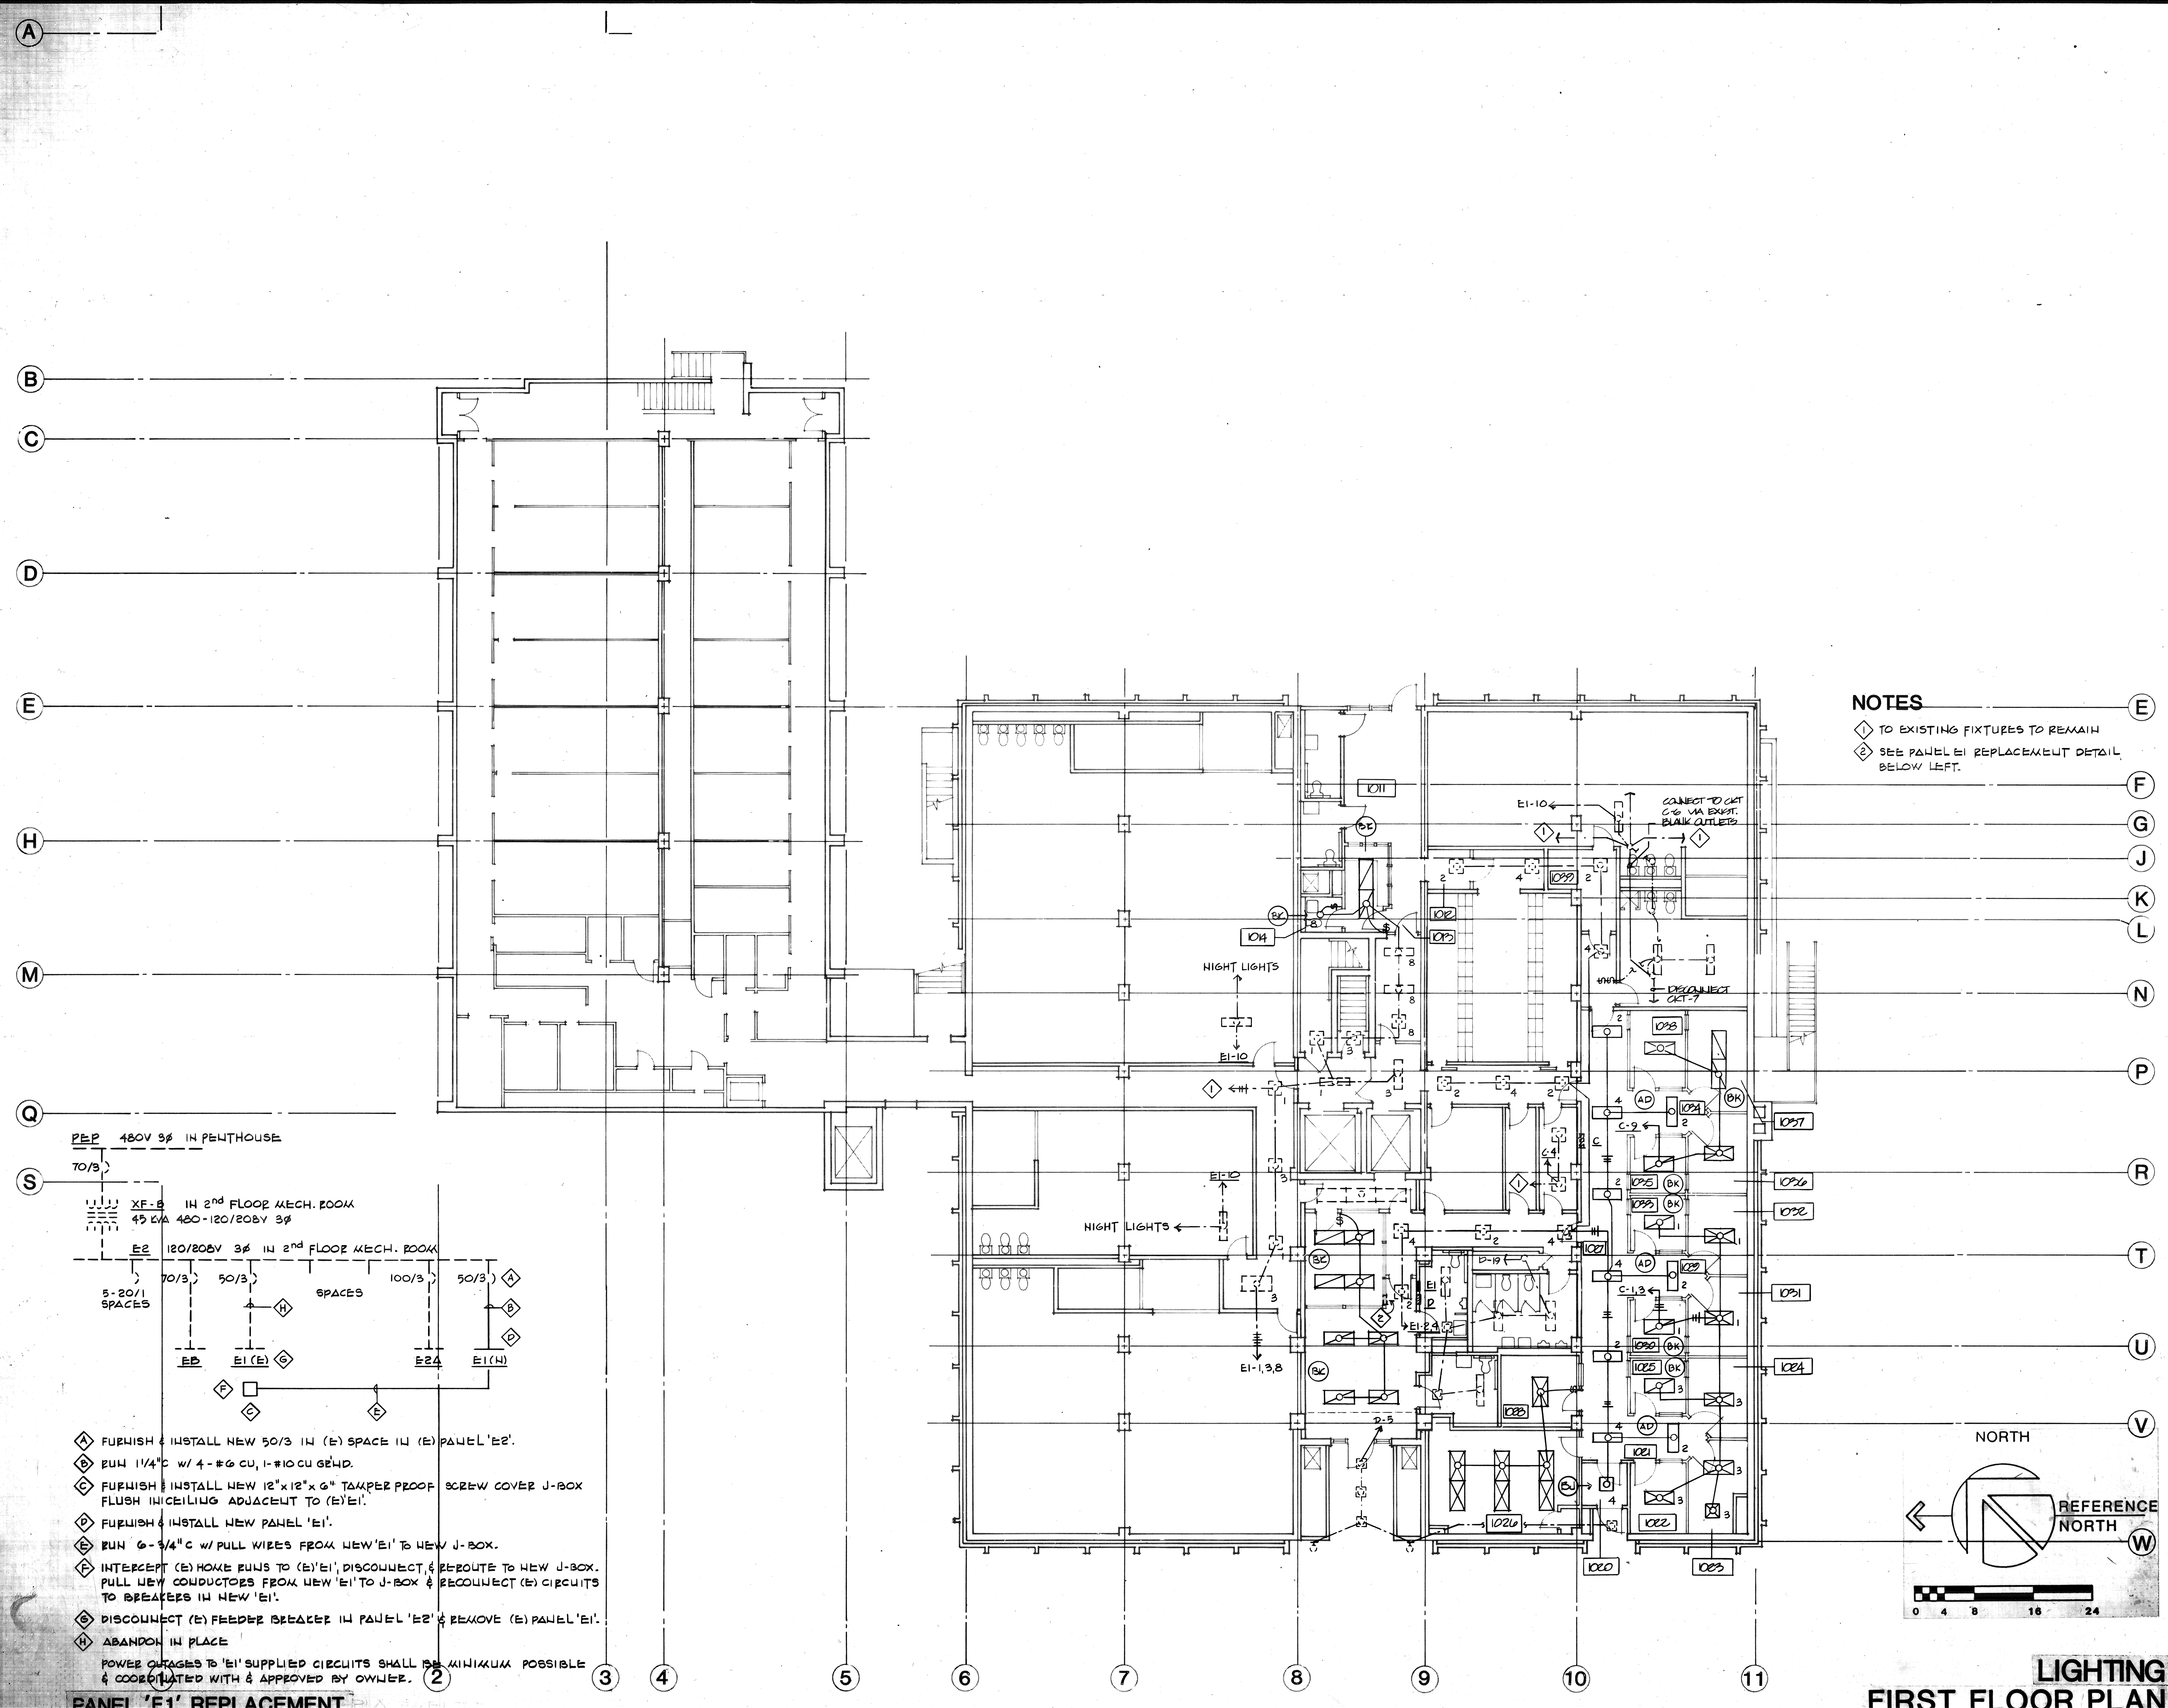


NOTES

- 1 TO EXISTING FIXTURES TO REMAIN
- 2 SEE PANEL E1 REPLACEMENT DETAIL BELOW LEFT.

PANEL 'E1' REPLACEMENT

POWER OUTAGES TO 'E1' SUPPLIED CIRCUITS SHALL BE MINIMUM POSSIBLE & COORDINATED WITH & APPROVED BY OWNER.

- A FURNISH & INSTALL NEW 50/3 IN (E) SPACE IN (E) PANEL 'E2'.
- B RUN 1 1/4" C W/ 4 - #6 CU, 1 - #10 CU GND.
- C FURNISH & INSTALL NEW 12"x12"x6" TAMPER PROOF SCREW COVER J-BOX FLUSH IN CEILING ADJACENT TO (E) 'E1'.
- D FURNISH & INSTALL NEW PANEL 'E1'.
- E RUN 6 - 3/4" C W/ PULL WIRES FROM NEW 'E1' TO NEW J-BOX.
- F INTERCEPT (E) HOME RUNS TO (E) 'E1', DISCONNECT, & REROUTE TO NEW J-BOX. PULL NEW CONDUCTORS FROM NEW 'E1' TO J-BOX & RECONNECT (E) CIRCUITS TO BREAKERS IN NEW 'E1'.
- G DISCONNECT (E) FEEDER BREAKER IN PANEL 'E2' & REMOVE (E) PANEL 'E1'.
- H ABANDON IN PLACE.

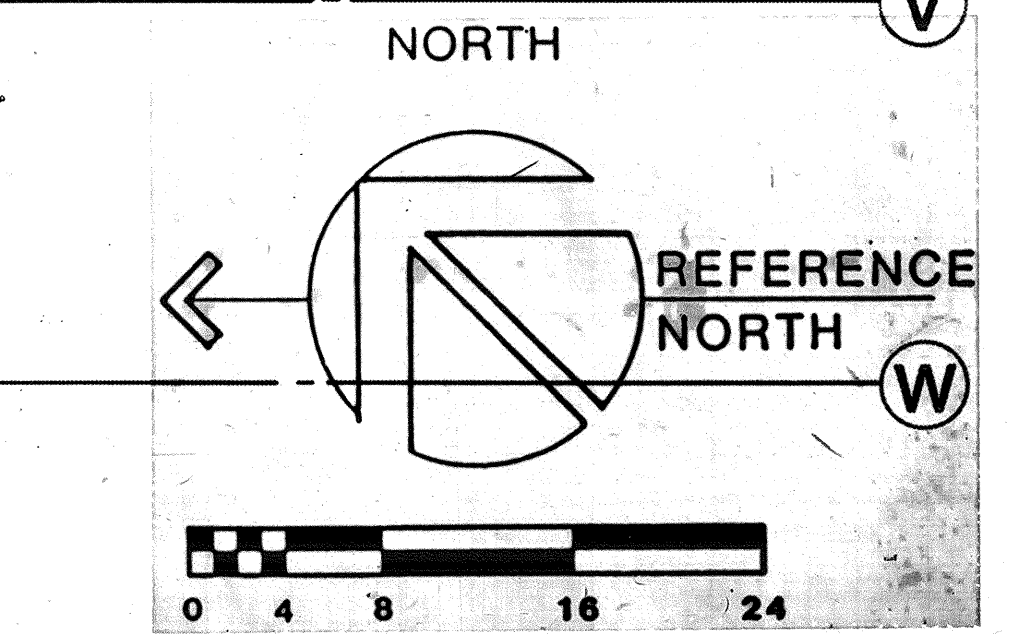

LIGHTING
FIRST FLOOR PLAN

THOMPSON ARCHITECTURAL GROUP, INC.
1177 West Shaw Avenue Fresno, California 93711 (209) 225-3232

TUCKER, SADLER & ASSOCIATES, A.I.A.
2411 Second Avenue San Diego, California 92101 (619) 236-1662

A JOINT VENTURE

COUNTY OF FRESNO
MAIN DETENTION
FACILITY EXPANSION
Fresno, California

Electrical Power Systems, Inc.
Professional Engineers
620 E. Belmont Fresno, CA 93701
(209) 488-7230

Sheldon
EE 8285

FEB 6 1996

Revision	Date

Warren D. Thompson, A.I.A.
California C-6742

Thomas B. Tucker, A.I.A.
California C-1886

Sheet Title
1ST FLOOR PLAN
LIGHTING

Drawn By JEF	Checked By GPO
Job Number 03082 D	Date 2-4-86
Sheet E-2.1.1	Of

1177 West Shaw Avenue Fresno, California 93711 (209) 225-3232

2411 Second Avenue San Diego, California 92101 (619) 236-1662

A JOINT VENTURE

Fresno, California

Electrical Power Systems, Inc.
Professional Engineers
620 E. Belmont Fresno, CA 93701
(800) 333-7333

FEB 6 1986

[illegible]

Warren D. Thompson, A.J.A.
California C-6742


Thomas B. Tucker, A.I.A.
California C-1886

Sheet Title
1ST FLOOR PLAN
POWER & SIGNAL

Drawn By ASF	Checked By GPO
Job Number 83082 B	Date 2-4-86

Sheet
E-2.1.2
Of


PANEL <u>C (EXIST)</u>			PANEL BOARD SCHEDULE <u>120/208</u>					VOLTS <u>3</u> 0 4 W		
MOUNTING <u>REFLUSH</u>			SURFACE					<u>125</u> AMP. MAINS <u>X</u> LIGHTS <u>X</u> BREAKER		
RE CIRCUIT AS INDICATED			BRANCH BREAKERS							
ITEM	AMPS.	P	CIR NO.	PHASE LOADING			CIR NO.	AMPS.	P	ITEM
				A	B	C				
LIGHTS ATTENY	20	1	1	.6	1.1		4	20	1	LIGHTS
↓			3			.7	1.0			↓ BALL BOND
LIGHTS WISTINE			4							LIGHTS 2001D
↓			5			1.0	1.2			SPRACE
CIVIL			7	.3	.5					RECEPT
ATTY			9			.7	.2			RECEPT
↓			13	.3	1.2		1.0	1.0		RECEPT
RECEPT			15			.6	1.4			↓
↓			17							RECEPT
EXIST			19	.5	.5		.6	1.2		↓
			21			.5	.5			EXIST
↓			25				.5	.5	↓	↓
↓			26							
			27				6.2			
			28							
			30							
			31							
			33							
			35							
			37							
			39							
			41							
FEEDER:			2.2	9.3	2.5	3.7	9.1	3.9	TOTAL COAN	
			6.5						100	WATTS

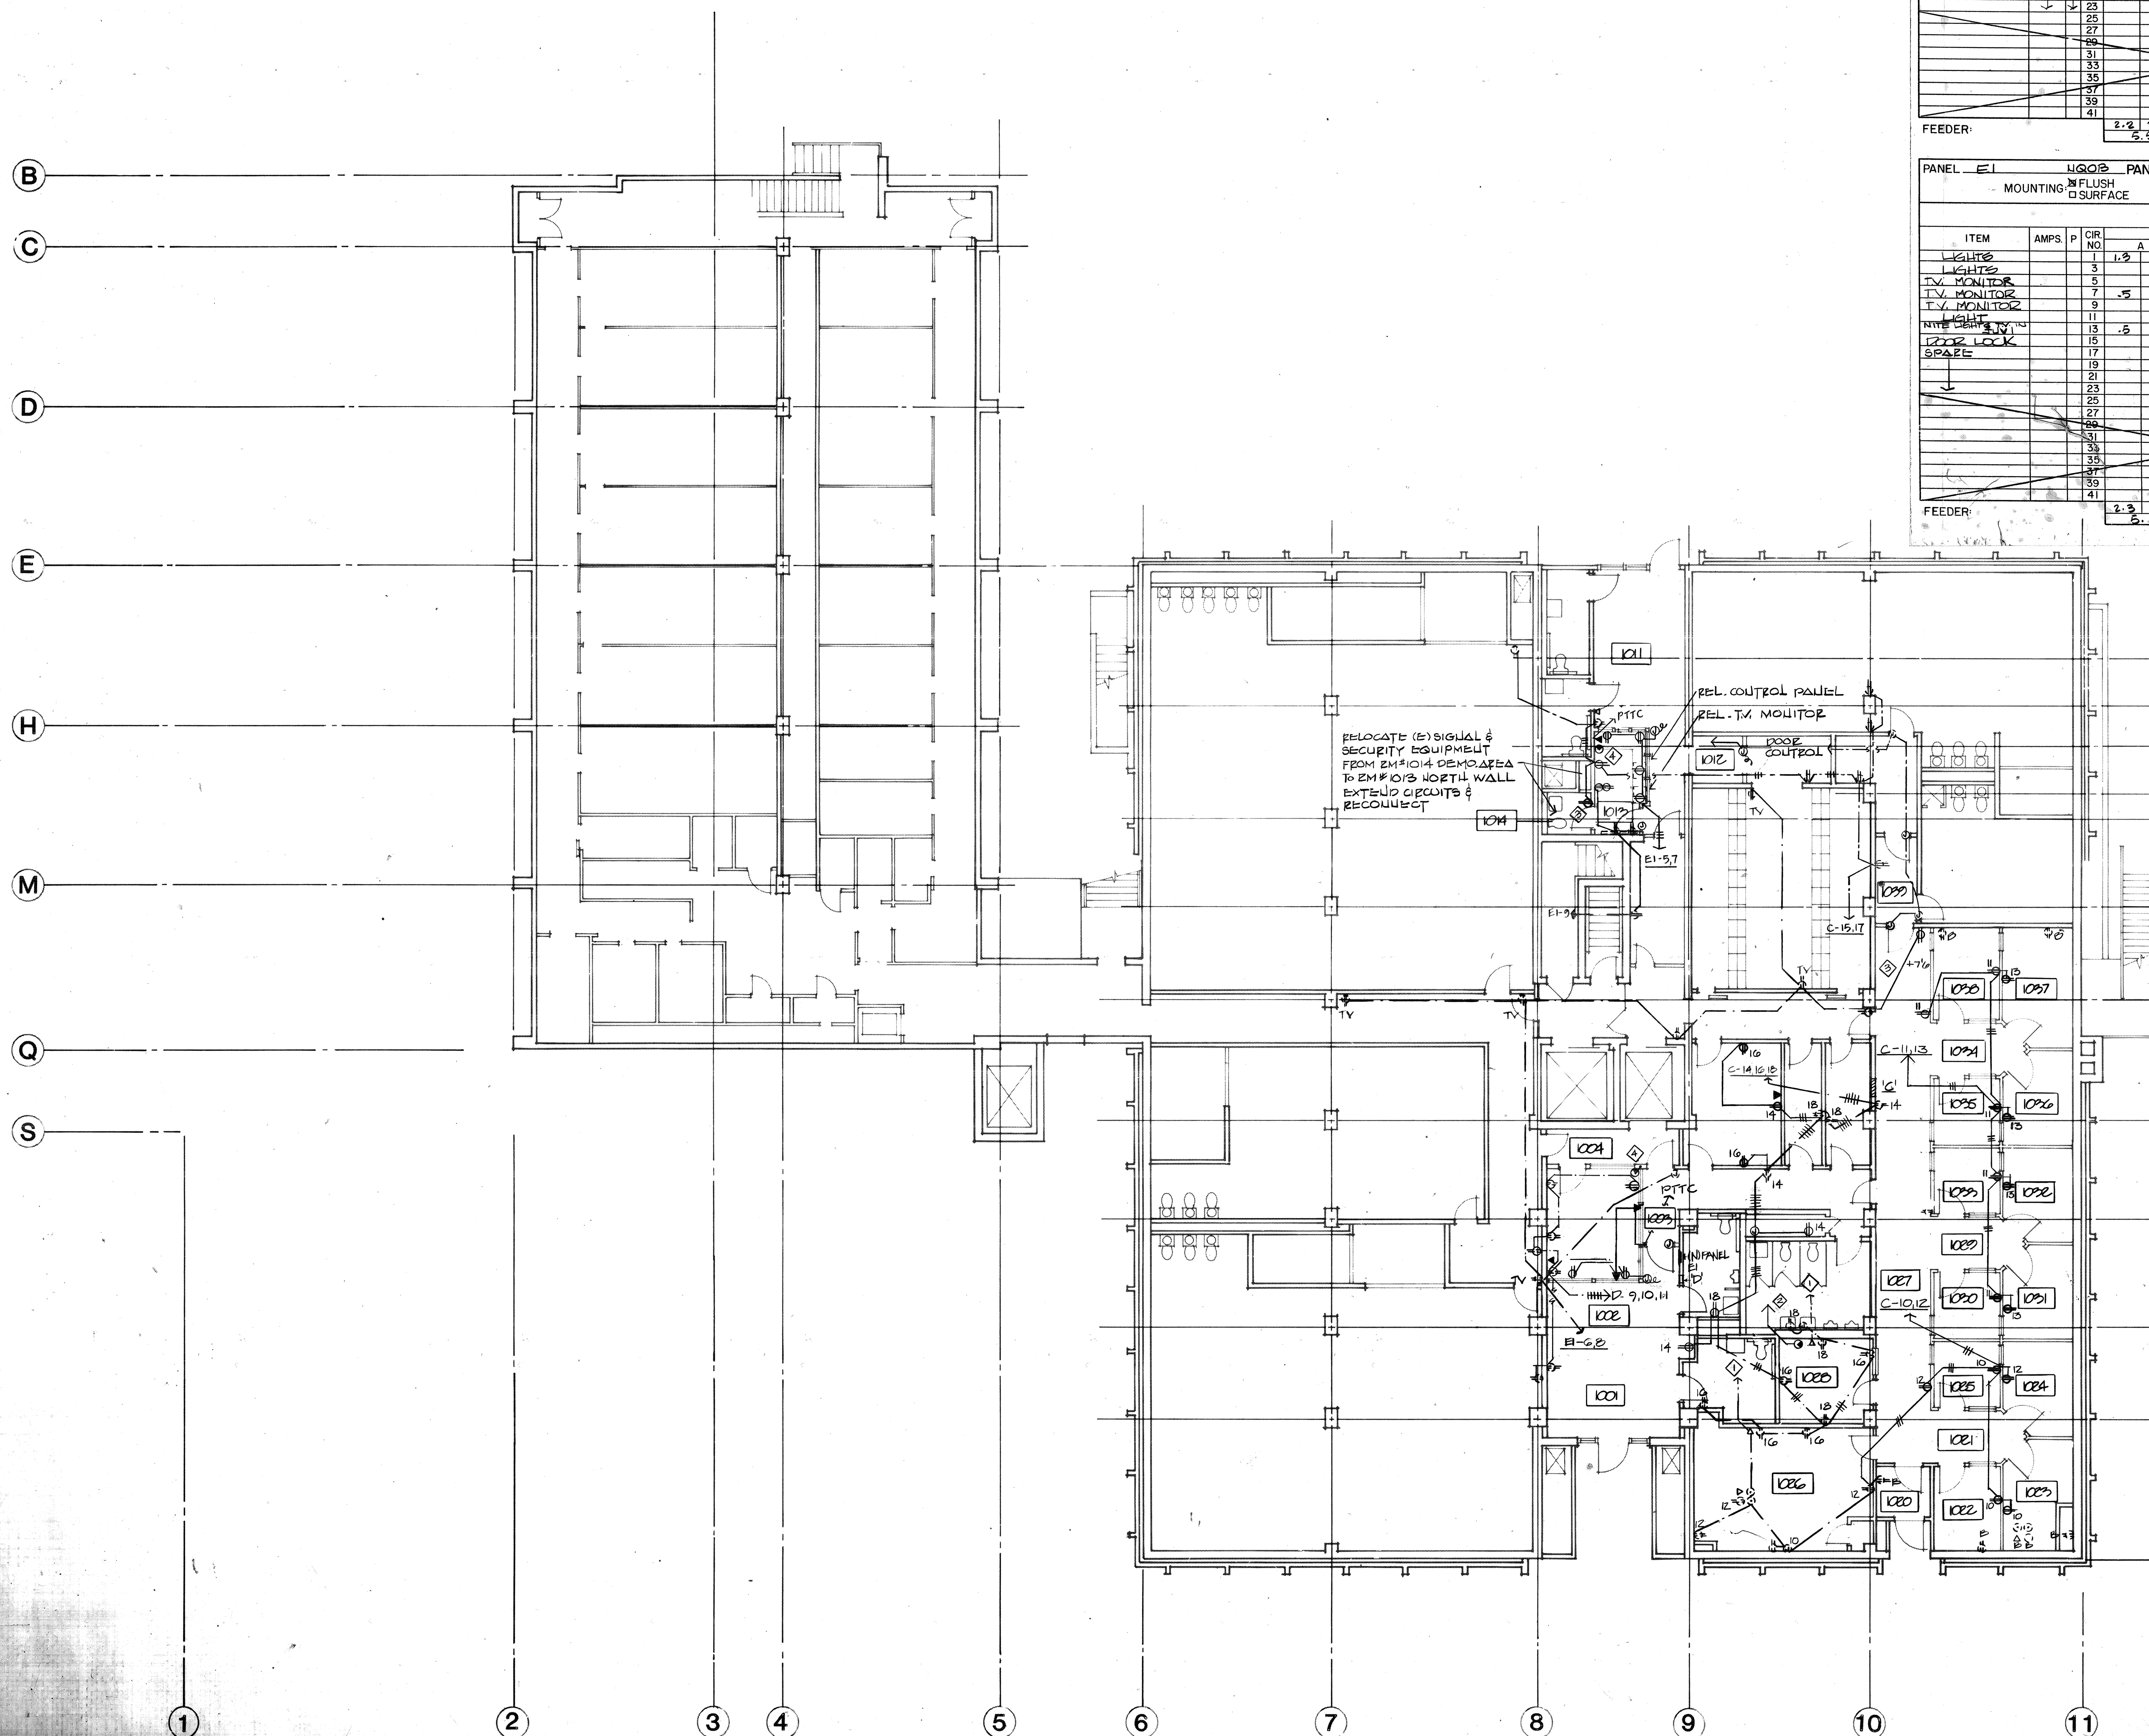[illegible]


NOTES:

- ① TO (E) TELE CLOSET IN BSMT.
- ② 1/4" TO (E) TELE CLOSET IN BSMT.
- ③ EXTEND (E) CIRCUIT
- ④ RUN 2" C FOR COMPUTER TO BASEMENT TELE. RM.

NORTH

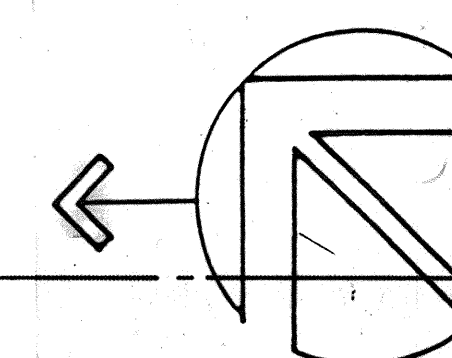

REFERENCE
NORTH

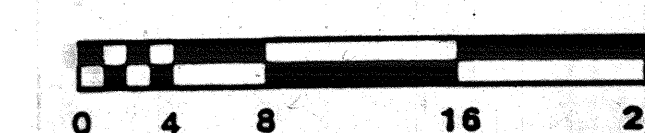

POWER & SIGNAL FIRST FLOOR PLAN

4

A

B

C

D

E

H

M

Q

S

1

2

3

4

5

6

7

8

9

10

11

E

F

G

J

K

L

N

P

R



T

U

V

W

BASE
A-2.2
A-1.1.5.2

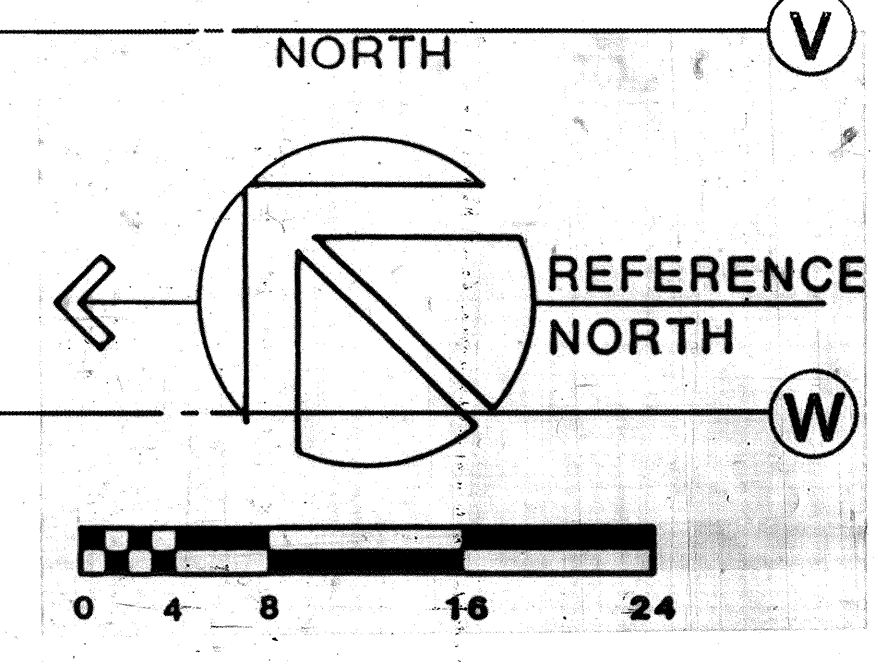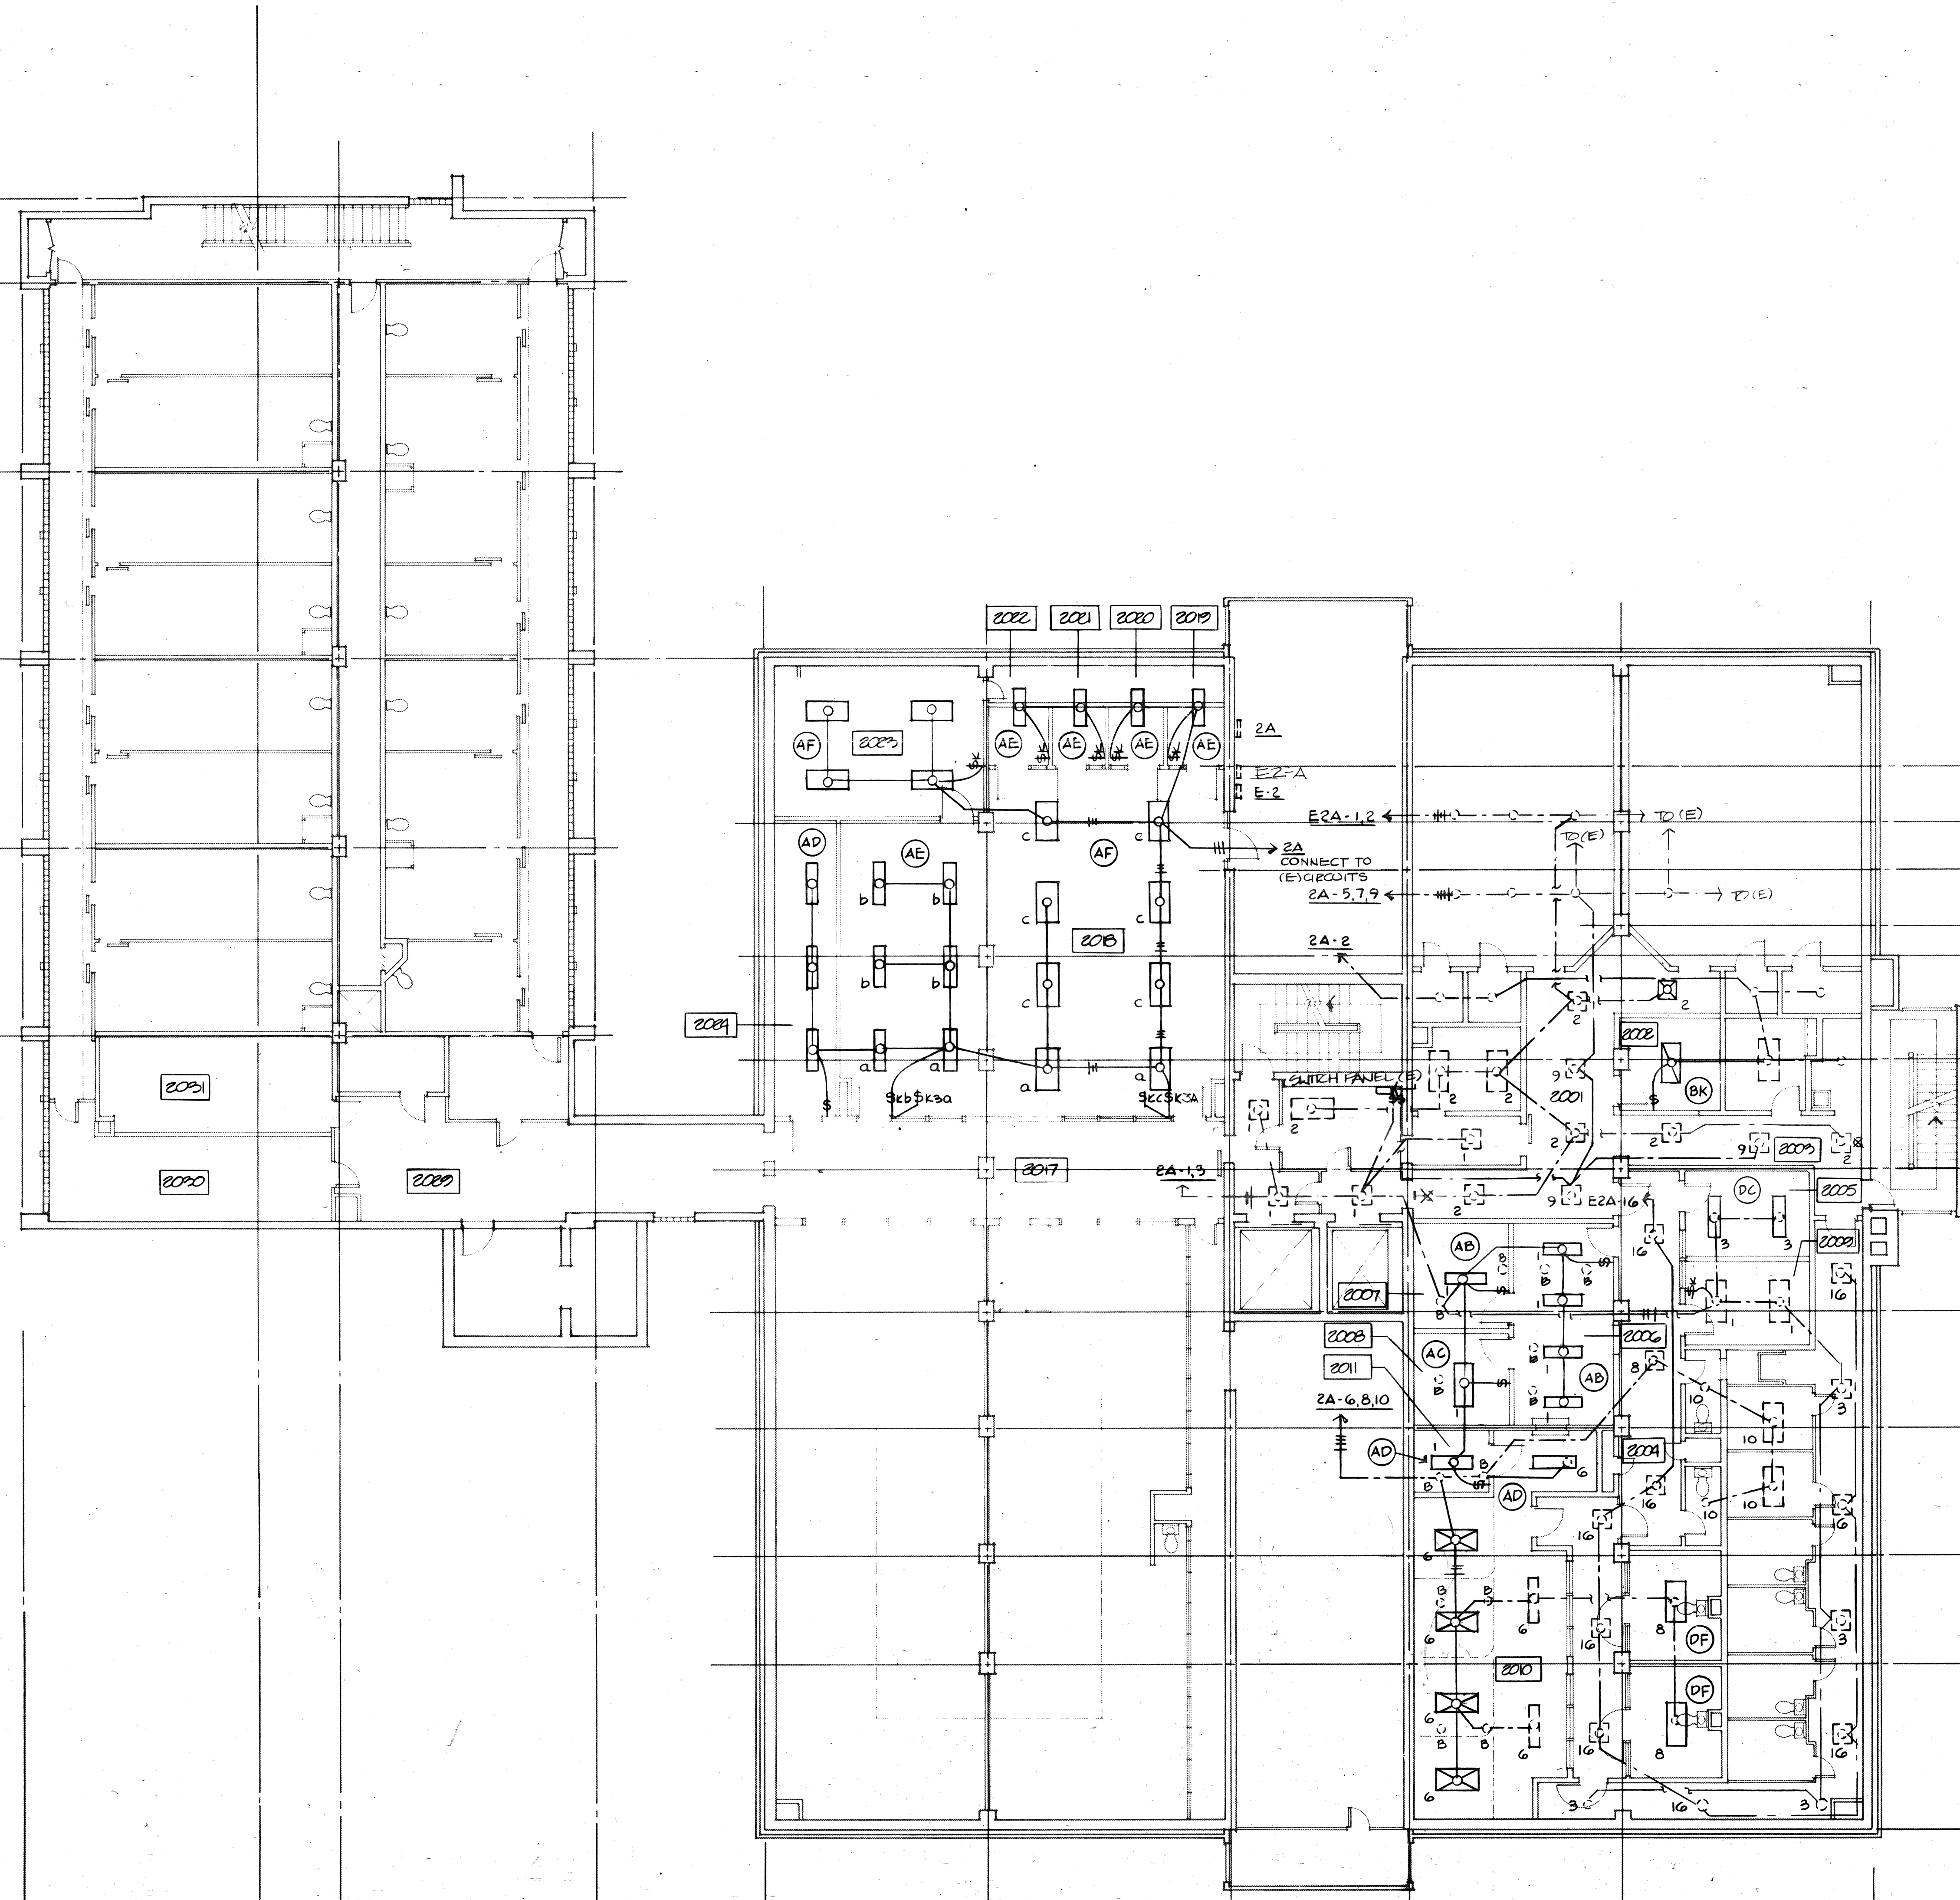

LIGHTING
SECOND FLOOR PLAN

THOMPSON ARCHITECTURAL GROUP, INC.
1177 West Shaw Avenue Fresno, California 93711 (209) 225-3232
TUCKER, SADLER & ASSOCIATES, A.I.A.
2411 Second Avenue San Diego, California 92101 (619) 236-1662
A JOINT VENTURE

COUNTY OF FRESNO
MAIN DETENTION
FACILITY EXPANSION
Fresno, California

Electrical Power Systems, Inc.
Professional Engineers
620 E. Belmont Fresno, CA 93701
(209) 484-7250
EE8225
FEB 6 1986

Revision	Date


Warren D. Thompson, A.I.A.
California C-6742
Thomas B. Tucker, A.I.A.
California C-1886

Sheet Title
2ND FLOOR PLAN
LIGHTING


Drawn By
83082-B
Job Number
2-4-86
Checked By
Date
2-4-86

Sheet
E- 2.2.1
Of

3

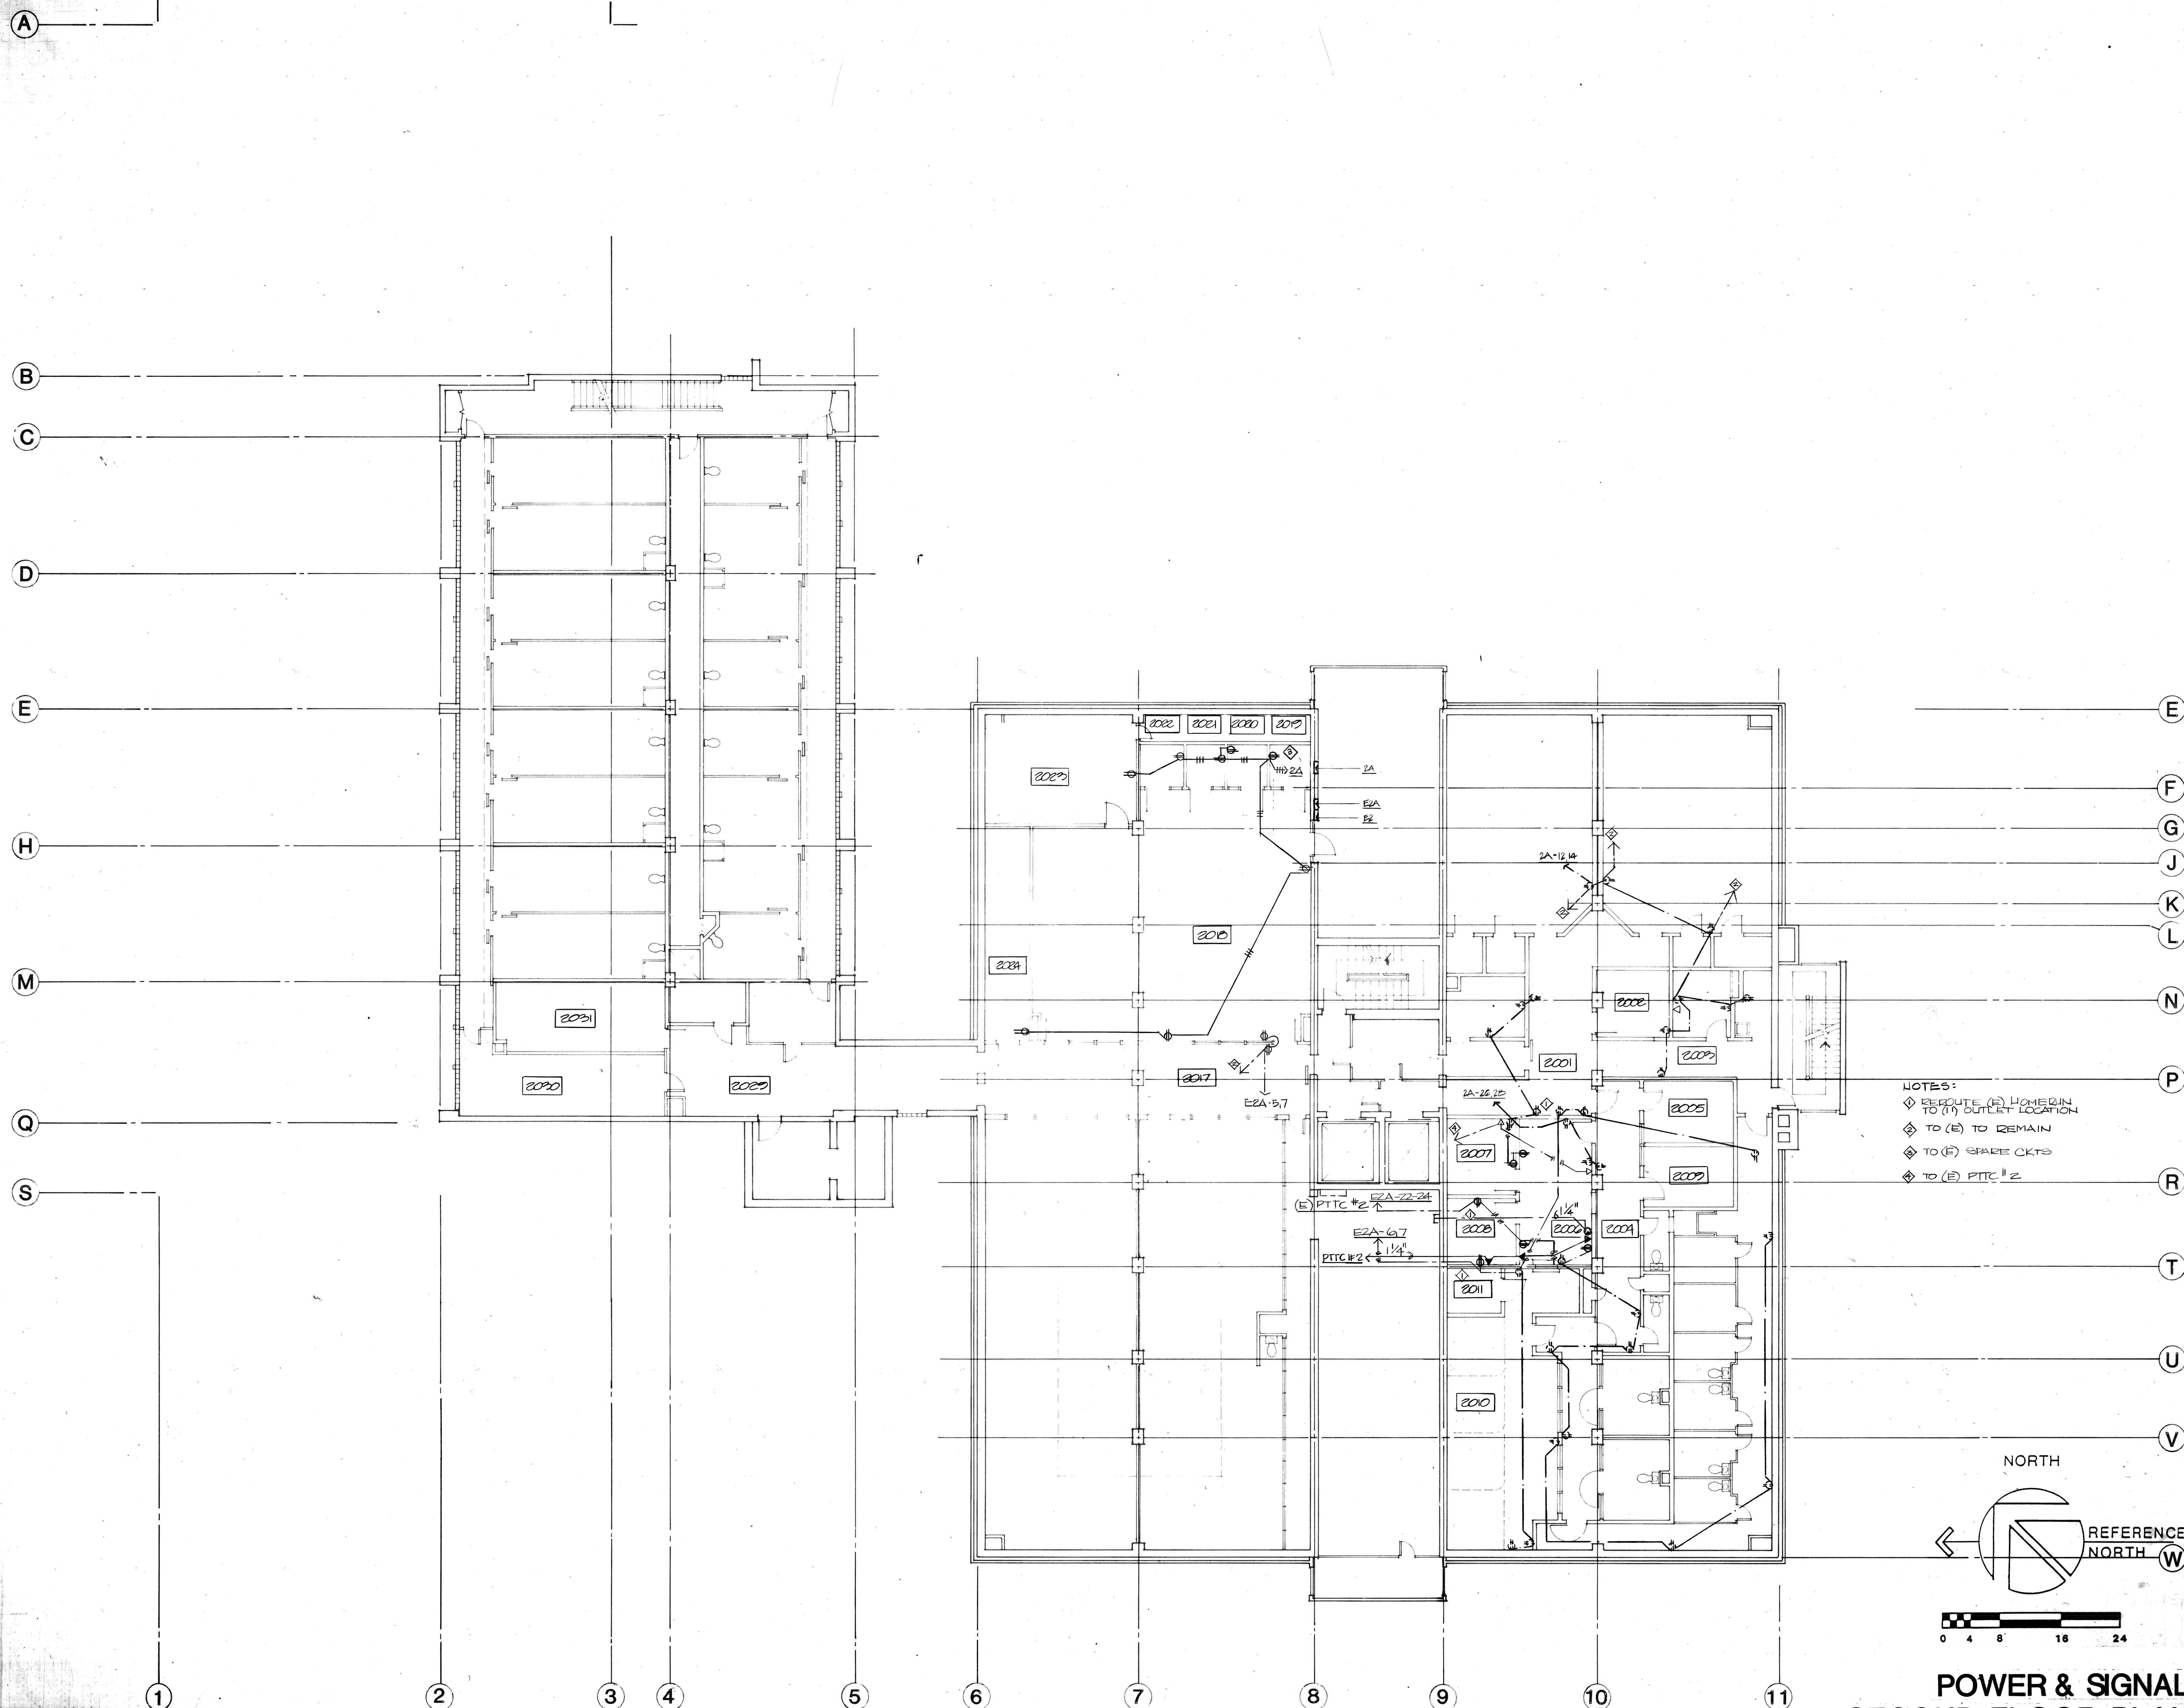

NOTES:
◆ RE-ROUTE (1) HOMERUN
TO (1) OUTLET LOCATION
◆ TO (E) TO REMAIN
◆ TO (E) SHARE CKTS
◆ TO (E) PTIC # 2

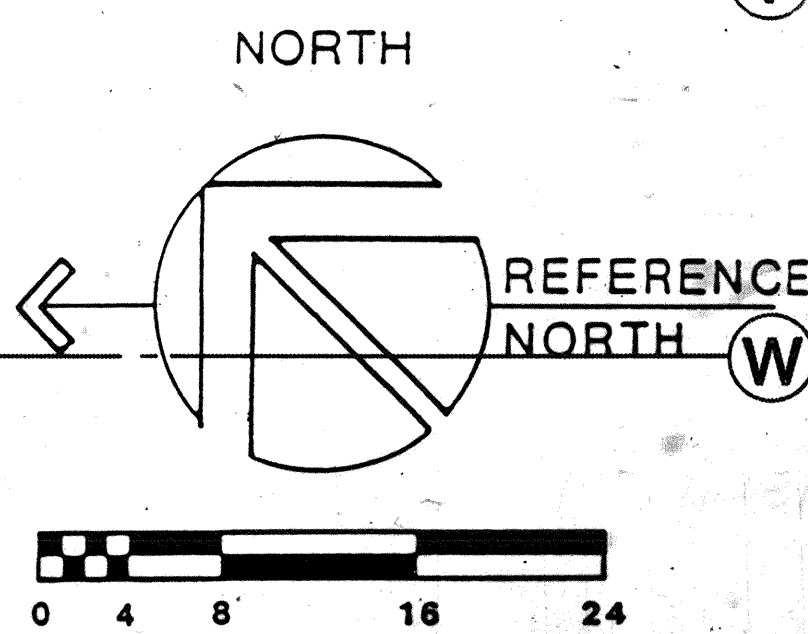

**POWER & SIGNAL
SECOND FLOOR PLAN**

THOMPSON ARCHITECTURAL GROUP, INC.
1177 West Shaw Avenue Fresno, California 93711 (209) 225-3232
TUCKER, SADLER & ASSOCIATES, A.I.A.
2411 Second Avenue San Diego, California 92101 (619) 236-1662
A JOINT VENTURE

**COUNTY OF FRESNO
MAIN DETENTION
FACILITY EXPANSION
Fresno, California**

Electrical Power Systems, Inc.
620 E. Belmont Fresno, CA 93701
(209) 486-7230
EEB283

Revision	Date

Warren D. Thompson, A.I.A.
California C-6742

Thomas B. Tucker, A.I.A.
California C-1886

Sheet Title
2ND FLOOR
POWER & SIGNAL

Drawn By
ASF


Checked By
GRO

Job Number
88002-B

Date
2-4-86

Sheet
E-2.2.2
Of

2

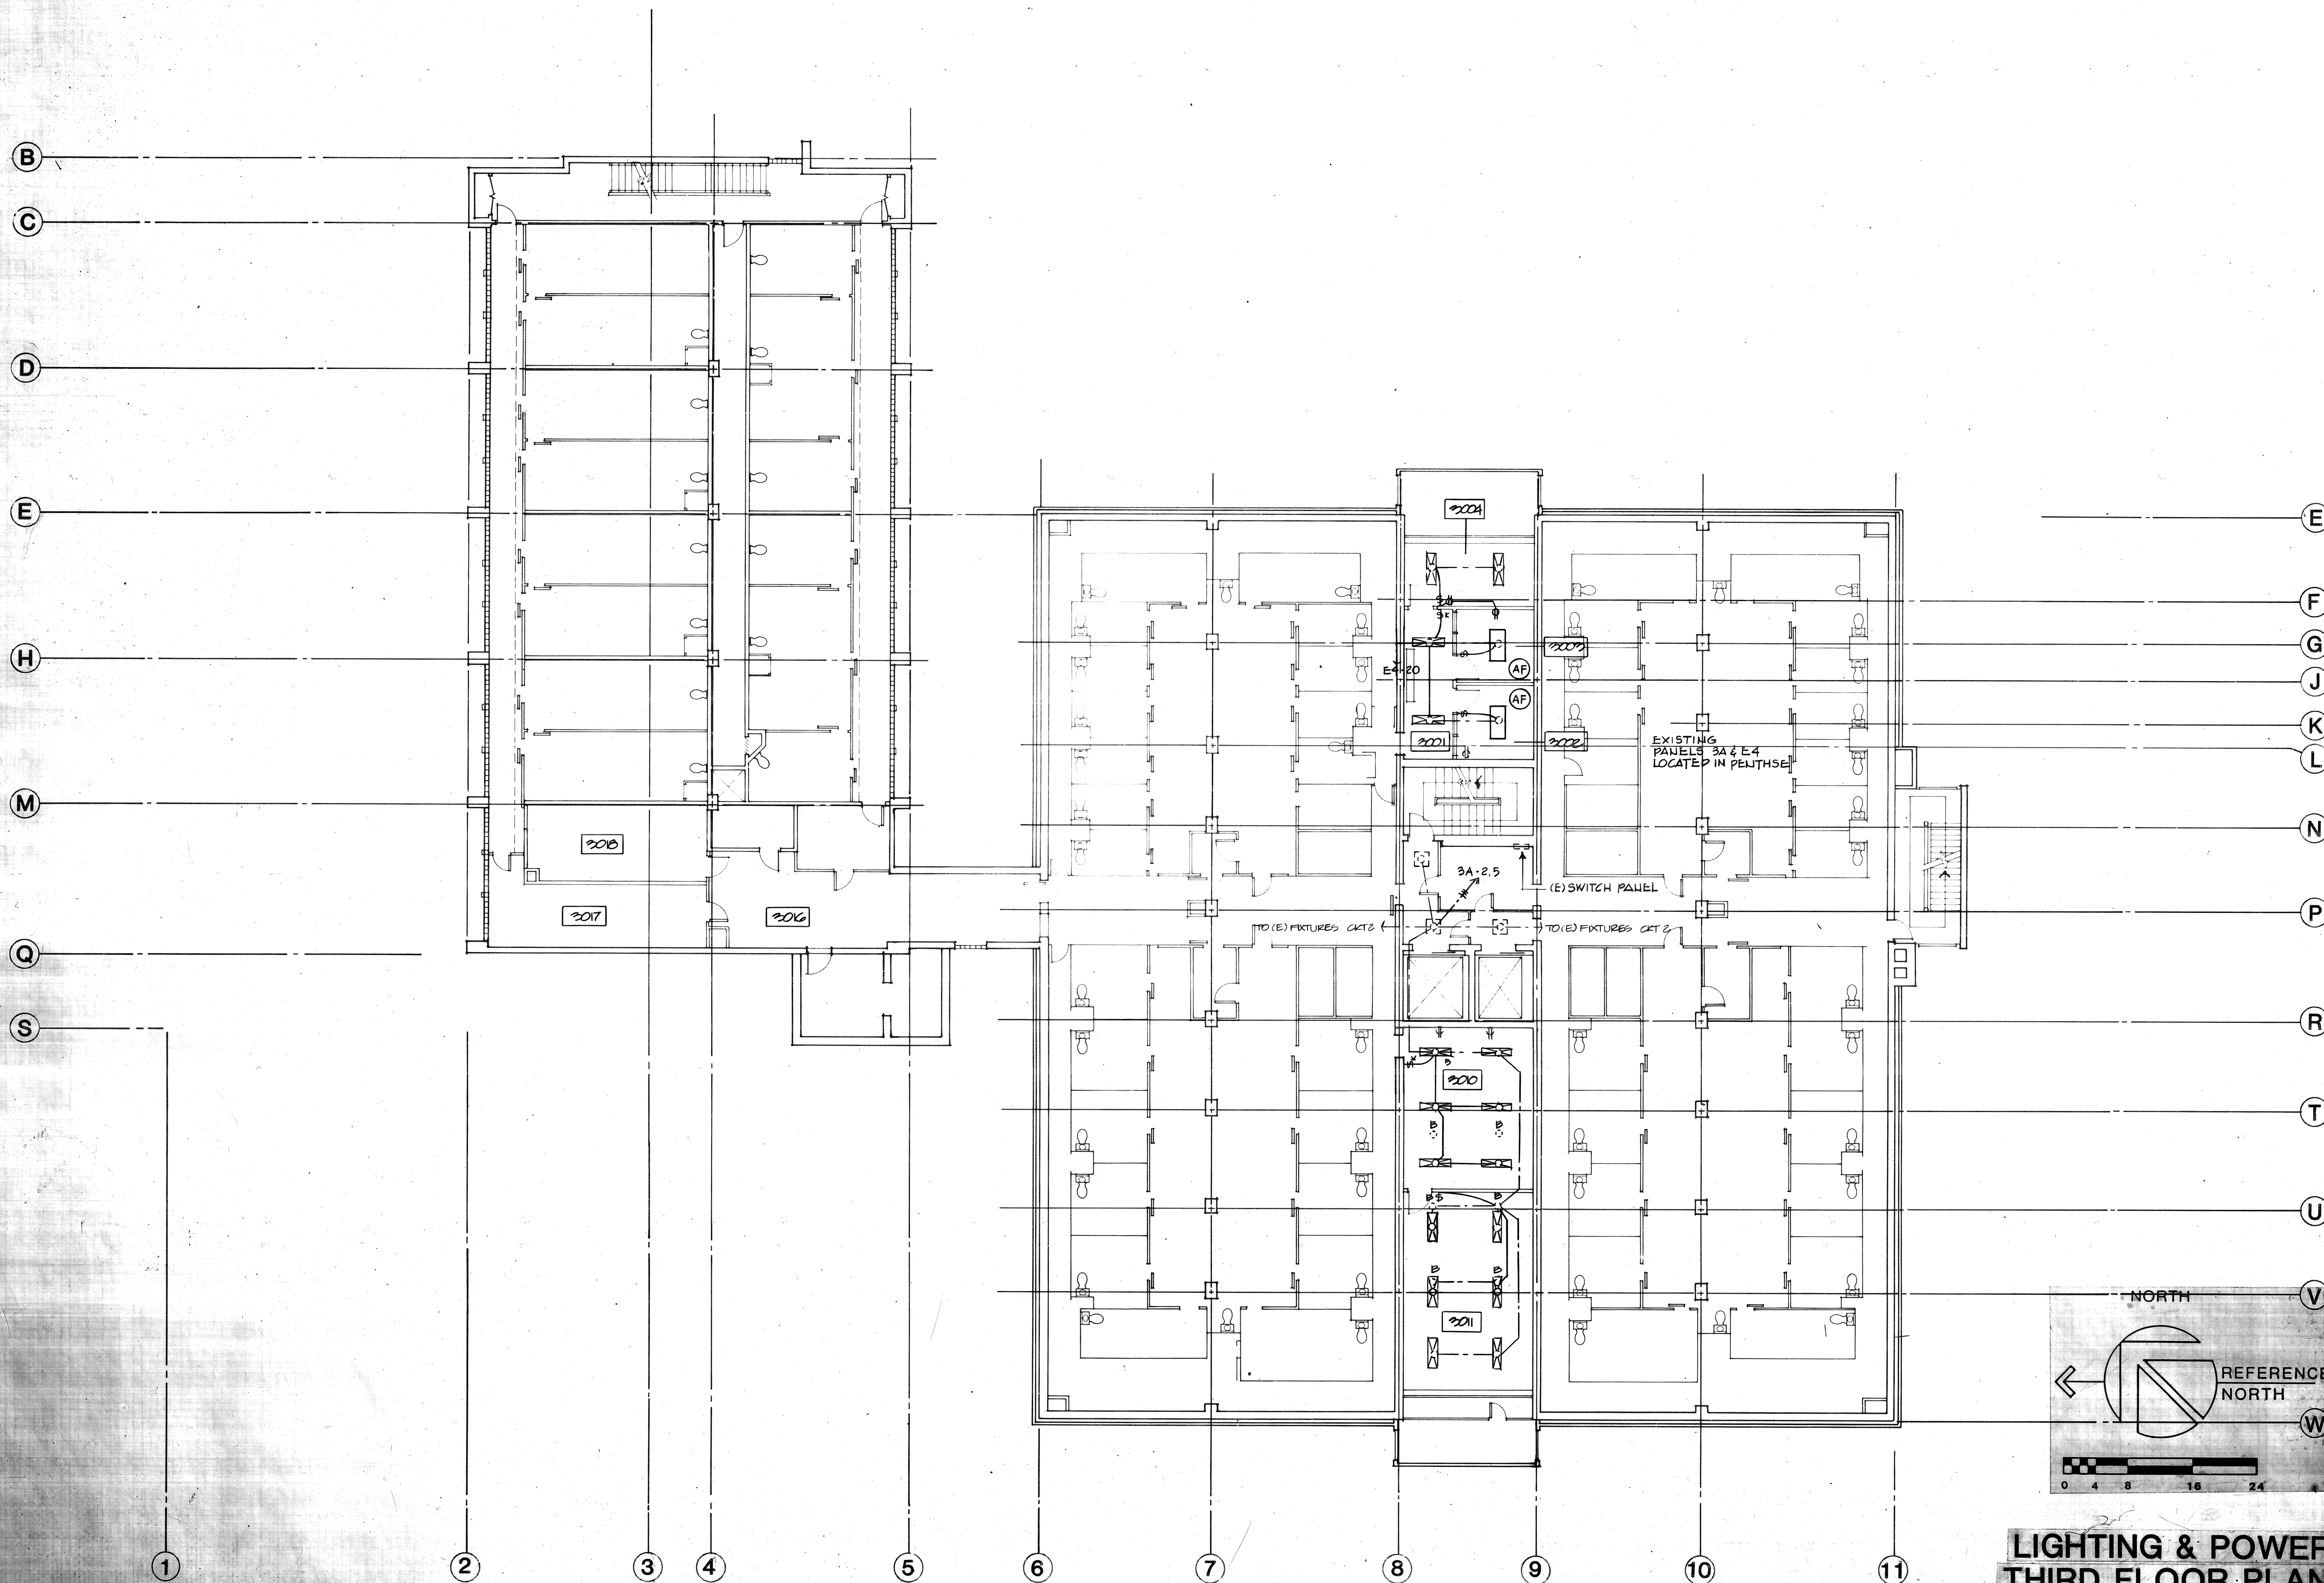

**LIGHTING & POWER
THIRD FLOOR PLAN**

THOMPSON ARCHITECTURAL GROUP, INC.
1177 West Shaw Avenue Fresno, California 93711 (209) 225-3232
TUCKER, SADLER & ASSOCIATES, A.I.A.
2411 Second Avenue San Diego, California 92101 (619) 236-1882
A JOINT VENTURE

**COUNTY OF FRESNO
MAIN DETENTION
FACILITY EXPANSION**
Fresno, California

Electrical Power Systems, Inc.
Professional Engineers
620 E. Belmont Fresno, CA 93701
(209) 486-7230
Shells
EE 8283
FEB 6 1996
Seal

Revision	Date

Warren D. Thompson, A.I.A.
California C-6742


Thomas B. Tucker, A.I.A.
California C-1886

Sheet Title
3RD FLOOR PLAN
LIGHTING & POWER

Drawn By ASB	Checked By JEC
Job Number 83082.D	Date 2-4-86
Sheet E-2.3.1	

EQUIPMENT SCHEDULE														PI = PLUG-IN S = STUB-UP	
JOB: FRESNO COUNTY JAIL - EXISTING REMODEL														D = DIRECT E = EXISTING	
K	DESCRIPTION	QTY	LOAD	VOLTS	Ø	BREAKER	STARTER	CONDUIT	WIRE	IGR'ND	CONNECT				
	FOOD SERVICE								WIRE TYPE		PI D S E				
1	REFRIG/FREEZ	2	0.84KW	120	1	20/1	NA	3/4	2 - #12CU THW	#12	X				
2	REFRIG/SYSTEM	2	1.00HP	208	3	15/3	NA	3/4	3 - #12CU THW	#12					
15	IRRIGATING PAN	1	15 KW	208	3	60/3	NA	1	3 - #6CU THW	#10	X				
17	IRIDDLE	3					NA					X			
18	VENTILATOR	1					NA					X			
19	CONVECTION OVEN	2	.75HP	120	1	30/1	NA	3/4	2 - #12CU THW	#12	X				
23	KETTLE	1					NA								
24	KETTLE	2					NA					X			
27	DISPOSER	1	3 HP	208	3	20/3	NA	3/4	3 - #12CU THW	#12	X				
28	TABLE	1	.8 KW	120	1	20/1	NA	3/4	2 - #12CU THW	#12		X			
32	TABLE	1	1.6 KW	120	1	2-20/1	NA	3/4	3 - #12CU THW	#12					
33	PREP SINK	1	1.6 KW	120	1	2-20/1	NA	3/4	3 - #12CU THW	#12		X			
34	ICE MAKER	1	15.4 A 1120/208	1	30/2	NA	3/4	3 - #12CU THW	#12		X				
35	TABLE	1	1.6 KW	120	1	2-20/1	NA	3/4	3 - #12CU THW	#12		X			
36	TABLE	1	1.6 KW	120	1	2-20/1	NA	3/4	3 - #12CU THW	#12		X			
37	REFRIG	2	9.3 A	120	1	20/1	NA	3/4	2 - #12CU THW	#12		X			
38	HOT FOOD CAB	2	14 A 1120/208	1	20/1	NA	3/4	3 - #12CU THW	#12		X				
42	CONVEYOR	1	1.5 HP	120	1	20/1	NA	3/4	2 - #12CU THW	#12		X			
43	IMOBILE TABLE	4	.8 KW	120	1	20/1	NA	3/4	2 - #12CU THW	#12		X			
44	HOT FOOD CAB	2	3 KW	208	1	20/2	NA	3/4	2 - #12CU THW	#12		X			
45	CONVEYOR	1	1 HP	208	1	15/2	NA	3/4	2 - #12CU THW	#12		X			
47	DISPOSER	1	3 HP	480	3	20/3	NA	3/4	3 - #12CU THW	#12		X			
48	BOOSTER HEATER	1	15 HP	480	3	25/3	NA	3/4	3 - #10CU THW	#10		X			
51	TRAY WASHER	1	1.17HP	480	3	15/3	NA	3/4	3 - #12CU THW	#12		X			

PANEL <u>EK</u> <u>H005</u> PANELBOARD SCHEDULE <u>120/208</u> VOLTS <u>3 Ø 4 W</u>													
MOUNTING ☒ FLUSH ☐ SURFACE <u>50 AMP. MAINS</u> ☒ FUS ☐ BREAKER													
BRANCH BREAKERS													
ITEM	AMPS	P	CIR NO.	PHASE LOADINGS			CIR NO.	AMPS	P	ITEM			
WALK IN BOX	20	1	1	1.0	1.2		2	20	1	CORE LIGHTS			
WALK IN BOX			3			1.0 1.2		4					
SPARE			5				1.0	6		RECEPT/LITES			
			7	1.0				8					
			9			1.0		10					
			11					12		SPARE			
			13					14					
REFRIG			15			1.1		16					
REFRIG			17				1.1	18					
CONDENSER #1	15	3	19	.5	.5			20	15	3	CONDENSER #2		
			21			.5	.5	22					
			23				.5	.5	24				
FEEDER:				1.5	2.7	2.7	1.6	1.5	TOTAL CONN. LOAD		12,700	WATTS	
				4.2	3.4	3.1							

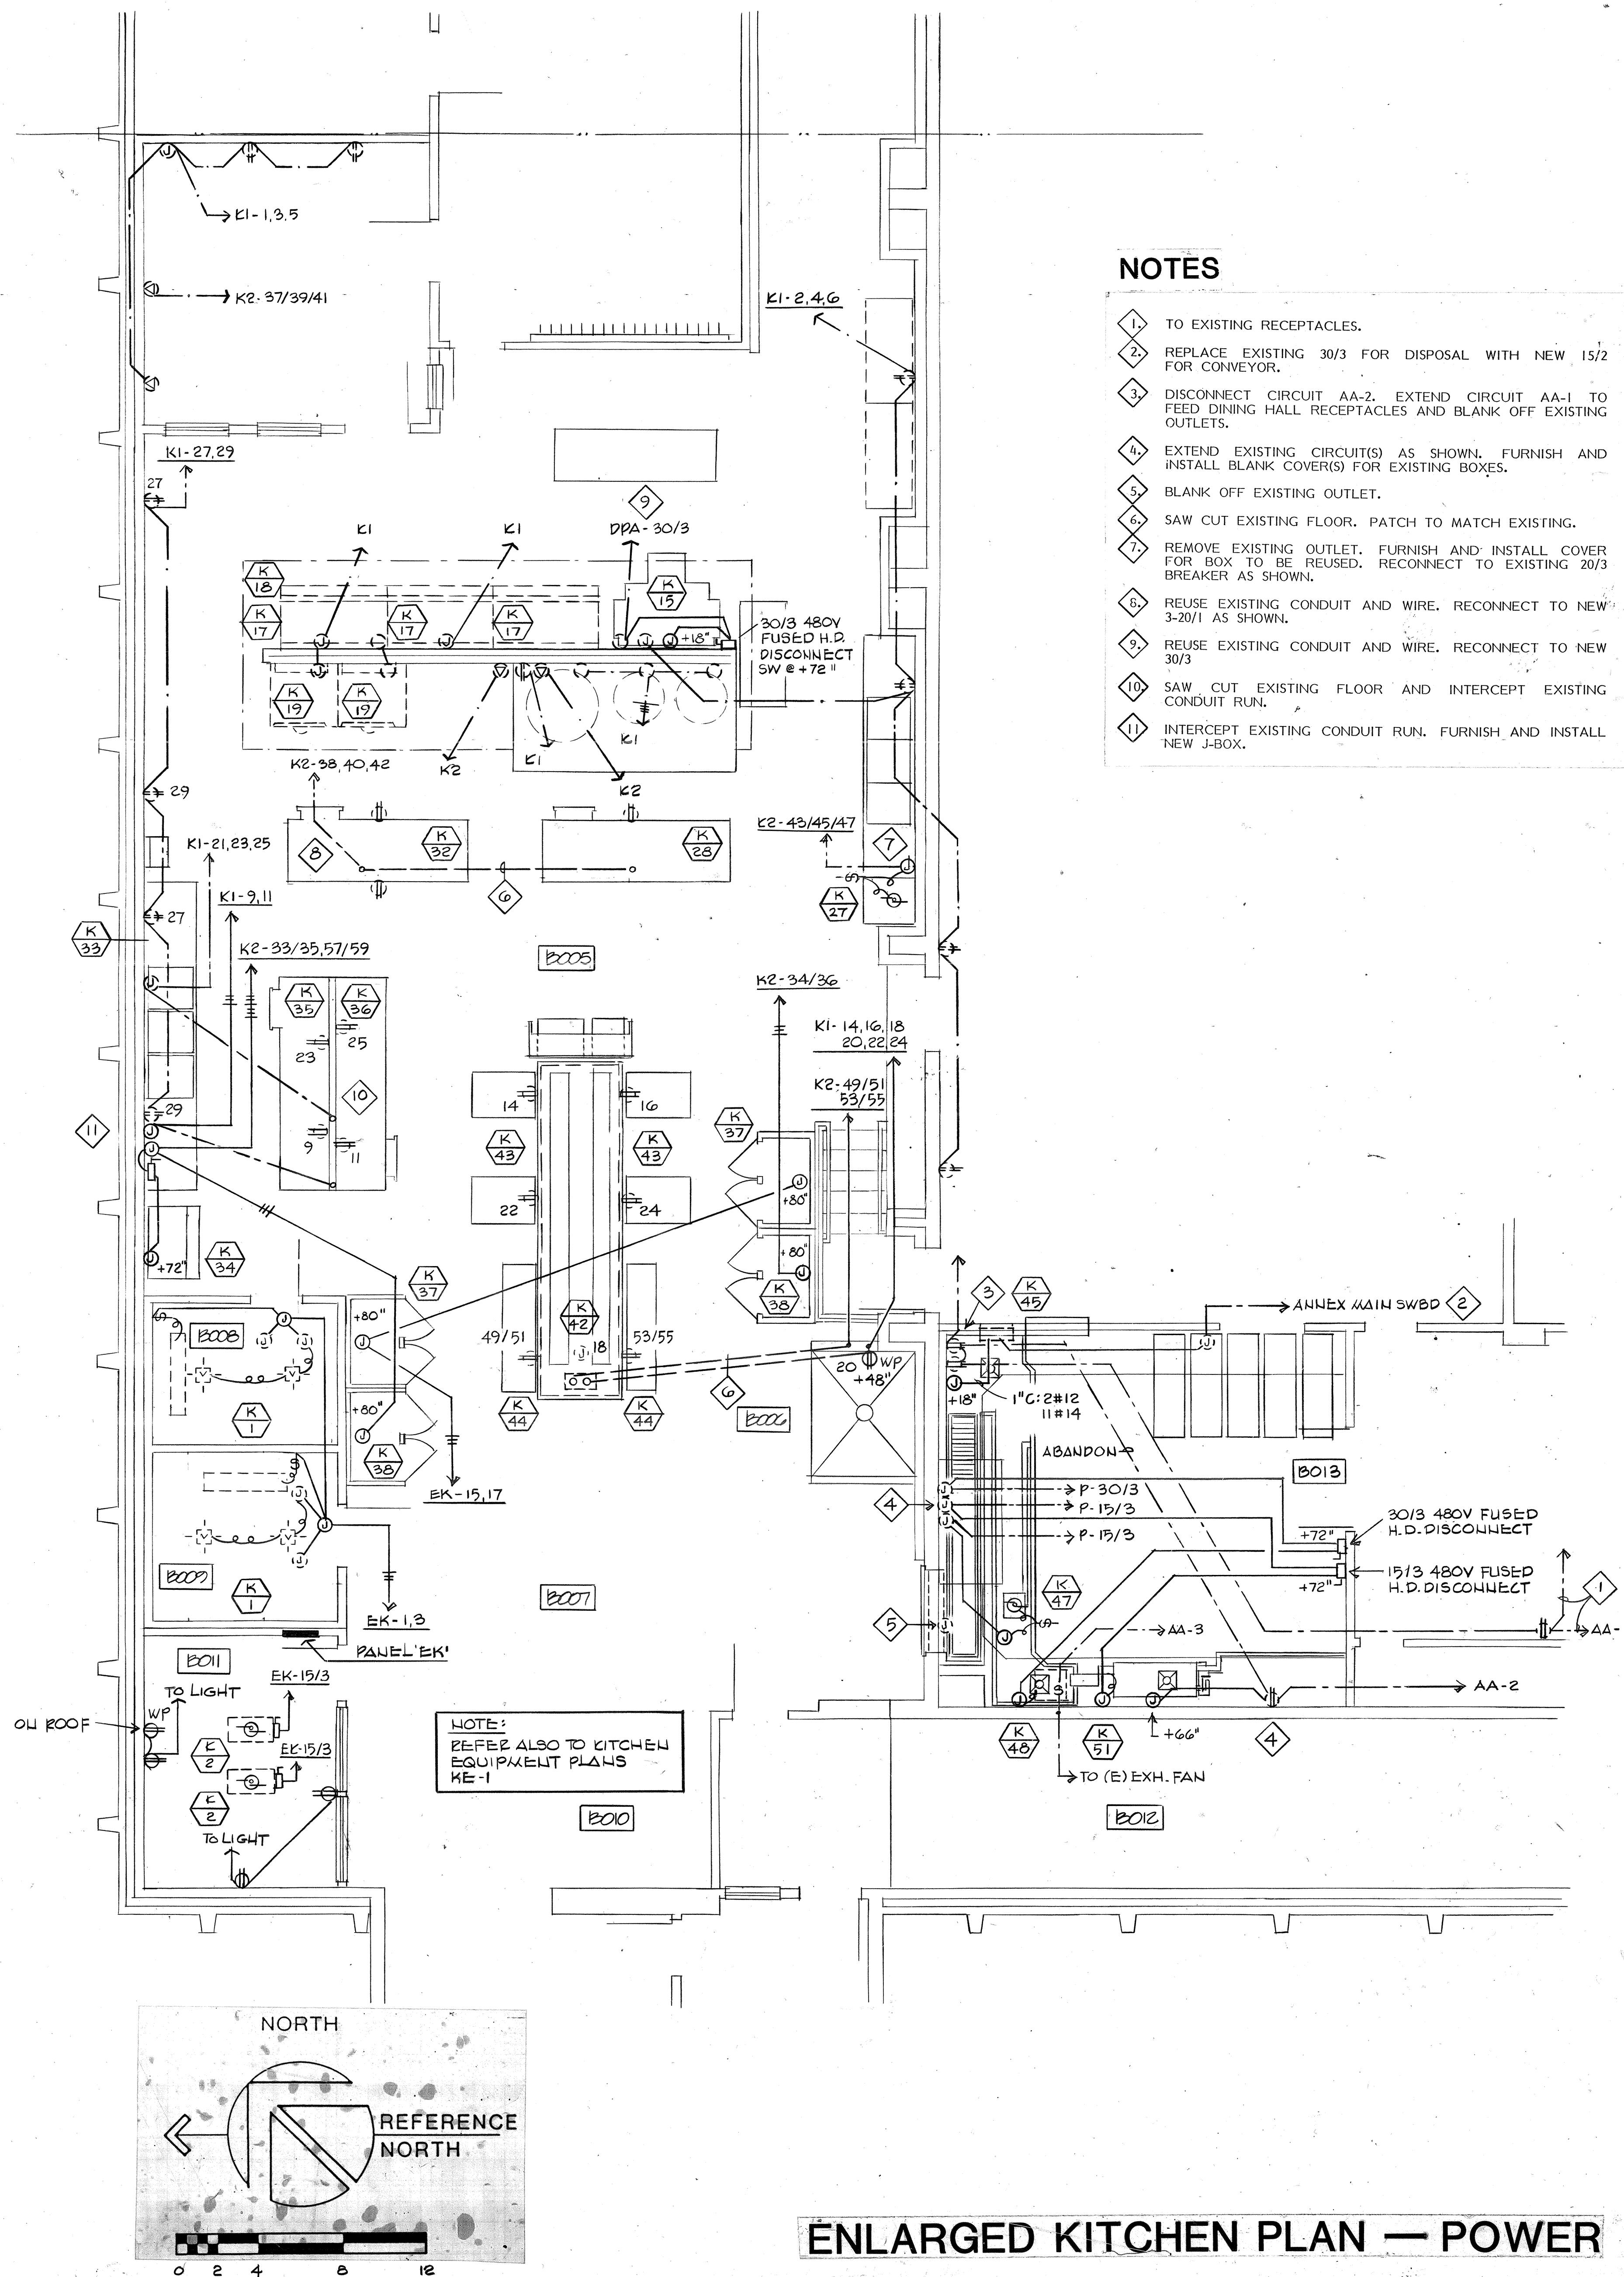

THOMPSON ARCHITECTURAL GROUP, INC.
1177 West Shaw Avenue Fresno, California 93711 (209) 225-3232

TUCKER, SADLER & ASSOCIATES, A.I.A.
2411 Second Avenue San Diego, California 92101 (619) 236-1662

A JOINT VENTURE

COUNTY OF FRESNO
MAIN DETENTION
FACILITY EXPANSION
Fresno, California

Electrical Power Systems, Inc.
Professional Engineers
620 E. Belmont Fresno, CA 93701
(209) 486-7230

APPROVED
FEB 6 1993
SEAL

Revision	Date

Warren D. Thompson, A.I.A.
California C-6742

Thomas B. Tucker, A.I.A.
California C-1886

Sheet Title
ENLARGED KITCHEN POWER


Drawn By
ASF

Job Number
89082-B

Checked By
GPO

Date
2-4-86

Sheet
E-4.B.1

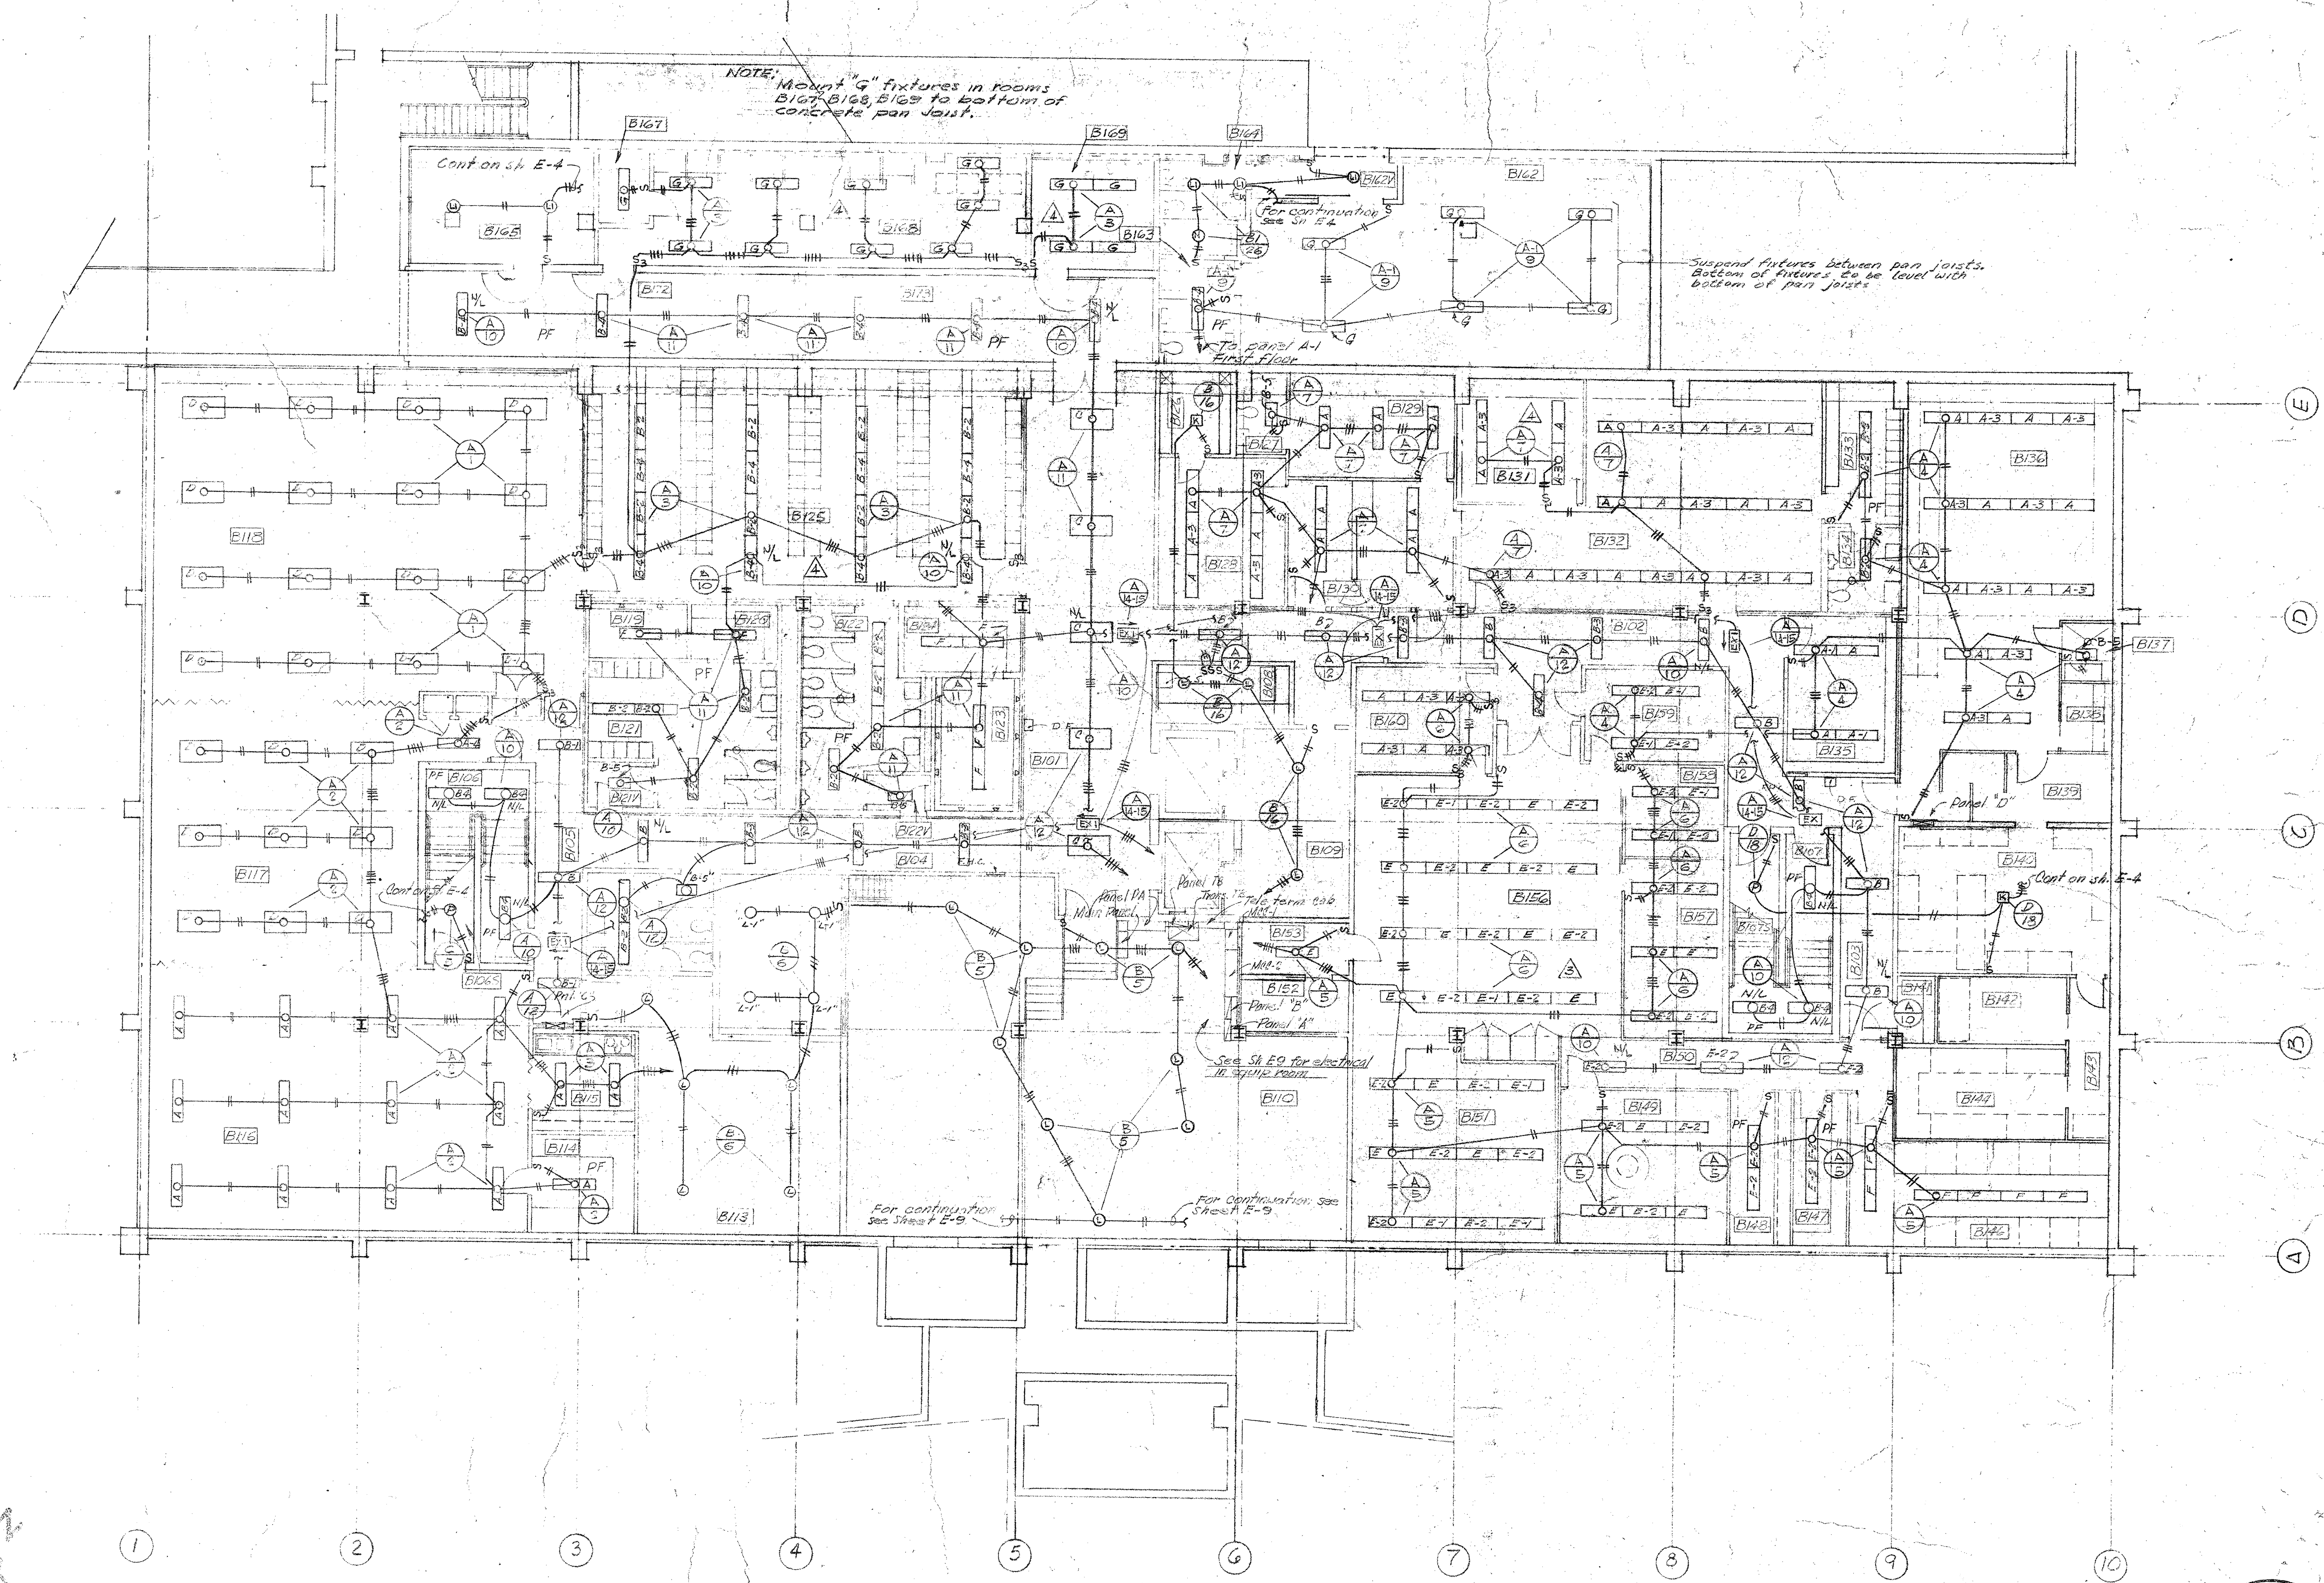

FLOOD PLAN
SCALE 1/8" = 1'-0"

10-19-65
10-21-65

SCHOENWALD, THOMAS, HARRIS, BODE & BLAYNEY
ARCHITECTS & ENGINEERS
PAUL SCHOENWALD, AIA WILL THOMAS, AIA PAUL HARRIS, AIA HARRY BODE, AIA JAMES BLAYNEY, NSPE
707 NORTH FULTON STREET • FRESNO, CALIFORNIA 93728 • TELEPHONE 268-6471

BASMENT LIGHTING PLAN

SHERIFF'S ADMINISTRATION BLDG
FOR THE COUNTY OF FRESNO
3000 PARK FRESNO, CALIFORNIA

SHEET NO.

JOB NO.

1114

DATE

MAY 3 1968

3

PROJECT ARCHITECT

PAUL HARRIS, AIA

DR. E.M.

J.C. WOODSON BARBER
ARCHITECT

