

PLANS FOR CONSTRUCTION

FEDERAL BRIDGE REPLACEMENT PROJECT TRAVERS CREEK BRIDGE ON E MANNING AVE

BRIDGE NO: 42C-0175, BRLS-5942 (198)

INDEX OF SHEETS

PAGE	SHEET NO.	DESCRIPTION
1	T-1	TITLE SHEET
2	LS-1	LEGEND SHEET


ROADWAY PLANS

3-5	X-1 TO X-3	TYPICAL CROSS SECTIONS
6	PC-1	PROJECT CONTROL
7-10	L-1 TO L-4	LAYOUT
11-12	P-1 TO P-2	PROFILE
13-17	CD-1 TO CD-5	CONSTRUCTION DETAILS
18-19	EC-1 TO EC-2	EROSION CONTROL PLAN
20-21	CG-1 TO CG-2	CONTOUR GRADING
22-23	D-1 TO D-2	DRAINAGE PLAN
24-26	DP-1 TO DP-3	DRAINAGE PROFILES
27-29	U-1 TO U-3	UTILITY PLAN
30	CS-1	CONSTRUCTION AREA SIGNS
31-37	SC-1 TO SC-7	STAGE CONSTRUCTION AND TRAFFIC HANDLING PLAN STAGES
38-41	PD-1 TO PD-4	PAVEMENT DELINEATION AND SIGN PLANS

BRIDGE PLANS

42-43	ST-1 TO ST-2	GENERAL PLAN AND INDEX TO PLANS
44	ST-3	DECK CONTOURS
45	ST-4	FOUNDATION PLAN
46	ST-5	STAGED CONSTRUCTION
47-48	ST-6 TO ST-7	ABUTMENT LAYOUT
49-54	ST-8 TO ST-13	ABUTMENT DETAILS
55	ST-14	TYPICAL SECTION
56	ST-15	PRECAST SLAB LAYOUT
57-60	ST-16 TO ST-19	PRECAST SLAB DETAILS
61	ST-20	STRUCTURE APPROACH DETAILS
62	ST-21	LOG OF TEST BORING

TO BE SUPPLEMENTED BY THE STATE STANDARD PLANS AND SPECIFICATIONS DATED 2023.

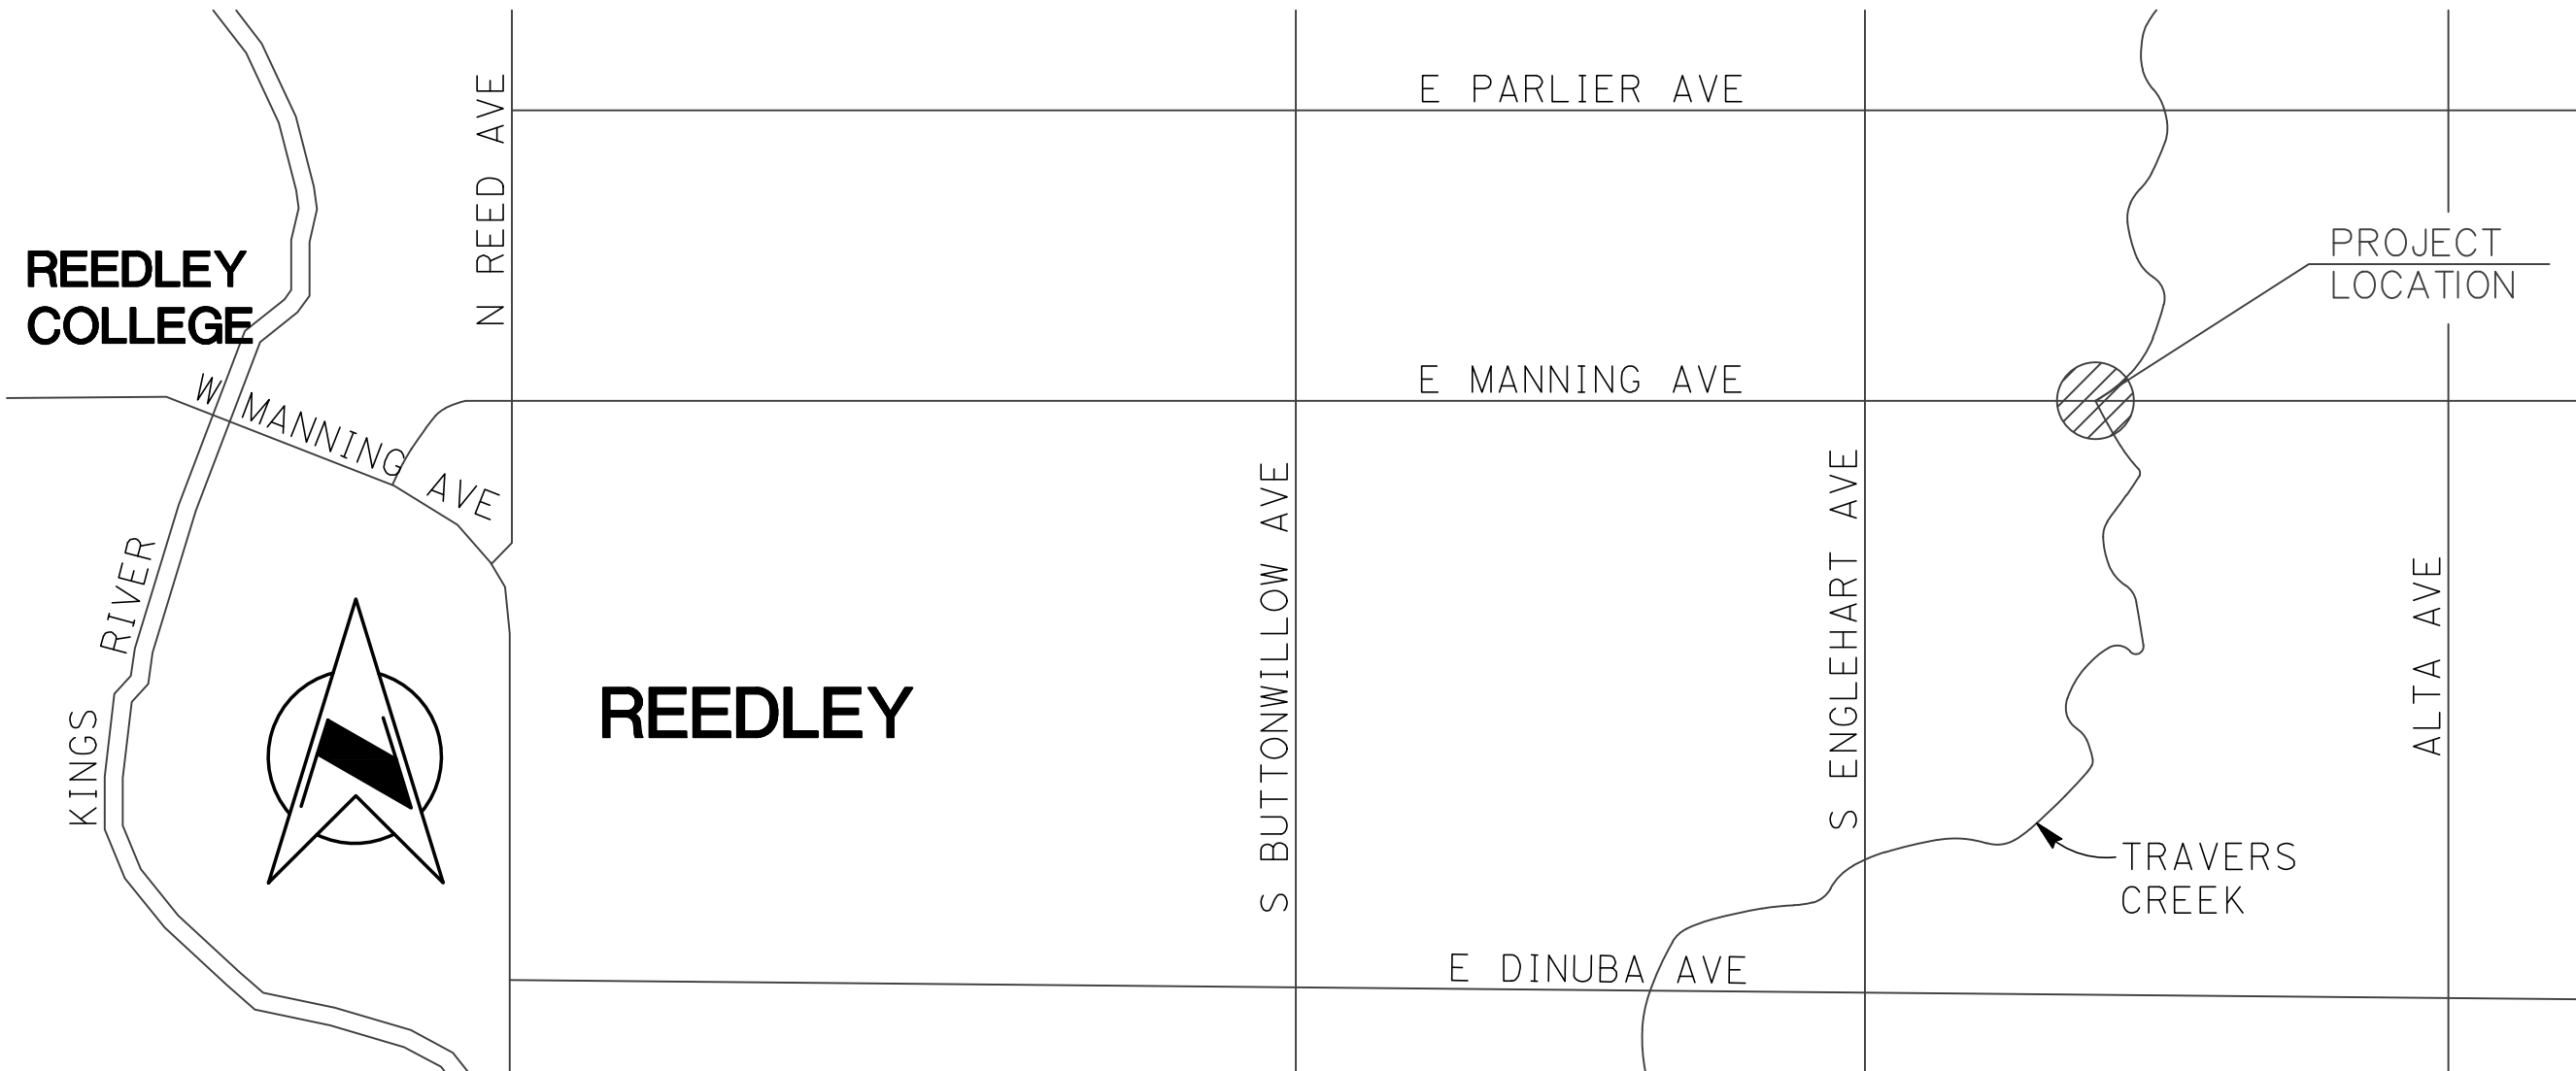

Brian Pacheco
Garry Bredefeld
Luis Chavez
Ernest "Buddy" Mendes
Nathan Magsig

Chairman
Vice-Chairman


1st District
2nd District
3rd District
4th District
5th District

Paul Nerland
County Administrative Officer

APPROVED Steve White

Digitally signed by Steve White
Date: 2026.07.24
11:54:44 -0700

Steven E. White, Director
Department of Public Works and Planning

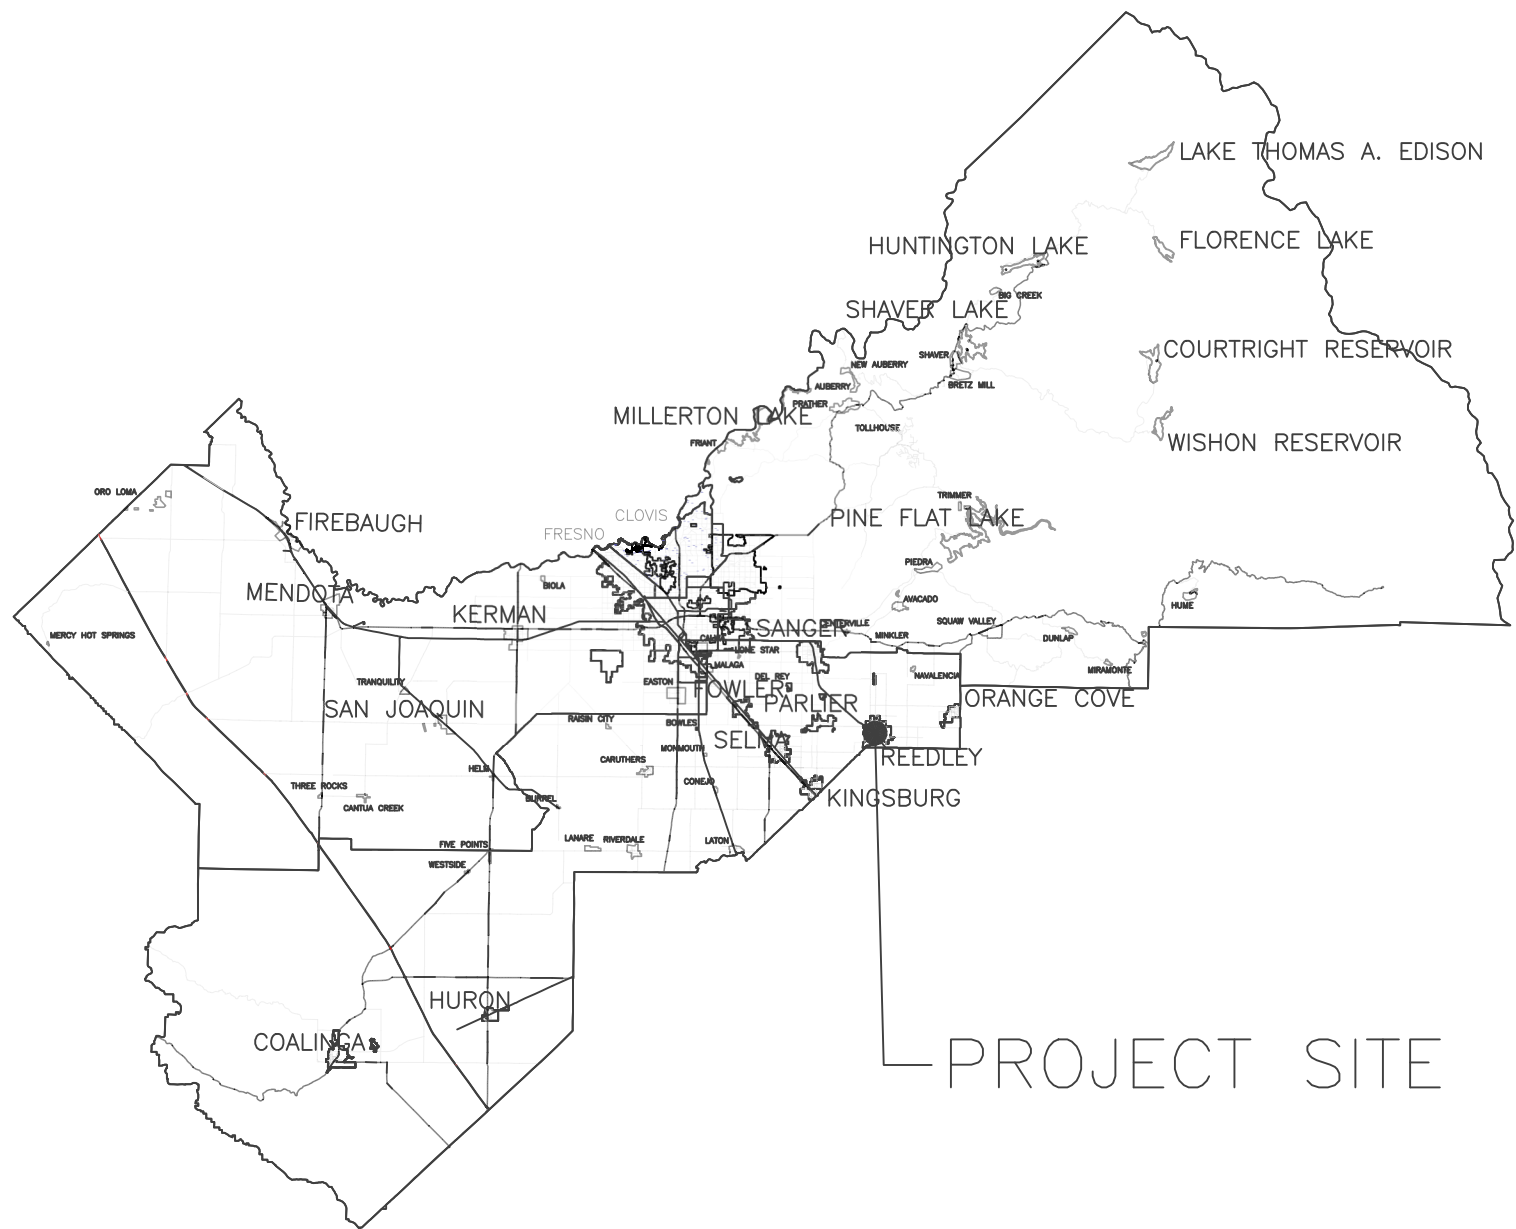

DEPARTMENT OF PUBLIC WORKS AND PLANNING

CALIFORNIA CONTRACTOR'S LICENSES REQUIRED FOR THIS PROJECT					
CLASS A, GENERAL ENGINEERING & CLASS C-12, EARTHWORK AND PAVING					
DRAWING NO.	ROAD NO.	BRIDGE NO.	FISCAL YR.	SHEET NO.	TOTAL
11256	S0900	42C-0175	2026-2027	T-1	62
CONTRACT NO. 26-01-C					

RECORD DRAWING	
CONTRACTOR	
NAME	
ADDRESS	
CITY	STATE ZIP
PHONE	
DATE AWARDED	
DATE STARTED	
DATE COMPLETED	
RESIDENT ENGINEER	
NAME	SIGNATURE
NAME	SIGNATURE

2023 CALTRANS STANDARD PLANS LIST				GENERAL LEGEND															
■ INDICATES APPLICABLE PLAN ■ A20A PAVEMENT MARKERS AND TRAFFIC LINES TYPICAL DETAILS ■ A20B PAVEMENT MARKERS AND TRAFFIC LINES TYPICAL DETAILS □ A20C PAVEMENT MARKERS AND TRAFFIC LINES TYPICAL DETAILS □ A20D PAVEMENT MARKERS AND TRAFFIC LINES TYPICAL DETAILS □ A24A PAVEMENT MARKINGS ARROWS □ A24B PAVEMENT MARKINGS ARROWS AND SYMBOLS □ A24C PAVEMENT MARKINGS SYMBOLS AND NUMERALS □ A24D PAVEMENT MARKINGS WORDS □ A24E PAVEMENT MARKINGS WORDS, LIMIT AND YIELD LINES □ A24F PAVEMENT MARKINGS CROSSWALKS ■ A62A EXCAVATION AND BACKFILL MISCELLANEOUS DETAILS □ A62B LIMITS OF PAYMENT FOR EXCAVATION AND BACKFILL BRIDGE SURCHARGE AND WALL □ A62C LIMITS OF PAYMENT FOR EXCAVATION AND BACKFILL BRIDGE □ A62D EXCAVATION AND BACKFILL CONCRETE PIPE CULVERTS □ A62DA EXCAVATION AND BACKFILL CONCRETE PIPE CULVERTS INDIRECT DESIGN METHOD □ A62E EXCAVATION AND BACKFILL CAST-IN-PLACE REINFORCED CONCRETE BOX AND ARCH CULVERTS □ A62F EXCAVATION AND BACKFILL METAL AND PLASTIC CULVERTS □ A62G EXCAVATION AND BACKFILL PRECAST REINFORCED CONCRETE BOX CULVERTS ■ A73A OBJECT MARKERS ■ A73B MARKERS ■ A73C DELINEATORS, CHANNELIZERS, AND BARRICADES □ A74 SURVEY MONUMENTS ■ A78A THRIE BEAM BARRIER STANDARD RAILING SECTION (WOOD POST WITH WOOD BLOCK) ■ A78C1 THRIE BEAM BARRIER STANDARD HARDWARE DETAILS ■ A78C2 THRIE BEAM BARRIER POST AND BLOCK DETAILS ■ A78E1 SINGLE THRIE BEAM BARRIER END ANCHOR ASSEMBLY AND TERMINAL SYSTEM END TREATMENT □ A81C CRASH CUSHION, SAND FILLED (BIDIRECTIONAL) ■ A85 CHAIN LINK FENCE ■ A86 BARBED WIRE AND WIRE MESH FENCES □ A87A CURBS AND DRIVEWAYS ■ A87B HOT MIX ASPHALT DIKES □ A88A CURB RAMP DETAILS □ B3-7A RETAINING WALL TYPE 6 (CASE 1) □ B3-7C RETAINING WALL TYPE 6 DETAILS □ D73 DRAINAGE INLETS □ D74A DRAINAGE INLETS □ D74B DRAINAGE INLETS □ D74C DRAINAGE INLET DETAILS ■ D75A STEEL PIPE INLETS □ D75B CONCRETE PIPE INLETS □ D75C PIPE INLETS LADDER AND TRASH RACK DETAILS □ D77A GRATE DETAILS No. 1 □ D77B GRATE DETAILS No. 2 □ P74 PAVEMENT EDGE TREATMENTS □ P75 PAVEMENT EDGE TREATMENTS - OVERLAYS □ P76 PAVEMENT EDGE TREATMENTS - NEW CONSTRUCTION □ T1A TEMPORARY CRASH CUSHION, SAND FILLED (UNIDIRECTIONAL) □ T1B TEMPORARY CRASH CUSHION, SAND FILLED (BIDIRECTIONAL) □ T2 TEMPORARY CRASH CUSHION, SAND FILLED (SHOULDER INSTALLATIONS) □ T3 TEMPORARY RAILING (TYPE K) □ T56 TEMPORARY FIBER ROLL □ T57 TEMPORARY CHECK DAM □ T61 TEMPORARY DRAINAGE INLET PROTECTION □ T65 TEMPORARY HIGH-VISIBILITY FENCE				ABBREVIATIONS								CONSTRUCTION SYMBOLS							
				AB	AGGREGATE BASE	DIA	DIAMETER	LT	LEFT	R/W	RIGHT OF WAY		TYPE "A" CURB		SURVEY MONUMENT				
ABUT	ABUTMENT(S)	DIR	DIRECTION	MAX	MAXIMUM	S	SLOPE		TYPE "B3" CURB		CONCRETE COLLAR								
AC	ASPHALT CONCRETE	DIST	DISTANCE	MB	METAL BEAM	SALV	SALVAGE		TYPE "FA" CURB		GRADE MATCH								
AHD	AHEAD	DO	DRAINAGE OUTLET	MBGR	METAL BEAM GUARD RAILING	SBL	SOUTH BOUND LANE		FA CURB EXTENSION		SAW CUT								
ALIGN	ALIGNMENT	DRWY	DRIVEWAY	MH	MANHOLE	SEC	SECTION		COMMERCIAL SIDEWALK		OVERSIDE DRAIN								
ALY	ALLEY	EA	EACH	MI	MILE (S)	SDWK	SIDEWALK		RESIDENTIAL SIDEWALK		MISC TRAFFIC SIGN								
AP	ANGLE POINT	EASE	EASEMENT	MIN	MINIMUM	SH	STATE HIGHWAY		ADJACENT RES SIDEWALK		STOP SIGN								
APCH	APPROACH	EB	END OF BRIDGE	MISC	MISCELLANEOUS	SHLDR	SHOULDER		CONCRETE HOUSEWALK		MAIL BOX								
APPROX	APPROXIMATE ± ()	E/B	EAST BOUND	MOD	MODIFY (IED)	SHT	SHEET		VALLEY GUTTER		DENOTES LENGTH IN FEET								
AS	AGGREGATE SUBBASE	EC	END HORIZONTAL CURVE	MON	MONUMENT	S/L	SECTION LINE		MAIL BOX		SECTION CORNER								
ASSY	ASSEMBLY	ECR	END CURB RETURN	MP	MILE POST	SP	STANDPIPE		CONCRETE DRIVEWAY		PLACE AC , MISC AREA								
AV	AIR RELEASE VALVE	ED	END DIKE	MTL	MATERIAL	SQ	SQUARE		DIRECTION OF FLOW		GRADE TO FLOW								
AVE	AVENUE	ELEV	ELEVATION	N/A	NOT APPLICABLE	SQ FT	SQUARE FOOT (FEET)		S° AC DRIVEWAY		CHAIN LINK FENCE								
BB	BEGINNING OF BRIDGE	(ELEV)	EXISTING ELEVATION	NBL	NORTH BOUND LANE	SQ IN	SQUARE INCH		S° DIRT DRIVEWAY		WIRE FENCE								
BC	BEGIN HORIZONTAL CURVE	EMB	EMBANKMENT	NO (#)	NUMBER	SQYD	SQUARE YARD		MODIFY CONC DRIVEWAY		DAYLIGHT LIMIT								
BCM	BRASS CAP MONUMENT	EP	EDGE OF PAVEMENT	NS	NATIVE SOIL	ST	STREET		DENOTES WIDTH		GP AND LP ROADWAY EXC								
BCR	BEGIN CURB RETURN	EQ	EQUAL	OC	ON CENTER	STA	STATION		DENOTES MATCH DISTANCE										
BEG	BEGIN(ING)	ES	EDGE OF SHOULDER	OD	OUTSIDE DIAMETER	STD	STANDARD		DENOTES SKEW ANGLE		REFERENCE TO STATE STANDARD PLAN DETAIL								
BKF	BACKFILL	ETL	EDGE OF TRAVEL LANE	OG	ORIGINAL GROUND	STR	STRUCTURE (S)		DRAINAGE INLET		REFERENCE TO DETAIL ON DWG. OR DETAIL TITLE								
BLDG	BUILDING	EVC	END VERTICAL CURVE	PB	PULL BOX	SURF	SURFACING		DRAINAGE OUTLET		SECTION CUT								
BLVD	BOULEVARD	EW	ENDWALL	PBS	PULV BIT SURF	STP	STEEL PIPE		INSTALL MANHOLE										
BM	BENCH MARK	EXC	EXCAVATION	PE	POLYETHYLENE	SWR	SEWER		INSTALL WATER VALVE										
BR	BRIDGE	EXIST / (E)	EXISTING	PCC	PORTLAND CEMENT CONCRETE	TAN OFF	TANGENT OFFSET		ADJUST MANHOLE										
BVC	BEGIN VERTICAL CURVE	EXP JT	EXPANSION JOINT	PERM	PERMEABLE	TBM	TEMPORARY BM		ADJUST AIR RELEASE VALVE		INSTALL DETECTABLE WARNING SURFACE PER CALTRANS STANDARD PLAN A88A								
BW	BARBED WIRE	FCBCM	FRESNO COUNTY BCM	PG	PROFILE GRADE	TBR	TIMBER		ADJUST WATER VALVE		REMOVE TREE								
CC	CENTER TO CENTER	FFW	FRONT FACE OF WALK	PI	POINT OF INTERSECTION	TCP	TEMPORARY CONST PERMIT		2" AC DEPRESSED DIKE										
CF	CUBIC FOOT (FEET)	FG	FINISHED GRADE	PL	PLATE	TBC	TOP BACK OF CURB		4" AC INTERMEDIATE DIKE										
CFS	CUBIC FEET PER SECOND	FH	FIRE HYDRANT	P/L	PROPERTY LINE	TBW	TOP BACK OF WALK		6" AC DIKE										
C & G	CURB AND GUTTER	FL	FLOW LINE	PM	POST MILE	TFC	TOP FACE OF CURB		RADIUS										
CHNL	CHANNEL	FRE	FRESNO	POC	POINT ON CURVE	TFP	TRANSFORMER POLE		DENOTES RADIUS IN FEET										
CI	CITY	FT	FOOT (FEET)	POT	POINT ON TANGENT	TOT	TOTAL	EXISTING IMPROVEMENTS											
CIDH	CAST-IN DRILLED HOLE	GAL	GALLON (S)	PP	POWER POLE	TP	TELEPHONE POLE		TYPE "A" CURB		RES SIDEWALK								
CIP	CAST IRON PIPE	GV	GAS VALVE	PPP	PERFORATED PLASTIC PIPE	TCB	TRAFFIC CONTROL BOX		TYPE "B3" CURB		VALLEY GUTTER								
CIPCP	CAST-IN-PLACE CONCRETE PIPE	GFL	GUTTER FLOW LINE	PRF	PAVEMENT REINFORCING FABRIC	TRANS	TRANSITION		TYPE "FA" CURB		SURVEY MON								
C/L (C)	CENTER LINE	GB	GRADE BREAK	PSF	POUNDS PER SQUARE FOOT	TS	TRAFFIC SIGNAL		COMM SIDEWALK		MAIL BOX								
CL	CHAIN LINK	GP	GRADING PLANE	PSI	POUNDS PER SQUARE INCH	TYP	TYPICAL		ROADSIDE SIGN		STOP SIGN								
CLR	CLEAR (ING), CLEARANCE	GRUB	GRUBBING	PT	PEDESTAL TELEPHONE	UC	UNDERCROSSING												
CMP	CORRUGATED METAL PIPE	GW	GUY WIRE	PNT	POINT	UG	UNDERGROUND												
CMPA	CORRUGATED METAL PIPE ARCH	HORIZ	HORIZONTAL	PULV	PULVERIZED	UD	UNDERDRAIN												
CNS	COMPACTED NATIVE SOIL	HP	HINGE POINT	PVC	POLYVINYL CHLORIDE	UDR	UNDERDRAIN RISER												
CNL	CLEAN NEAT LINE	HS	HIGH STRENGTH	PVMT	PAVEMENT	UP	UNDERPASS												
CO	COUNTY	HW	HEAD WALL	R	RADIUS	VAR	VARIES (ABLE)												
COMM	COMMERCIAL	HWM	HIGH WATER MARK	RCB	REINFORCED CONCRETE BOX	VC	VERTICAL CURVE												
CONC	CONCRETE	HWY	HIGHWAY	RCP	REINFORCED CONCRETE PIPE	VCP	VITRIFIED CLAY PIPE												
CONST	CONSTRUCT (ION)	IB	IMPORTED BORROW	RD	ROAD	VERT	VERTICAL												
CONT	CONTINUOUS	ID	INSIDE DIAMETER	R & R	REMOVE AND REPLACE	VG	VALLEY GUTTER												
CP	CONCRETE PIPE	IP	IRON PIPE	REINF	REINFORCED (MENT) (ING)	VP	VENT PIPE												
CP	CONCRETE PIPE	IRR	IRRIGATION	REL	RELOCATE	VPI	VERTICAL POINT OF INTERSECTION												
CR	CURB RAMP	IV	IRRIGATION VALVE	RES	RESIDENTIAL	WB	WEST BOUND												
CS	COTTON SPINDLE	JP	JOINT POLE	RET	RETAINING	WM	WATER METER												
CSP	CORRUGATED STEEL PIPE	JT	JOINT	RG	RUBBER GASKET	WP	WEAKENED PLANE												
CSPA	CORRUGATED STEEL PIPE ARCH	LBS	POUNDS	RLG	ROCK LINED GUTTER	WR	WHEELCHAIR RAMP												
CA TV	CABLE TELEVISION	LF	LINEAR FOOT	RR	RAILROAD	WSE	WATER SURFACE ELEVATION												
CULV	CULVERT	LOC	LOCATION	RT	RIGHT	WV	WATER VALVE												
CY (CU YD)	CUBIC YARD(S)	LOL	LAYOUT LINE	RTE	ROUTE	WW	WATER VALVE												
DI	DRAINAGE INLET	LP	LIMIT OF PAYMENT	RW	RETAINING WALL	WW	WINGWALL												
UTILITY NOTES				UTILITY SYMBOLS															
1. LOCATIONS OF EXISTING UNDERGROUND FACILITIES ARE APPROXIMATE EXACT DEPTH AND LOCATIONS ARE UNKNOWN. FIELD LOCATE PRIOR TO THE START OF CONSTRUCTION.				STAND PIPE IRR UG PIPE FLOW IRR UG PIPE CAPPED IRR VALVE SCREWGATE IRR TOP GATE VALVE IRR PIPE 12" VERTICAL VENT PIPE IRR VALVE - BUBBLER IRR VALVE, DRIP SYSTEM IRR PIPE 4" VERT OUTLET WATER WELL WATER WELL PUMP WATER STORAGE TANK FIRE HYDRANT IRR 2"-4" PIPE RISER HOSE BIB MH-STORM DRAIN MH-ELECTRICAL MH-FO/CABLE MH-GAS MH-SANITARY SWR MH-TELEPHONE MH-WATER ELEC METER ELECTRIC VAULT CHRISTY BOX TELEPHONE VAULT GAS METER GAS VALVE GAS VAULT WATER METER WATER VALVE C UG CABLE D UG STORM DRAIN LINE E UG ELECTRIC LINE F UG FIBER OPTIC G UG GAS LINE S UG SANITARY SEWER T UG TELEPHONE LINE W UG WATER LINE OHT OVERHEAD ELEC LINE OHT OVERHEAD TELE LINE MH-GASOLINE FILLER GASOLINE VENT PIPE GASOLINE PUMP CLEAN OUT BACKFLOW PREVENTER SPRINKLER STREET LIGHT POLE EXISTING SIGNAL POLE STORM DRAIN DROP INLET STORM DRAIN GRATE STEEL DRAIN PIPE DOWN DRAIN WARNING SIGN WARNING SIGN WARNING SIGN WARNING SIGN WARNING SIGN WARNING SIGN WARNING SIGN WARNING SIGN ELECTRIC PULL BOX PEDESTAL-TELEPHONE EXISTING TELEPHONE POLE POWER POLE JOINT POLE JOINT TRANSFORMER POLE TRANSFORMER POLE GUY POLE GUY WIRE															
CALL UNDERGROUND SERVICE ALERT (USA) 811																			
GENERAL NOTES																			
1. THE DIMENSIONS SHOWN ARE SUBJECT TO THE TOLERANCES SPECIFIED IN THE CALTRANS STANDARD SPECIFICATIONS AND SPECIAL PROVISIONS THERETO.																			
2. CALTRANS STANDARD SPECIFICATIONS -																			

1. DIMENSIONS OF THE STRUCTURAL SECTIONS ARE SUBJECT TO TOLERANCES SPECIFIED IN THE STANDARD SPECIFICATIONS.
2. SUBGRADE SLOPE TO BE THE SAME AS TYPICAL SURFACE SLOPE UNLESS OTHERWISE NOTED.
3. SEE LAYOUT SHEETS FOR REMOVALS, TRANSITIONS, MIDWEST GUARDRAIL SYSTEM (MGS), FENCE, DIKE AND SWALE LOCATIONS.

- 1 6" HMA (TYPE A, 3/4")
18" CLASS 2 AB
6" NATIVE MATERIAL (95% R.C.)*
*EXTEND 6" NATIVE MATERIAL (95% R.C.)
WHERE HMA DIKE IS PLACED
- 2 GRIND AC PAVEMENT 2" Max
2" HMA (TYPE A, 3/4") OVERLAY
- 3 6" CLASS 2 AB
6" NATIVE MATERIAL (95% R.C.)

ROADWAY CLASSIFICATION	MAJOR COLLECTOR
DESIGN SPEED	65 MPH
ADT (2011)	6300
TRAFFIC INDEX	9



	DATE	RECORD DRAWING		SCALE	  Dewberry DEWBERRY ENGINEERING INC. 575 EAST LOCUST AVENUE SUITE 204 FRESNO, CA 93720	PROJECT			DEPARTMENT OF PUBLIC WORKS AND PLANNING		
DESIGNED: EB	07/07/26	RESIDENT ENGINEER	DATE	NO SCALE		TRAVERS CREEK BRIDGE ON MANNING AVENUE			TYPICAL CROSS SECTIONS		
DRAWN: CM	07/07/26					ROAD NO. S0900 BRIDGE NO. 42C-0687			DRAWING NO. 11256 SHEET NO. X-1 TOTAL 62		
CHECKED: GG	07/07/26										
FOR RIGHT OF WAY DATA AND ACCURATE ACCESS DETERMINATION, SEE DOCUMENTS IN THE DEPARTMENT OF PUBLIC WORKS AND PLANNING.											

1. DIMENSIONS OF THE STRUCTURAL SECTIONS ARE SUBJECT TO TOLERANCES SPECIFIED IN THE STANDARD SPECIFICATIONS.
2. SUBGRADE SLOPE TO BE THE SAME AS TYPICAL SURFACE SLOPE UNLESS OTHERWISE NOTED.
3. SEE LAYOUT SHEETS FOR REMOVALS, TRANSITIONS, MIDWEST GUARDRAIL SYSTEM (MGS), FENCE, DIKE AND SWALE LOCATIONS.


- 1 6" HMA (TYPE A, 3/4")
18" CLASS 2 AB
6" NATIVE MATERIAL (95% R.C.)*
*EXTEND 6" NATIVE MATERIAL (95% R.C.) WHERE HMA DIKE IS PLACED
- 2 GRIND AC PAVEMENT 2" Max
2" HMA (TYPE A, 3/4") OVERLAY
- 3 6" CLASS 2 AB
6" NATIVE MATERIAL (95% R.C.)



	DATE	RECORD DRAWING		SCALE	  Dewberry DEWBERRY ENGINEERING INC. 575 EAST LOCUST AVENUE SUITE 204 FRESNO, CA 93720	PROJECT			DEPARTMENT OF PUBLIC WORKS AND PLANNING		
DESIGNED: EB	07/07/26	RESIDENT ENGINEER	DATE	NO SCALE		TRAVERS CREEK BRIDGE ON MANNING AVENUE			TYPICAL CROSS SECTIONS		
DRAWN: CM	07/07/26					ROAD NO. S0900 BRIDGE NO. 42C-0687			DRAWING NO. 11256 SHEET NO. X-2 TOTAL 62		
CHECKED: GG	07/07/26										
FOR RIGHT OF WAY DATA AND ACCURATE ACCESS DETERMINATION, SEE DOCUMENTS IN THE DEPARTMENT OF PUBLIC WORKS AND PLANNING.											

1. DIMENSIONS OF THE STRUCTURAL SECTIONS ARE SUBJECT TO TOLERANCES SPECIFIED IN THE STANDARD SPECIFICATIONS.
2. SUBGRADE SLOPE TO BE THE SAME AS TYPICAL SURFACE SLOPE UNLESS OTHERWISE NOTED.
3. SEE LAYOUT SHEETS FOR REMOVALS, TRANSITIONS, MIDWEST GUARDRAIL SYSTEM (MGS), FENCE, DIKE AND SWALE LOCATIONS.

- 1 6" HMA (TYPE A, 3/4")
18" CLASS 2 AB
6" NATIVE MATERIAL (95% R.C.)*
*EXTEND 6" NATIVE MATERIAL (95% R.C.)
WHERE HMA DIKE IS PLACED
- 2 GRIND AC PAVEMENT 2" Max
2" HMA (TYPE A, 3/4") OVERLAY
- 3 6" CLASS 2 AB
6" NATIVE MATERIAL (95% R.C.)

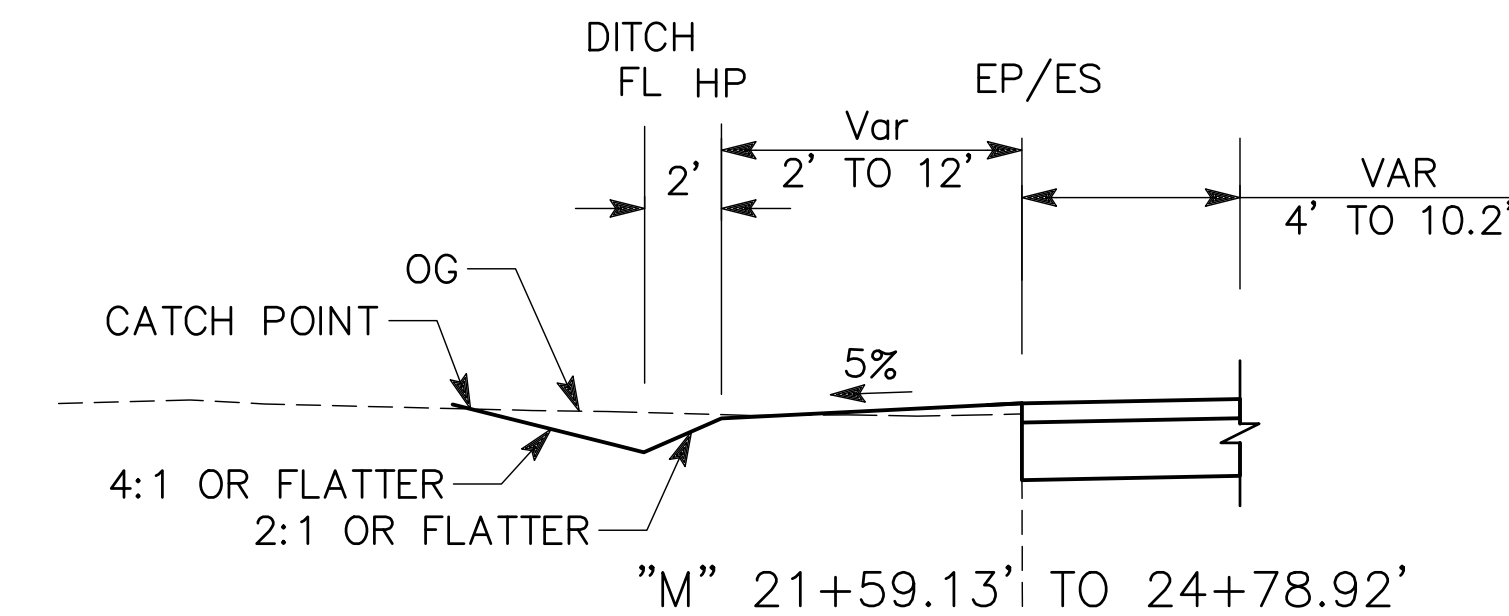

BRIDGE NO. 42C-0687



TOTAL	62
-------	----

NOTES:

1. FOR COMPLETE PROJECT CONTROL DATA, SEE THE SURVEY RECORDS ON FILE FROM THE RECORDERS OFFICE OF THE COUNTY OF FRESNO.
2. BASIS OF BEARINGS AND COORDINATES:

THE NORTH LINE OF THE NORTHWEST QUARTER OF SECTION 30, T. 15 S., R. 24 E., MOUNT DIABLO BASELINE AND MERIDIAN HAS AN ASSUMED BEARING OF N 90° 00' 00" E.



LOCAL AND ASSUMED COORDINATES.
3. BASIS OF ELEVATIONS:

COUNTY OF FRESNO BM LO 119

FRESNO COUNTY BRASS CAP STAMPED LO 119, LOCATED ON A CONCRETE HEADWALL, 15.5' SOUTH OF MANNING AVENUE, EAST OF TRAVERS CREEK ELEV. = 358.08 NAVD 88 DATUM

LEGEND:

 SURVEY CONTROL POINT

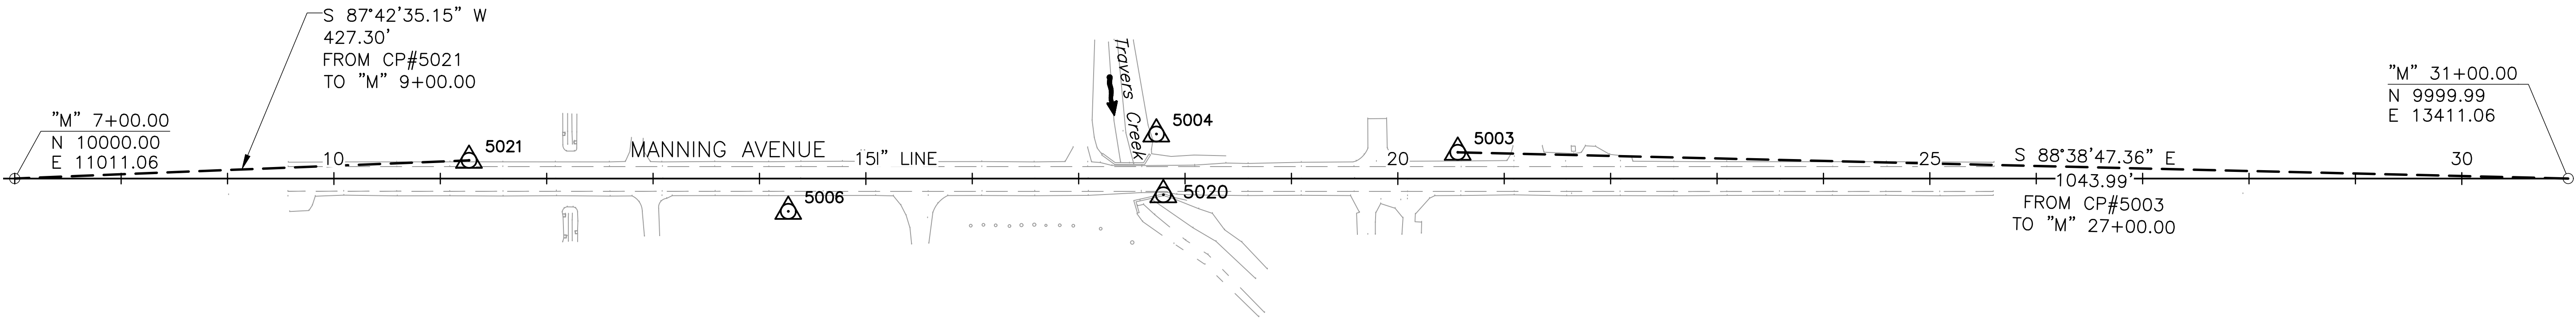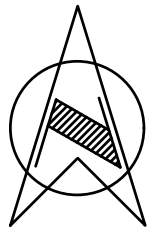

CONTROL FOR DESIGN AND CONSTRUCTION

CONTROL POINT	NORTHING	EASTING	ELEVATION	DESCRIPTION
5003	10024.65	12367.36	356.79	"FD FC 5/8" RBR
5004	10041.87	12084.05	357.16	"FD FC 5/8" RBR
5006	9969.10	11738.10	363.56	"FD FC 5/8" RBR
5020	9984.71	12090.66	358.08	FD BM LO119
5021	10017.07	11438.02	358.07	SET 80/D


APPROVED FOR PROJECT CONTROL INFORMATION ONLY

	DATE	RECORD DRAWING		SCALE	 Dewberry® DEWBERRY ENGINEERING INC. 575 EAST LOCUST AVENUE SUITE 204 FRESNO, CA 93720	PROJECT			DEPARTMENT OF PUBLIC WORKS AND PLANNING		
DESIGNED: EB	07/07/26	RESIDENT ENGINEER	DATE	NO SCALE		TRAVERS CREEK BRIDGE ON MANNING AVENUE			PROJECT CONTROL		
DRAWN: CM	07/07/26										
CHECKED: GG	07/07/26										
FOR RIGHT OF WAY DATA AND ACCURATE ACCESS DETERMINATION, SEE DOCUMENTS IN THE DEPARTMENT OF PUBLIC WORKS AND PLANNING.						ROAD NO. S0900	BRIDGE NO. 42C-0687		DRAWING NO. 11256	SHEET NO. PC-1	TOTAL 62



1. FOR DRAINAGE INFORMATION, SEE DRAINAGE PLANS.



		DATE	RECORD DRAWING		SCALE		PROJECT		DEPARTMENT OF PUBLIC WORKS AND PLANNING							
DESIGNED: EB	07/07/26	RESIDENT ENGINEER		DATE	HORIZ 020'40'		TRAVERS CREEK BRIDGE ON MANNING AVENUE		LAYOUT							
DRAWN: CM	07/07/26															
CHECKED: GG	07/07/26															
FOR RIGHT OF WAY DATA AND ACCURATE ACCESS DETERMINATION, SEE DOCUMENTS IN THE DEPARTMENT OF PUBLIC WORKS AND PLANNING.							ROAD NO. S0900		BRIDGE NO. 42C-0687		DRAWING NO. 11256		SHEET NO. L-2		TOTAL 62	

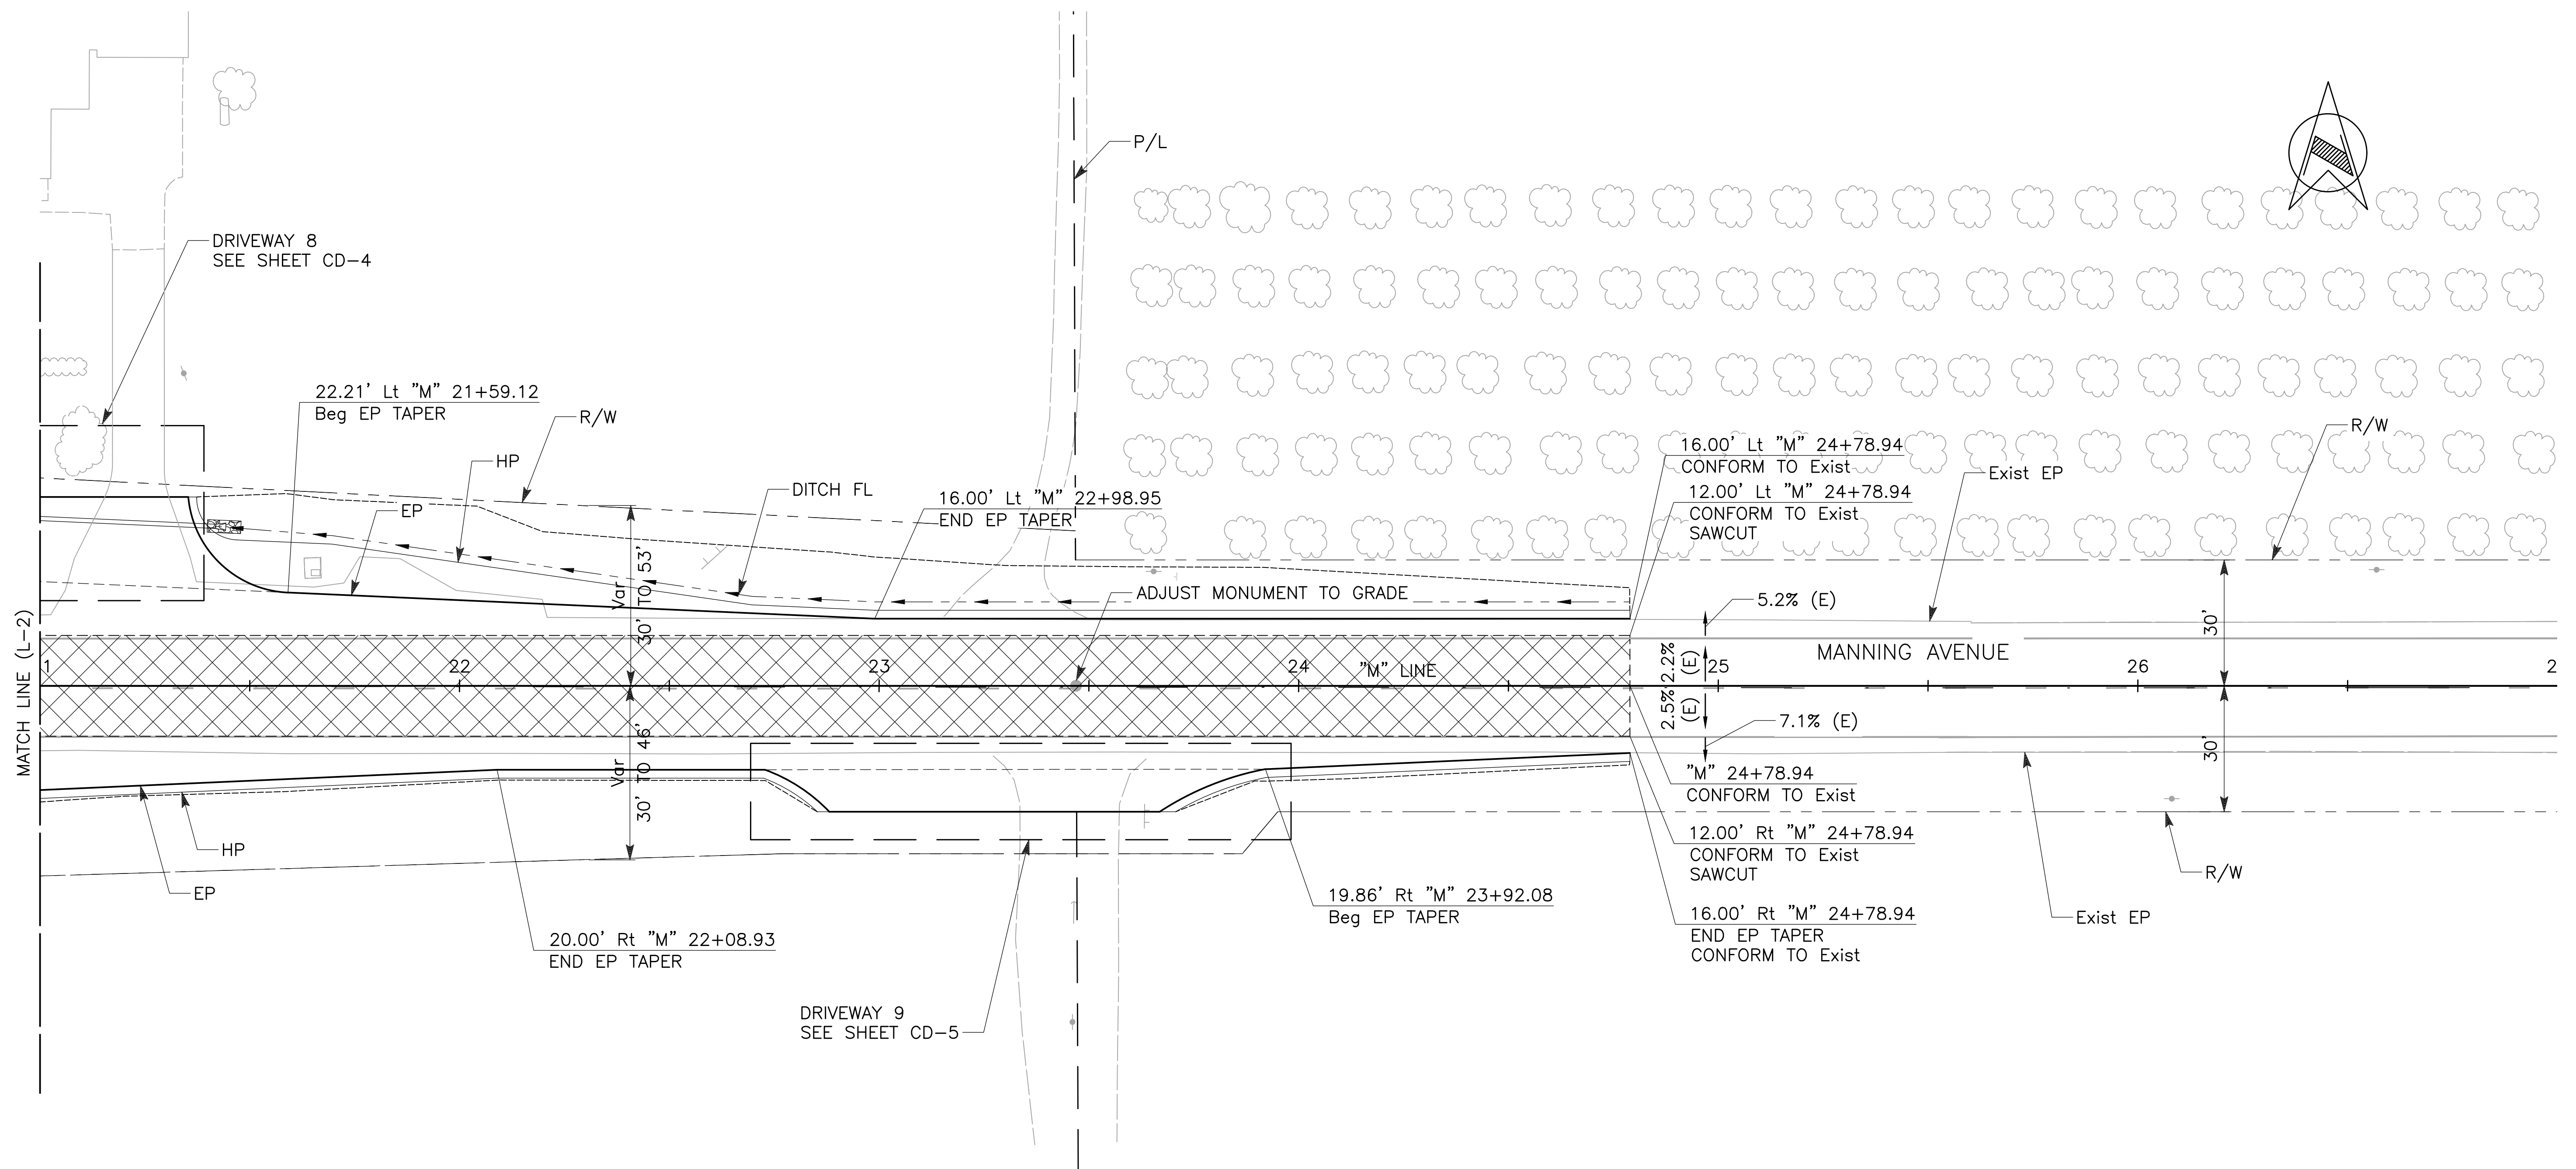

		DATE	RECORD DRAWING		SCALE		PROJECT				DEPARTMENT OF PUBLIC WORKS AND PLANNING					
DESIGNED: EB	07/07/26	RESIDENT ENGINEER		DATE	HORIZ 0  40'		TRAVERS CREEK BRIDGE ON MANNING AVENUE				LAYOUT					
DRAWN: CM	07/07/26															
CHECKED: GG	07/07/26															
FOR RIGHT OF WAY DATA AND ACCURATE ACCESS DETERMINATION, SEE DOCUMENTS IN THE DEPARTMENT OF PUBLIC WORKS AND PLANNING.							ROAD NO. S0900		BRIDGE NO. 42C-0687		DRAWING NO. 11256		SHEET NO. L-3		TOTAL 62	

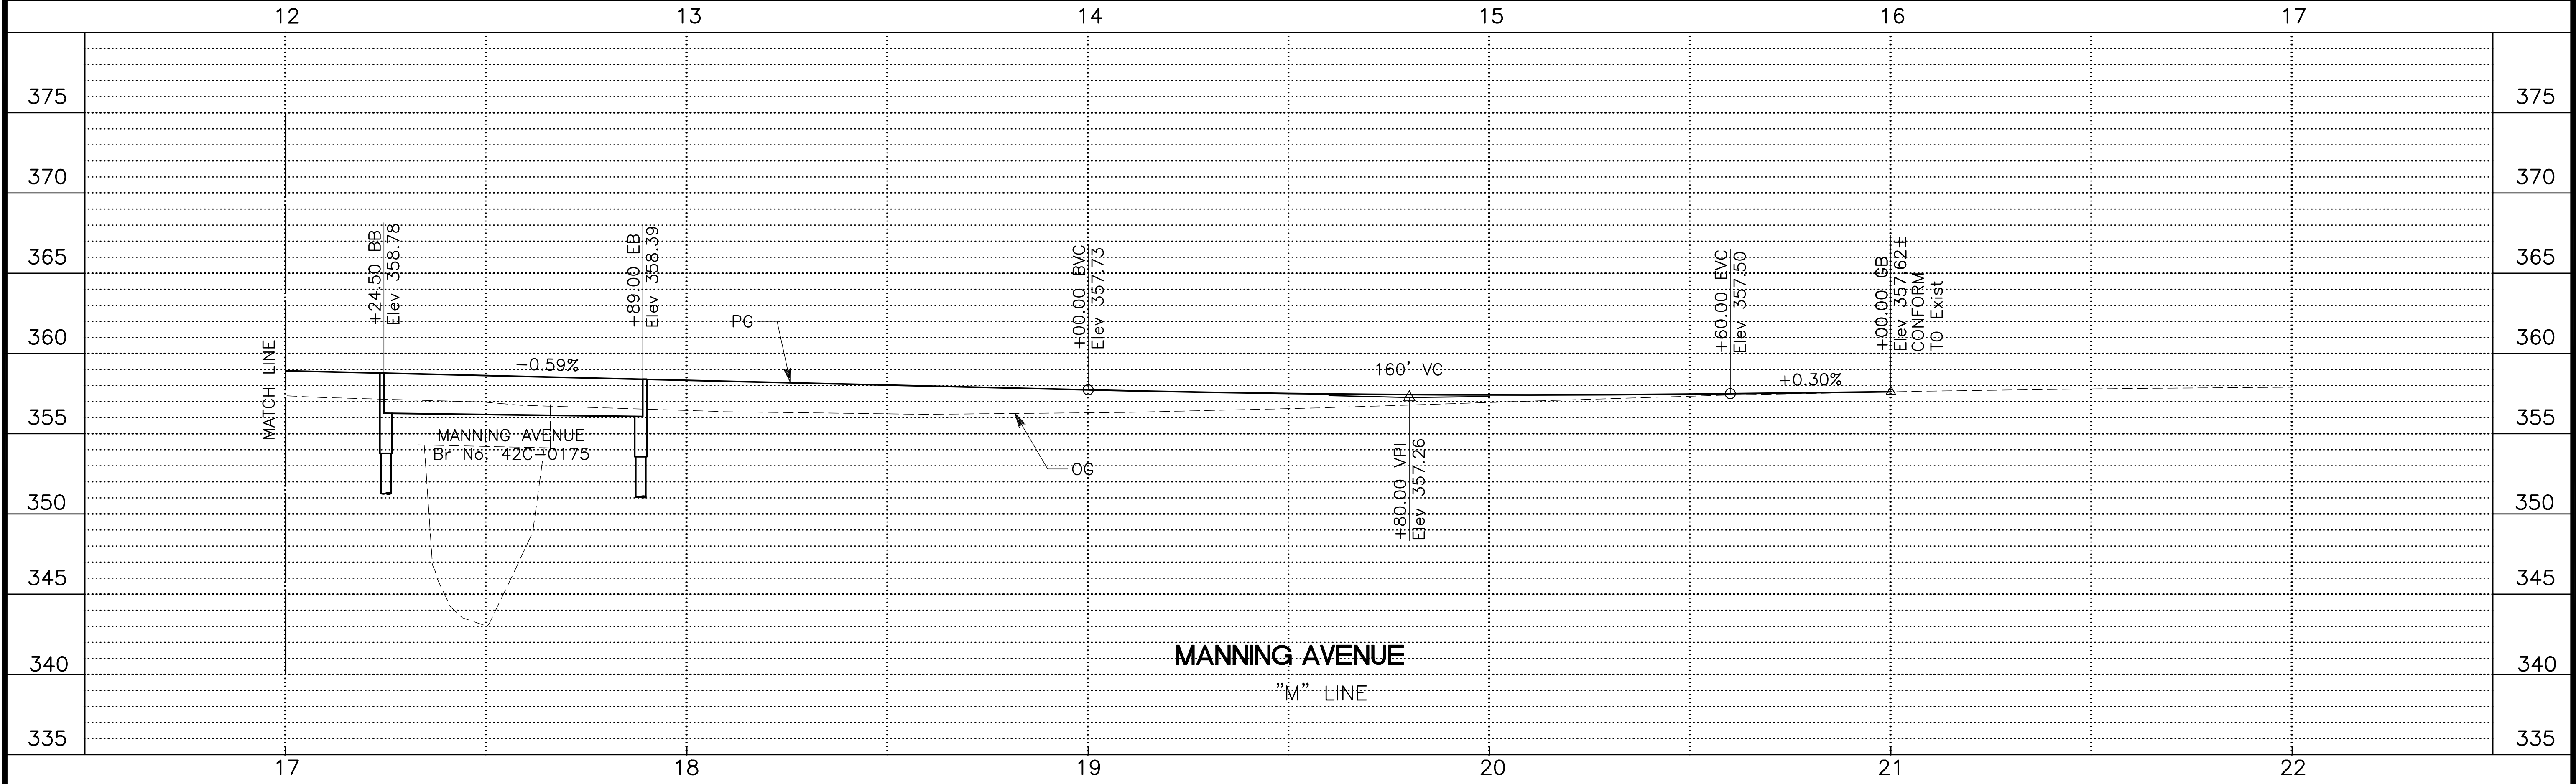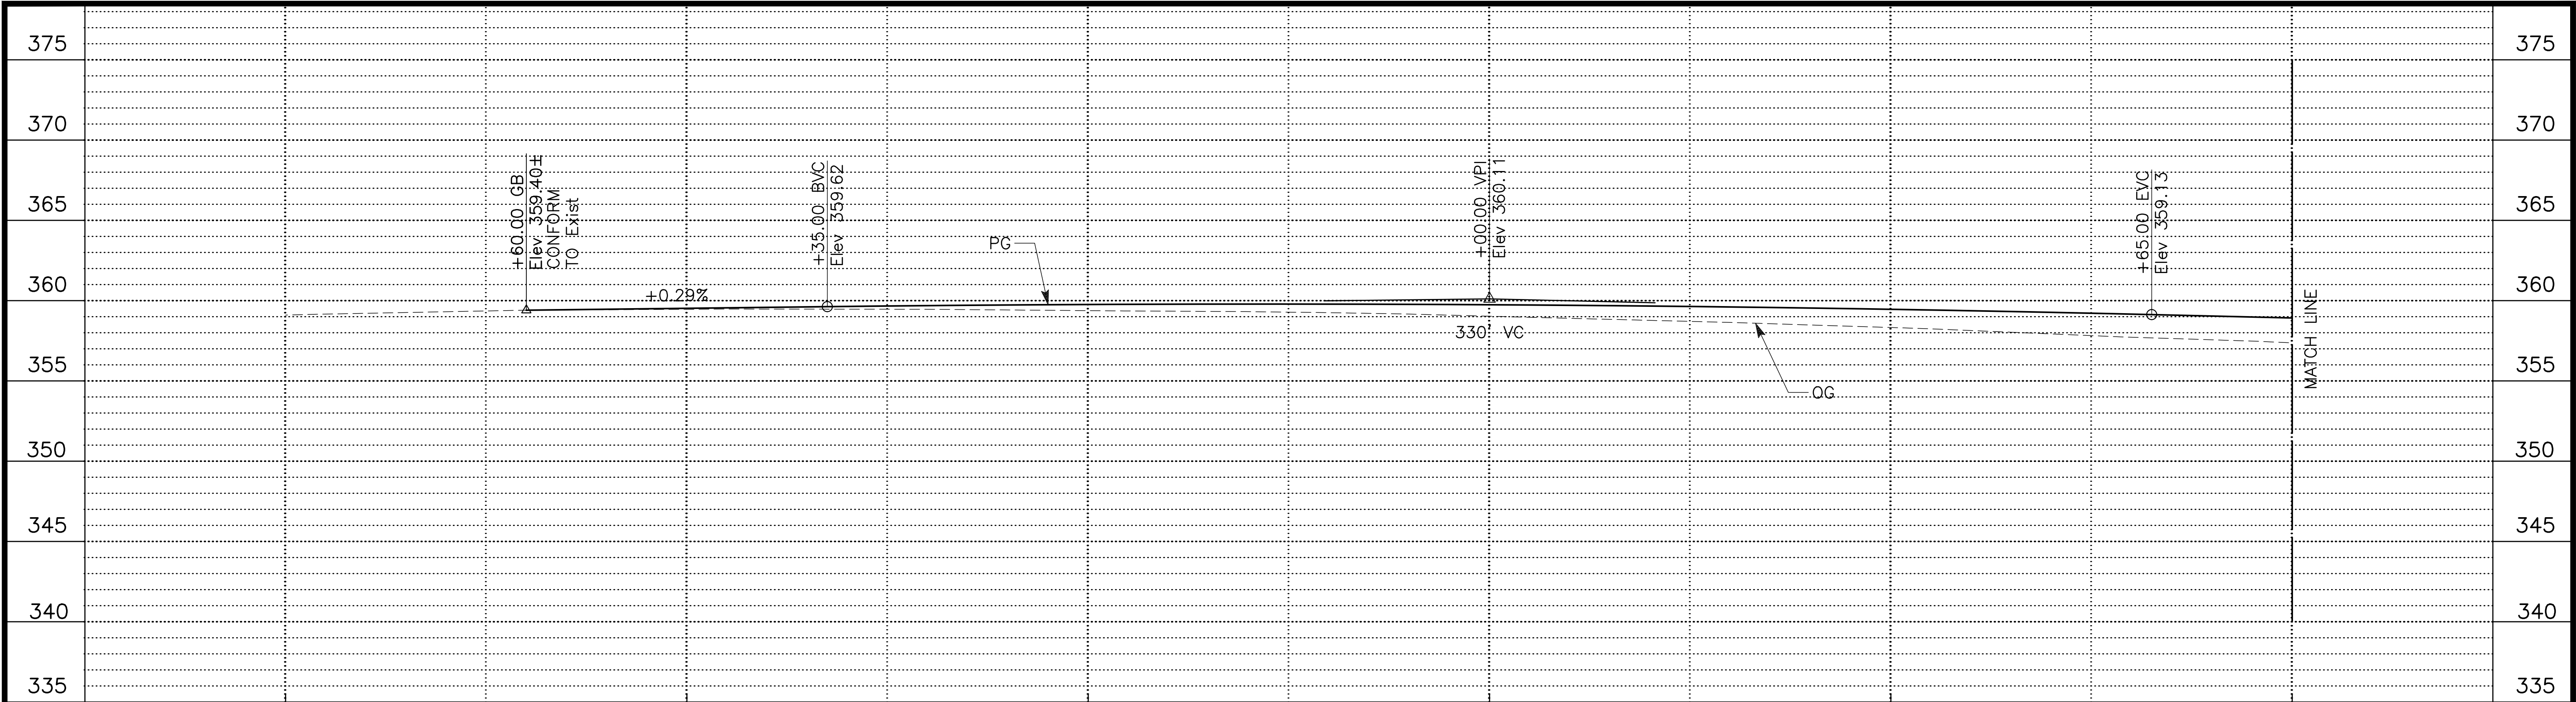



DESIGNED: EB		DATE: 07/07/26		RECORD DRAWING		SCALE		PROJECT		DEPARTMENT OF PUBLIC WORKS AND PLANNING	
DRAWN: CM		DATE: 07/07/26		RESIDENT ENGINEER		HORIZ 0 20' 40'		TRAVERS CREEK BRIDGE ON MANNING AVENUE		PROFILE	
CHECKED: GG		DATE: 07/07/26				VERT 0 5' 10'		ROAD NO. S0900		DRAWING NO. 11256	
								BRIDGE NO. 42C-0687		SHEET NO. P-1	
										TOTAL 62	

FOR RIGHT OF WAY DATA AND ACCURATE ACCESS DETERMINATION, SEE DOCUMENTS IN THE DEPARTMENT OF PUBLIC WORKS AND PLANNING.

REGISTERED PROFESSIONAL ENGINEER
No. 70950
Exp. 6/30/27
CIVIL
STATE OF CALIFORNIA

Dewberry
DEWBERRY ENGINEERING INC.
575 EAST LOCUST AVENUE SUITE 204
FRESNO, CA 93720

THE COUNTY OF FRESNO
1896

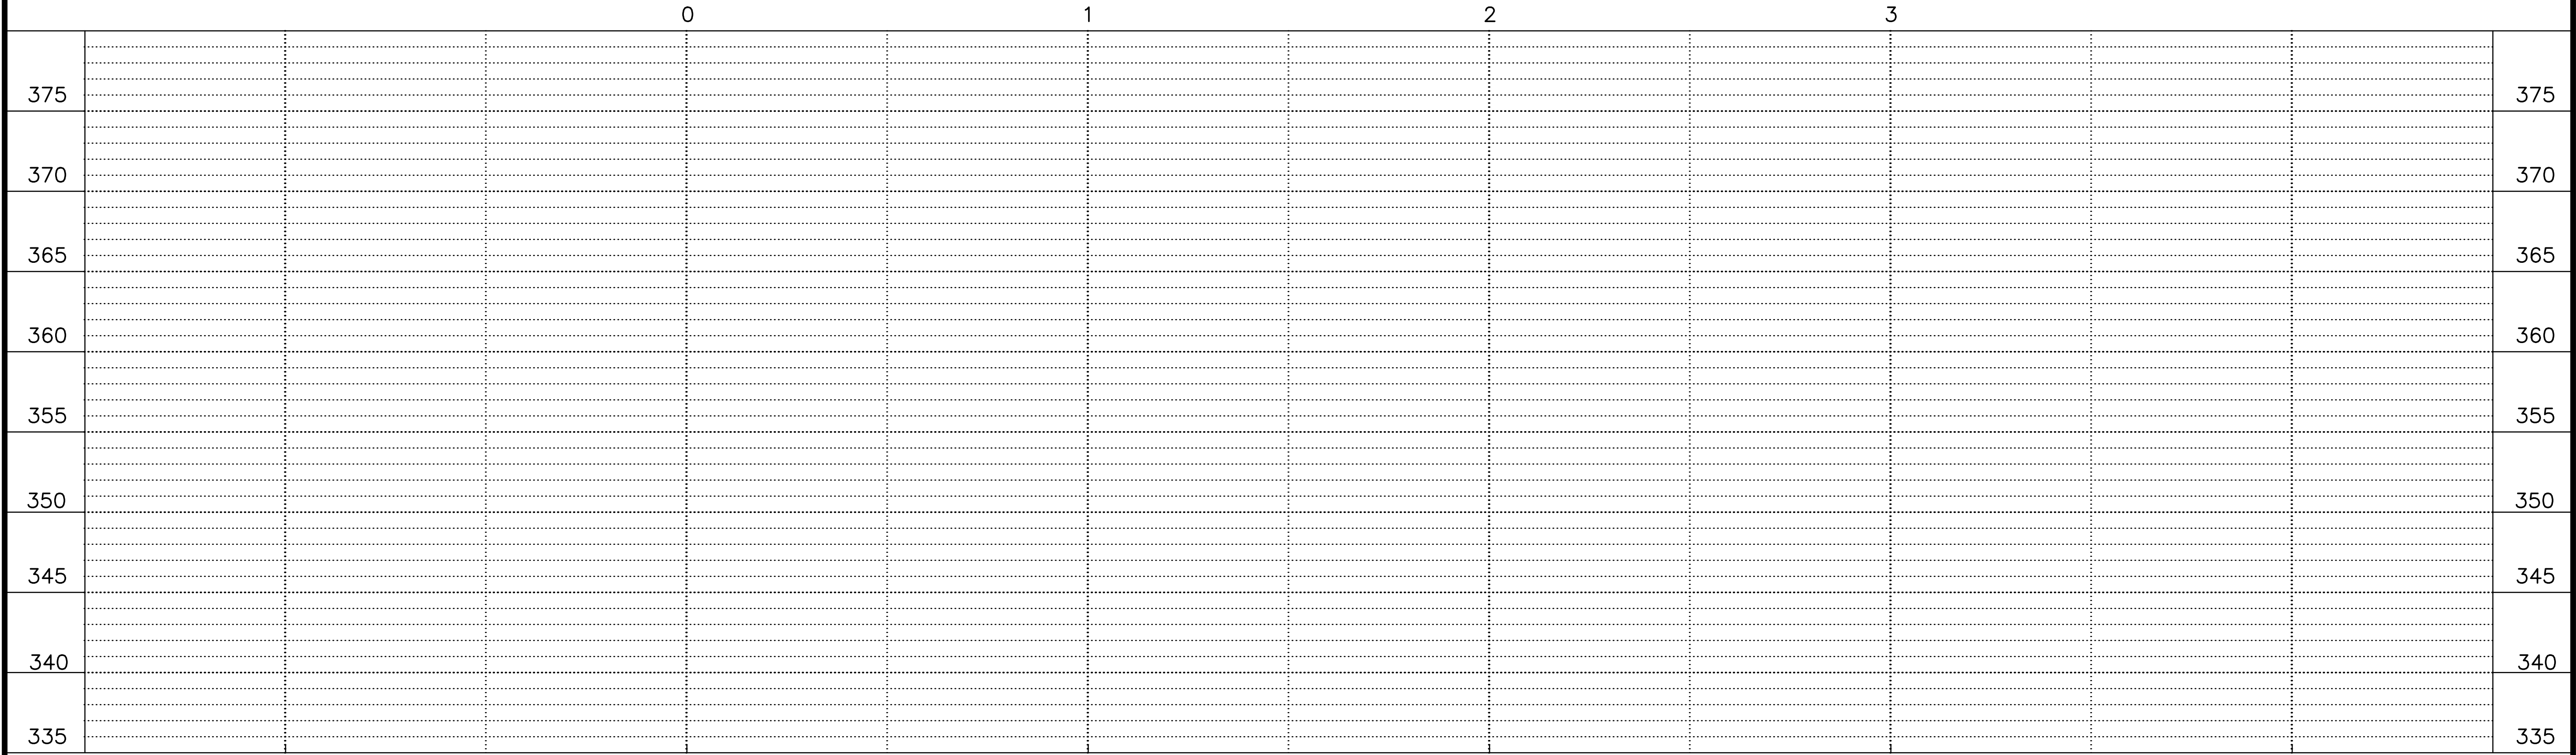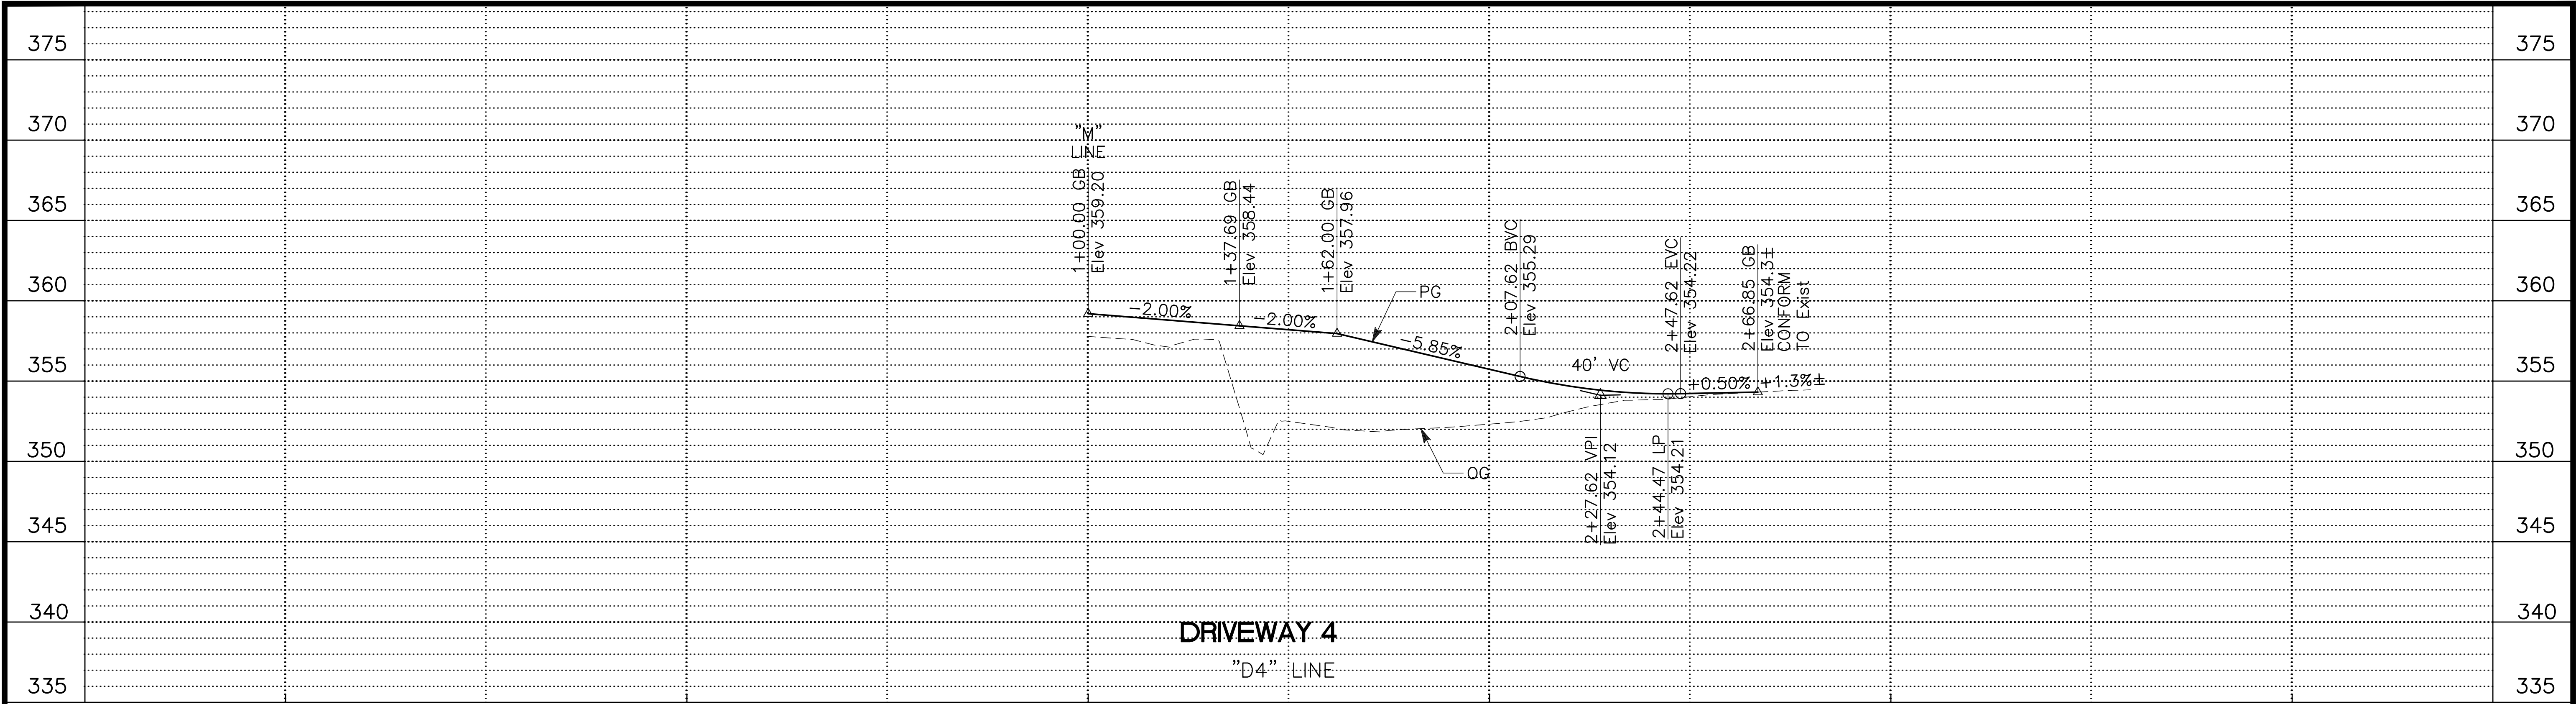




SCALE: 1"=10'




SCALE: 1"=10'

CURVE DATA				
No.	R	Δ	T	L
①	25.00'	89°37'07"	24.83'	39.10'
②	25.00'	89°41'59"	24.87'	39.14'
③	25.00'	96°55'13"	28.22'	42.29'
④	25.00'	94°40'06"	27.12'	41.31'

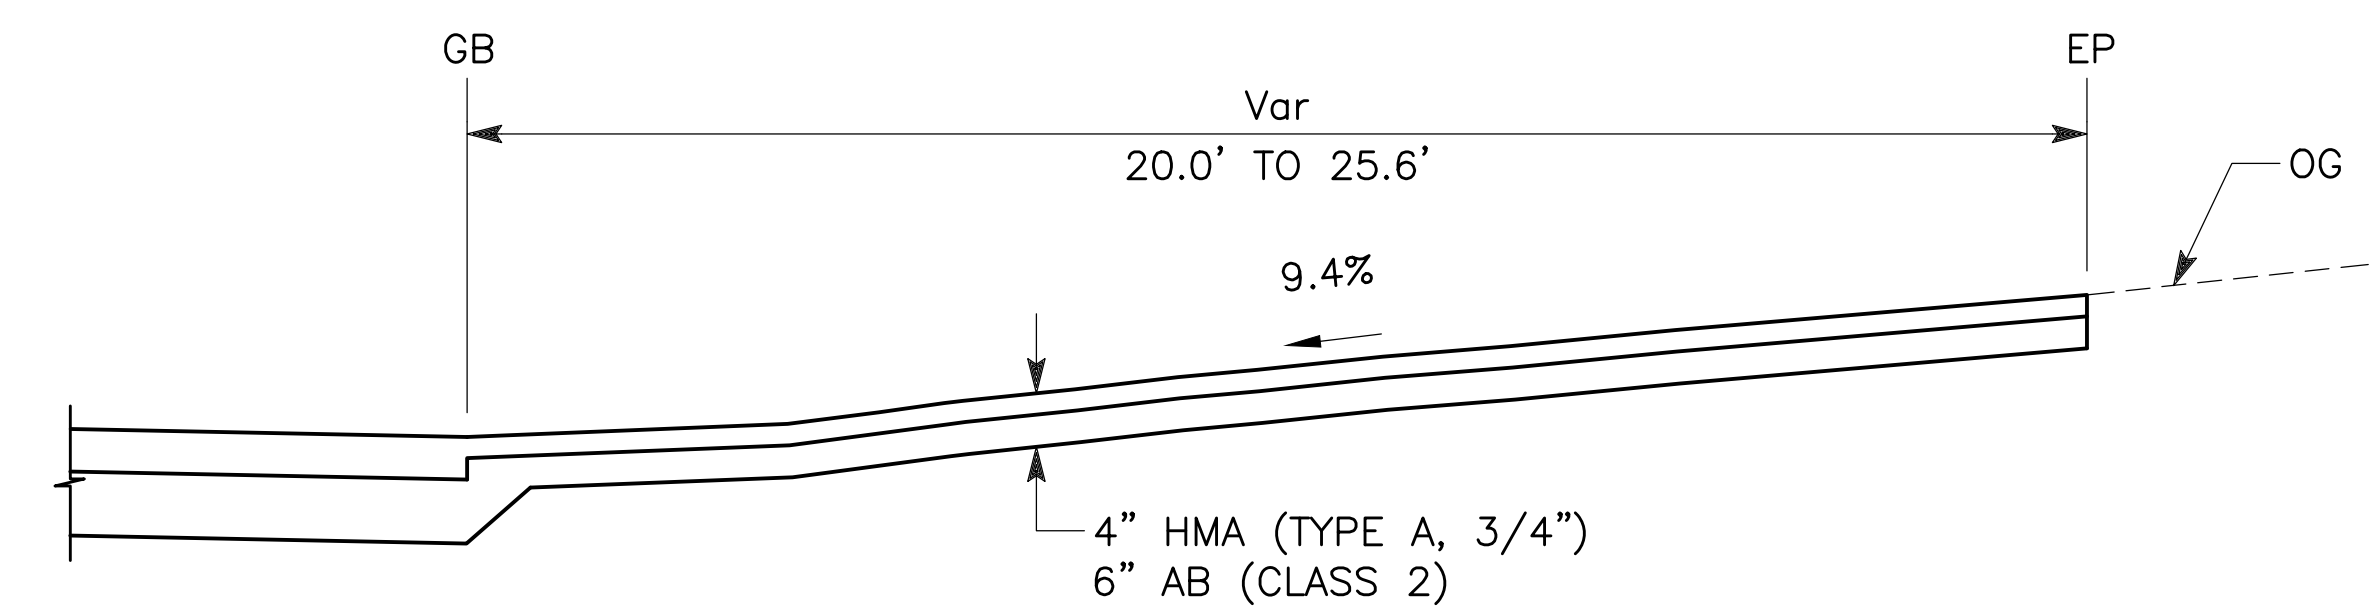

SECTION A-A


NO SCALE

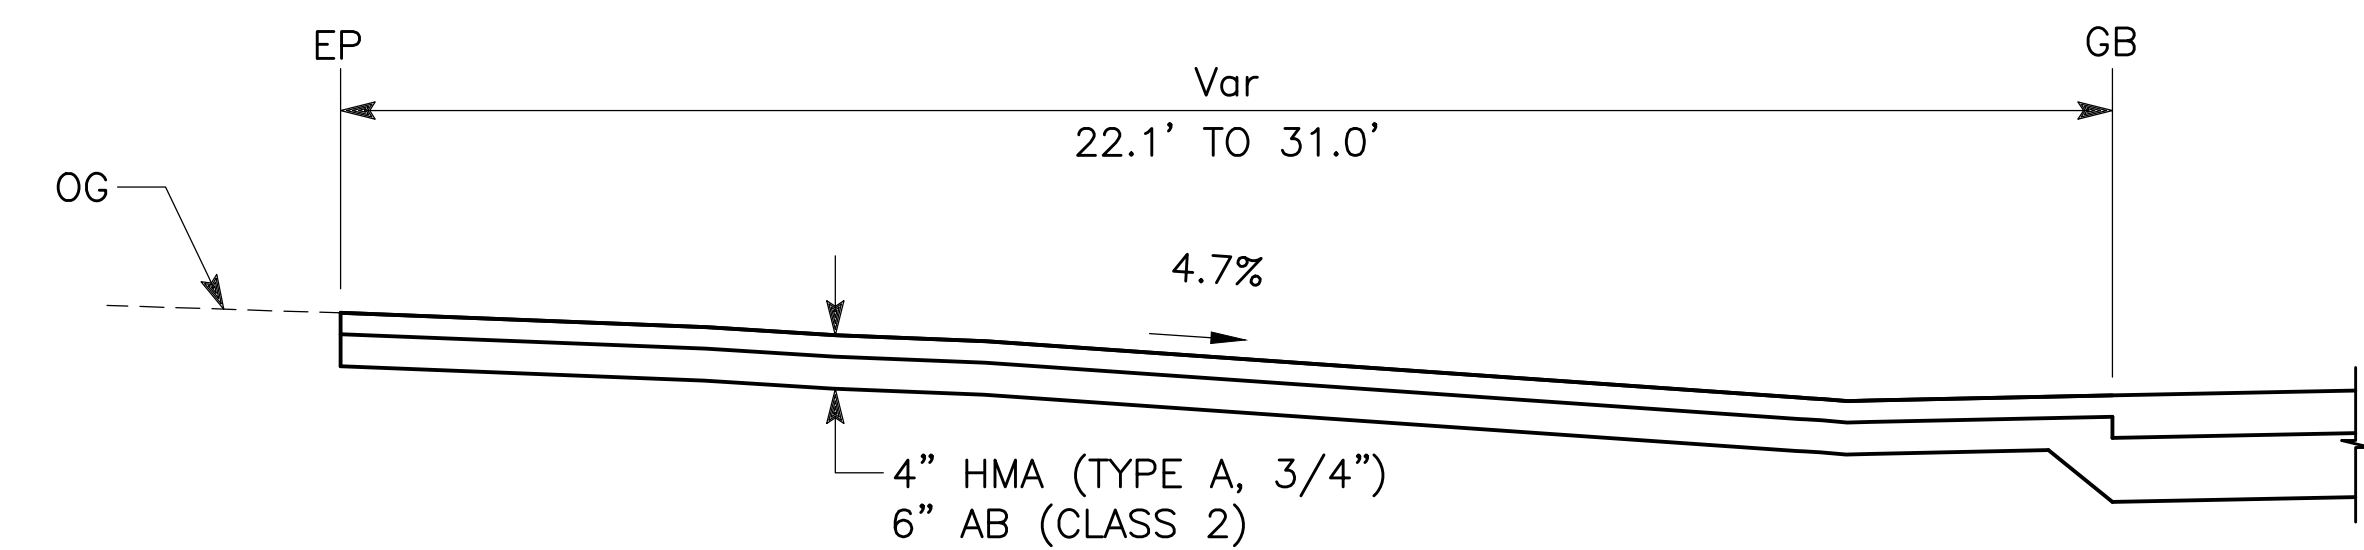

SECTION B-B

NO SCALE


	DATE	RECORD DRAWING		SCALE		 Dewberry DEWBERRY ENGINEERING INC. 575 EAST LOCUST AVENUE SUITE 204 FRESNO, CA 93720	PROJECT			DEPARTMENT OF PUBLIC WORKS AND PLANNING			
DESIGNED: EB	07/07/26	RESIDENT ENGINEER	DATE	HORIZ 0 10' 20' 			TRAVERS CREEK BRIDGE ON MANNING AVENUE			CONSTRUCTION DETAILS			
DRAWN: CM	07/07/26						ROAD NO. S0900			BRIDGE NO. 42C-0687	DRAWING NO. 11256	SHEET NO. CD-1	TOTAL 62
CHECKED: GG	07/07/26												
FOR RIGHT OF WAY DATA AND ACCURATE ACCESS DETERMINATION, SEE DOCUMENTS IN THE DEPARTMENT OF PUBLIC WORKS AND PLANNING.													

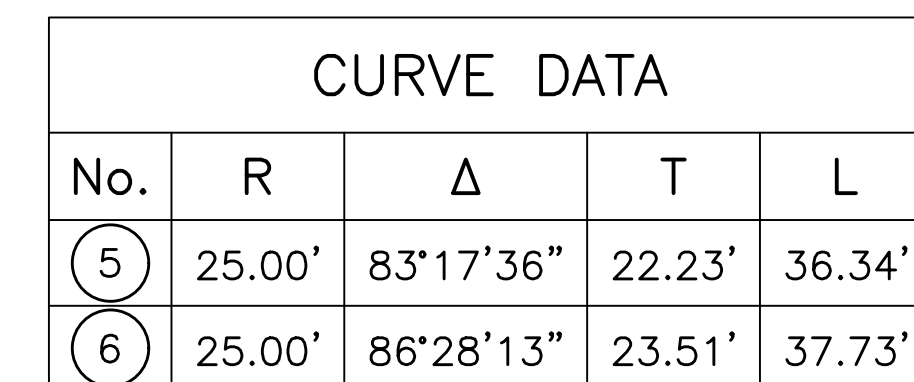

SCALE: 1"=10'




		DATE	RECORD DRAWING		SCALE		PROJECT				DEPARTMENT OF PUBLIC WORKS AND PLANNING					
DESIGNED: EB	07/07/26	RESIDENT ENGINEER		DATE	HORIZ 010'20'		TRAVERS CREEK BRIDGE ON MANNING AVENUE				CONSTRUCTION DETAILS					
DRAWN: CM	07/07/26															
CHECKED: GG	07/07/26															
FOR RIGHT OF WAY DATA AND ACCURATE ACCESS DETERMINATION, SEE DOCUMENTS IN THE DEPARTMENT OF PUBLIC WORKS AND PLANNING.							ROAD NO. S0900		BRIDGE NO. 42C-0687		DRAWING NO. 11256		SHEET NO. CD-2		TOTAL 62	

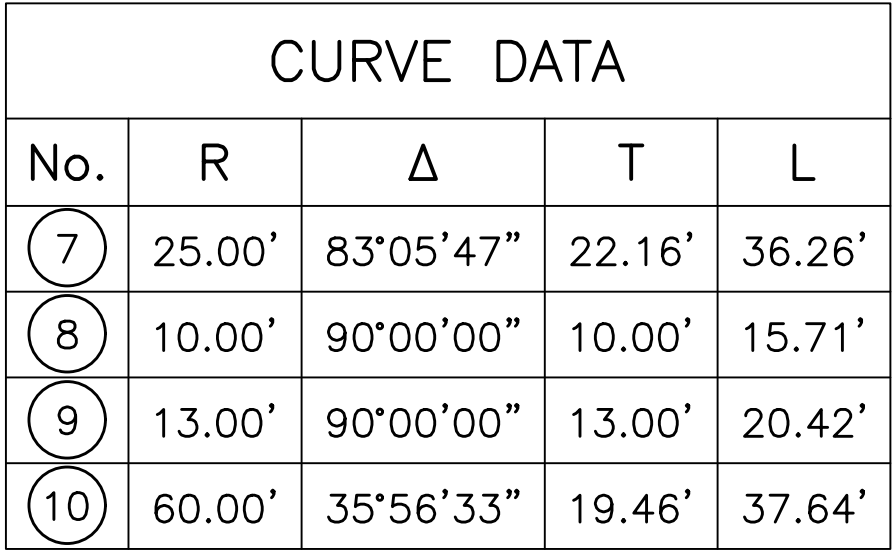


NO SCALE

		DATE	RECORD DRAWING		SCALE				PROJECT		DEPARTMENT OF PUBLIC WORKS AND PLANNING	
DESIGNED: EB	07/07/26	RESIDENT ENGINEER		DATE	HORIZ 0 10' 20'		REGISTERED PROFESSIONAL ENGINEER  CIVIL STATE OF CALIFORNIA  Dewberry® DEWBERRY ENGINEERING INC. 575 EAST LOCUST AVENUE SUITE 204 FRESNO, CA 93720	TRAVERS CREEK BRIDGE ON MANNING AVENUE		COUNTY OF FRESNO  1896	CONSTRUCTION DETAILS	
DRAWN: CM	07/07/26			ROAD NO. S0900								
CHECKED: GG	07/07/26			FOR RIGHT OF WAY DATA AND ACCURATE ACCESS DETERMINATION, SEE DOCUMENTS IN THE DEPARTMENT OF PUBLIC WORKS AND PLANNING.							DRAWING NO. 11256	

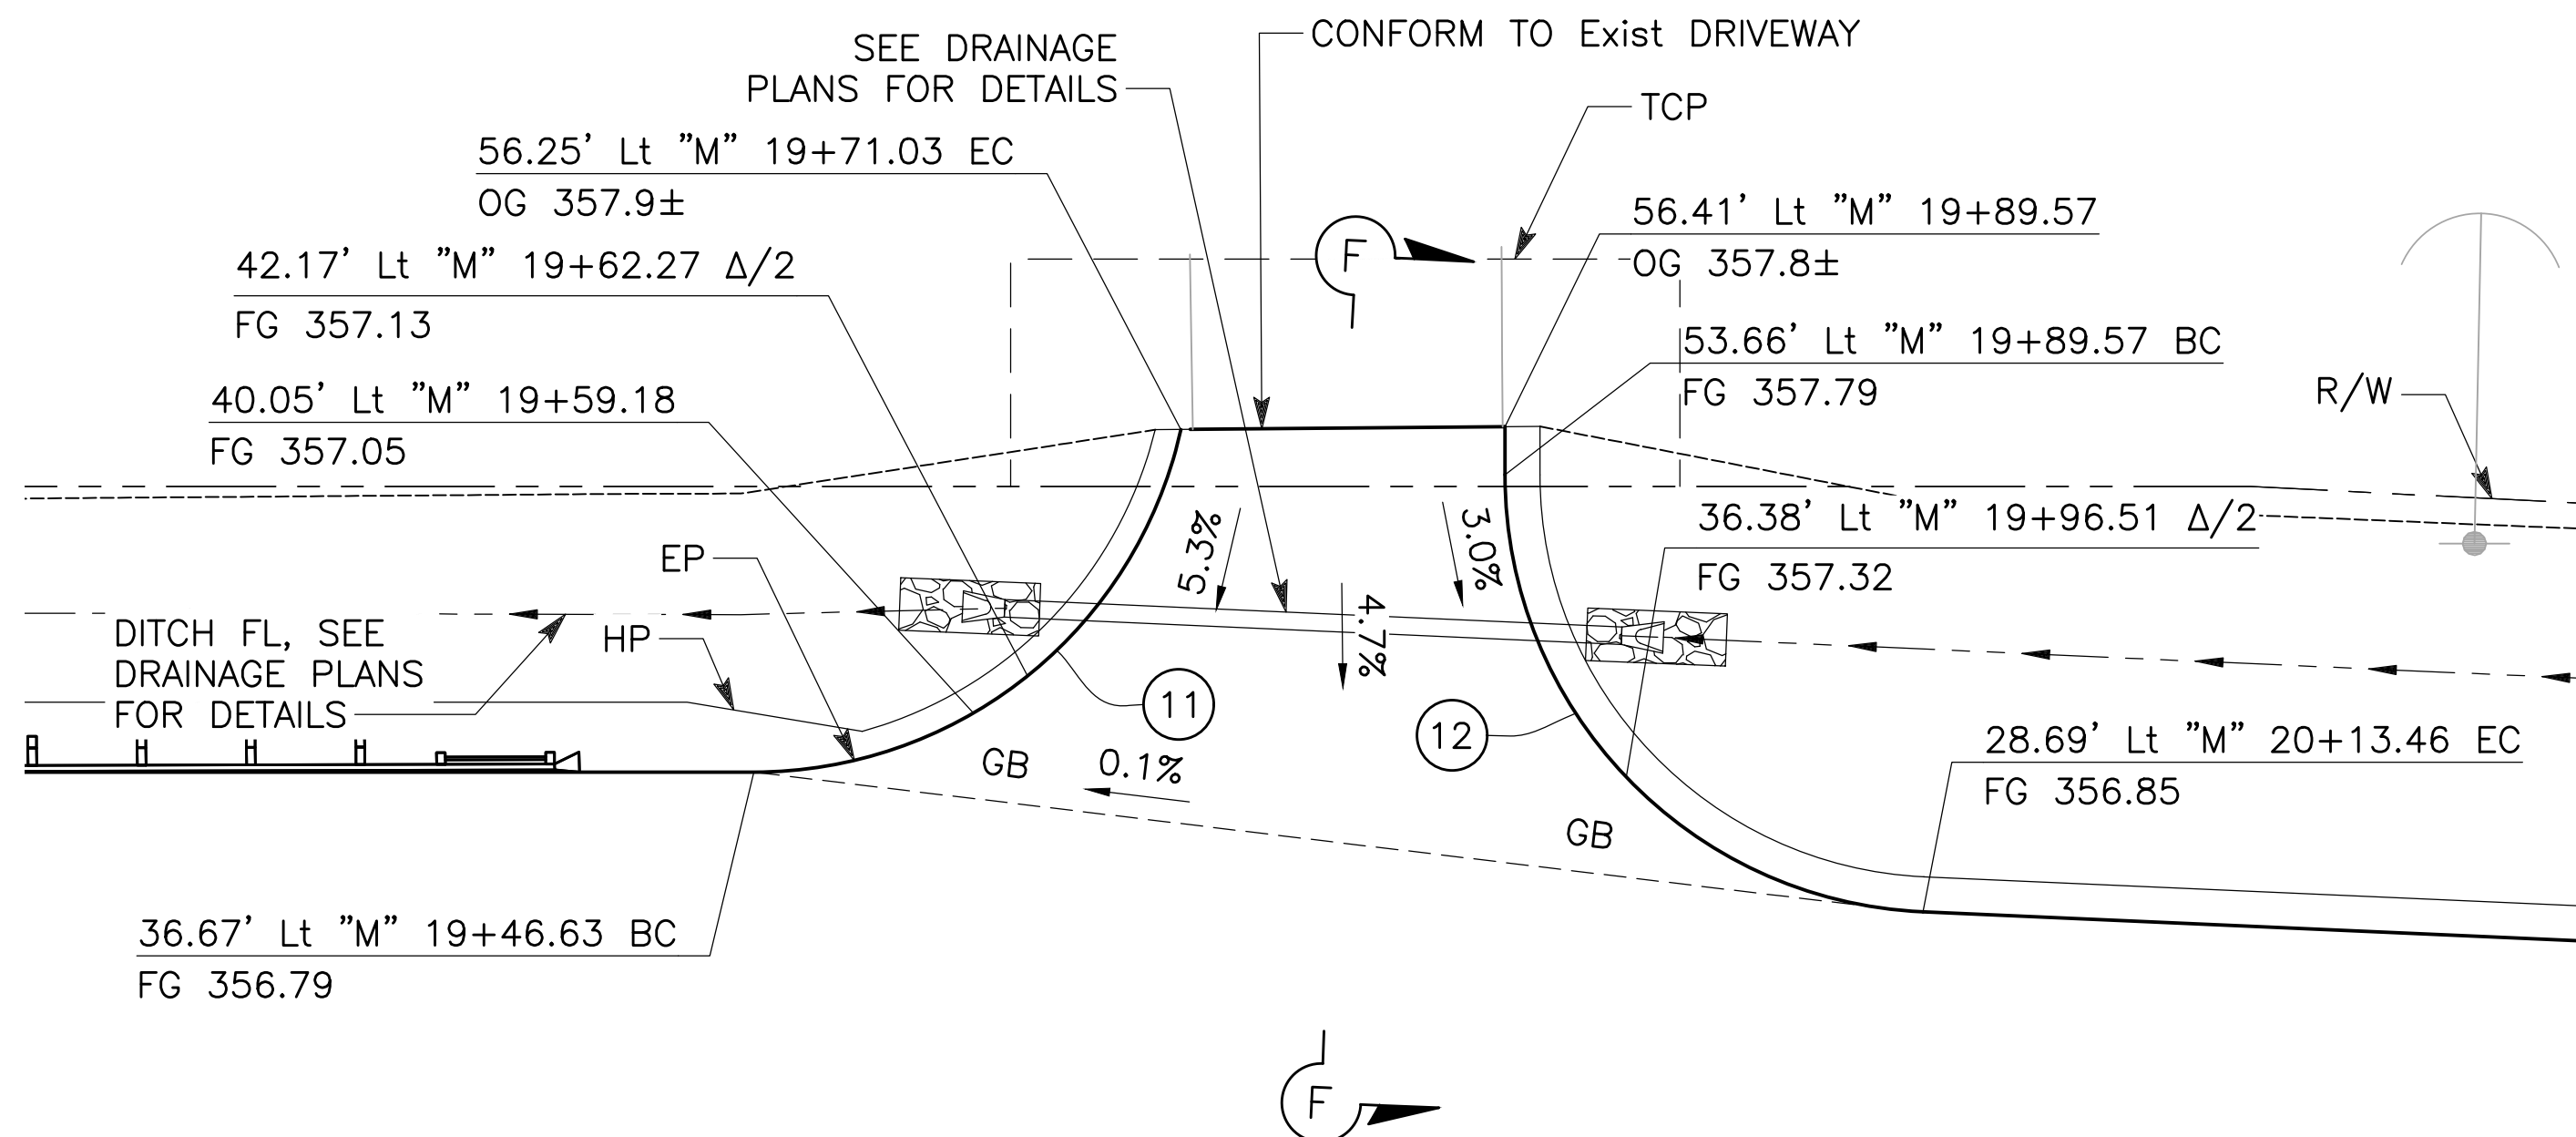


DRIVEWAY 7 DETAIL

SCALE: 1"=10'

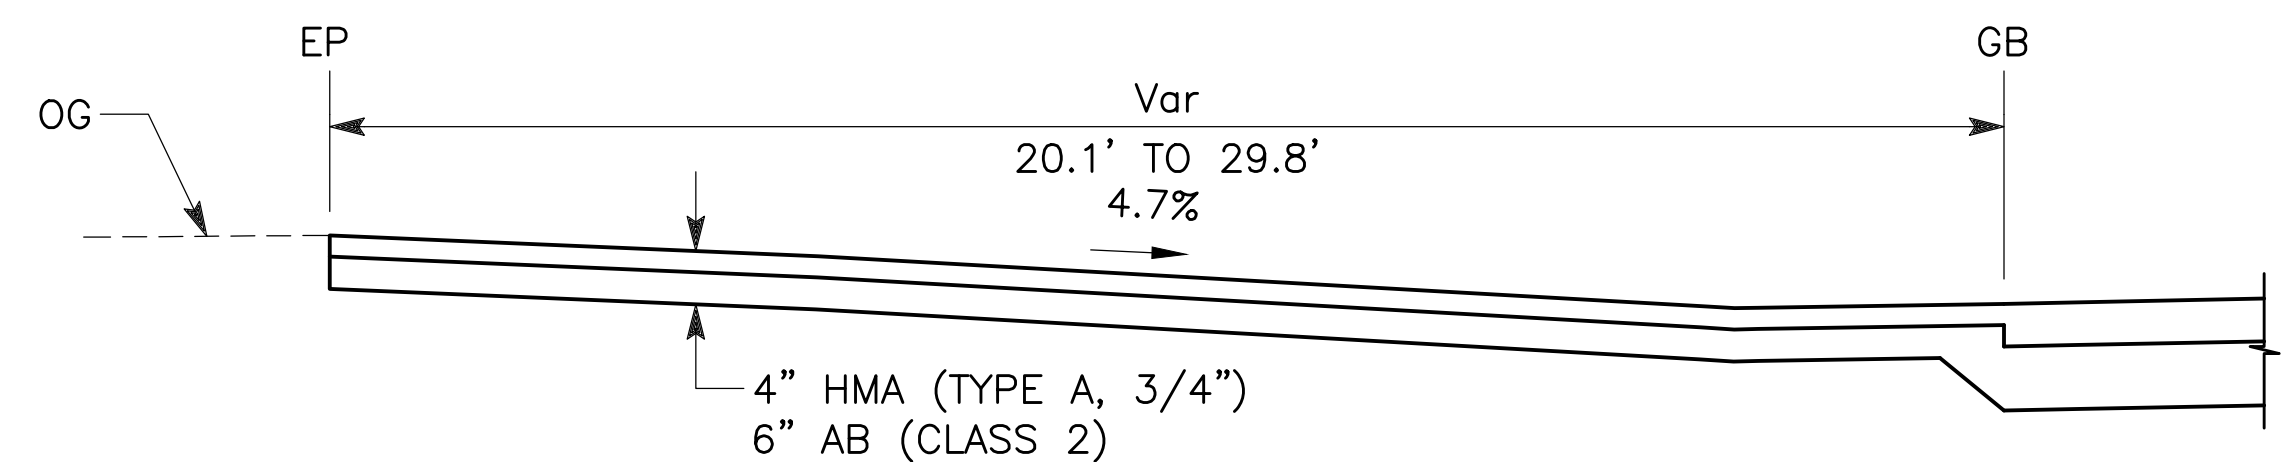


SECTION F-F

NO SCALE

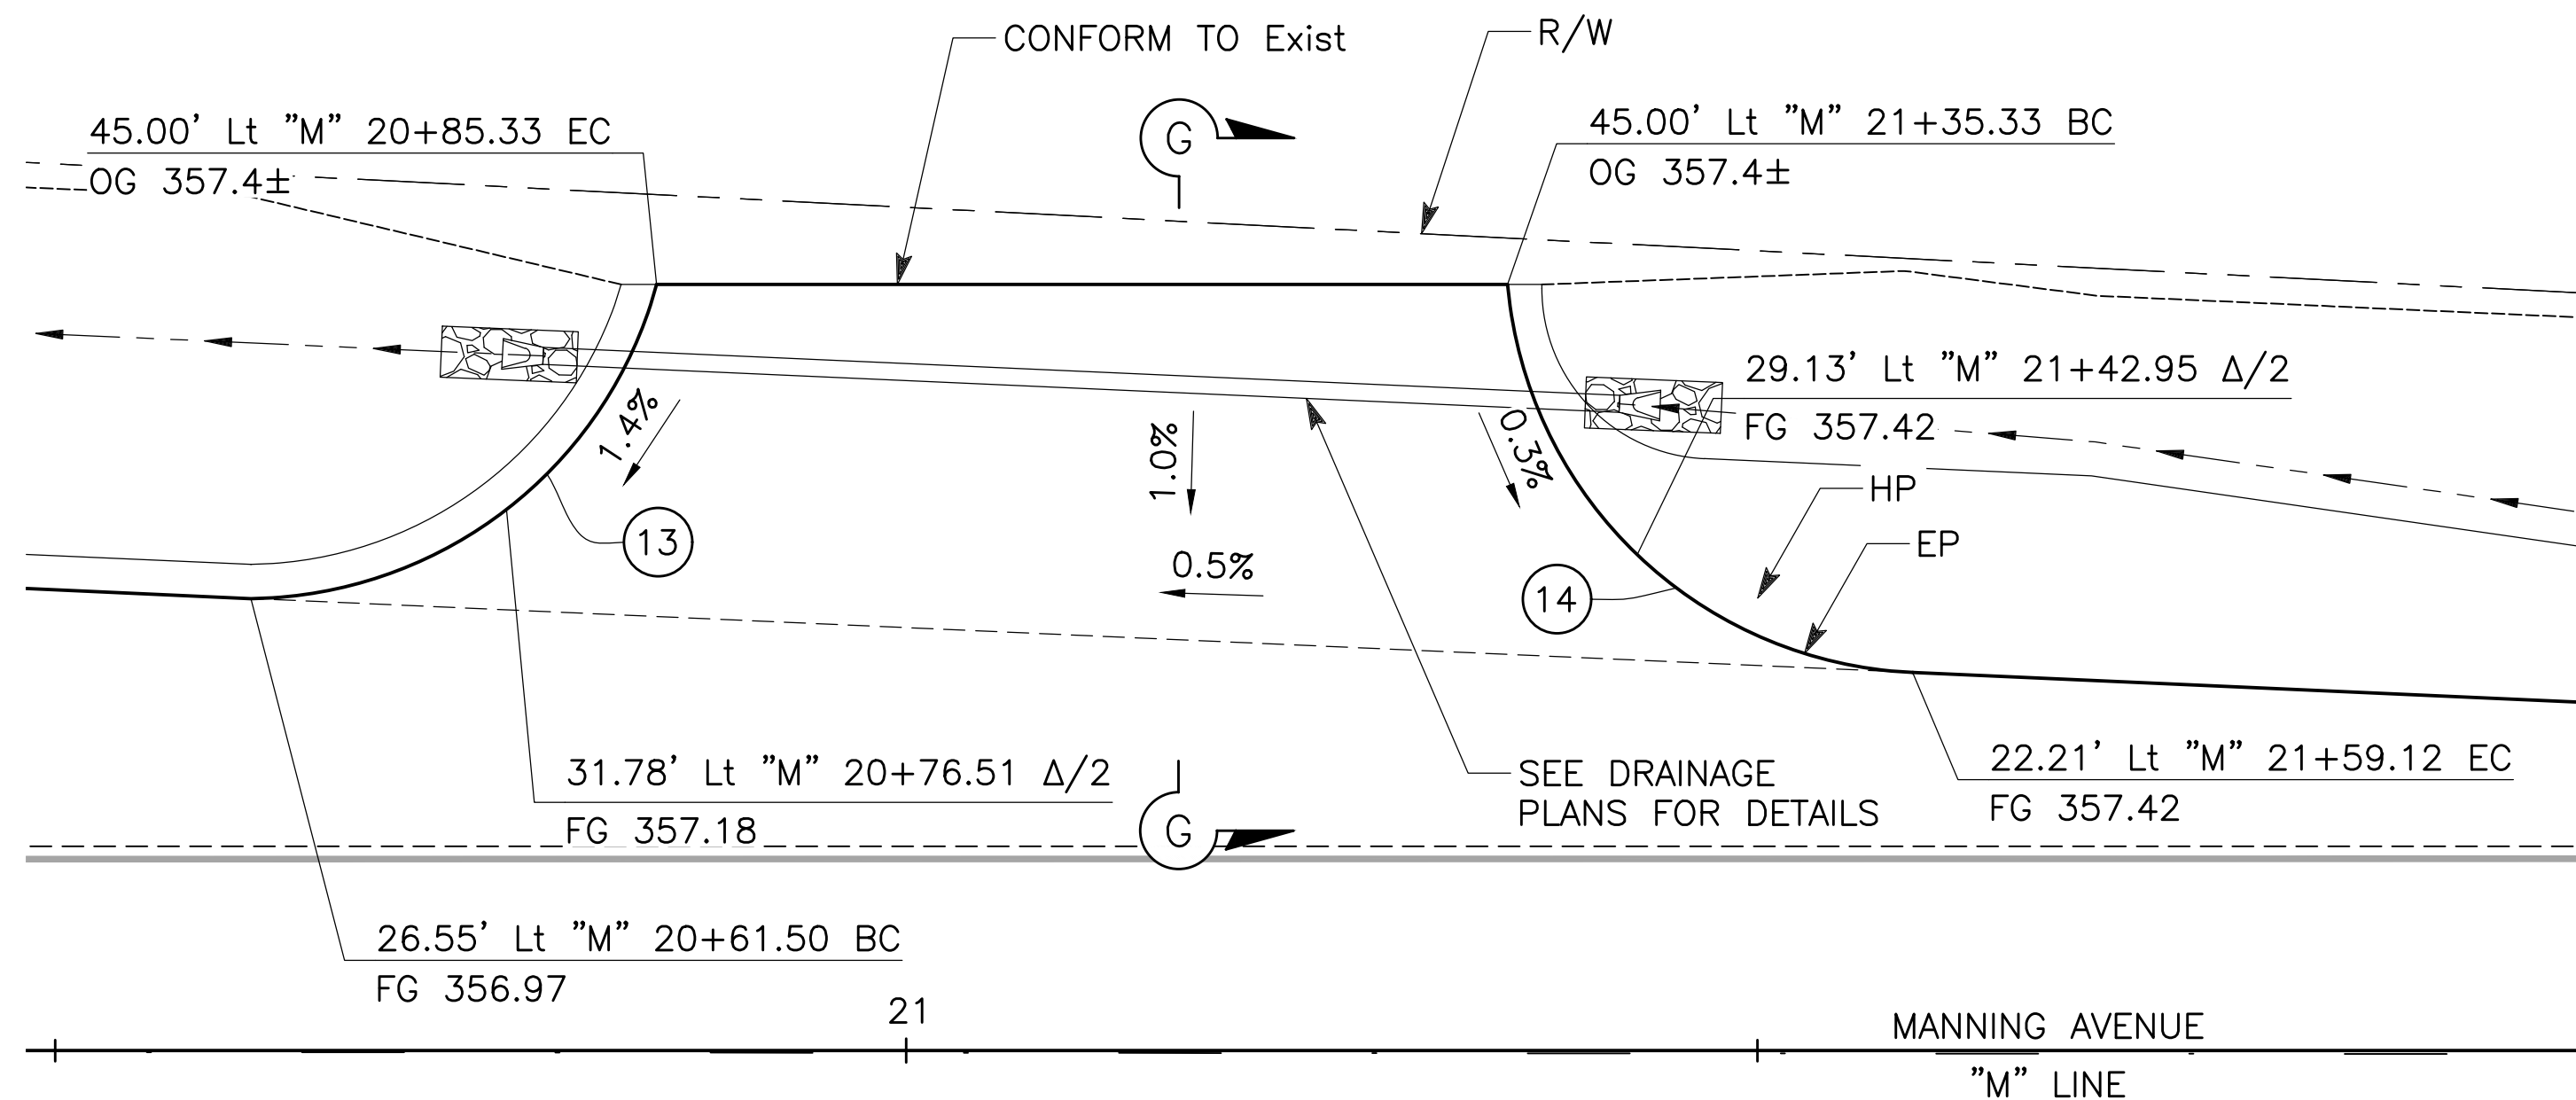

DRIVEWAY 8 DETAIL

SCALE: 1"=10'

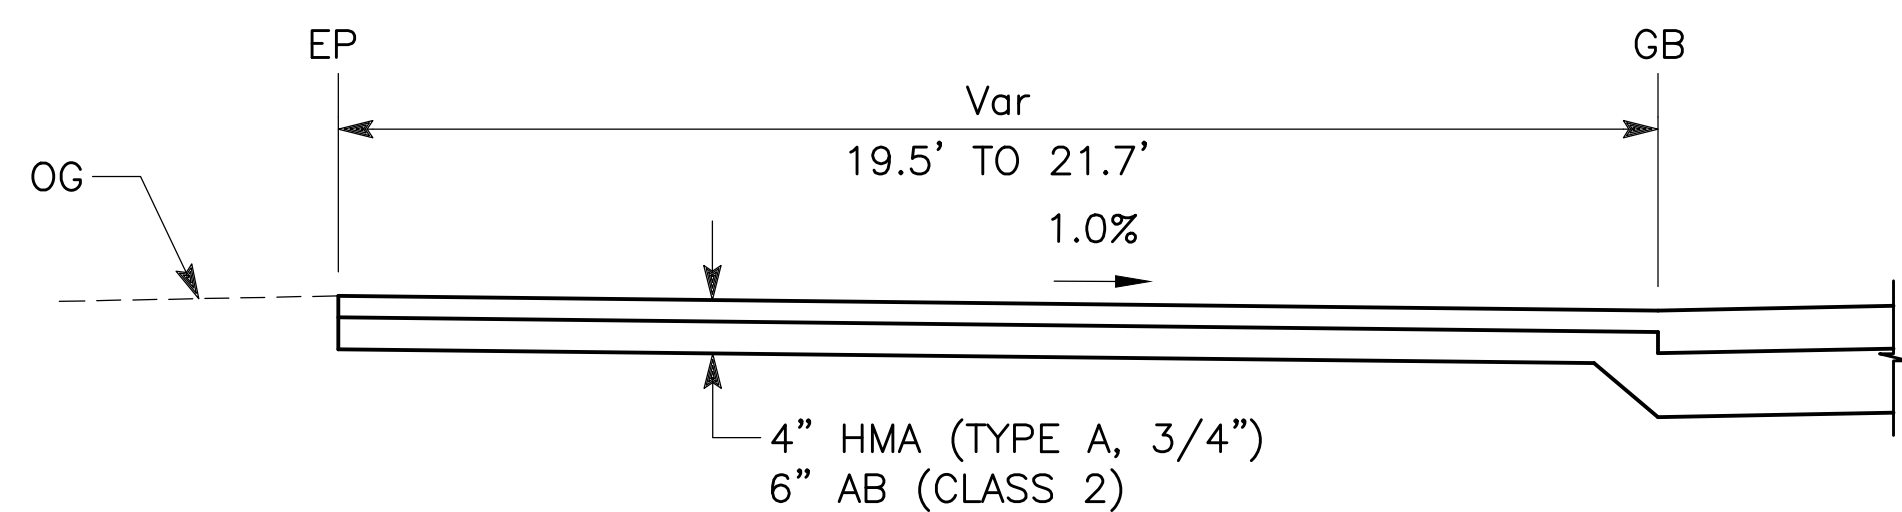


SECTION G-G


NO SCALE

		DATE	RECORD DRAWING		SCALE		 Dewberry DEWBERRY ENGINEERING INC. 575 EAST LOCUST AVENUE SUITE 204 FRESNO, CA 93720	PROJECT			DEPARTMENT OF PUBLIC WORKS AND PLANNING								
DESIGNED: EB		07/07/26	RESIDENT ENGINEER		DATE	HORIZ 0 10'20'		TRAVERS CREEK BRIDGE ON MANNING AVENUE			CONSTRUCTION DETAILS								
DRAWN: CM		07/07/26						ROAD NO. S0900			BRIDGE NO. 42C-0687		DRAWING NO. 11256		SHEET NO. CD-4		TOTAL 62		
CHECKED: GG		07/07/26																	
FOR RIGHT OF WAY DATA AND ACCURATE ACCESS DETERMINATION, SEE DOCUMENTS IN THE DEPARTMENT OF PUBLIC WORKS AND PLANNING.																			

FOR RIGHT OF WAY DATA AND ACCURATE ACCESS DETERMINATION, SEE DOCUMENTS IN THE DEPARTMENT OF PUBLIC WORKS AND PLANNING.

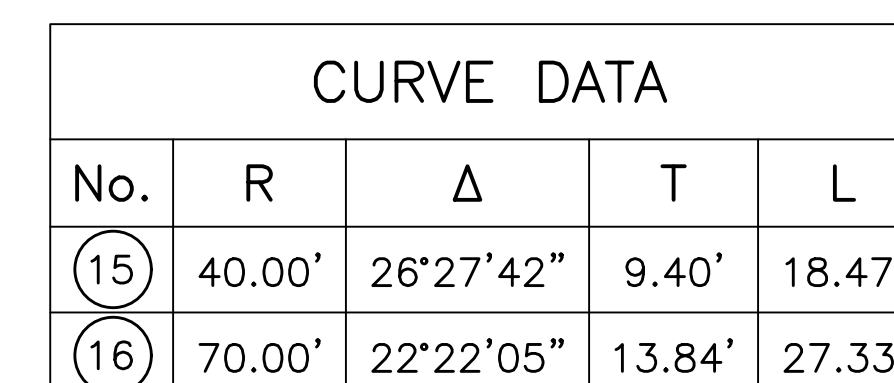

SCALE: 1"=10'

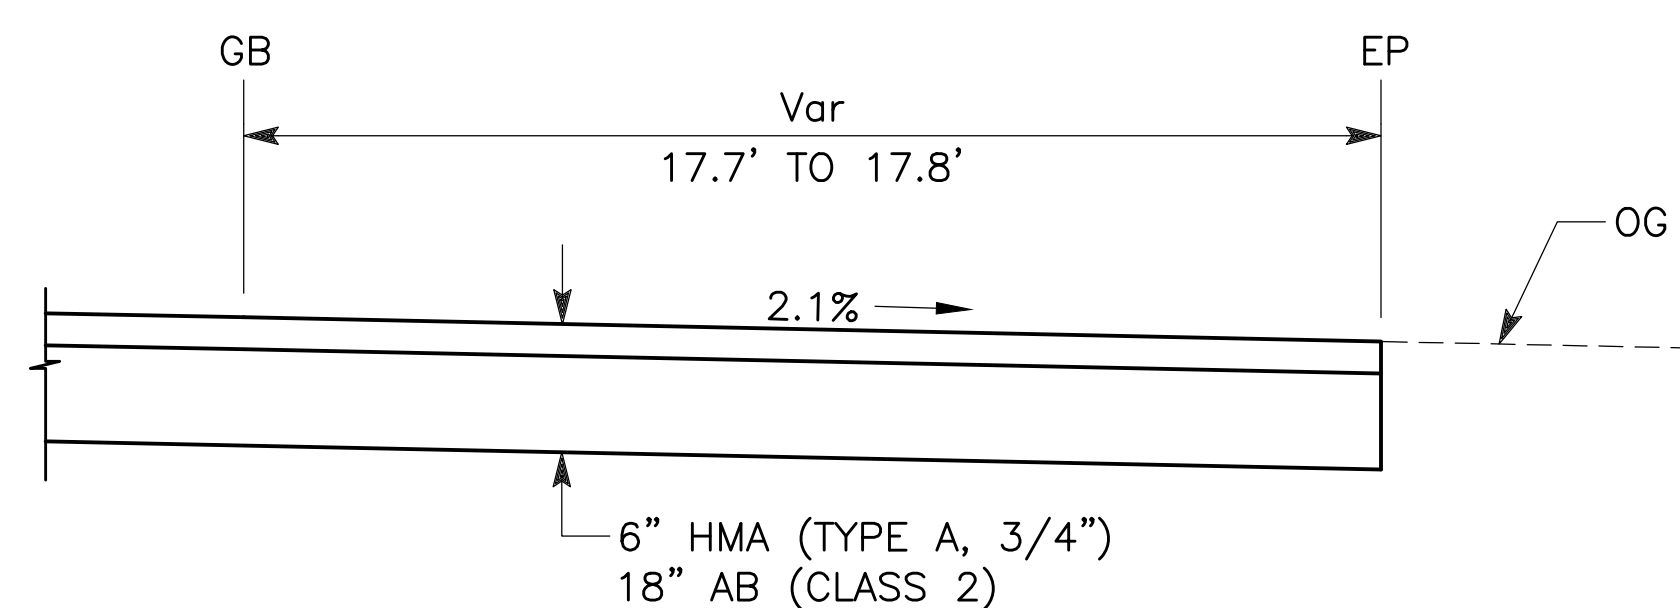


NO SCALE


	DATE	RECORD DRAWING		SCALE		 Dewberry DEWBERRY ENGINEERING INC. 575 EAST LOCUST AVENUE SUITE 204 FRESNO, CA 93720	PROJECT			DEPARTMENT OF PUBLIC WORKS AND PLANNING		
DESIGNED: EB	07/07/26	RESIDENT ENGINEER	DATE	HORIZ 010'20' 	TRAVERS CREEK BRIDGE ON MANNING AVENUE		CONSTRUCTION DETAILS					
DRAWN: CM	07/07/26				ROAD NO. S0900BRIDGE NO. 42C-0687		DRAWING NO. 11256	SHEET NO. CD-5		TOTAL 62		
CHECKED: GG	07/07/26											
FOR RIGHT OF WAY DATA AND ACCURATE ACCESS DETERMINATION, SEE DOCUMENTS IN THE DEPARTMENT OF PUBLIC WORKS AND PLANNING.												

	SC-5: FIBER ROLL
	SS-4: EROSION CONTROL (HYDROSEED)
	SS-7: EROSION CONTROL (BLANKET)

EROSION CONTROL QUANTITIES			
	HYDROSEED	FIBER ROLL	BLANKET
SHEET No.	SQYD	LF	SQYD
EC-1	2072	1003	954
EC-2	627	54	
TOTAL	2699	1057	954

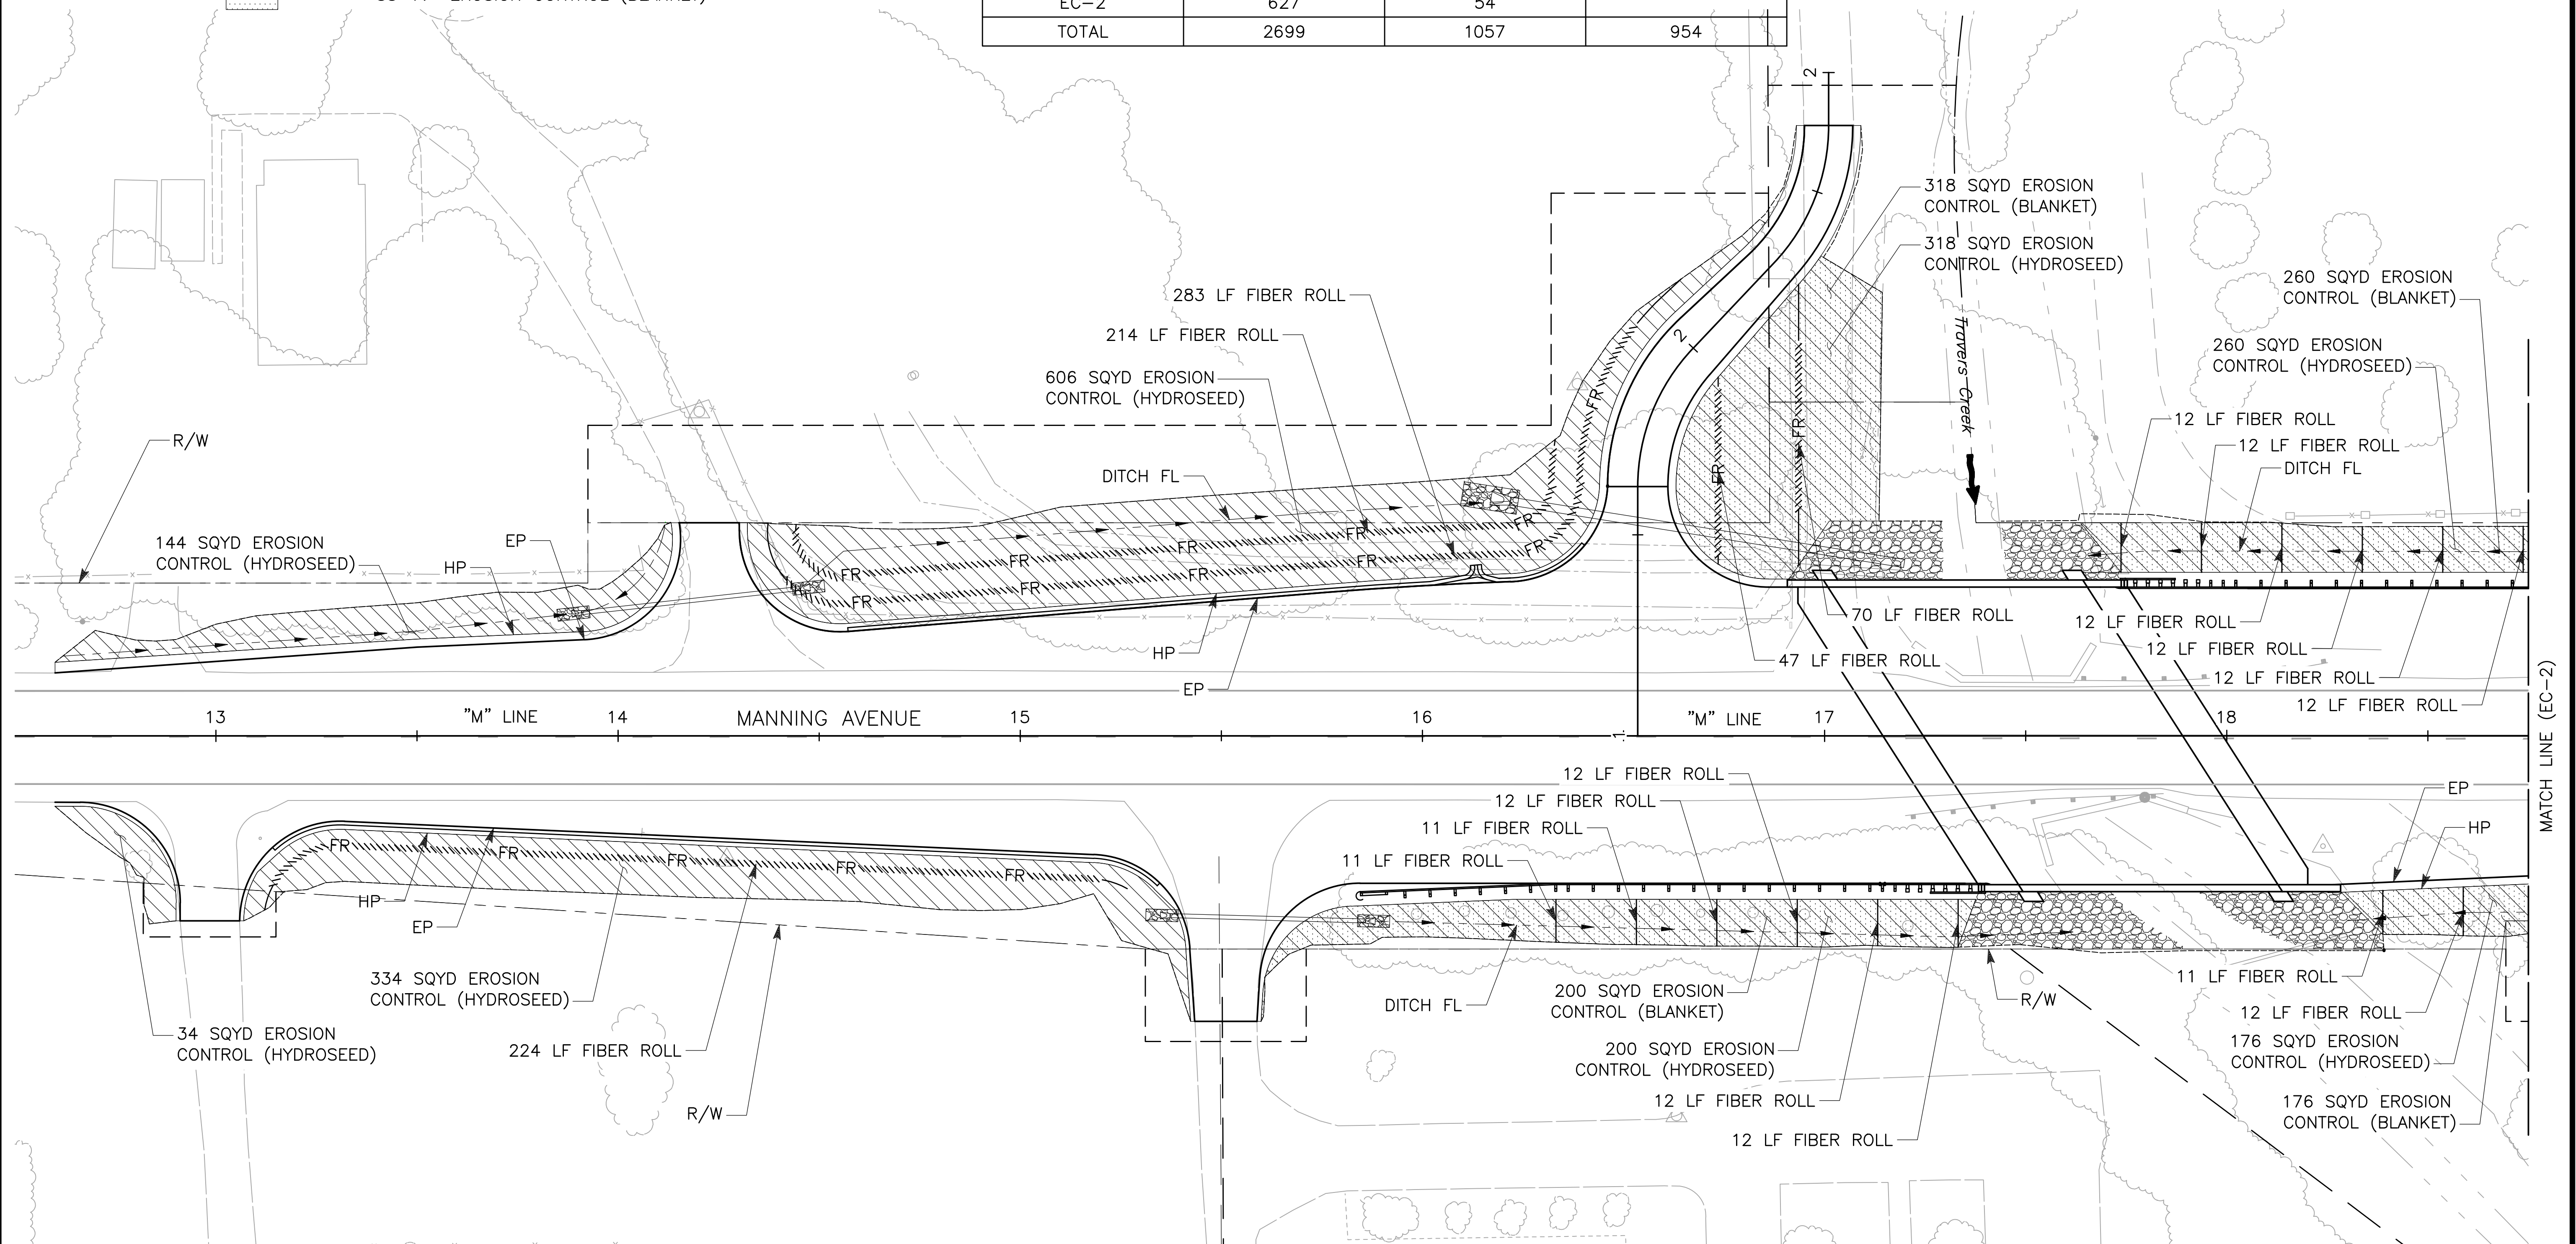

		DATE	RECORD DRAWING		SCALE		PROJECT		DEPARTMENT OF PUBLIC WORKS AND PLANNING					
DESIGNED: EB	07/07/26	RESIDENT ENGINEER		DATE			 Dewberry® DEWBERRY ENGINEERING INC. 575 EAST LOCUST AVENUE SUITE 204 FRESNO, CA 93720				EROSION CONTROL PLAN			
DRAWN: CM	07/07/26													
CHECKED: GG	07/07/26													
FOR RIGHT OF WAY DATA AND ACCURATE ACCESS DETERMINATION, SEE DOCUMENTS IN THE DEPARTMENT OF PUBLIC WORKS AND PLANNING.											ROAD NO. S0900 BRIDGE NO. 42C-0687		DRAWING NO. 11256 SHEET NO. EC-1 TOTAL 62	

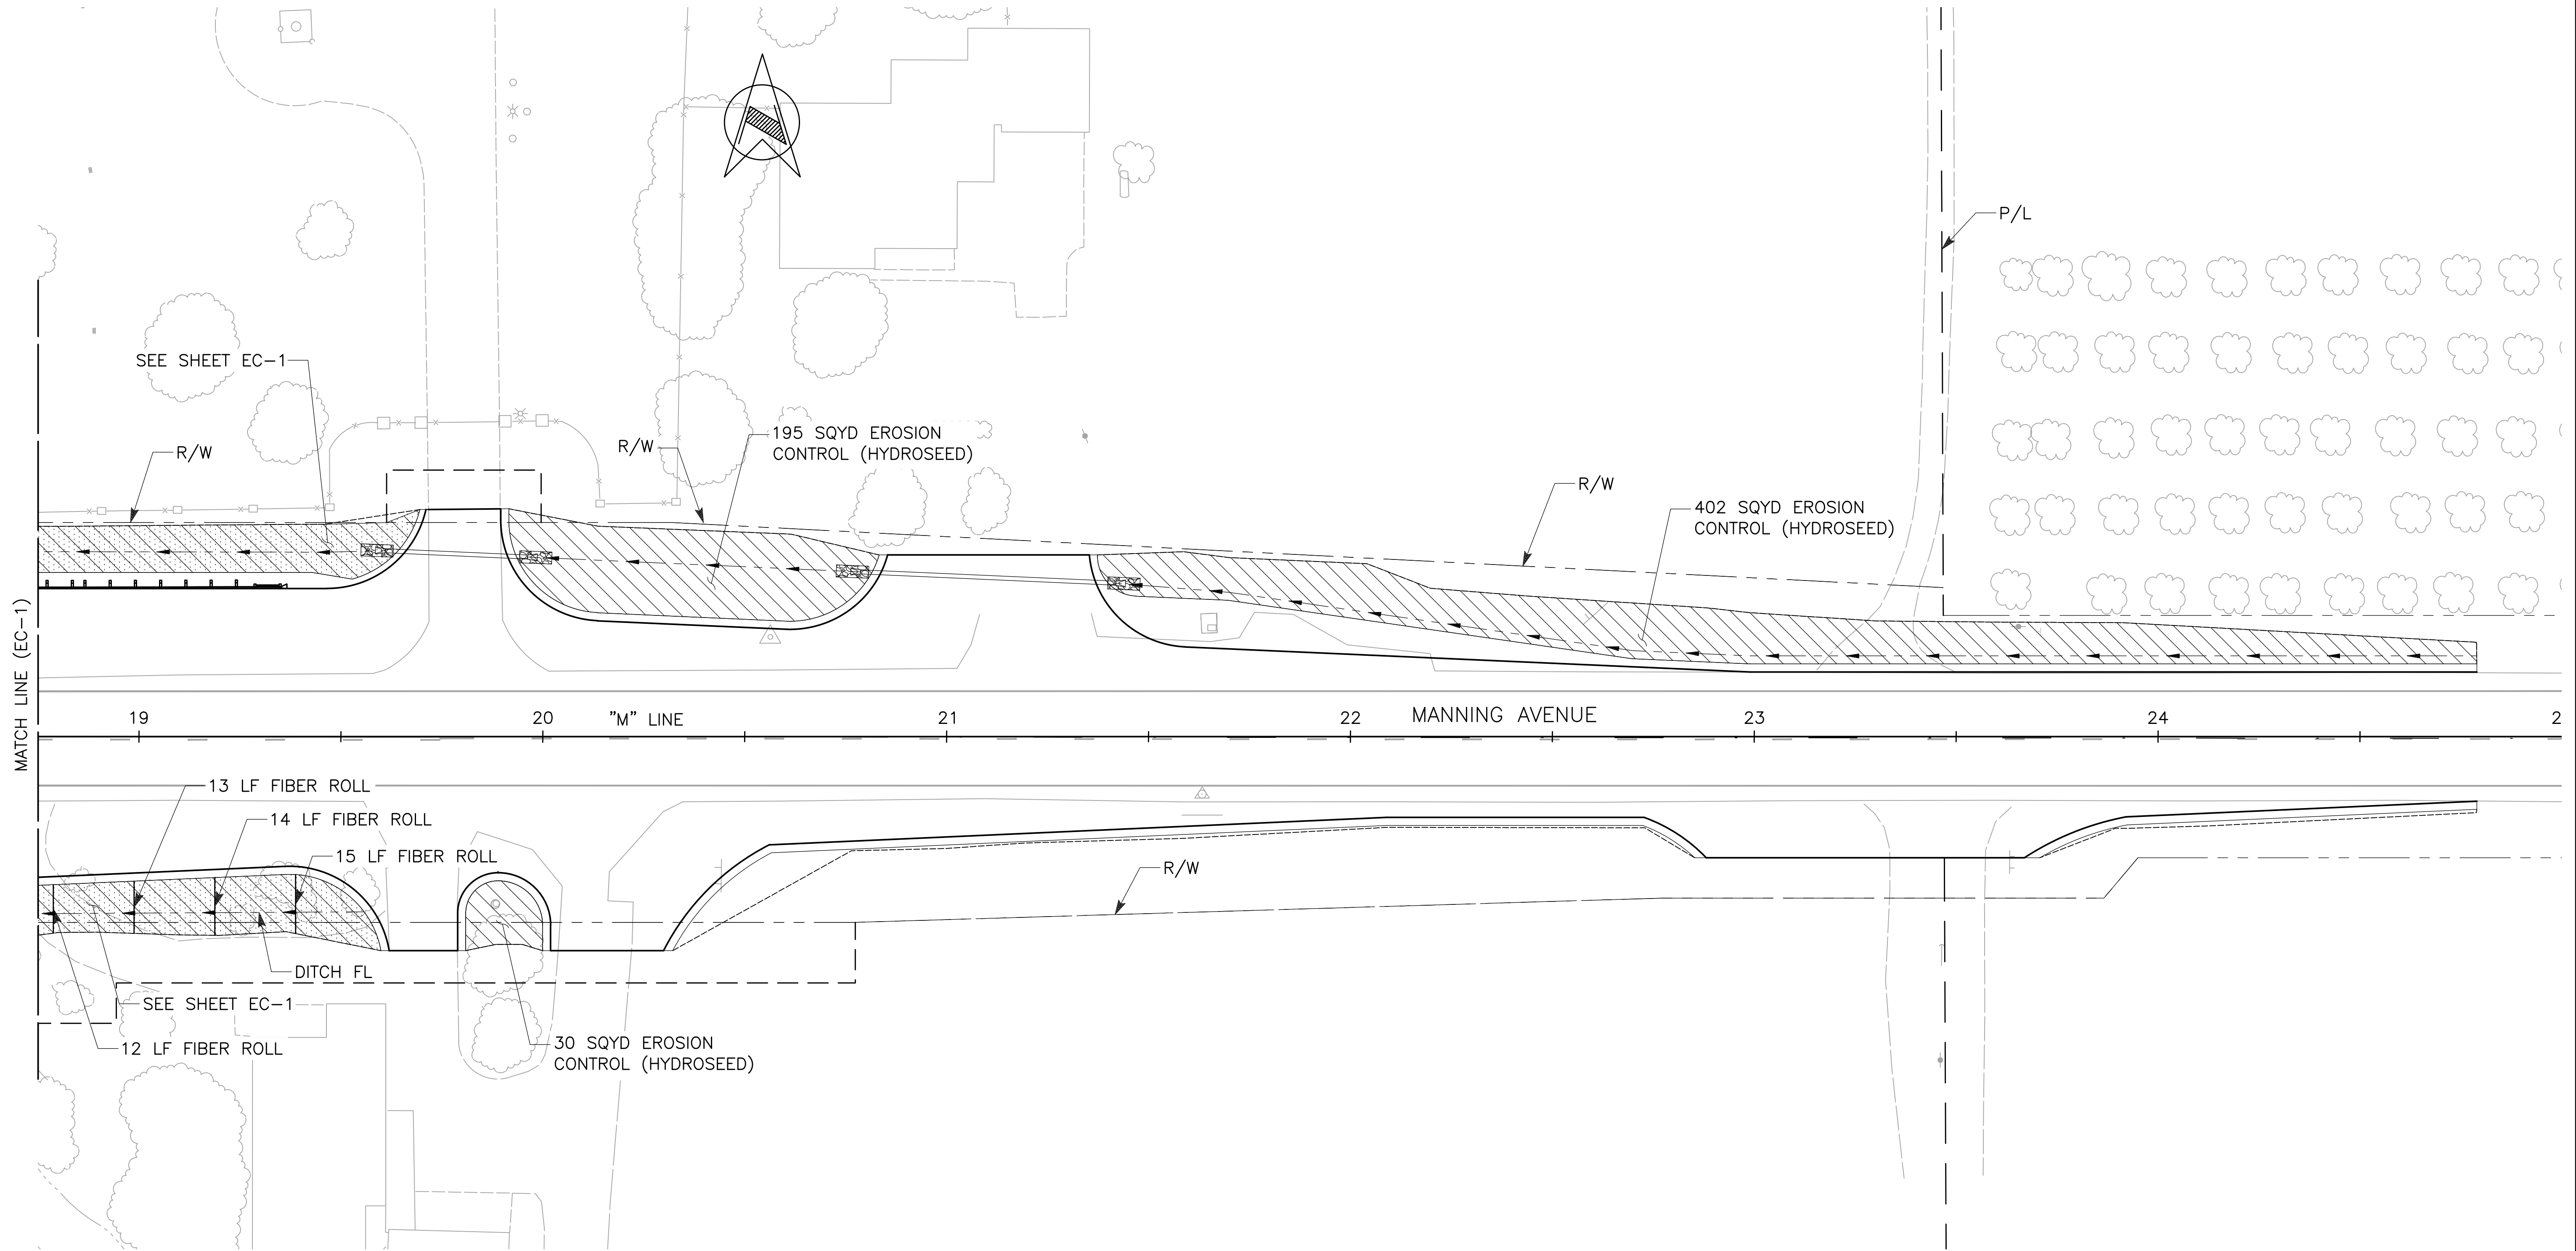


APPROVED FOR EROSION CONTROL WORK ONLY

		DATE	RECORD DRAWING		SCALE				PROJECT				DEPARTMENT OF PUBLIC WORKS AND PLANNING	
DESIGNED: EB		07/07/26	RESIDENT ENGINEER		DATE		HORIZ 0 20' 40'		Dewberry DEWBERRY ENGINEERING INC. 575 EAST LOCUST AVENUE SUITE 204 FRESNO, CA 93720		TRAVERS CREEK BRIDGE ON MANNING AVENUE		EROSION CONTROL PLAN	
DRAWN: CM		07/07/26												
CHECKED: GG		07/07/26												
FOR RIGHT OF WAY DATA AND ACCURATE ACCESS DETERMINATION, SEE DOCUMENTS IN THE DEPARTMENT OF PUBLIC WORKS AND PLANNING.														
									ROAD NO. S0900		BRIDGE NO. 42C-0687		DRAWING NO. 11256 SHEET NO. EC-2 TOTAL 62	



Dewberry
 DEWBERRY ENGINEERING INC.
 575 EAST LOCUST AVENUE SUITE 204
 FRESNO, CA 93720

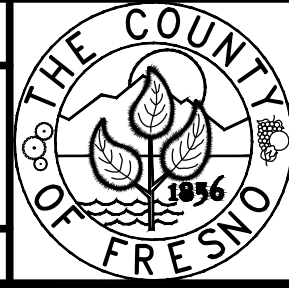


1. FOR ACCURATE RIGHT-OF-WAY DATA, CONTACT COUNTY OFFICE.
2. CONTOUR GRADING REFLECTS TOP OF FINISHED GRADE.
3. SEE CG-2 FOR CONTOUR GRADING SECTION A-A.
4. SEE DRAINAGE PLAN FOR FLOWLINE AND CULVERT INFORMATION.

 ROCK SLOPE PROTECTION

 DITCH FLOW LINE



		DATE	RECORD DRAWING		SCALE		PROJECT		 DEPARTMENT OF PUBLIC WORKS AND PLANNING	
DESIGNED: EB	07/07/26	RESIDENT ENGINEER		DATE	HORIZ 0 10' 20' 		 Dewberry DEWBERRY ENGINEERING INC. 575 EAST LOCUST AVENUE SUITE 204 FRESNO, CA 93720		TRAVERS CREEK BRIDGE ON MANNING AVENUE	
DRAWN: CM	07/07/26									
CHECKED: GG	07/07/26									
FOR RIGHT OF WAY DATA AND ACCURATE ACCESS DETERMINATION, SEE DOCUMENTS IN THE DEPARTMENT OF PUBLIC WORKS AND PLANNING.							ROAD NO. S0900 BRIDGE NO. 42C-0687		DRAWING NO. 11256 SHEET NO. CG-1 TOTAL 62	

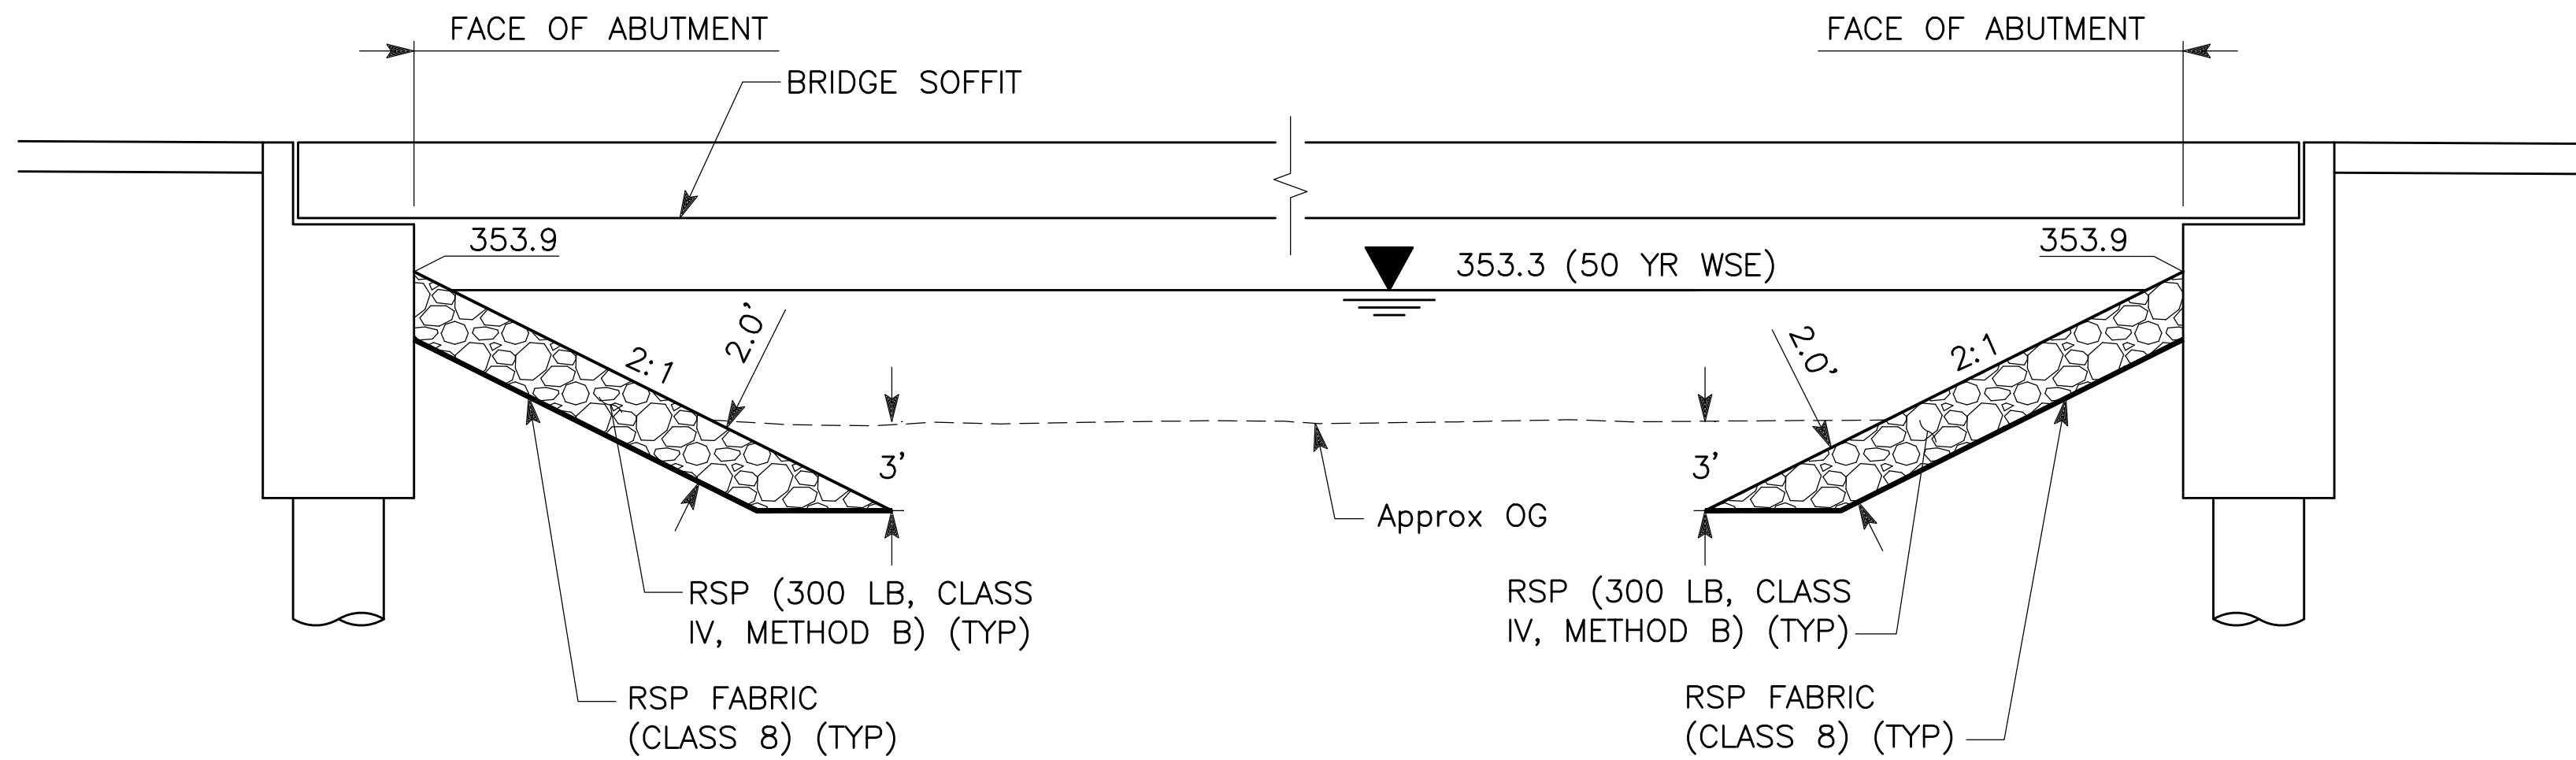

SECTION A-A

NO SCALE

APPROVED FOR CONTOUR GRADING WORK ONLY


	DATE	RECORD DRAWING		SCALE	 Dewberry DEWBERRY ENGINEERING INC. 575 EAST LOCUST AVENUE SUITE 204 FRESNO, CA 93720	PROJECT			DEPARTMENT OF PUBLIC WORKS AND PLANNING			
DESIGNED: EB	07/07/26	RESIDENT ENGINEER	DATE	AS SHOWN		TRAVERS CREEK BRIDGE ON MANNING AVENUE			CONTOUR GRADING			
DRAWN: CM	07/07/26											
CHECKED: GG	07/07/26											
FOR RIGHT OF WAY DATA AND ACCURATE ACCESS DETERMINATION, SEE DOCUMENTS IN THE DEPARTMENT OF PUBLIC WORKS AND PLANNING.												
						ROAD NO. S0900	BRIDGE NO. 42C-0687	DRAWING NO. 11256	SHEET NO. CG-2	TOTAL 62		

NOTES:

1. FOR ACCURATE RIGHT-OF-WAY DATA, CONTACT COUNTY OFFICE.
2. SEE LAYOUT SHEETS FOR ALIGNMENT GEOMETRY INFORMATION.
3. SEE DRAINAGE PROFILES FOR ADDITIONAL DRAINAGE INFORMATION.
4. SEE CALTRANS STANDARD PLAN D87D FOR HMA OVERSIDE DRAIN DETAILS.
5. SEE CONTOUR GRADING PLAN FOR RSP DETAILS AND INFORMATION.

LEGEND:

- No. DRAINAGE SYSTEM NUMBER
- xx DRAINAGE ITEM
- ROCK SLOPE PROTECTION
- DITCH FLOW LINE

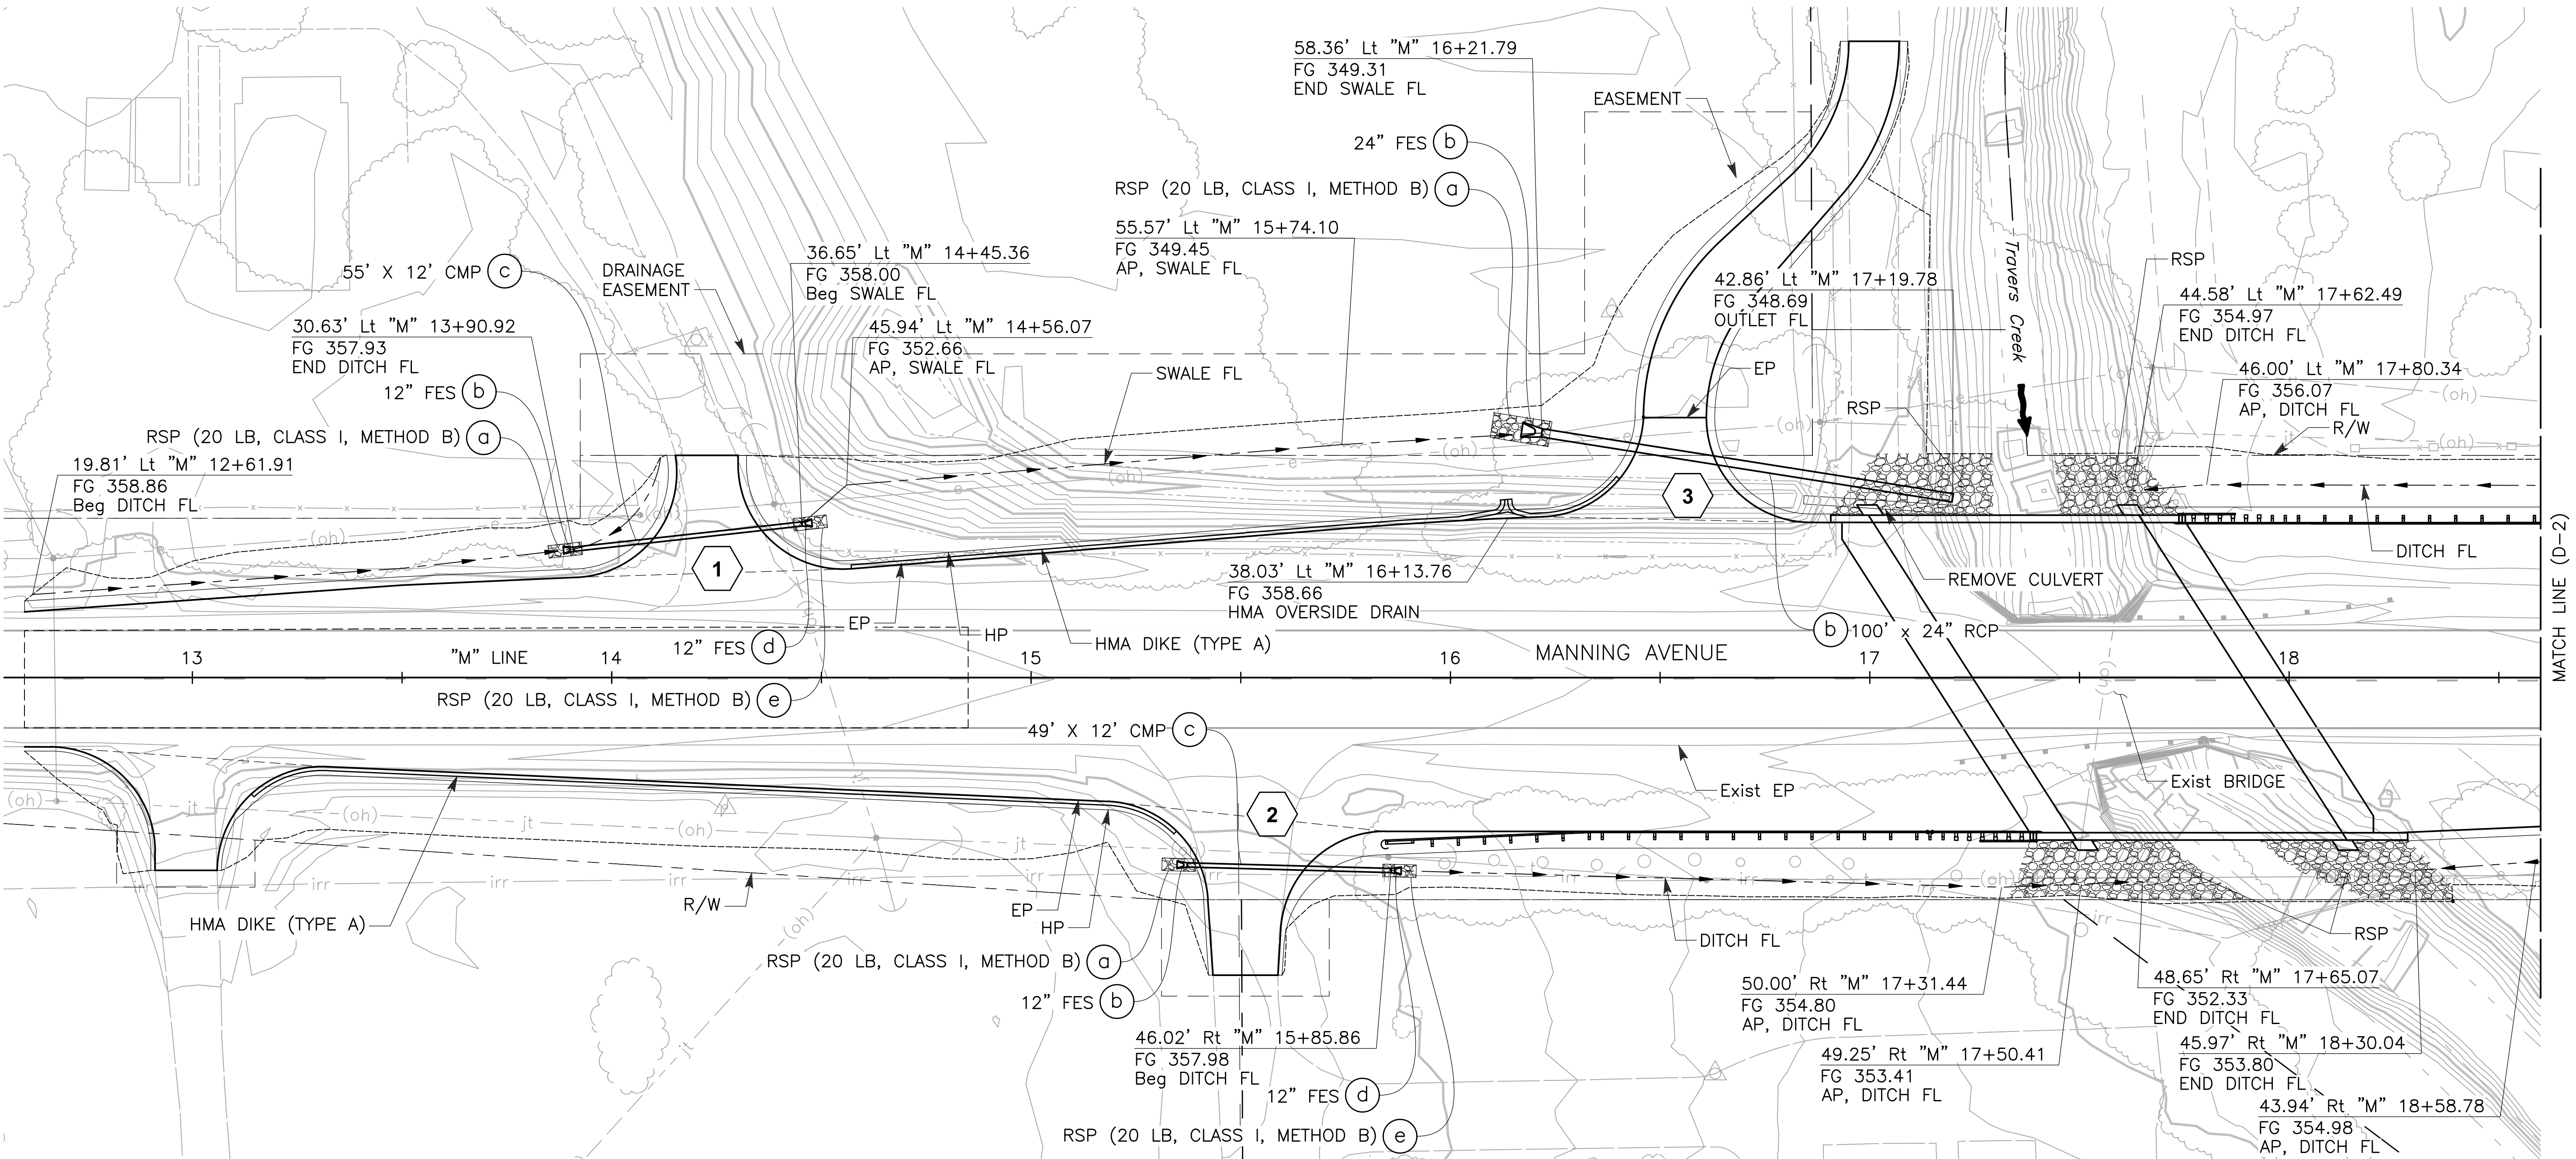

APPROVED FOR DRAINAGE WORK ONLY


	DATE	RECORD DRAWING		SCALE		  Dewberry® DEWBERRY ENGINEERING INC. 575 EAST LOCUST AVENUE SUITE 204 FRESNO, CA 93720	PROJECT			DEPARTMENT OF PUBLIC WORKS AND PLANNING		
DESIGNED: EB	07/07/26	RESIDENT ENGINEER	DATE	HORIZ 	TRAVERS CREEK BRIDGE ON MANNING AVENUE		DRAINAGE PLAN					
DRAWN: CM	07/07/26				ROAD NO. S0900 BRIDGE NO. 42C-0687		DRAWING NO. 11256 SHEET NO. D-1 TOTAL 62					
CHECKED: GG	07/07/26											
FOR RIGHT OF WAY DATA AND ACCURATE ACCESS DETERMINATION, SEE DOCUMENTS IN THE DEPARTMENT OF PUBLIC WORKS AND PLANNING.												


1. FOR ACCURATE RIGHT-OF-WAY DATA, CONTACT COUNTY OFFICE.
2. SEE LAYOUT SHEETS FOR ALIGNMENT GEOMETRY INFORMATION.
3. SEE DRAINAGE PROFILES FOR ADDITIONAL DRAINAGE INFORMATION.
4. SEE CALTRANS STANDARD PLAN D87D FOR HMA OVERSIDE DRAIN DETAILS.
5. SEE CONTOUR GRADING PLAN FOR RSP DETAILS AND INFORMATION.


	DRAINAGE SYSTEM NUMBER
	DRAINAGE ITEM
	ROCK SLOPE PROTECTION
	DITCH FLOW LINE



		DATE	RECORD DRAWING		SCALE		PROJECT				DEPARTMENT OF PUBLIC WORKS AND PLANNING	
DESIGNED: EB	07/07/26		RESIDENT ENGINEER	DATE	HORIZ 0  40'		TRAVERS CREEK BRIDGE ON MANNING AVENUE				DRAINAGE PLAN	
DRAWN: CM	07/07/26											
CHECKED: GG	07/07/26											
FOR RIGHT OF WAY DATA AND ACCURATE ACCESS DETERMINATION, SEE DOCUMENTS IN THE DEPARTMENT OF PUBLIC WORKS AND PLANNING.							ROAD NO. S0900	BRIDGE NO. 42C-0687	DRAWING NO. 11256 SHEET NO. D-2 TOTAL 62			

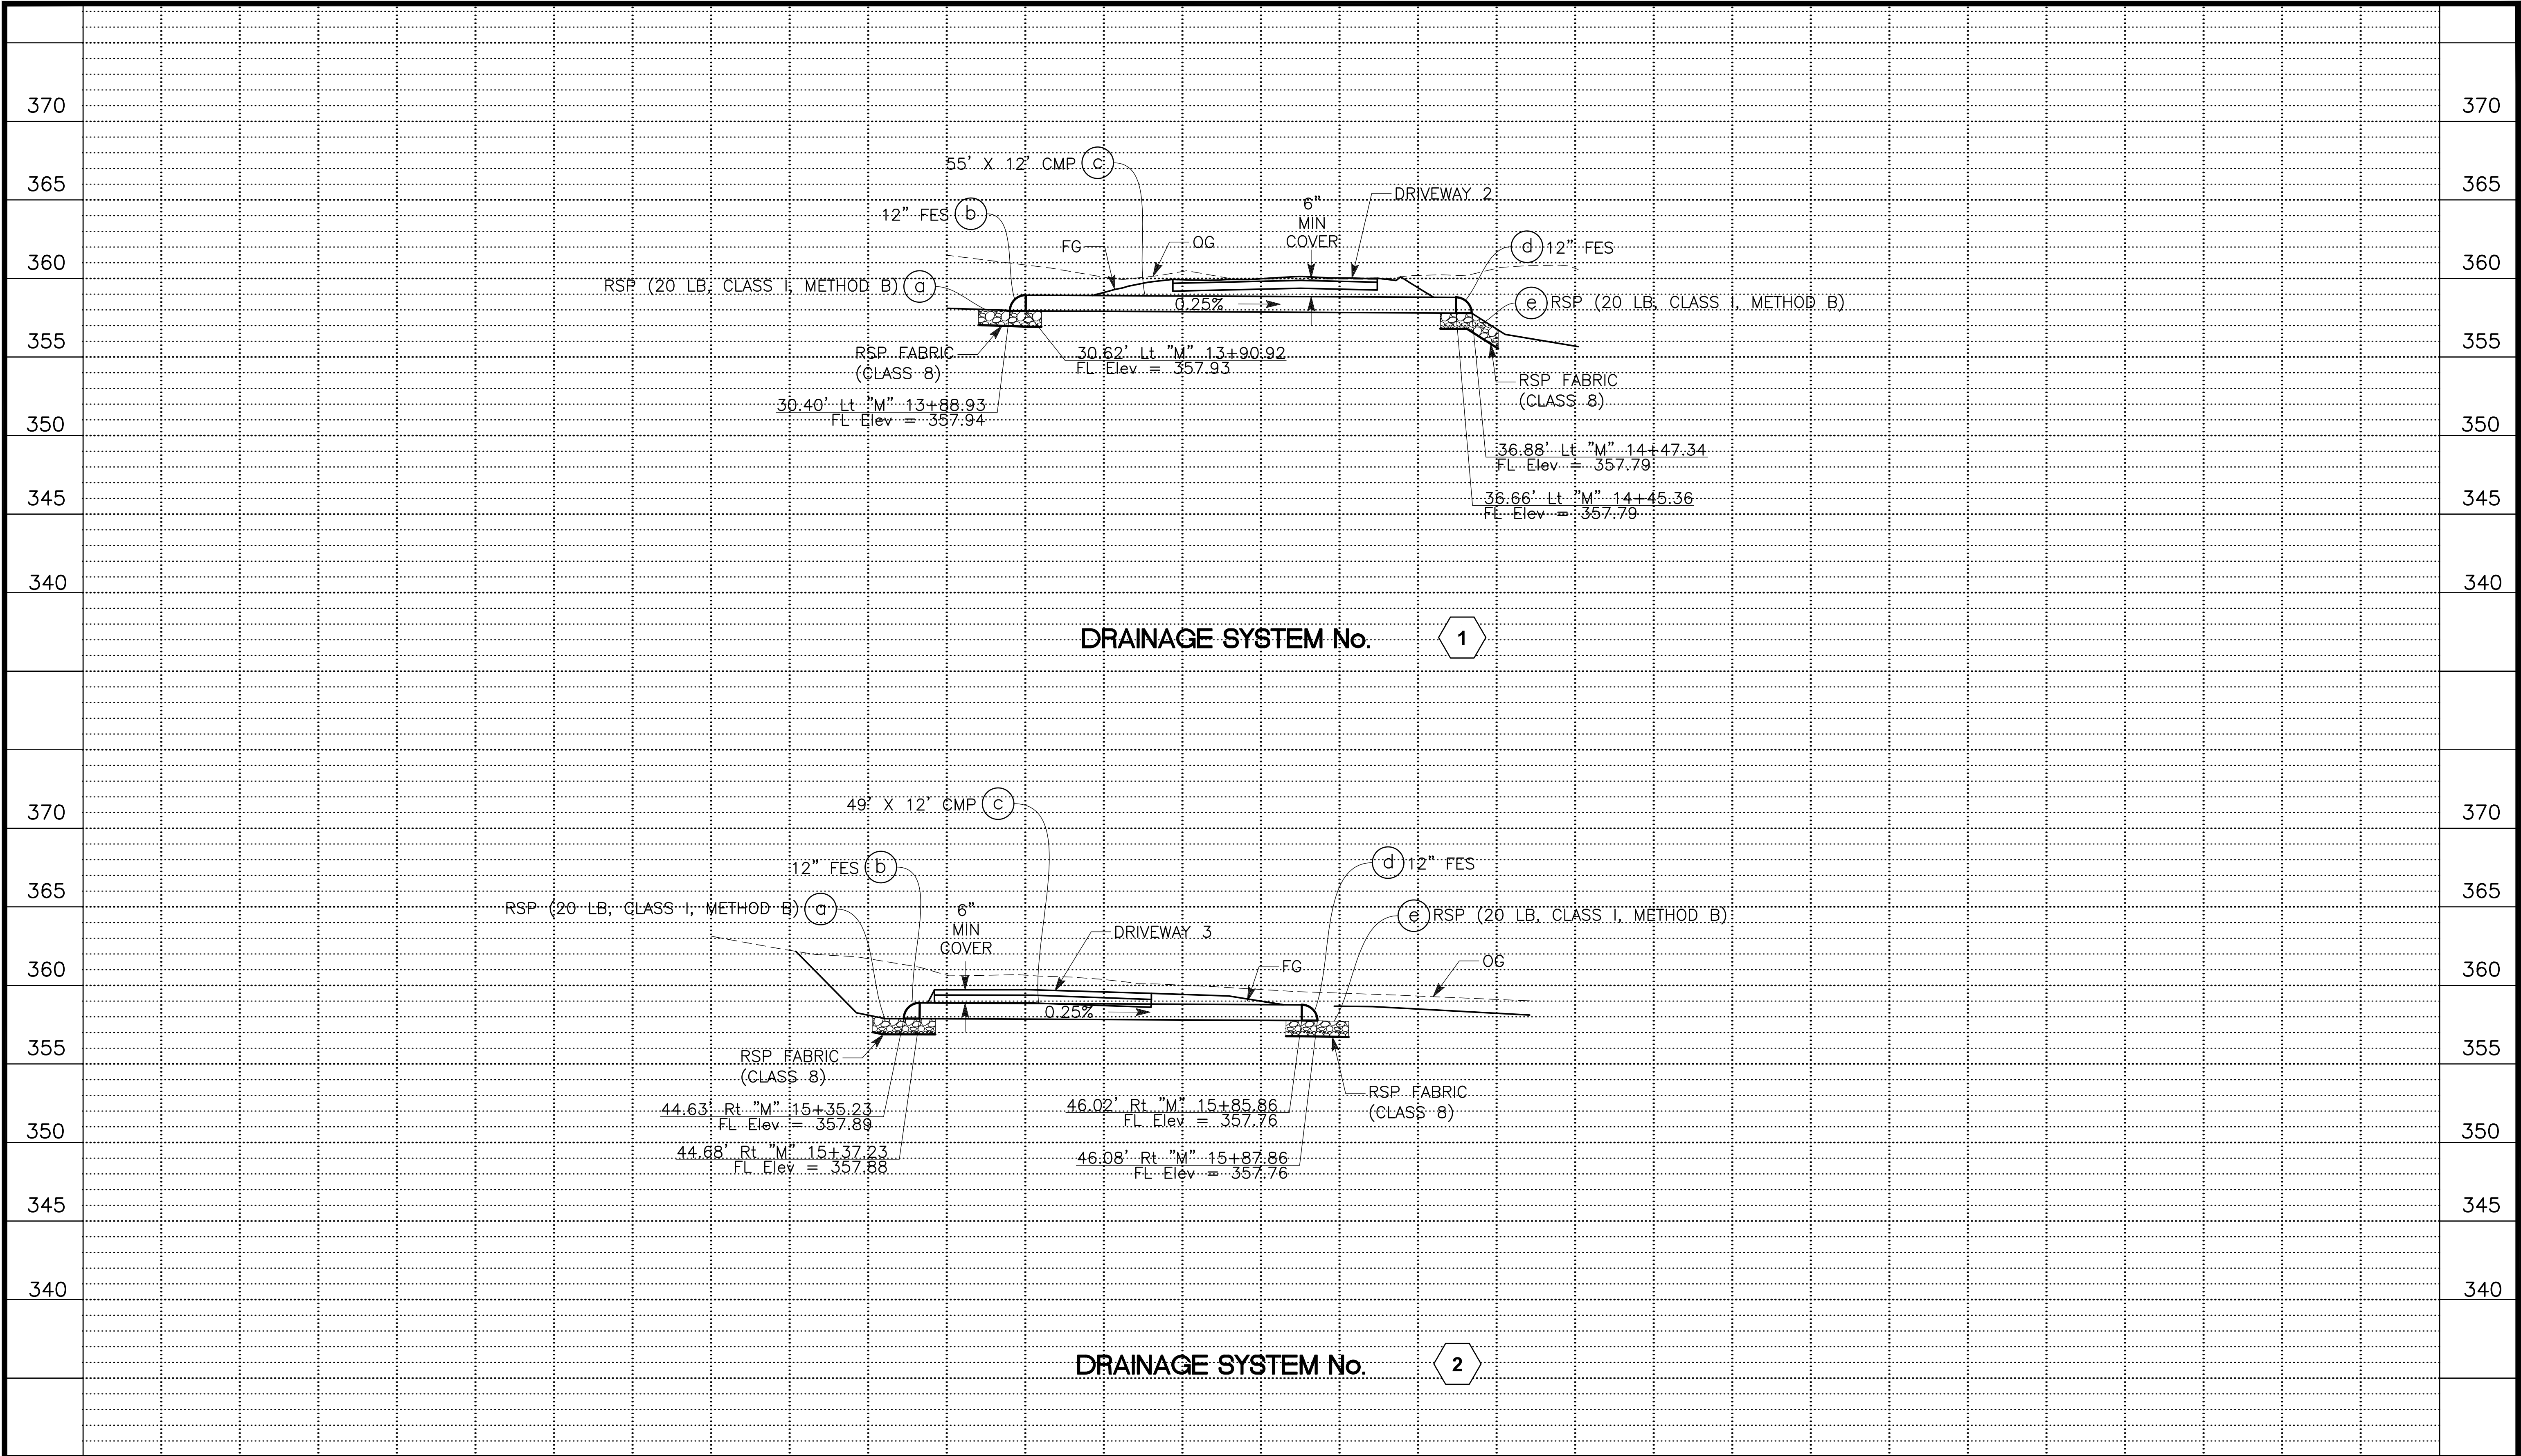


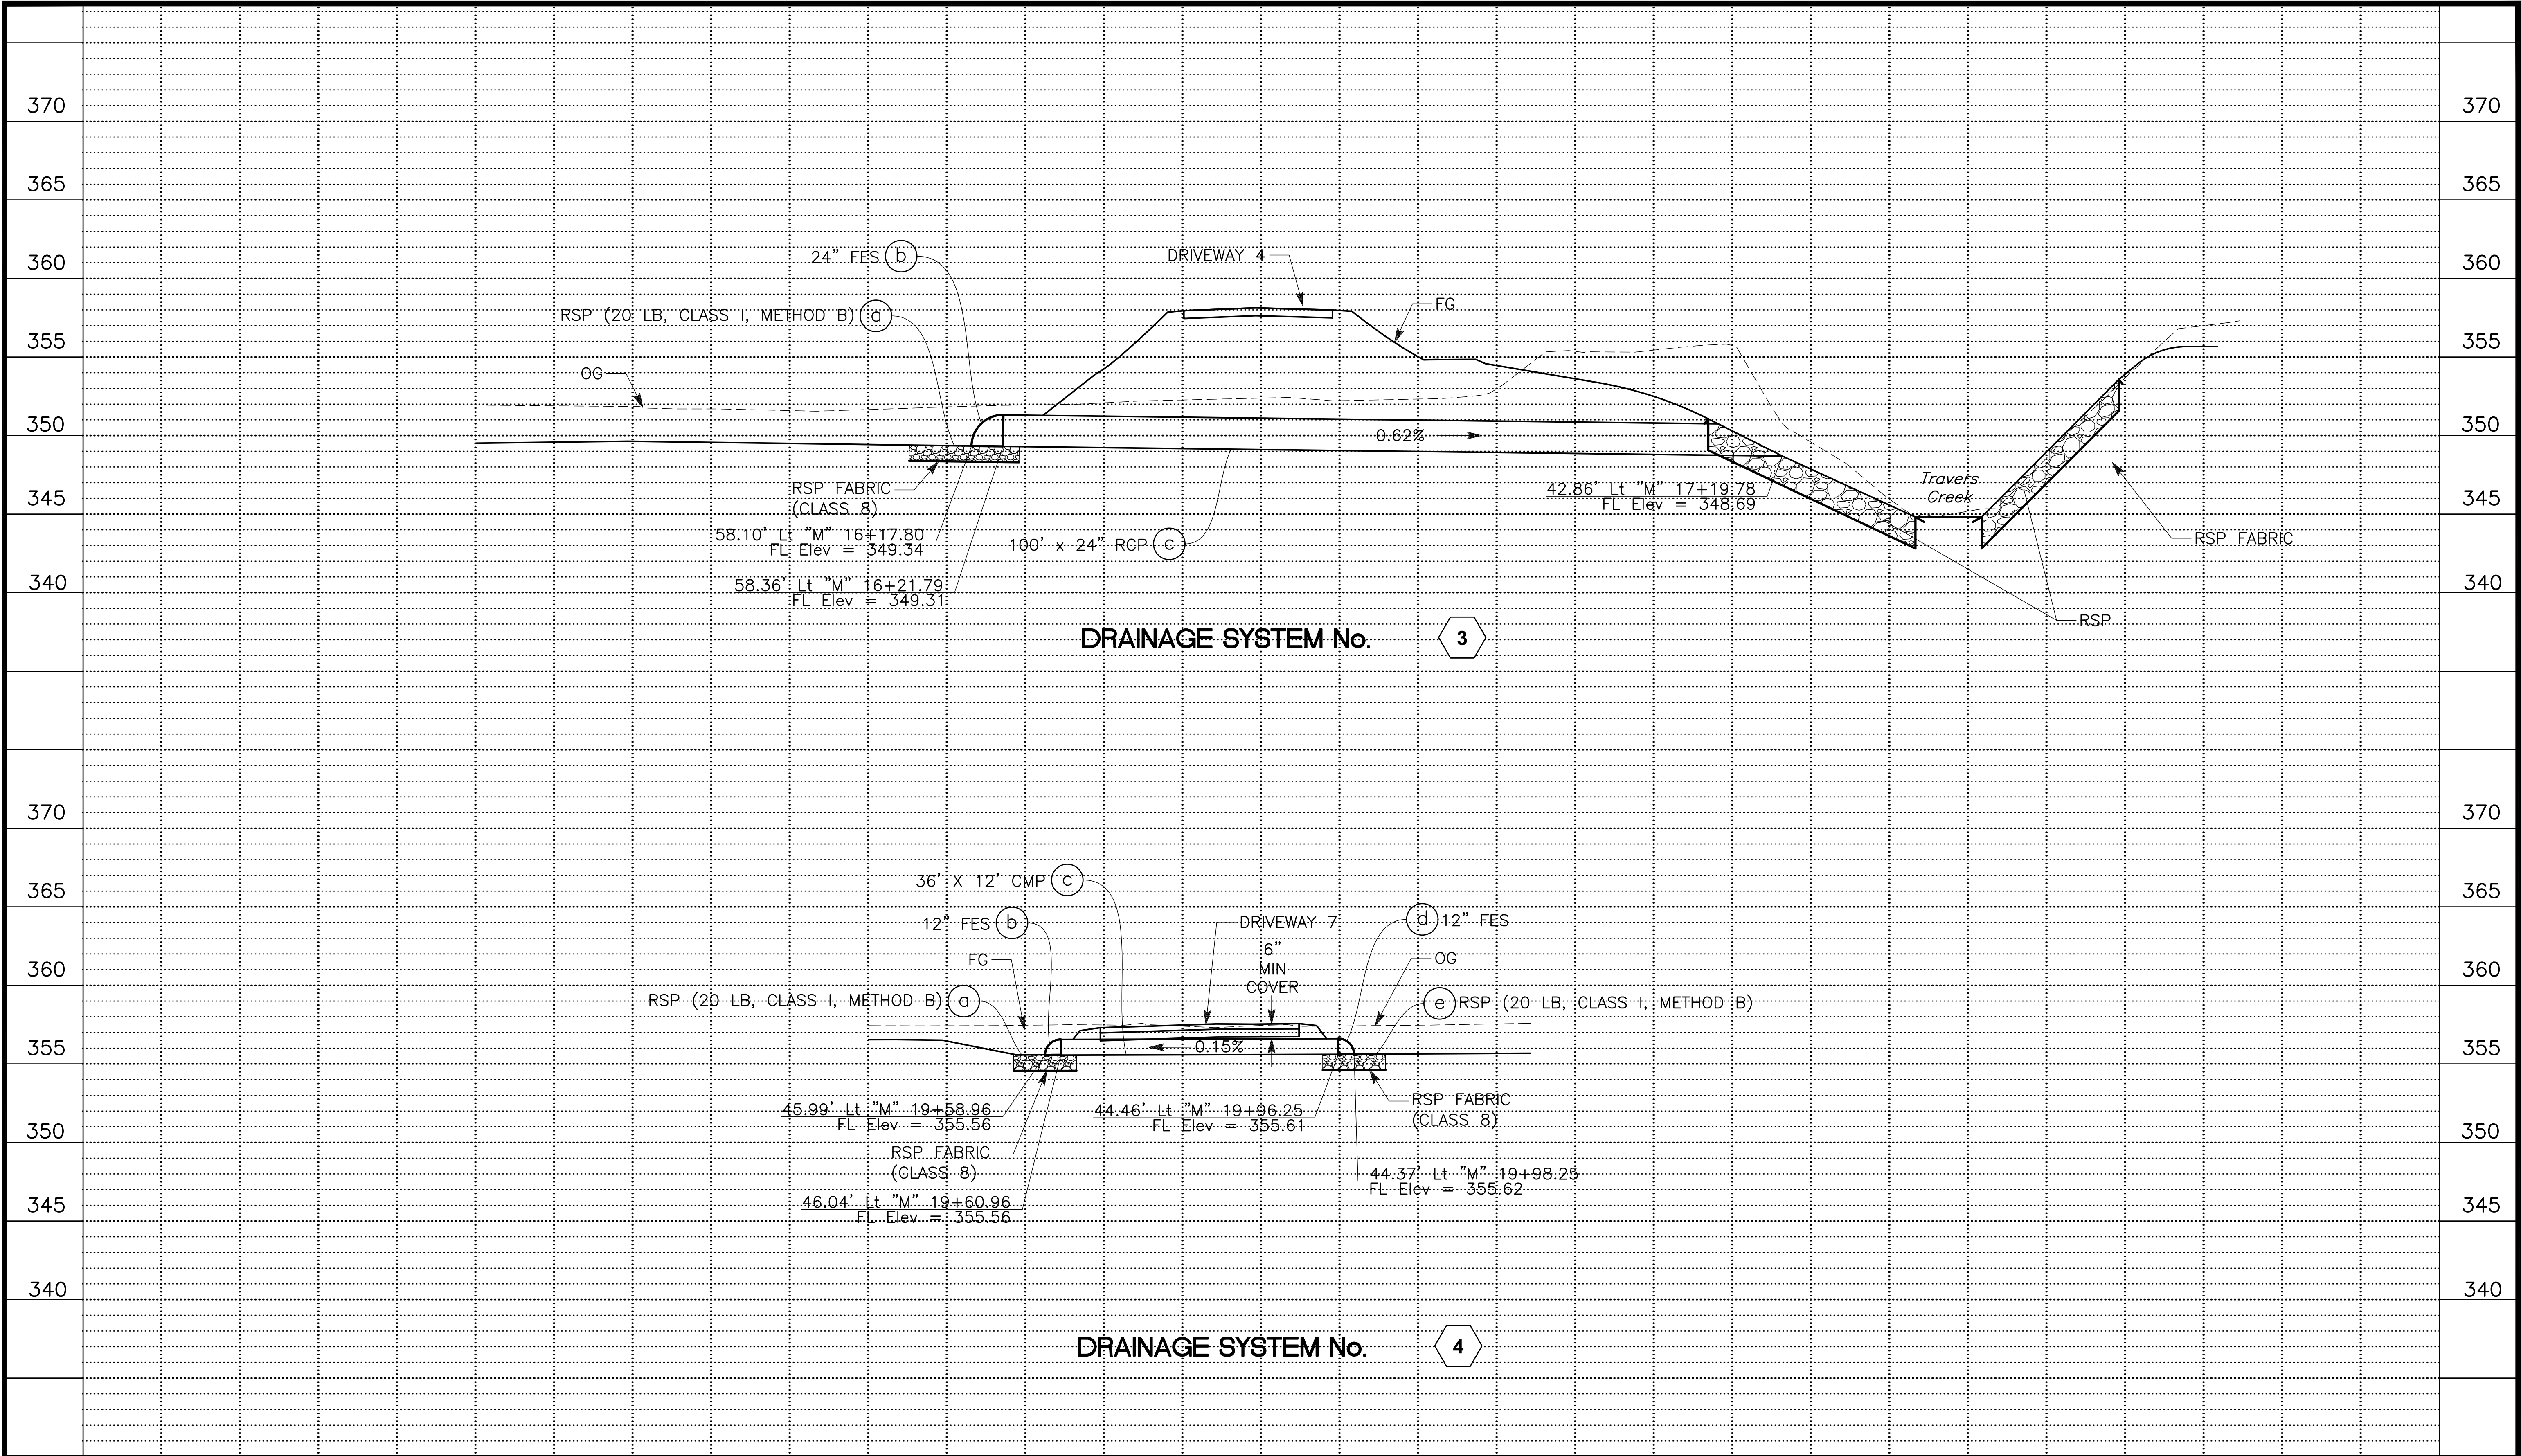

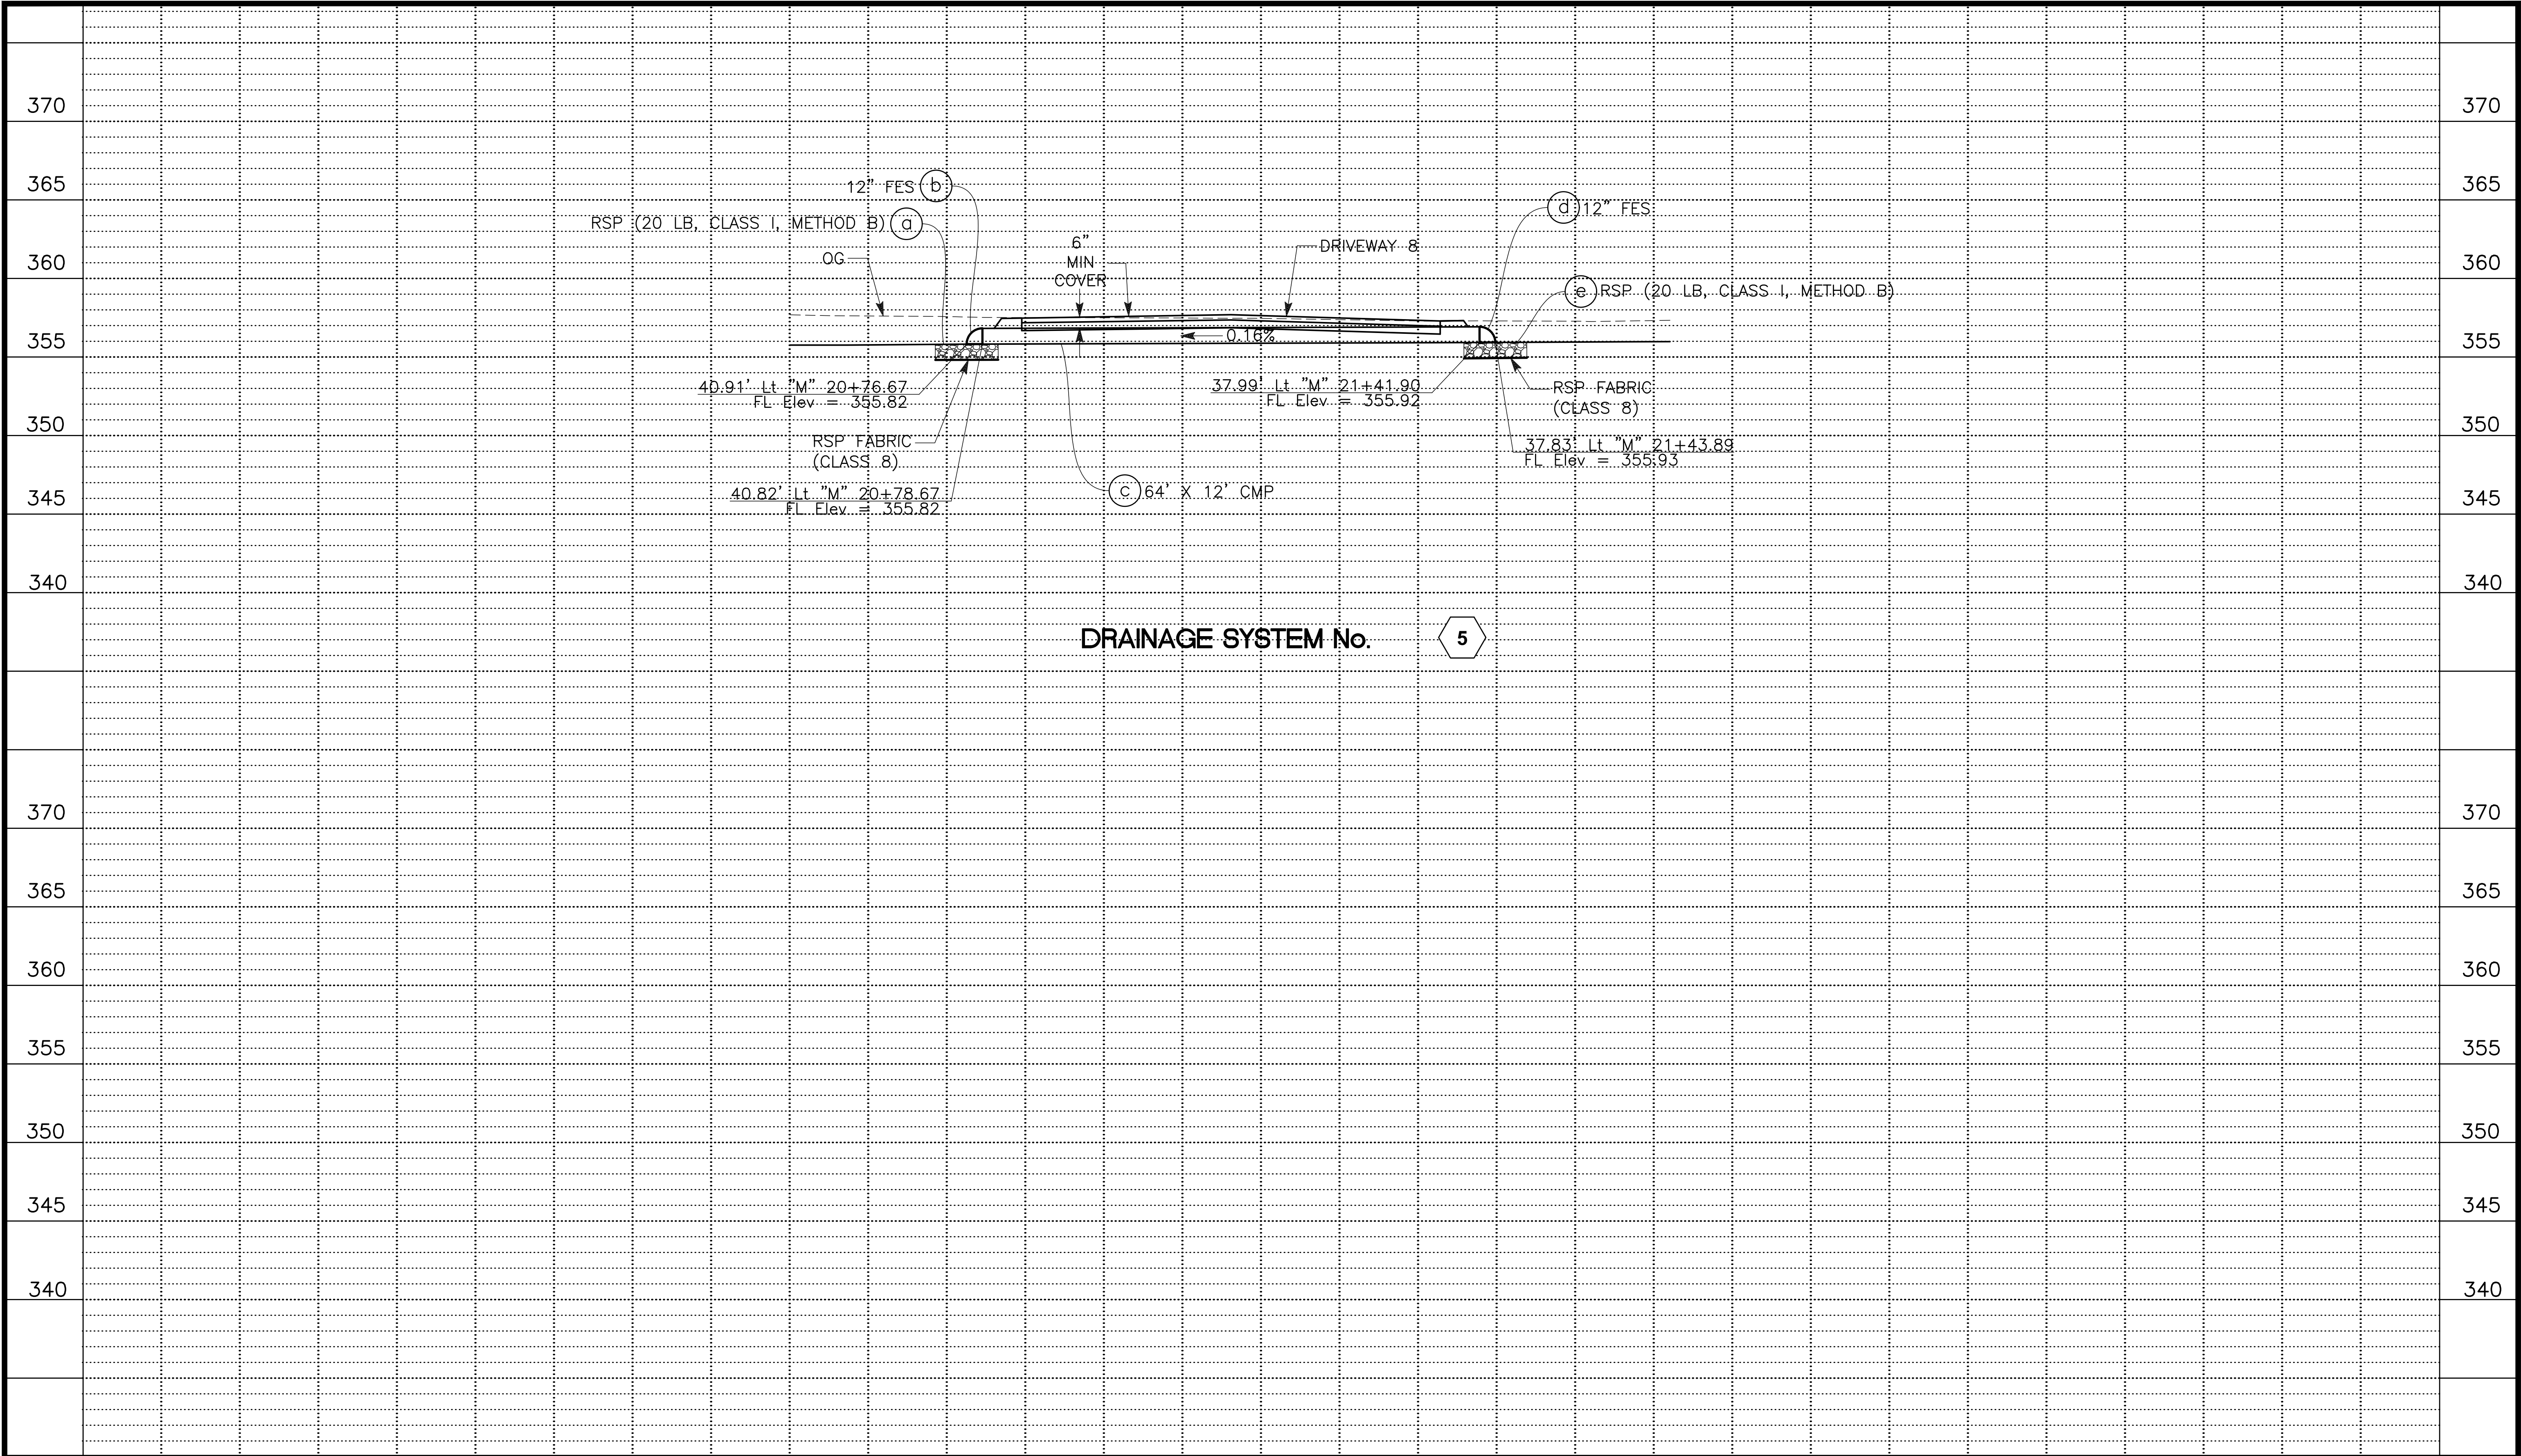


1. FOR ACCURATE RIGHT-OF-WAY DATA, CONTACT COUNTY OFFICE.
2. UTILITIES SHOWN ARE APPROXIMATE. CONTRACTOR TO VERIFY LOCATION OF UTILITIES PRIOR TO CONSTRUCTION AND MUST NOTIFY THE ENGINEER OF ANY CONFLICTS.
3. FOR STORM DRAIN LOCATIONS AND INFORMATION, SEE DRAINAGE PLAN.
4. PROTECT ALL UTILITIES IN PLACE UNLESS OTHERWISE NOTED.

— — — j t — — — — — (oh) — — — — —	Exist JOINT OVERHEAD (PG&E/FRONTIER)
— — — — — e — — — — — (oh) — — — — —	Exist ELECTRICAL OVERHEAD (PG&E)
— — — — — t — — — — — (oh) — — — — —	Exist TELEPHONE OVERHEAD (FRONTIER)
— — — — — t — — — — — t — — — — —	Exist UNDERGROUND TELEPHONE (FRONTIER)
— — — — — irr — — — — —	Exist IRRIGATION (ALTA IRRIGATION DISTRICT)

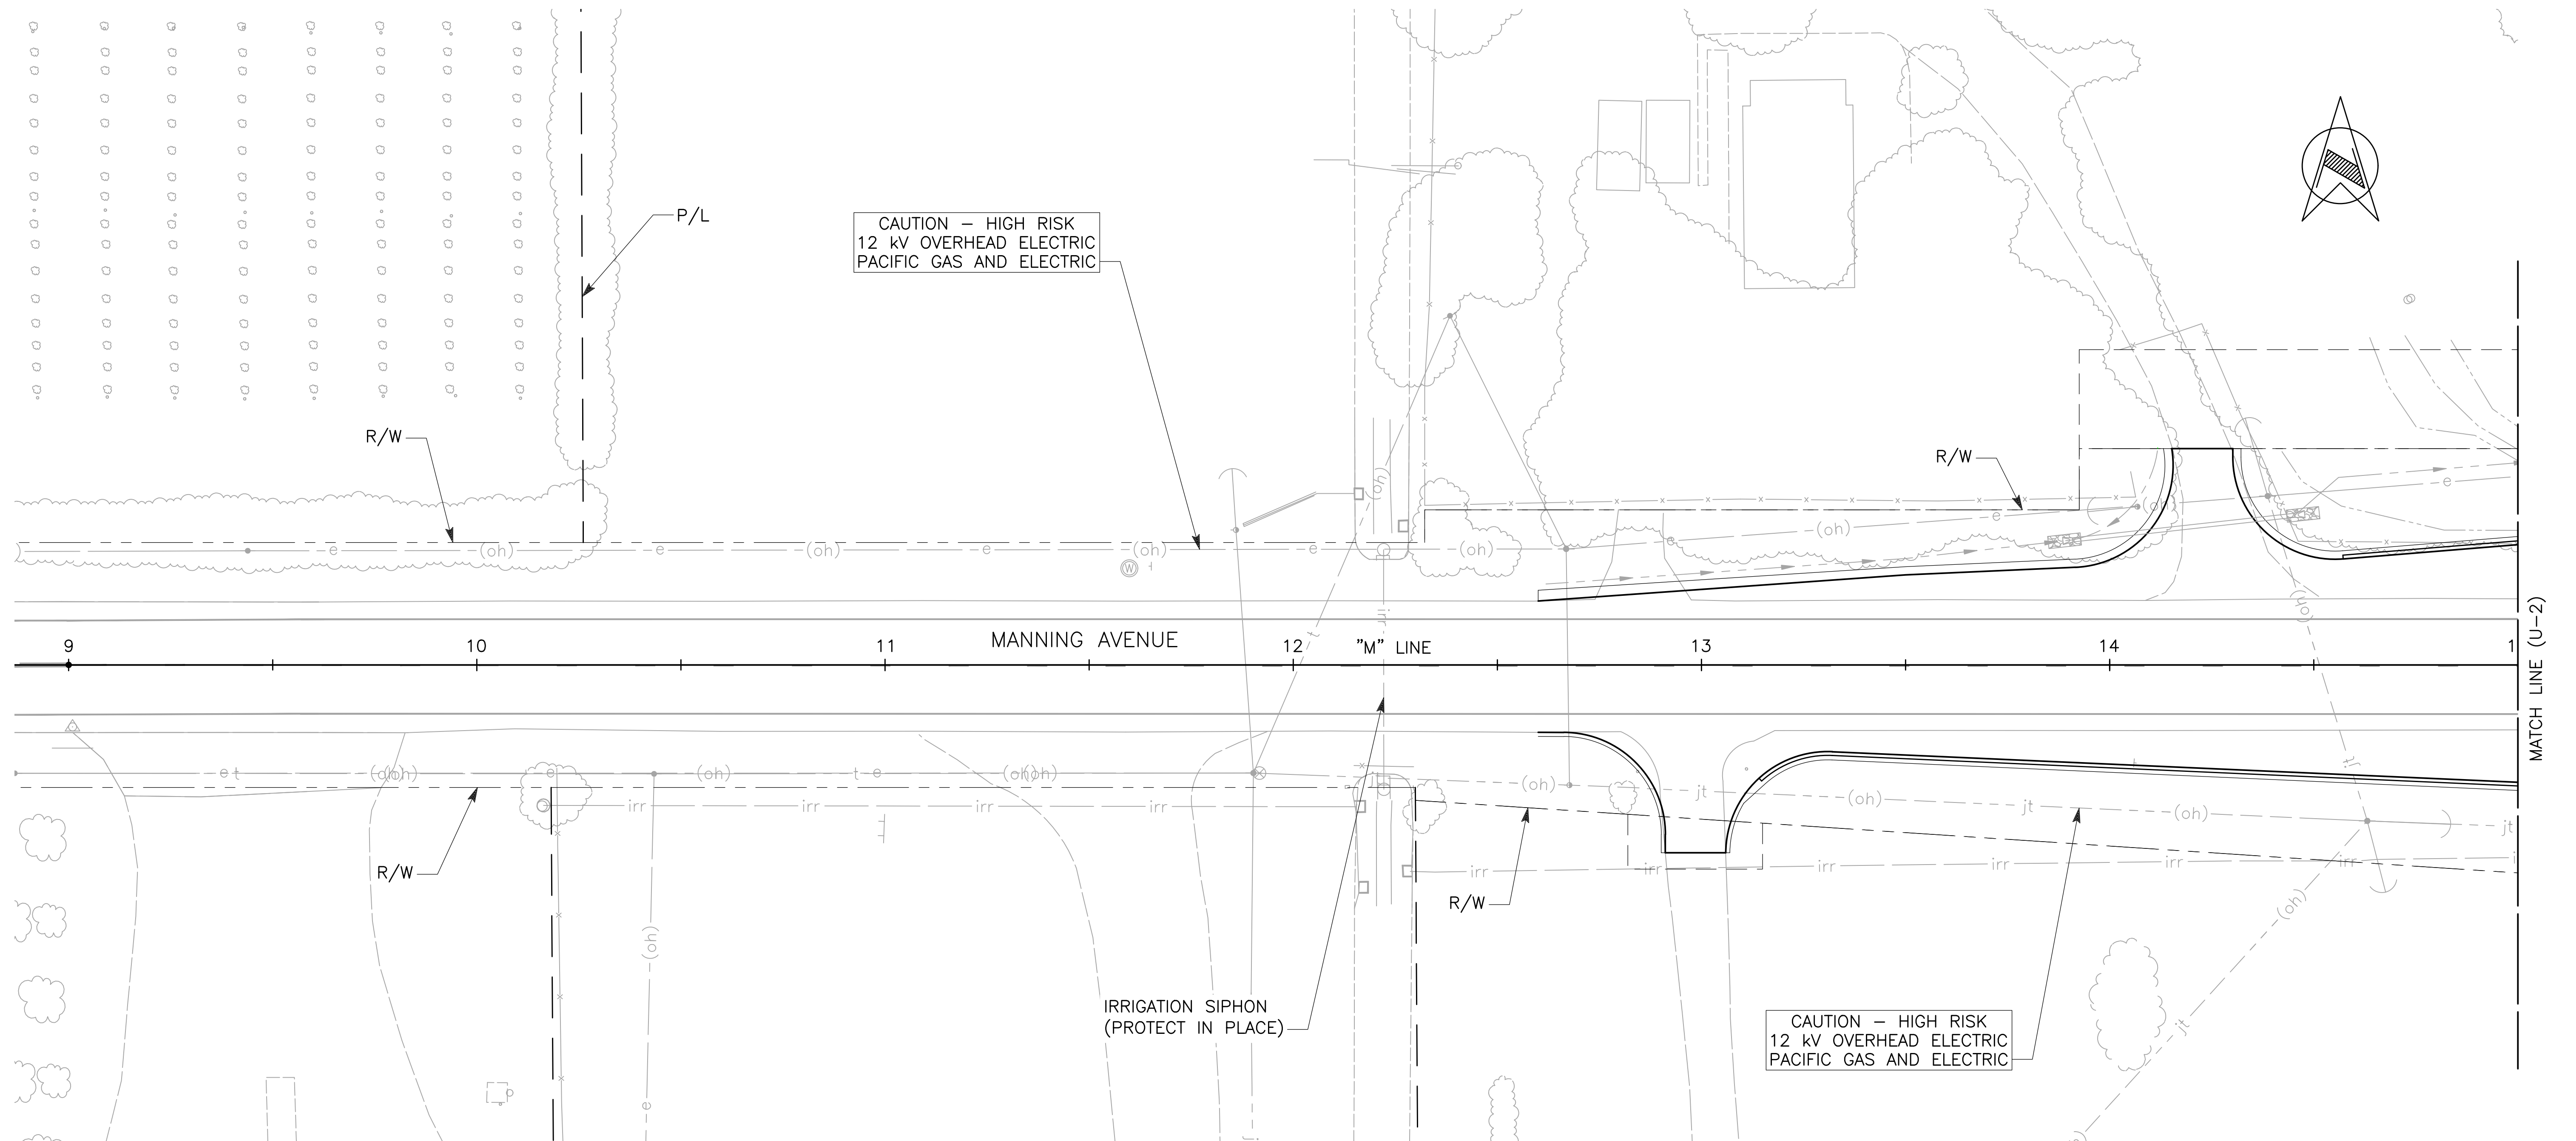


		DATE	RECORD DRAWING		SCALE		PROJECT		DEPARTMENT OF PUBLIC WORKS AND PLANNING						
DESIGNED: EB	07/01/26	RESIDENT ENGINEER		DATE			 Dewberry DEWBERRY ENGINEERING INC. 575 EAST LOCUST AVENUE SUITE 204 FRESNO, CA 93720				UTILITY PLAN				
DRAWN: CM	07/01/26														
CHECKED: GG	07/01/26														
FOR RIGHT OF WAY DATA AND ACCURATE ACCESS DETERMINATION, SEE DOCUMENTS IN THE DEPARTMENT OF PUBLIC WORKS AND PLANNING.											ROAD NO. S0900	BRIDGE NO. 42C-0687	DRAWING NO. 11256	SHEET NO. U-1	TOTAL 62

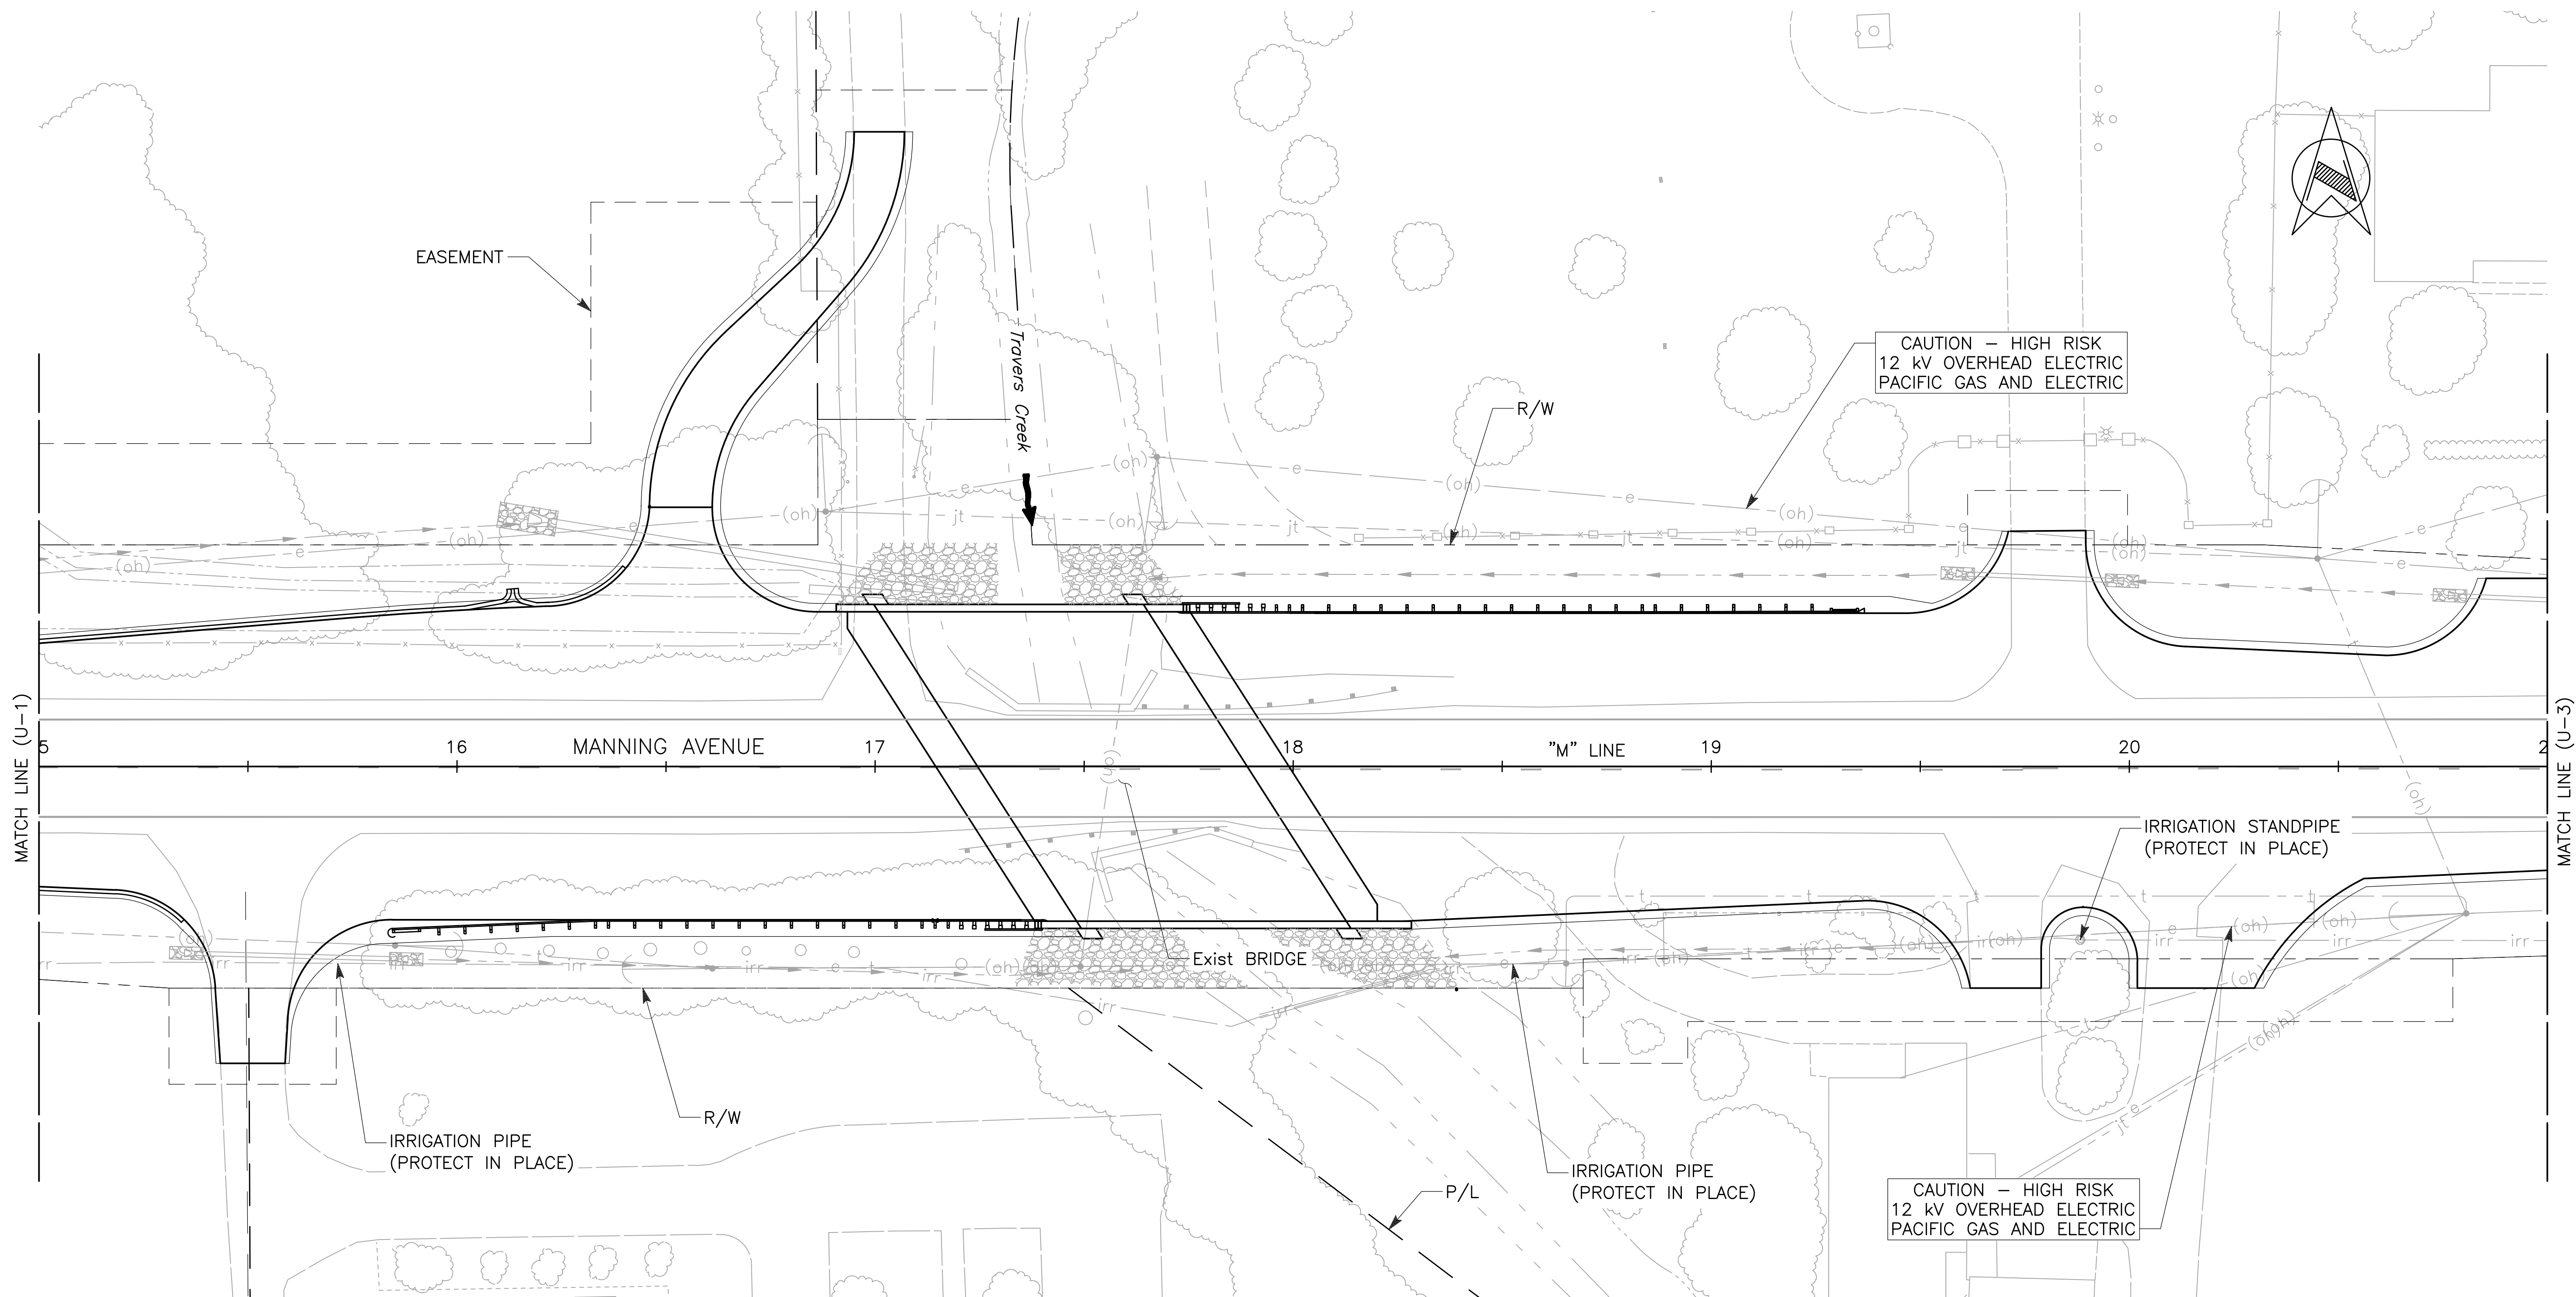

APPROVED FOR UTILITY WORK ONLY


	DATE	RECORD DRAWING		SCALE		 Dewberry DEWBERRY ENGINEERING INC. 575 EAST LOCUST AVENUE SUITE 204 FRESNO, CA 93720	PROJECT			DEPARTMENT OF PUBLIC WORKS AND PLANNING		
DESIGNED: EB	07/07/26	RESIDENT ENGINEER	DATE	HORIZ 0 20' 40'	TRAVERS CREEK BRIDGE ON MANNING AVENUE			UTILITY PLAN				
DRAWN: CM	07/07/26				ROAD NO. S0900			DRAWING NO. 11256				
CHECKED: GG	07/07/26				BRIDGE NO. 42C-0687			SHEET NO. U-2				
FOR RIGHT OF WAY DATA AND ACCURATE ACCESS DETERMINATION, SEE DOCUMENTS IN THE DEPARTMENT OF PUBLIC WORKS AND PLANNING.										TOTAL 62		

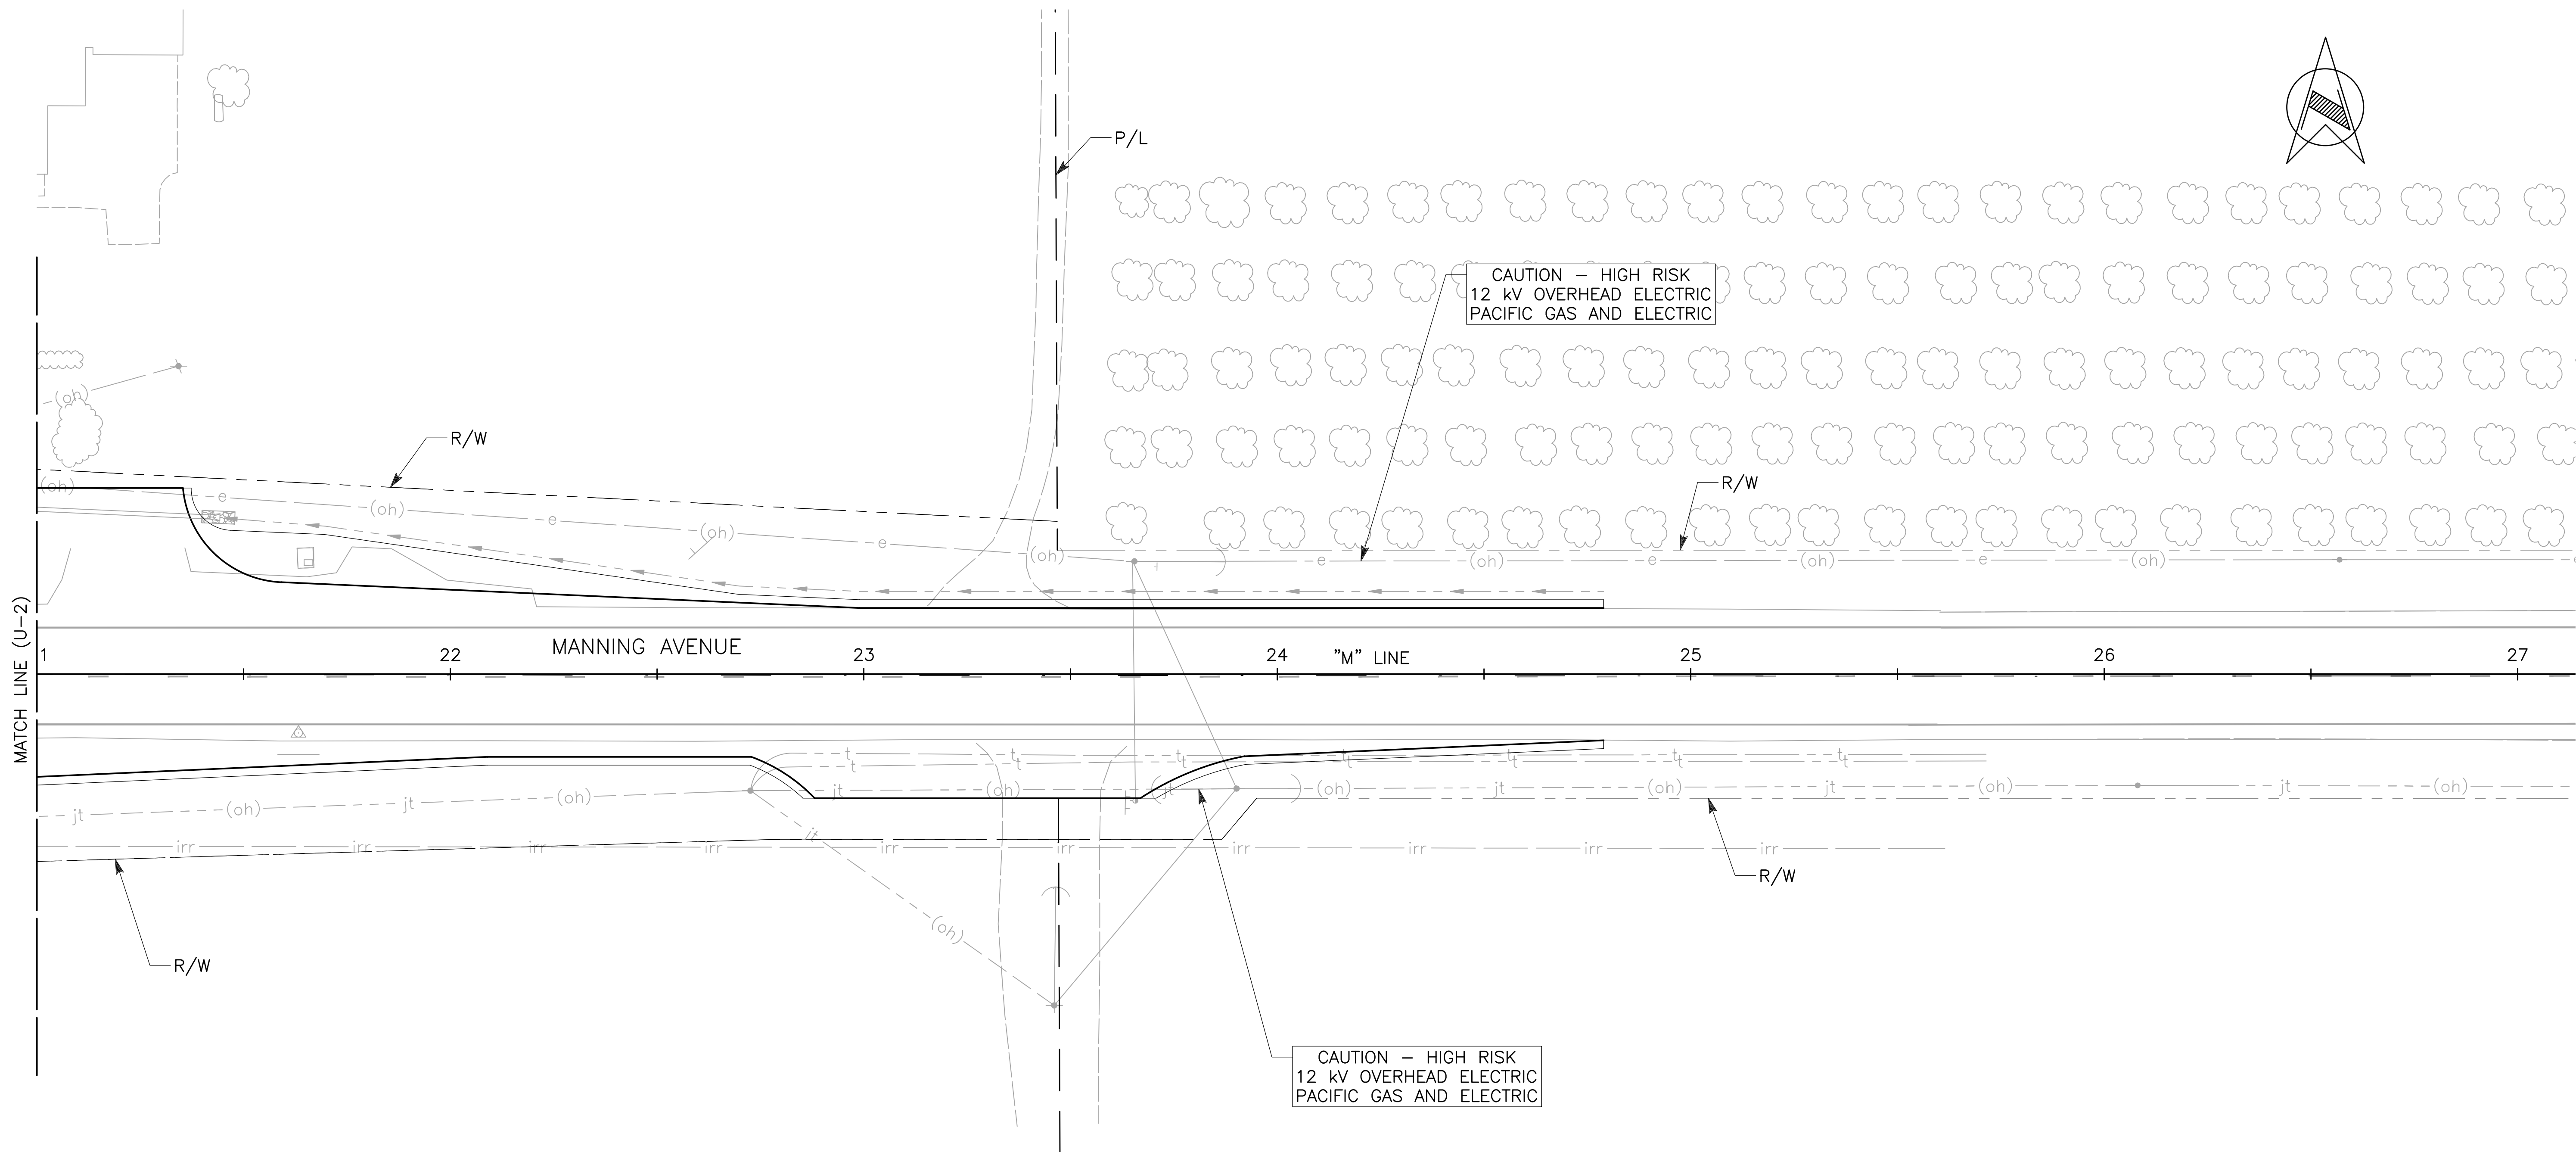

APPROVED FOR UTILITY WORK ONLY

	DATE	RECORD DRAWING		SCALE		 Dewberry DEWBERRY ENGINEERING INC. 575 EAST LOCUST AVENUE SUITE 204 FRESNO, CA 93720	PROJECT			DEPARTMENT OF PUBLIC WORKS AND PLANNING				
DESIGNED: EB	07/07/26	RESIDENT ENGINEER	DATE	HORIZ 	TRAVERS CREEK BRIDGE ON MANNING AVENUE			UTILITY PLAN						
DRAWN: CM	07/07/26				ROAD NO. S0900			BRIDGE NO. 42C-0687		DRAWING NO. 11256	SHEET NO. U-3	TOTAL 62		
CHECKED: GG	07/07/26													
FOR RIGHT OF WAY DATA AND ACCURATE ACCESS DETERMINATION, SEE DOCUMENTS IN THE DEPARTMENT OF PUBLIC WORKS AND PLANNING.														

FOR RIGHT OF WAY DATA AND ACCURATE ACCESS DETERMINATION, SEE DOCUMENTS IN THE DEPARTMENT OF PUBLIC WORKS AND PLANNING.

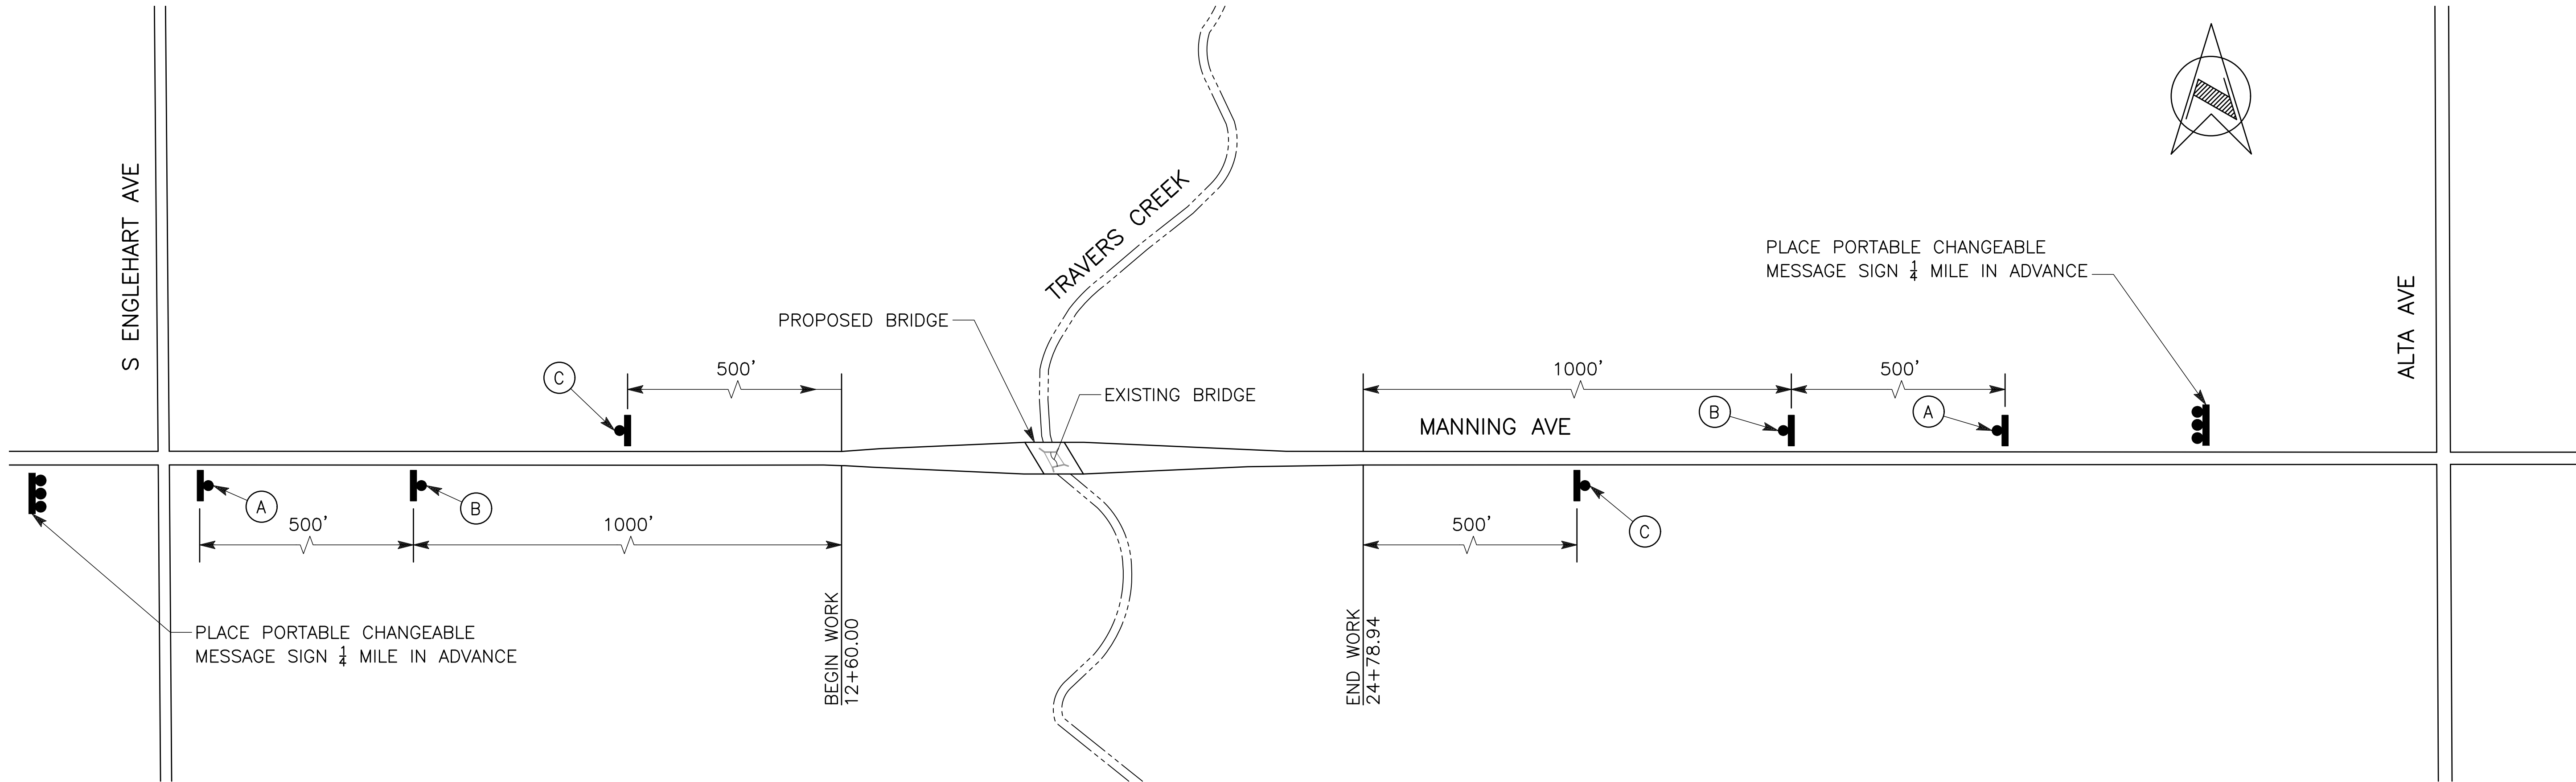

LEGEND:

-  - CONSTRUCTION AREA SIGN
-  - PORTABLE CHANGEABLE MESSAGE SIGN

NOTES:

- FOR ALL SIGN DETAILS REFER TO THE LATEST EDITION OF THE CALIFORNIA MUTCD.
- ALL SIGN CODES SHOWN ARE FEDERAL SIGN CODES UNLESS OTHERWISE NOTED WITH THE CALIFORNIA SIGN CODE DESIGNATION (CA).


STATIONARY MOUNTED CONSTRUCTION AREA SIGNS

SIGN No.	SIGN CODE	PANEL SIZE	No. OF POSTS AND SIZE	No. OF SIGNS	SIGN MESSAGE
(A)	W20-1	36" x 36"	1 - 4" x 4"	2	ROAD WORK AHEAD
(B)	W3-5a	36" x 36"	1 - 4" x 4"	2	45 MPH SPEED ZONE AHEAD
(C)	G20-2	36" x 18"	1 - 4" x 4"	2	END ROAD WORK

APPROVED FOR CONSTRUCTION AREA SIGN WORK ONLY

DESIGNED: EB		DATE: 07/07/26		RECORD DRAWING		SCALE		 Dewberry DEWBERRY ENGINEERING INC. 575 EAST LOCUST AVENUE SUITE 204 FRESNO, CA 93720		PROJECT				DEPARTMENT OF PUBLIC WORKS AND PLANNING							
DRAWN: CM		DATE: 07/07/26		RESIDENT ENGINEER		NO SCALE				TRAVERS CREEK BRIDGE ON MANNING AVENUE				CONSTRUCTION AREA SIGNS							
CHECKED: GG		DATE: 07/07/26								ROAD NO. S0900				BRIDGE NO. 42C-0687		DRAWING NO. 11256		SHEET NO. CS-1		TOTAL 62	
FOR RIGHT OF WAY DATA AND ACCURATE ACCESS DETERMINATION, SEE DOCUMENTS IN THE DEPARTMENT OF PUBLIC WORKS AND PLANNING.																					

LEGEND:

 


— ROADWAY WORK

- TEMPORARY CRASH CUSHION (ABSORB 350 OR EQUIVALENT)
- ++ — TYPE III BARRICADE
- ⇒ — DIRECTION OF TRAFFIC
- • — CHANNELIZER (SURFACE MOUNTED), SPACING 25' Max
- CONSTRUCTION AREA SIGN
- TEMPORARY RAILING (TYPE K)

NOTES:

- FOR COMPLETE RIGHT OF WAY AND ACCURATE ACCESS DATA, SEE RIGHT OF WAY RECORD MAPS AT FRESNO COUNTY OFFICE.
- MAINTAIN 11' MINIMUM TRAVEL LANES.
- MAINTAIN CLEAR LINE OF SIGHT AT DRIVEWAYS.
- INSTALL TEMPORARY HIGH VISIBILITY FENCE (ESA FENCING) PRIOR TO BEGINNING WORK AND PRIOR TO ANY GROUND DISTURBING ACTIVITIES.
- ALL TEMPORARY PAVEMENT MARKINGS SHALL BE TEMPORARY PAVEMENT MARKING (PAINT).
- SIGN LOCATIONS ARE APPROXIMATE. EXACT SIGN LOCATIONS TO BE DETERMINED BY THE ENGINEER.
- CONFLICTING SIGNS TO BE REMOVED OR COVERED DURING CONSTRUCTION AS APPROVED BY THE ENGINEER.
- FINAL HMA LIFT SHALL BE PLACED DURING LAST STAGE.
- PORTABLE CHANGEABLE MESSAGE SIGN INCLUDING CONSTRUCTION AREA ADVANCED WARNING SIGNS TO BE INSTALLED PRIOR TO STAGE 1 CONSTRUCTION.

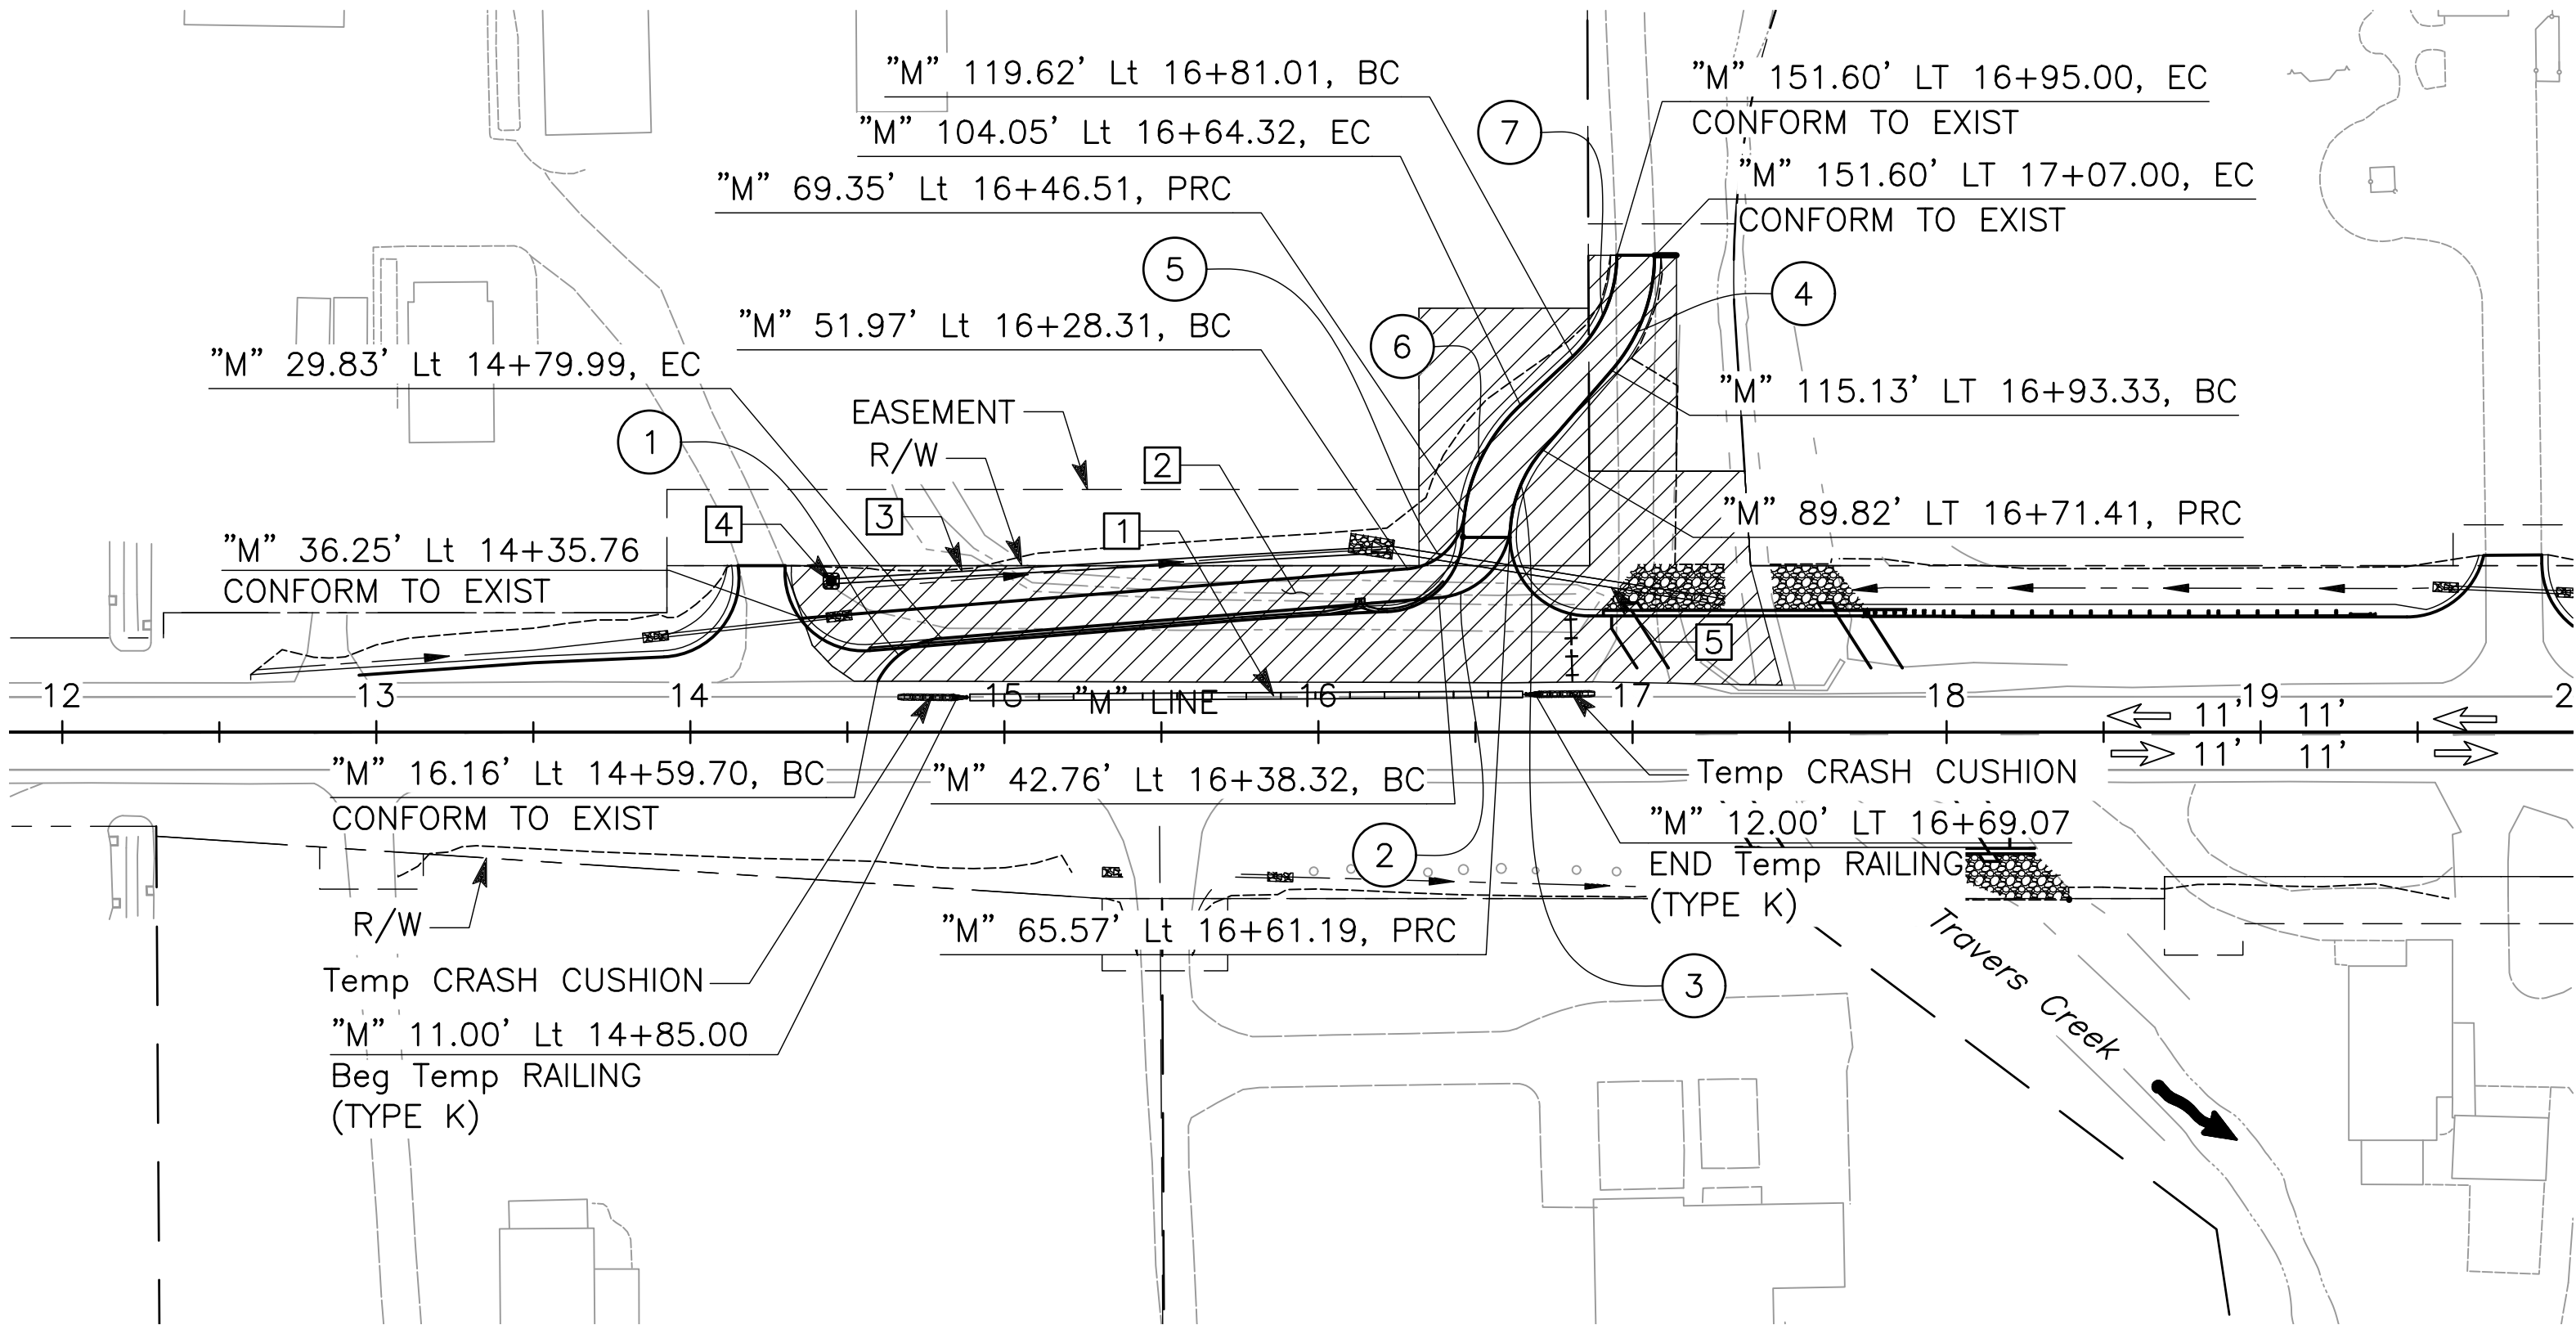

CURVE DATA				
No.	R	Δ	T	L
1	25'	58°35'08"	14.03'	25.56'
2	25'	80°30'33"	21.17'	35.13'
3	42'	36°04'10"	13.84'	26.76'
4	56'	40°53'31"	20.88'	39.97'
5	20'	77°59'14"	16.19'	27.22'
6	58'	39°38'47"	20.73'	39.79'
7	44'	46°59'27"	19.13'	36.09'

STAGE 1A CONSTRUCTION NOTES:

- PLACE TEMPORARY RAILING (TYPE K), TEMPORARY CRASH CUSHIONS, TEMPORARY STRIPING, AND OTHER TRAFFIC HANDLING MEASURES ALONG MANNING AVENUE.
- CONSTRUCT TEMPORARY DRIVEWAY USING NATIVE MATERIAL.
- CONSTRUCT 177 LF 24" TEMPORARY CULVERT.
- CONSTRUCT TEMPORARY DRAIN INLET.
- CONSTRUCT 108 LF 24" RCP.

STAGE 1A TRAFFIC HANDLING NOTE:

- MAINTAIN DRIVEWAY ACCESS DURING CONSTRUCTION. CONSOLIDATE DRIVEWAYS AS NEEDED.

APPROVED FOR STAGE CONSTRUCTION AND TRAFFIC HANDLING WORK ONLY

	DATE	RECORD DRAWING		SCALE		PROJECT		DEPARTMENT OF PUBLIC WORKS AND PLANNING			
DESIGNED: EB	07/07/26	RESIDENT ENGINEER	DATE	HORIZ 0 50' 100'		TRAVERS CREEK BRIDGE ON MANNING AVENUE		THE COUNTY OF FRESNO		STAGE CONSTRUCTION AND TRAFFIC HANDLING PLAN STAGE 1A	
DRAWN: CM	07/07/26										
CHECKED: GG	07/07/26										
FOR RIGHT OF WAY DATA AND ACCURATE ACCESS DETERMINATION, SEE DOCUMENTS IN THE DEPARTMENT OF PUBLIC WORKS AND PLANNING.											
				REGISTERED PROFESSIONAL ENGINEER No. 70950 Exp. 6/30/27 CIVIL STATE OF CALIFORNIA		Dewberry® DEWBERRY ENGINEERING INC. 575 EAST LOCUST AVENUE SUITE 204 FRESNO, CA 93720		THE COUNTY OF FRESNO			
				ROAD NO. S0900		BRIDGE NO. 42C-0687		DRAWING NO. 11256		SHEET NO. SC-1	
								TOTAL		62	

--	--	--	--	--	--





⌈

• •




TOTAL	62
-------	----

FOR COMPLETE RIGHT OF WAY AND ACCURATE ACCESS
DATA, SEE RIGHT OF WAY RECORD MAPS AT FRESNO
COUNTY OFFICE.

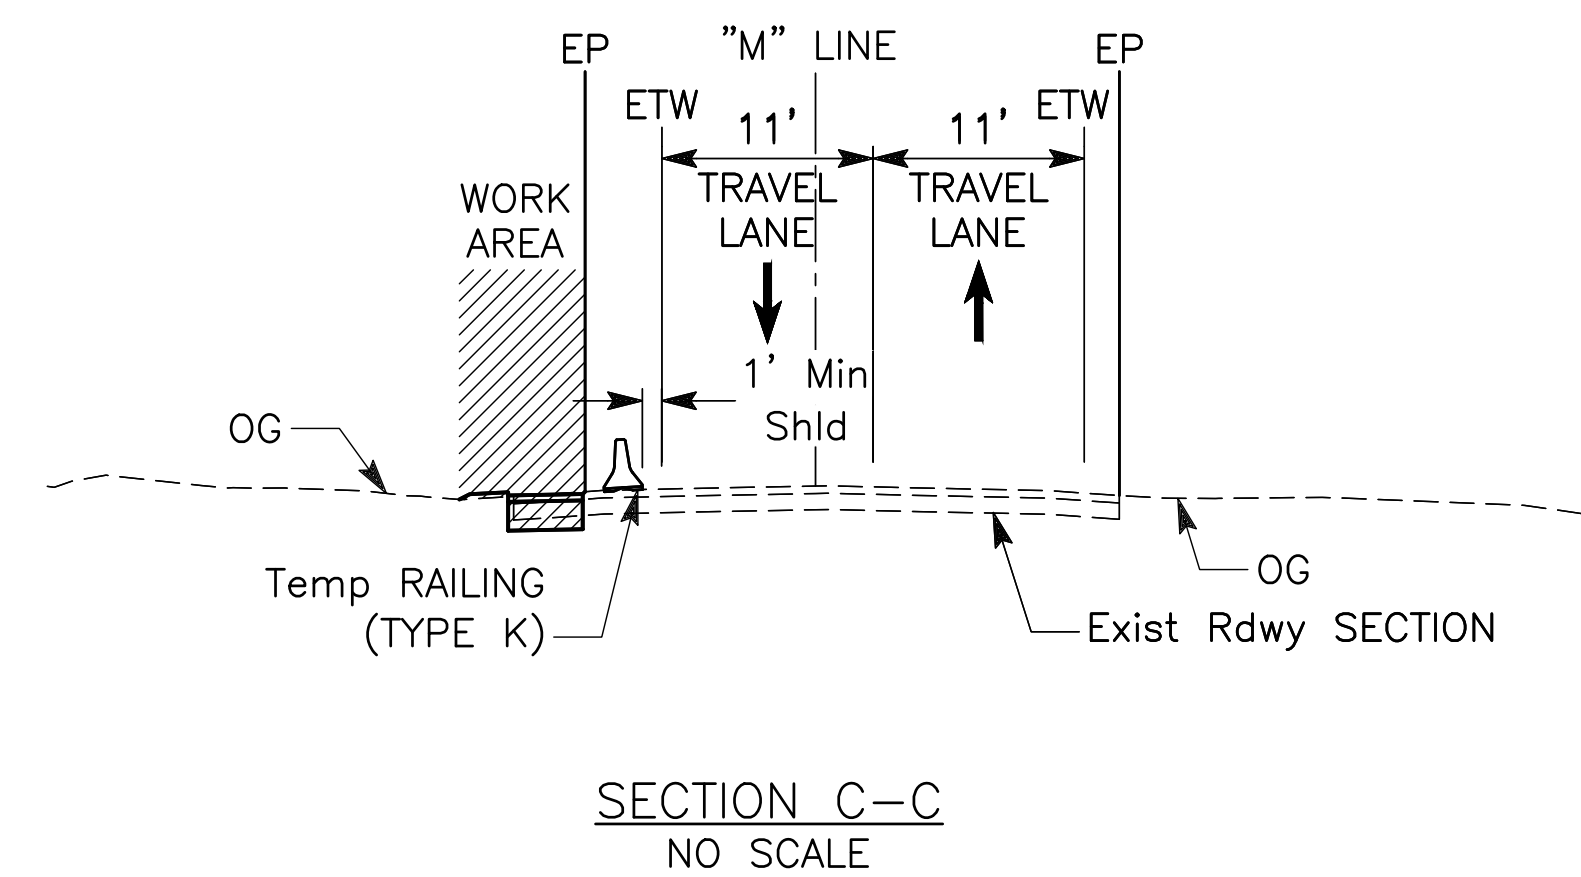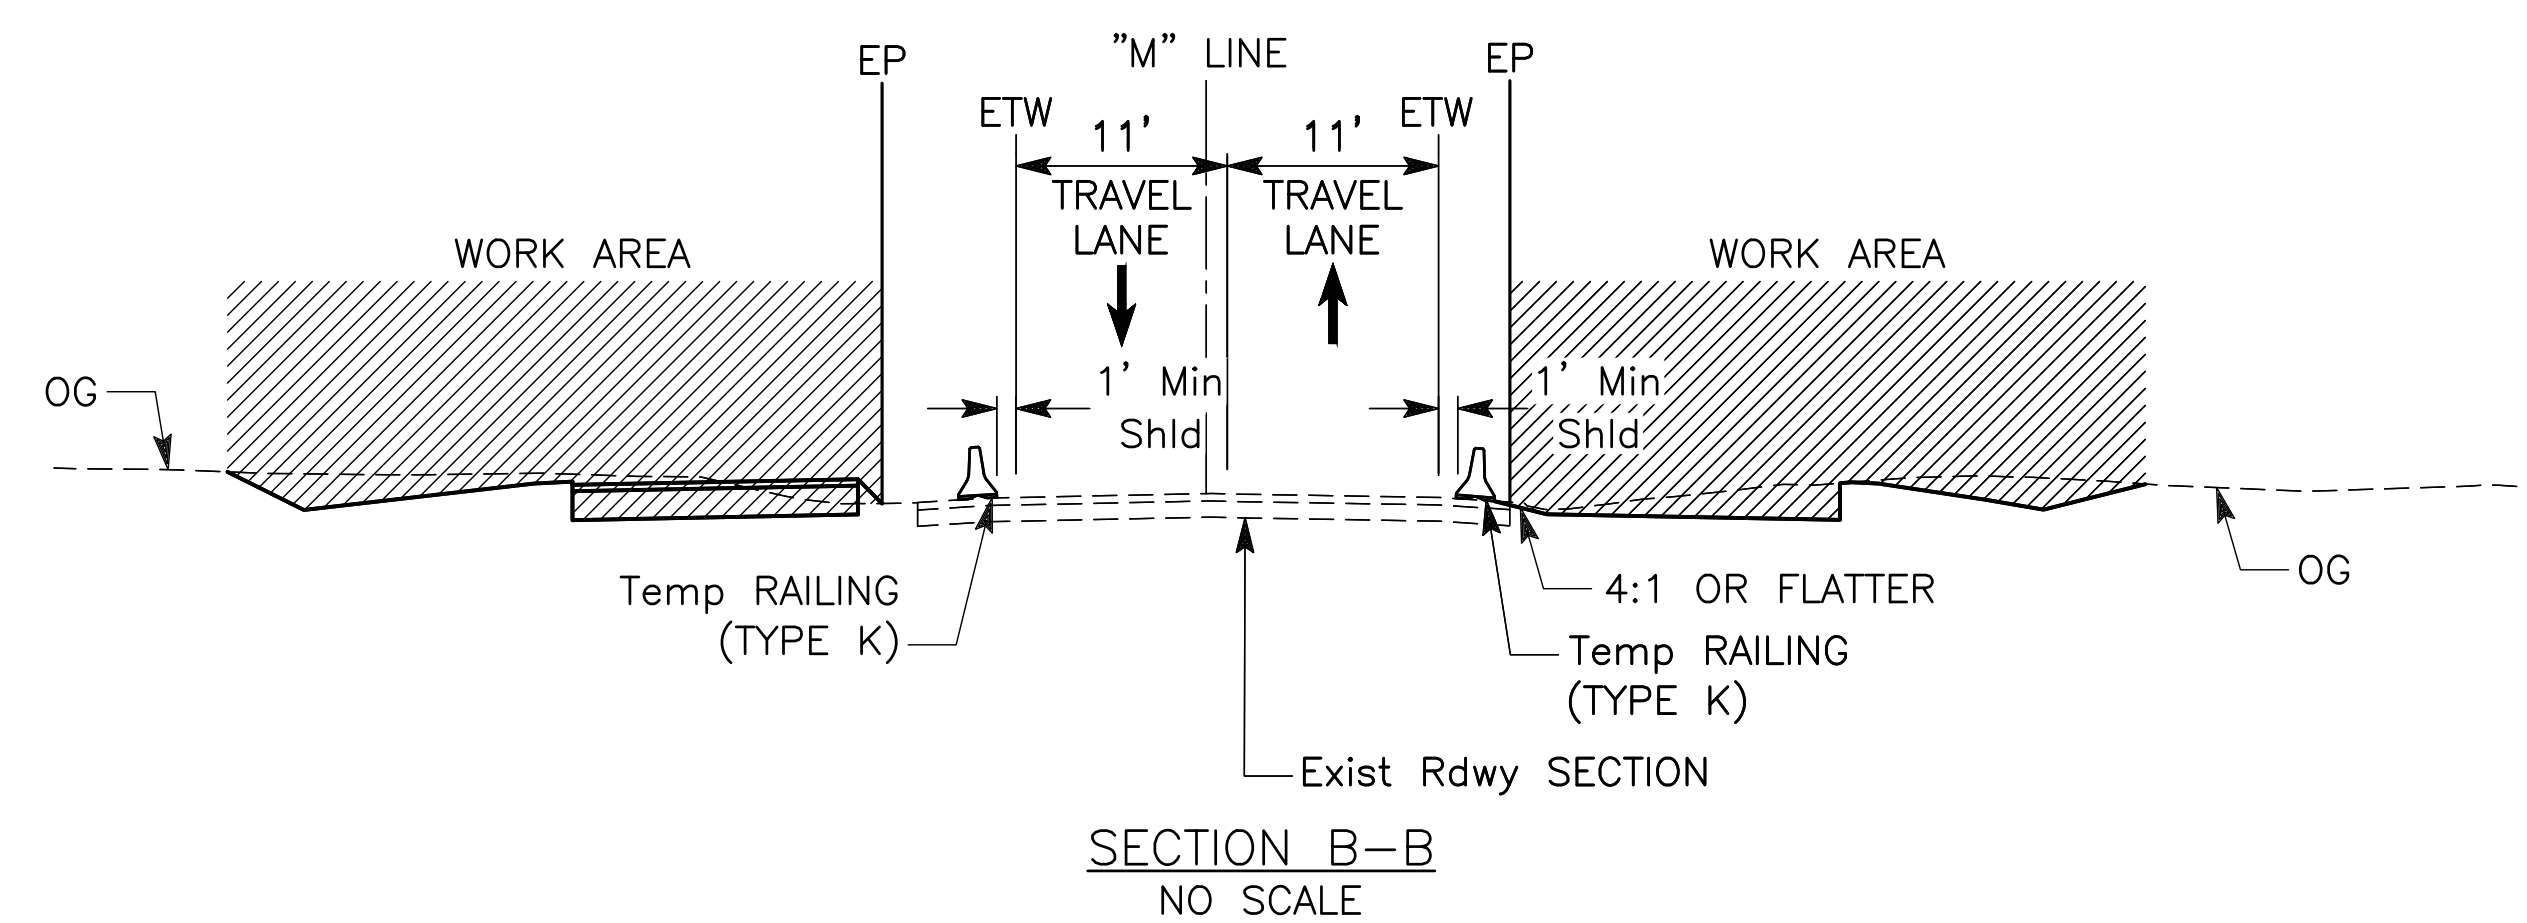


	DATE	RECORD DRAWING		SCALE		PROJECT		DEPARTMENT OF PUBLIC WORKS AND PLANNING				
DESIGNED: EB	07/07/26	RESIDENT ENGINEER	DATE			  Dewberry DEWBERRY ENGINEERING INC. 575 EAST LOCUST AVENUE SUITE 204 FRESNO, CA 93720				STAGE CONSTRUCTION AND TRAFFIC HANDLING PLAN STAGE 1B		
DRAWN: CM	07/07/26									ROAD NO. S0900 BRIDGE NO. 42C-0687		DRAWING NO. 11256 SHEET NO. SC-3 TOTAL 62
CHECKED: GG	07/07/26											
FOR RIGHT OF WAY DATA AND ACCURATE ACCESS DETERMINATION, SEE DOCUMENTS IN THE DEPARTMENT OF PUBLIC WORKS AND PLANNING.												


LEGEND:

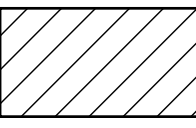


- ROADWAY WORK

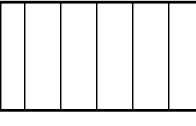

- STRUCTURE WORK

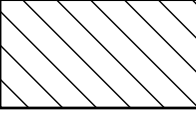


- BRIDGE REMOVAL

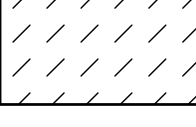


- TEMPORARY PAVEMENT (0.35' HMA OVER 90% COMPACTED NATIVE MATERIAL)



- TEMPORARY CRASH CUSHION (ABSORB 350 OR EQUIVALENT)

 

- TYPE III BARRICADE

 


- DIRECTION OF TRAFFIC



- CHANNELIZER (SURFACE MOUNTED), SPACING 25' Max



- CONSTRUCTION AREA SIGN

 

- TEMPORARY RAILING (TYPE K)

NOTES:


- FOR COMPLETE RIGHT OF WAY AND ACCURATE ACCESS DATA, SEE RIGHT OF WAY RECORD MAPS AT FRESNO COUNTY OFFICE.
- MAINTAIN 11' MINIMUM TRAVEL LANES.
- MAINTAIN CLEAR LINE OF SIGHT AT DRIVEWAYS.
- INSTALL TEMPORARY HIGH VISIBILITY FENCE (ESA FENCING) PRIOR TO BEGINNING WORK AND PRIOR TO ANY GROUND DISTURBING ACTIVITIES.
- ALL TEMPORARY PAVEMENT MARKINGS SHALL BE TEMPORARY PAVEMENT MARKING (PAINT).
- SIGN LOCATIONS ARE APPROXIMATE. EXACT SIGN LOCATIONS TO BE DETERMINED BY THE ENGINEER.
- CONFLICTING SIGNS TO BE REMOVED OR COVERED DURING CONSTRUCTION AS APPROVED BY THE ENGINEER.
- FINAL HMA LIFT SHALL BE PLACED DURING LAST STAGE.

STAGE 2 CONSTRUCTION NOTES:

- REMOVE CONFLICTING TRAFFIC HANDLING MEASURES FROM PREVIOUS STAGE. PLACE OVERLAY FROM STATION 13+00 TO STATION 14+85.
- PLACE TEMPORARY PAVEMENT AS NEEDED TO MAINTAIN ACCESS.
- PLACE TEMPORARY RAILING (TYPE K), TEMPORARY CRASH CUSHIONS, TEMPORARY STRIPING, AND OTHER TRAFFIC HANDLING MEASURES.
- CONSTRUCT ROADWAY IMPROVEMENTS.
- CONSTRUCT DRIVEWAY. FEATHER PAVEMENT AS NEEDED TO MAINTAIN DRIVEWAY ACCESS.

STAGE 2 TRAFFIC HANDLING NOTES:



- SHIFT WESTBOUND MANNING AVENUE TRAFFIC NORTH ONTO NEW BRIDGE AND ROADWAY.
- MAINTAIN DRIVEWAY ACCESS DURING CONSTRUCTION. CONSOLIDATE DRIVEWAYS AS NEEDED.

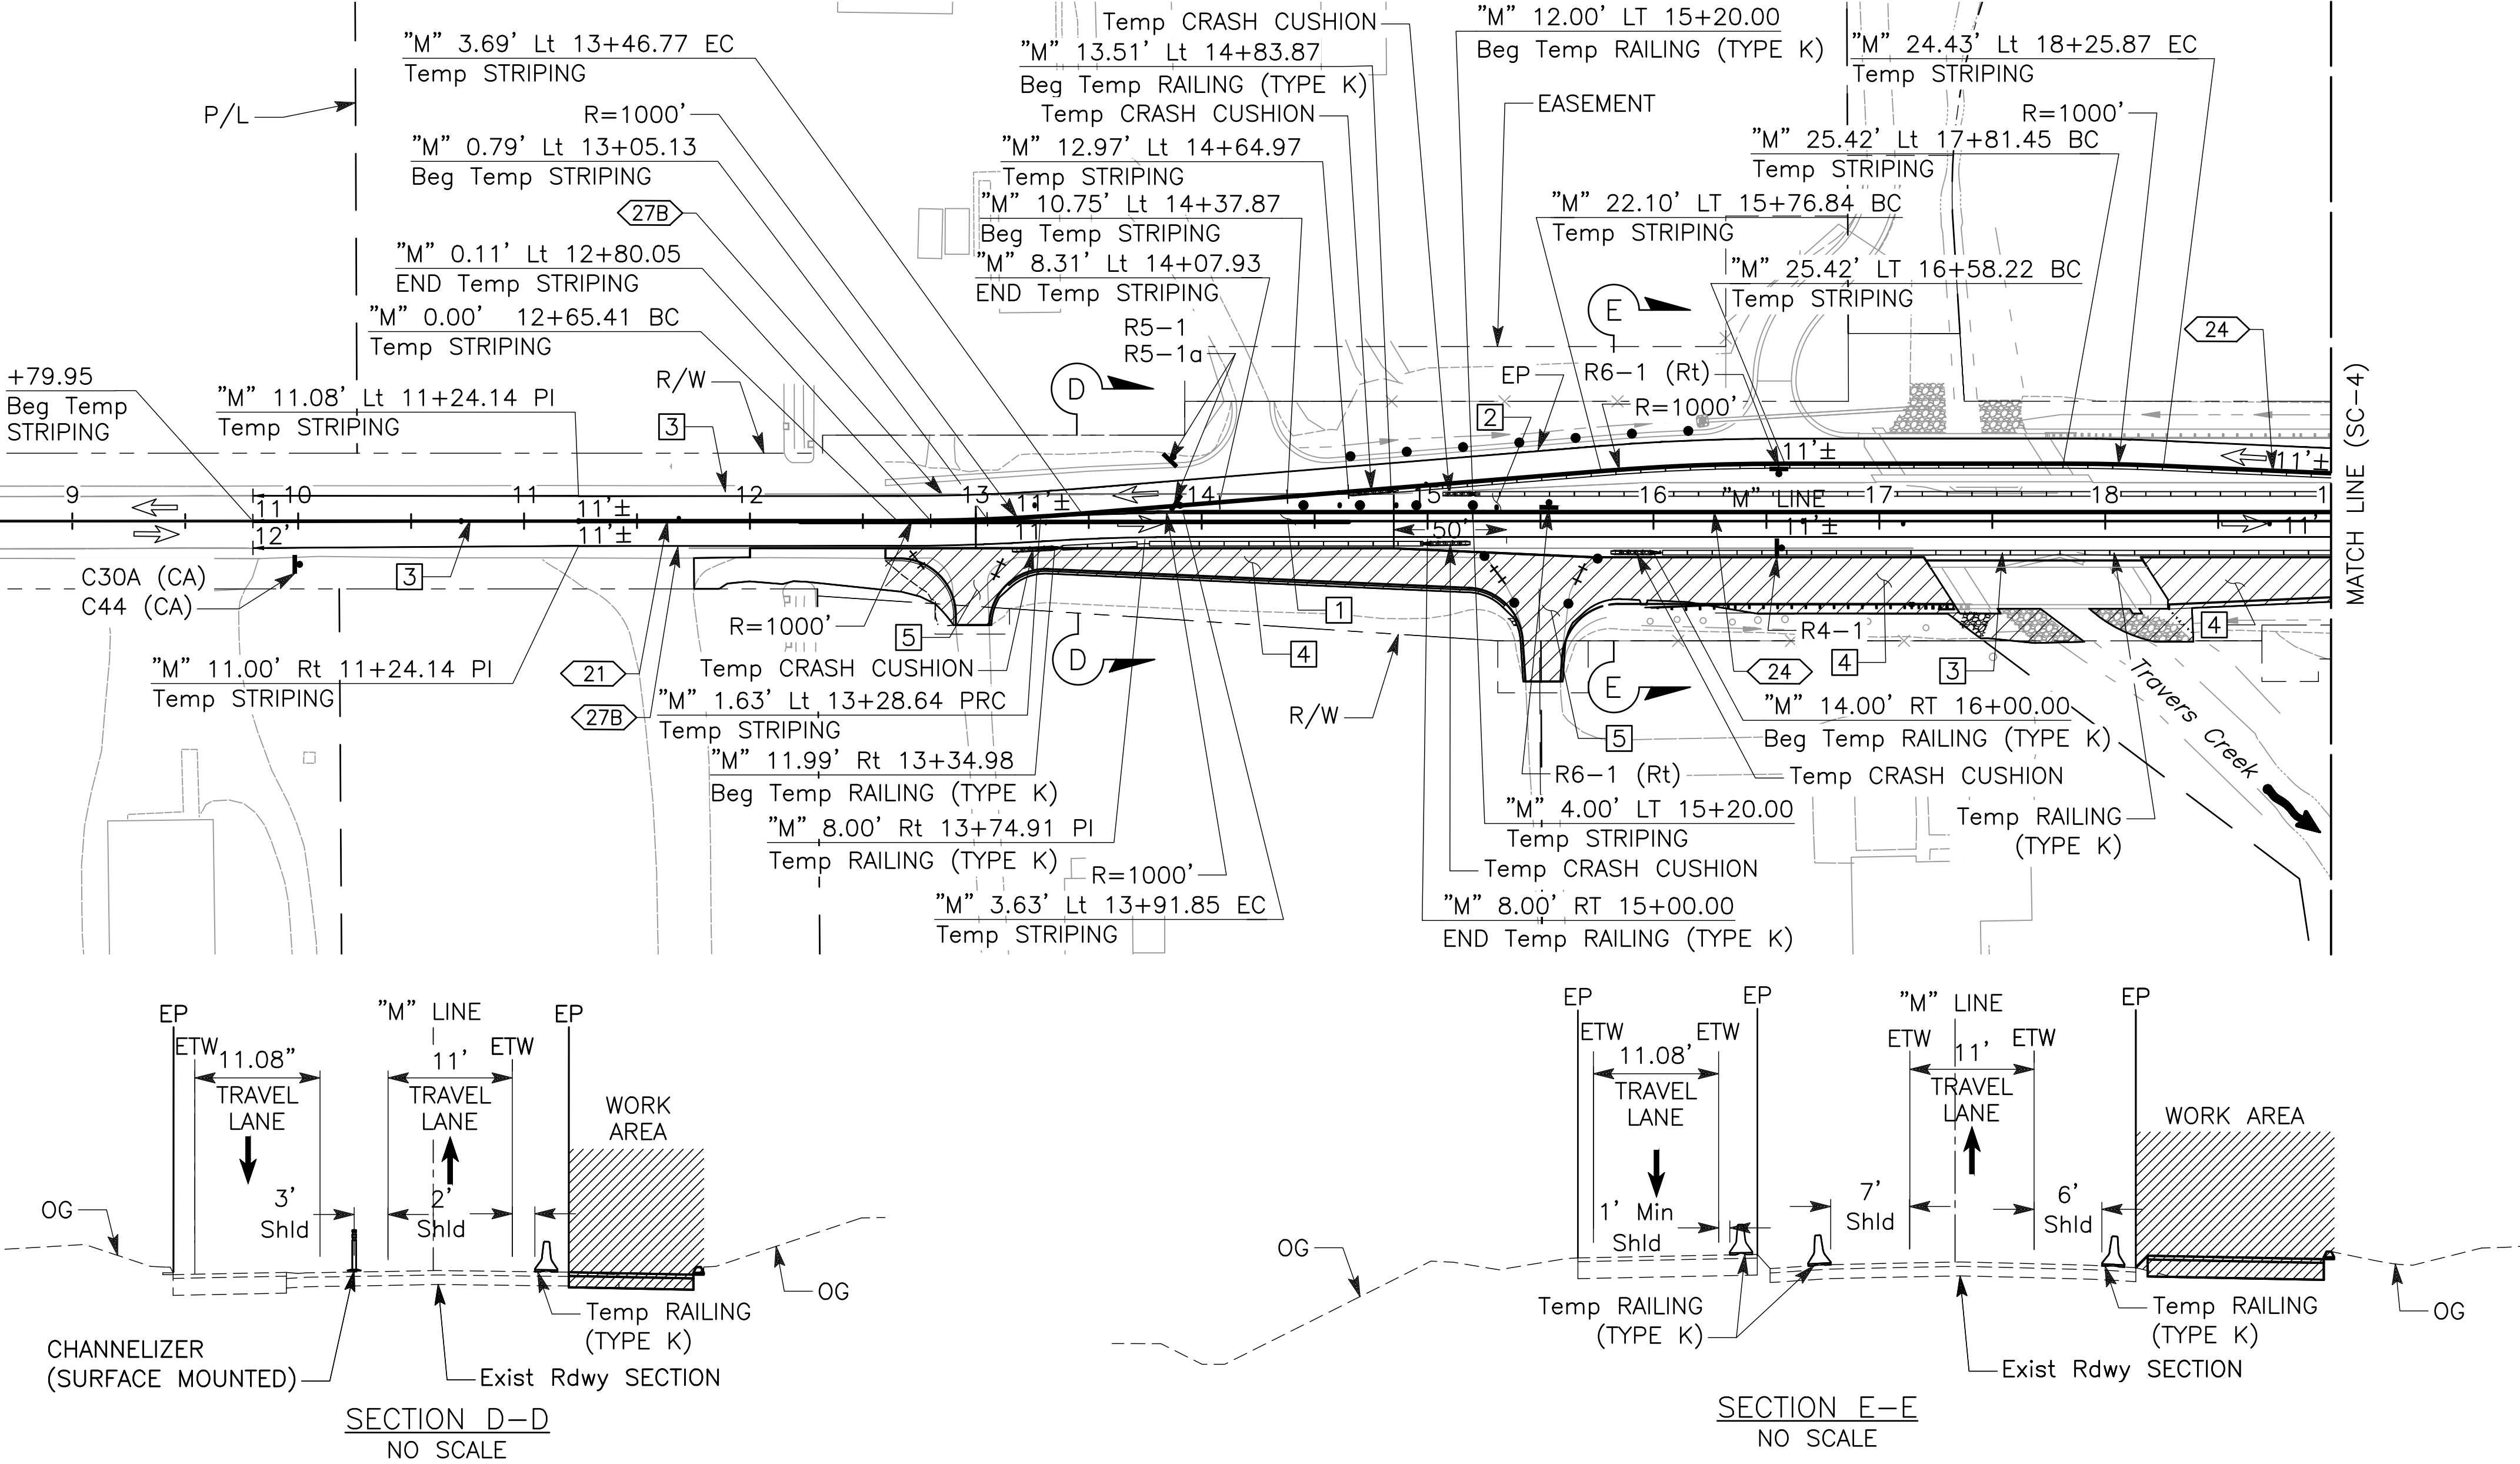

APPROVED FOR STAGE CONSTRUCTION AND TRAFFIC HANDLING WORK ONLY

	DATE	RECORD DRAWING		SCALE		  Dewberry® DEWBERRY ENGINEERING INC. 575 EAST LOCUST AVENUE SUITE 204 FRESNO, CA 93720	PROJECT			DEPARTMENT OF PUBLIC WORKS AND PLANNING		
DESIGNED: EB	07/07/26	RESIDENT ENGINEER	DATE	HORIZ 	TRAVERS CREEK BRIDGE ON MANNING AVENUE		STAGE CONSTRUCTION AND TRAFFIC HANDLING PLAN STAGE 2					
DRAWN: CM	07/07/26				ROAD NO. S0900 BRIDGE NO. 42C-0687		DRAWING NO. 11256 SHEET NO. SC-4 TOTAL 62					
CHECKED: GG	07/07/26											
FOR RIGHT OF WAY DATA AND ACCURATE ACCESS DETERMINATION, SEE DOCUMENTS IN THE DEPARTMENT OF PUBLIC WORKS AND PLANNING.												


FOR COMPLETE RIGHT OF WAY AND ACCURATE ACCESS
DATA, SEE RIGHT OF WAY RECORD MAPS AT FRESNO
COUNTY OFFICE.

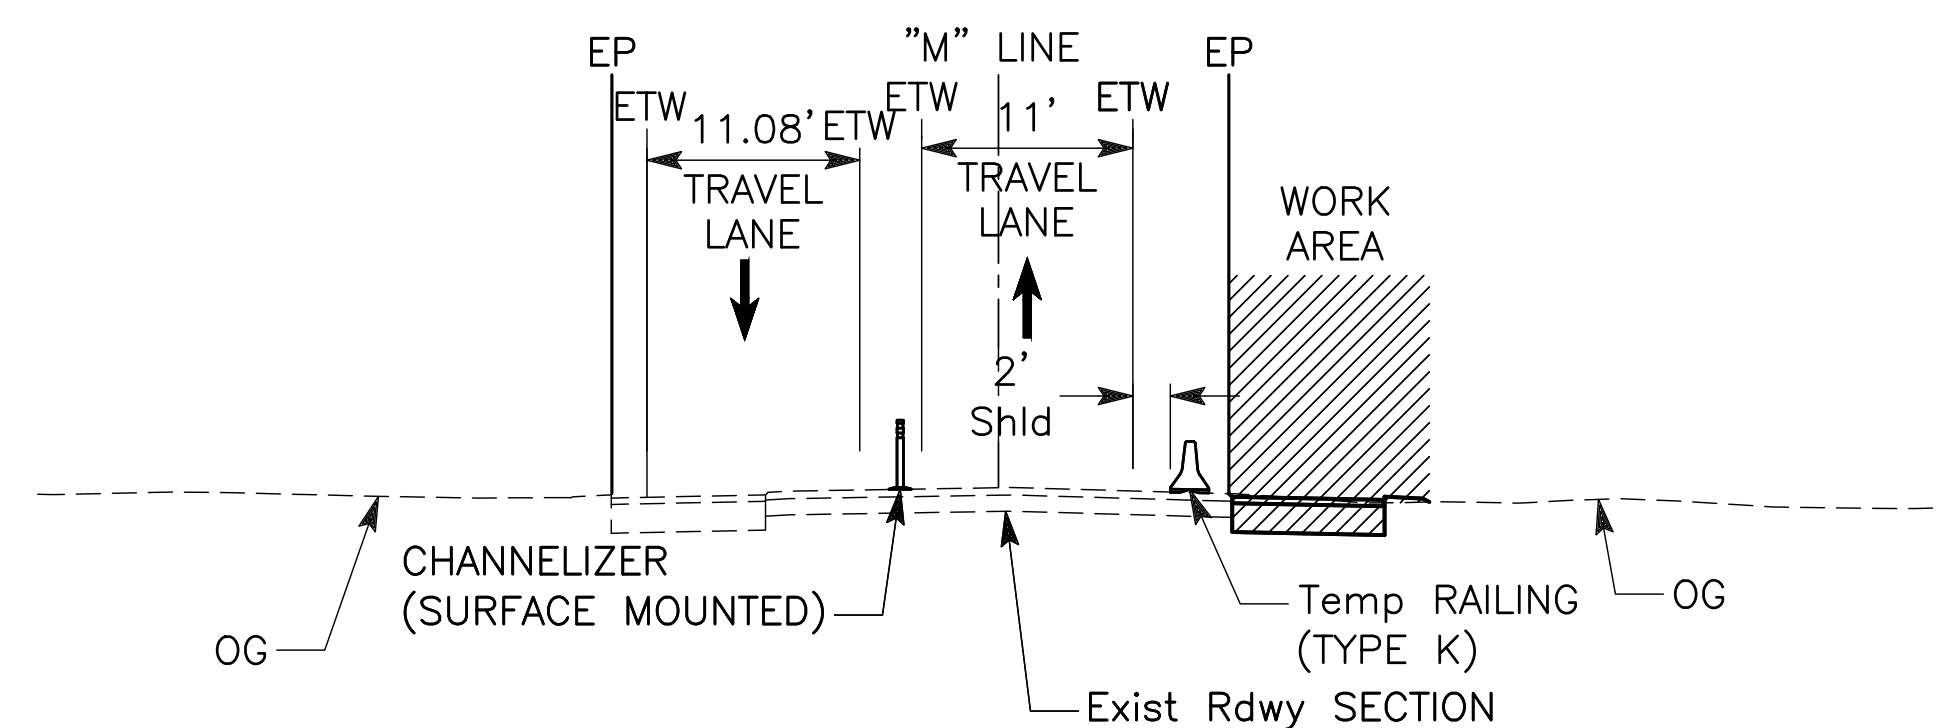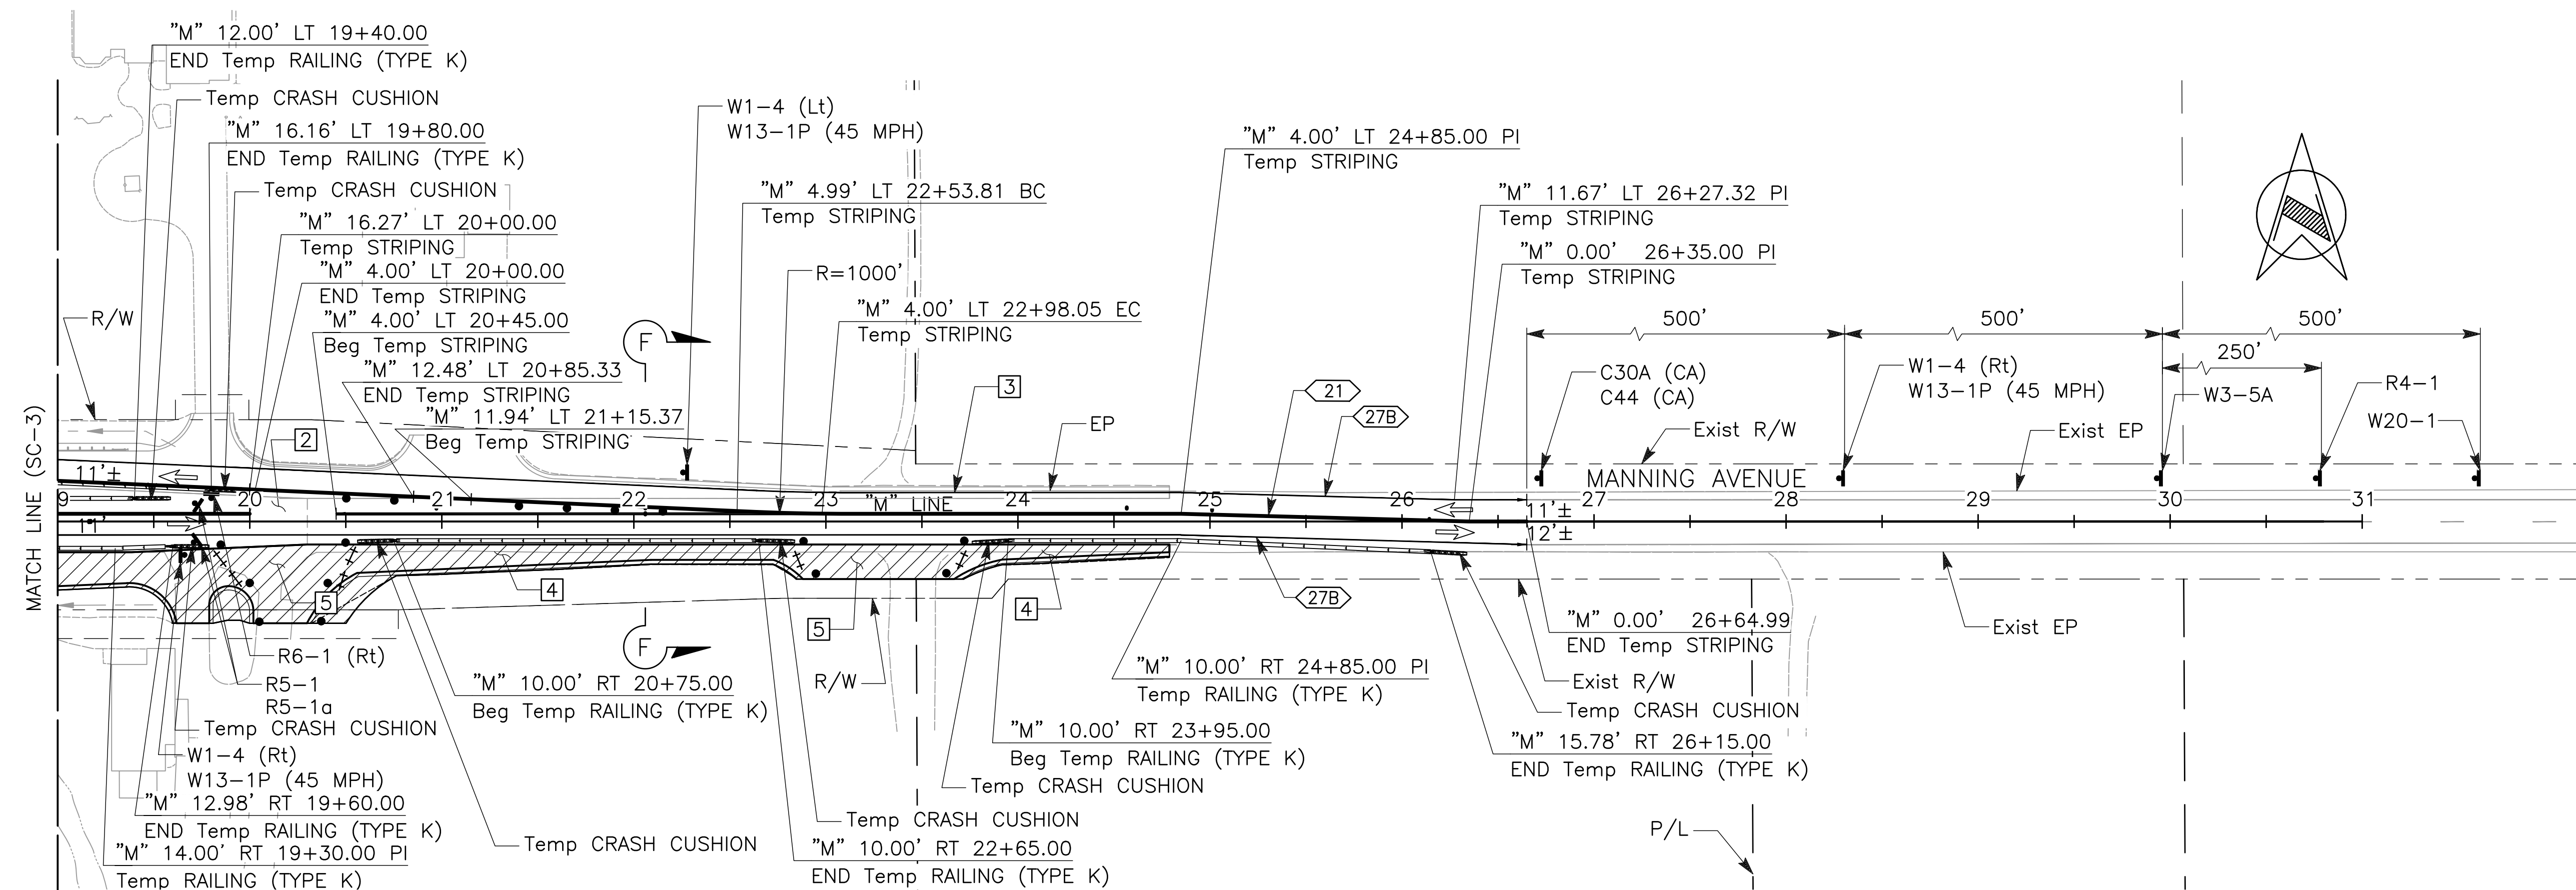


SECTION F-F
NO SCALE

	DATE	RECORD DRAWING		SCALE		PROJECT		DEPARTMENT OF PUBLIC WORKS AND PLANNING					
DESIGNED: EB	07/07/26	RESIDENT ENGINEER	DATE			  Dewberry DEWBERRY ENGINEERING INC. 575 EAST LOCUST AVENUE SUITE 204 FRESNO, CA 93720				STAGE CONSTRUCTION AND TRAFFIC HANDLING PLAN STAGE 2			
DRAWN: CM	07/07/26											TRAVERS CREEK BRIDGE ON MANNING AVENUE	
CHECKED: GG	07/07/26											ROAD NO. S0900 BRIDGE NO. 42C-0687	
FOR RIGHT OF WAY DATA AND ACCURATE ACCESS DETERMINATION, SEE DOCUMENTS IN THE DEPARTMENT OF PUBLIC WORKS AND PLANNING.								DRAWING NO. 11256 SHEET NO. SC-5 TOTAL 62					


LEGEND:

 


- ROADWAY WORK

 

- STRUCTURE WORK

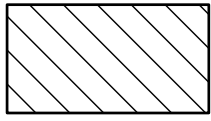


- BRIDGE REMOVAL

 


- TEMPORARY PAVEMENT (0.35' HMA OVER 90% COMPACTED NATIVE MATERIAL)



- TEMPORARY CRASH CUSHION (ABSORB 350 OR EQUIVALENT)

 

- TYPE III BARRICADE

 


- DIRECTION OF TRAFFIC



- CHANNELIZER (SURFACE MOUNTED), SPACING 25' Max




- CONSTRUCTION AREA SIGN

 

- TEMPORARY RAILING (TYPE K)

NOTES:

- FOR COMPLETE RIGHT OF WAY AND ACCURATE ACCESS DATA, SEE RIGHT OF WAY RECORD MAPS AT FRESNO COUNTY OFFICE.
- MAINTAIN 11' MINIMUM TRAVEL LANES.
- MAINTAIN CLEAR LINE OF SIGHT AT DRIVEWAYS.
- INSTALL TEMPORARY HIGH VISIBILITY FENCE (ESA FENCING) PRIOR TO BEGINNING WORK AND PRIOR TO ANY GROUND DISTURBING ACTIVITIES.
- ALL TEMPORARY PAVEMENT MARKINGS SHALL BE TEMPORARY PAVEMENT MARKING (PAINT).
- SIGN LOCATIONS ARE APPROXIMATE. EXACT SIGN LOCATIONS TO BE DETERMINED BY THE ENGINEER.
- CONFLICTING SIGNS TO BE REMOVED OR COVERED DURING CONSTRUCTION AS APPROVED BY THE ENGINEER.

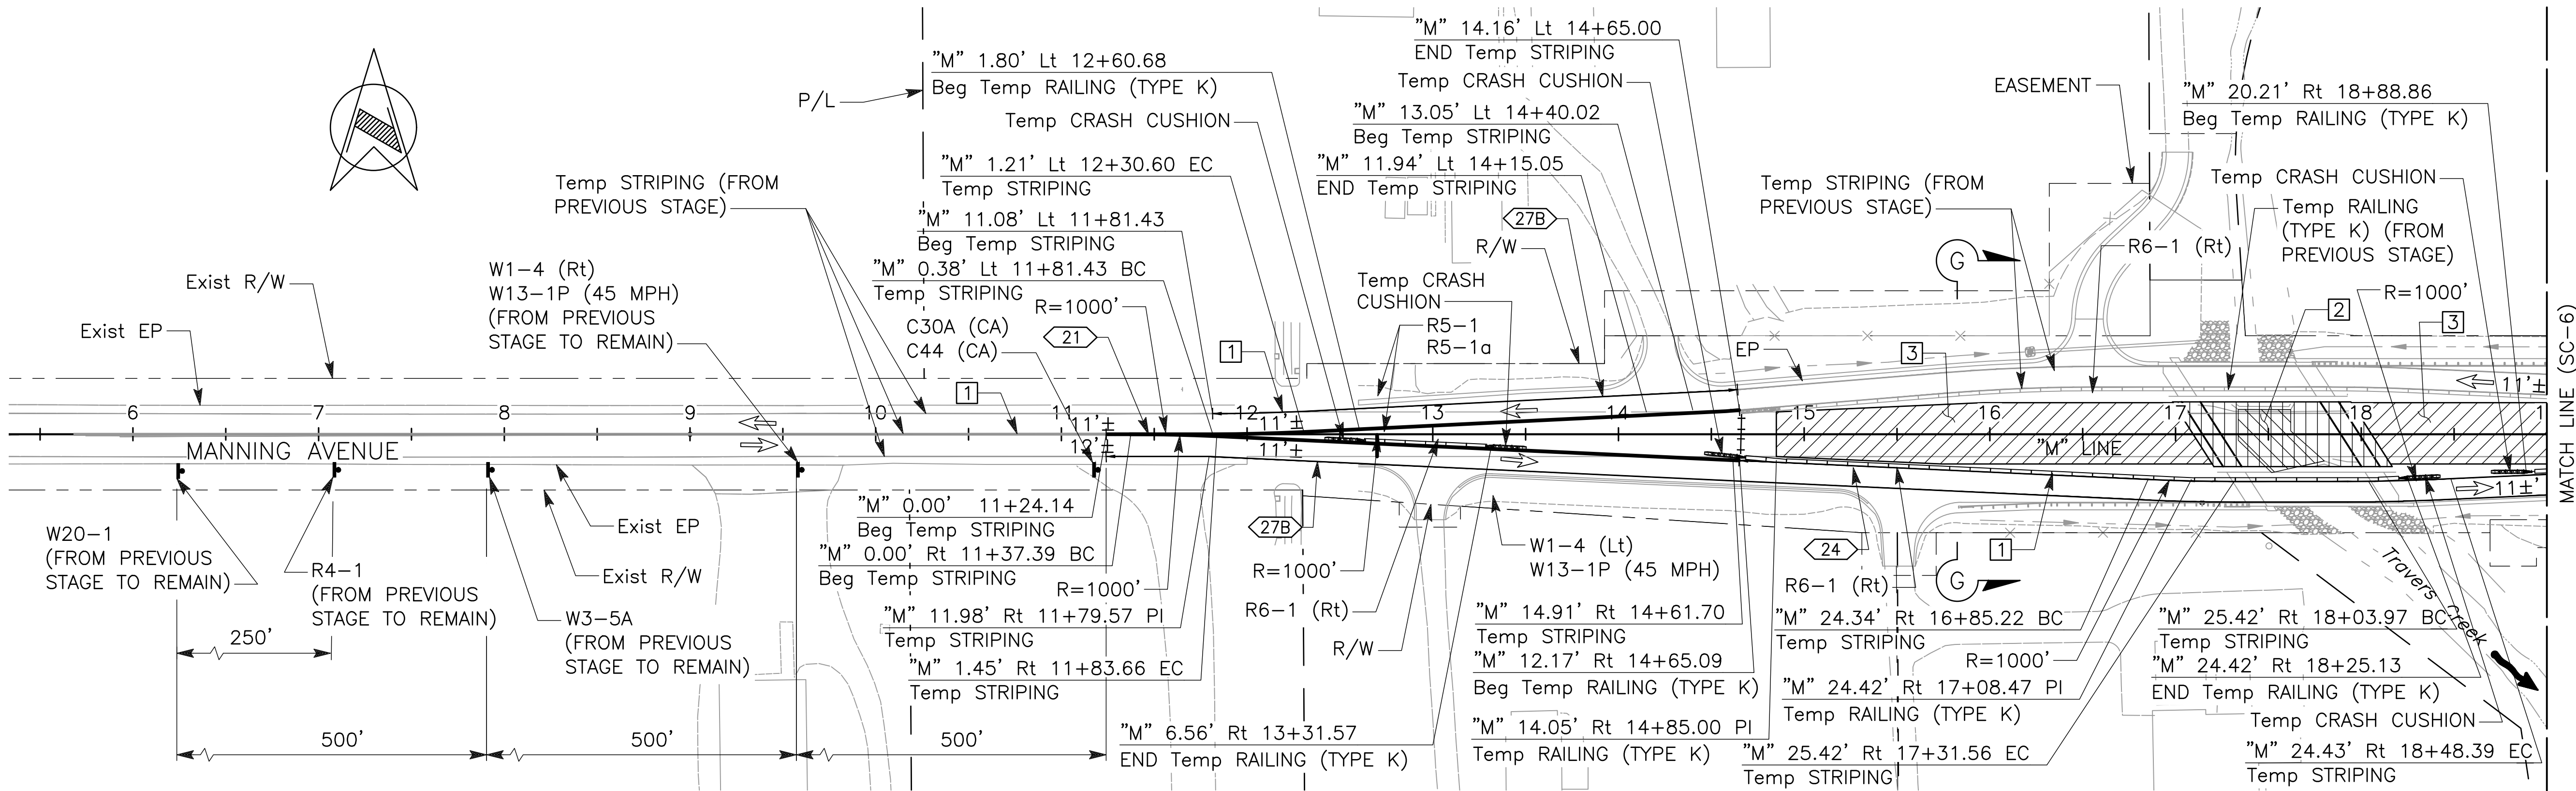

STAGE 3 CONSTRUCTION NOTES:

- REMOVE CONFLICTING TRAFFIC HANDLING MEASURES FROM PREVIOUS STAGE. PLACE TEMPORARY RAILING (TYPE K), TEMPORARY CRASH CUSHIONS, TEMPORARY STRIPING, AND OTHER TRAFFIC HANDLING MEASURES.
- REMOVE EXISTING BRIDGE, CONSTRUCT BRIDGE.
- CONSTRUCT REMAINING ROADWAY IMPROVEMENTS. FEATHER PAVEMENT AND USE TEMPORARY PAVEMENT AS NEEDED TO MAINTAIN TRAFFIC.

STAGE 4 CONSTRUCTION NOTE:


PLACE FINAL HMA LIFT AND OVERLAY UTILIZING FLAGGING AND TWO-WAY REVERSIBLE TRAFFIC CONTROL. PLACE FINAL STRIPING, SEE PAVEMENT DELINEATION AND SIGN PLAN FOR INFORMATION.

STAGE 3 TRAFFIC HANDLING NOTES:

- SHIFT EASTBOUND MANNING AVENUE TRAFFIC SOUTH ONTO NEW BRIDGE ROADWAY.
- MAINTAIN DRIVEWAY ACCESS DURING CONSTRUCTION. CONSOLIDATE DRIVEWAYS AS NEEDED.

STAGE 4 TRAFFIC HANDLING NOTE:


OPEN ALL LANES TO TRAFFIC.

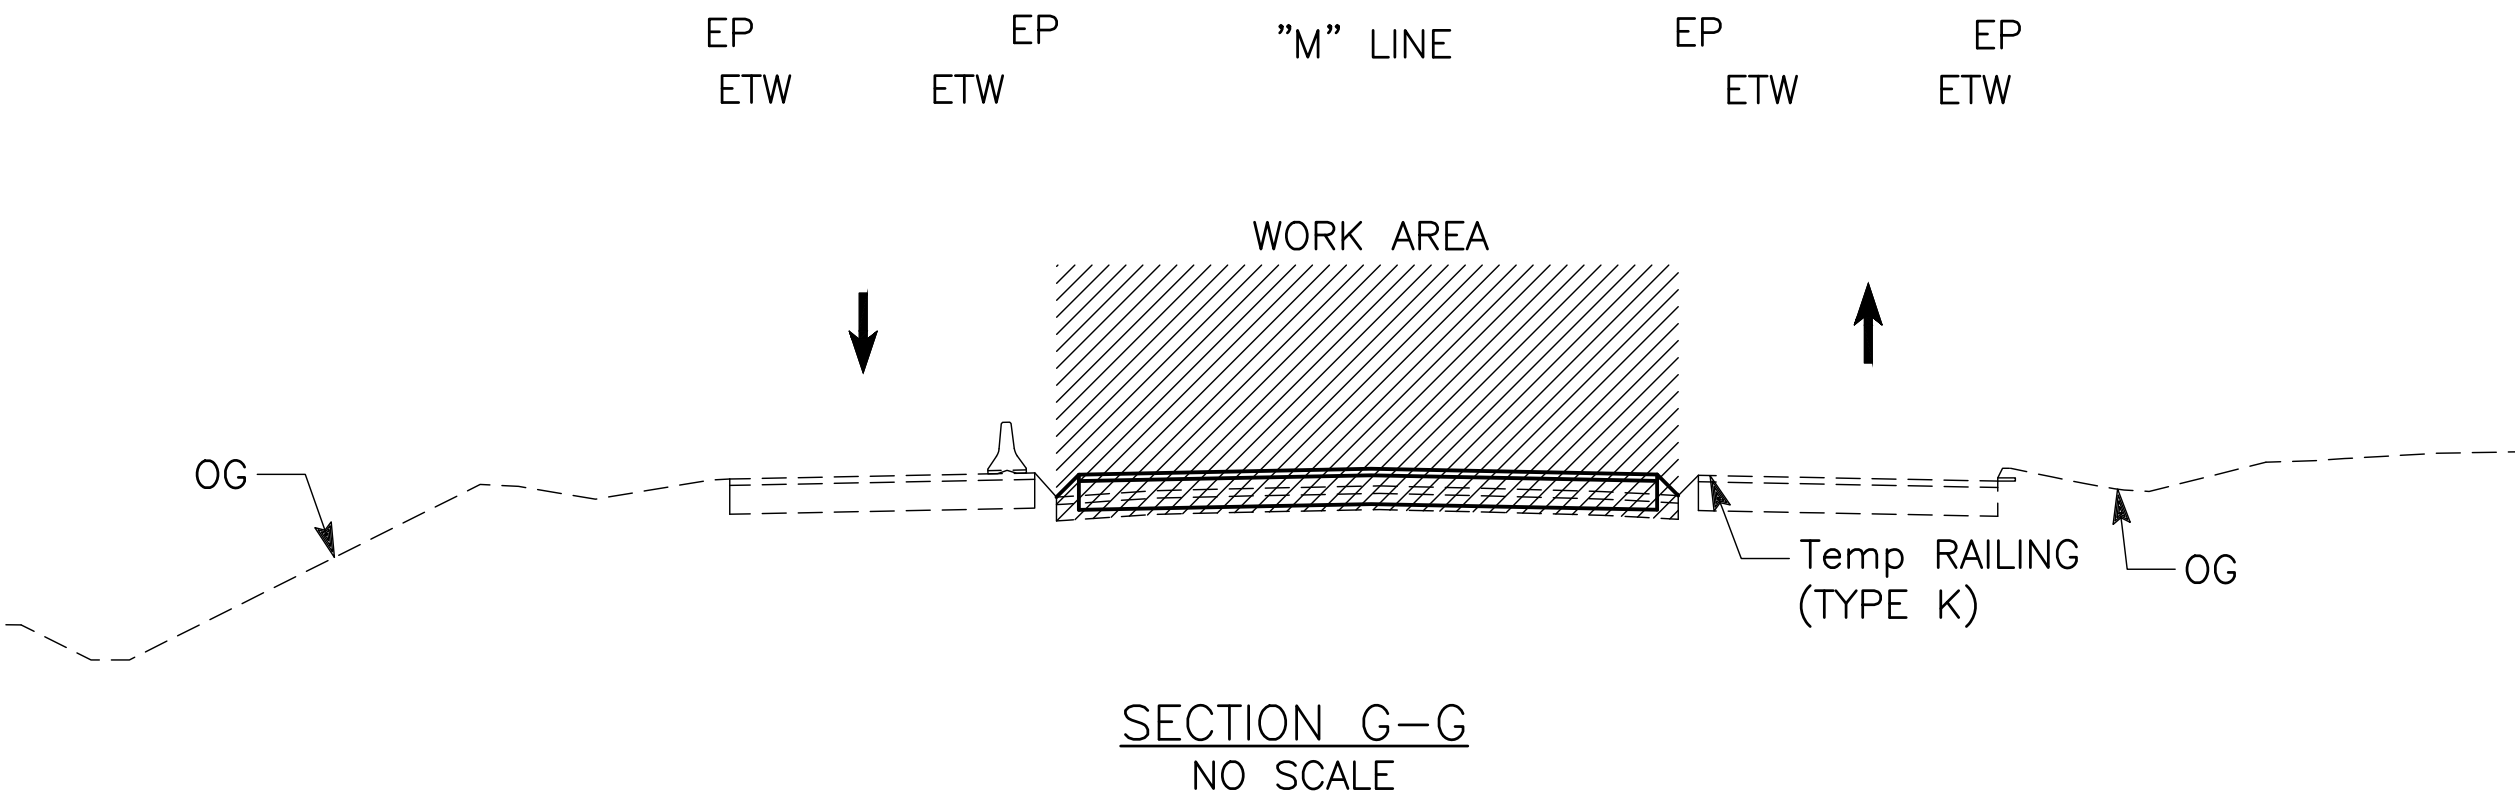

APPROVED FOR STAGE CONSTRUCTION AND TRAFFIC HANDLING WORK ONLY

		DATE	RECORD DRAWING		SCALE		 	PROJECT			DEPARTMENT OF PUBLIC WORKS AND PLANNING		
DESIGNED: EB		07/07/26	RESIDENT ENGINEER		HORIZ 0  100'			TRAVERS CREEK BRIDGE ON MANNING AVENUE			STAGE CONSTRUCTION AND TRAFFIC HANDLING PLAN STAGE 3 AND 4		
DRAWN: CM		07/07/26											
CHECKED: GG		07/07/26											
FOR RIGHT OF WAY DATA AND ACCURATE ACCESS DETERMINATION, SEE DOCUMENTS IN THE DEPARTMENT OF PUBLIC WORKS AND PLANNING.						ROAD NO. S0900		BRIDGE NO. 42C-0687	DRAWING NO. 11256		SHEET NO. SC-6	TOTAL 62	

FOR COMPLETE RIGHT OF WAY AND ACCURATE ACCESS
DATA, SEE RIGHT OF WAY RECORD MAPS AT FRESNO
COUNTY OFFICE.

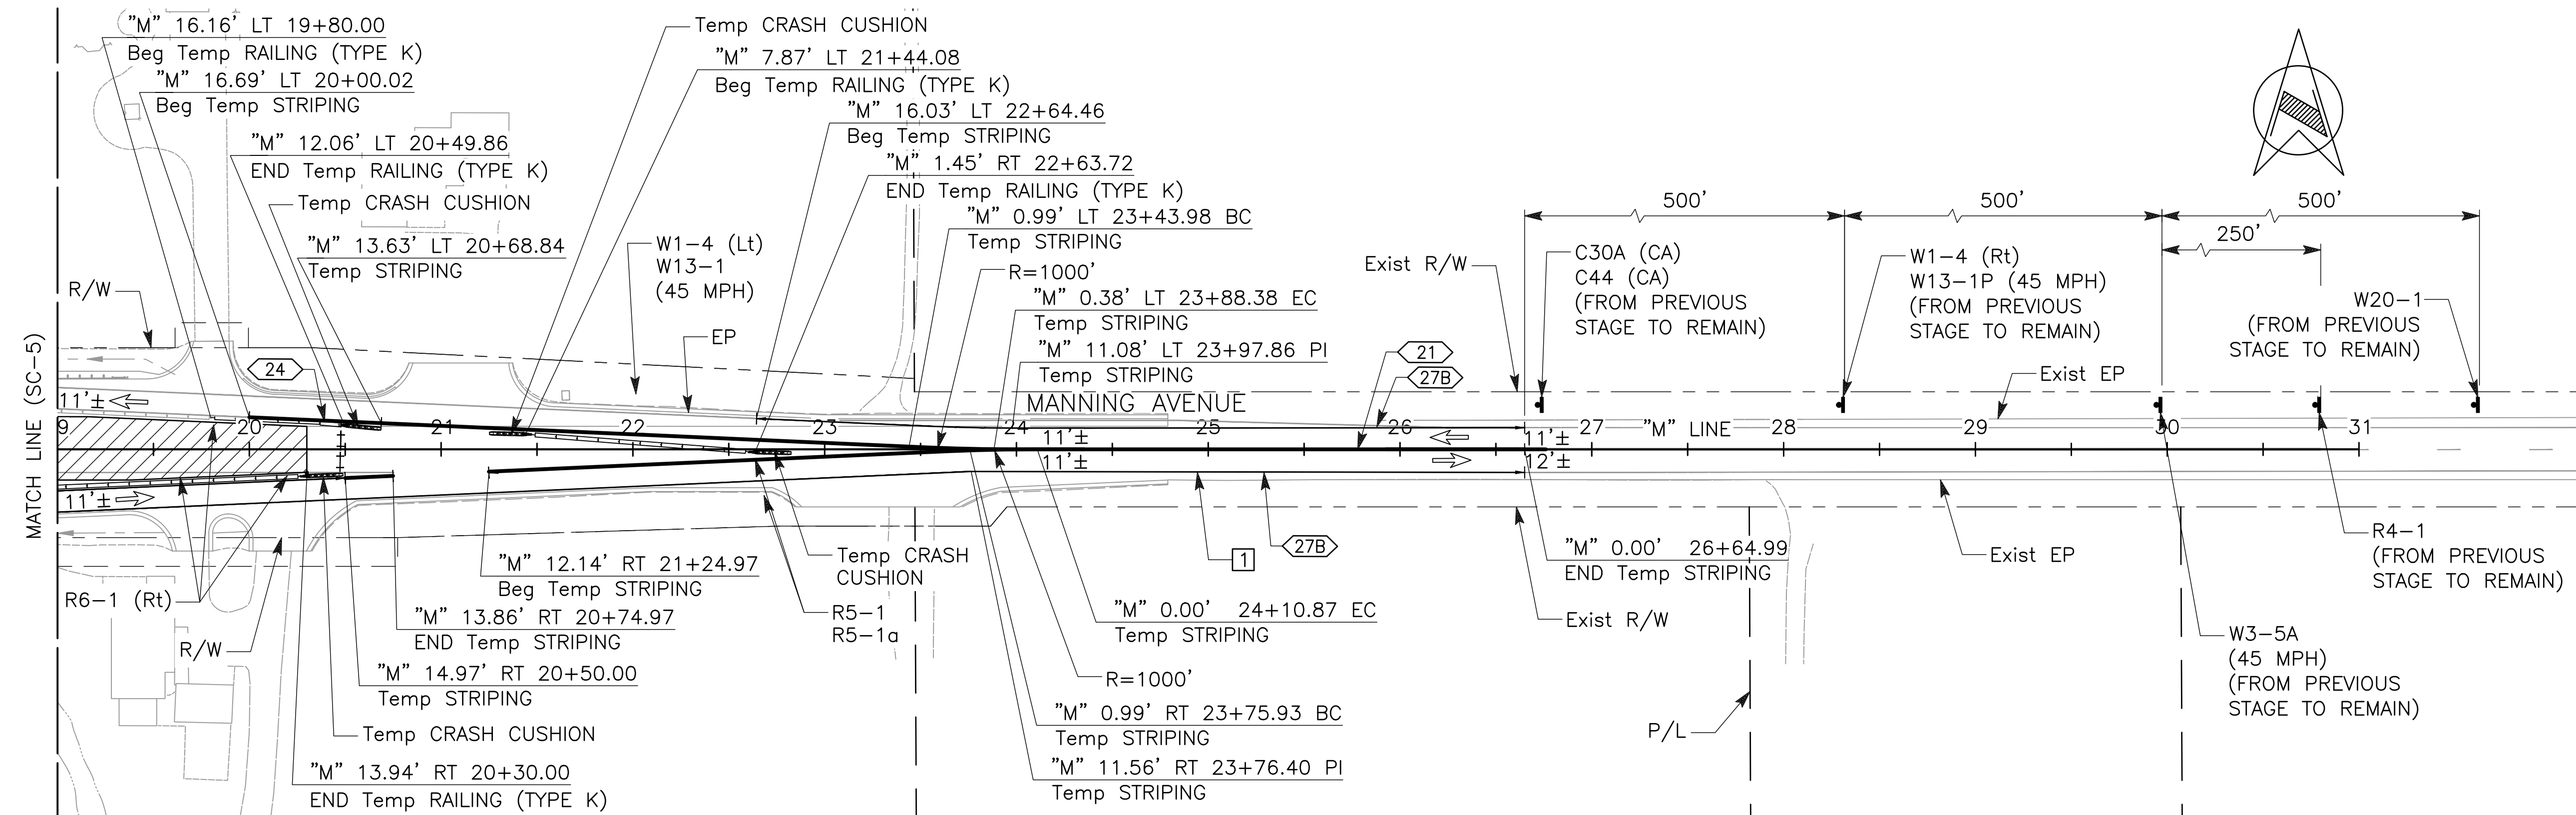


	DATE	RECORD DRAWING		SCALE		PROJECT		DEPARTMENT OF PUBLIC WORKS AND PLANNING								
DESIGNED: EB	07/07/26	RESIDENT ENGINEER				  Dewberry DEWBERRY ENGINEERING INC. 575 EAST LOCUST AVENUE SUITE 204 FRESNO, CA 93720				STAGE CONSTRUCTION AND TRAFFIC HANDLING PLAN STAGE 3 AND 4						
DRAWN: CM	07/07/26									ROAD NO. S0900		BRIDGE NO. 42C-0687		DRAWING NO. 11256	SHEET NO. SC-7	TOTAL 62
CHECKED: GG	07/07/26															
FOR RIGHT OF WAY DATA AND ACCURATE ACCESS DETERMINATION, SEE DOCUMENTS IN THE DEPARTMENT OF PUBLIC WORKS AND PLANNING.																

NOTES:

1. FOR ALL PAVEMENT STRIPING DETAILS, REFER TO CALTRANS STANDARD PLANS DATED 2023.


LEGEND:

- STRIPING DETAIL NUMBER
BEGIN OR END OF STRIPING DETAIL
RELOCATE ROADSIDE SIGN – TWO POST
OBJECT MARKER TYPE L-1 (CA)
OBJECT MARKER TYPE P (CA)
(MOUNTED TO GUARDRAIL NOSE)

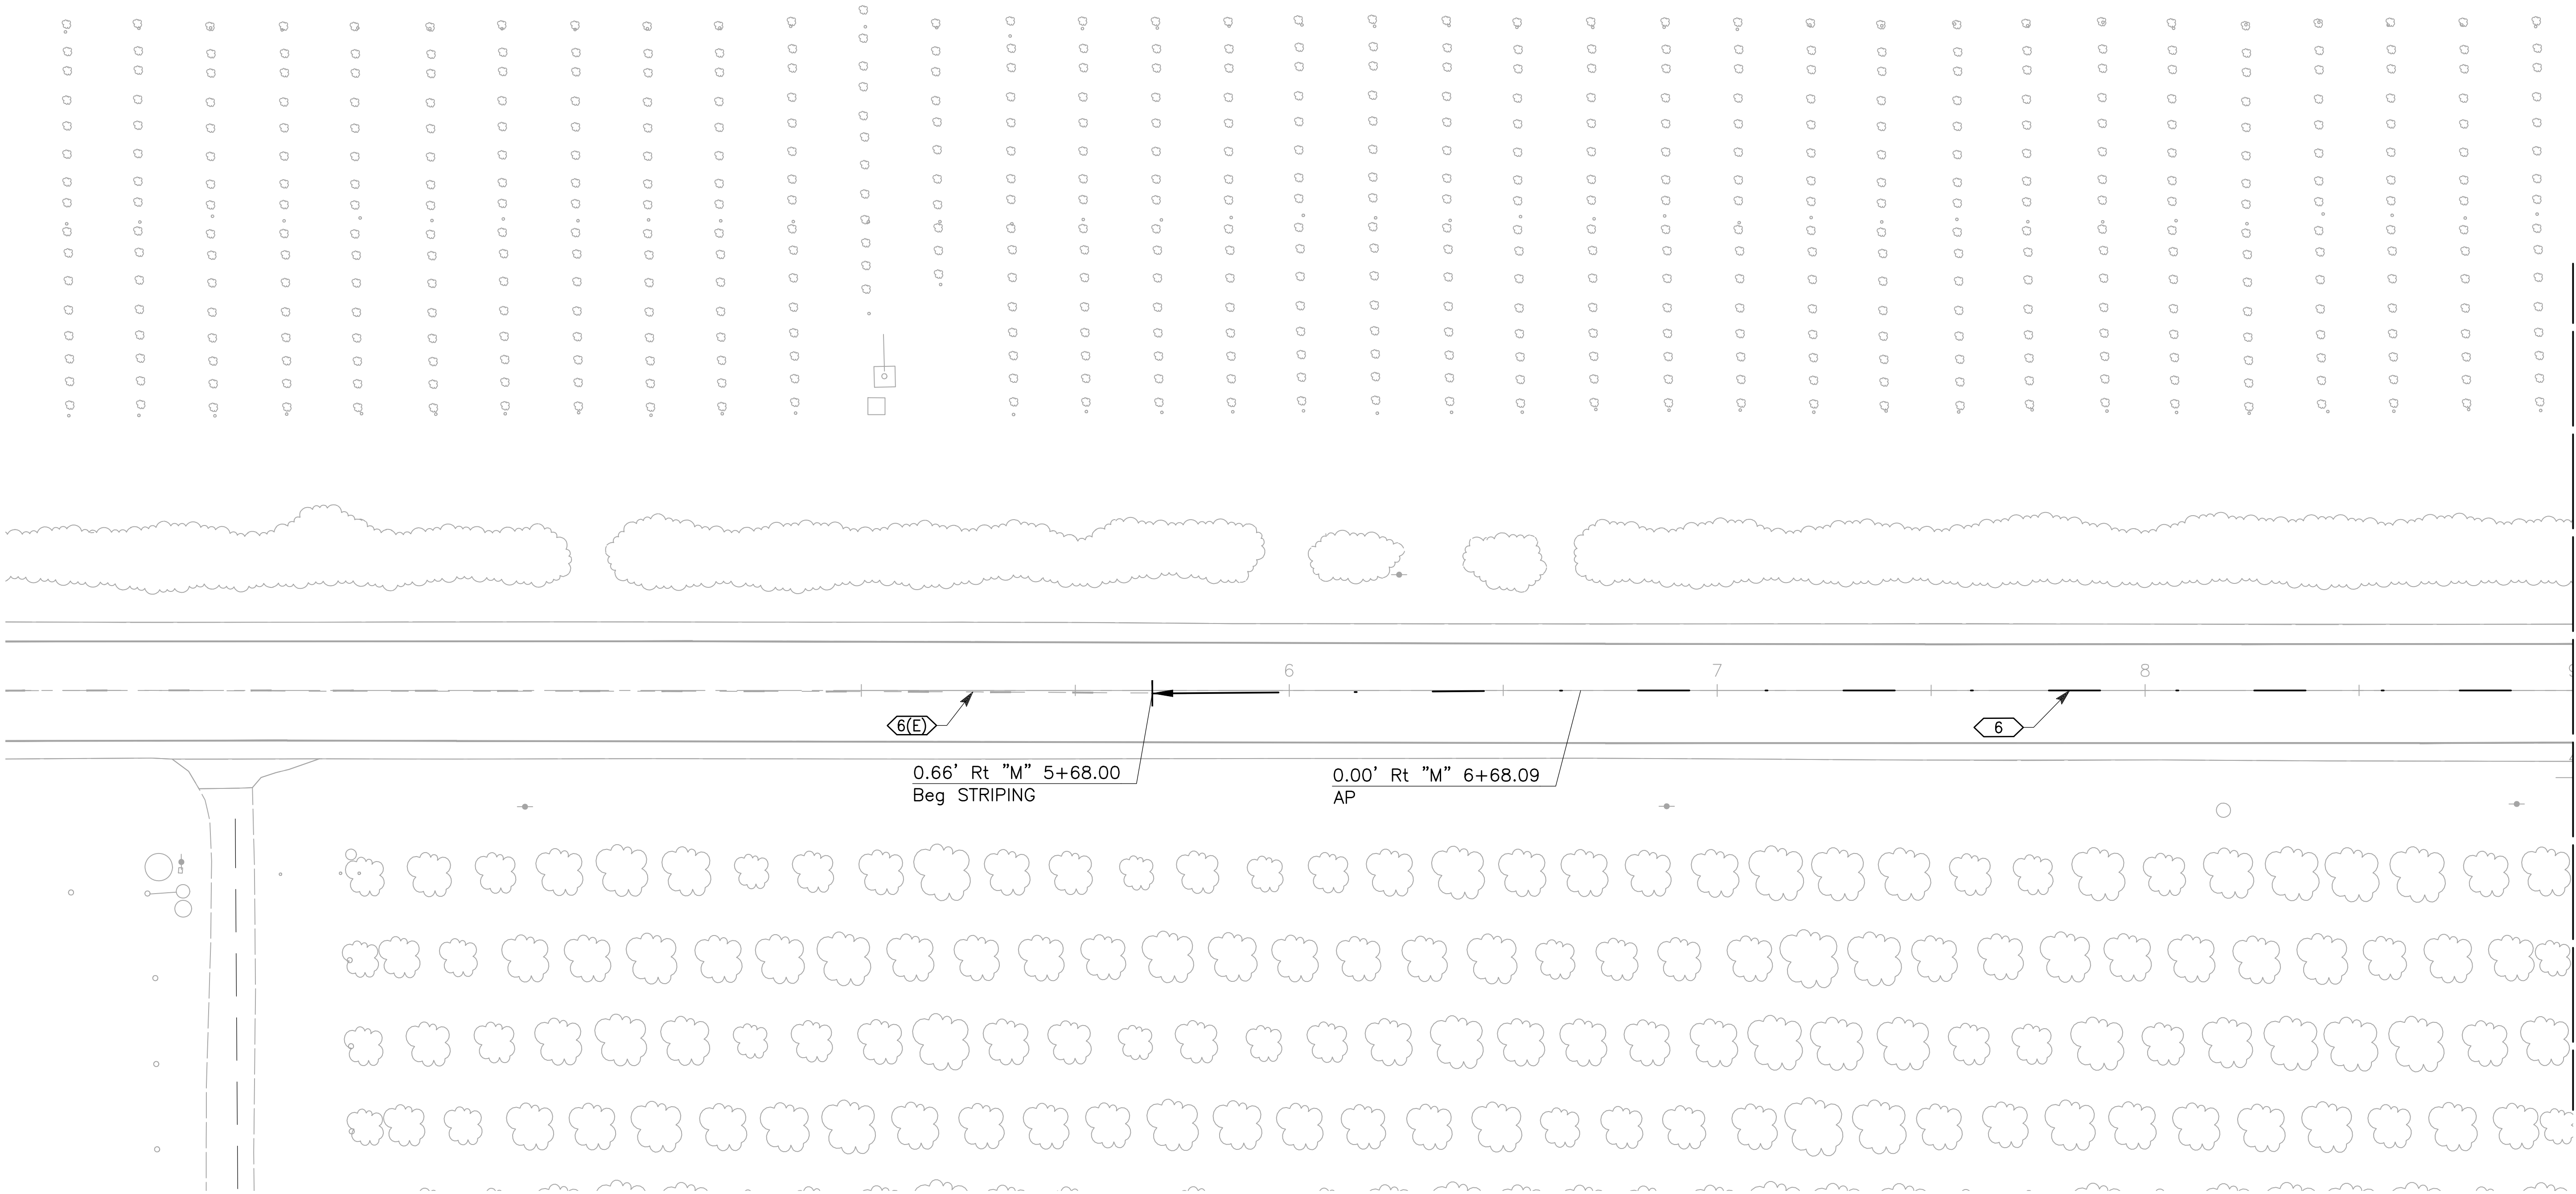



APPROVED FOR PAVEMENT DELINEATION AND SIGN WORK ONLY

		RECORD DRAWING		SCALE		PROJECT		DEPARTMENT OF PUBLIC WORKS AND PLANNING	
DESIGNED: EB	07/07/26	RESIDENT ENGINEER	DATE	HORIZ 020'40'		TRAVERS CREEK BRIDGE ON MANNING AVENUE		PAVEMENT DELINEATION AND SIGN PLANS	
DRAWN: CM	07/07/26								
CHECKED: GG	07/07/26								
FOR RIGHT OF WAY DATA AND ACCURATE ACCESS DETERMINATION, SEE DOCUMENTS IN THE DEPARTMENT OF PUBLIC WORKS AND PLANNING.									
				Dewberry DEWBERRY ENGINEERING INC. 575 EAST LOCUST AVENUE SUITE 204 FRESNO, CA 93720		ROAD NO. S0900BRIDGE NO. 42C-0687		DRAWING NO. 11256SHEET NO. PD-1TOTAL 62	

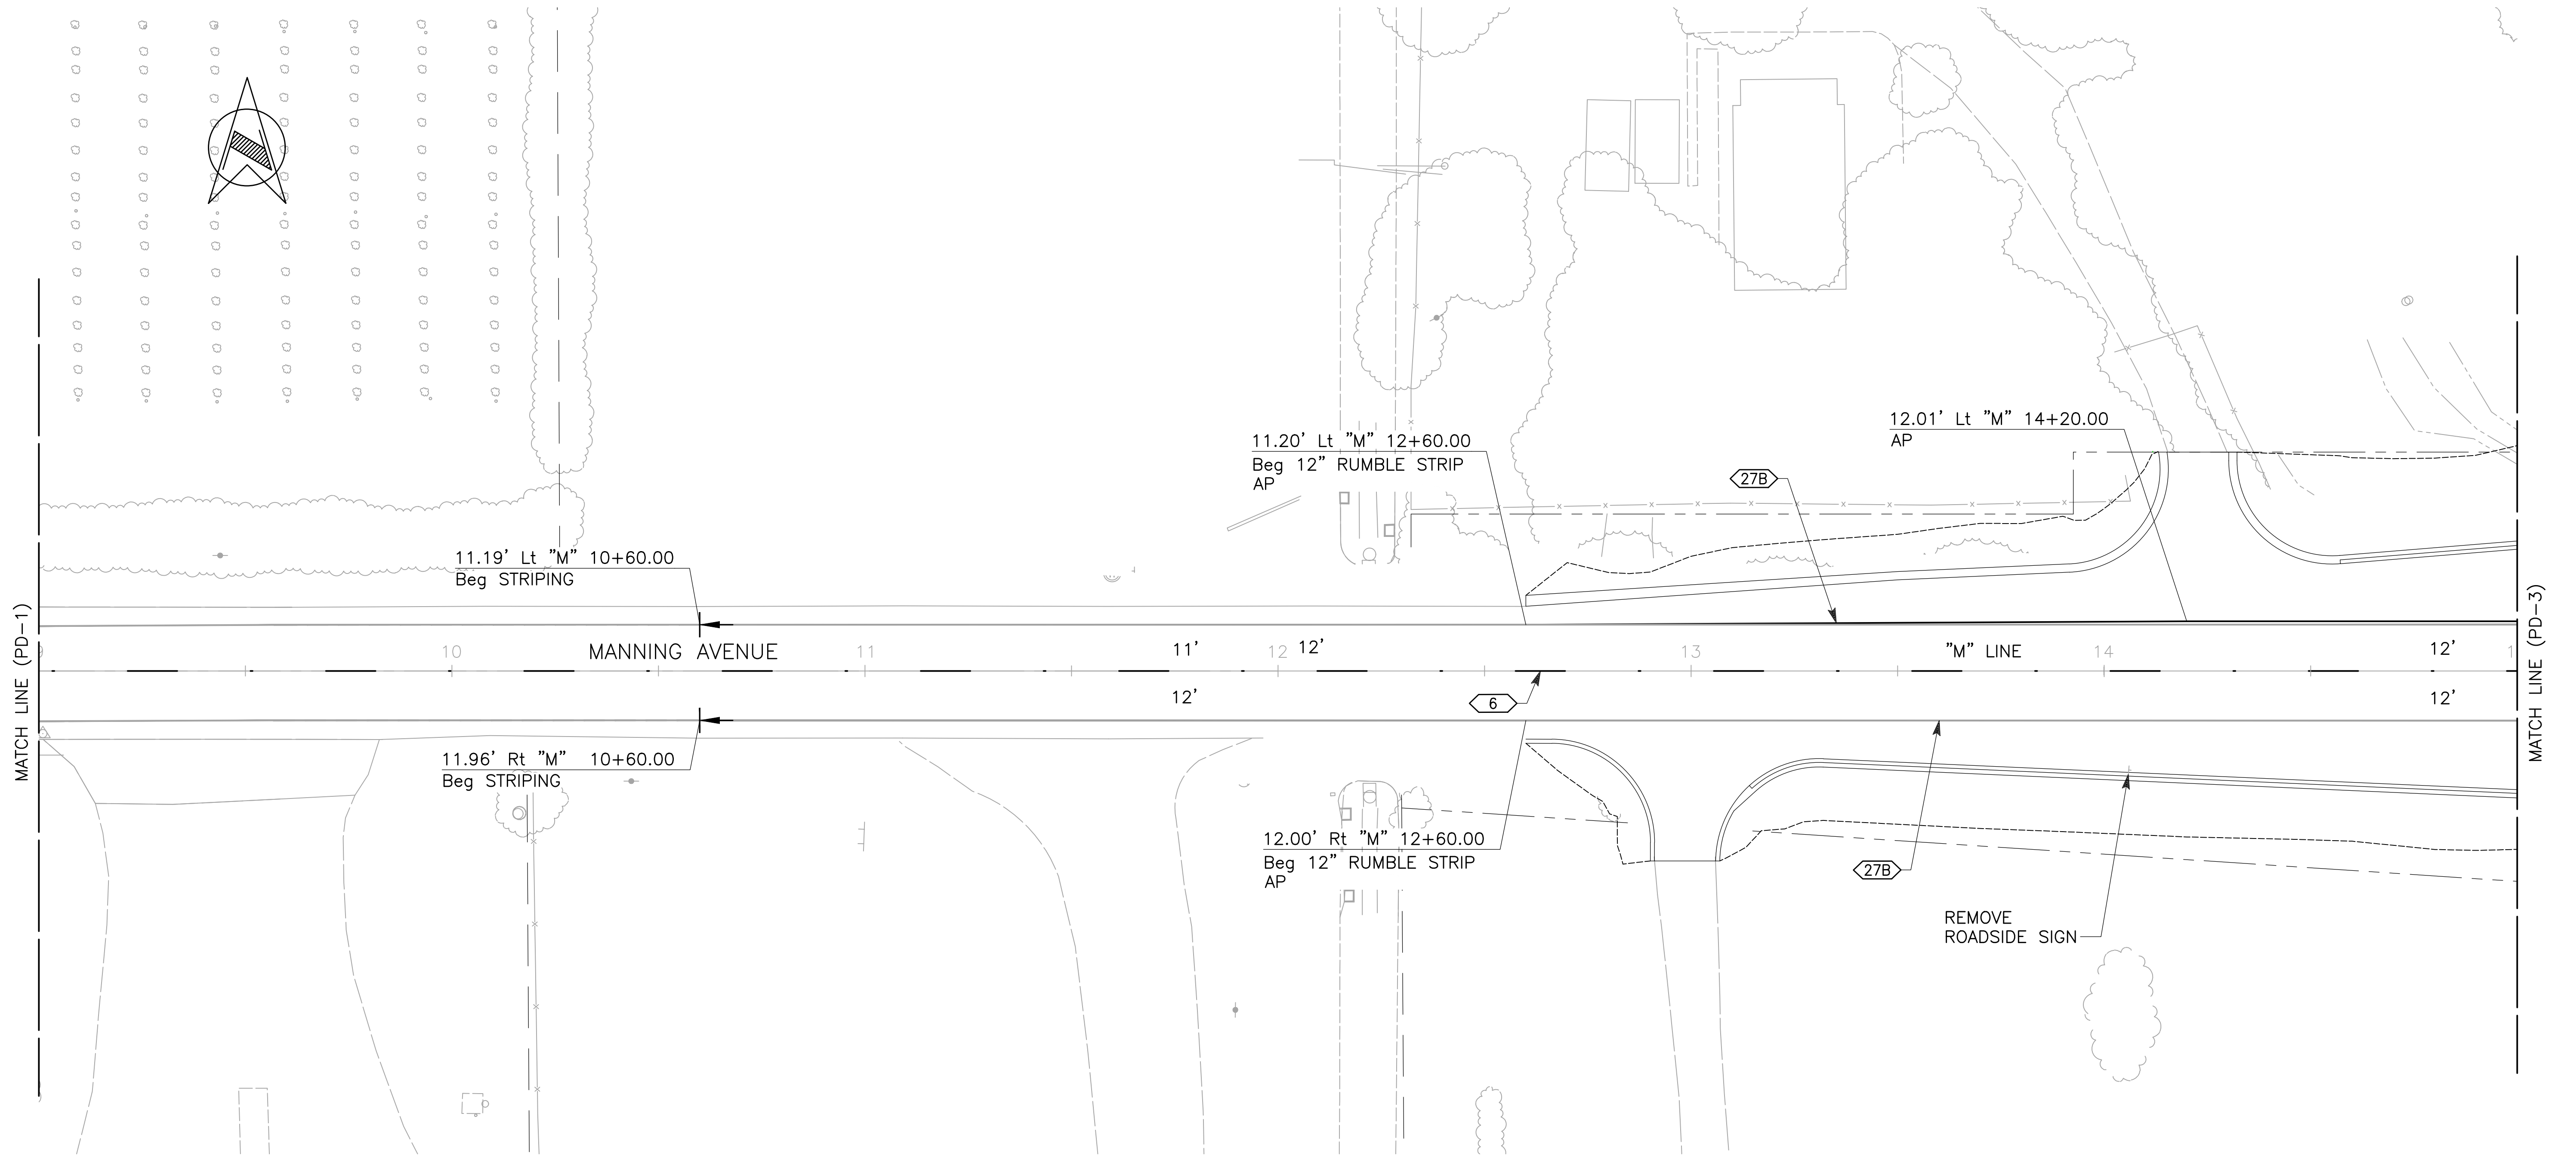


APPROVED FOR PAVEMENT DELINEATION AND SIGN WORK ONLY

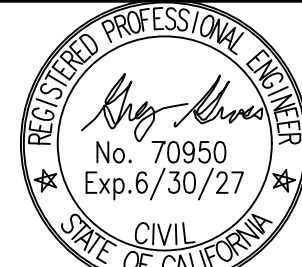	DATE	RECORD DRAWING		SCALE		PROJECT		DEPARTMENT OF PUBLIC WORKS AND PLANNING	
DESIGNED: EB	07/07/26	RESIDENT ENGINEER		DATE		TRAVERS CREEK BRIDGE ON MANNING AVENUE		PAVEMENT DELINEATION AND SIGN PLANS	
DRAWN: CM	07/07/26			HORIZ 0 20' 40'					
CHECKED: GG	07/07/26								
FOR RIGHT OF WAY DATA AND ACCURATE ACCESS DETERMINATION, SEE DOCUMENTS IN THE DEPARTMENT OF PUBLIC WORKS AND PLANNING.									
						 Dewberry® DEWBERRY ENGINEERING INC. 575 EAST LOCUST AVENUE SUITE 204 FRESNO, CA 93720			
						ROAD NO. S0900		BRIDGE NO. 42C-0687	
						DRAWING NO. 11256		SHEET NO. PD-2 TOTAL 62	

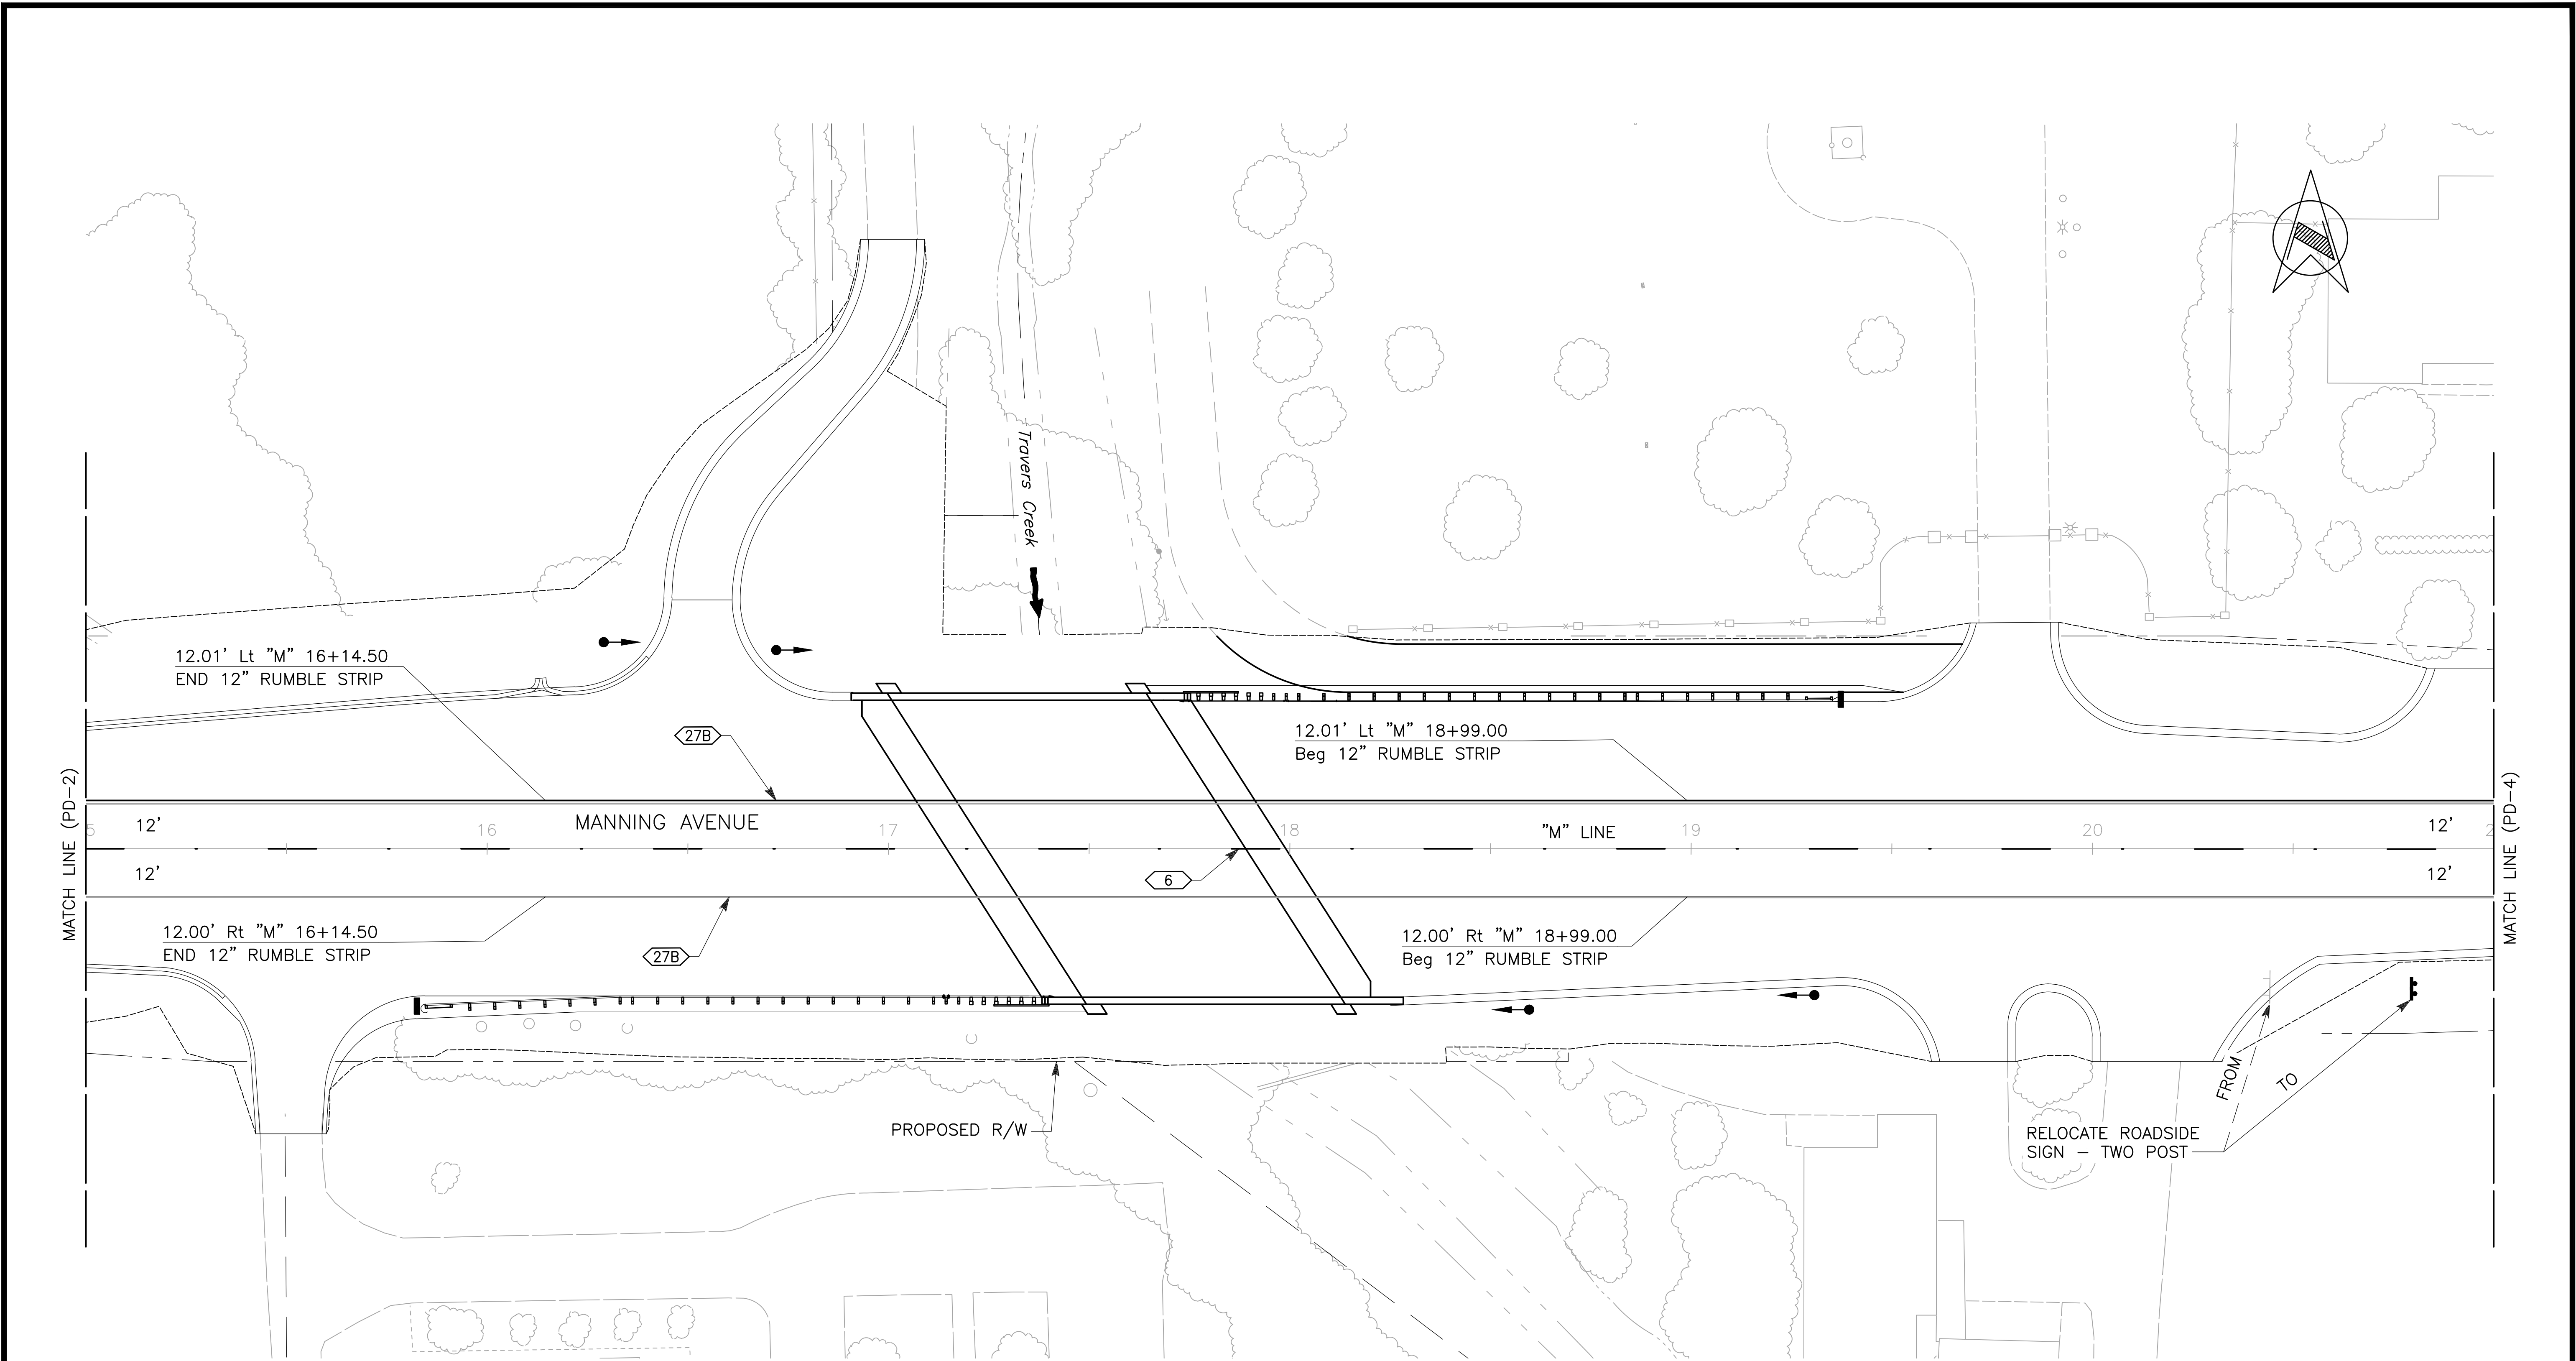




APPROVED FOR PAVEMENT DELINEATION AND SIGN WORK ONLY

	DATE	RECORD DRAWING		SCALE		 DEWBERRY ENGINEERING INC. 575 EAST LOCUST AVENUE SUITE 204 FRESNO, CA 93720	PROJECT			DEPARTMENT OF PUBLIC WORKS AND PLANNING		
DESIGNED: EB	07/07/26	RESIDENT ENGINEER	DATE	HORIZ 	TRAVERS CREEK BRIDGE ON MANNING AVENUE			PAVEMENT DELINEATION AND SIGN PLANS				
DRAWN: CM	07/07/26											
CHECKED: GG	07/07/26											
FOR RIGHT OF WAY DATA AND ACCURATE ACCESS DETERMINATION, SEE DOCUMENTS IN THE DEPARTMENT OF PUBLIC WORKS AND PLANNING.							ROAD NO. S0900	BRIDGE NO. 42C-0687		DRAWING NO. 11256	SHEET NO. PD-3	TOTAL 62

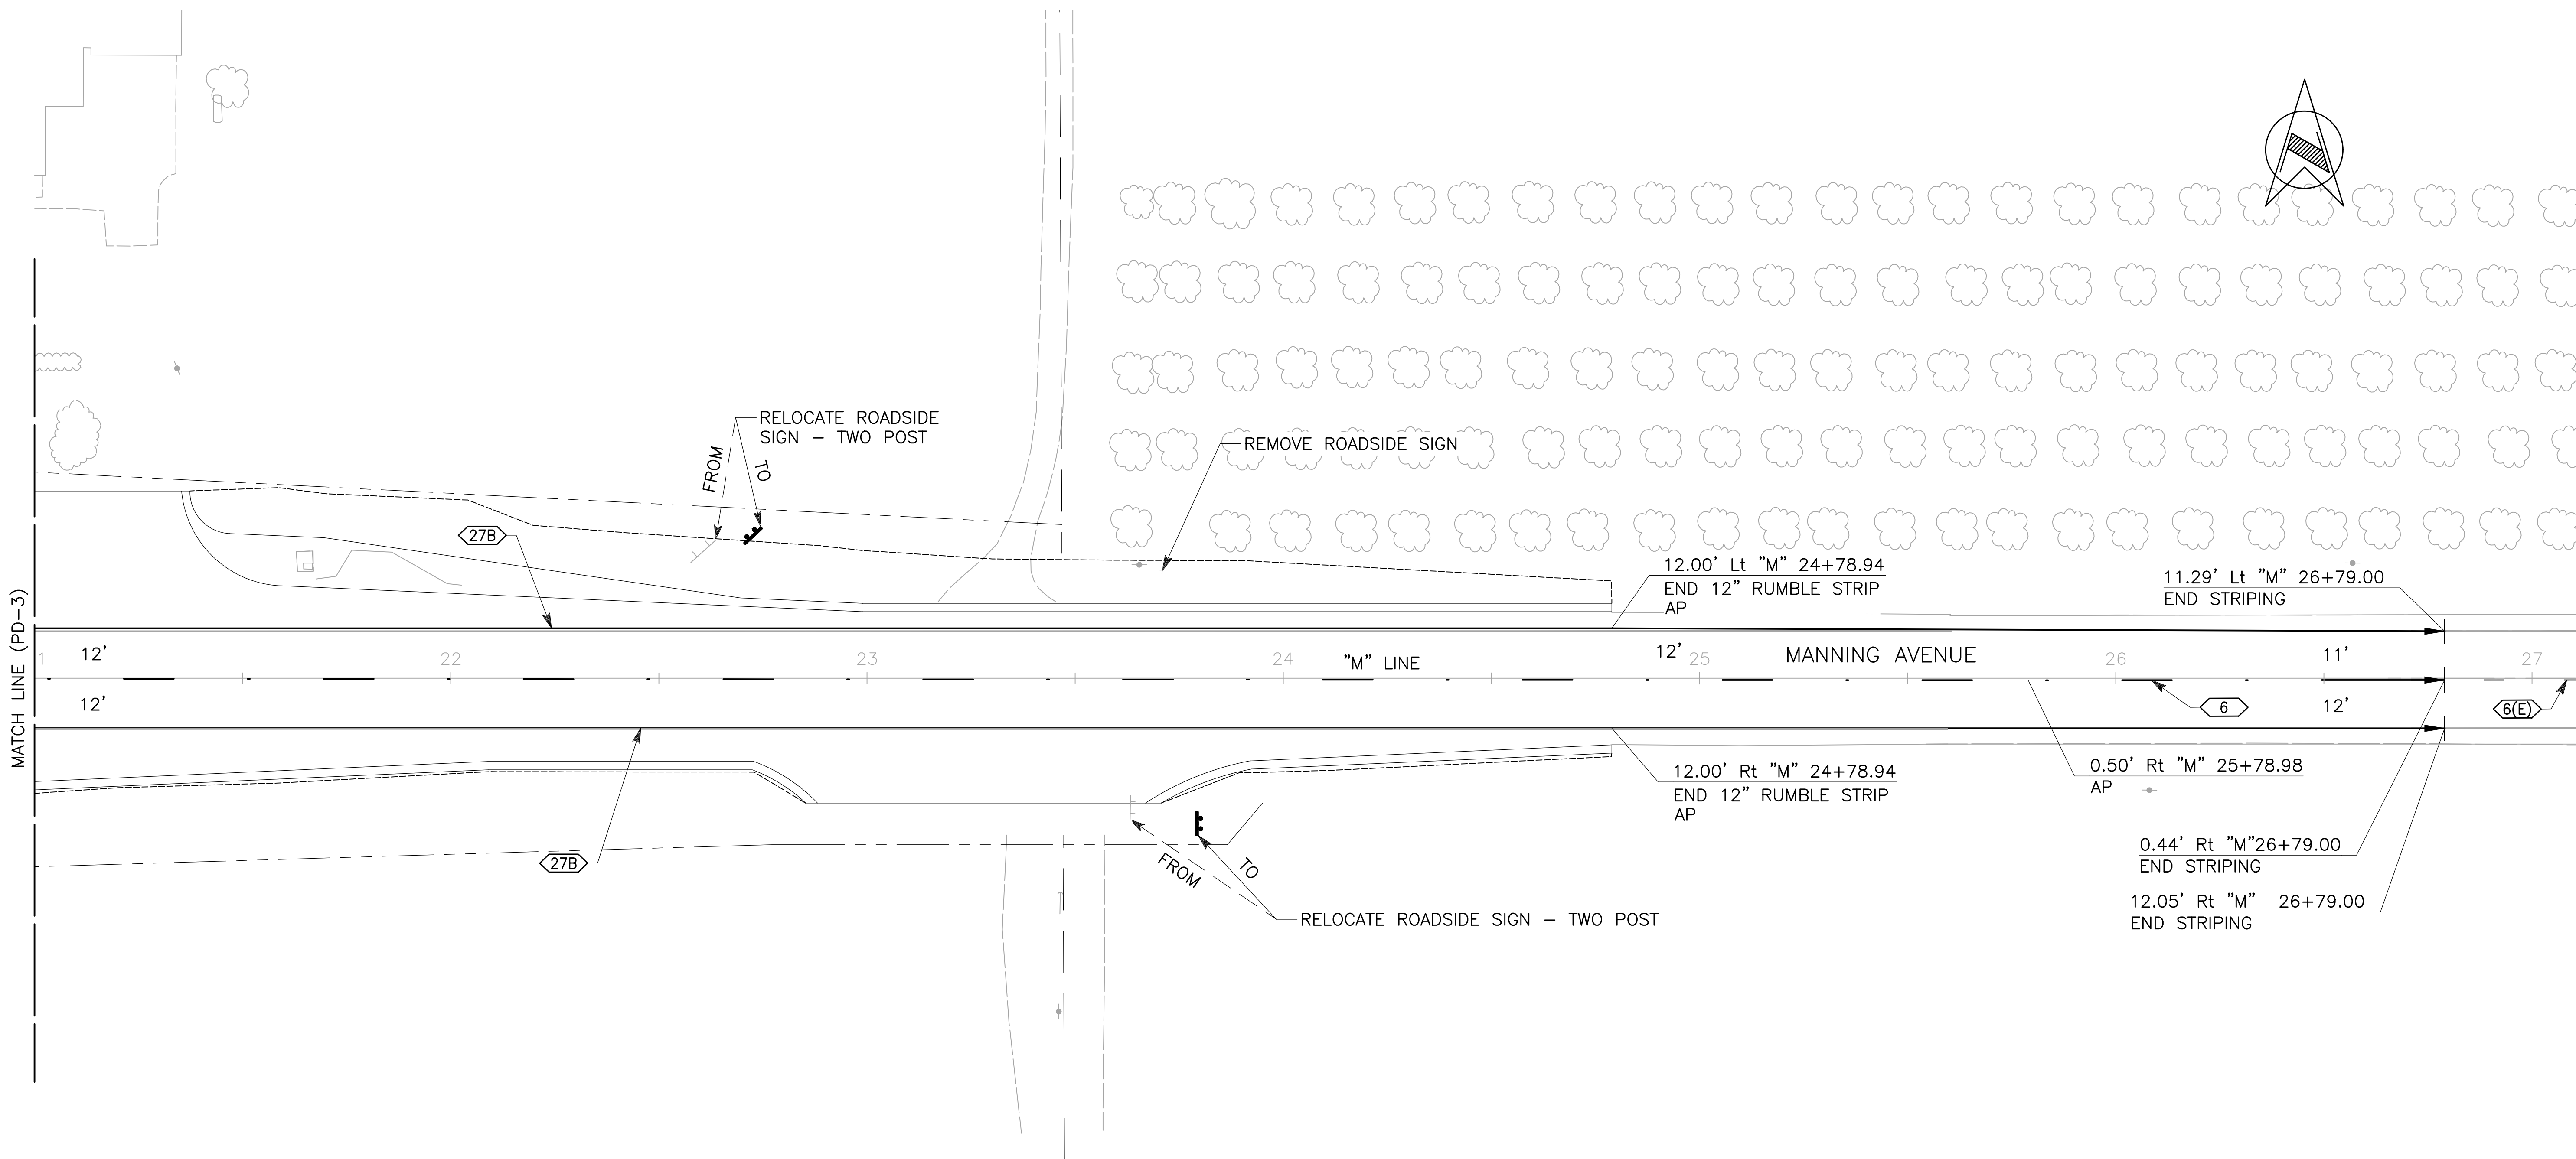


APPROVED FOR PAVEMENT DELINEATION AND SIGN WORK ONLY

 	DATE	RECORD DRAWING		SCALE		 Dewberry® DEWBERRY ENGINEERING INC. 575 EAST LOCUST AVENUE SUITE 204 FRESNO, CA 93720	PROJECT			DEPARTMENT OF PUBLIC WORKS AND PLANNING				
DESIGNED: EB	07/07/26	RESIDENT ENGINEER	DATE	HORIZ 	TRAVERS CREEK BRIDGE ON MANNING AVENUE			PAVEMENT DELINEATION AND SIGN PLANS						
DRAWN: CM	07/07/26				ROAD NO. S0900			BRIDGE NO. 42C-0687		DRAWING NO. 11256	SHEET NO. PD-4	TOTAL 62		
CHECKED: GG	07/07/26													
FOR RIGHT OF WAY DATA AND ACCURATE ACCESS DETERMINATION, SEE DOCUMENTS IN THE DEPARTMENT OF PUBLIC WORKS AND PLANNING.														

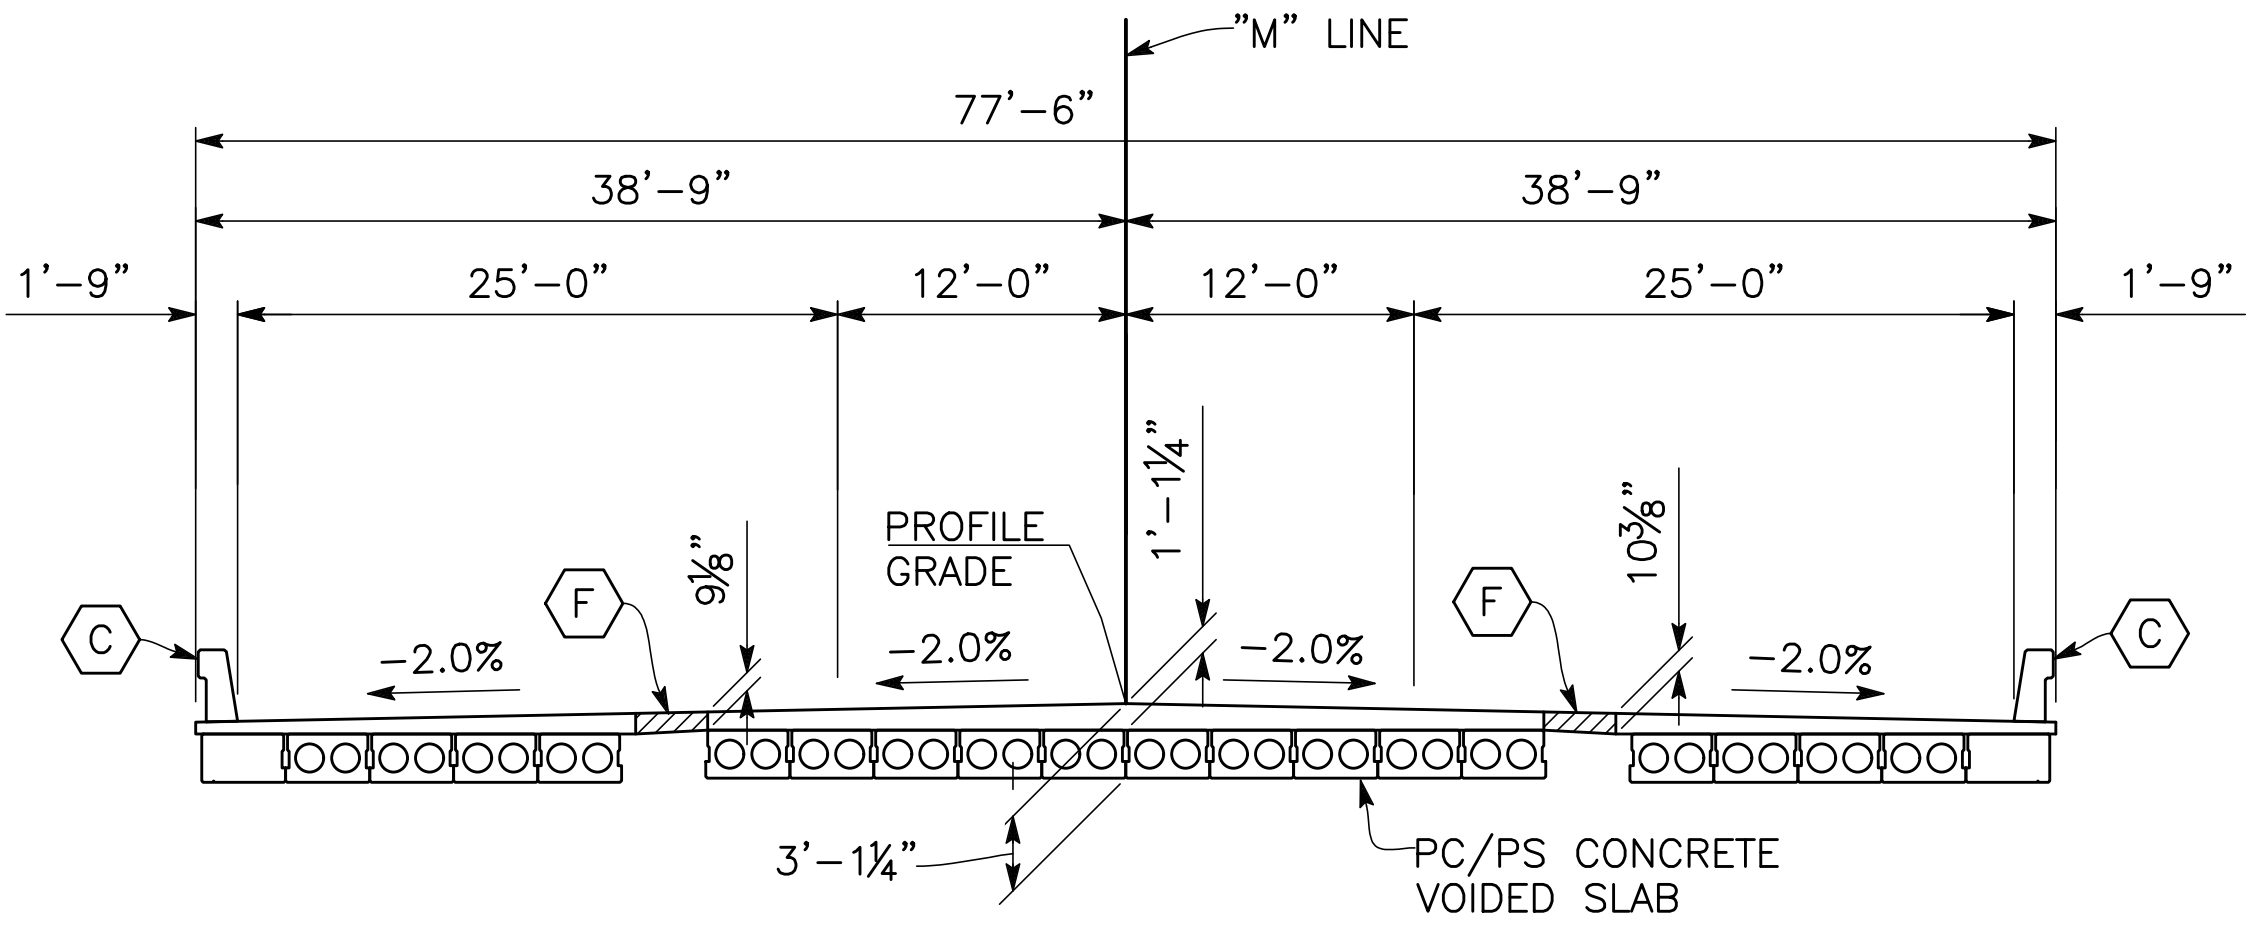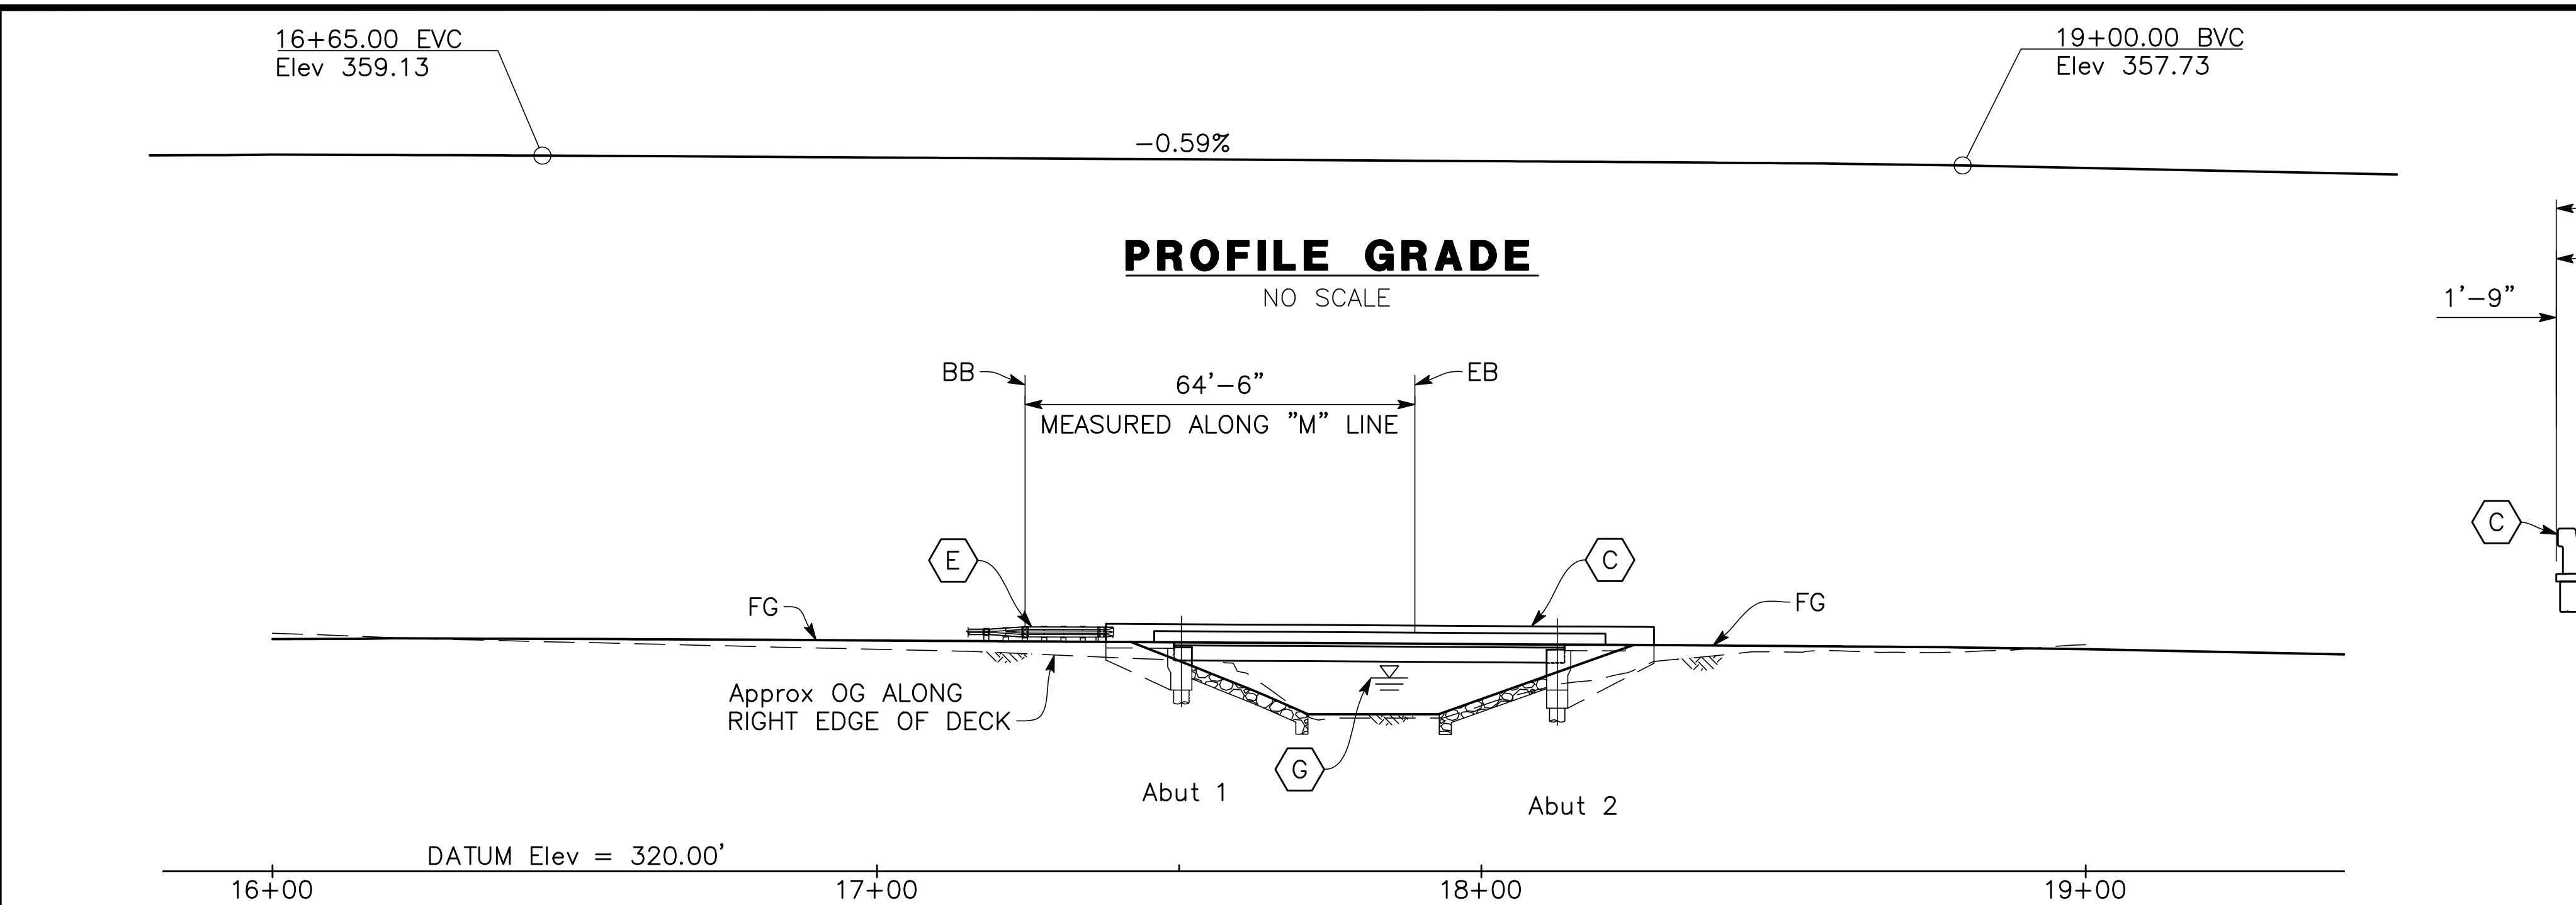

TYPICAL SECTION
1/8" = 1'-0"

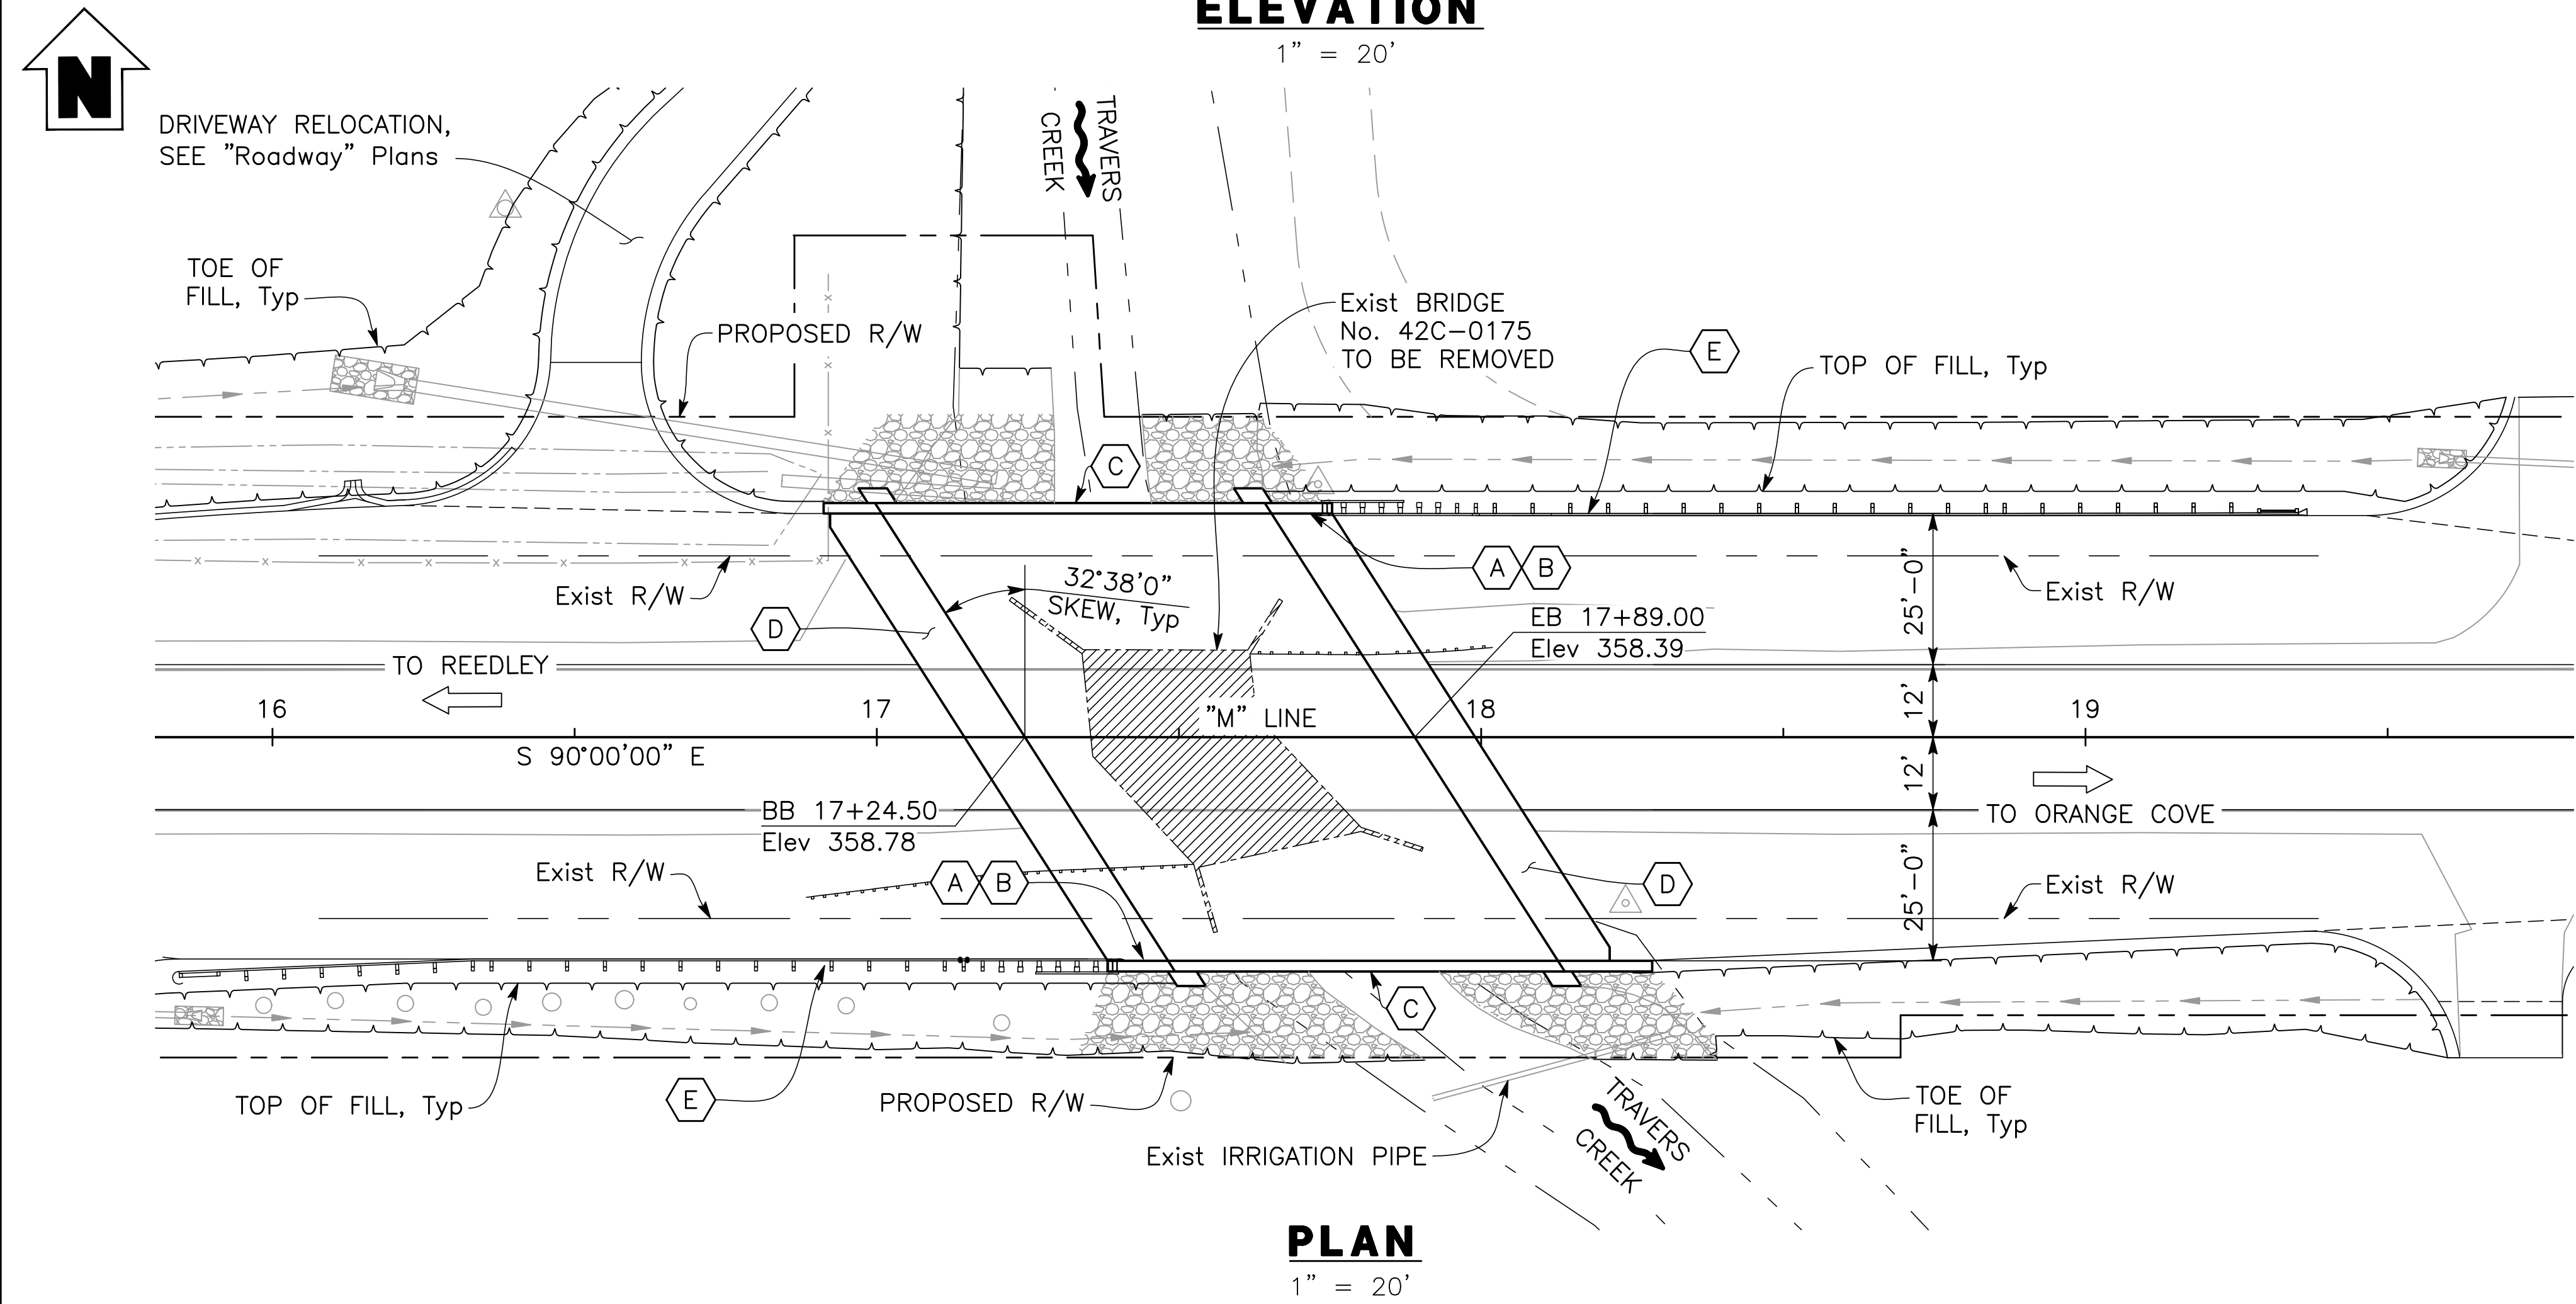

KEY NOTES:

- (A) Paint "Travers Creek Bridge"
- (B) Paint "Bridge No. 42C0687 FCBN: 10-103" and "Year Constructed"
- (C) Concrete Barrier Type 836
- (D) Structure Approach Slab, Type EQ (10)
- (E) MGS, see Roadway Plans
- (F) Closure Pour
- (G) For "HYDRAULIC SUMMARY" see "FOUNDATION PLAN" sheet

NOTES:

- For the location of "GENERAL NOTES", "QUANTITIES" and "INDEX TO PLANS" see the "INDEX TO PLANS" sheet.
- For "PILE DATE TABLE", see "FOUNDATION PLAN" sheet.

LEGEND:


- Indicates direction of water flow
- Indicates direction of traffic
- Indicates Existing Bridge
- Indicates New Structure
- Indicates Rock Slope Protection, see Roadway Plans
- Indicates 100 Yr Water Surface Elevation = 354.1'

	DATE	RECORD DRAWING		SCALE		  Dewberry DEWBERRY ENGINEERING INC. 11060 WHITE ROCK ROAD SUITE 200 RANCHO CORDOVA, CA 95670	PROJECT			DEPARTMENT OF PUBLIC WORKS AND PLANNING				
DESIGNED: F. CASIMIRO	7/6/26	RESIDENT ENGINEER	DATE	AS SHOWN			TRAVERS CREEK BRIDGE ON MANNING AVENUE			GENERAL PLAN				
DRAWN: E. CISNEROS	7/6/26													
CHECKED: T. DUBOVIK	7/6/26													
FOR RIGHT OF WAY DATA AND ACCURATE ACCESS DETERMINATION, SEE DOCUMENTS IN THE DEPARTMENT OF PUBLIC WORKS AND PLANNING.														
						ROAD NO. S0900	BRIDGE NO. 42C-0687	DRAWING NO. 11256				SHEET NO. ST-1	TOTAL	62

INDEX TO PLANS


SHEET NO.	TITLE
ST-1	GENERAL PLAN
ST-2	INDEX TO PLANS
ST-3	DECK CONTOURS
ST-4	FOUNDATION PLAN
ST-5	STAGED CONSTRUCTION
ST-6	ABUTMENT 1 LAYOUT
ST-7	ABUTMENT 2 LAYOUT
ST-8	ABUTMENT DETAILS NO. 1
ST-9	ABUTMENT DETAILS NO. 2
ST-10	ABUTMENT DETAILS NO. 3
ST-11	ABUTMENT DETAILS NO. 4
ST-12	ABUTMENT DETAILS NO. 5
ST-13	ABUTMENT DETAILS NO. 6
ST-14	TYPICAL SECTION
ST-15	PRECAST SLAB LAYOUT
ST-16	PRECAST SLAB DETAILS NO. 1
ST-17	PRECAST SLAB DETAILS NO. 2
ST-18	PRECAST SLAB DETAILS NO. 3
ST-19	PRECAST SLAB DETAILS NO. 4
ST-20	STRUCTURE APPROACH DETAILS
ST-21	LOG OF TEST BORINGS

CALTRANS STANDARD
PLANS DATED 2023

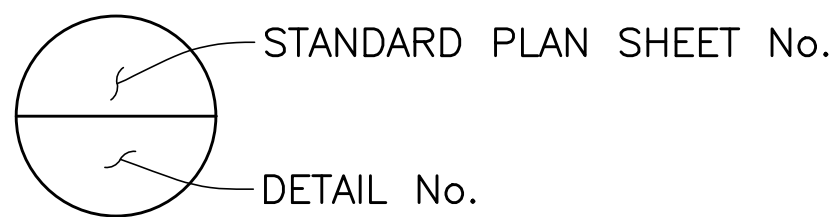

QUANTITIES

BID ITEM	QTY	UNIT
STRUCTURE EXCAVATION (BRIDGE)	252	CY
STRUCTURE BACKFILL (BRIDGE)	81	CY
30" CAST-IN-DRILLED-HOLE CONCRETE PILING	1097	LF
STRUCTURAL CONCRETE, BRIDGE	176	CY
STRUCTURAL CONCRETE, BRIDGE (POLYMER FIBER)	170	CY
STRUCTURAL CONCRETE, APPROACH SLAB TYPE EQ (10)	67	CY
FURNISH PRECAST PRESTRESSED CONCRETE DECK UNIT (SLAB TYPE) (60-70')	20	EA
ERECT PRECAST PRESTRESSED CONCRETE DECK UNITS	20	EA
JOINT SEAL (MR = 1/2")	185	LF
BAR REINFORCING STEEL (BRIDGE)	96941	LB
BRIDGE REMOVAL	1	LS
MISCELLANEOUS METAL (BRIDGE)	5076	LB
CONCRETE BARRIER (TYPE 836)	175	LF

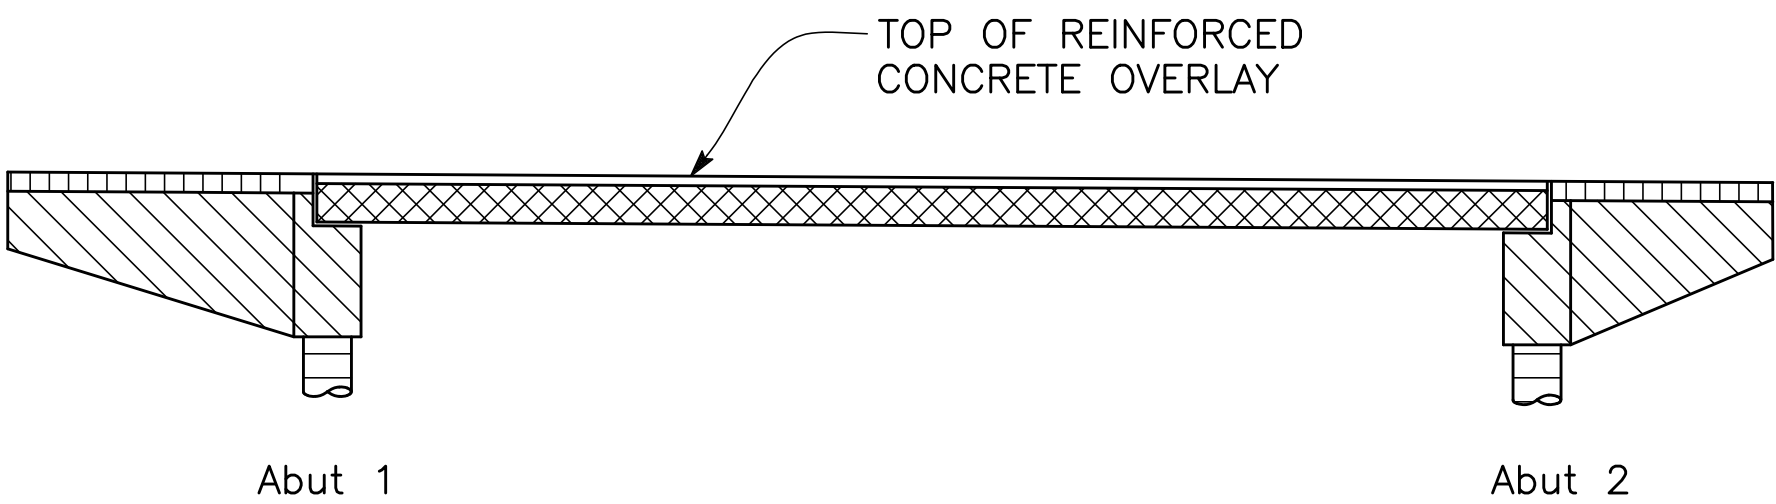

CONCRETE STRENGTH AND TYPE LIMITS

NO SCALE

LEGEND:

	Structural Concrete, Bridge (Polymer Fiber) (f'c = 4000 psi @ 28 days)
	Structural Concrete, Bridge (f'c = 3600 psi @ 28 days)
	Cast-In-Drilled-Hole Concrete Piling (f'c = 4000 psi @ 28 days)
	Precast Prestressed Concrete Slab (See "Precast Slab Details" for strength required)
	Structural Concrete, Approach Slab (f'c = 3600 psi @ 28 days)

GENERAL NOTES

LOAD AND RESISTANCE FACTOR DESIGN

DESIGN: AASHTO LRFD Bridge Design Specifications, 2019 Edition with Caltrans Amendments, updated December 2023

Caltrans Standard Plans and Specifications, 2023 Edition with Revised Standard Plans, dated January 2024

Caltrans Structural Technical Policies as of January 2024

SEISMIC DESIGN: Caltrans Seismic Design Criteria (SDC), Version 2.0 dated April 2019 with Interim revisions dated October 2019.


DEAD LOAD: Includes 35 psf for future wearing surface

LIVE LOADING: HL93 and permit design load.

SEISMIC LOADING: Soil profile: V_{s30} = 1,000 ft/s

Moment Magnitude: 6.6

Peak Ground Acceleration = 0.24g

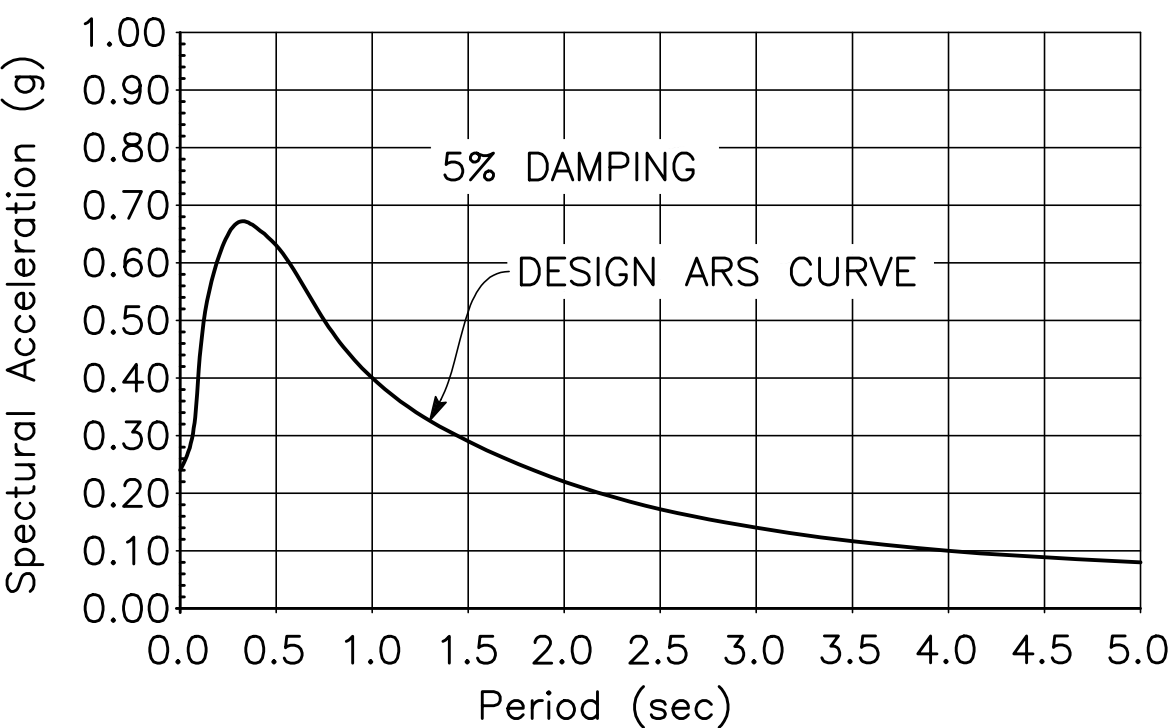

Acceleration Response Spectrum

REINFORCED CONCRETE: fy = 60 ksi
f'c = 3.6 ksi @ 28 days UON, see "CONCRETE STRENGTH AND TYPE LIMITS"
n = 8



STRUCTURAL STEEL: HSS (Round): ASTM A500, Grade C, fy = 46 ksi

STEEL PIPE: ASTM A53, fy = 35 ksi

ANCHOR RODS: ASTM F1554 GR 36

ANCHOR STUDS: ASTM A108

	DATE	RECORD DRAWING		SCALE	  Dewberry DEWBERRY ENGINEERING INC. 11060 WHITE ROCK ROAD SUITE 200 RANCHO CORDOVA, CA 95670	PROJECT			DEPARTMENT OF PUBLIC WORKS AND PLANNING		
DESIGNED: F. CASIMIRO	7/6/26	RESIDENT ENGINEER	DATE	AS SHOWN		TRAVERS CREEK BRIDGE ON MANNING AVENUE			INDEX TO PLANS		
DRAWN: E. CISNEROS	7/6/26										
CHECKED: T. DUBOVIK	7/6/26										
FOR RIGHT OF WAY DATA AND ACCURATE ACCESS DETERMINATION, SEE DOCUMENTS IN THE DEPARTMENT OF PUBLIC WORKS AND PLANNING.											
ROAD NO. S0900		BRIDGE NO. 42C-0687						DRAWING NO. 11256	SHEET NO. ST-2	TOTAL 62	

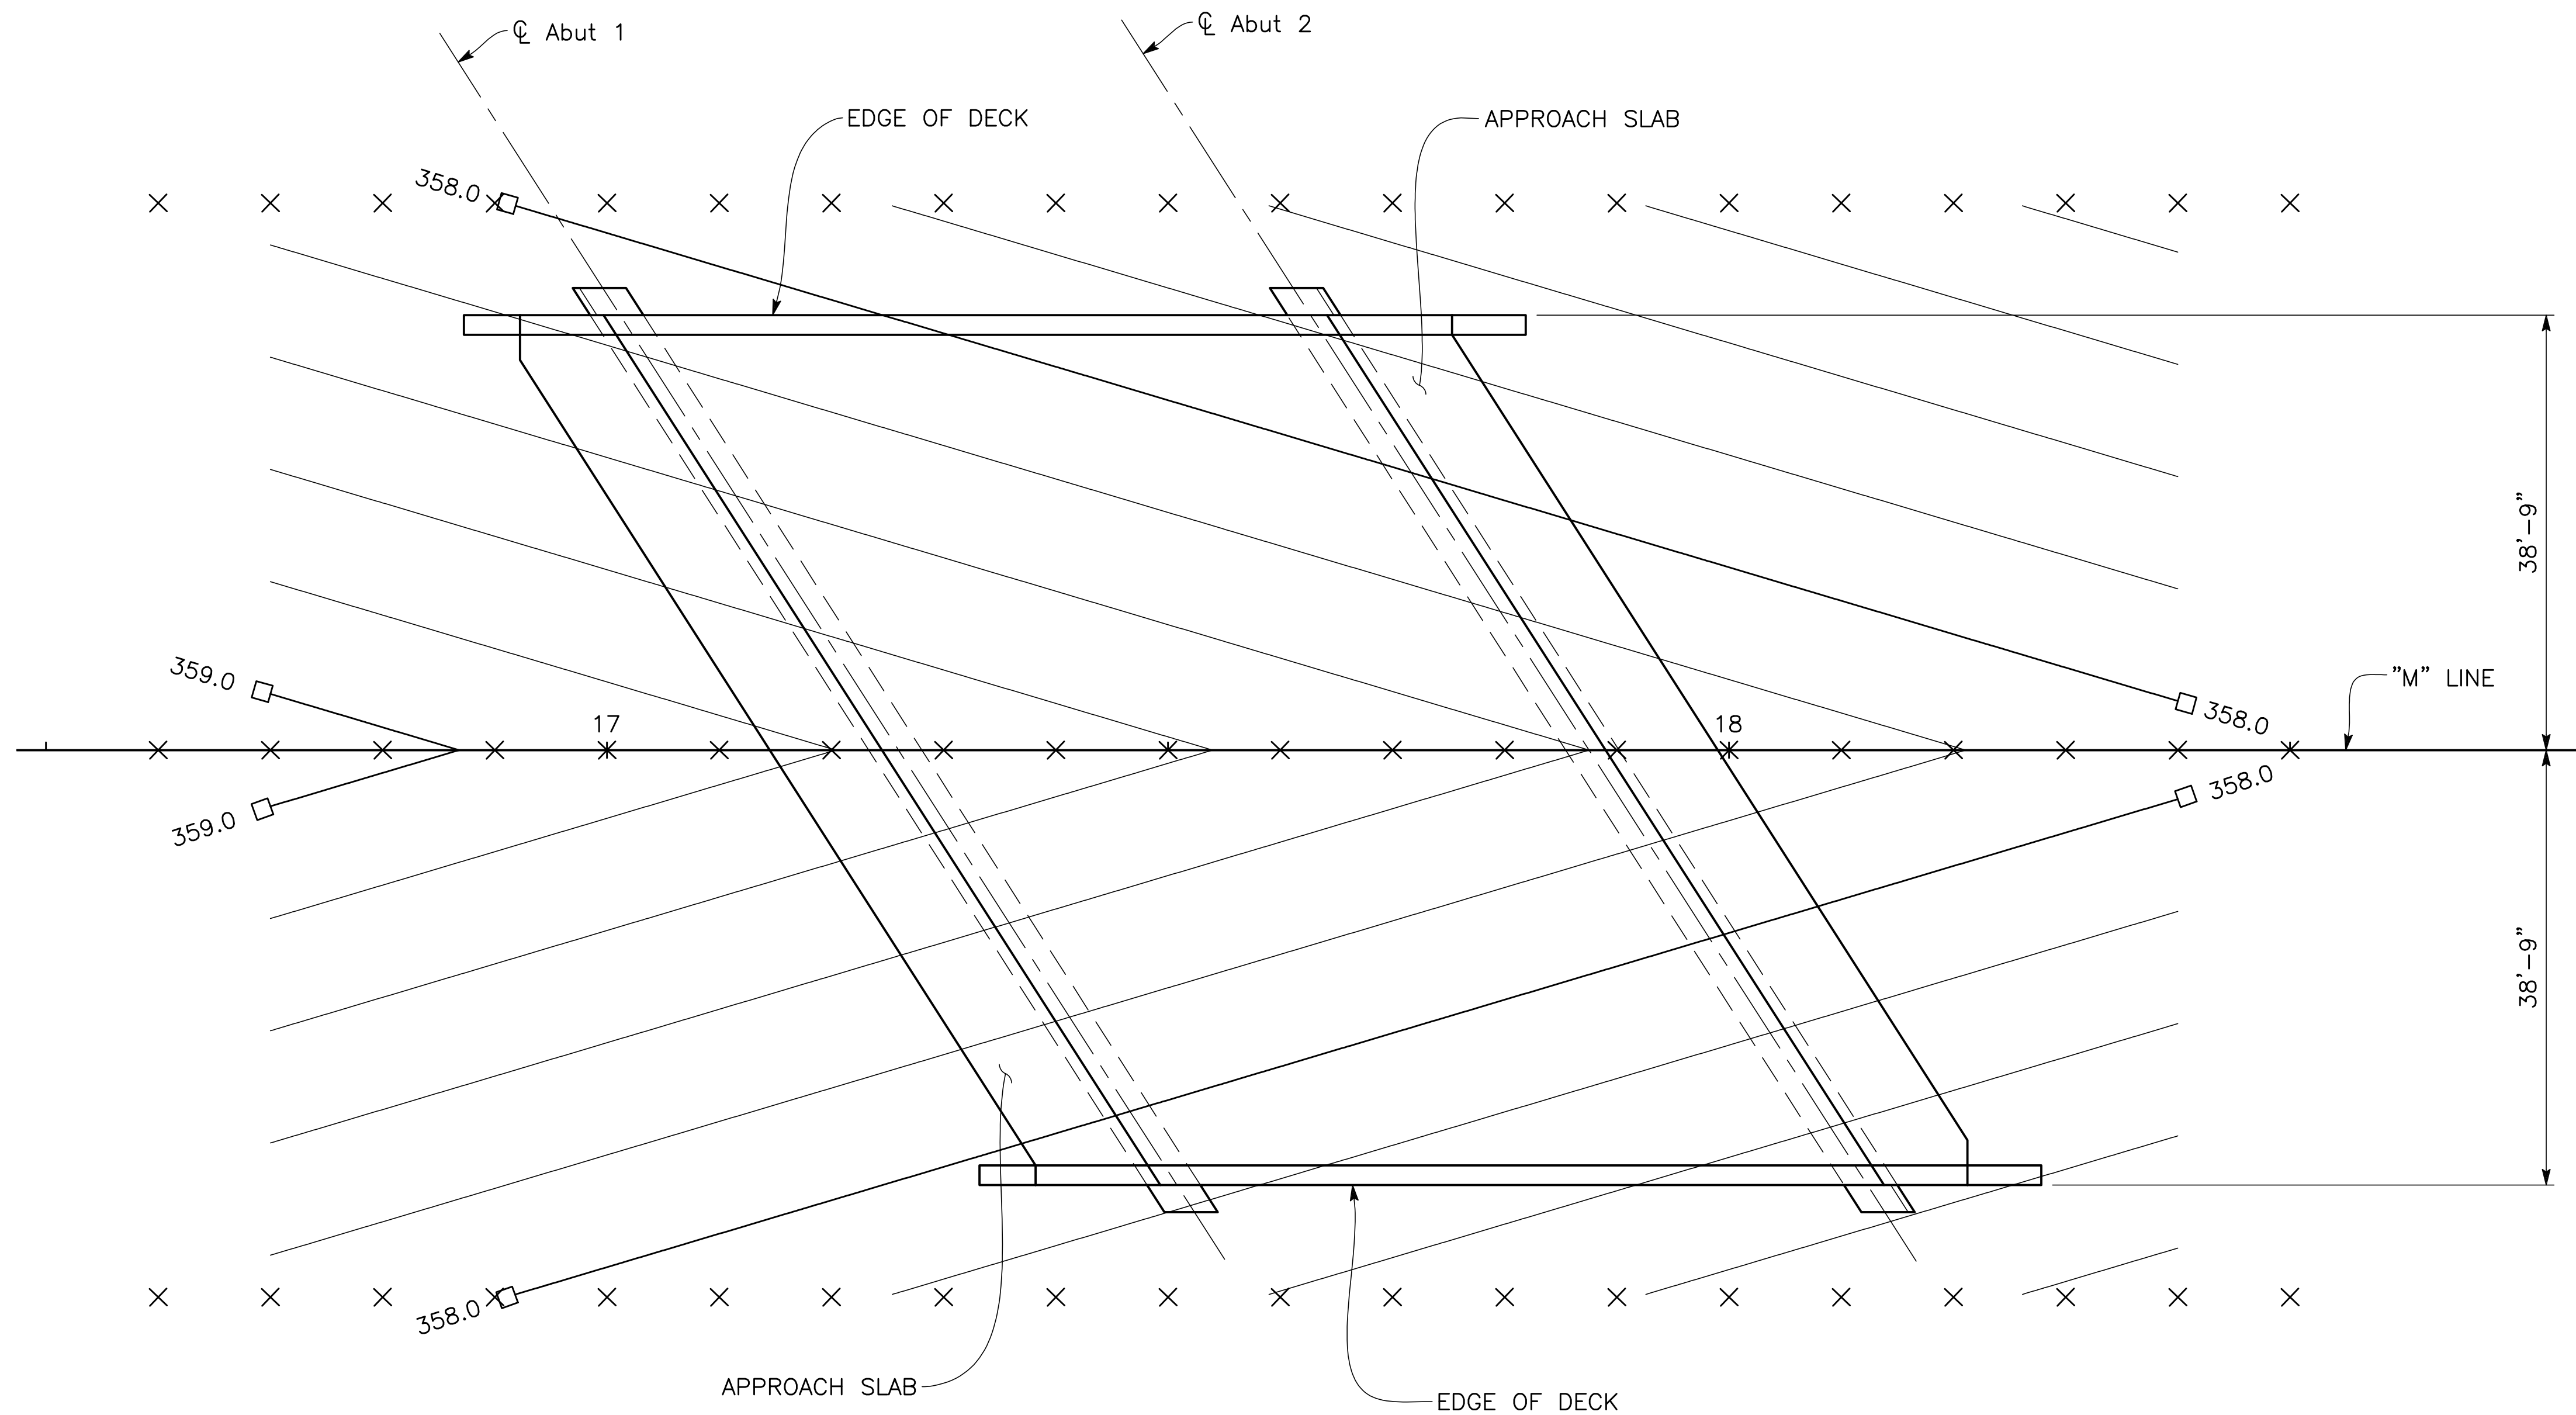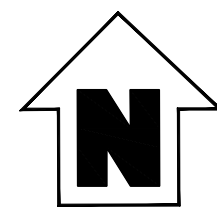

PLAN
1" = 10'

NOTES:

1. Contours do not include Camber.
2. 0.2' Contour Interval.
3. x = Indicates 10' Intervals along "M" Line.
4. □ = Indicates whole foot contour

	DATE	RECORD DRAWING		SCALE		 Dewberry DEWBERRY ENGINEERING INC. 11060 WHITE ROCK ROAD SUITE 200 RANCHO CORDOVA, CA 95670	PROJECT			DEPARTMENT OF PUBLIC WORKS AND PLANNING					
DESIGNED: F. CASIMIRO	7/6/26	RESIDENT ENGINEER					AS SHOWN	TRAVERS CREEK BRIDGE ON MANNING AVENUE		DECK CONTOURS					
DRAWN: E. CISNEROS	7/6/26							ROAD NO. S0900		BRIDGE NO. 42C-0687		DRAWING NO. 11256	SHEET NO. ST-3	TOTAL 62	
CHECKED: T. DUBOVIK	7/6/26														
FOR RIGHT OF WAY DATA AND ACCURATE ACCESS DETERMINATION, SEE DOCUMENTS IN THE DEPARTMENT OF PUBLIC WORKS AND PLANNING.															


BENCH MARK AND DATUM				
Monument	Coordinates		Elevation (ft)	Description/ Location
	North	East		
5003	10024.65	12367.36	356.79	"FD FC 5/8" RBR
5004	10041.87	12084.05	357.16	"FD FC 5/8" RBR
5006	9969.10	11738.10	363.56	"FD FC 5/8" RBR
5020	9984.71	12090.66	358.08	FD BM L0119
5021	10017.07	11438.02	358.07	SET 80/D

PILE DATA TABLE					
LOCATION	PILE TYPE	NOMINAL RESISTANCE (kips)		DESIGN TIP ELEVATIONS (ft)	SPECIFIED TIP ELEVATIONS (ft)
		COMPRESSION	TENSION		
Abut 1	30" CIDH	560	N/A	289.0 (a) 319.0 (b)	289.0
Abut 2	30" CIDH	560	N/A	289.0 (a) 319.0 (b)	289.0

PILE NOTES:
1. Design Tip Elevation is controlled by the following demands: (a) Compression, (b) Lateral.
2. The CIDH spacificd tip elevation shall not be raised.

HYDROLOGIC SUMMARY		
Drainage Area: 33.9 Square Miles		
Frequency (Years)	Design Flood	Base Flood
	50	100
Discharge (cubic feet per second)	1,090	1,340
Water Surface (elevation at bridge), (feet)	353.3	354.1
Velocity (feet per second)	3.4	3.4

Flood plain data is based upon information available when the plans were prepared and are shown to meet federal requirements. The accuracy of said information is not warranted by the County and interested or affected parties should make their own investigations.

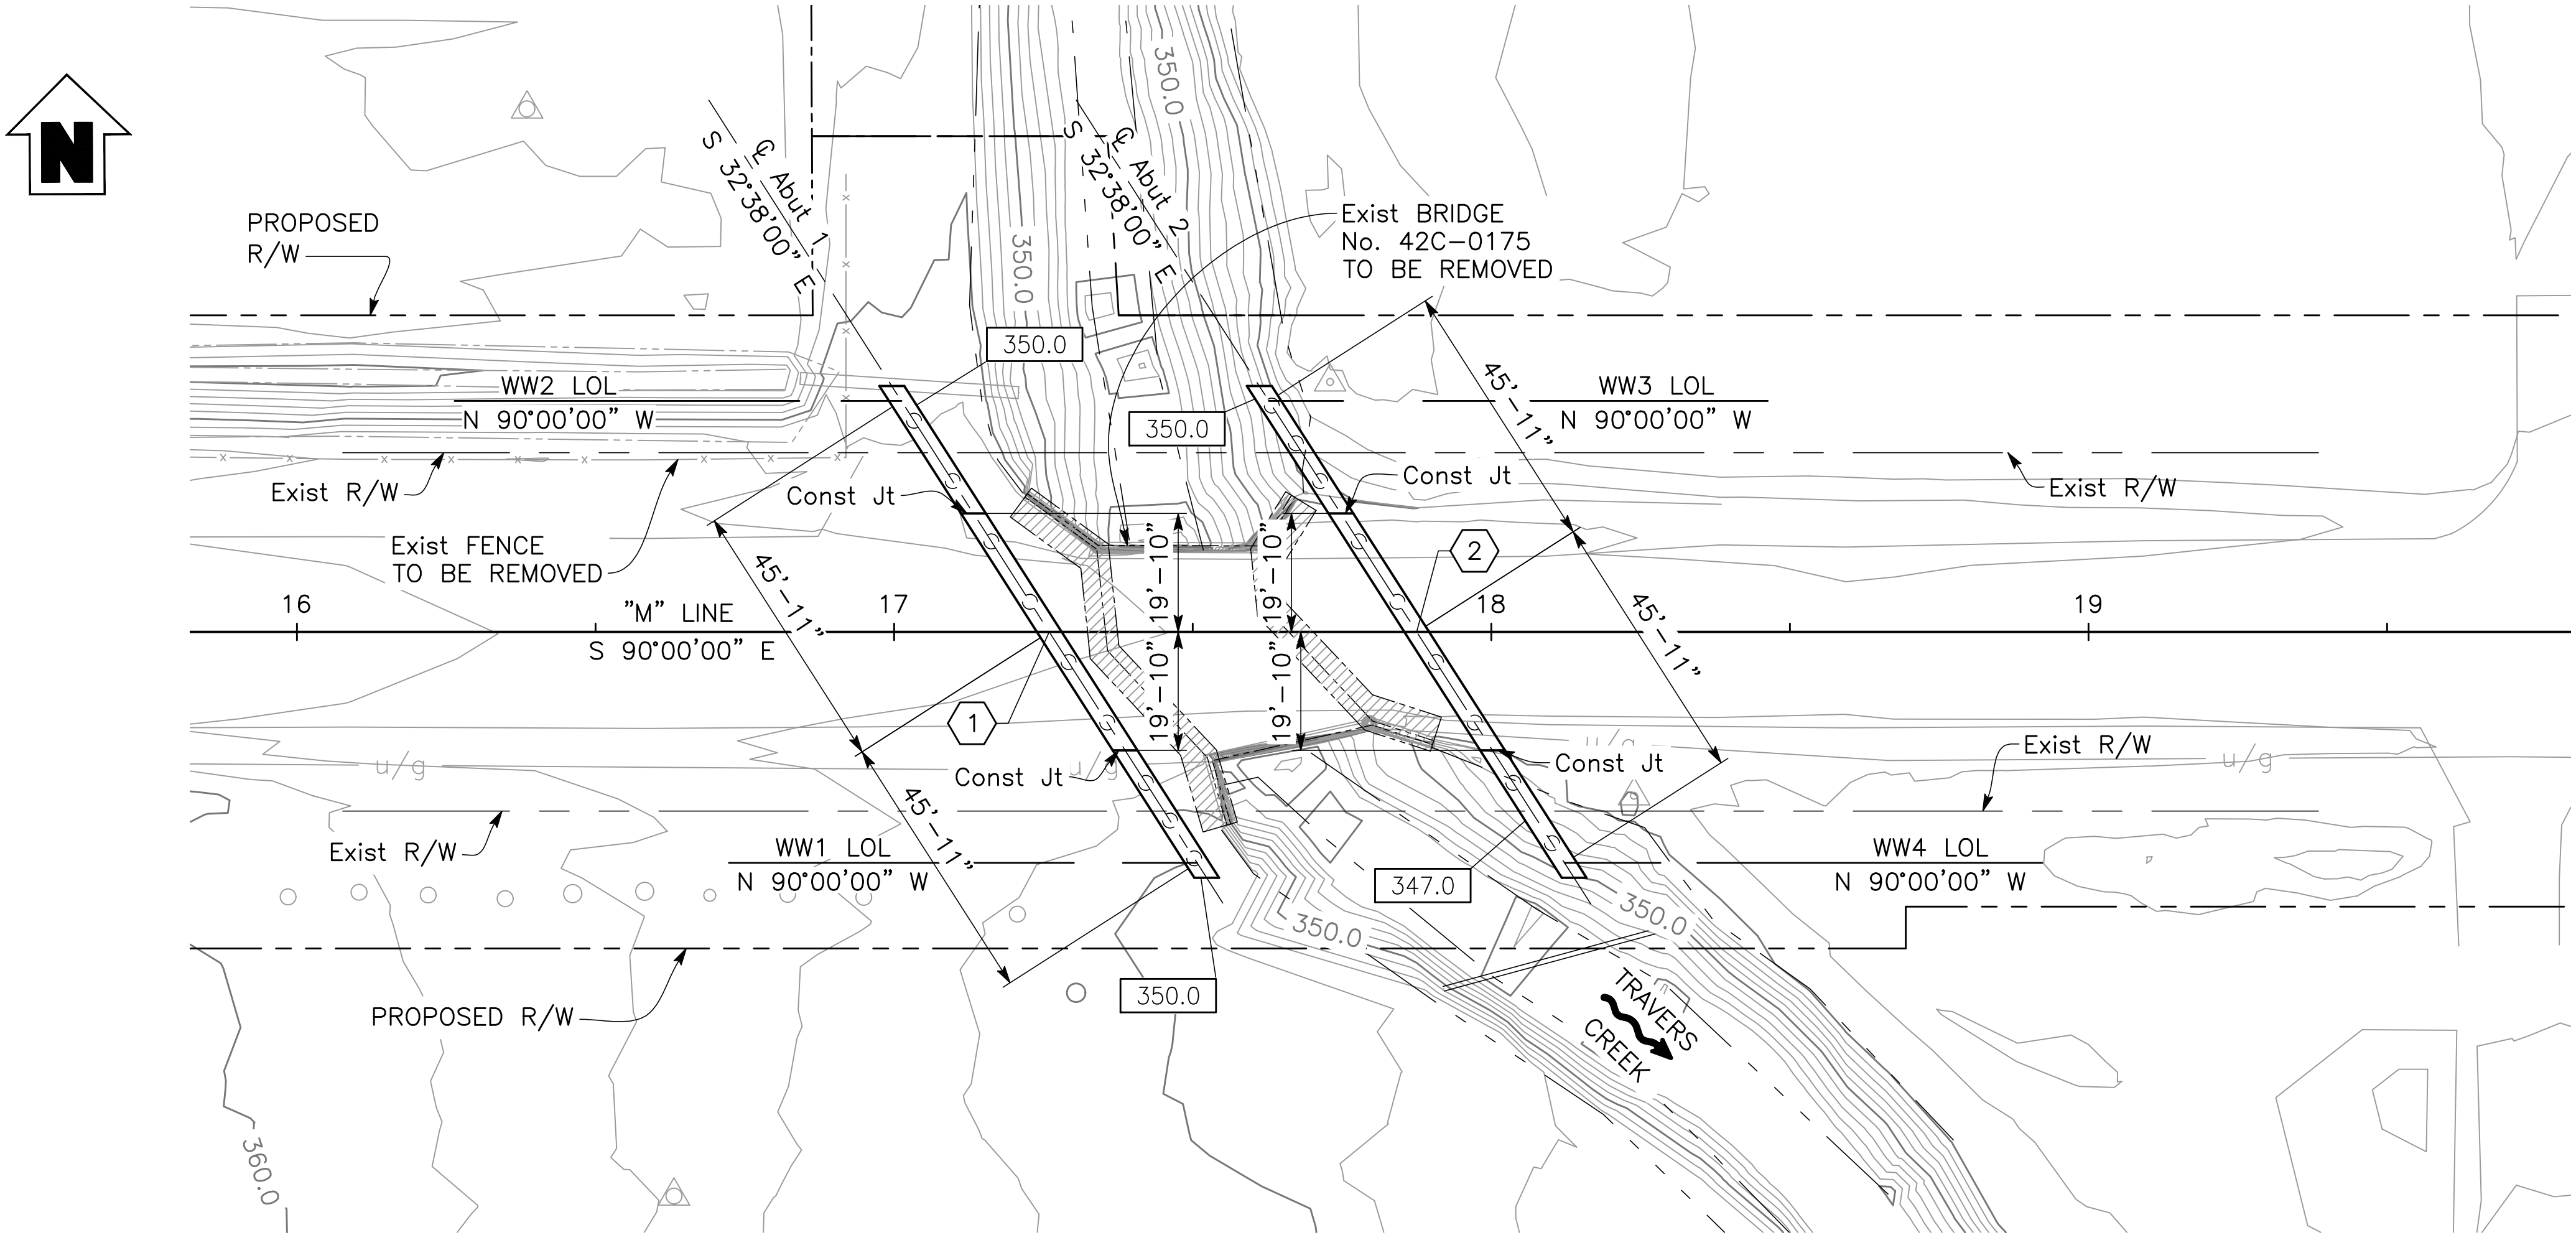

PLAN

1" = 20'

NOTES:

- The Contractor shall verify that WWLOL matches edge of precast slab considering construction tolerances in precast slab units have been fabricated.
- For proposed and existing utilities, see "UTILITY PLAN" in Roadway Plans.

LEGEND:

- Indicates Bottom of Footing Elevation
- Indicates Direction of Water Flow
- Indicates Existing Bridge
- Indicates New Structure
- Indicates 30" Dia CIDH Pile

SCOUR DATA TABLE		
Support Number	Long Term (Degradation and Contraction) Scour Elevation (ft)	Short Term (Local) Scour Depth (ft)
Abut 1	343	4
Abut 2	343	4

		NORTHING	EASTING
1	Abut 1 Sta 17+25.98	10000.00	12037.04
2	Abut 2 Sta 17+87.52	10000.00	12098.58

	DATE	RECORD DRAWING	
DESIGNED: F. CASIMIRO	7/6/26	RESIDENT ENGINEER	DATE
DRAWN: E. CISNEROS	7/6/26		
CHECKED: T. DUBOVIK	7/6/26		

FOR RIGHT OF WAY DATA AND ACCURATE ACCESS DETERMINATION, SEE DOCUMENTS IN THE DEPARTMENT OF PUBLIC WORKS AND PLANNING.


SCALE

AS SHOWN


Dewberry
DEWBERRY ENGINEERING INC.
11060 WHITE ROCK ROAD SUITE 200
RANCHO CORDOVA, CA 95670

PROJECT	
TRAVERS CREEK BRIDGE ON MANNING AVENUE	
ROAD NO. S0900	BRIDGE NO. 42C-0687


DEPARTMENT OF PUBLIC WORKS AND PLANNING			
FOUNDATION PLAN			
DRAWING NO. 11256	SHEET NO. ST-4	TOTAL	62

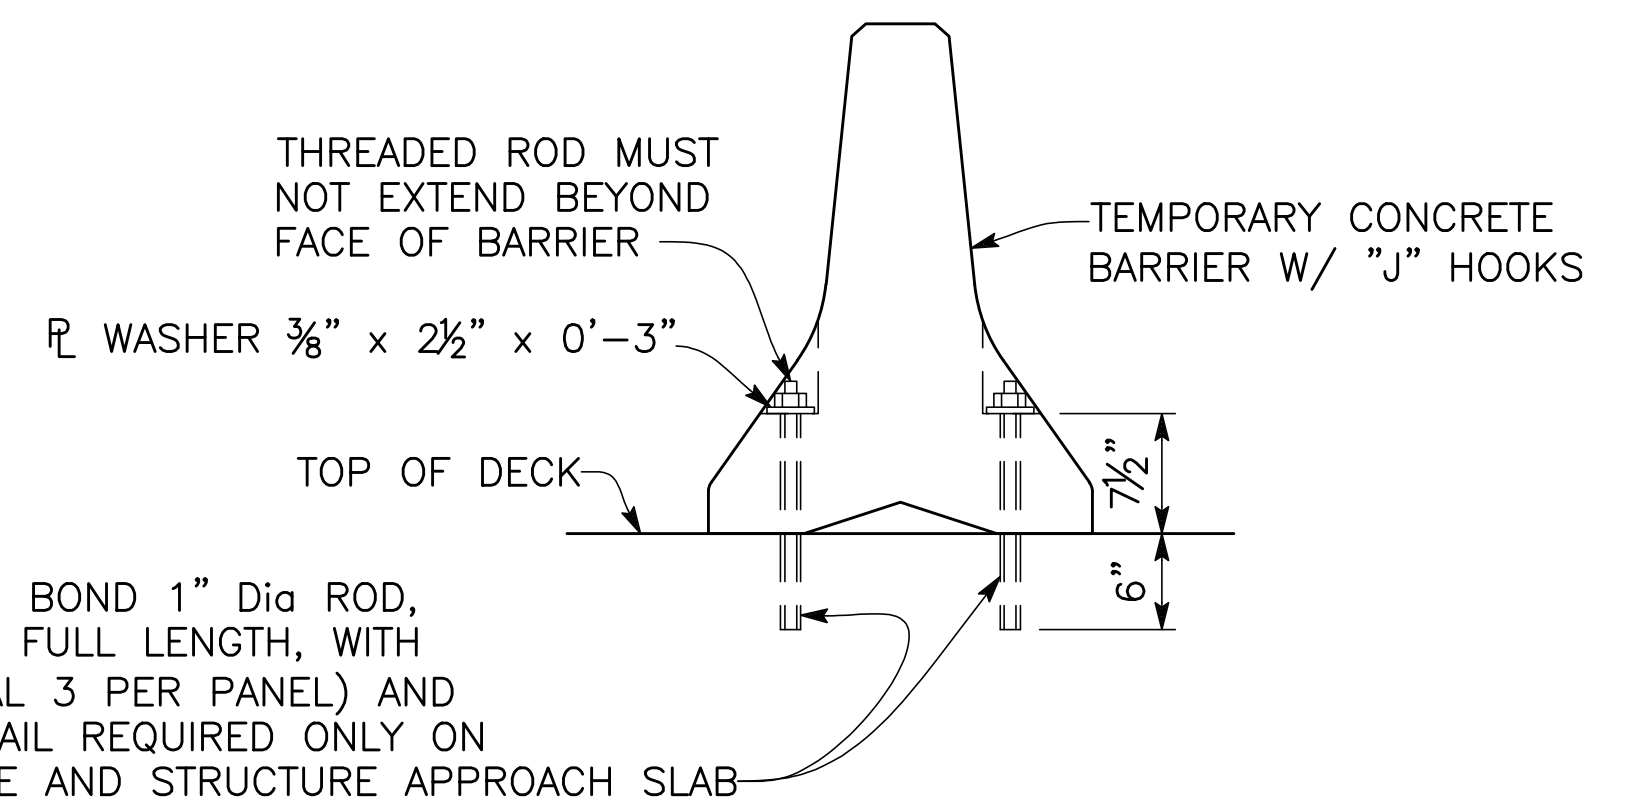
$$\frac{1}{4}'' = 1'-0''$$

NOTE:
AFTER RAILING REMOVAL, REMOVE THREADED ROD
TO A MINIMUM DEPTH OF 1" BELOW CONCRETE
DECK SURFACE AND FILL HOLE WITH RAPID
SETTING CONCRETE.

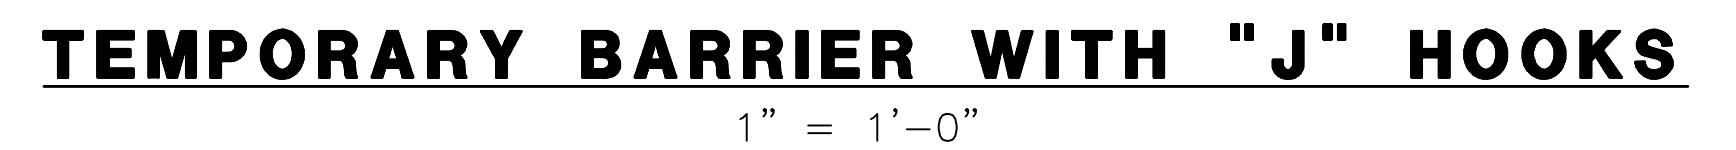

$$\frac{1}{4}'' = 1' - 0''$$

	DATE	RECORD DRAWING		SCALE		 DEWBERRY ENGINEERING INC. 11060 WHITE ROCK ROAD SUITE 200 RANCHO CORDOVA, CA 95670	PROJECT			DEPARTMENT OF PUBLIC WORKS AND PLANNING			
DESIGNED: F. CASIMIRO	7/6/26	RESIDENT ENGINEER	DATE				TRAVERS CREEK BRIDGE ON MANNING AVENUE			STAGED CONSTRUCTION			
DRAWN: E. CISNEROS	7/6/26												
CHECKED: T. DUBOVIK	7/6/26						AS SHOWN						
FOR RIGHT OF WAY DATA AND ACCURATE ACCESS DETERMINATION, SEE DOCUMENTS IN THE DEPARTMENT OF PUBLIC WORKS AND PLANNING.													
							ROAD NO. S0900	BRIDGE NO. 42C-0687		DRAWING NO. 11256	SHEET NO. ST-5	TOTAL 62	

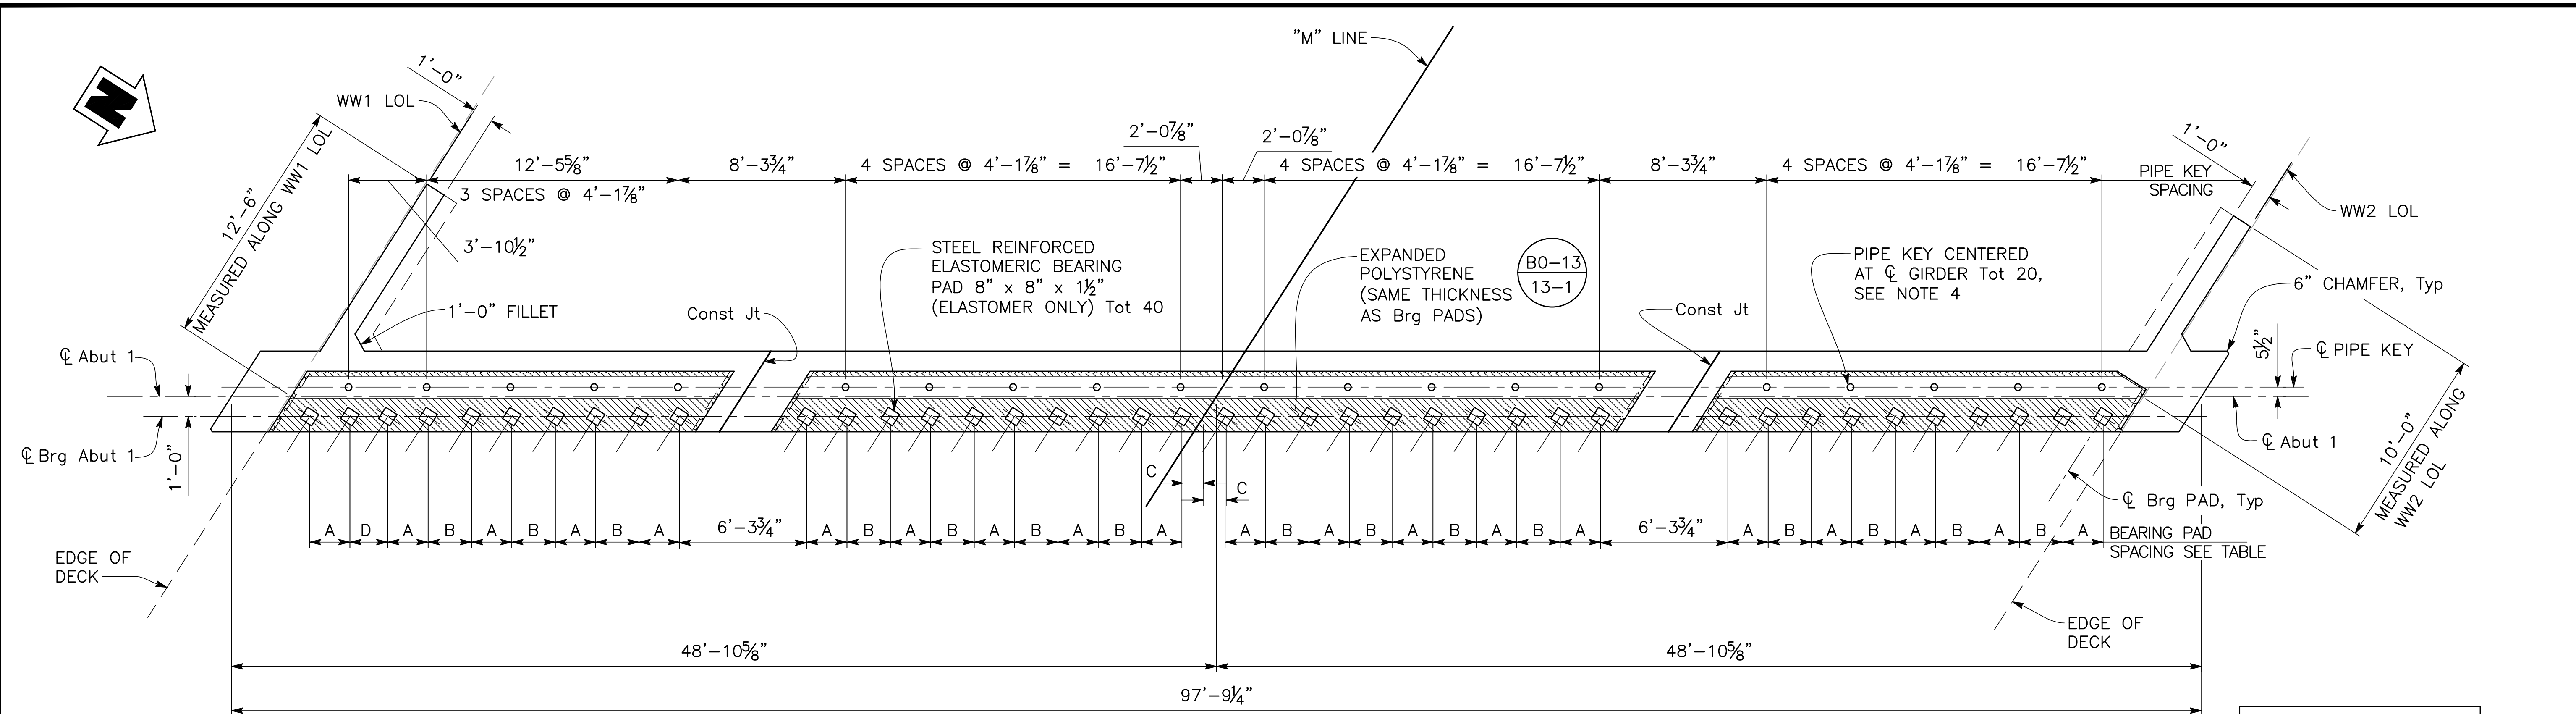

PLAN

1/4" = 1'-0"

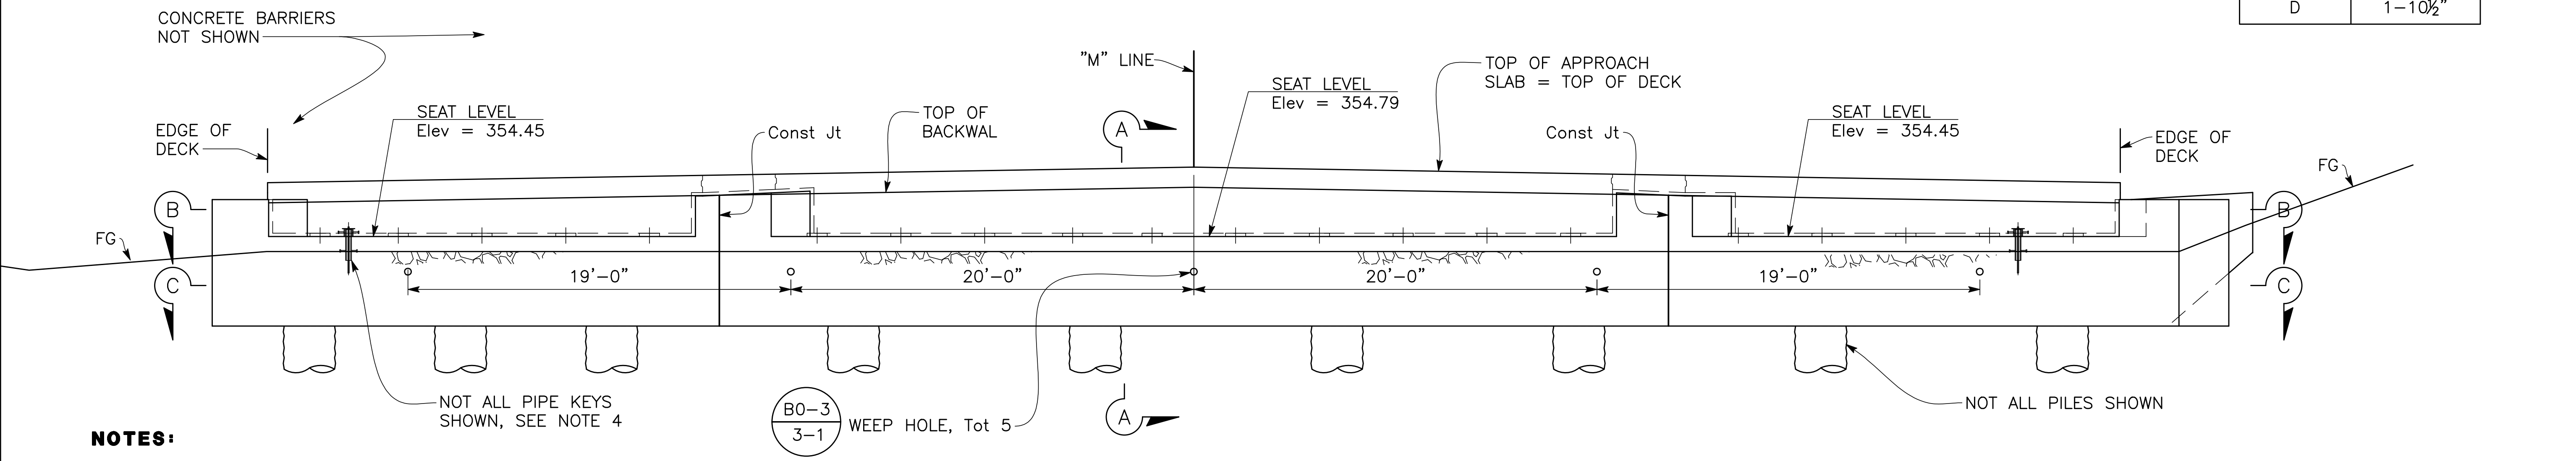

ELEVATION

1/4" = 1'-0"


NOTES:

1. For "SECTION A-A", see "ABUTMENT DETAILS NO. 2" sheet.
2. For "SECTION B-B" and "SHEAR KEY DETAILS" see "ABUTMENT DETAILS NO. 3" sheet.
3. For "SECTION C-C" and "BEARING PAD DETAILS", see "ABUTMENT DETAILS NO. 4" sheet.

NOTES:

4. For Abutment Pipe Key Details, see "ABUTMENT DETAILS NO. 6" sheet.
5. For Pile Layout, see "ABUTMENT DETAILS NO. 1" sheet.


DESIGNED: F. CASIMIRO		DATE		RECORD DRAWING		SCALE		PROJECT		DEPARTMENT OF PUBLIC WORKS AND PLANNING	
DRAWN: E. CISNEROS		7/6/26		RESIDENT ENGINEER		AS SHOWN		TRAVERS CREEK BRIDGE ON MANNING AVENUE		ABUTMENT 1 LAYOUT	
CHECKED: T. DUBOVIK		7/6/26						ROAD NO. S0900		DRAWING NO. 11256	
								BRIDGE NO. 42C-0687		SHEET NO. ST-6	
										TOTAL 62	

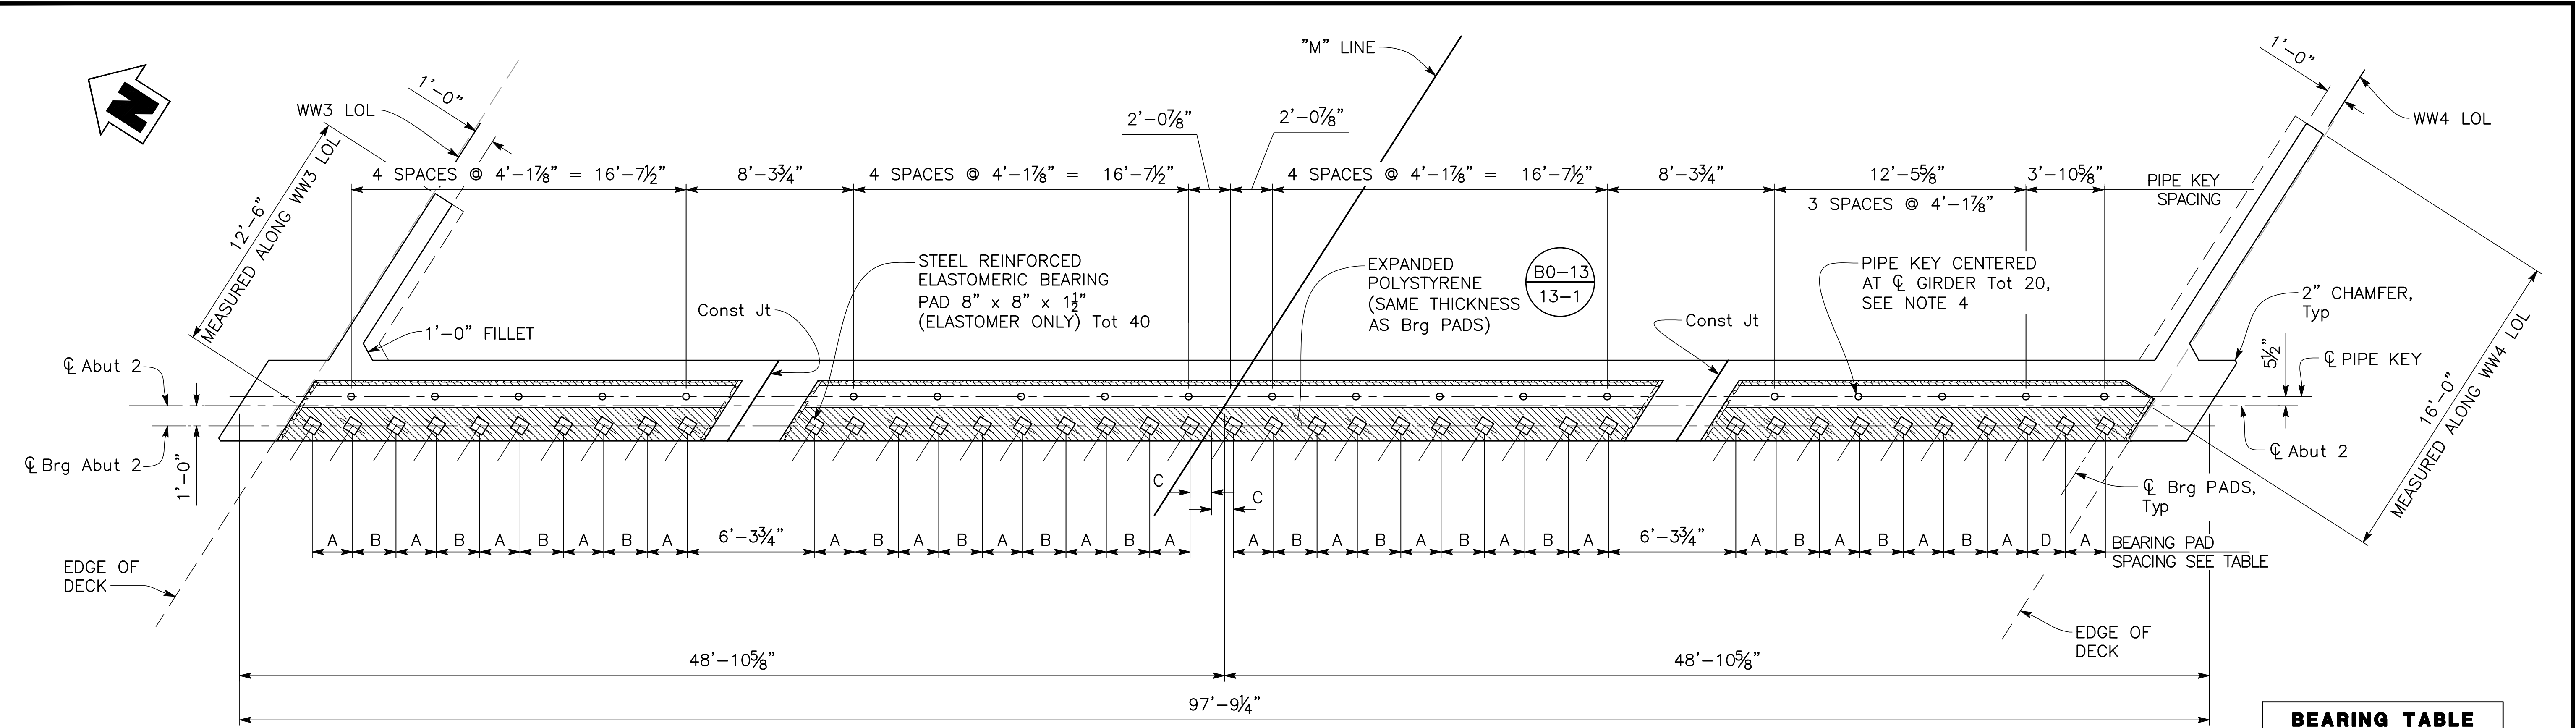

PLAN

1/4" = 1'-0"

BEARING TABLE	
A	2'-0"
B	2'-1 7/8"
C	1'-0 7/8"
D	1'-10 1/2"

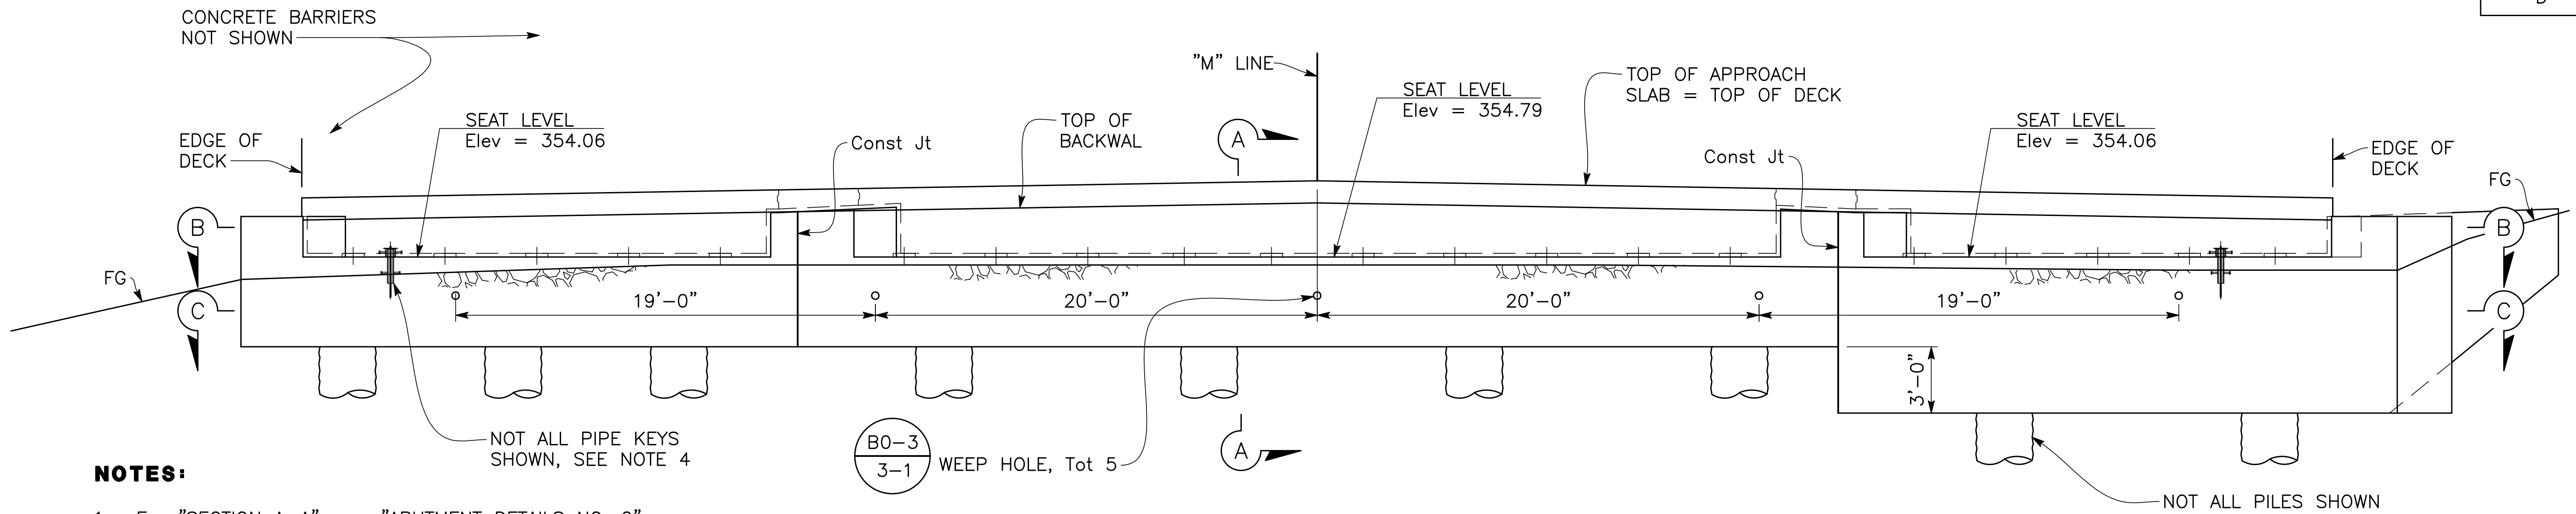





ELEVATION

1/4" = 1'-0"


NOTES:

- For "SECTION A-A", see "ABUTMENT DETAILS NO. 2" sheet.
- For "SECTION B-B" and "SHEAR KEY DETAILS" see "ABUTMENT DETAILS NO. 3" sheet.
- For "SECTION C-C" and "BEARING PAD DETAILS", see "ABUTMENT DETAILS NO. 4" sheet.
- For Abutment Pipe Key Details, see "ABUTMENT DETAILS NO. 6" sheet.
- For Pile Layout, see "ABUTMENT DETAILS NO. 1" sheet.

DESIGNED: F. CASIMIRO		DATE		RECORD DRAWING		SCALE		PROJECT		DEPARTMENT OF PUBLIC WORKS AND PLANNING	
DRAWN: E. CISNEROS		7/6/26		RESIDENT ENGINEER		AS SHOWN		TRAVERS CREEK BRIDGE ON MANNING AVENUE		ABUTMENT 2 LAYOUT	
CHECKED: T. DUBOVIK		7/6/26						ROAD NO. S0900		DRAWING NO. 11256	
								BRIDGE NO. 42C-0687		SHEET NO. ST-7	
										TOTAL 62	

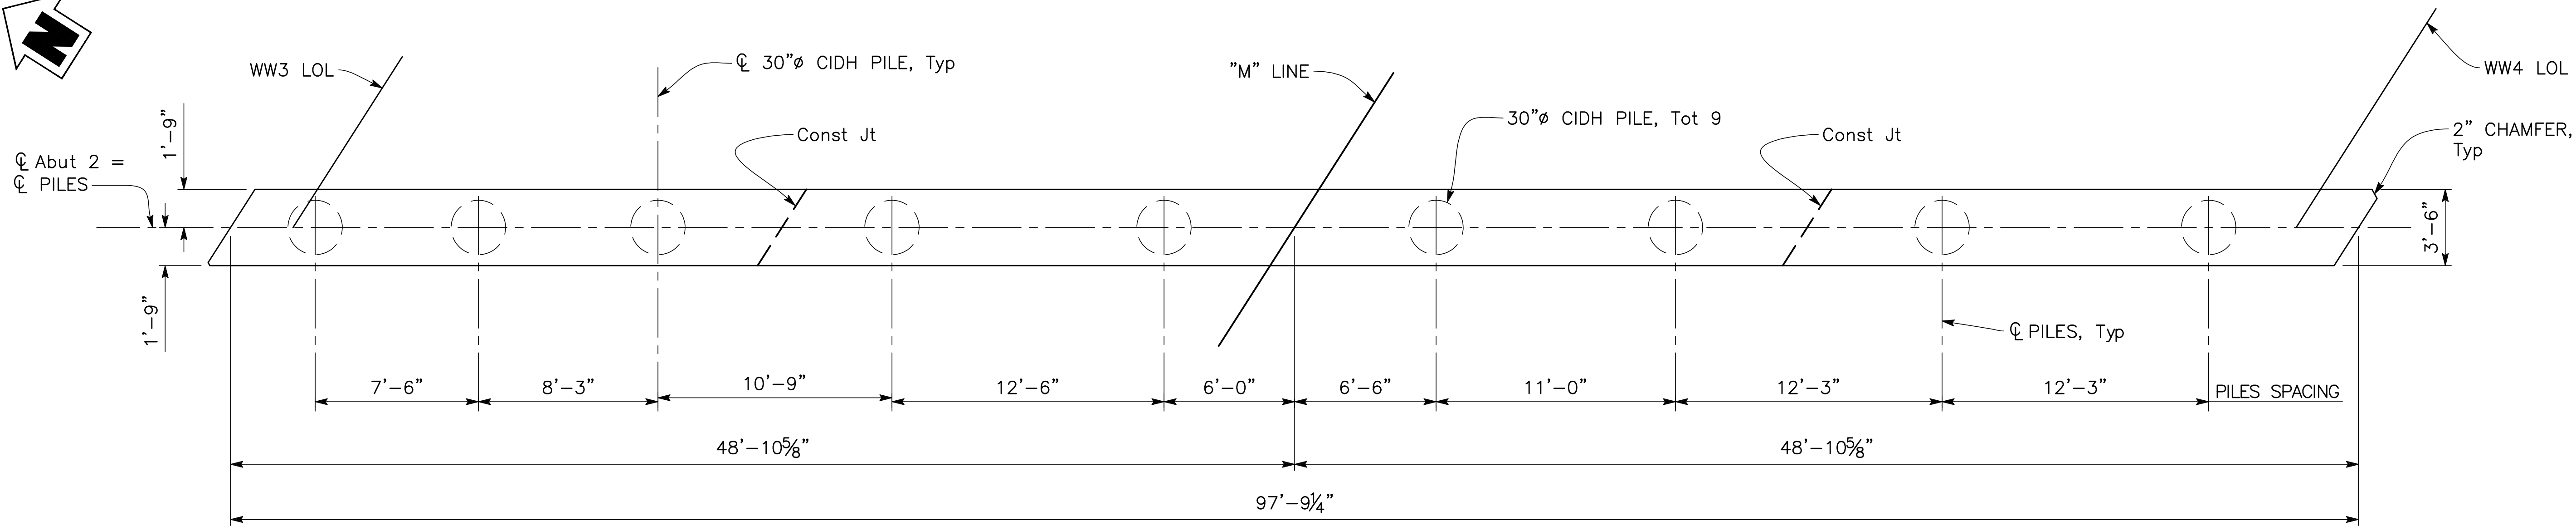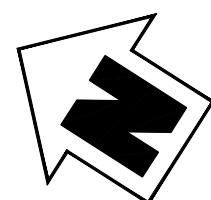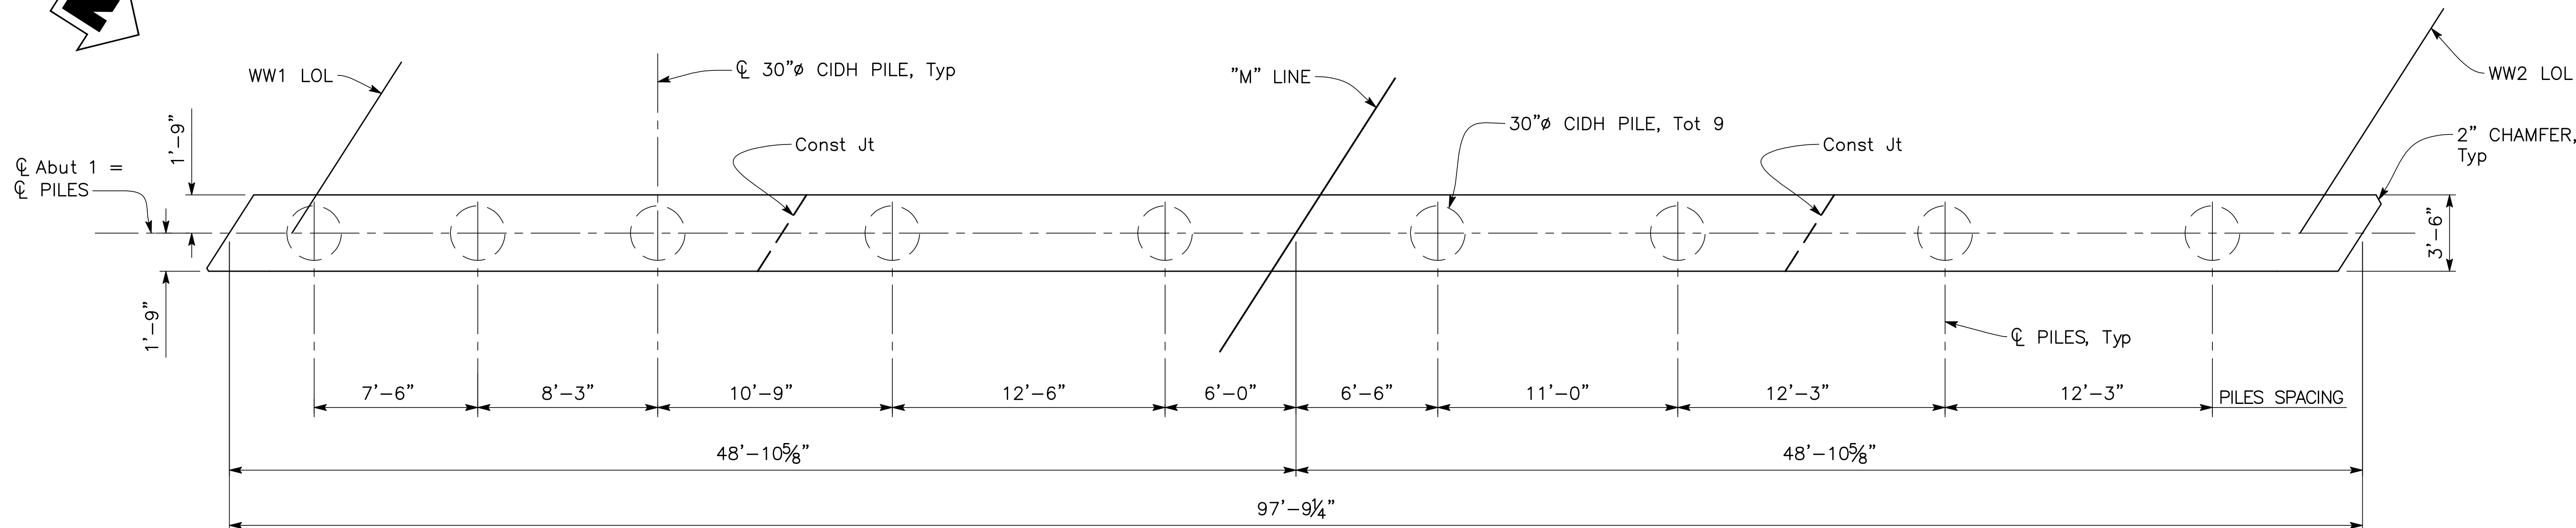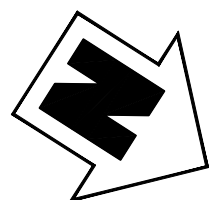


	DATE	RECORD DRAWING		SCALE	  Dewberry DEWBERRY ENGINEERING INC. 11060 WHITE ROCK ROAD SUITE 200 RANCHO CORDOVA, CA 95670	PROJECT			DEPARTMENT OF PUBLIC WORKS AND PLANNING			
DESIGNED: F. CASIMIRO	7/6/26	RESIDENT ENGINEER		DATE		TRAVERS CREEK BRIDGE ON MANNING AVENUE			ABUTMENT DETAILS NO. 1			
DRAWN: E. CISNEROS	7/6/26					ROAD NO. S0900			BRIDGE NO. 42C-0687	DRAWING NO. 11256	SHEET NO. ST-8	TOTAL 62
CHECKED: T. DUBOVIK	7/6/26											
FOR RIGHT OF WAY DATA AND ACCURATE ACCESS DETERMINATION, SEE DOCUMENTS IN THE DEPARTMENT OF PUBLIC WORKS AND PLANNING.					AS SHOWN							

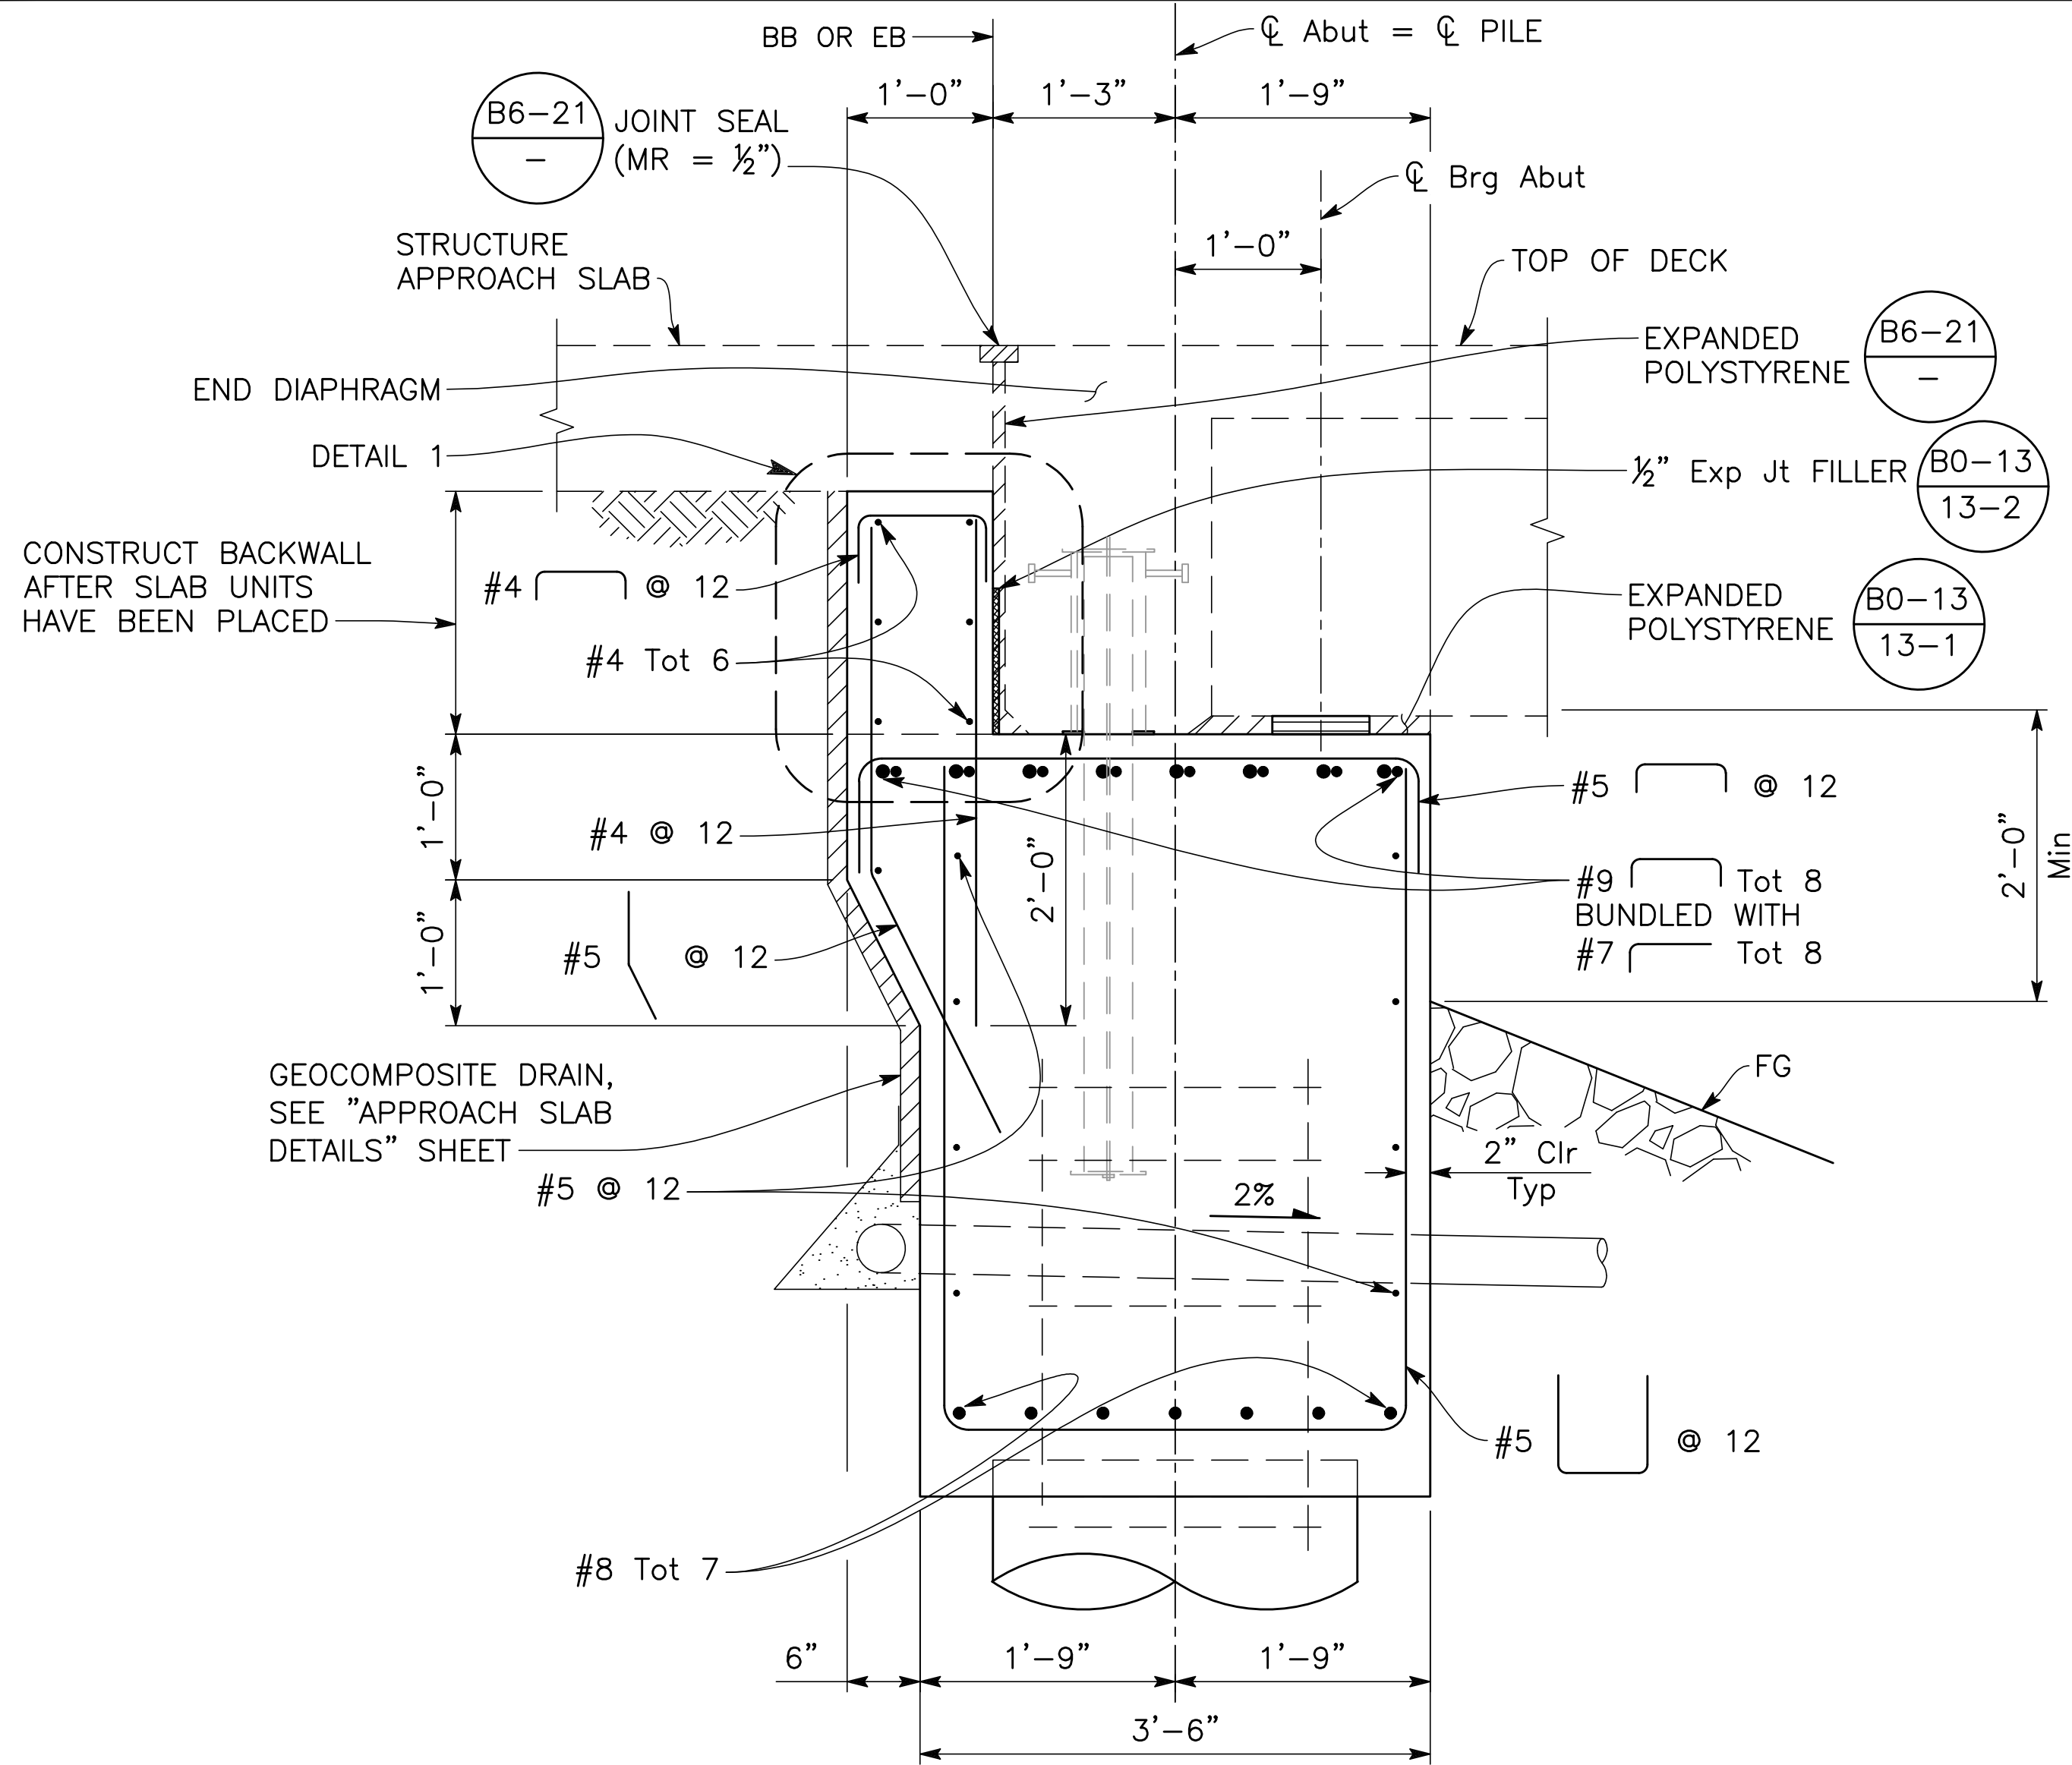


SECTION A-A

1" = 1'-0"

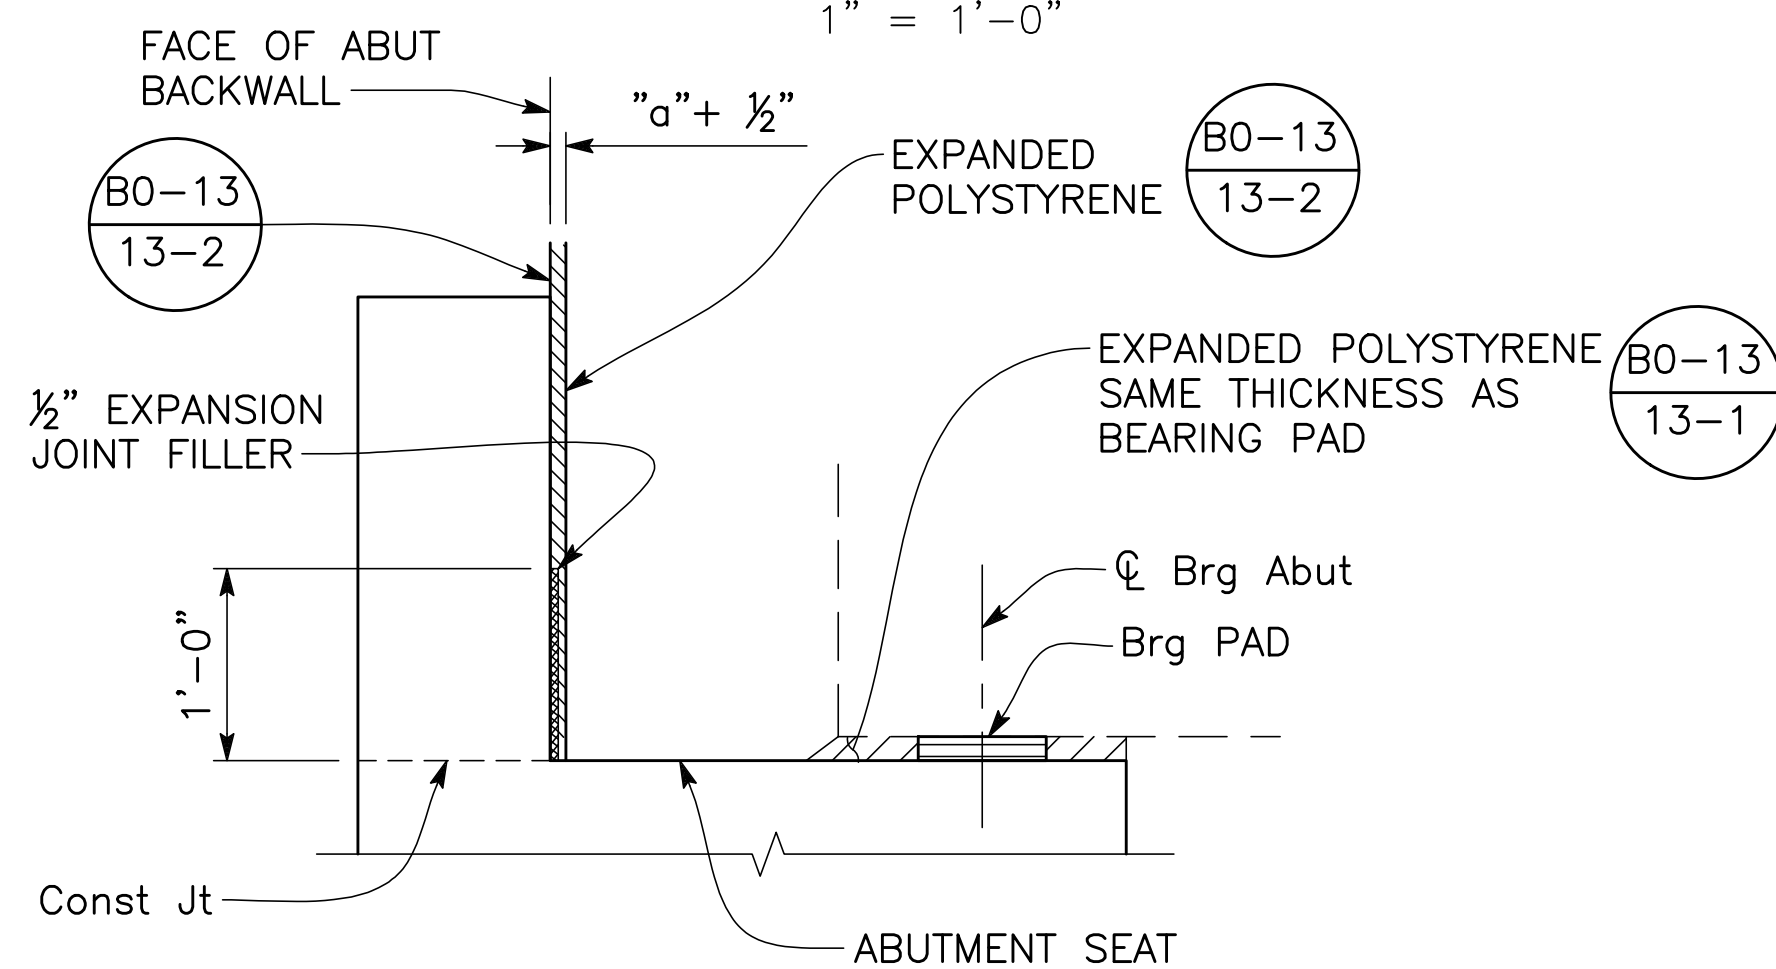


DETAIL 1

1" = 1'-0"

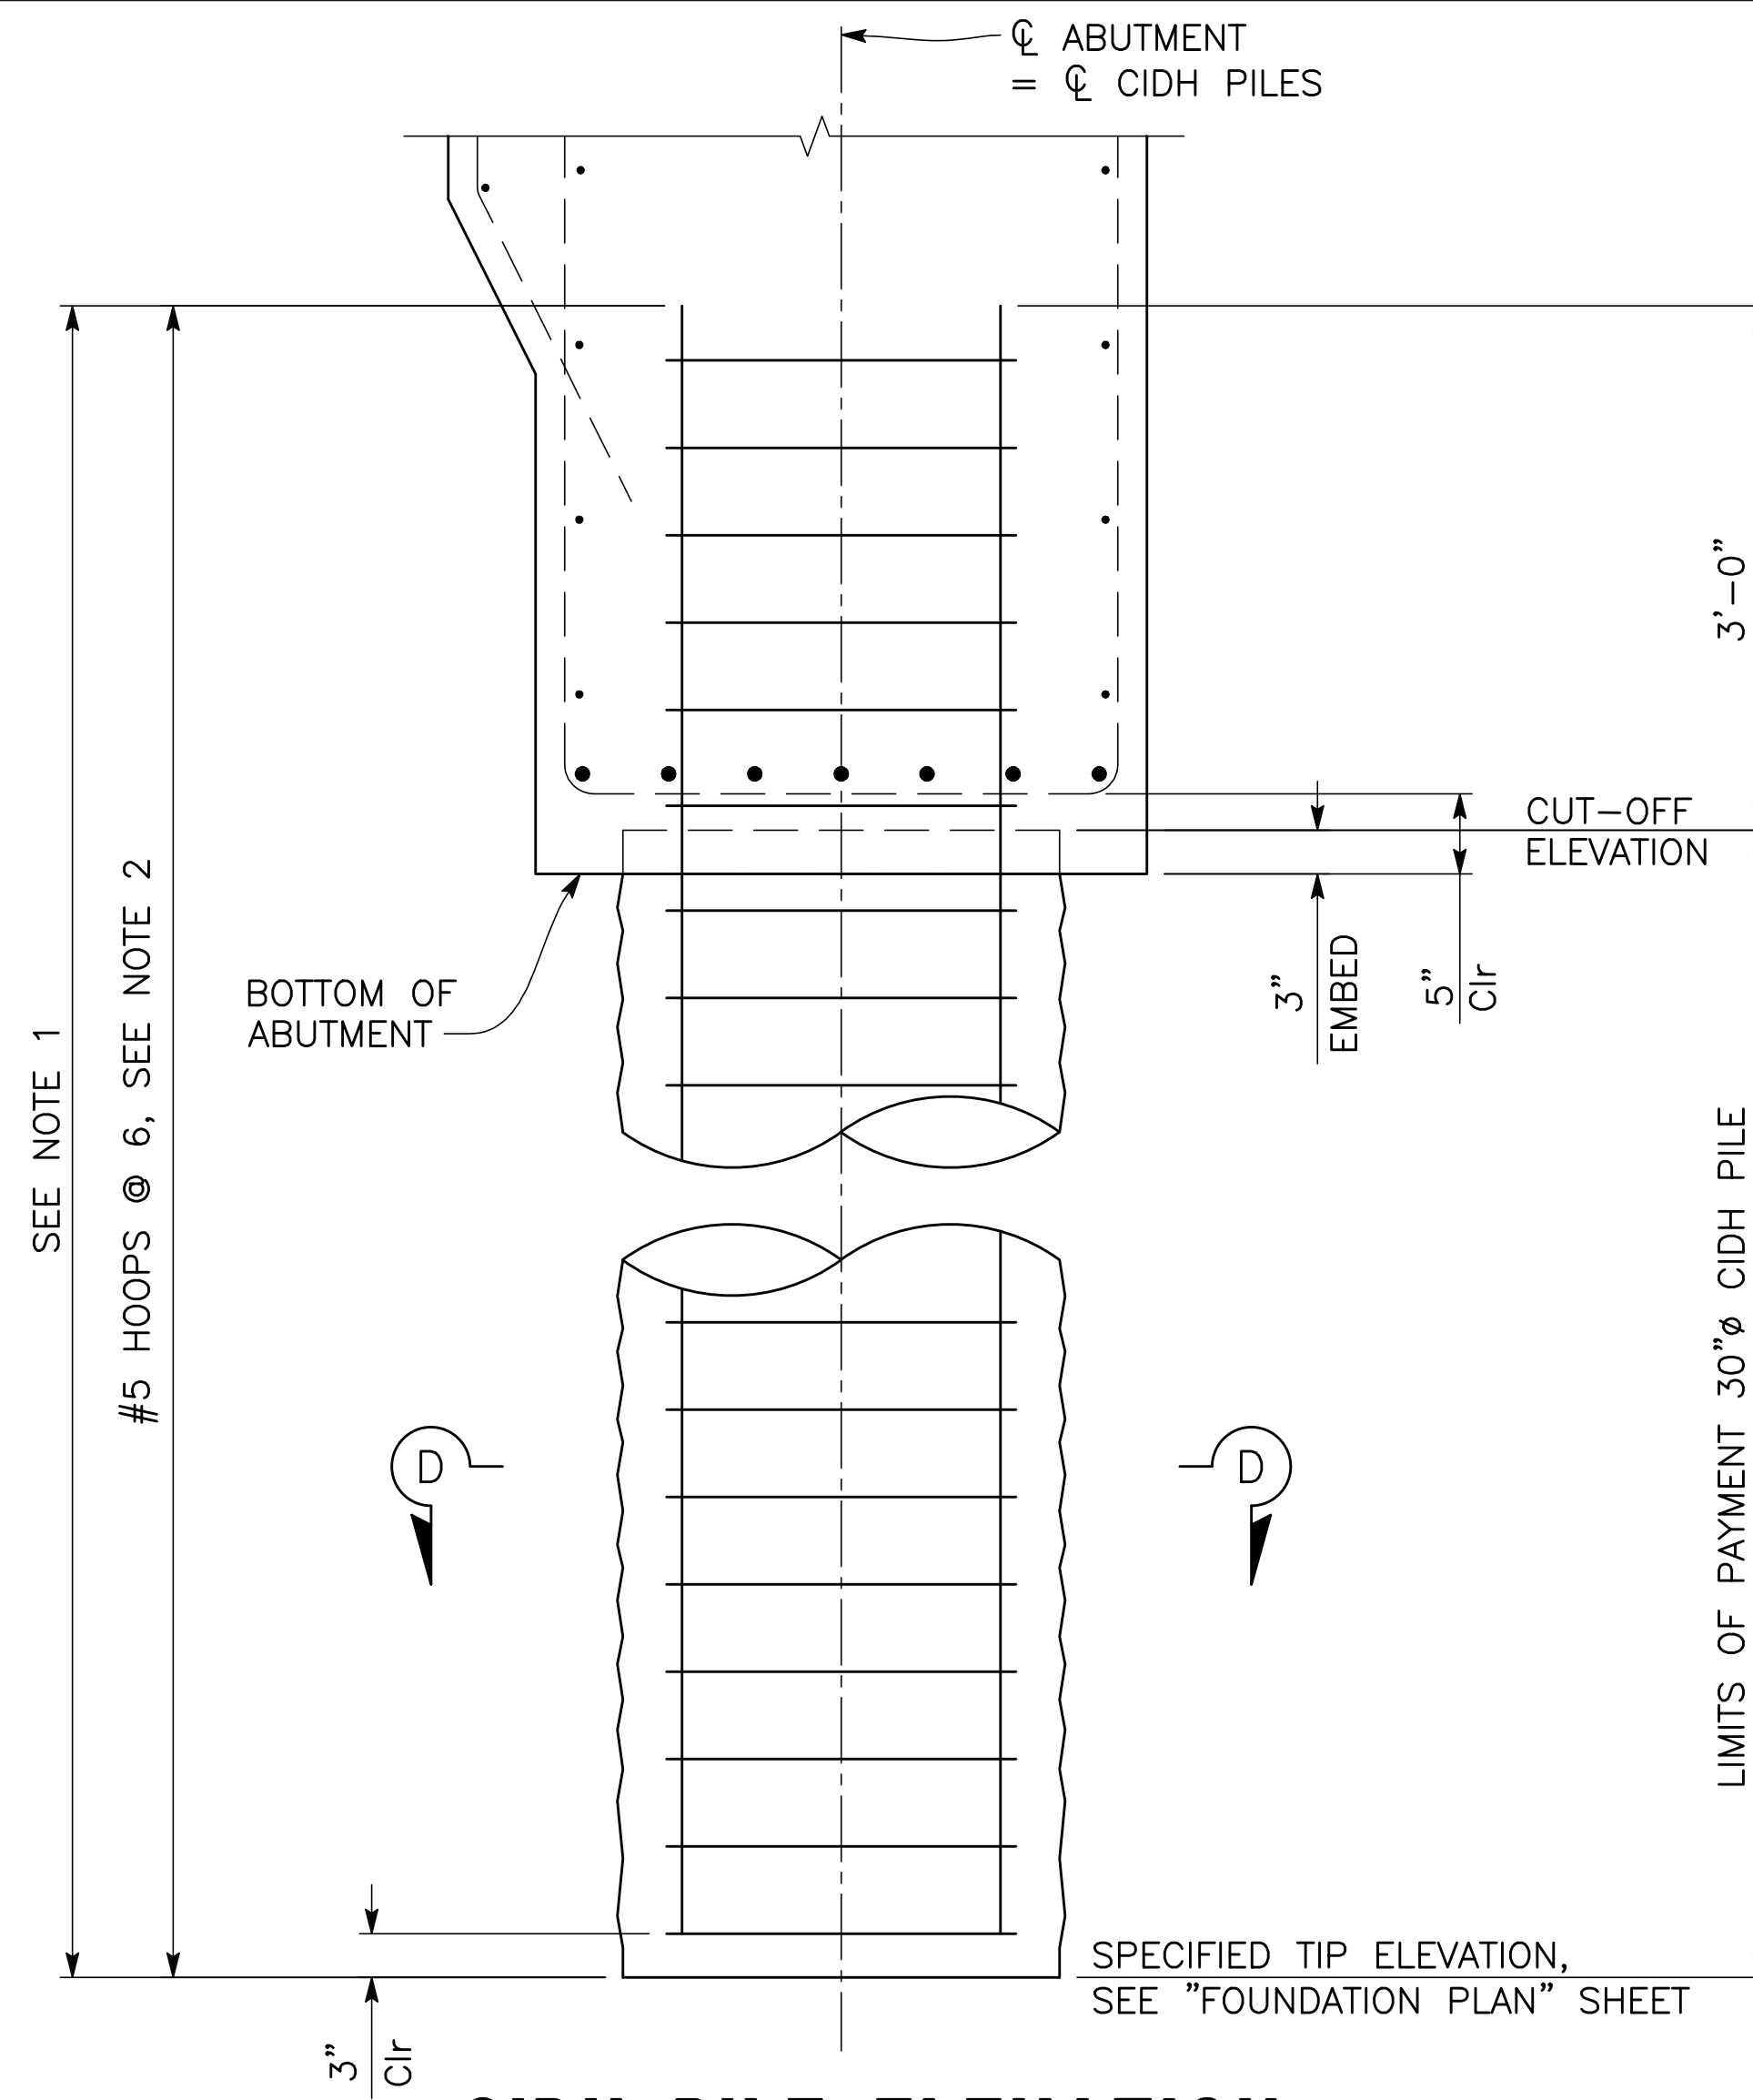

CIDH PILE ELEVATION

1" = 1'-0"

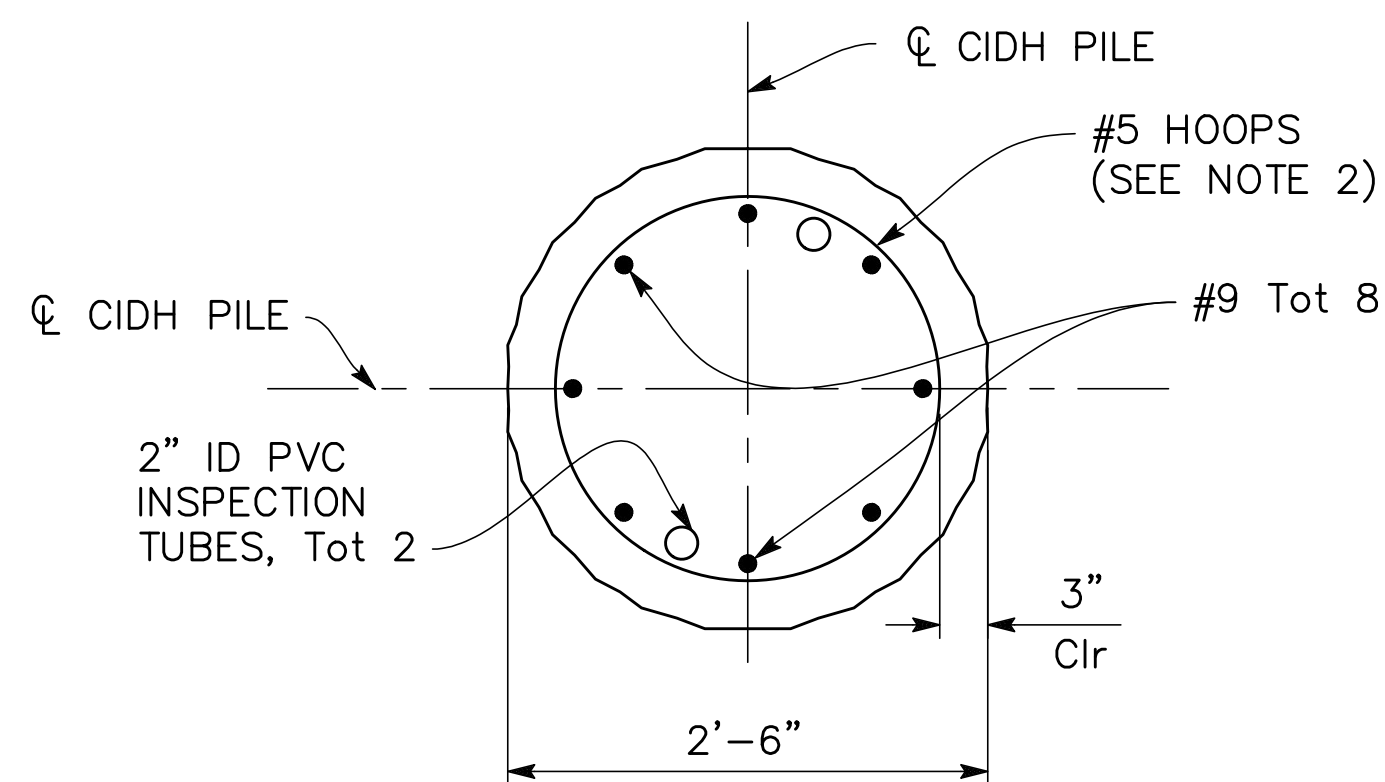


SECTION D-D

1" = 1'-0"

NOTES:

1. No Splices allowed in the pile main CIDH longitudinal reinforcement.
2. All hoops must be "Ultimate" butt spliced continuous.

	DATE	RECORD DRAWING		SCALE	  DEWBERRY ENGINEERING INC. 11060 WHITE ROCK ROAD SUITE 200 RANCHO CORDOVA, CA 95670	PROJECT		 DEPARTMENT OF PUBLIC WORKS AND PLANNING
DESIGNED: F. CASIMIRO	7/6/26	RESIDENT ENGINEER	DATE	AS SHOWN		TRAVERS CREEK BRIDGE ON MANNING AVENUE		
DRAWN: E. CISNEROS	7/6/26					ROAD NO. S0900 BRIDGE NO. 42C-0687		
CHECKED: T. DUBOVIK	7/6/26							
FOR RIGHT OF WAY DATA AND ACCURATE ACCESS DETERMINATION, SEE DOCUMENTS IN THE DEPARTMENT OF PUBLIC WORKS AND PLANNING.						DRAWING NO. 11256 SHEET NO. ST-9 TOTAL 62		
						ABUTMENT DETAILS NO. 2		

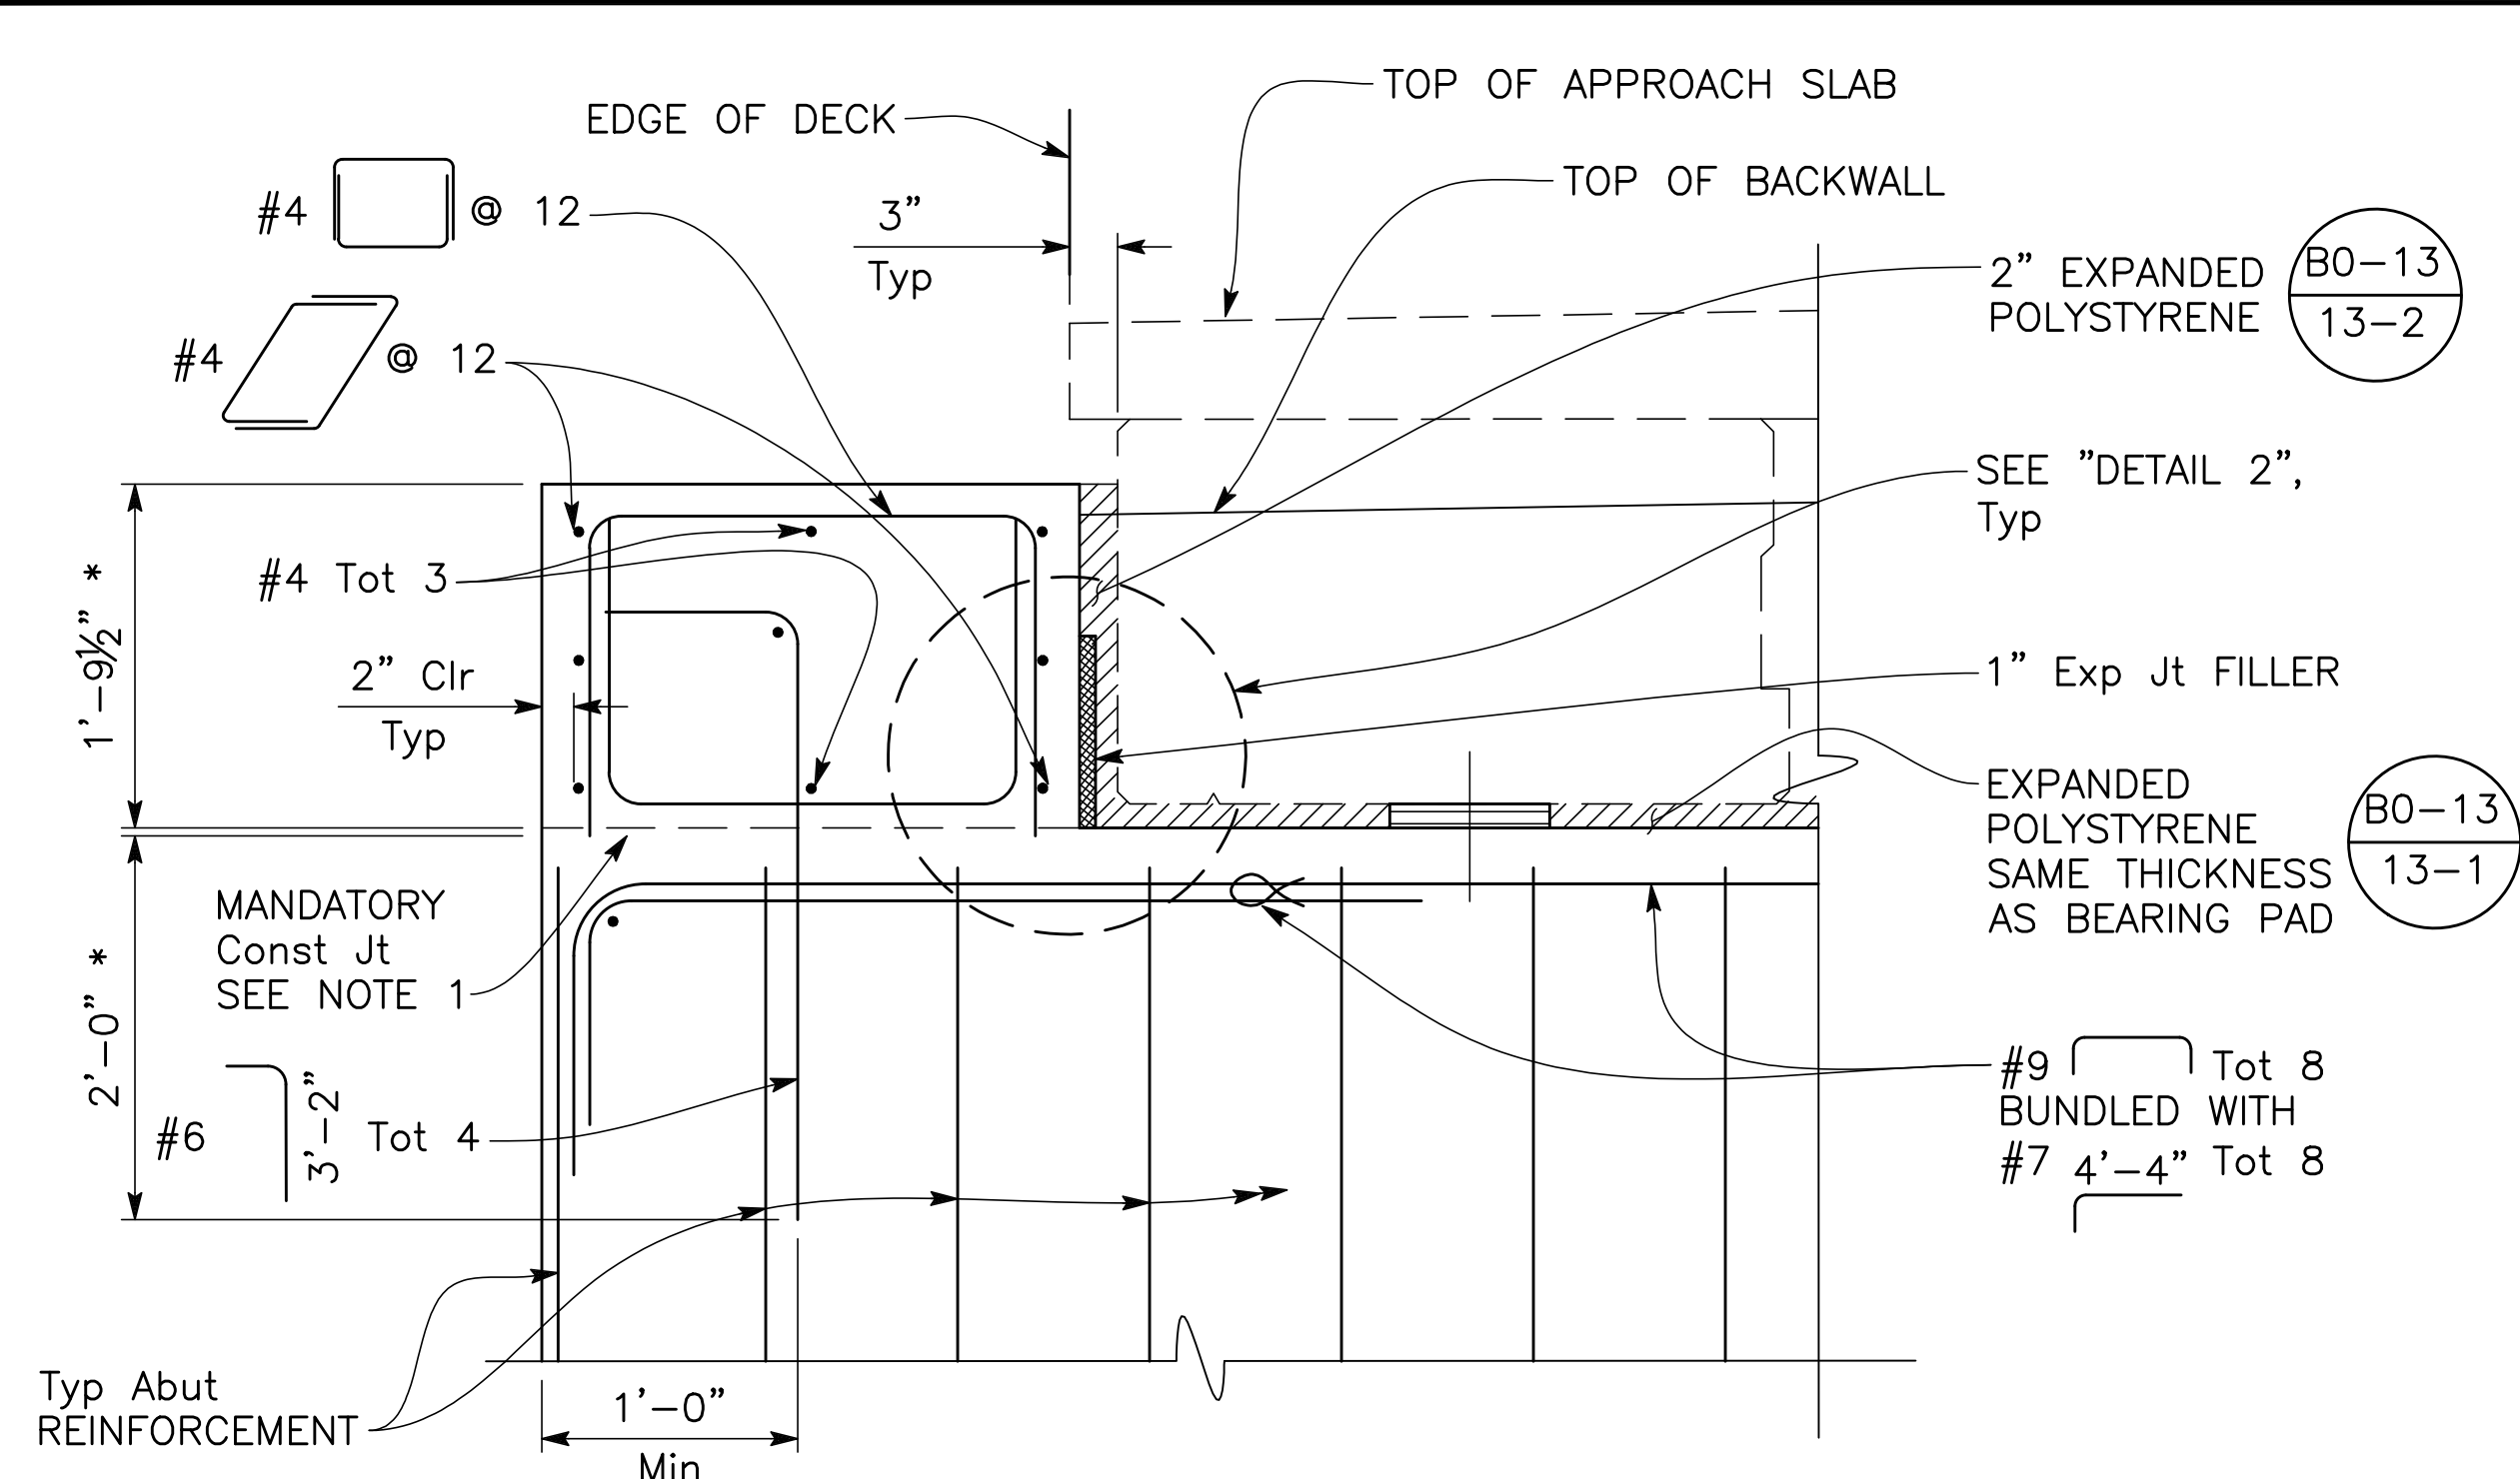


EXTERIOR SHEAR KEY ELEVATION

1" = 1'-0"

ABUTMENT 1 EXTERIOR SHEAR KEY SHOWN,
ABUTMENT 2 EXTERIOR SHEAR KEY SIMILAR


NOTE: REINFORCEMENT SHALL NOT EXTEND
THROUGH SHEAR KEY CONSTRUCTION JOINT
EXCEPT AS SHOWN

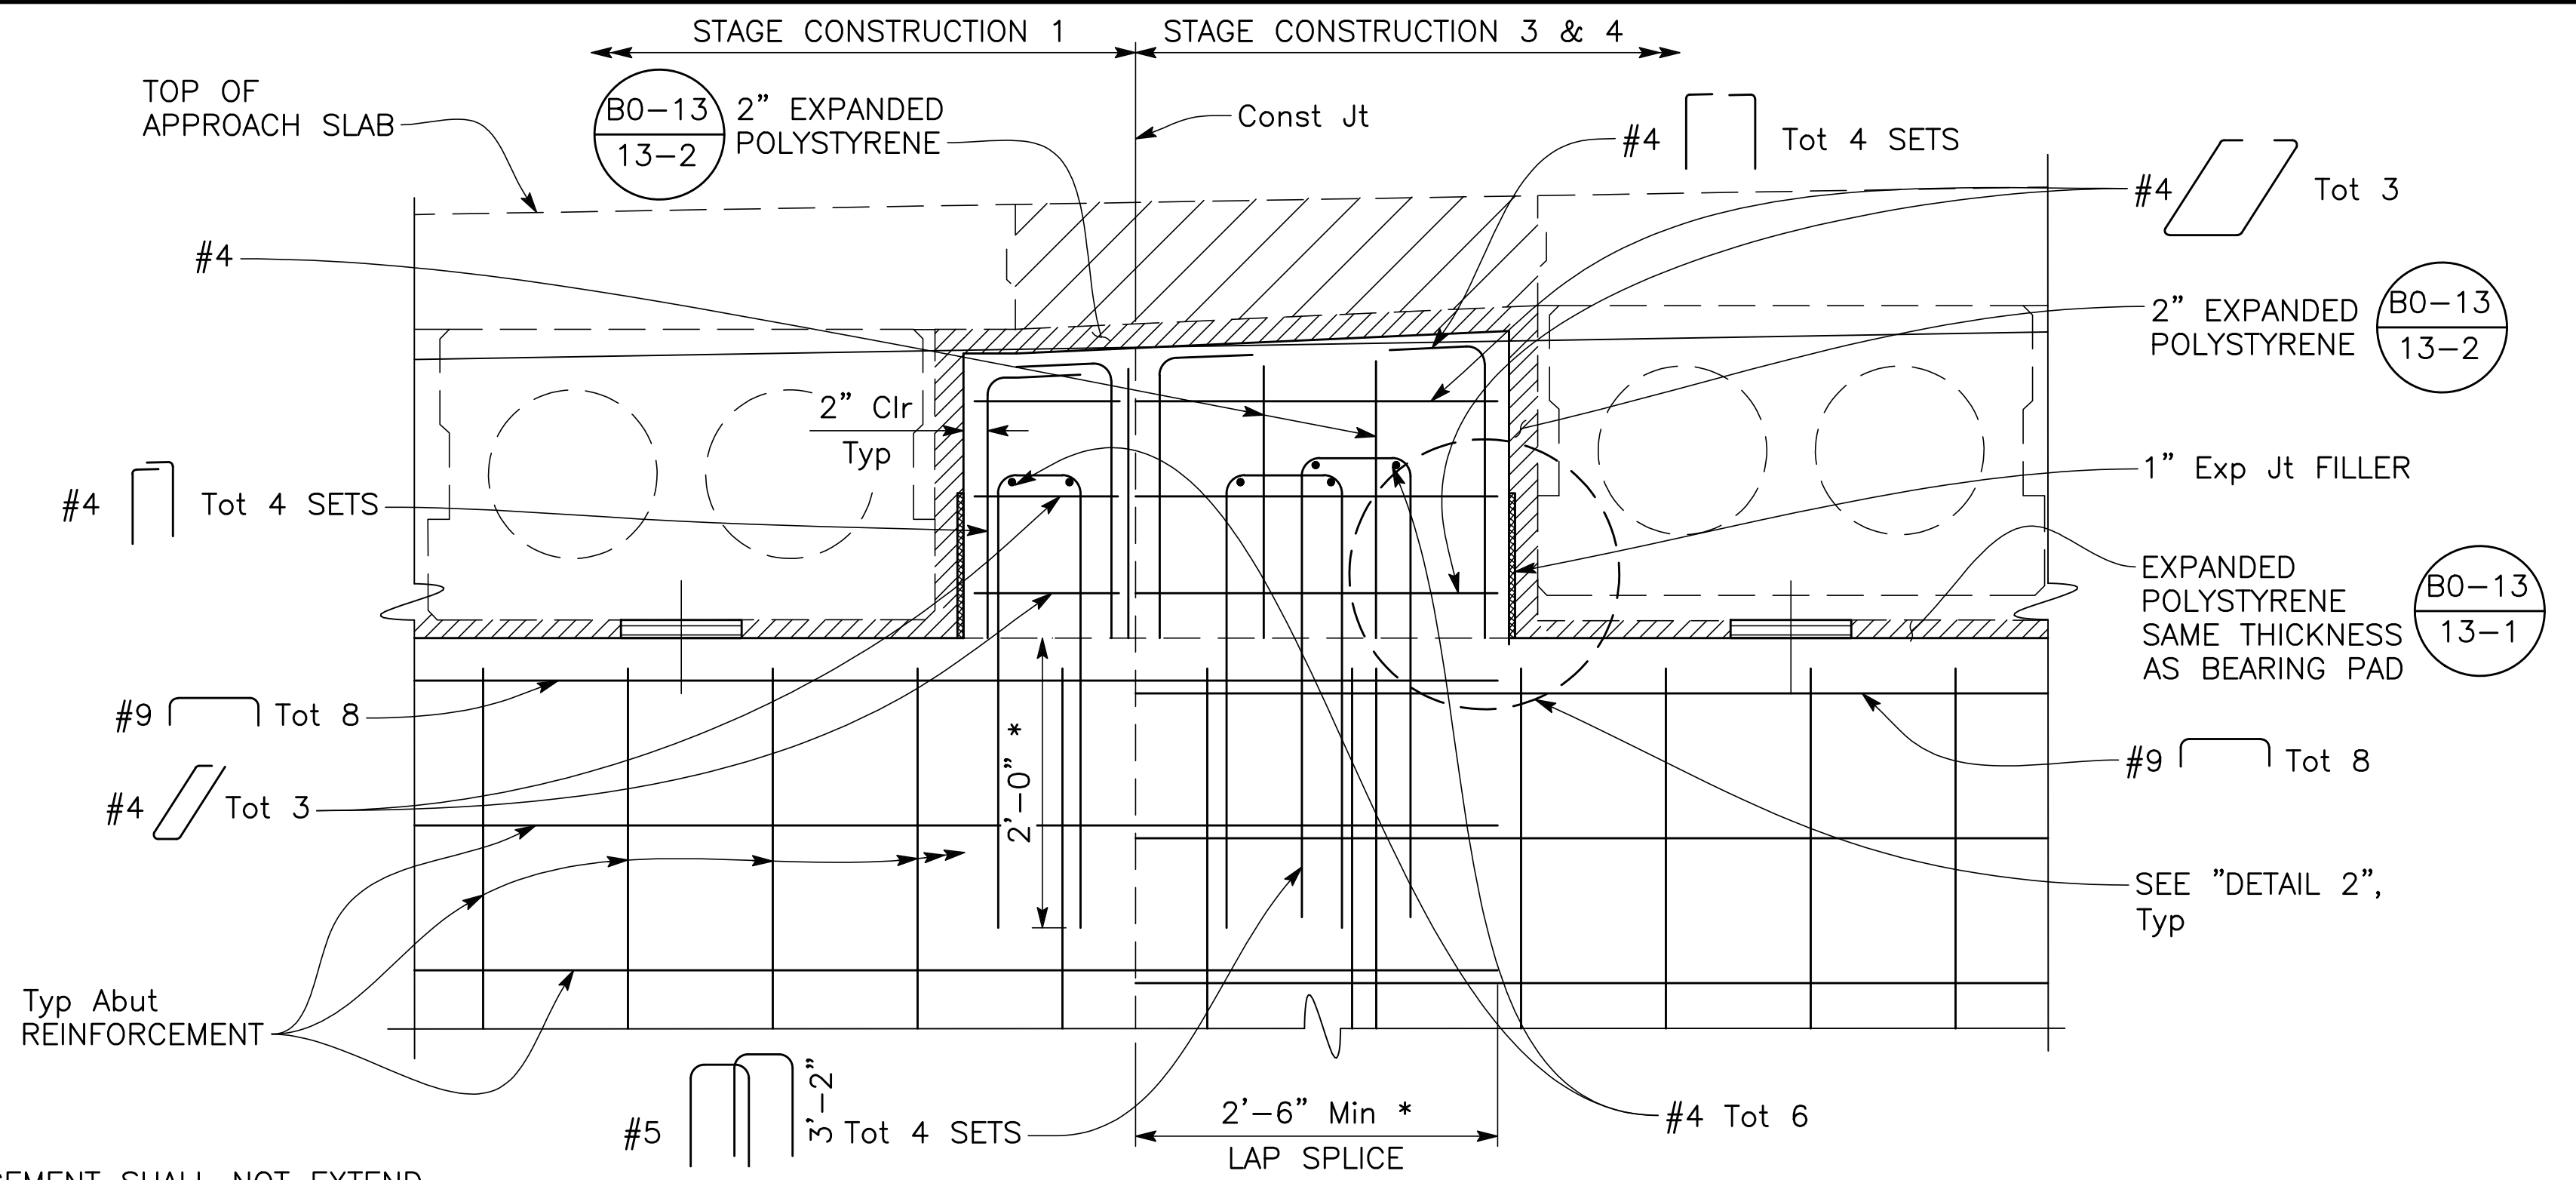

INTERIOR SHEAR KEY ELEVATION

1" = 1'-0"

ABUTMENT 1 INTERIOR SHEAR KEY SHOWN,
ABUTMENT 2 INTERIOR SHEAR KEY SIMILAR

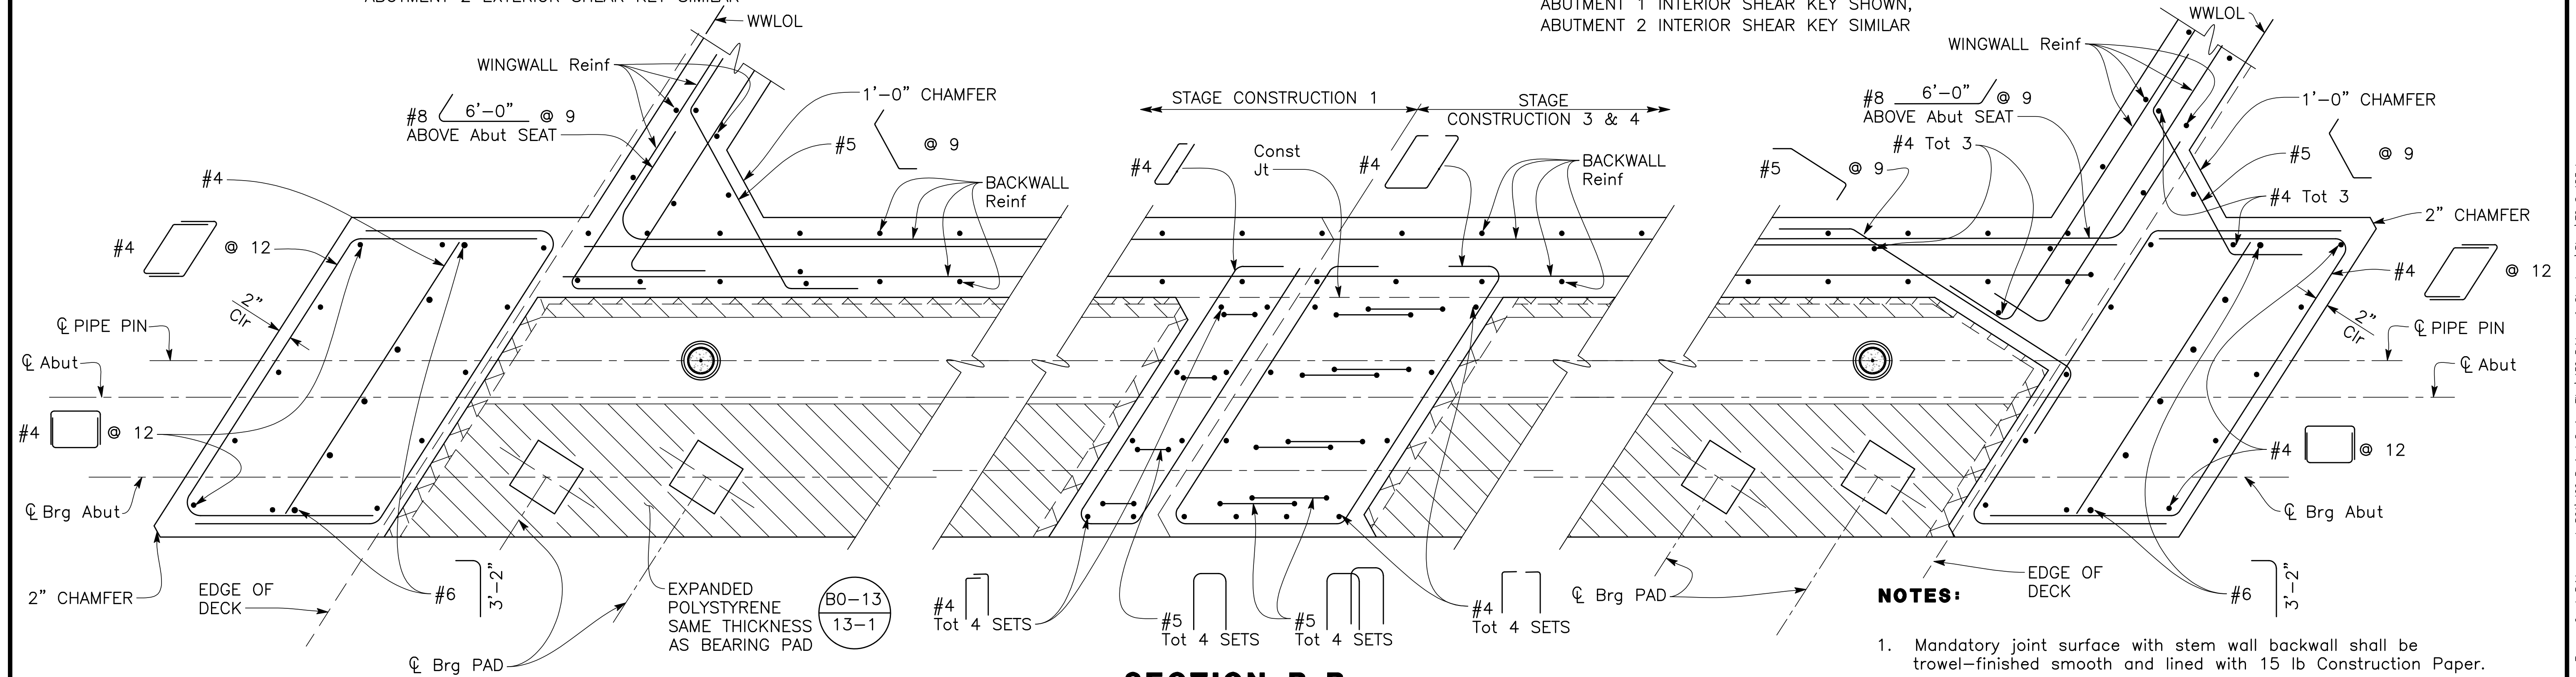

SECTION B-B


1" = 1'-0"

ABUTMENT 1 SHOWN, ABUTMENT 2 SIMILAR

NOTES:

1. Mandatory joint surface with stem wall backwall shall be trowel-finished smooth and lined with 15 lb Construction Paper.
2. For Bearing Details and Detail 2, see "ABUTMENT DETAILS NO. 4" sheet.
3. For Pipe Key Details, see "ABUTMENT DETAILS NO. 6" sheet.

		DATE	RECORD DRAWING		SCALE			 DEWBERRY ENGINEERING INC. 11060 WHITE ROCK ROAD SUITE 200 RANCHO CORDOVA, CA 95670	PROJECT			DEPARTMENT OF PUBLIC WORKS AND PLANNING							
DESIGNED: F. CASIMIRO		7/6/26	RESIDENT ENGINEER		AS SHOWN				TRAVERS CREEK BRIDGE ON MANNING AVENUE			ABUTMENT DETAILS NO. 3							
DRAWN: E. CISNEROS		7/6/26							ROAD NO. S0900			BRIDGE NO. 42C-0687		DRAWING NO. 11256		SHEET NO. ST-10		TOTAL 62	
CHECKED: T. DUBOVIK		7/6/26																	
FOR RIGHT OF WAY DATA AND ACCURATE ACCESS DETERMINATION, SEE DOCUMENTS IN THE DEPARTMENT OF PUBLIC WORKS AND PLANNING.																			

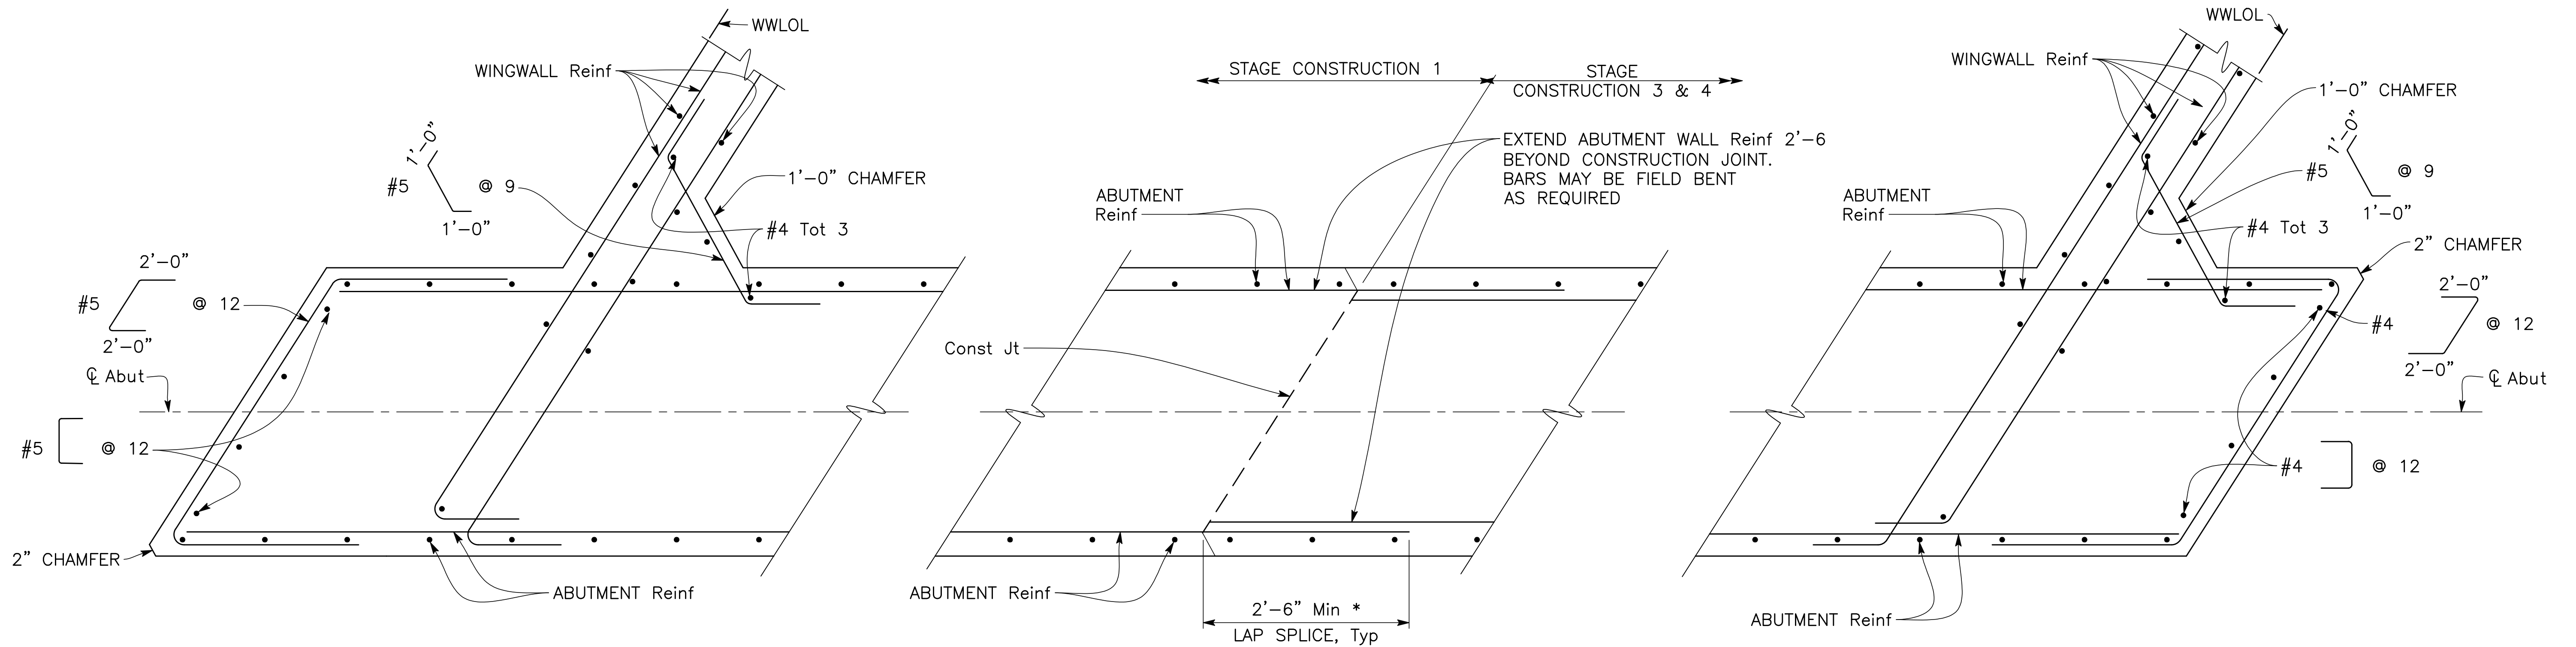


SECTION C-C


1" = 1'-0"

ABUTMENT 1 SHOWN, ABUTMENT 2 SIMILAR


* LAP SPLICE IS THE SAME FOR THE
BACWALL LONGITUDINAL REINFORCEMENT

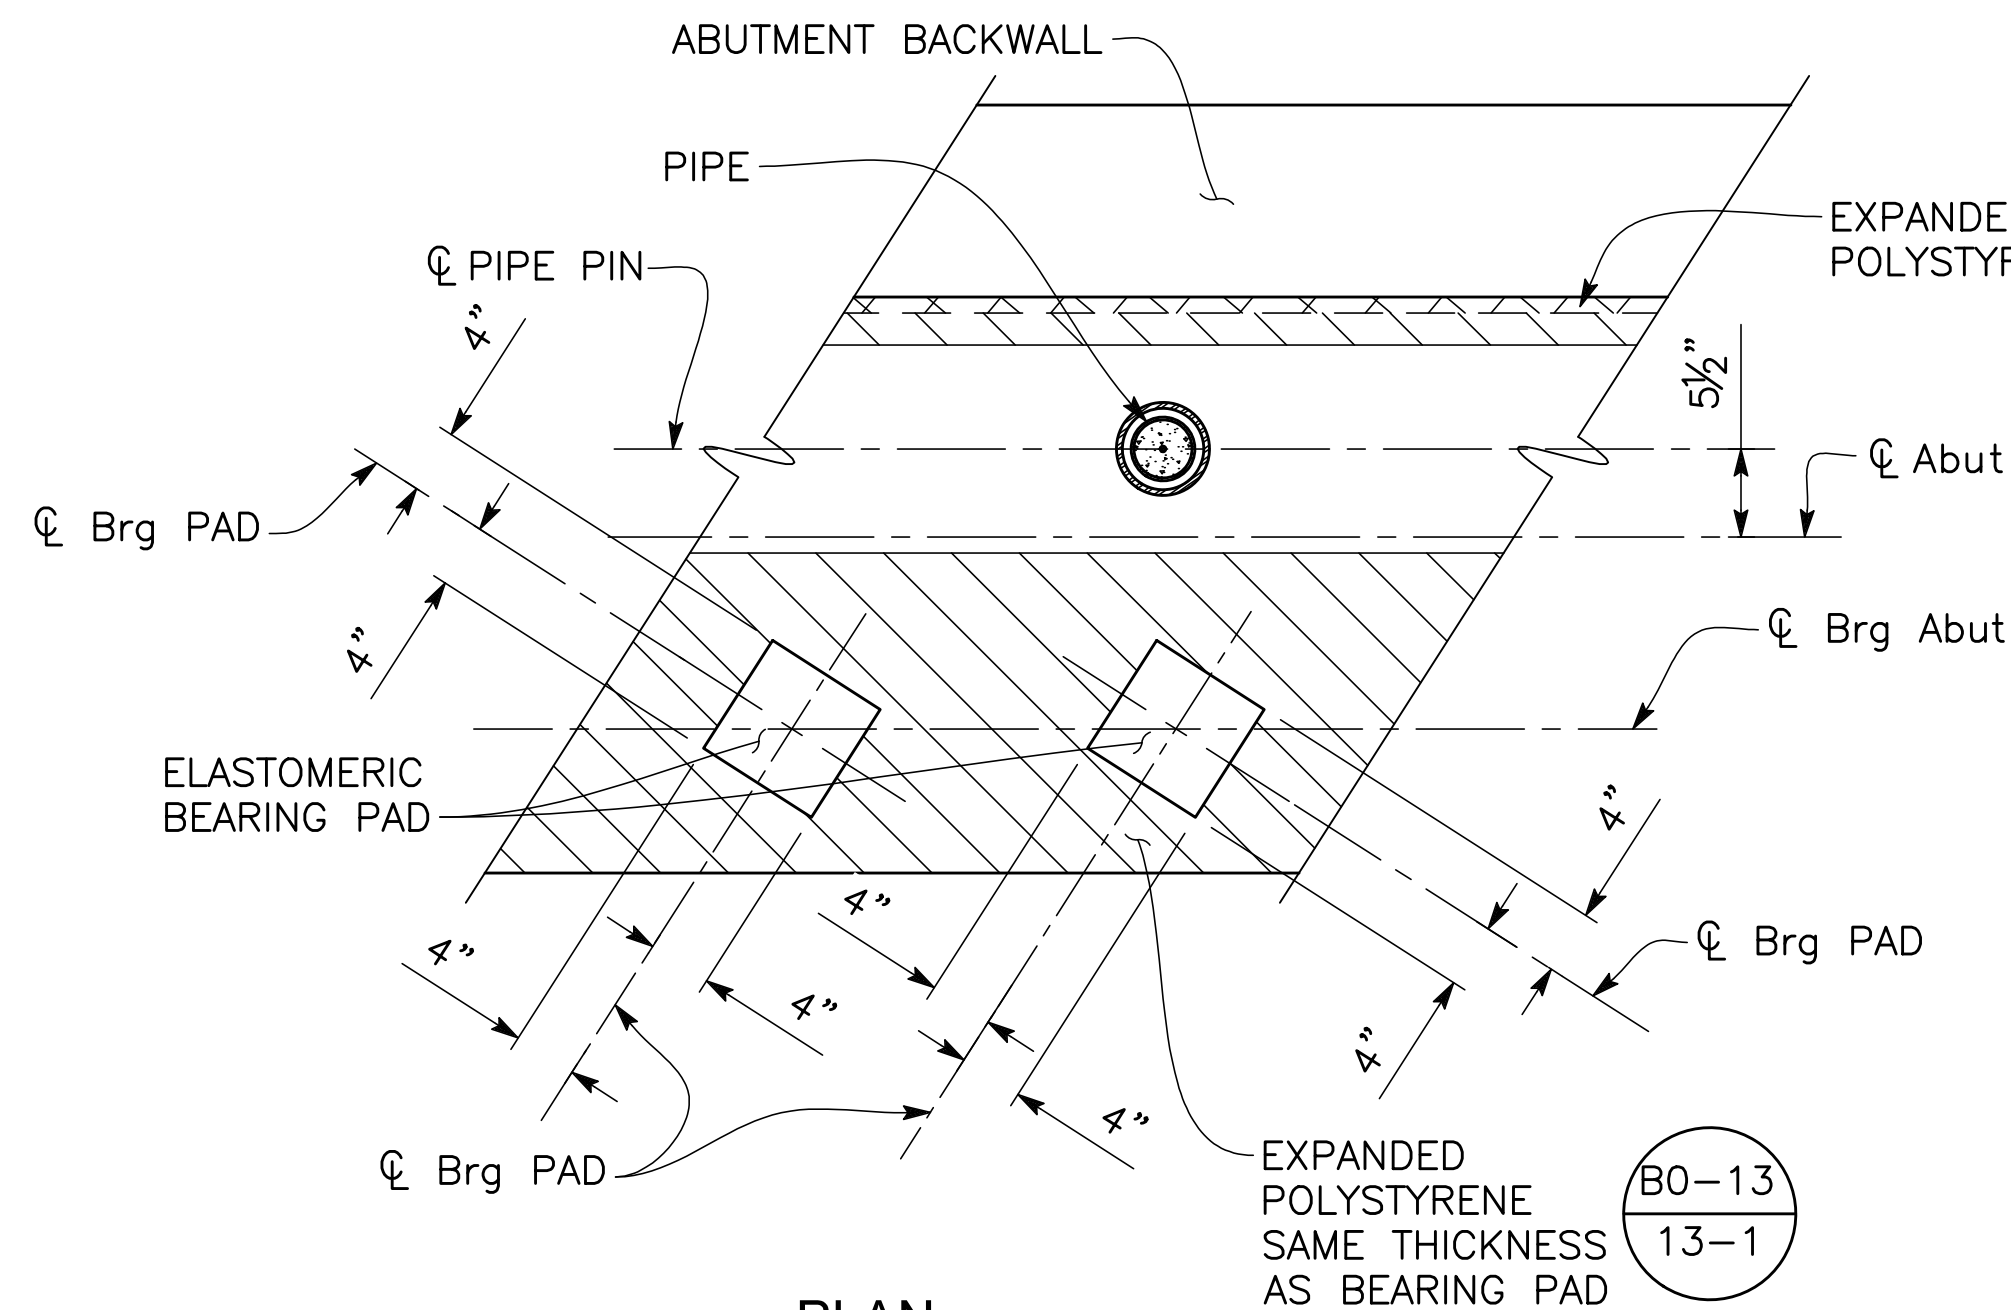

PLAN

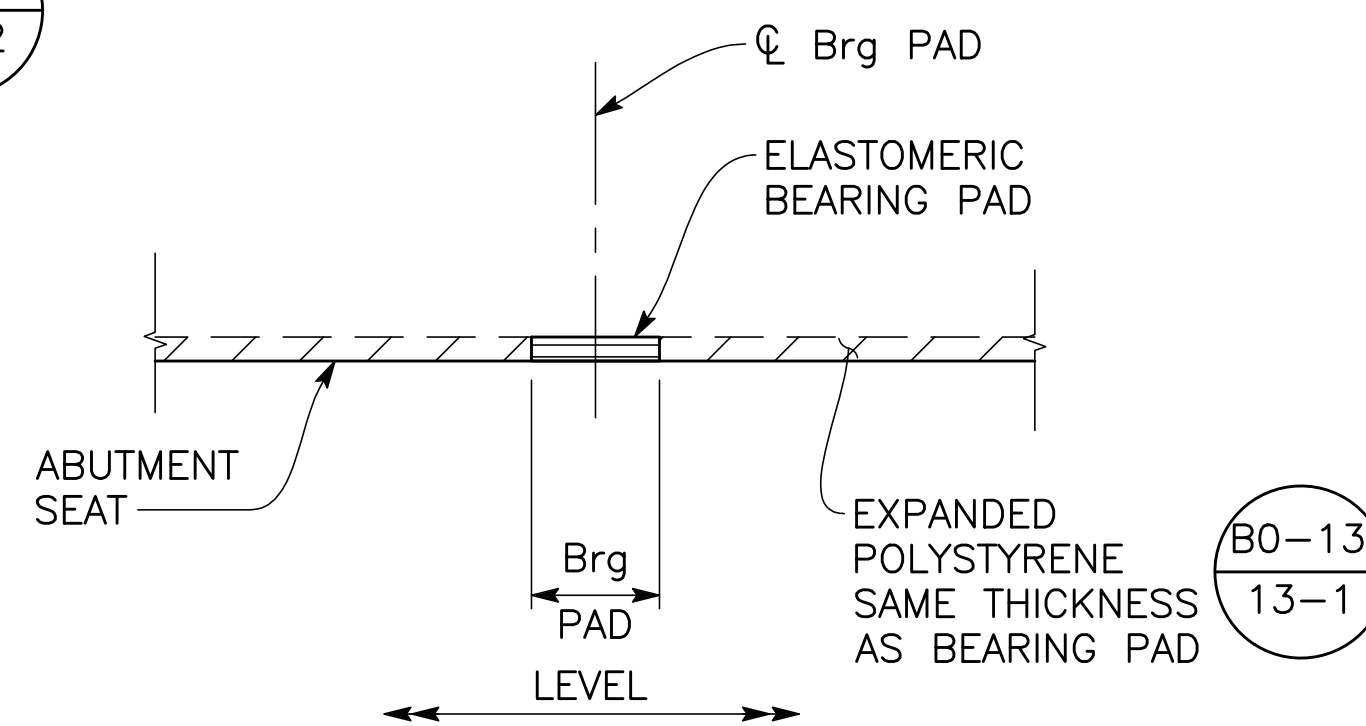

ELEVATION

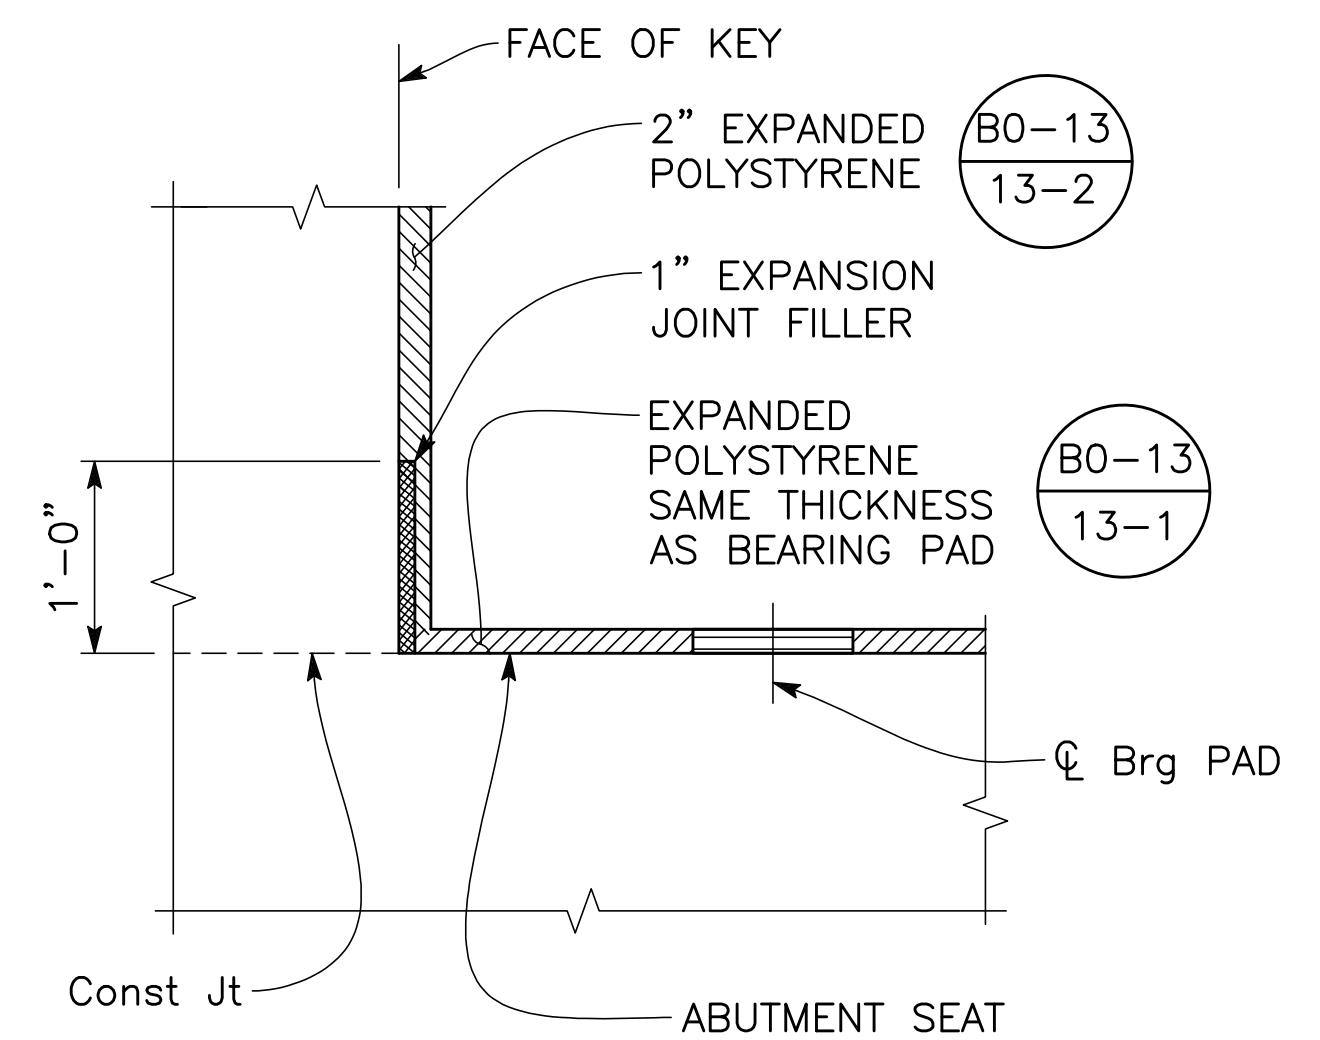


DETAIL 2

1" = 1'-0"

BEARING PAD DETAILS

1" = 1'-0"

		DATE	RECORD DRAWING		SCALE		 Dewberry DEWBERRY ENGINEERING INC. 11060 WHITE ROCK ROAD SUITE 200 RANCHO CORDOVA, CA 95670	PROJECT			DEPARTMENT OF PUBLIC WORKS AND PLANNING					
DESIGNED: F. CASIMIRO		7/6/26	RESIDENT ENGINEER					DATE	AS SHOWN		TRAVERS CREEK BRIDGE ON MANNING AVENUE		ABUTMENT DETAILS NO. 4			
DRAWN: E. CISNEROS		7/6/26														
CHECKED: T. DUBOVIK		7/6/26														
FOR RIGHT OF WAY DATA AND ACCURATE ACCESS DETERMINATION, SEE DOCUMENTS IN THE DEPARTMENT OF PUBLIC WORKS AND PLANNING.																
ROAD NO. S0900		BRIDGE NO. 42C-0687								DRAWING NO. 11256		SHEET NO. ST-11		TOTAL 62		

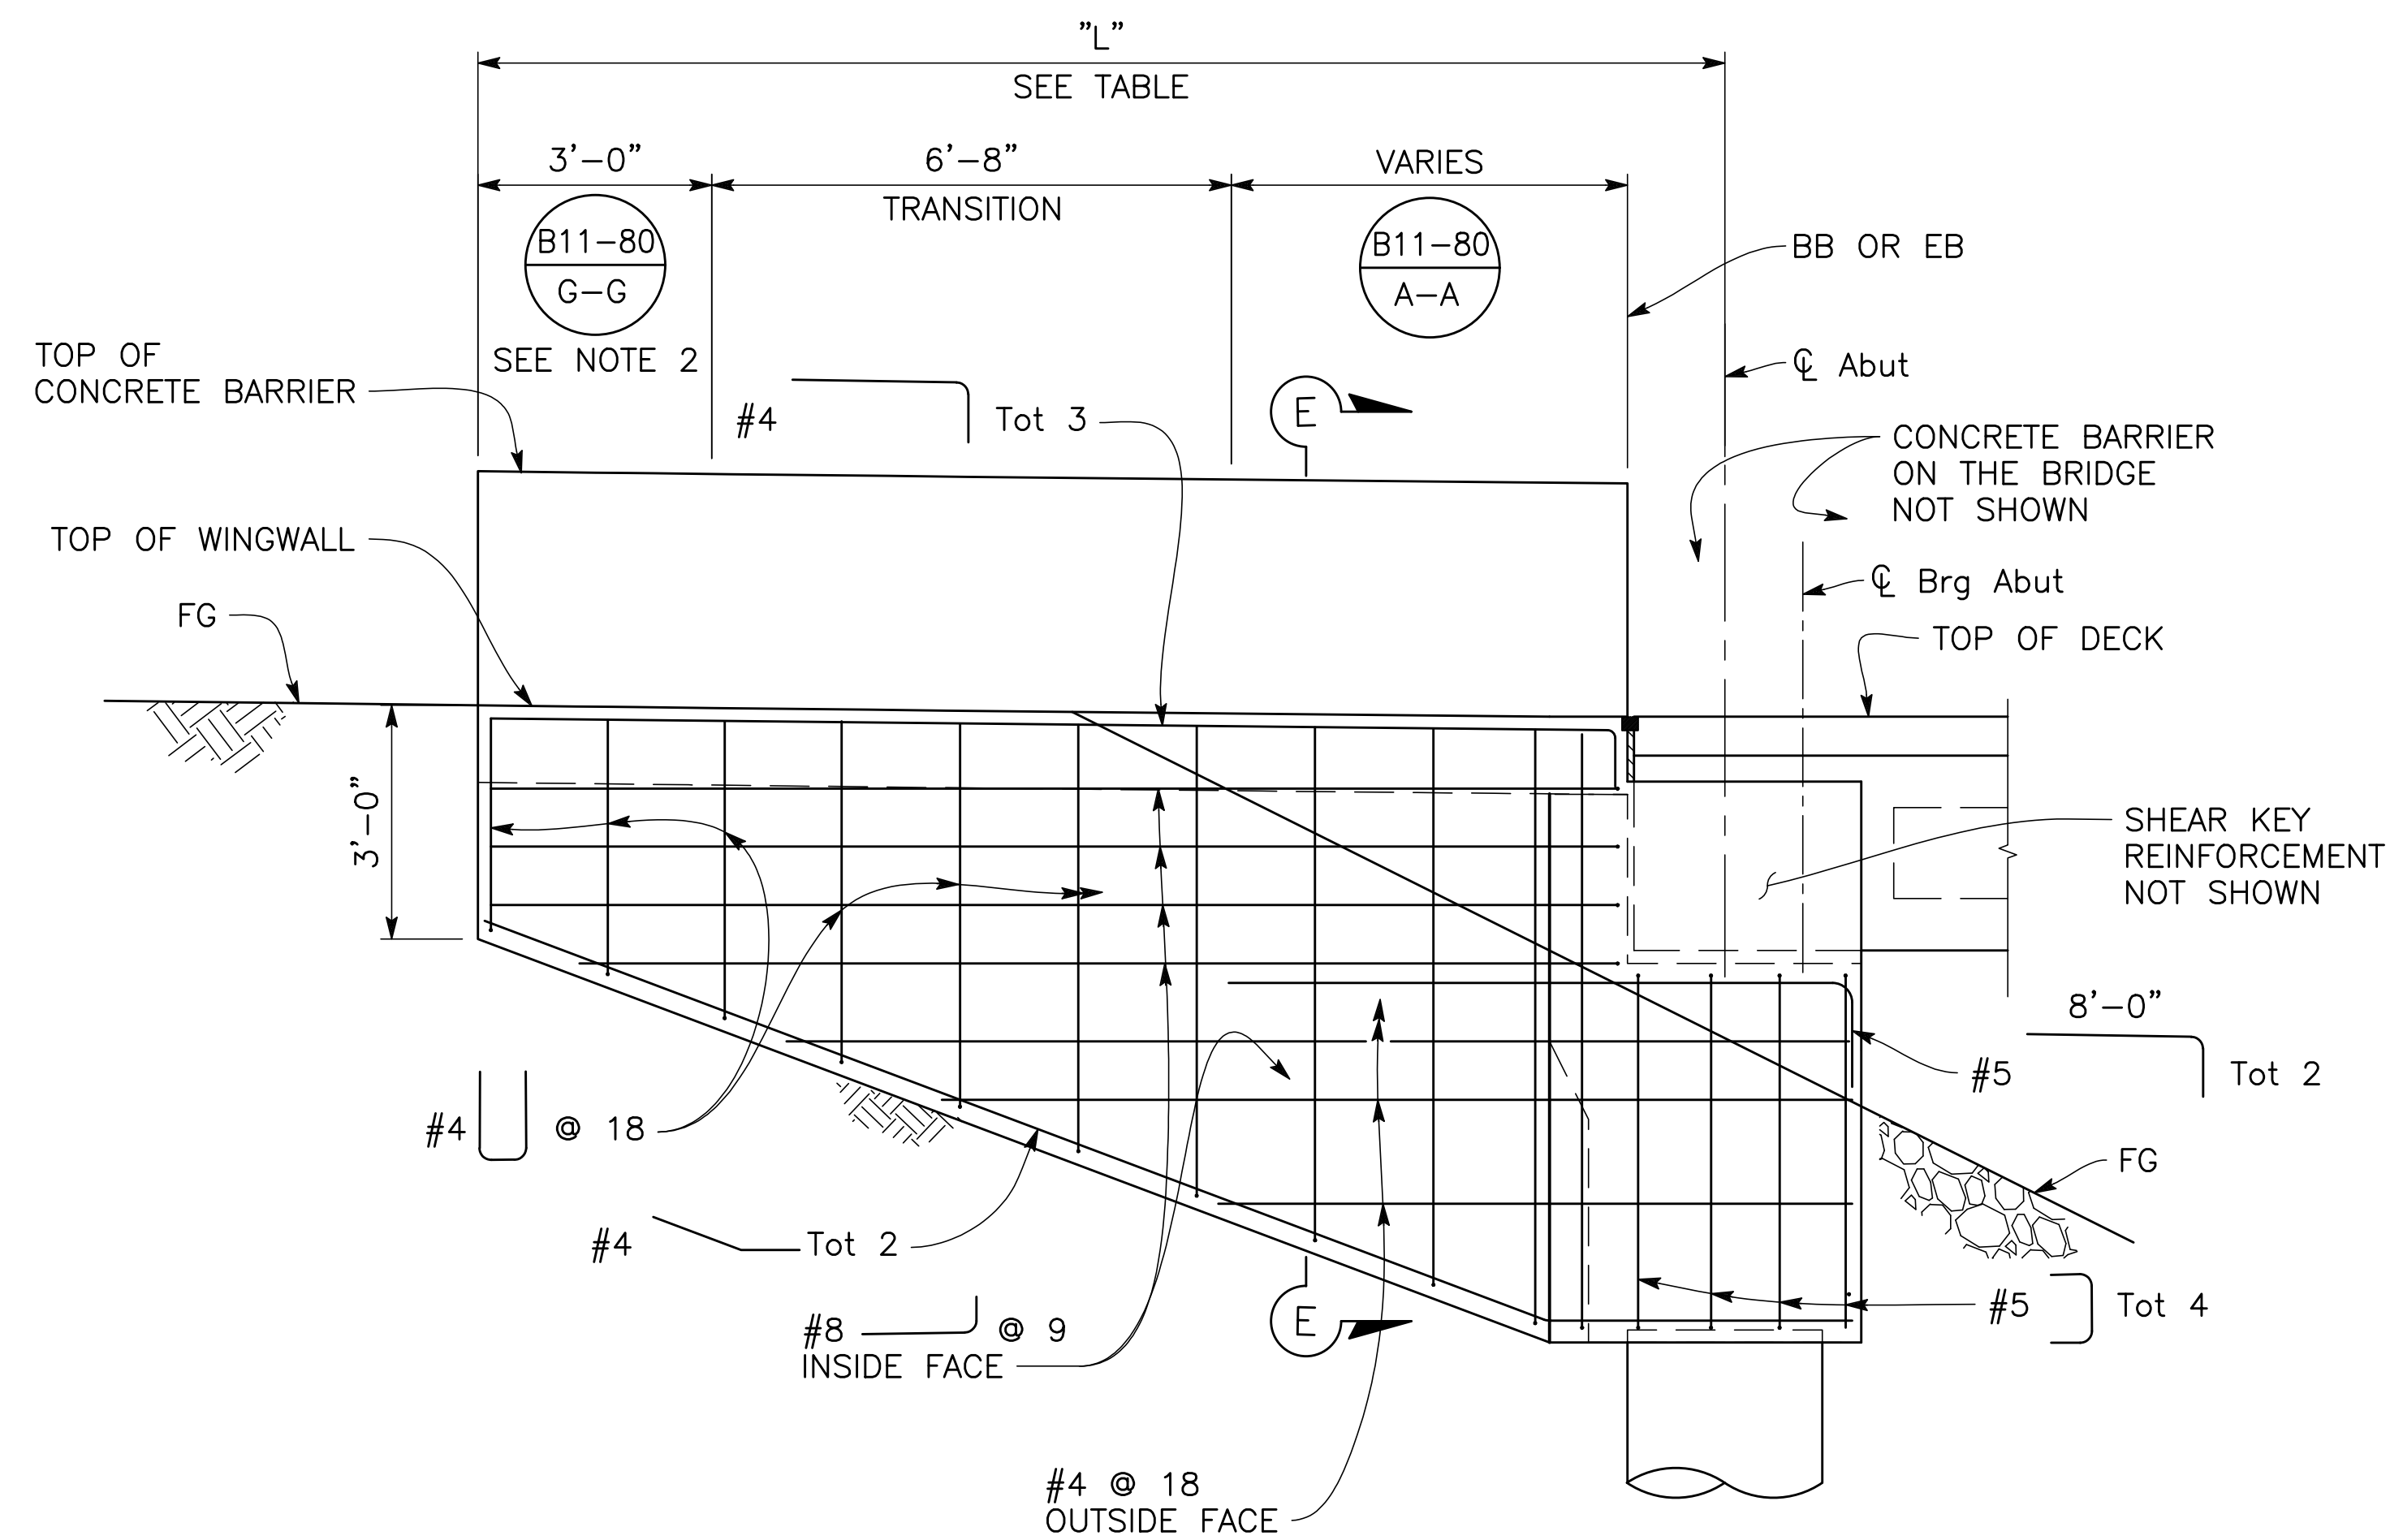

TYPICAL WINGWALL ELEVATION


$\frac{1}{2}" = 1'-0"$

ABUTMENT 1 RIGHT WINGWALL SHOWN, OTHERS WINGWALL SIMILAR

TABLE "L"	
WINGWALL 1	12'-6"
WINGWALL 2	10'-0"
WINGWALL 3	12'-6"
WINGWALL 4	16'-0"


NOTES:

1. Wingwalls shall be poured directly on structural backfill.
2. For locations with MGS, see "GENERAL PLAN" sheet.

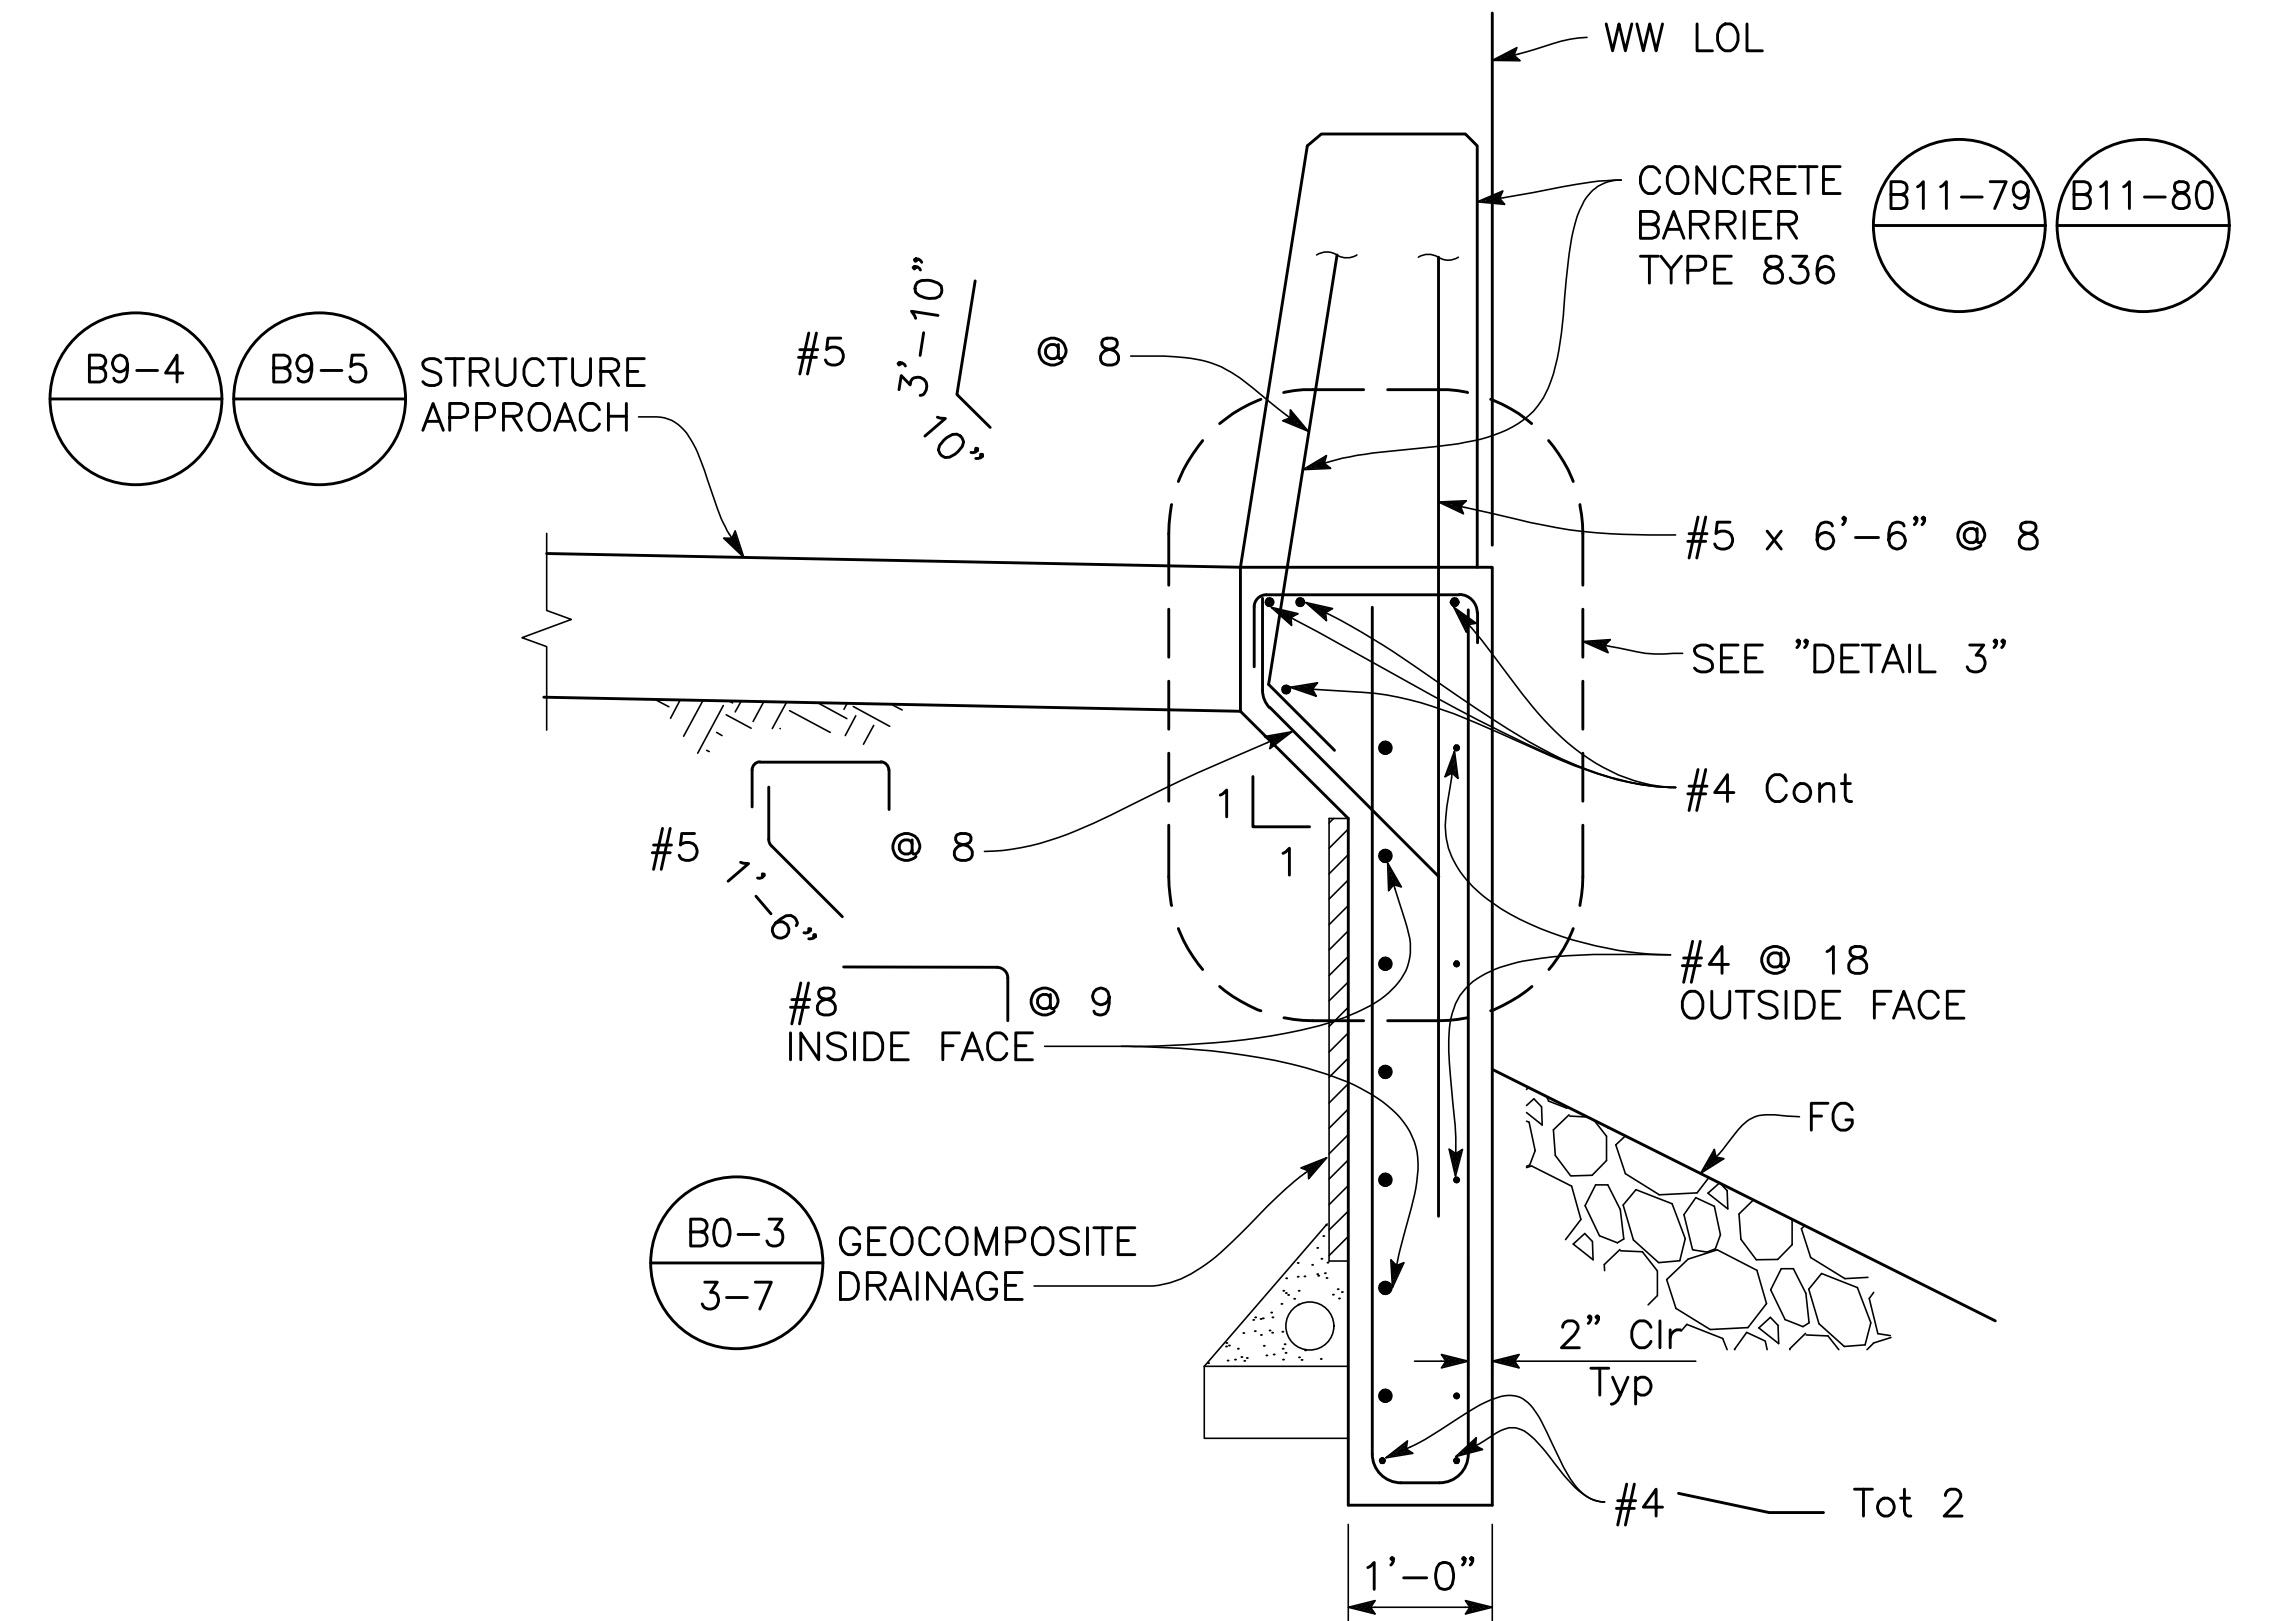

SECTION E-E


$\frac{3}{4}" = 1'-0"$

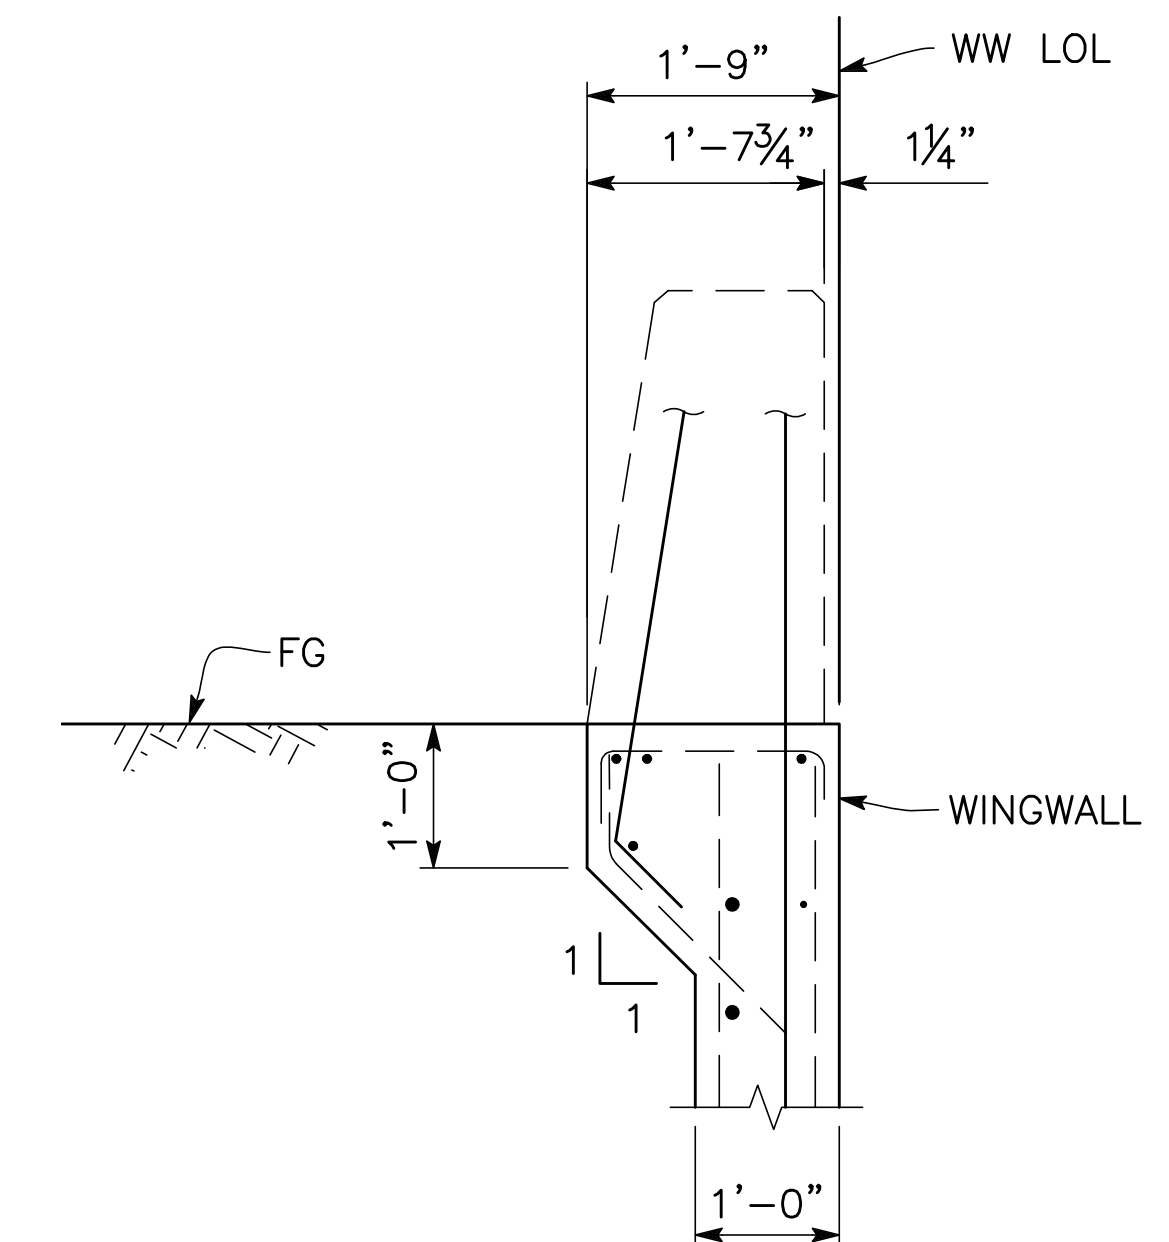

DETAIL 3

$\frac{3}{4}" = 1'-0"$


	DATE	RECORD DRAWING		SCALE	  DEWBERRY ENGINEERING INC. 11060 WHITE ROCK ROAD SUITE 200 RANCHO CORDOVA, CA 95670	PROJECT		 DEPARTMENT OF PUBLIC WORKS AND PLANNING
DESIGNED: F. CASIMIRO	7/6/26	RESIDENT ENGINEER	DATE	AS SHOWN		TRAVERS CREEK BRIDGE ON MANNING AVENUE		
DRAWN: E. CISNEROS	7/6/26					ROAD NO. S0900		
CHECKED: T. DUBOVIK	7/6/26					BRIDGE NO. 42C-0687		
FOR RIGHT OF WAY DATA AND ACCURATE ACCESS DETERMINATION, SEE DOCUMENTS IN THE DEPARTMENT OF PUBLIC WORKS AND PLANNING.						DRAWING NO. 11256		
						SHEET NO. ST-12		TOTAL 62

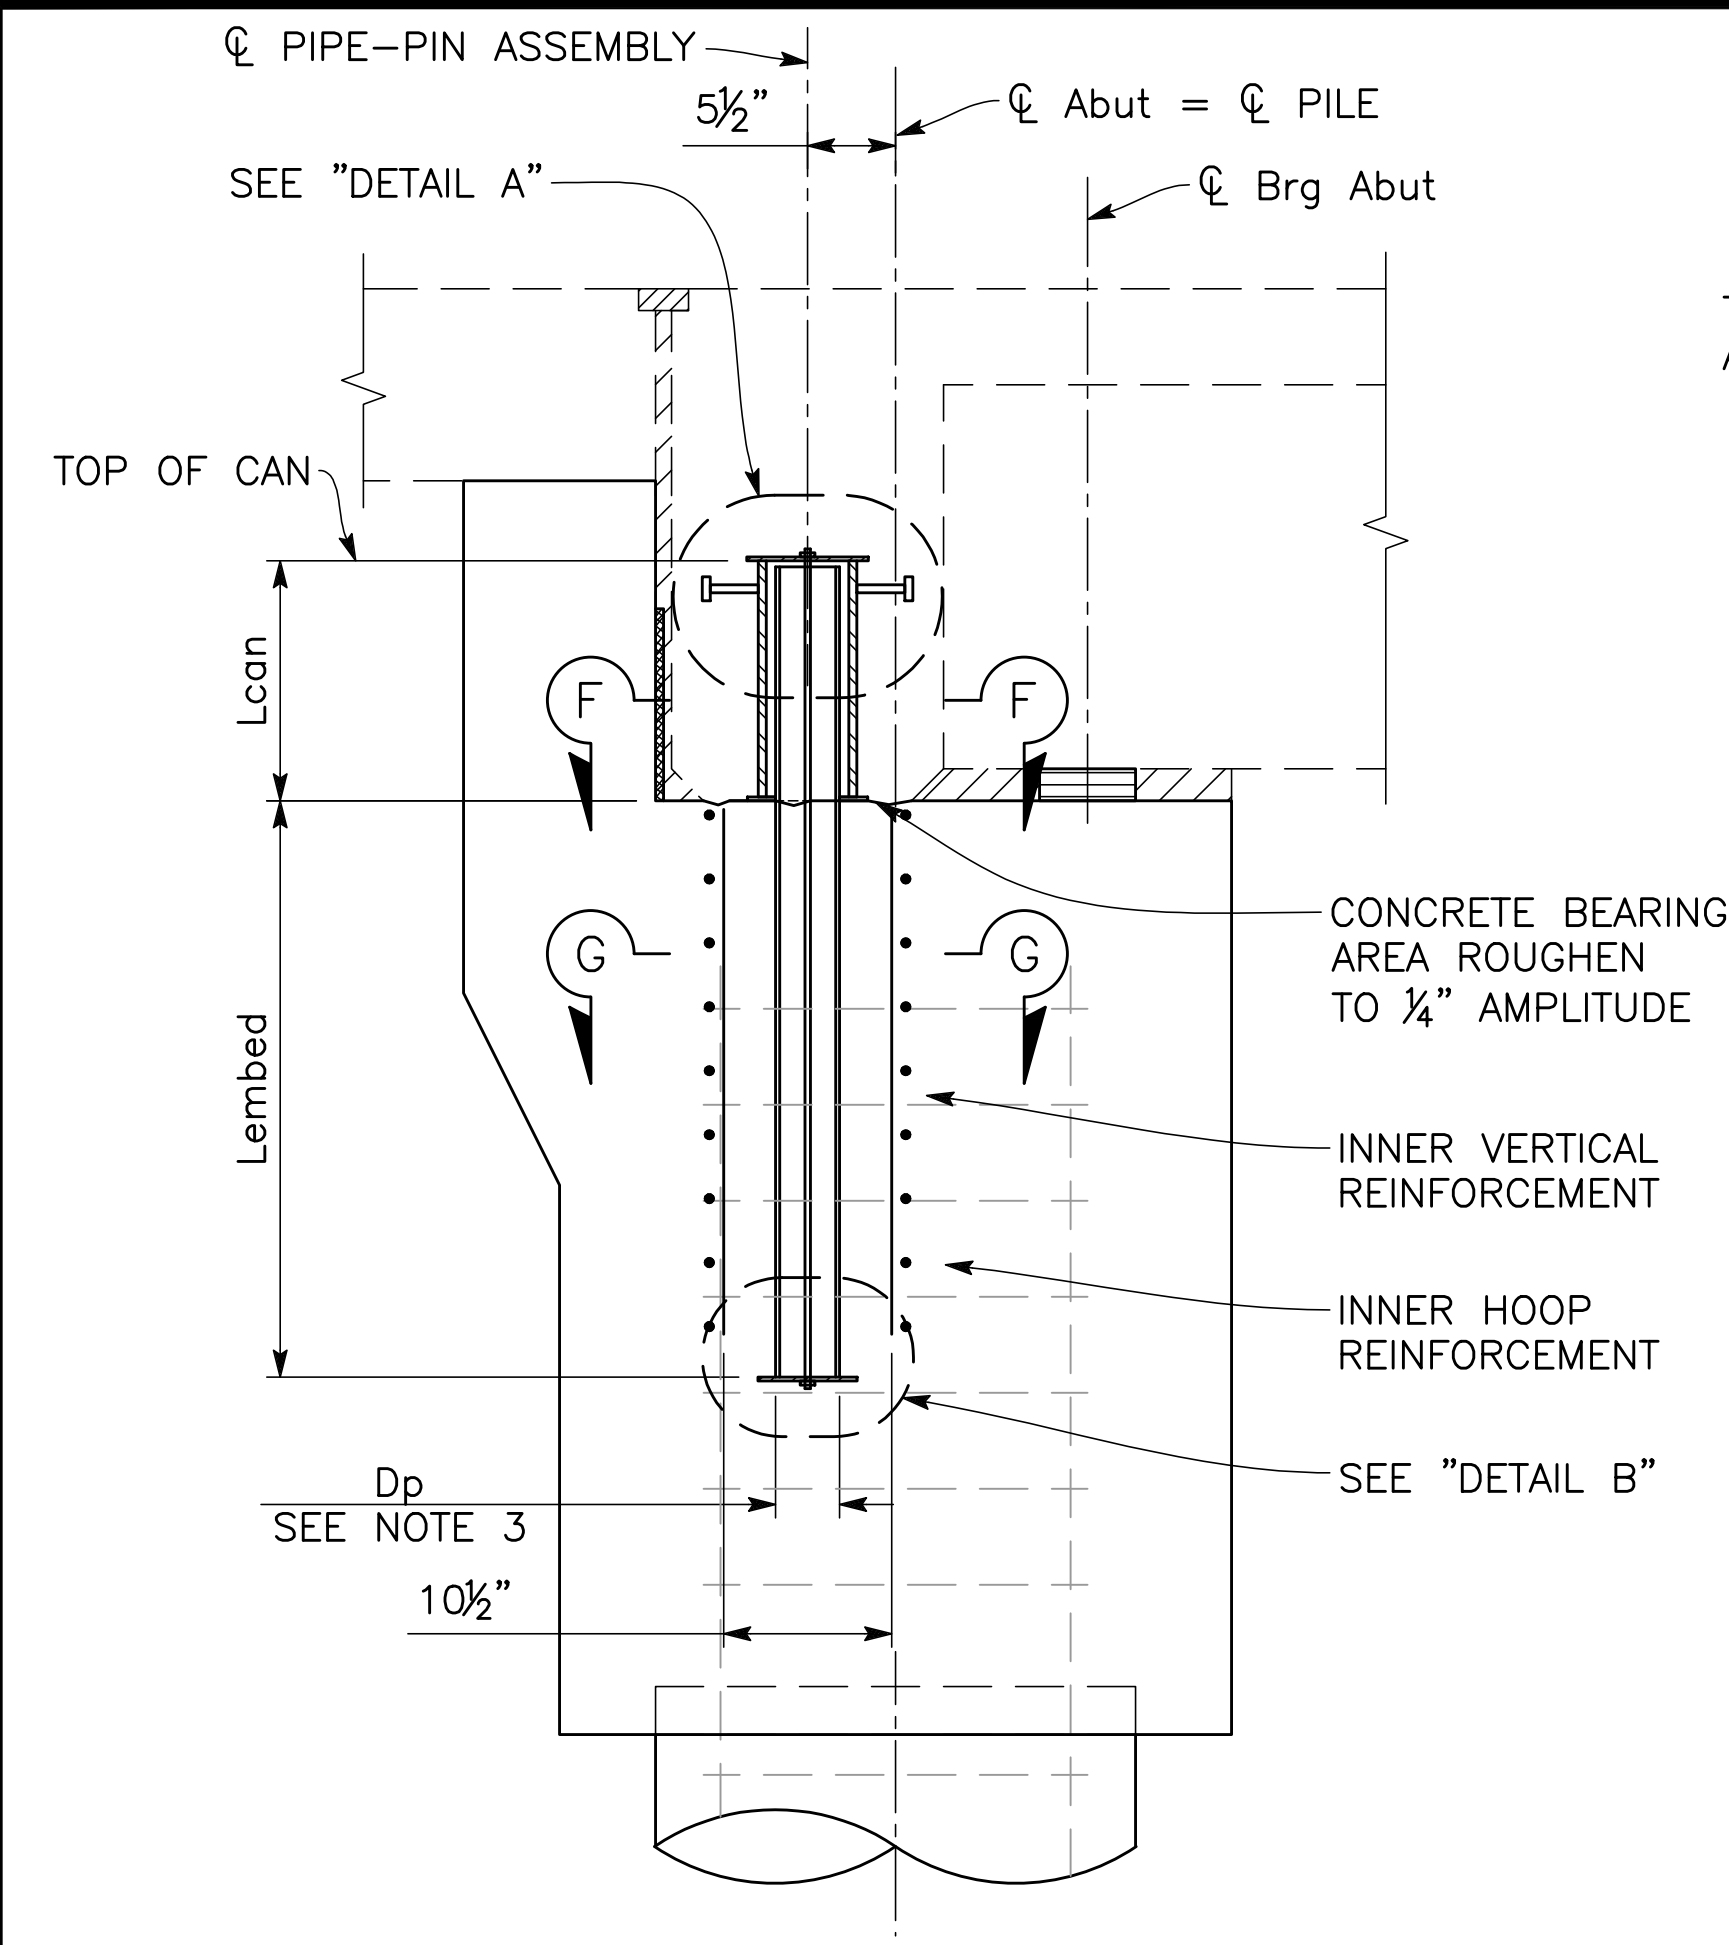

PIPE-PIN ASSEMBLY DETAIL


1/2" = 1'-0"

NOTE: Abutment Cap Reinforcement not shown for clarity

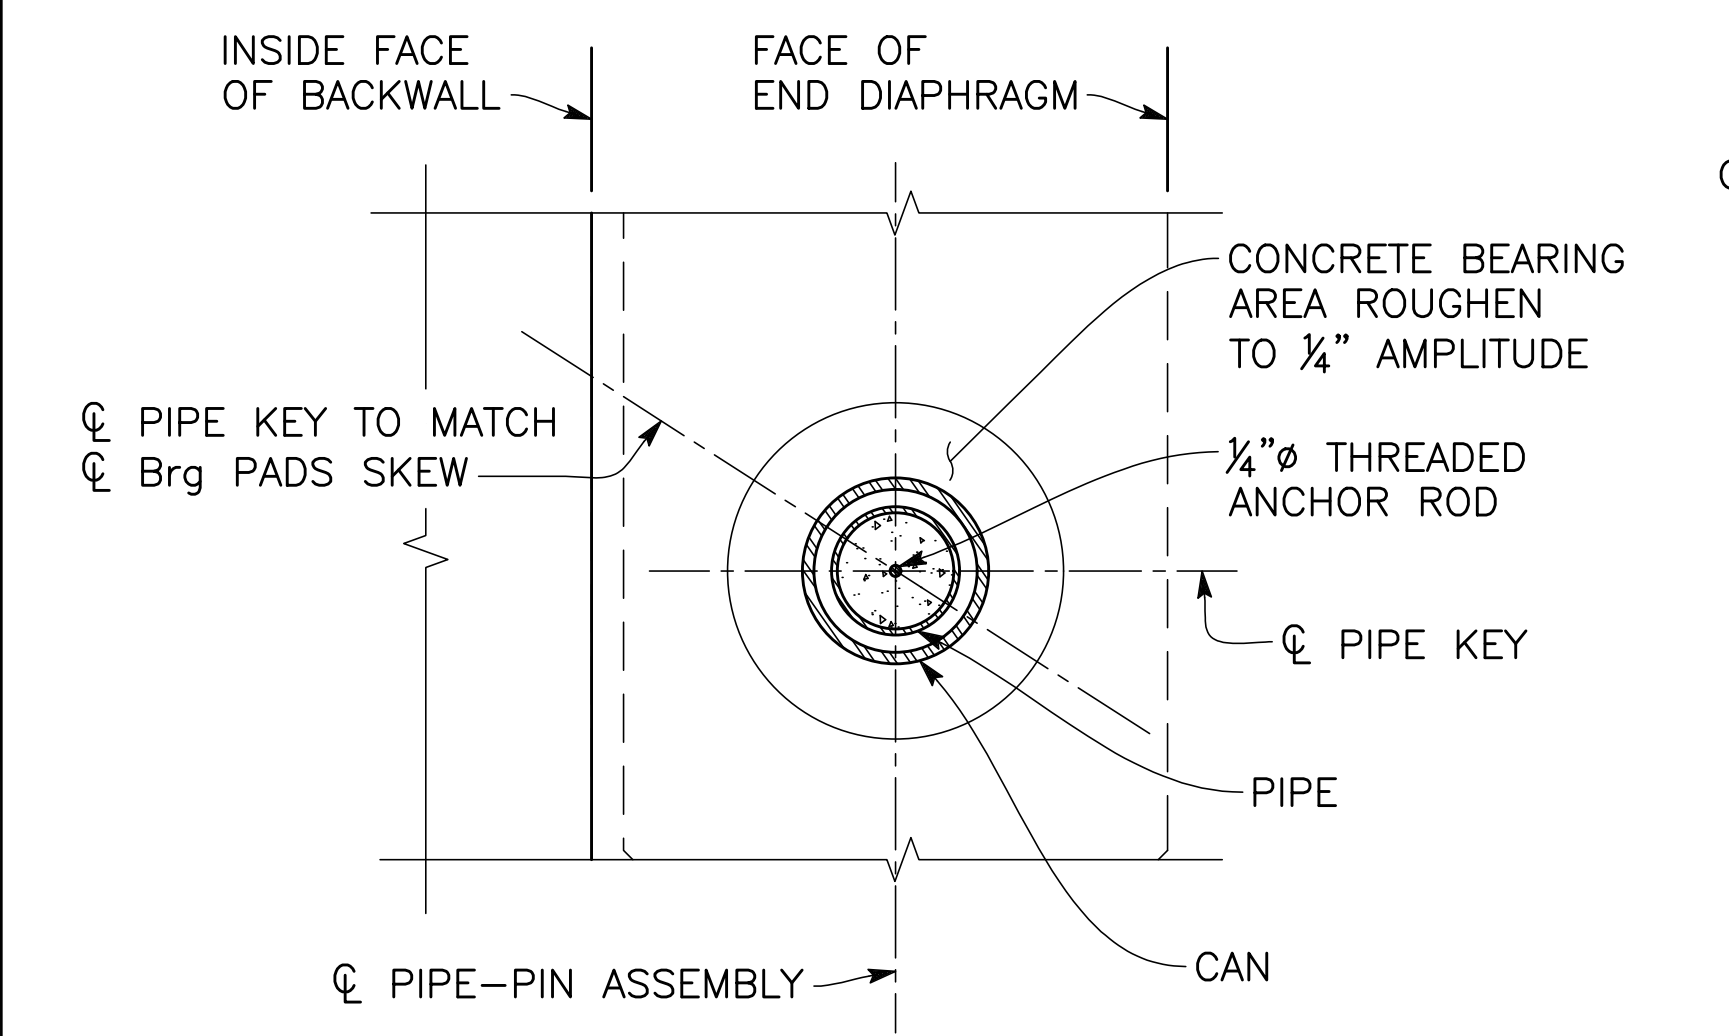

SECTION F-F

2" = 1'-0"

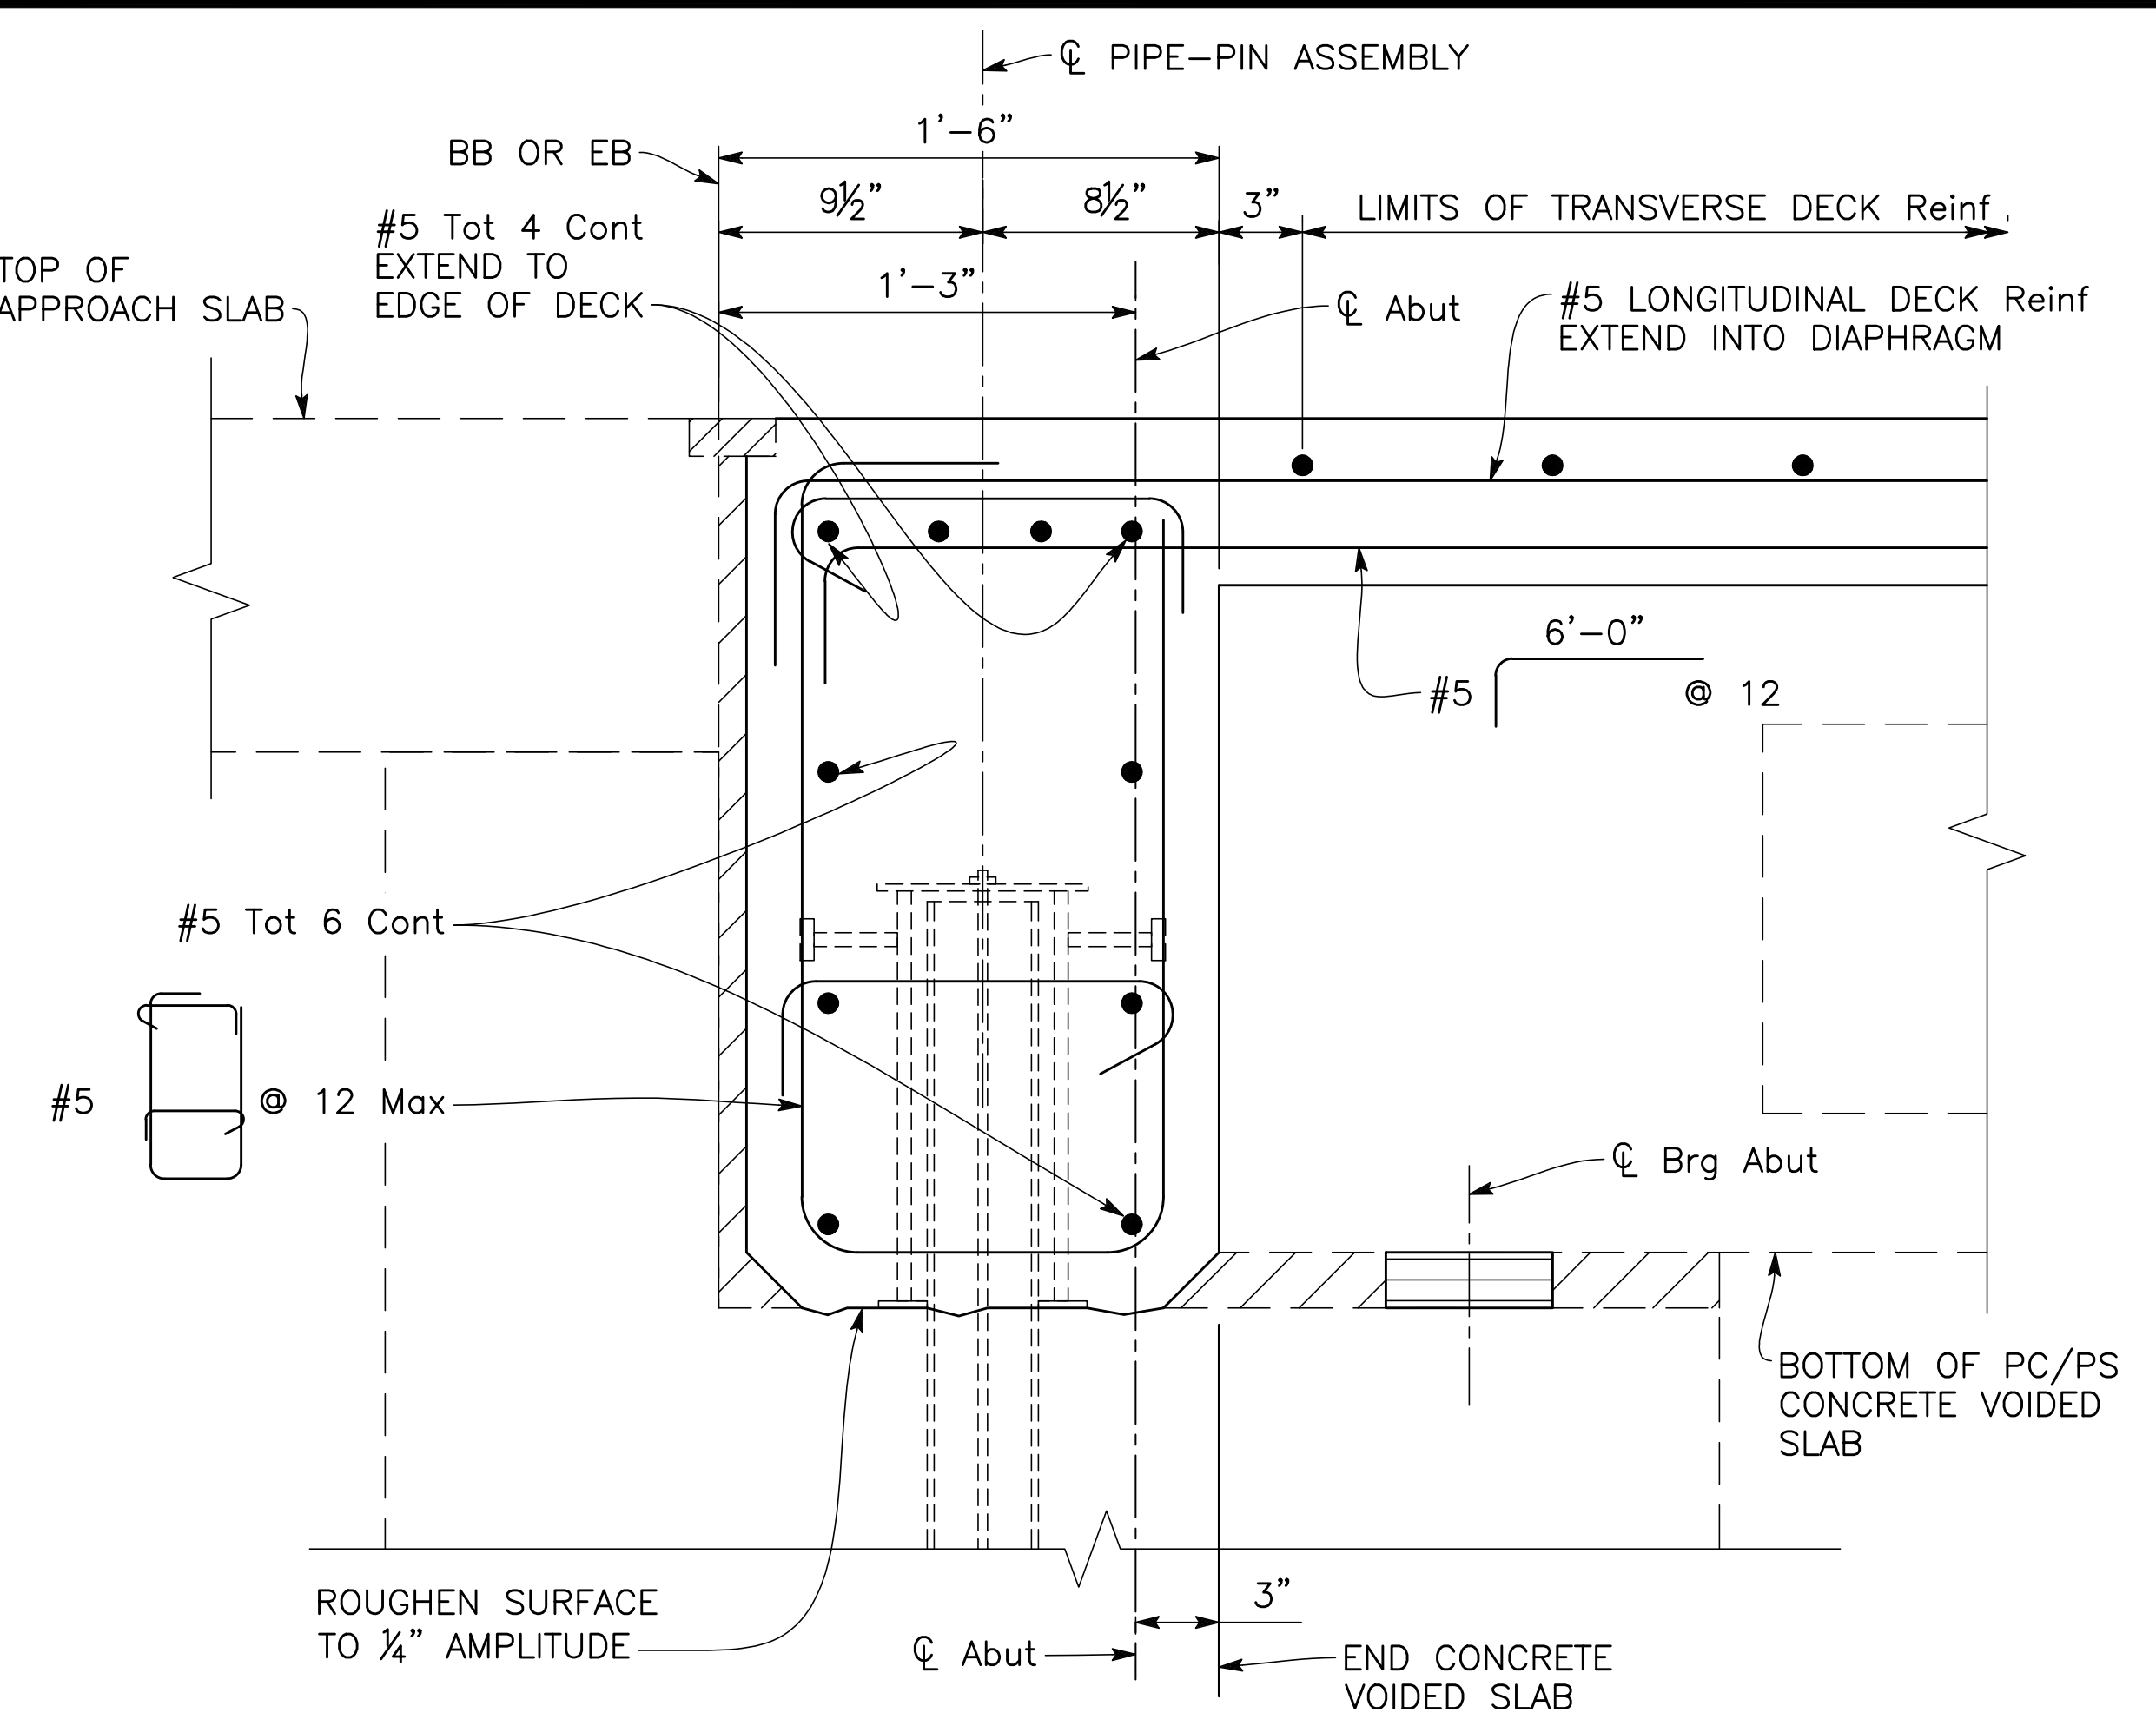


END DIAPHRAGM DETAIL

2" = 1'-0"

PIPE KEY DESIGN TABLE	
Lembed	3-0"
Lcan	1'-3"
CAN SIZE	(ROUND) HSS 5.5630x0.500
PIPE SIZE (Dp) = 3 1/2"	STEEL PIPE 3"xx-STRONG
MNIMUM OUTER HOOP Reinf	#6 @ 6


NOTES:

1. The can shall seat tightly against the 1/4" thick neoprene gasket placed on concrete around the pipe.
2. All hoops shall be fabricated with ultimate butt splices.
3. Dp is outside diameter of pipe.

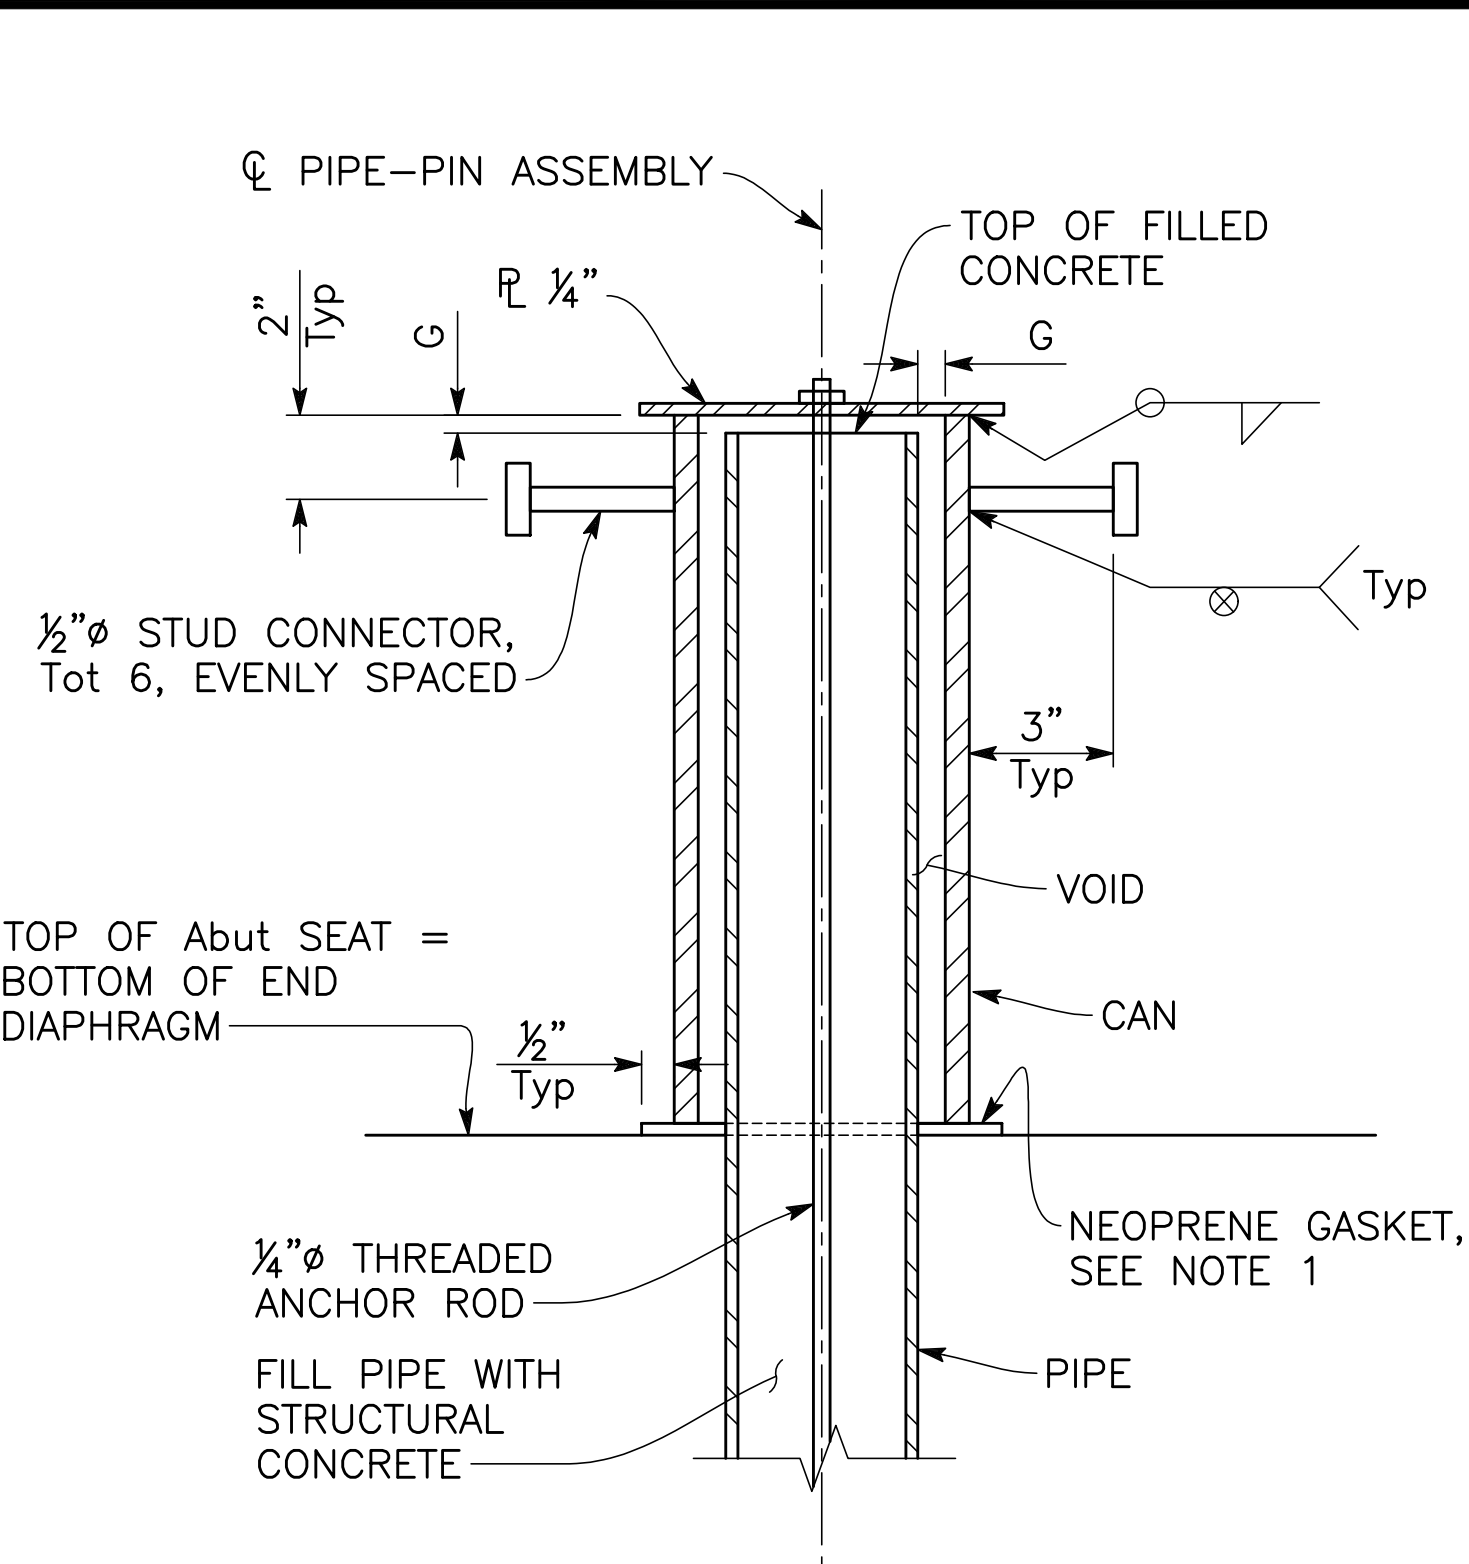

DETAIL A

3" = 1'-0"

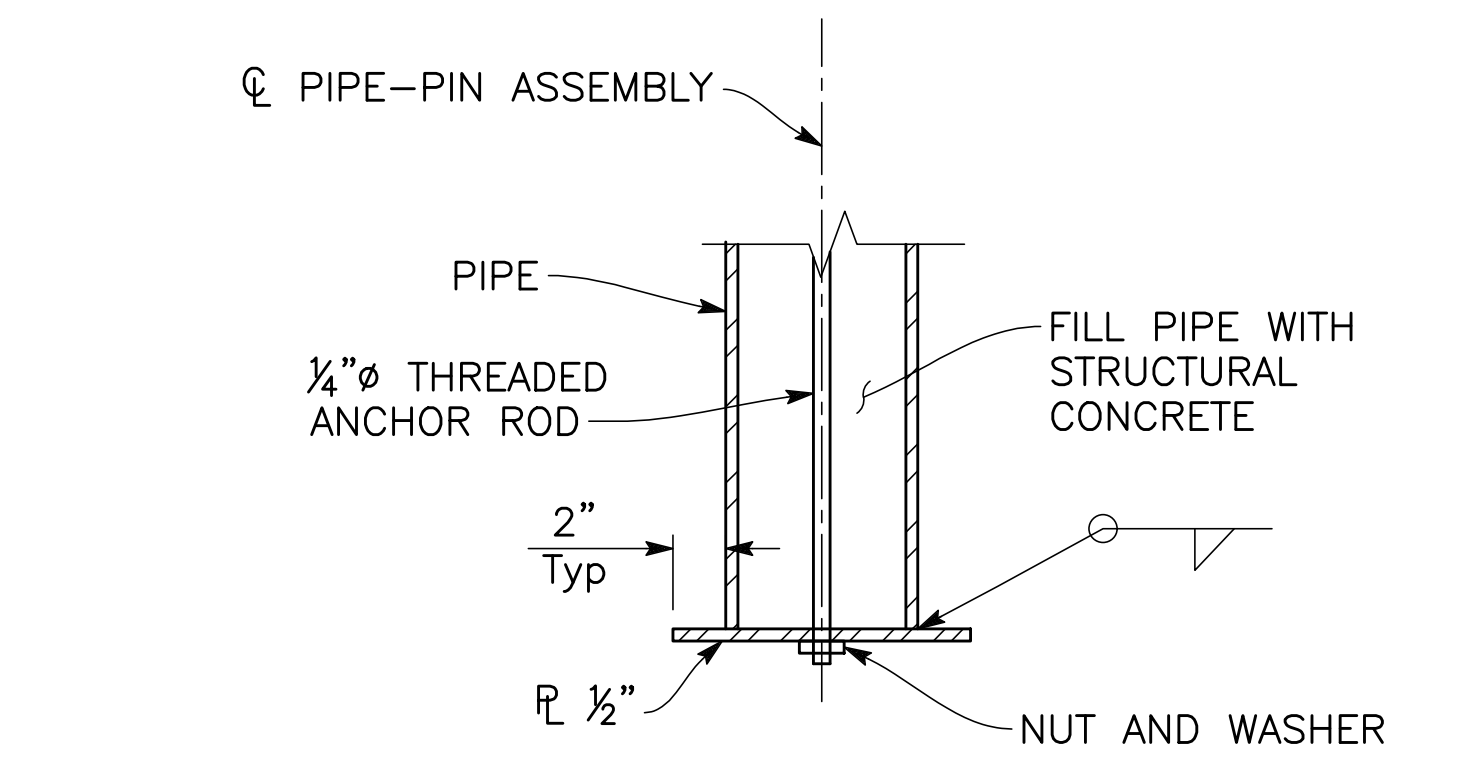


DETAIL B

3" = 1'-0"


PIPE PIN PLACEMENT PROCEDURE

1. Prior to placing Abutment Seat concrete place lower 3"xx strong pipe in at center of pipe pin, insert 1/4" Anchor Rod into center of pipe using centralizers, set rod to proper height.
2. Place upper 5.563X0.50 HSS Pipe over embedded pipe sealing at bottom with rubber gasket. Position pipe into place with proper clearances. Place 1/4" thick circular plate on top of HSS pipe with 1/4" rod through hole in plate. tack weld into place and secure upper assembly into place with hex nut.

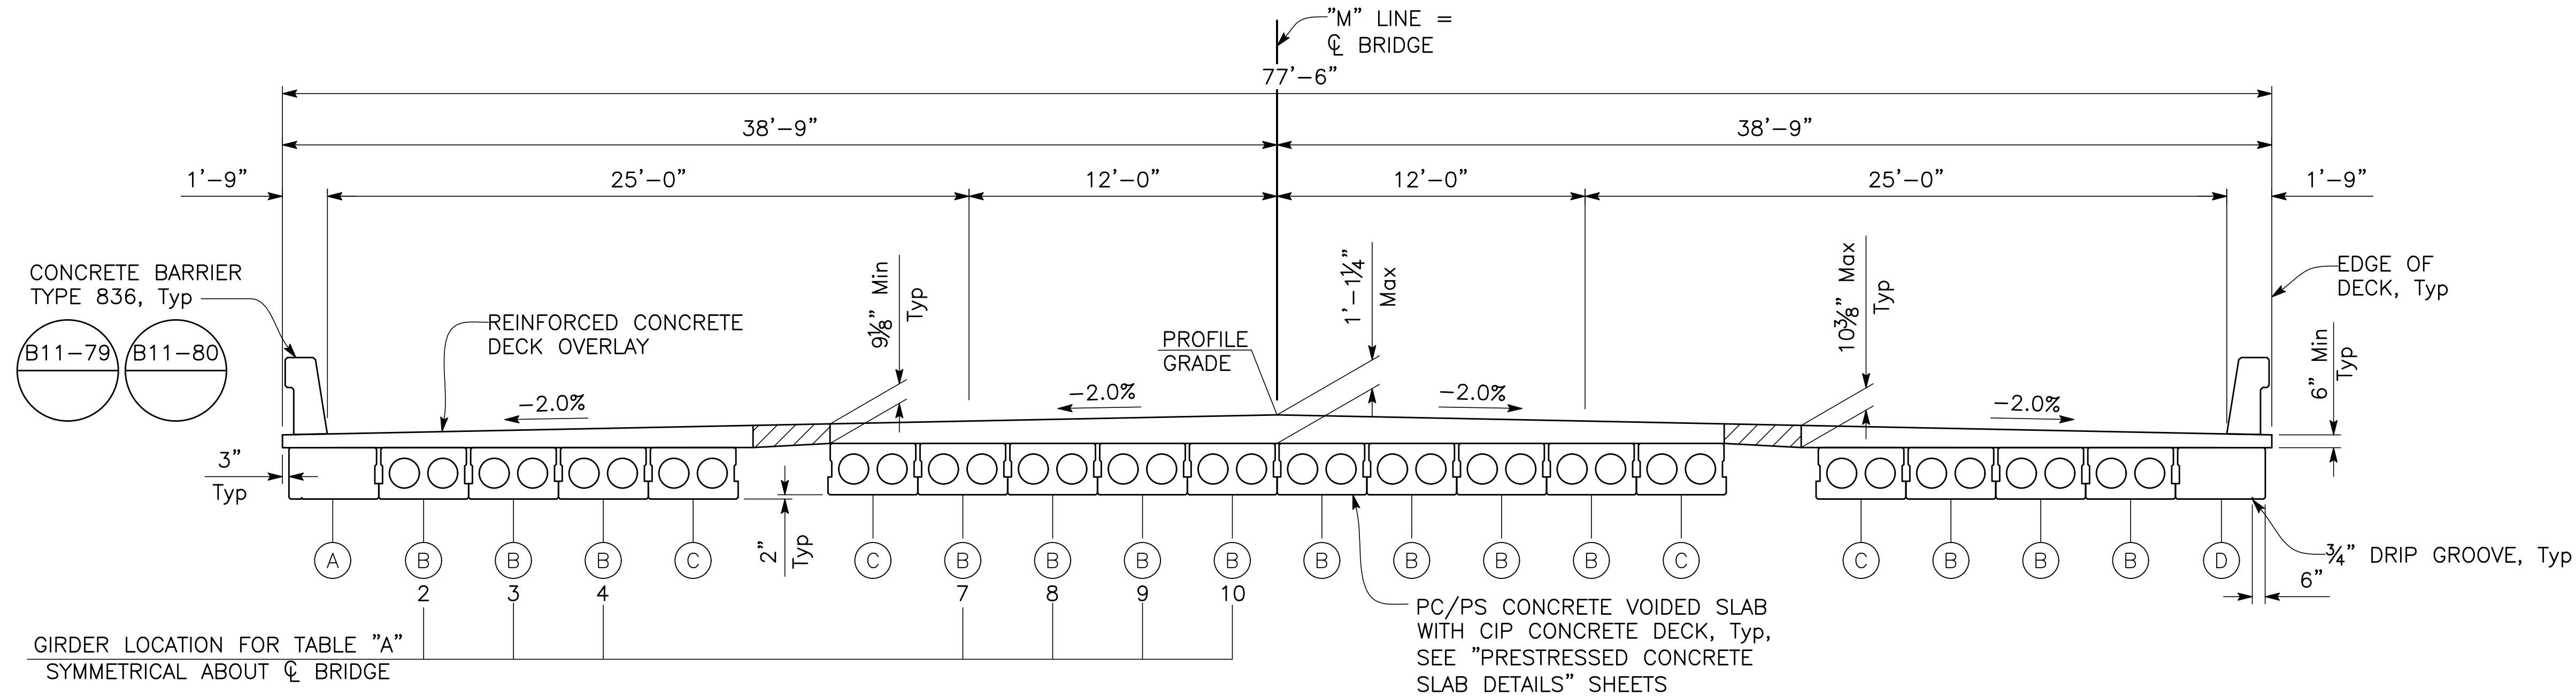

TYPICAL SECTION

1/4" = 1'-0"

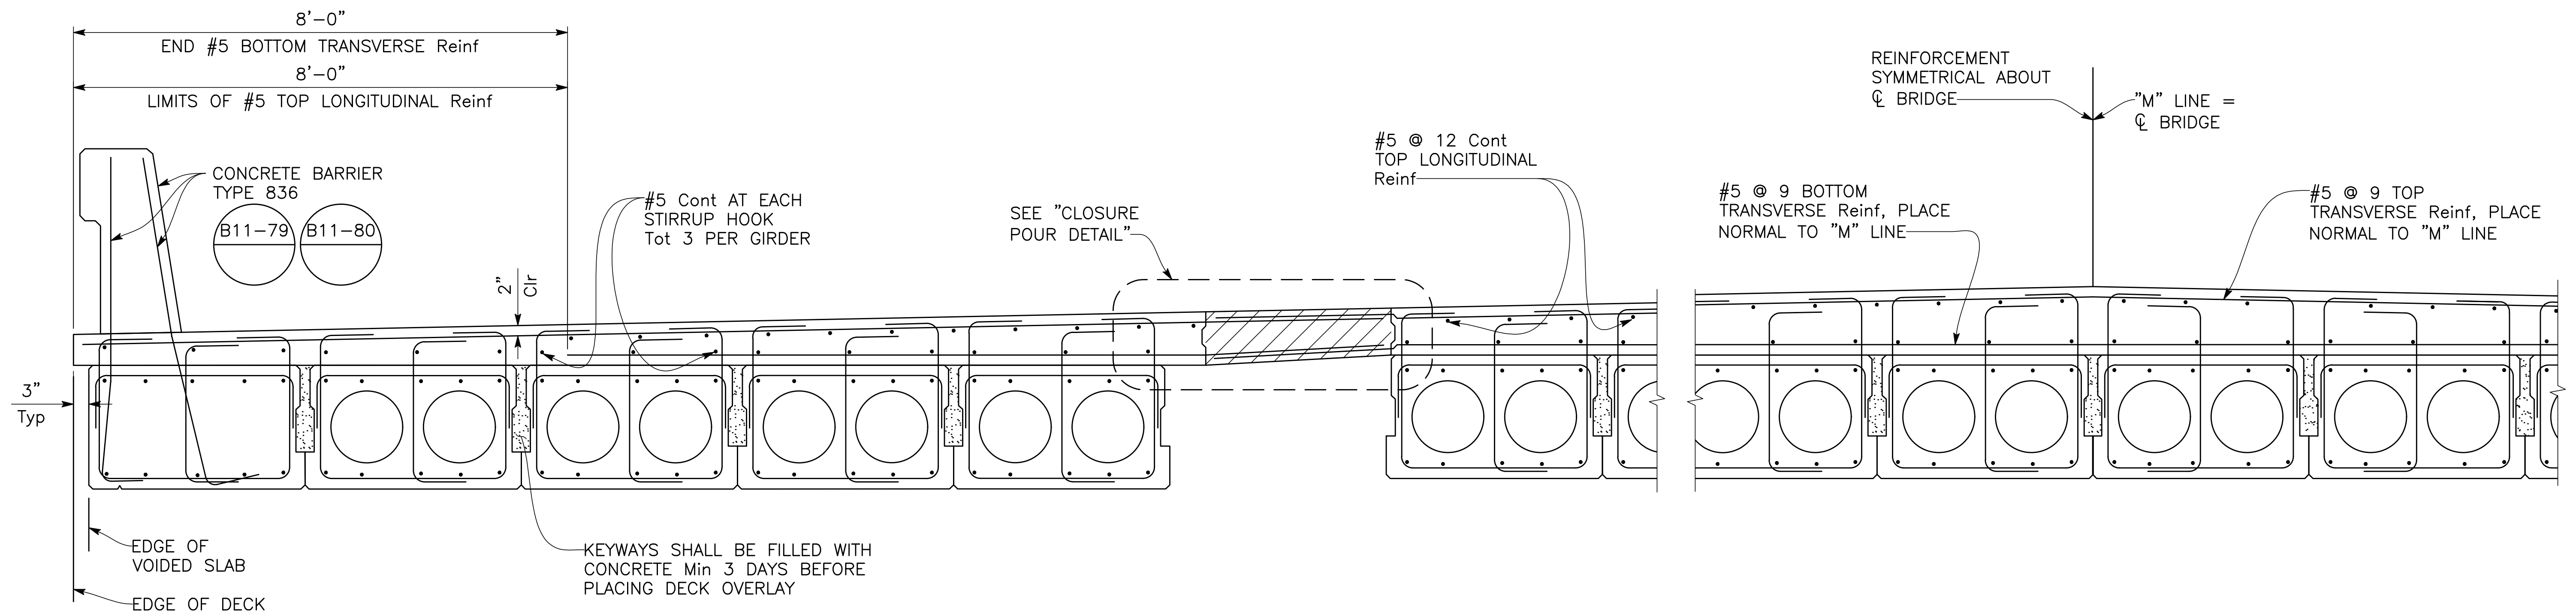

LEGEND:



Indicates Closure Pour



Denotes PC/PS Concrete Voids Slab Type



PART TYPICAL SECTION

3/4" = 1'-0"

NOTES:


- For Closure Pour Detail, see "PRECAST SLAB DETAILS NO. 1" sheet.
- For Table "A", see "PRECAST SLAB DETAILS NO. 4" sheet.

	DATE	RECORD DRAWING		SCALE		  DEWBERRY ENGINEERING INC. 11060 WHITE ROCK ROAD SUITE 200 RANCHO CORDOVA, CA 95670	PROJECT			DEPARTMENT OF PUBLIC WORKS AND PLANNING				
DESIGNED: F. CASIMIRO	7/6/26	RESIDENT ENGINEER	DATE	AS SHOWN			TRAVERS CREEK BRIDGE ON MANNING AVENUE			TYPICAL SECTION				
DRAWN: E. CISNEROS	7/6/26						ROAD NO. S0900			BRIDGE NO. 42C-0687	DRAWING NO. 11256	SHEET NO. ST-14	TOTAL	62
CHECKED: T. DUBOVIK	7/6/26													
FOR RIGHT OF WAY DATA AND ACCURATE ACCESS DETERMINATION, SEE DOCUMENTS IN THE DEPARTMENT OF PUBLIC WORKS AND PLANNING.														

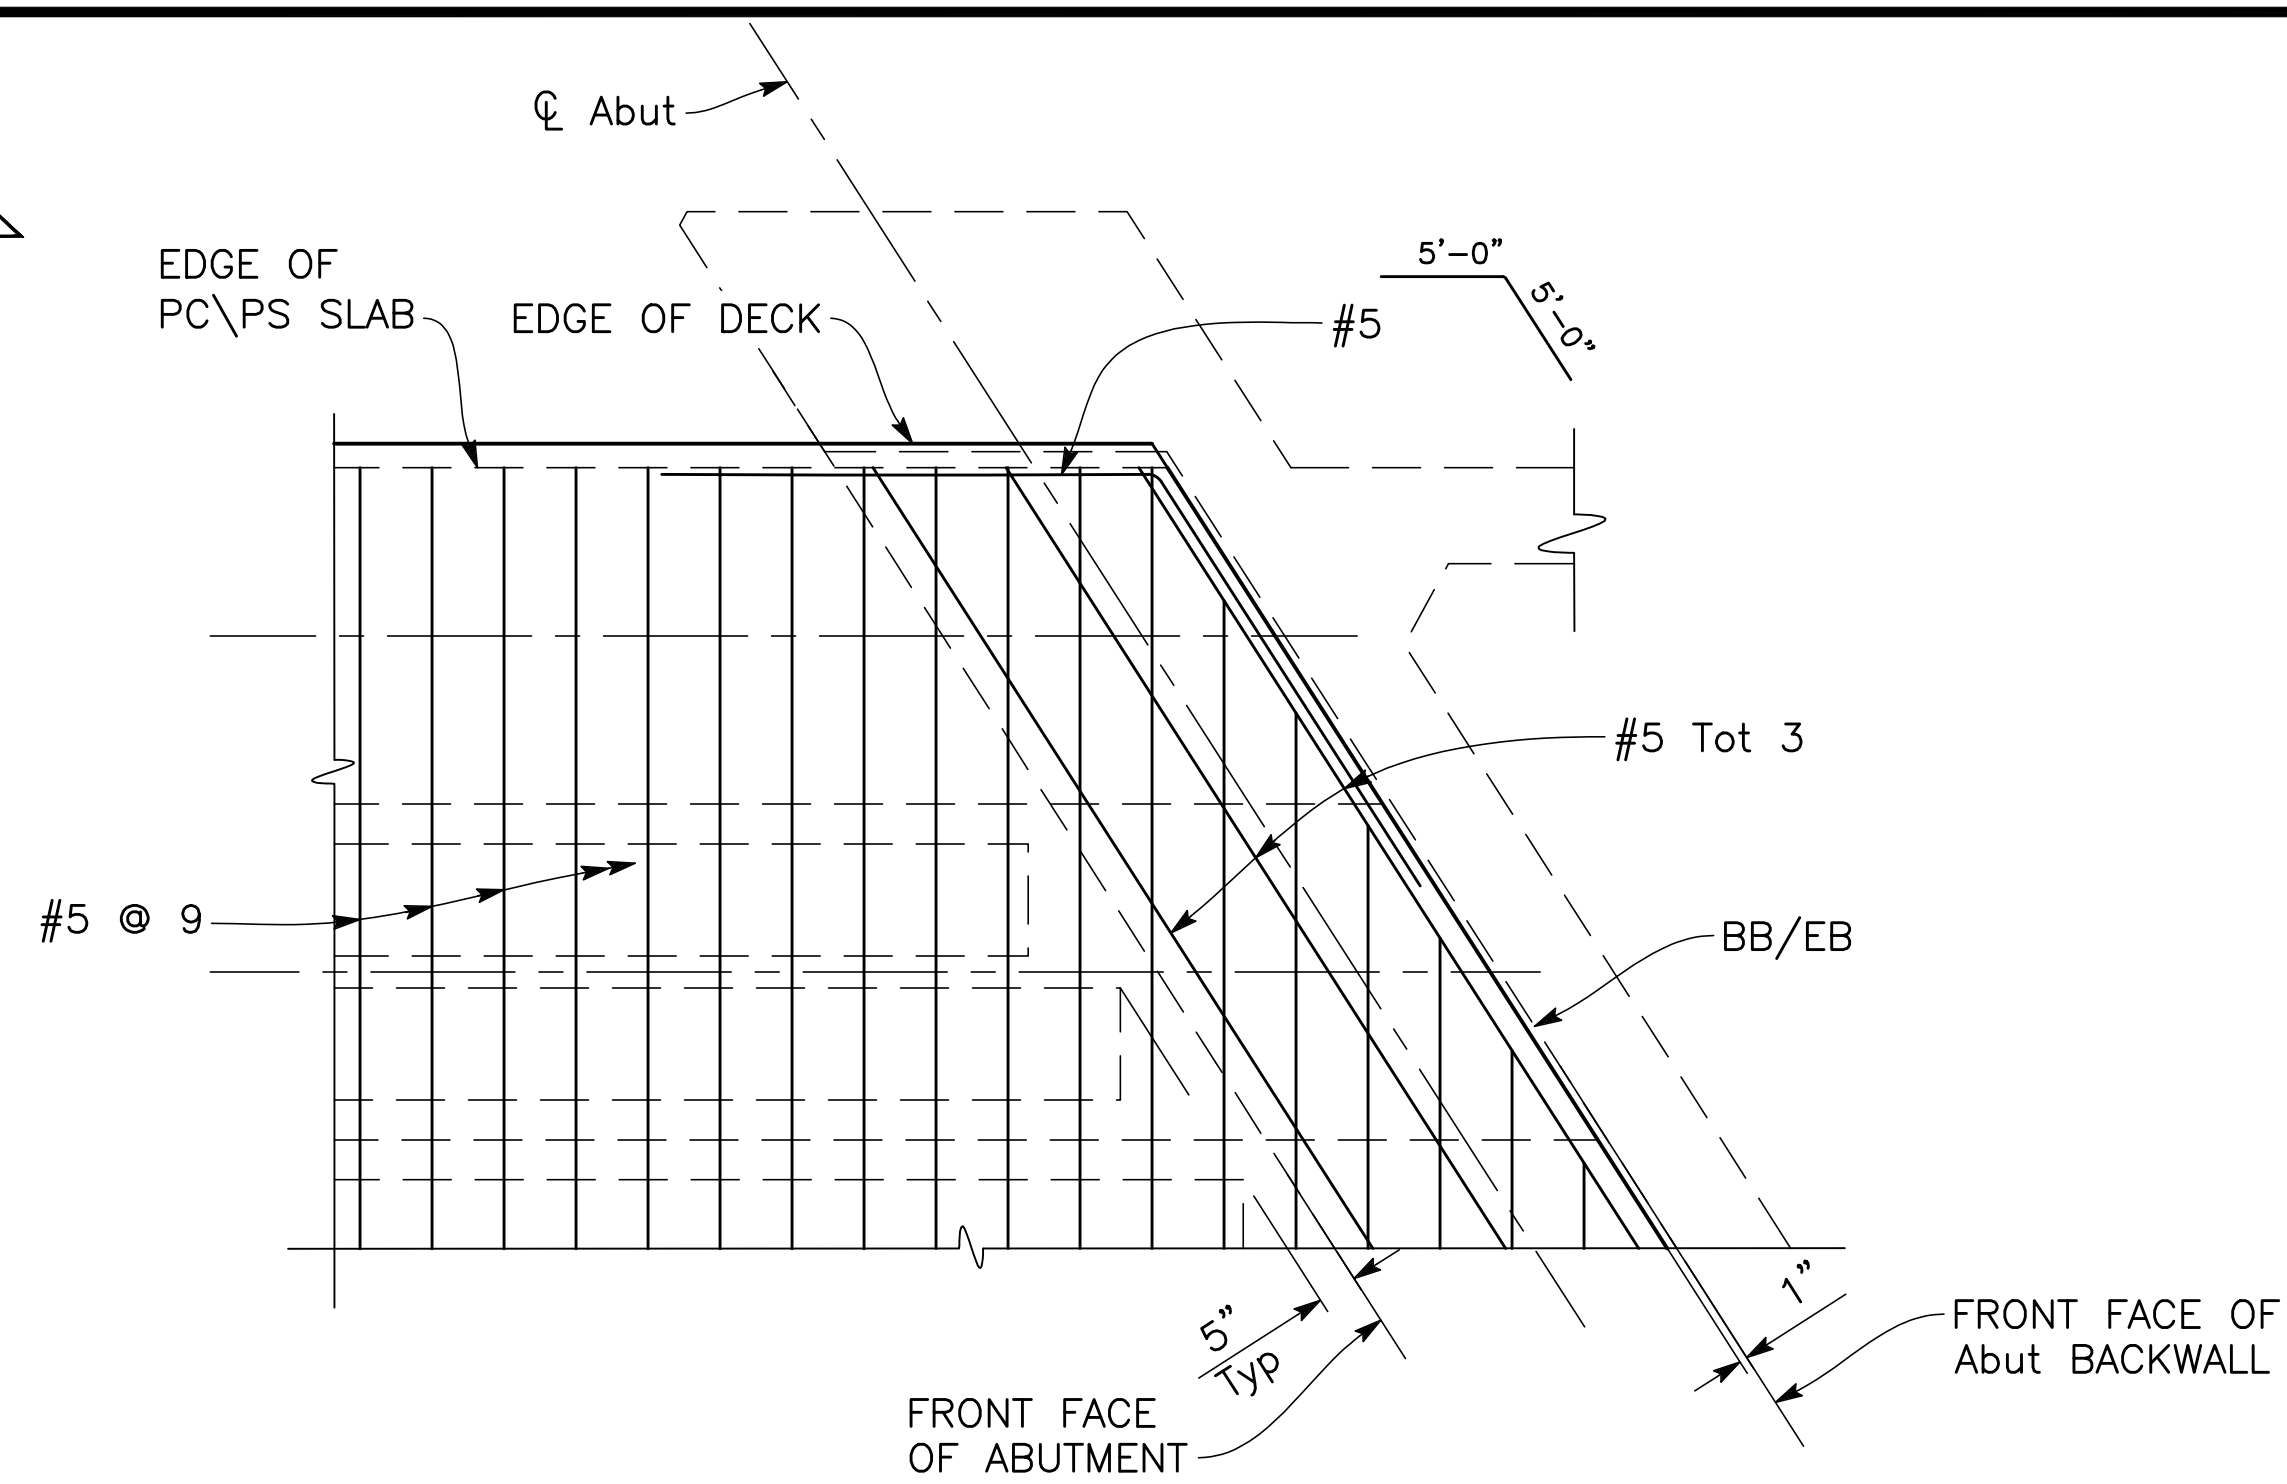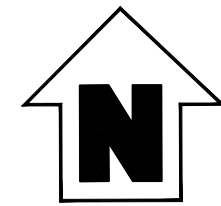


DETAIL 1

$\frac{1}{2}'' = 1'-0''$

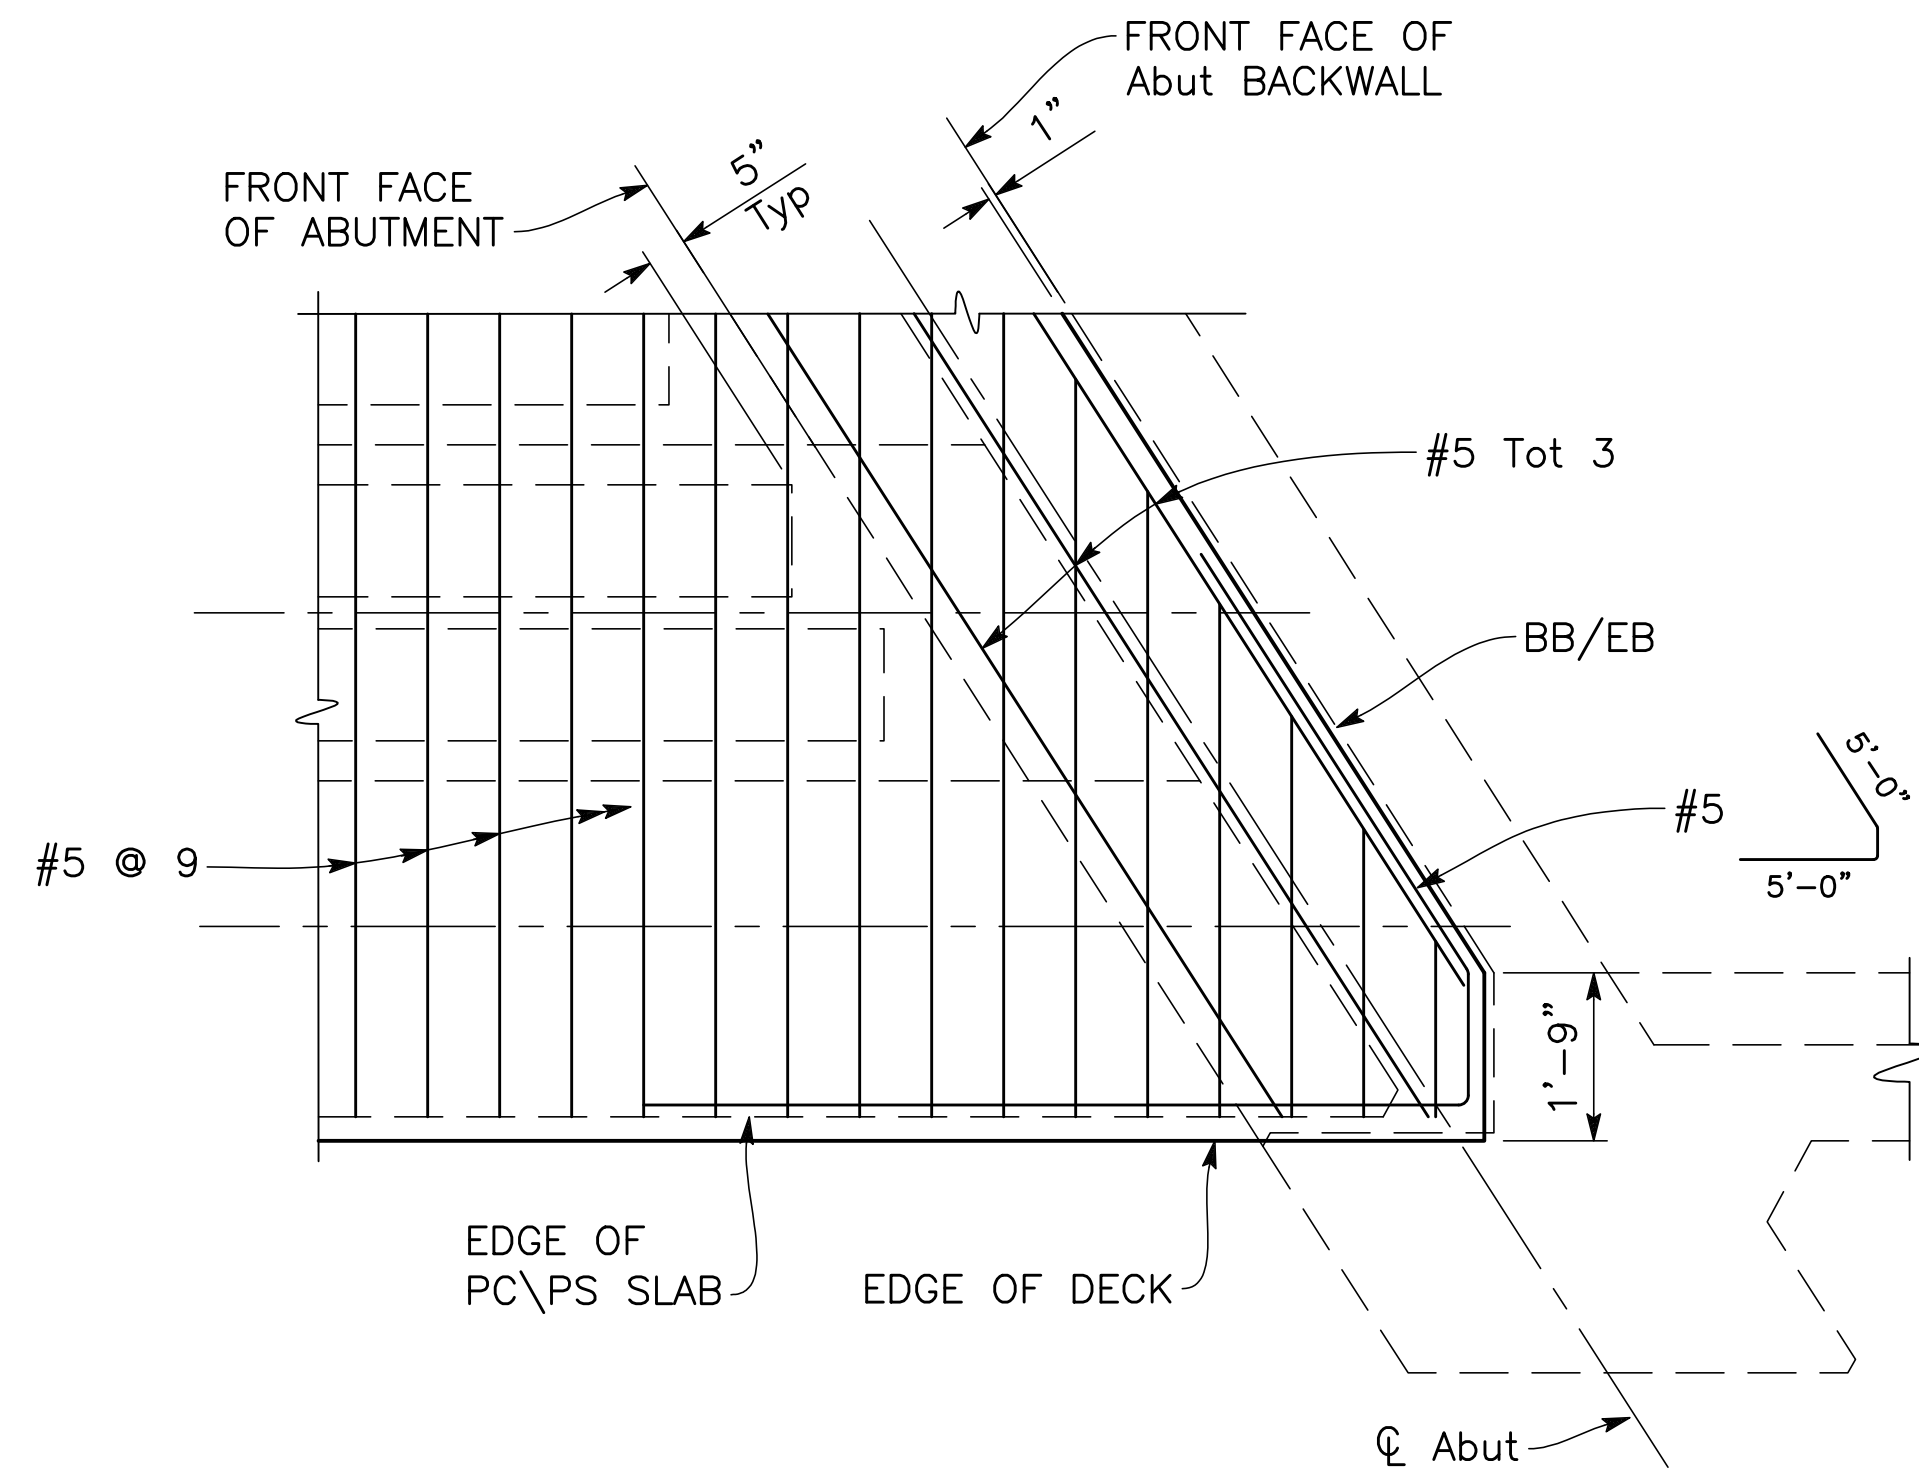


DETAIL 2

$\frac{1}{2}'' = 1'-0''$

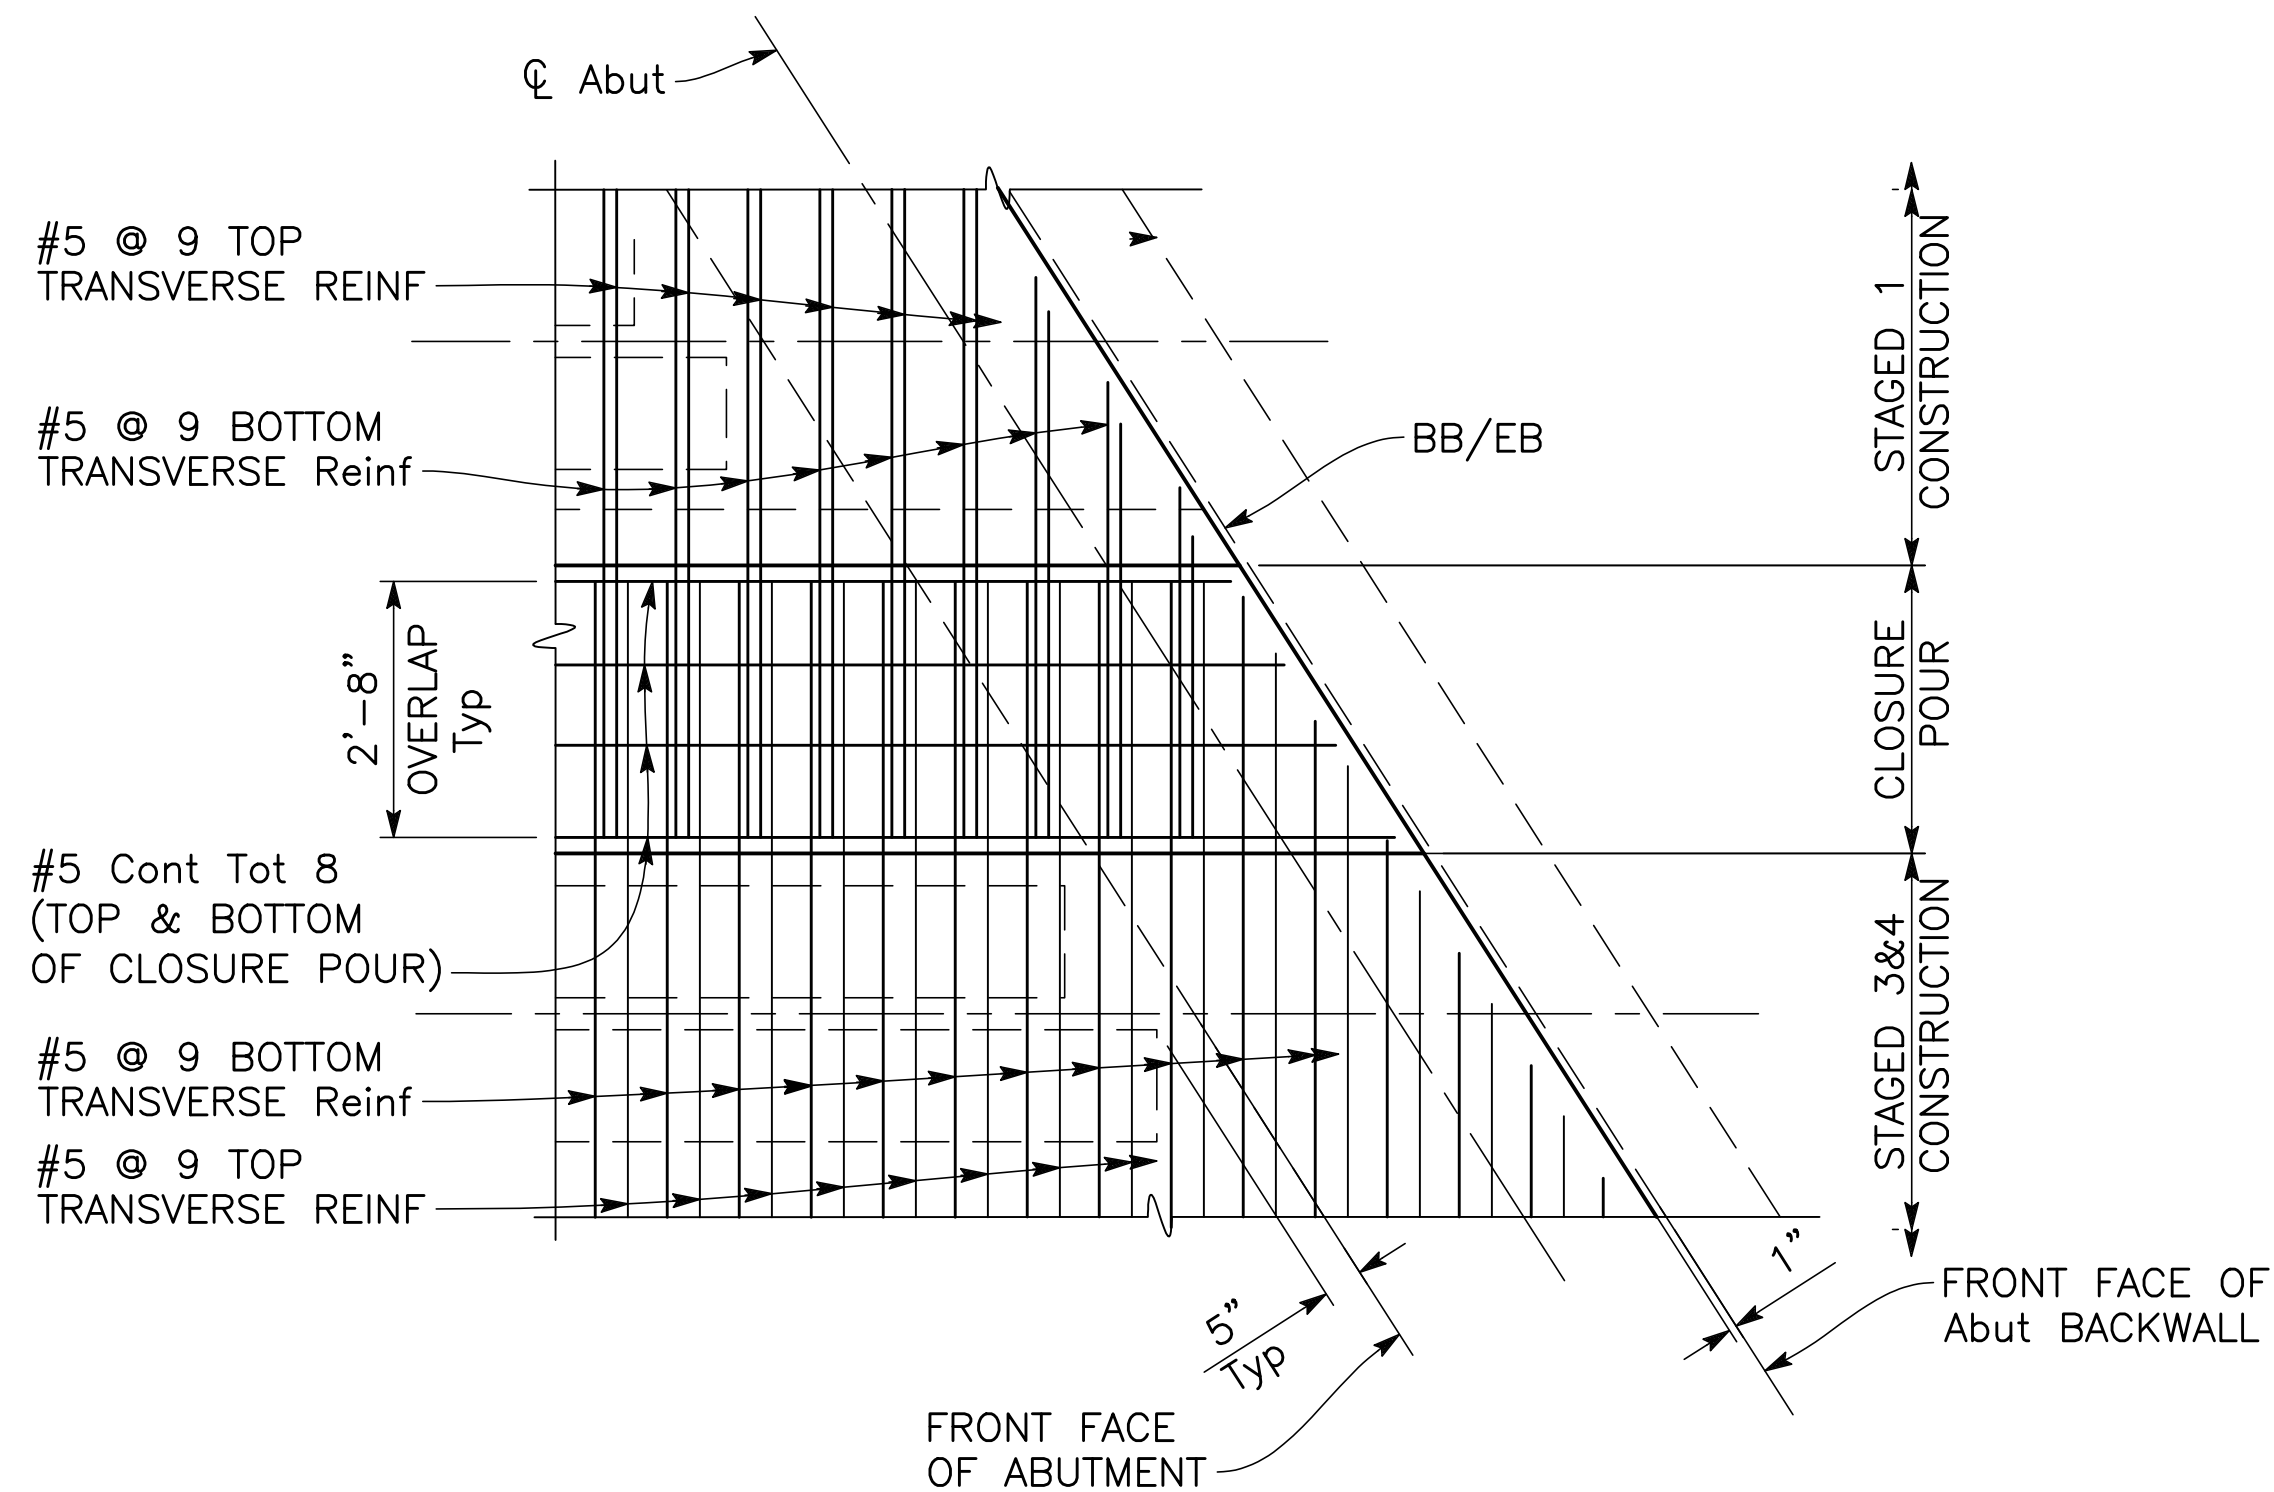

DETAIL 3


$\frac{1}{2}'' = 1'-0''$

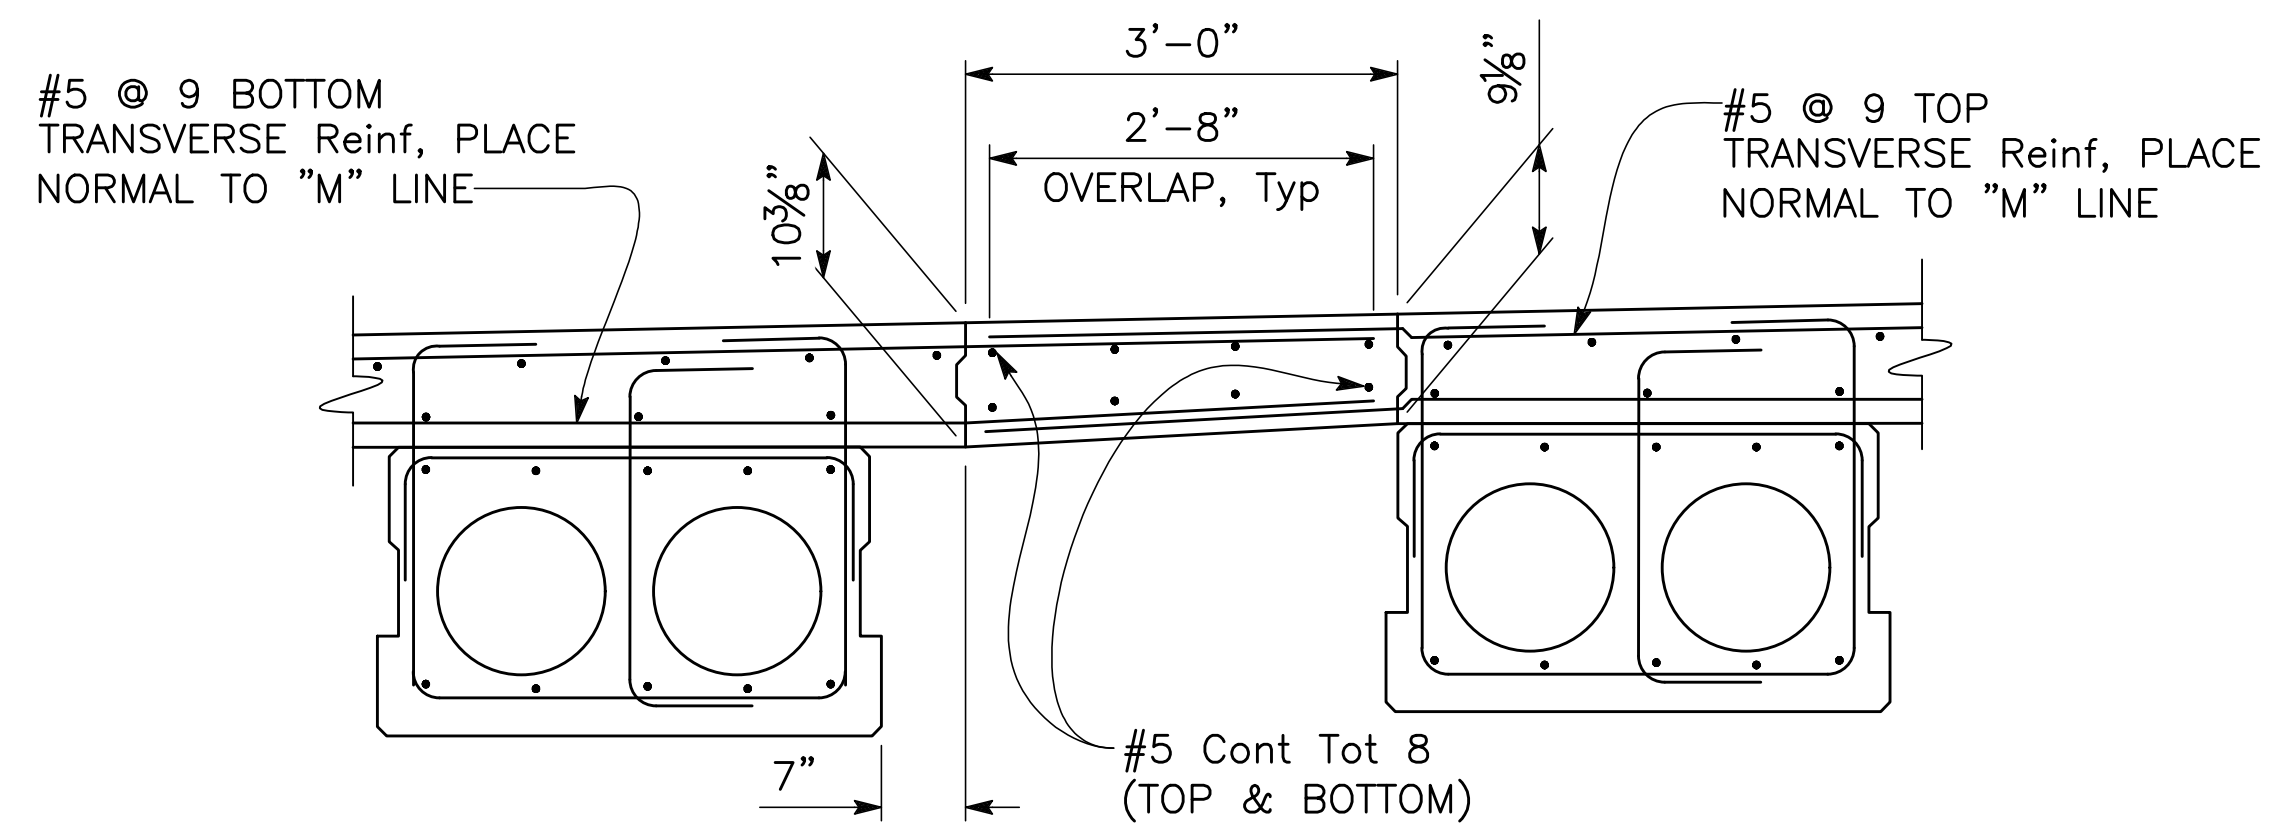


CLOSURE POUR DETAIL

$\frac{3}{4}'' = 1'-0''$

	DATE	RECORD DRAWING		SCALE			 Dewberry DEWBERRY ENGINEERING INC. 11060 WHITE ROCK ROAD SUITE 200 RANCHO CORDOVA, CA 95670	PROJECT			DEPARTMENT OF PUBLIC WORKS AND PLANNING									
DESIGNED: F. CASIMIRO	7/6/26	RESIDENT ENGINEER		DATE				AS SHOWN			TRAVERS CREEK BRIDGE ON MANNING AVENUE		PRECAST SLAB DETAILS NO. 1							
DRAWN: E. CISNEROS	7/6/26										ROAD NO. S0900		BRIDGE NO. 42C-0687		DRAWING NO. 11256		SHEET NO. ST-16		TOTAL 62	
CHECKED: T. DUBOVIK	7/6/26																			
FOR RIGHT OF WAY DATA AND ACCURATE ACCESS DETERMINATION, SEE DOCUMENTS IN THE DEPARTMENT OF PUBLIC WORKS AND PLANNING.																				

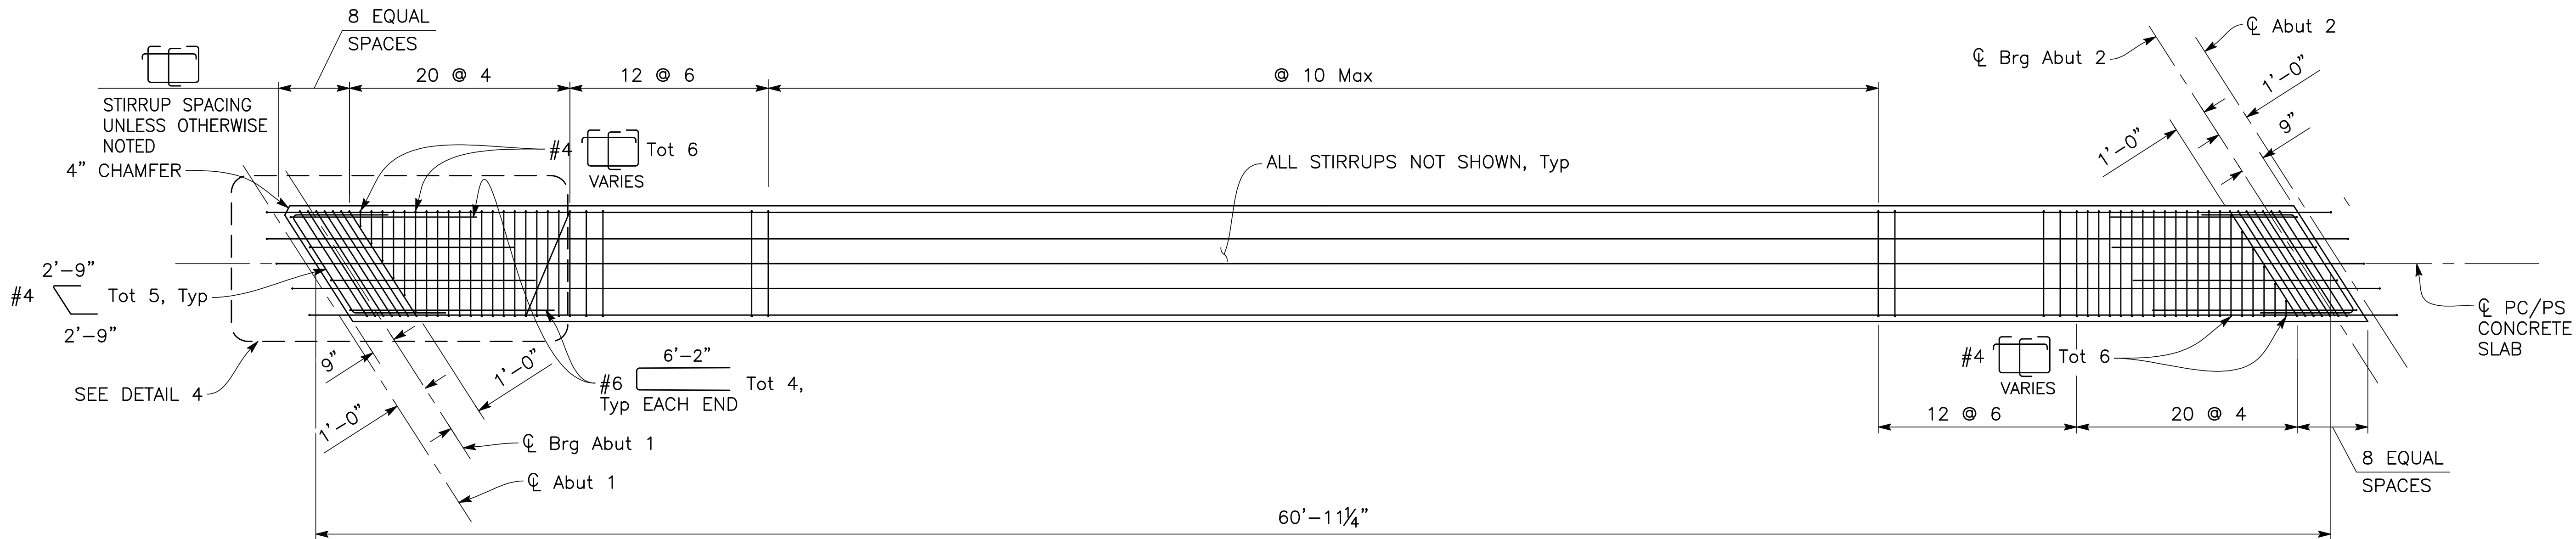


PLAN

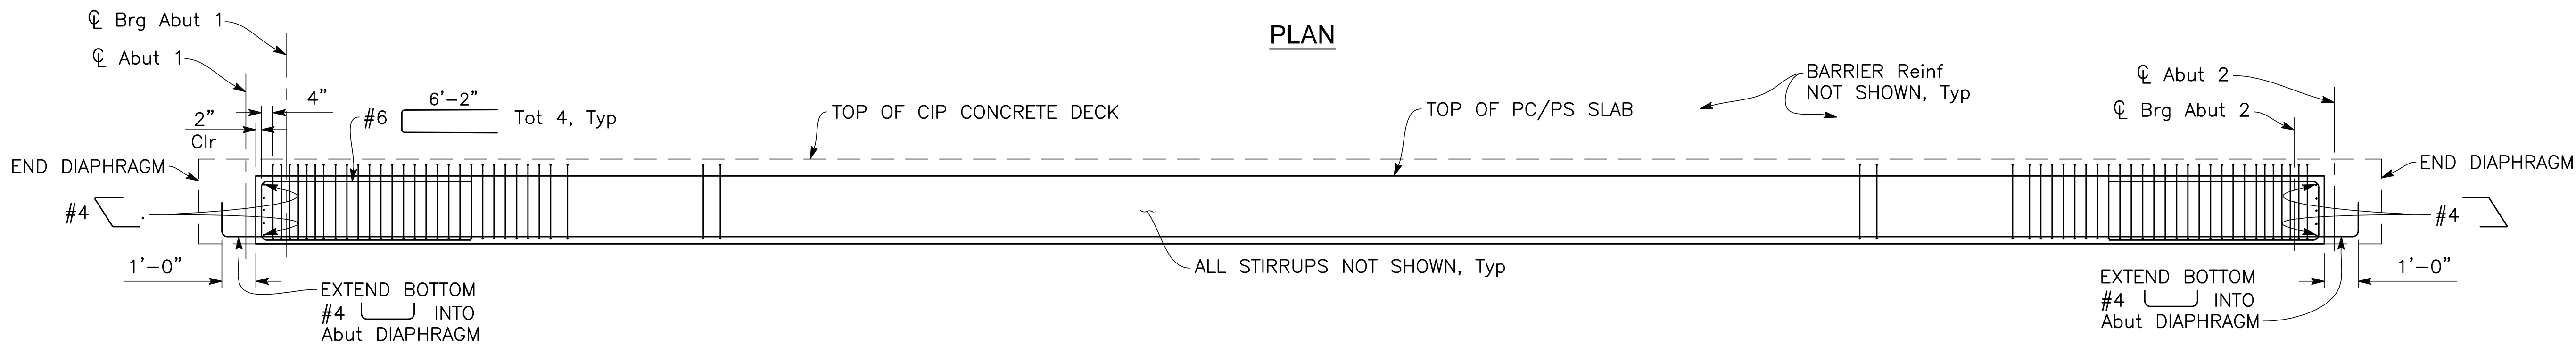

ELEVATION

PRECAST PRESTRESSED CONCRETE SLAB

3/8" = 1'-0"
GIRDER (A) SHOWN, GIRDER (D) SIMILAR

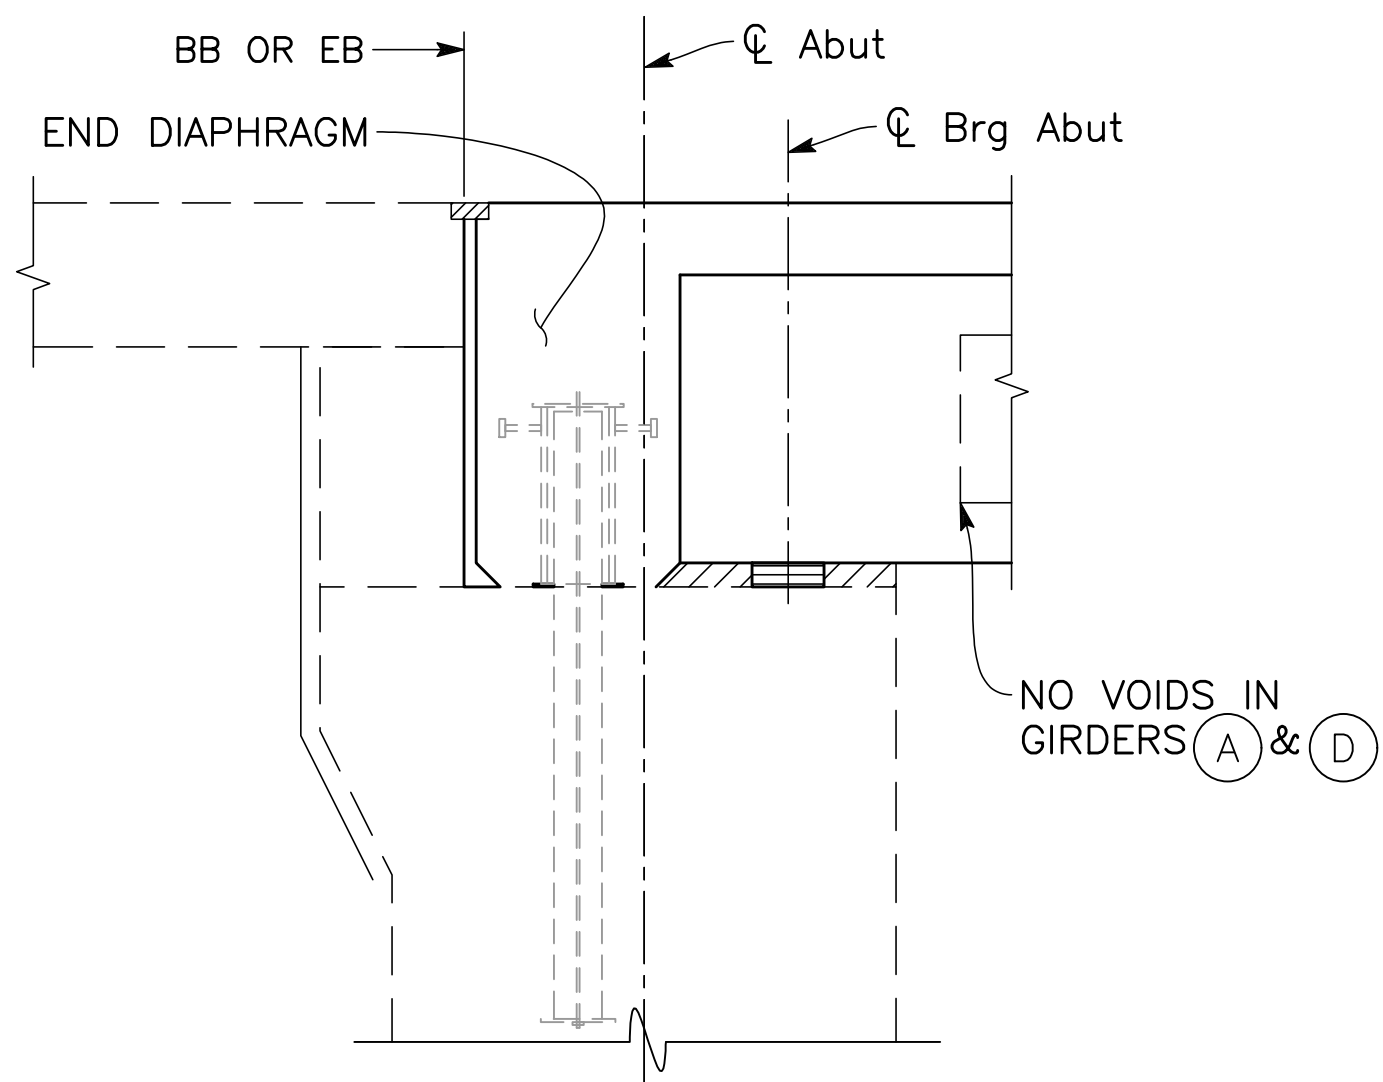



SUPPORT DETAIL

3/4" = 1'-0"

NOTES:



- Coarse broom finish shall be applied to top of all Precast Concrete Slab Units.
- For details not shown, see "PRECAST SLAB DETAILS NO. 4" sheet.
- For Prestressing strand layout and debonding locations, see "PRECAST SLAB DETAILS NO. 4" sheet.
- For Detail 4, see "PRECAST SLAB DETAILS NO. 3" sheet.

DESIGNED: F. CASIMIRO		DATE		RECORD DRAWING		SCALE		PROJECT		DEPARTMENT OF PUBLIC WORKS AND PLANNING	
DRAWN: E. CISNEROS		7/6/26		RESIDENT ENGINEER		AS SHOWN		TRAVERS CREEK BRIDGE ON MANNING AVENUE		PRECAST SLAB DETAILS NO. 2	
CHECKED: T. DUBOVIK		7/6/26						ROAD NO. S0900		DRAWING NO. 11256	
								BRIDGE NO. 42C-0687		SHEET NO. ST-17	
										TOTAL 62	

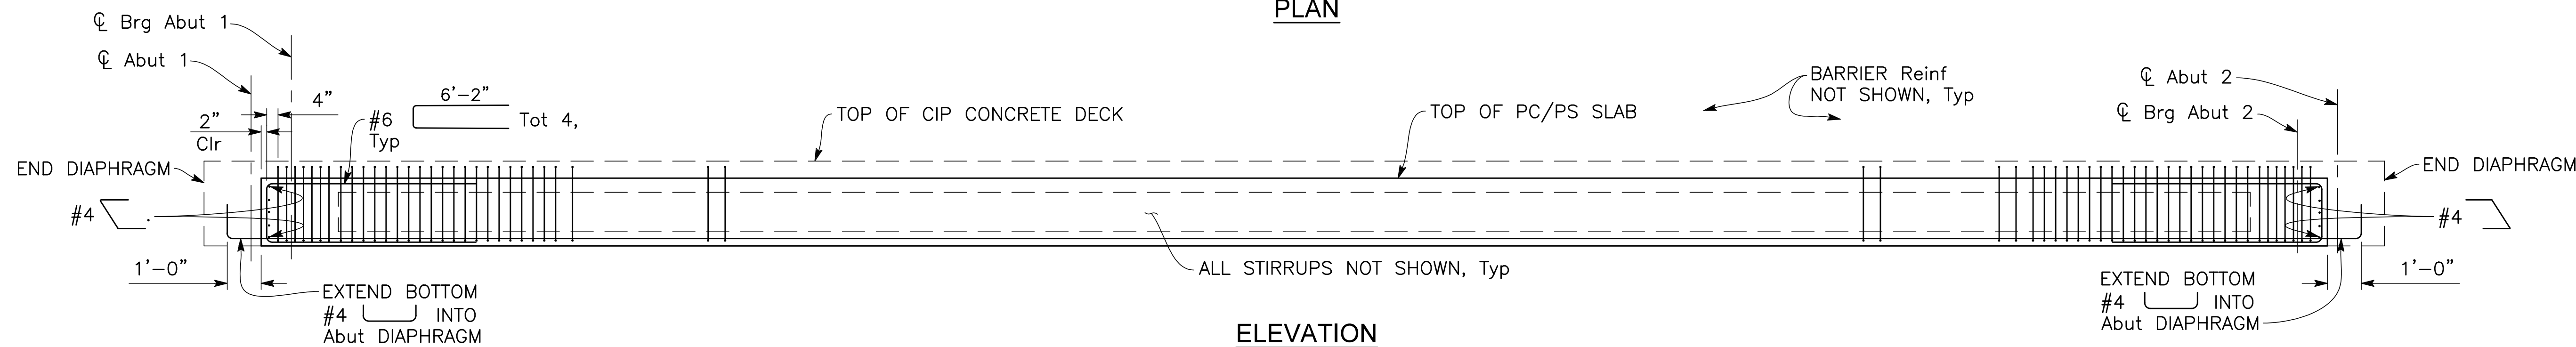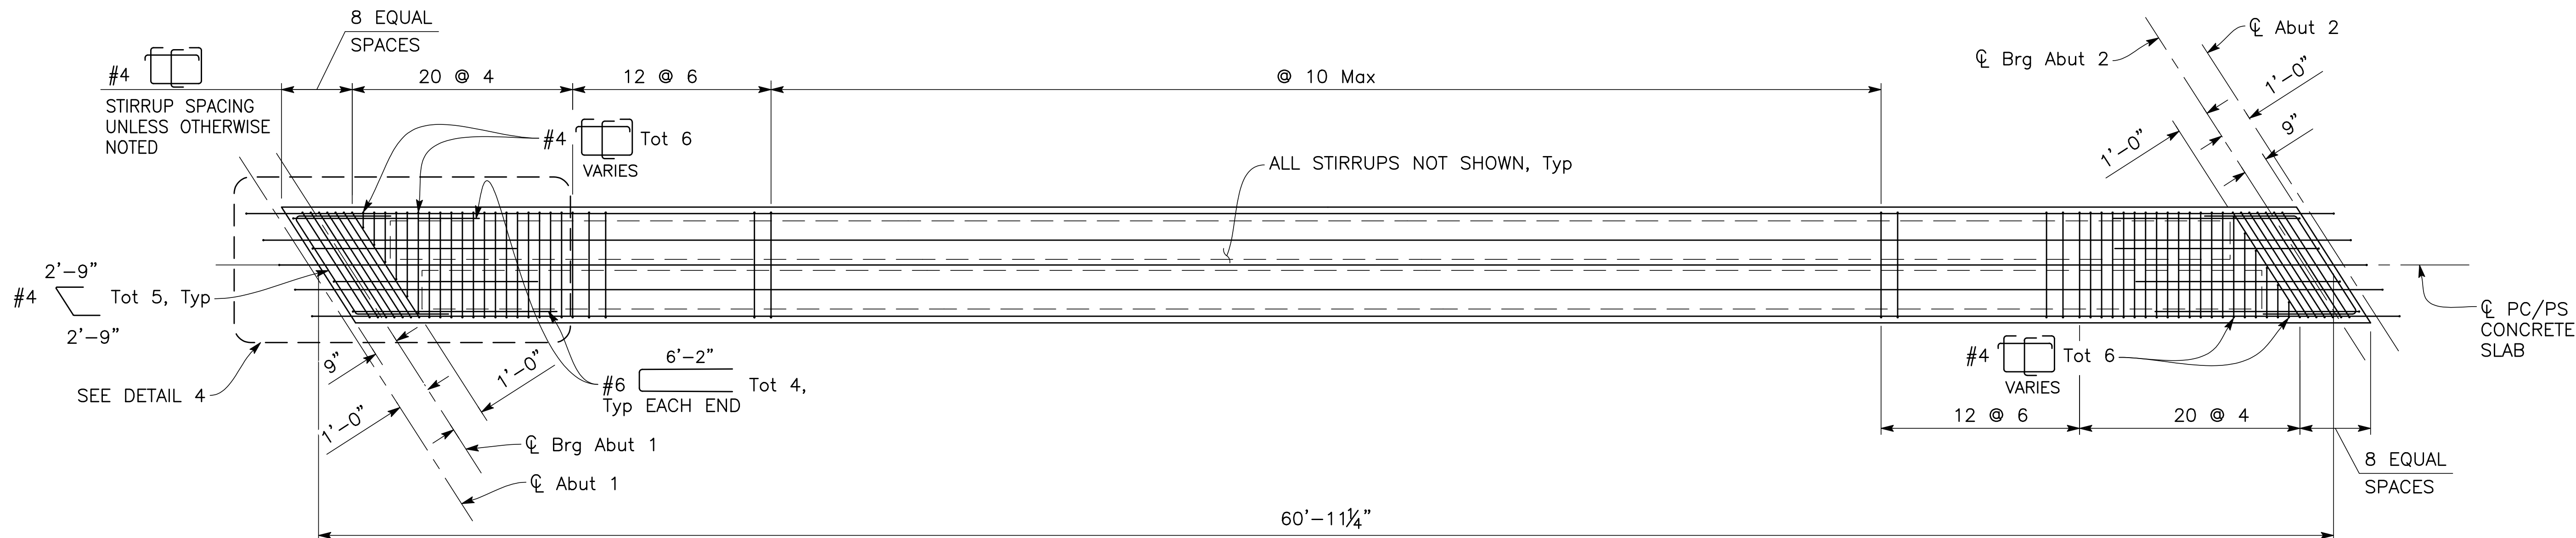

PRECAST PRESTRESSED CONCRETE SLAB

3/8" = 1'-0"
GIRDER (B) SHOWN, GIRDER (C) SIMILAR

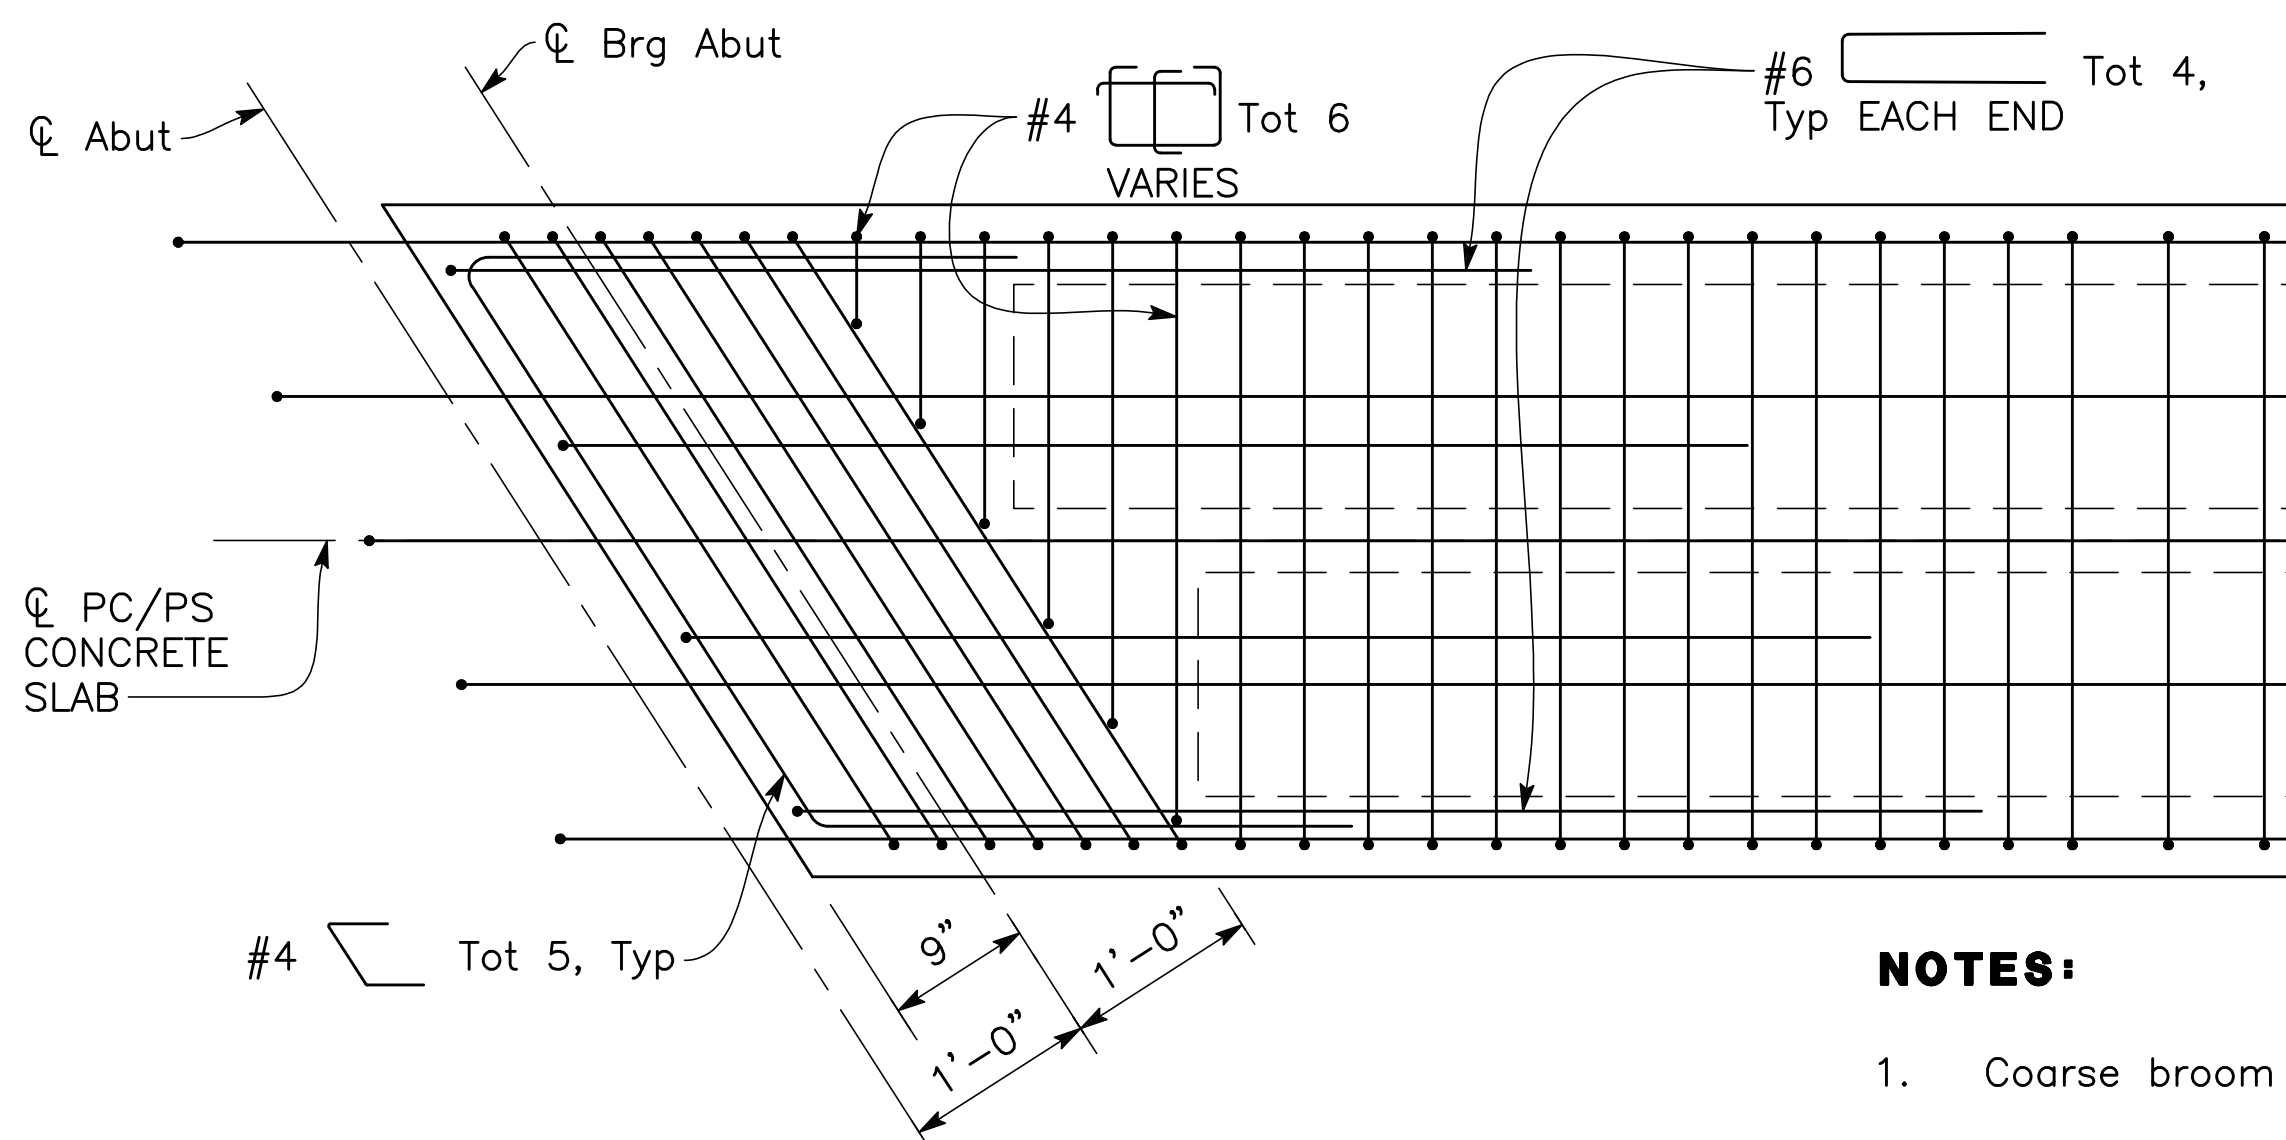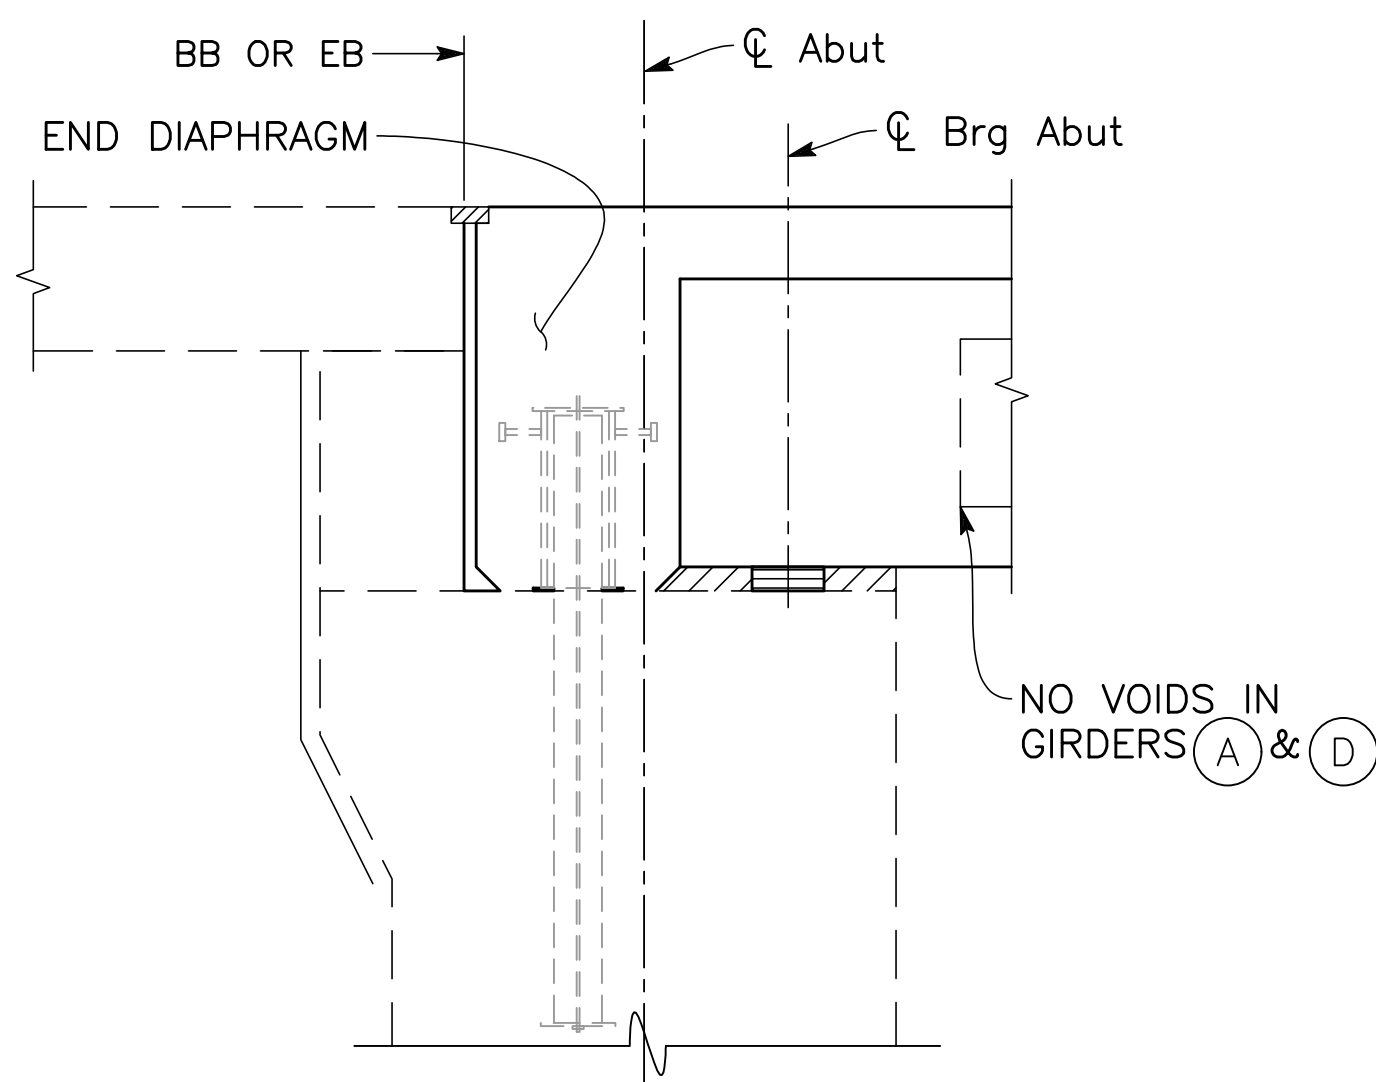

NOTES:


- Coarse broom finish shall be applied to top of all Precast Concrete Slab Units.
- For details not shown, see "PRECAST SLAB DETAILS NO. 4" sheet.
- For Prestressing strand layout and debonding locations, see "PRECAST SLAB DETAILS NO. 4" sheet.

DESIGNED: F. CASIMIRO		DATE	7/6/26	RECORD DRAWING		SCALE		PROJECT		DEPARTMENT OF PUBLIC WORKS AND PLANNING	
DRAWN: E. CISNEROS		DATE	7/6/26	RESIDENT ENGINEER		AS SHOWN		TRAVERS CREEK BRIDGE ON MANNING AVENUE		PRECAST SLAB DETAILS NO. 3	
CHECKED: T. DUBOVIK		DATE	7/6/26					ROAD NO. S0900		DRAWING NO. 11256	
								BRIDGE NO. 42C-0687		SHEET NO. ST-18	
										TOTAL 62	




Dewberry
DEWBERRY ENGINEERING INC.
11060 WHITE ROCK ROAD SUITE 200
RANCHO CORDOVA, CA 95670



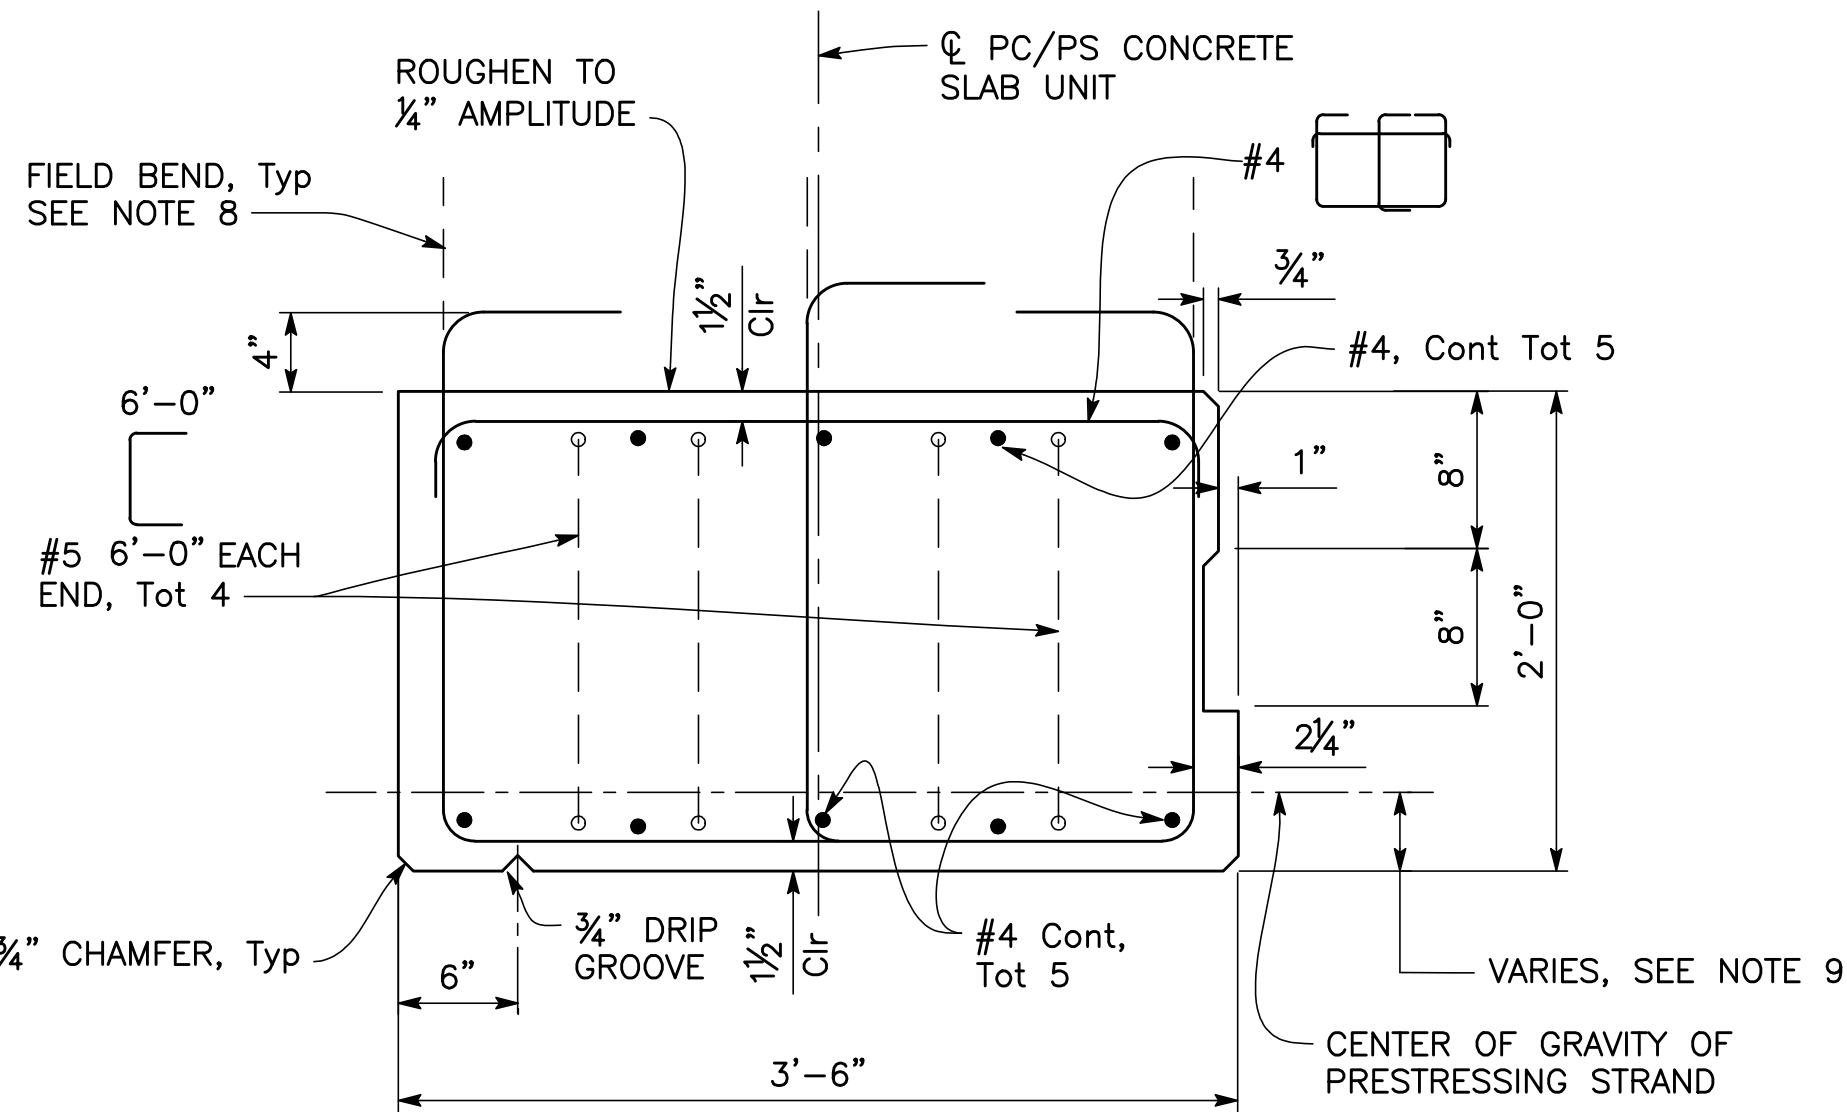

EXTERIOR GIRDERS (A) & (D)


(GIRDER A SHOWN, GIRDER D SIMILAR)

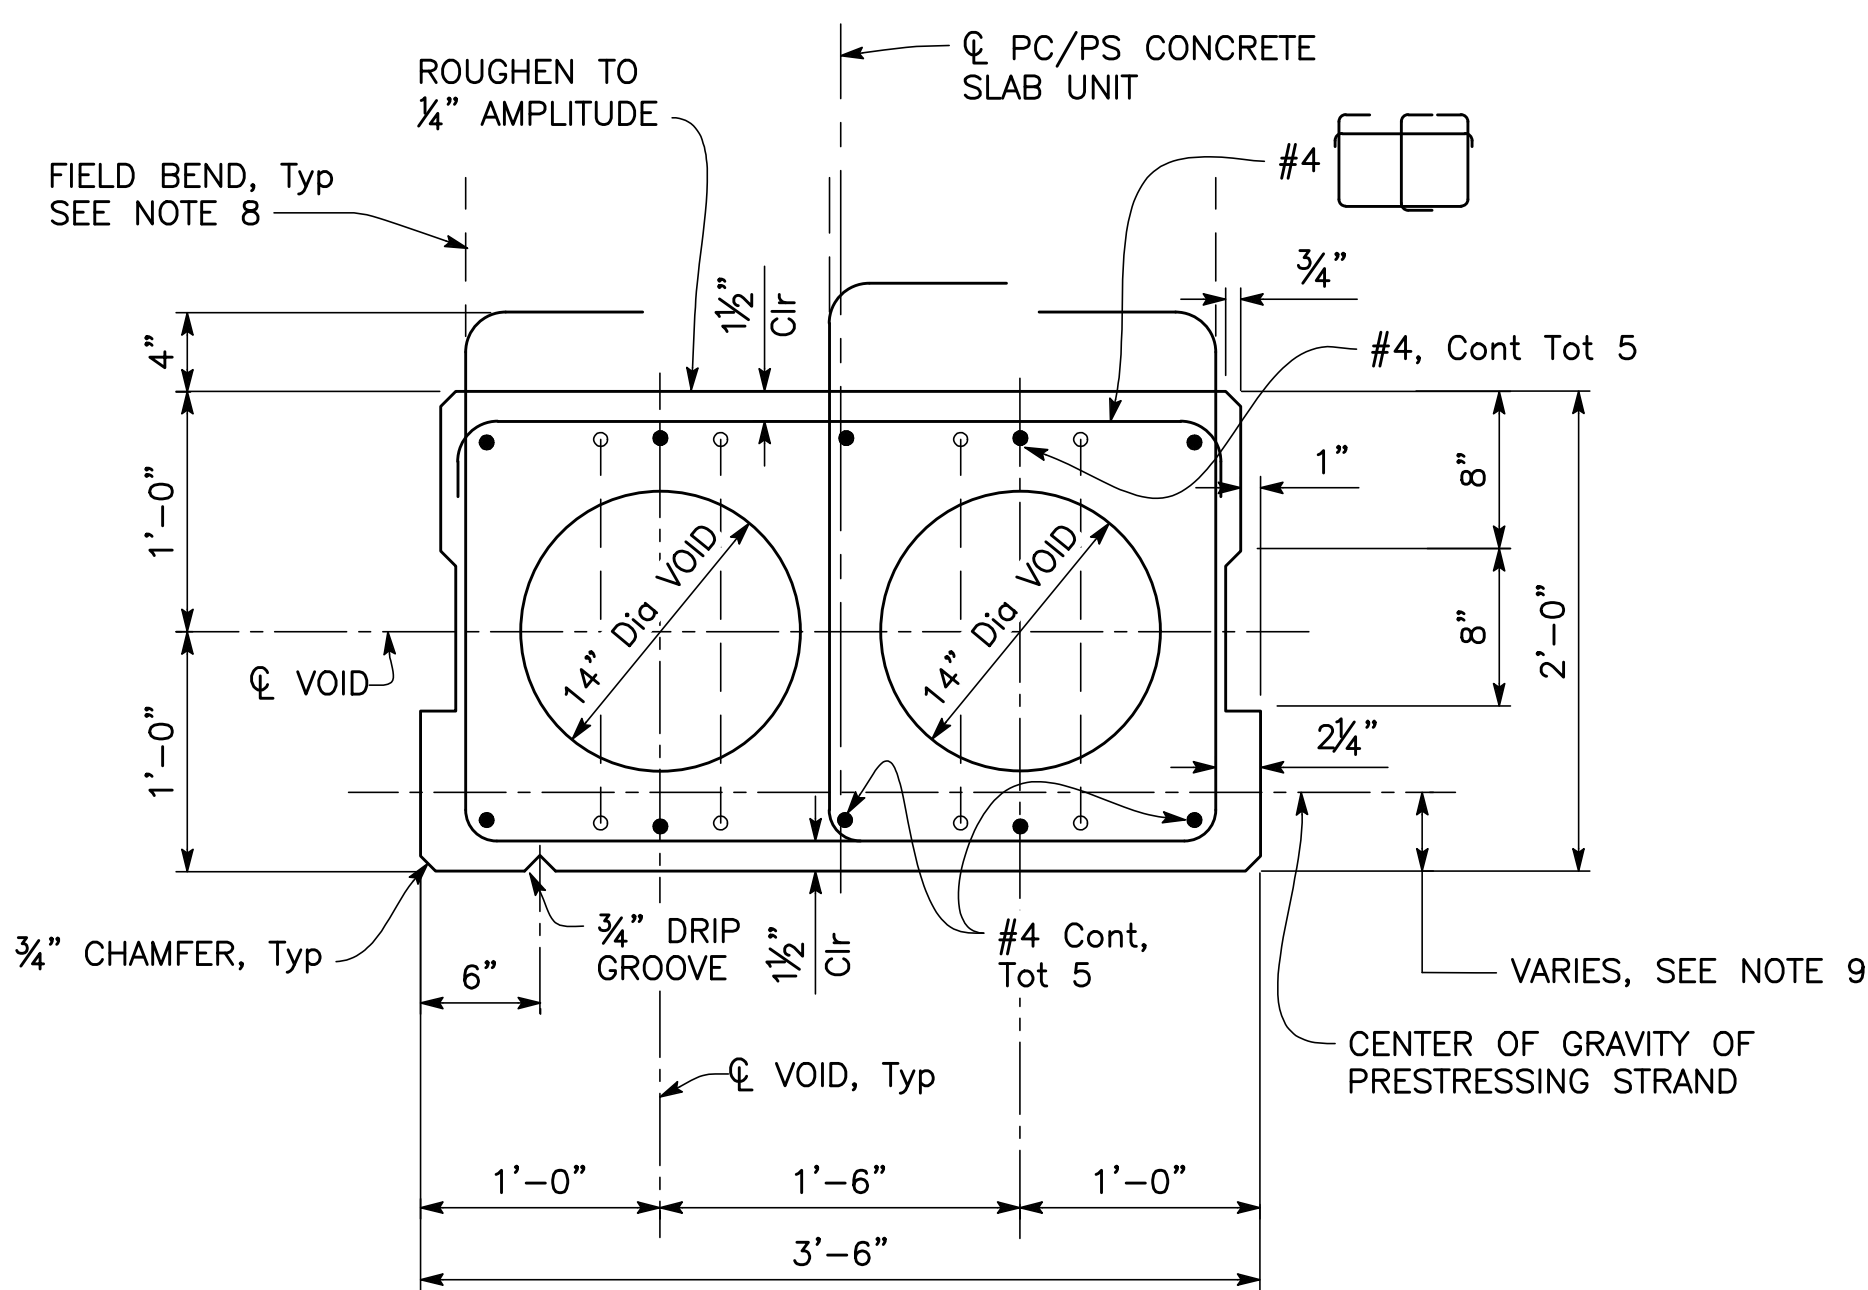

INTERIOR GIRDERS (B) & (C)


TYPICAL PRECAST/PRESTRESSED CONCRETE SLAB UNITS

1 1/2" = 1'-0"

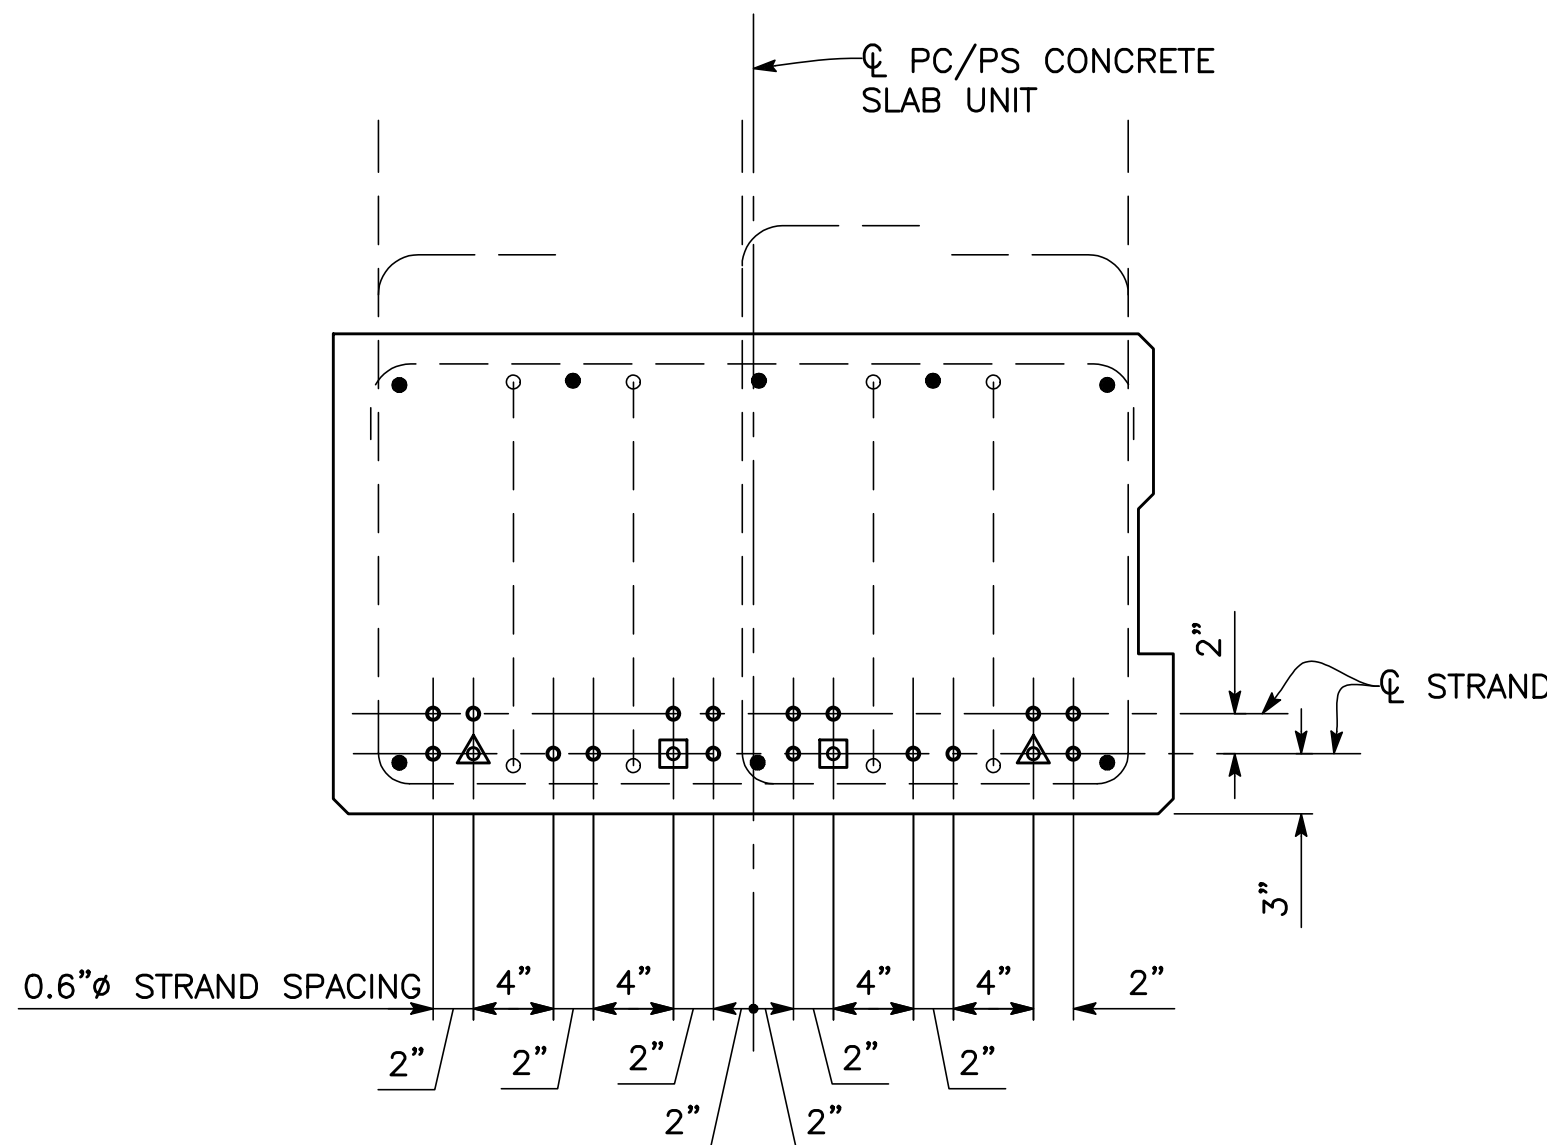

EXTERIOR GIRDERS (A) & (D)

(GIRDER A SHOWN, GIRDER D SIMILAR)

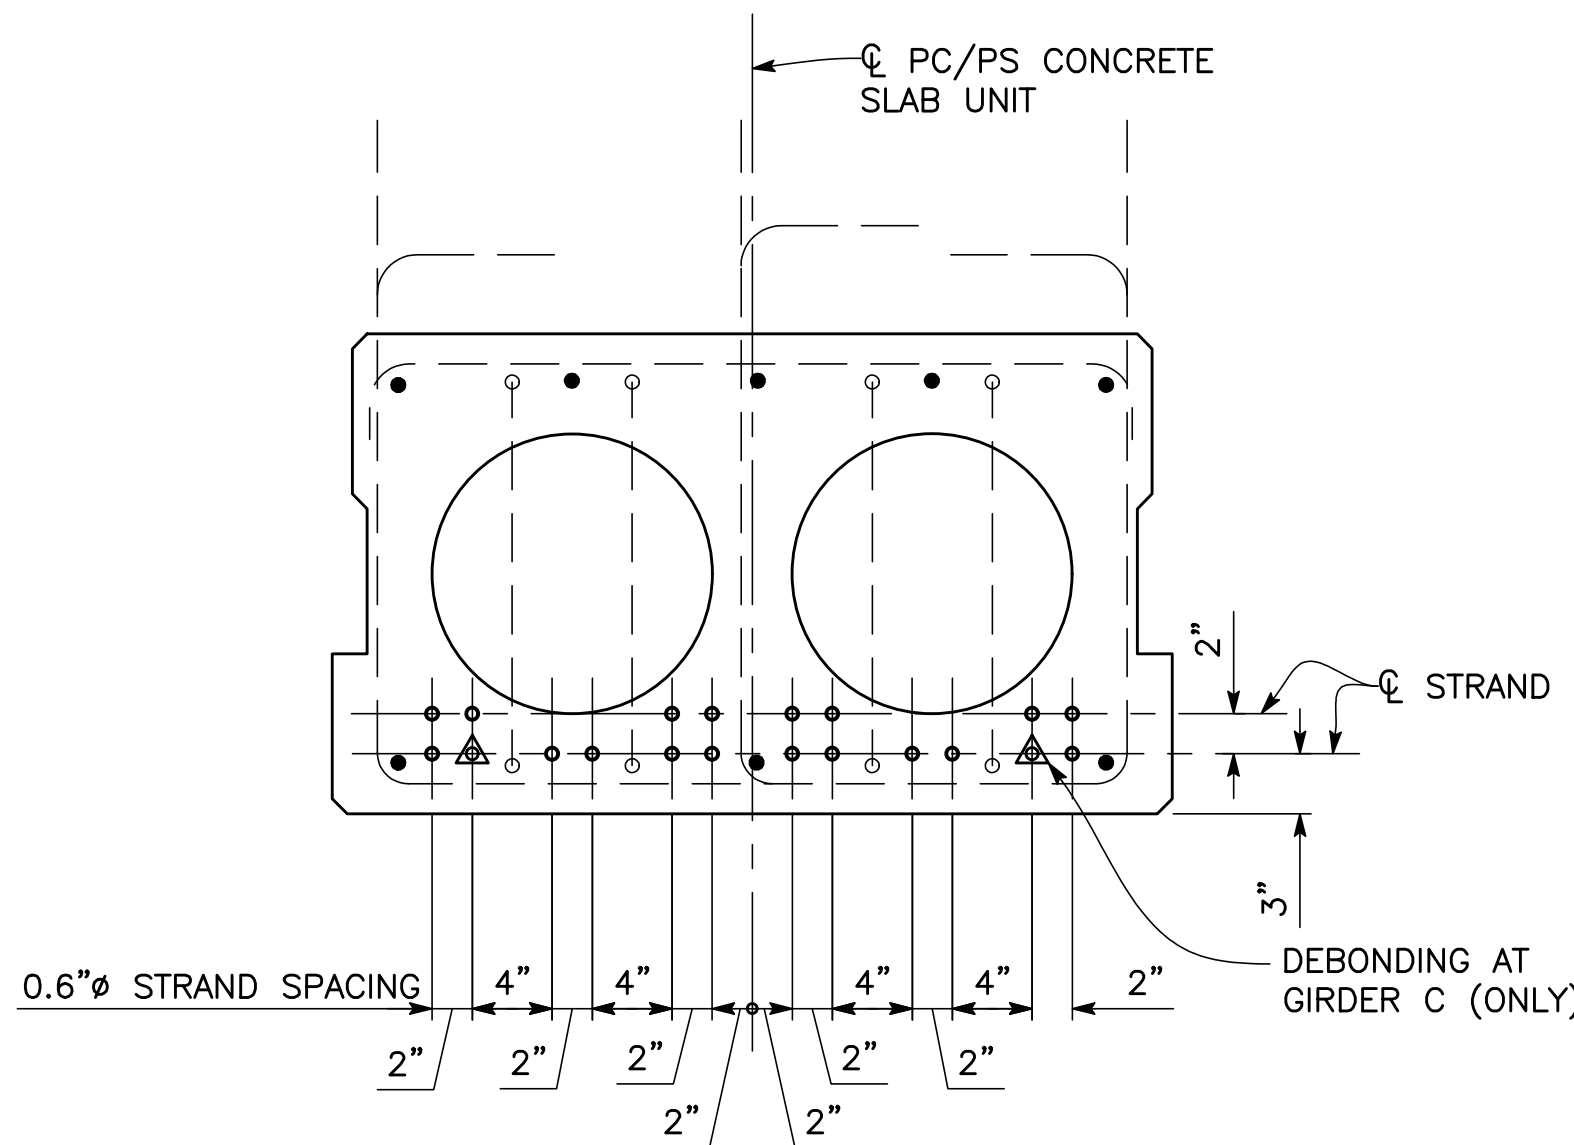

INTERIOR GIRDERS (B) & (C)

STRAND LAYOUT CONCRETE SLAB

1 1/2" = 1'-0"

PRESTRESSING NOTES:

- The Jacking Force (P) is the jacking force required at the point of control along the span. The jacking force does not include and fabrication specific losses.
- The maximum tensile stress in the prestressing steel upon release shall not exceed 75% of the specified minimum ultimate tensile strength of the prestressing steel.
- The maximum temporary tensile stress (jacking stress) in the prestressing steel shall not exceed 80% of the specified minimum ultimate tensile strength of the pre-stressing steel.
- Concrete strength:
f'ci is at time of initial stressing
f'c is at 28 days
- Deflection components are informational and will be used to set screed line elevations.
- Screed line elevations for deck concrete will be determined by the Contractor.
- Pre-stressing strand shall be 270 ksi low relaxation.
- Field Bend stirrups to provide 2" clearance to finished surface at Bridge Deck.
- For Prestressing Strand Center of Gravity Distance, see table below.

GIRDER	SLAB UNIT DEPTH (D)	JACKING FORCE (P) (kips)	PRESTRESSING STRAND C.G. * (IN)	CONCRETE STRENGTH (ksi)		MIDSPAN DEAD LOAD DEFLECTION (in)		ADDITIONAL TOP BAR (EACH END)
				f'ci	f'c	DECK	RAIL--**	
(A) & (D)	2'-0"	879	3.80	4	6	0.36	0.17	#5 x 6'-2" TOTAL 4
(B)	2'-0"	703	3.50	4	6	SEE TABLE "A"		#5 x 6'-2" TOTAL 4
(C)	2'-0"	791	3.67	4	6	SEE TABLE "A"		#5 x 6'-2" TOTAL 4

NOTE:
Contractor to verify slab unit length per movement rating of abutment joint seals.

* C.G. is measured from bottom of slab


** Includes both Type 836 Barrier and Temporary barrier (Stage 1 only)

LEGEND:


- DENOTES CONTINUOUSLY BONDED STRAND
- △ DENOTES STRAND TO BE DEBONDED 2' EACH END
- DENOTES STRAND TO BE DEBONDED 4' EACH END

TABLE "A"			
GIRDER TYPE	GIRDER No.	DECK	RAIL--**
STAGE 1			
(C)	N/A	0.57	0.17
(B)	2	0.38	0.17
	3	0.43	0.17
	4	0.47	0.17
STAGE 3 & 4			
(C)	N/A	0.53	N/A
(B)	7	0.54	N/A
	8	0.58	N/A
	9	0.63	N/A
	10	0.67	N/A


	DATE	RECORD DRAWING		SCALE		  Dewberry DEWBERRY ENGINEERING INC. 11060 WHITE ROCK ROAD SUITE 200 RANCHO CORDOVA, CA 95670	PROJECT			DEPARTMENT OF PUBLIC WORKS AND PLANNING		
DESIGNED: F. CASIMIRO	7/6/26	RESIDENT ENGINEER		DATE	AS SHOWN		TRAVERS CREEK BRIDGE ON MANNING AVENUE			PRECAST SLAB DETAILS NO. 4		
DRAWN: E. CISNEROS	7/6/26						ROAD NO. S0900	BRIDGE NO. 42C-0687		DRAWING NO. 11256	SHEET NO. ST-19	TOTAL 62
CHECKED: T. DUBOVIK	7/6/26						FOR RIGHT OF WAY DATA AND ACCURATE ACCESS DETERMINATION, SEE DOCUMENTS IN THE DEPARTMENT OF PUBLIC WORKS AND PLANNING.					

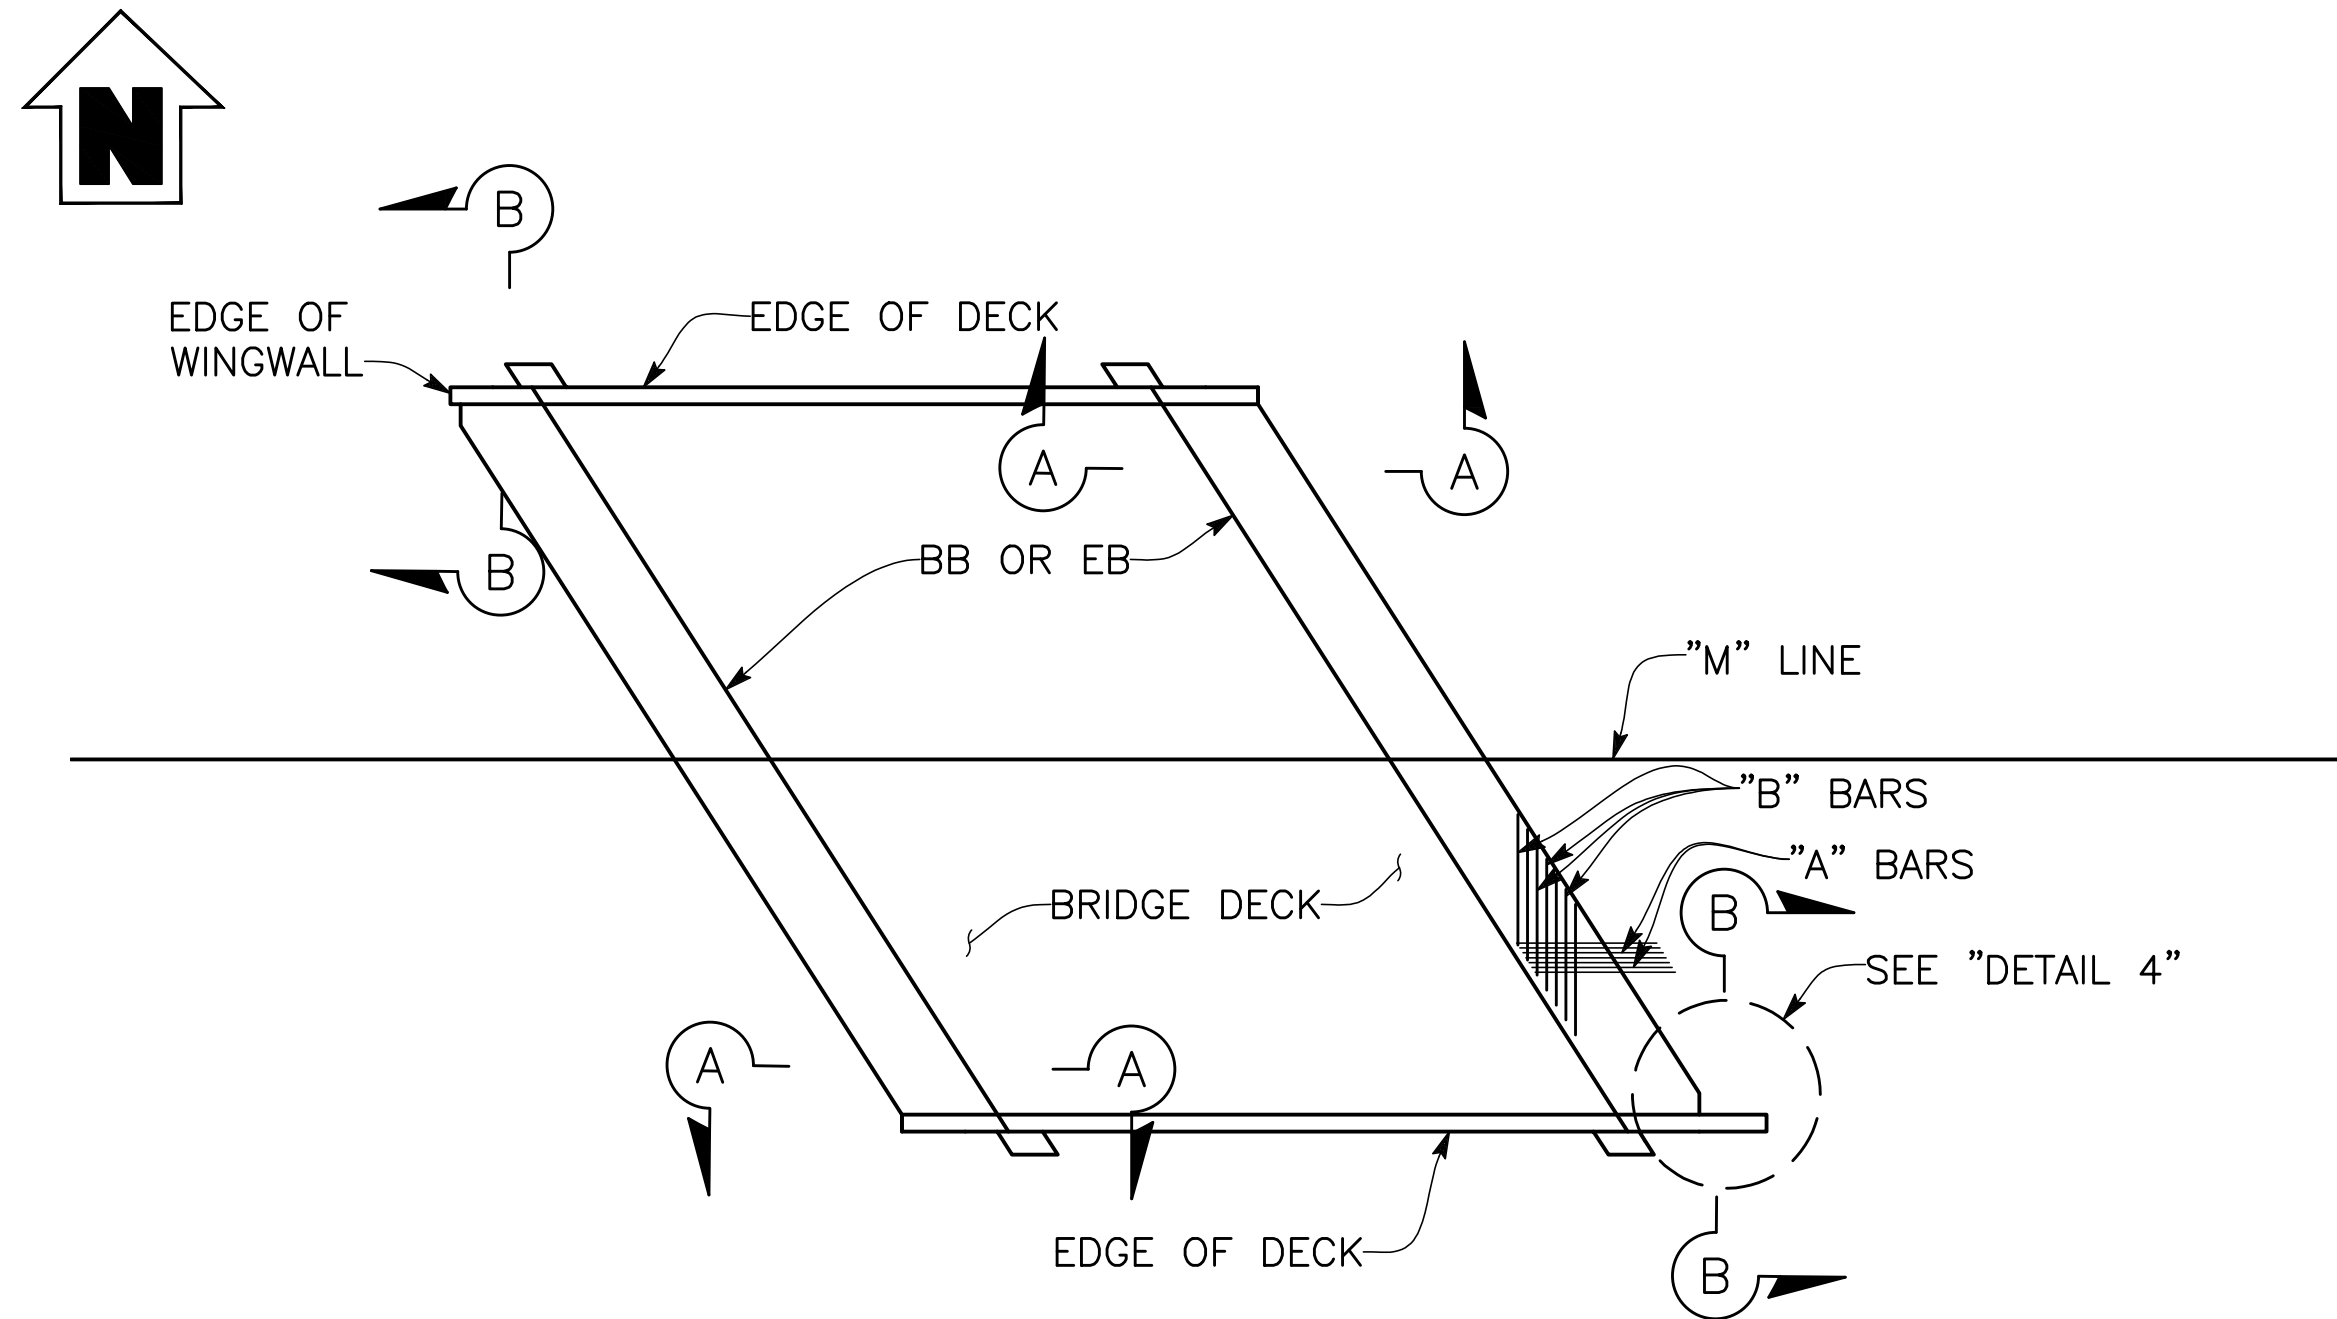


PLAN
1" = 20'

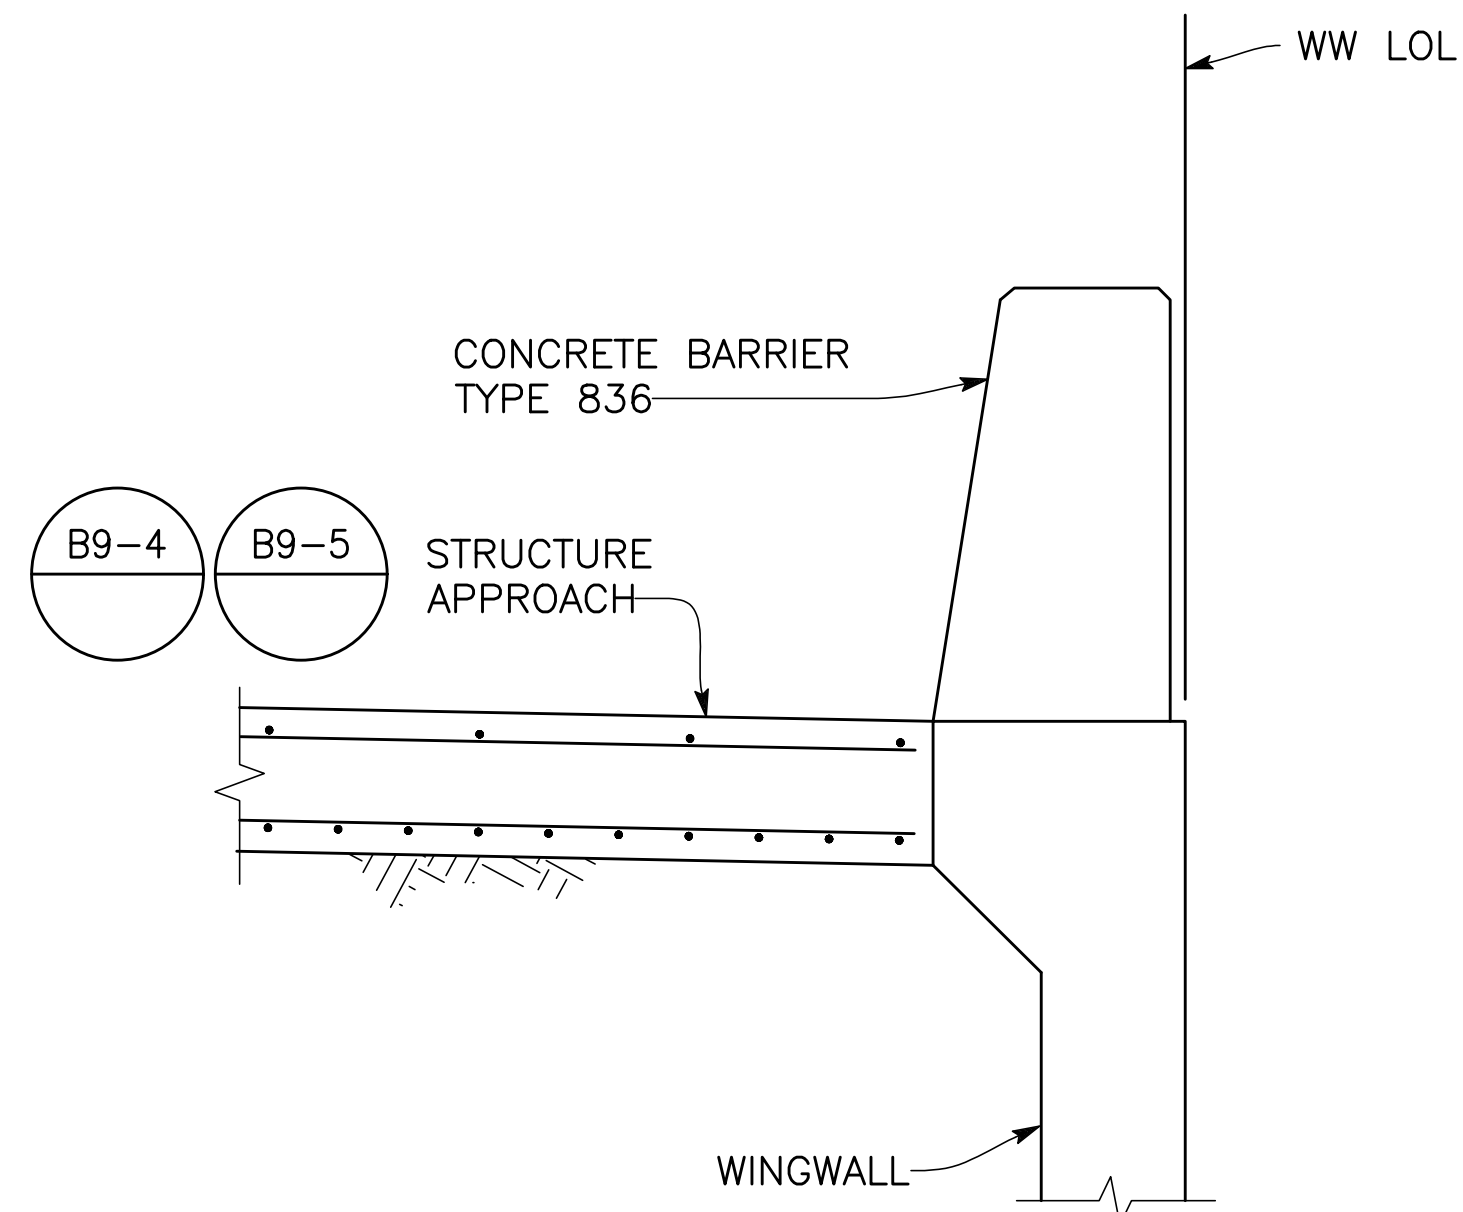

SECTION B-B
3/4" = 1'-0"

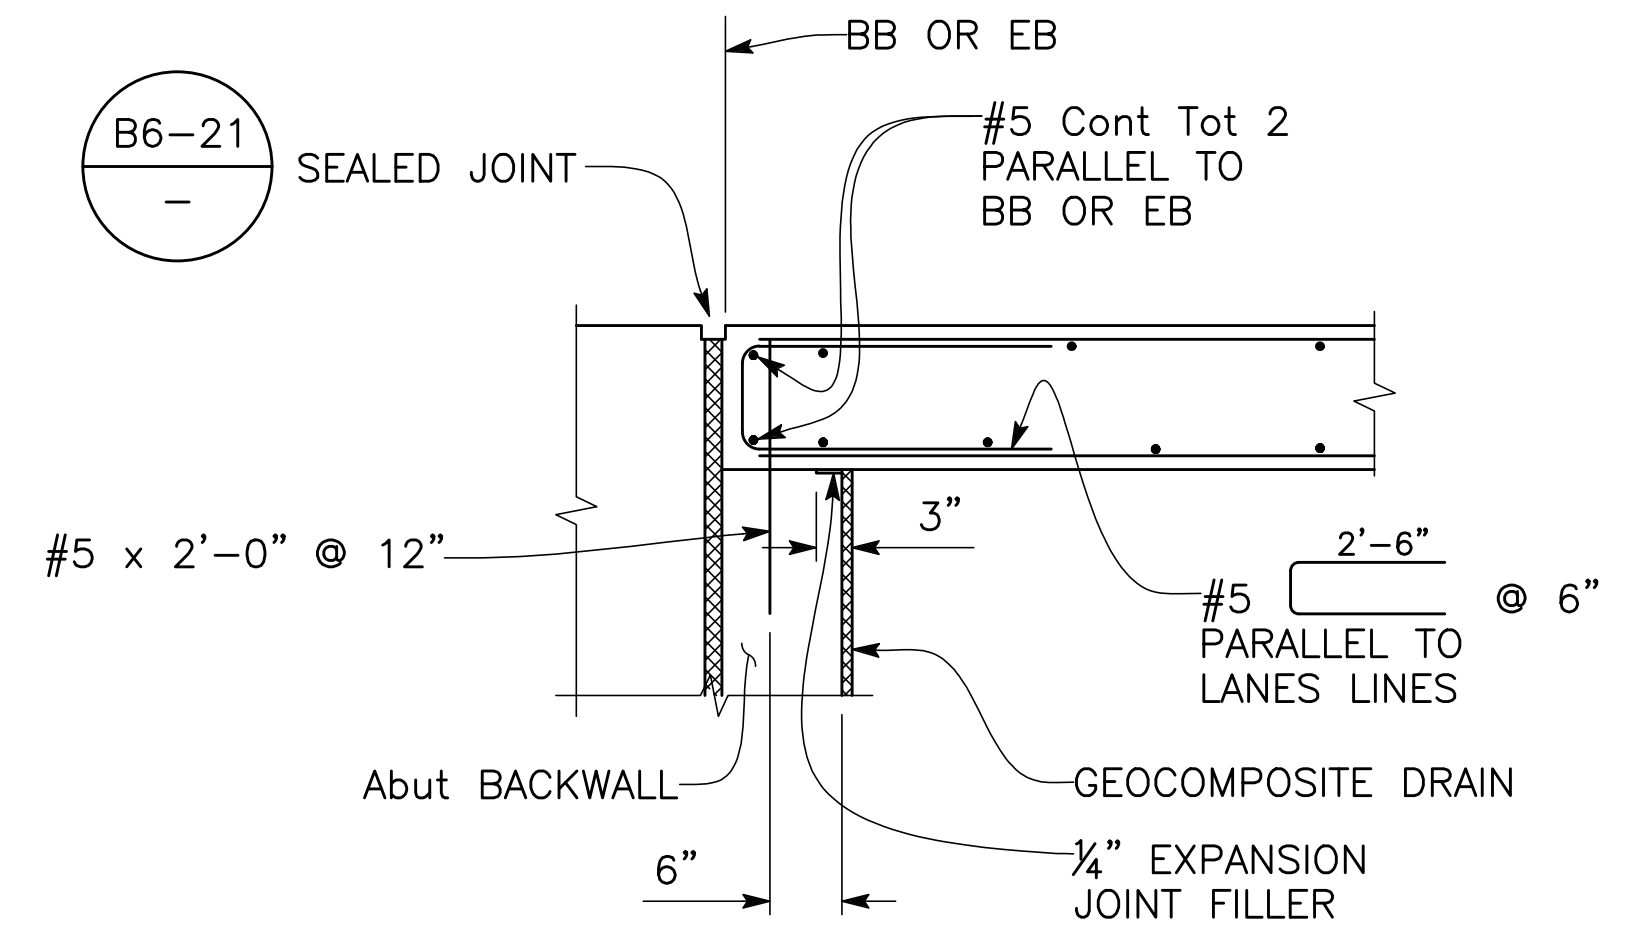


SEAT TYPE ABUTMENT TIE DETAIL
3/4" = 1'-0"

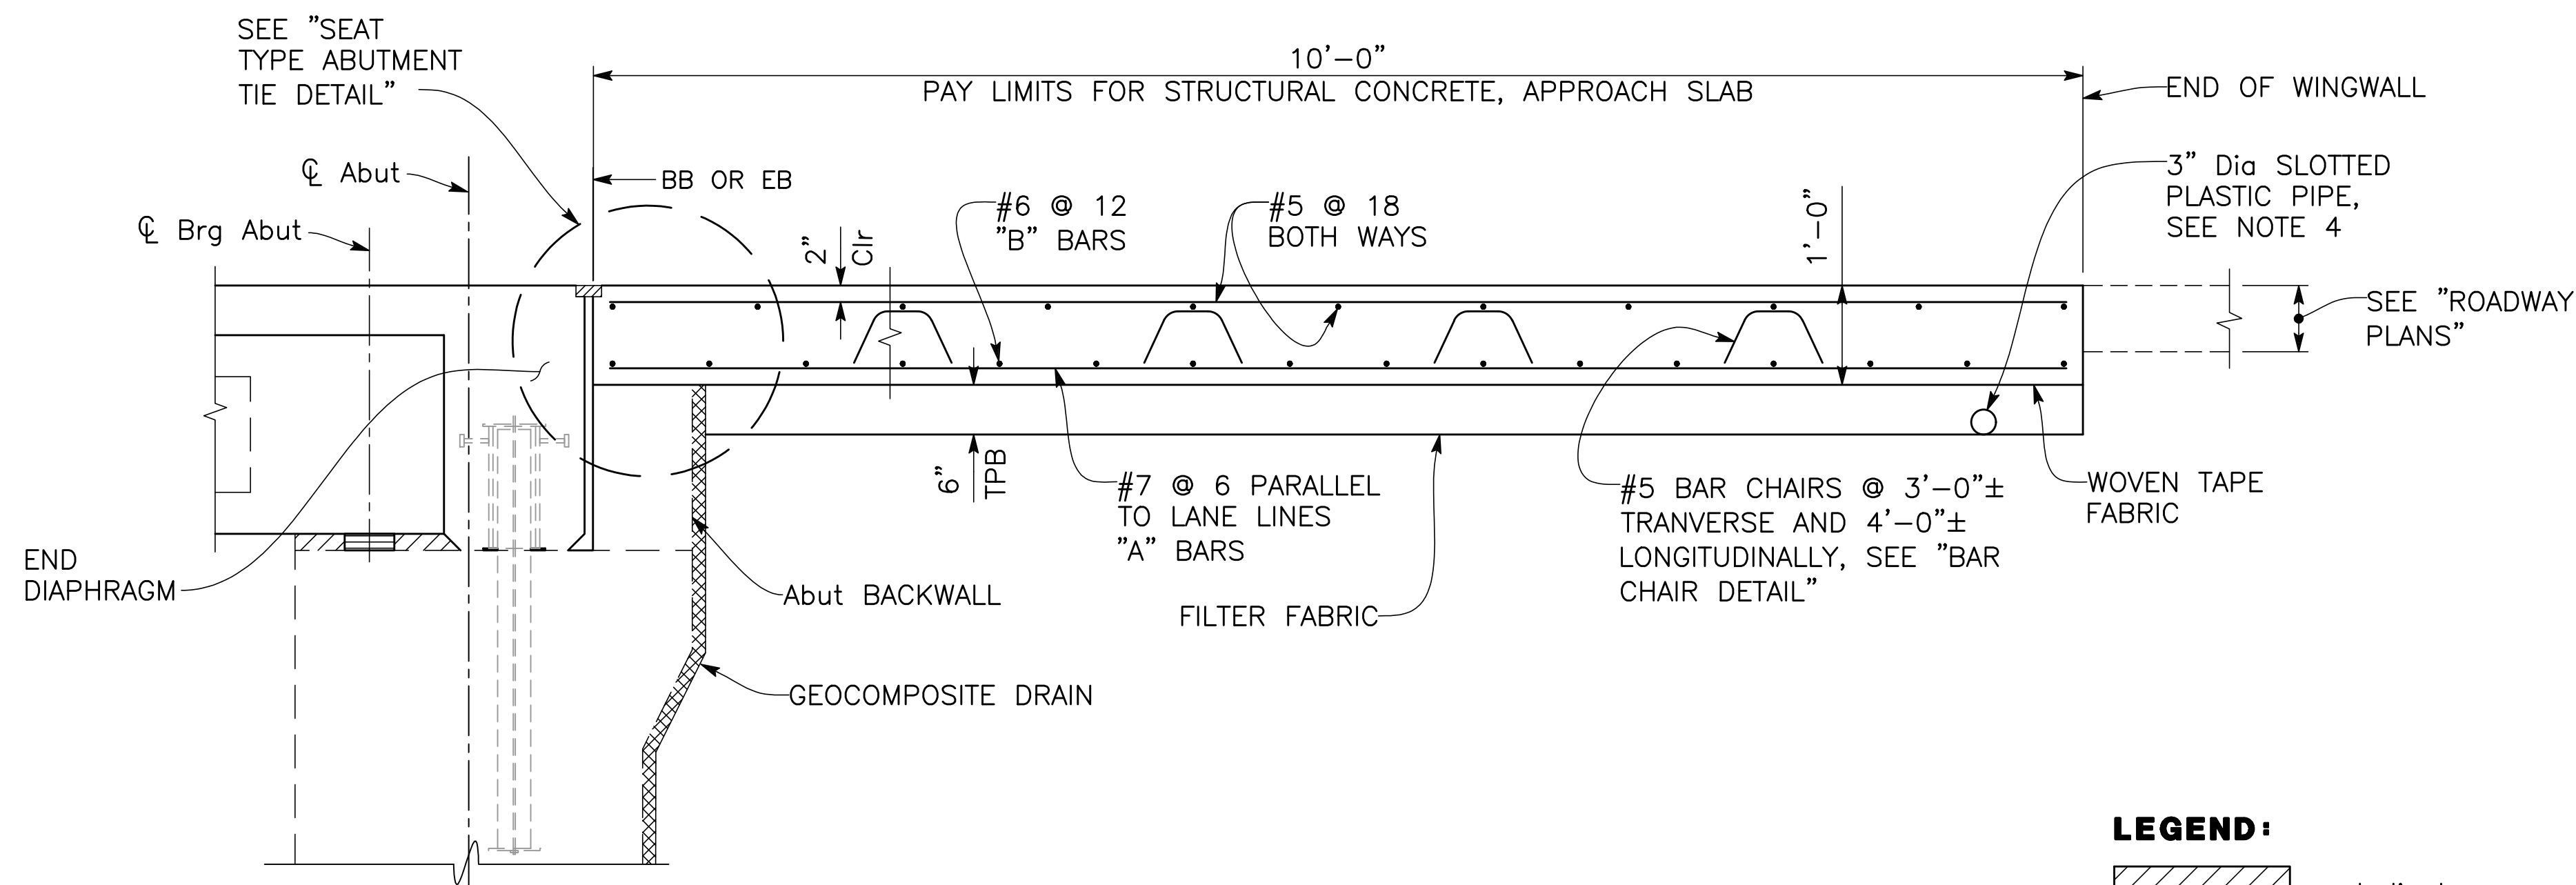


SECTION A-A
3/4" = 1'-0"


LEGEND:

 

Indicates expanded polystyrene, remove after concrete has cured

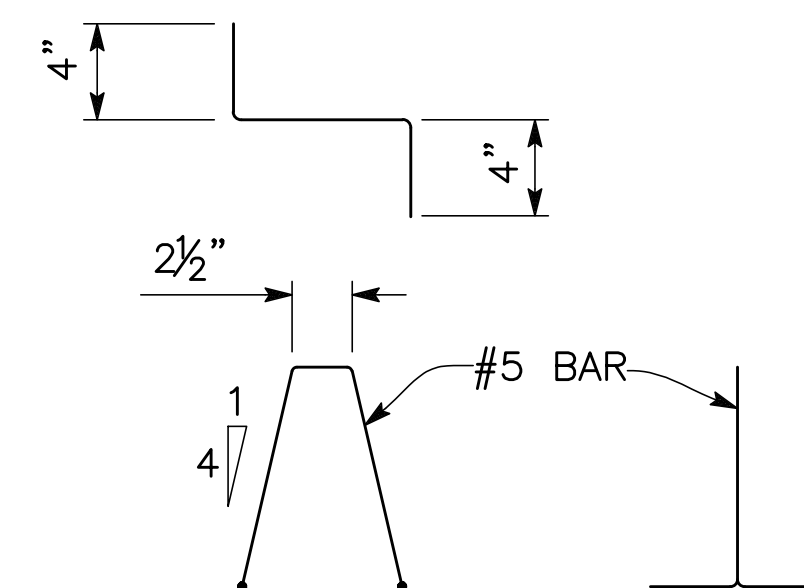

BAR CHAIR DETAIL
1 1/2" = 1'-0"

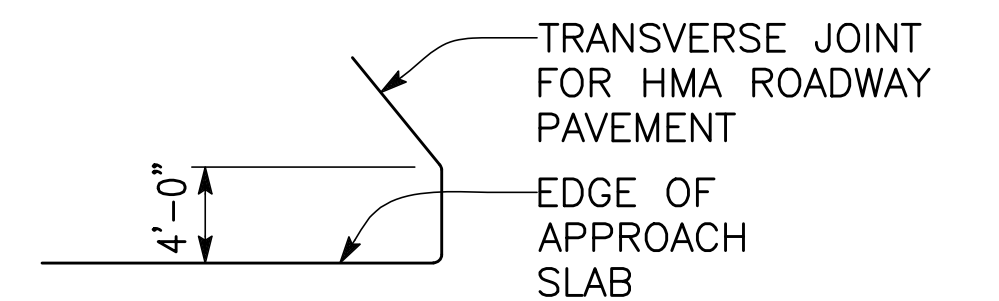

DETAIL 4
NO SCALE

NOTES:

- Longitudinal construction joints, when permitted by the Engineer, shall be located on lane lines.
- At the contractor's option, approach slab transverse reinforcement may be placed parallel to BB or EB. Spacing of transverse reinforcement is measured along Q roadway.
- Provide cross slope to match deck surface grade, see "TYPICAL SECTION" and "DECK CONTOURS" sheets.

- For structure approach drainage details, refer to:

B9-5
-

	DATE	RECORD DRAWING		SCALE		 Dewberry DEWBERRY ENGINEERING INC. 11060 WHITE ROCK ROAD SUITE 200 RANCHO CORDOVA, CA 95670	PROJECT			DEPARTMENT OF PUBLIC WORKS AND PLANNING		
DESIGNED: F. CASIMIRO	7/6/26	RESIDENT ENGINEER	DATE	AS SHOWN			TRAVERS CREEK BRIDGE ON MANNING AVENUE			STRUCTURE APPROACH DETAILS		
DRAWN: E. CISNEROS	7/6/26						ROAD NO. S0900	BRIDGE NO. 42C-0687		DRAWING NO. 11256	SHEET NO. ST-20	TOTAL 62
CHECKED: T. DUBOVIK	7/6/26											
FOR RIGHT OF WAY DATA AND ACCURATE ACCESS DETERMINATION, SEE DOCUMENTS IN THE DEPARTMENT OF PUBLIC WORKS AND PLANNING.												


Notes:
Standard Penetration Test Sampler: I.D. = 1.4"; O.D. = 2"
Modified California Sampler: I.D. = 2.5"; O.D. = 3"
Hammer Assembly: A 140 lb hammer with a 30" drop
(Automatic Hammer)

This LOTB sheet was prepared in accordance with the
Caltrans Soil & Rock, Logging, Classification, and
Presentation Manual (2010)



See Caltrans 2010 Standard Plans A10F, A10G and
A10H for Soil and Rock Legends.

All dimensions are in feet unless otherwise shown.

Base map is provided by Biggs Cardosa Associates
Inc 2016.

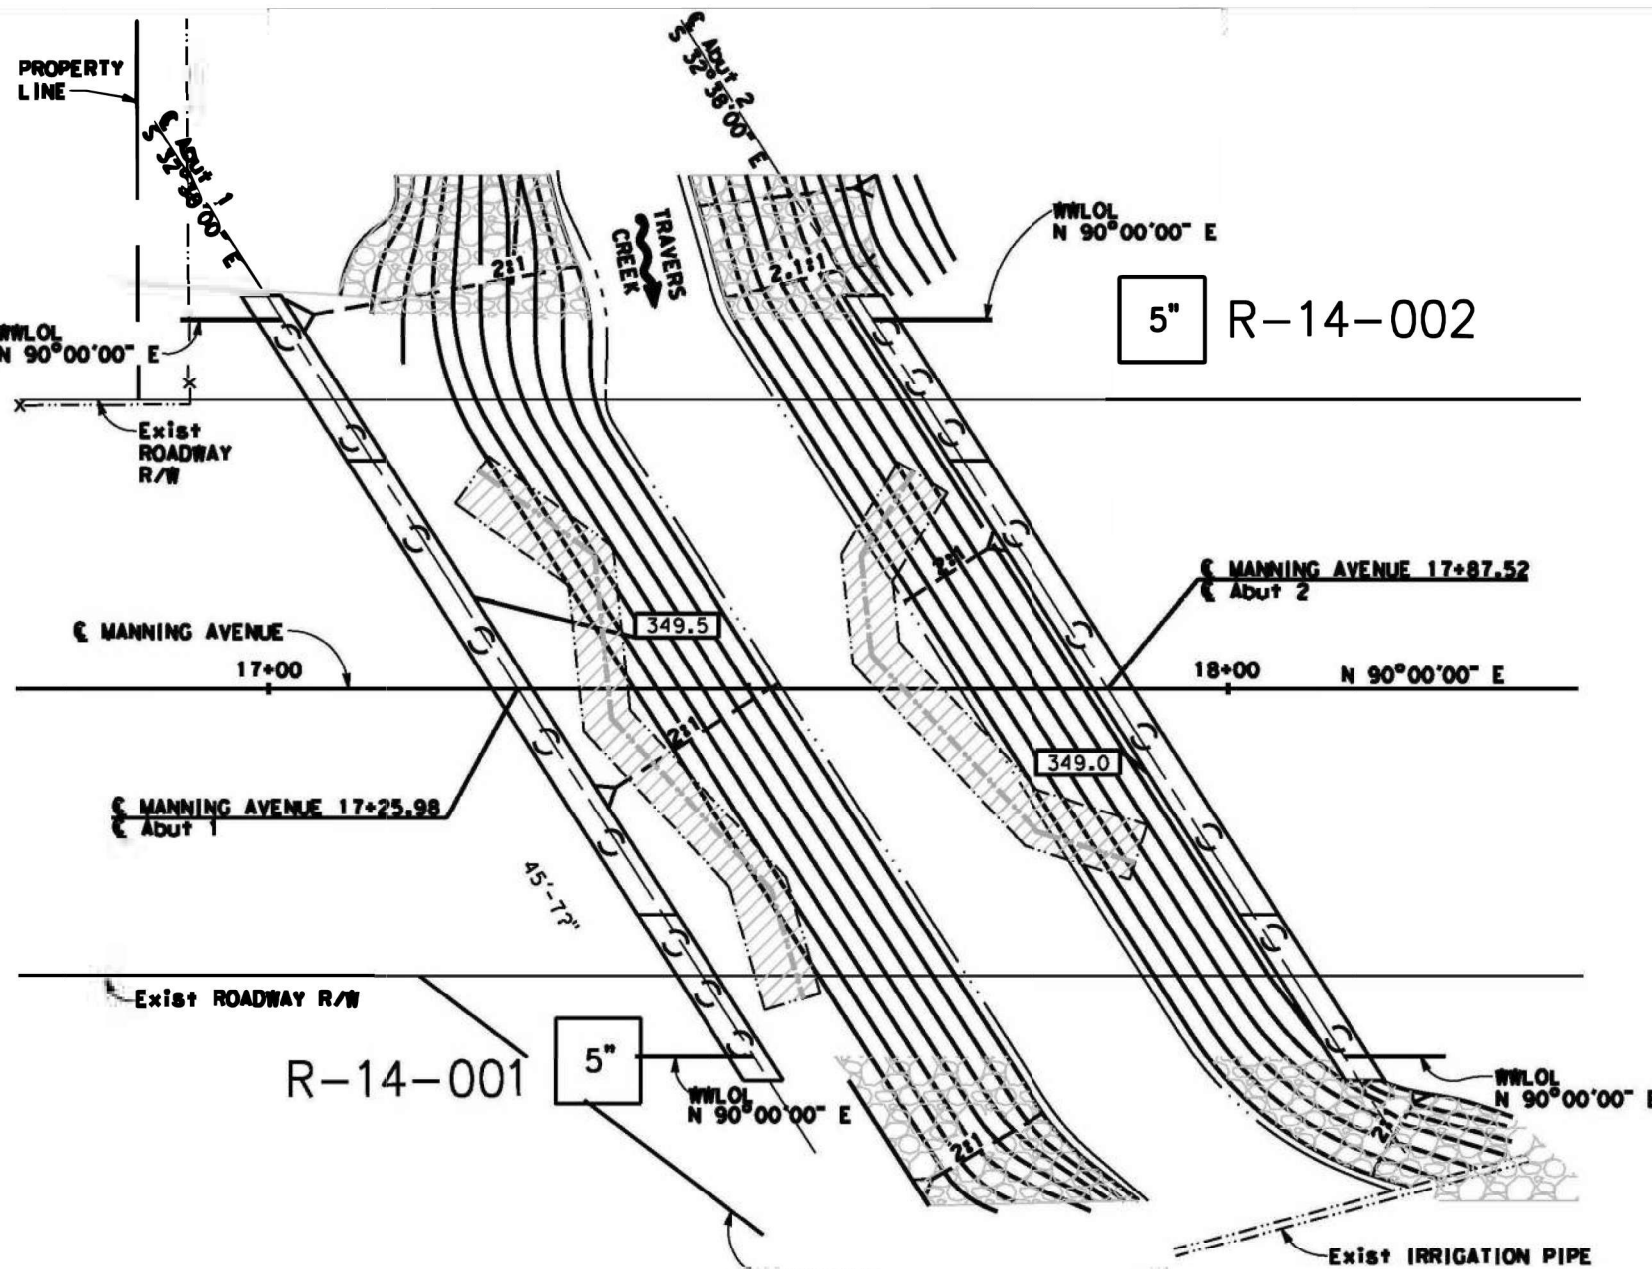

DIST	COUNTY	ROUTE	POST MILES TOTAL PROJECT	SHEET No	TOTAL SHEETS
6	FR	LOCAL			
1/8/16 GEOLOGICAL PROFESSIONAL DATE PLANS APPROVAL DATE The County of Fresno or its officers or agents shall not be responsible for the accuracy or completeness of electronic copies of this plan sheet. PARIKH CONSULTANTS, INC. 2360 OUME DRIVE, SUITE A SAN JOSE, CA 95131					

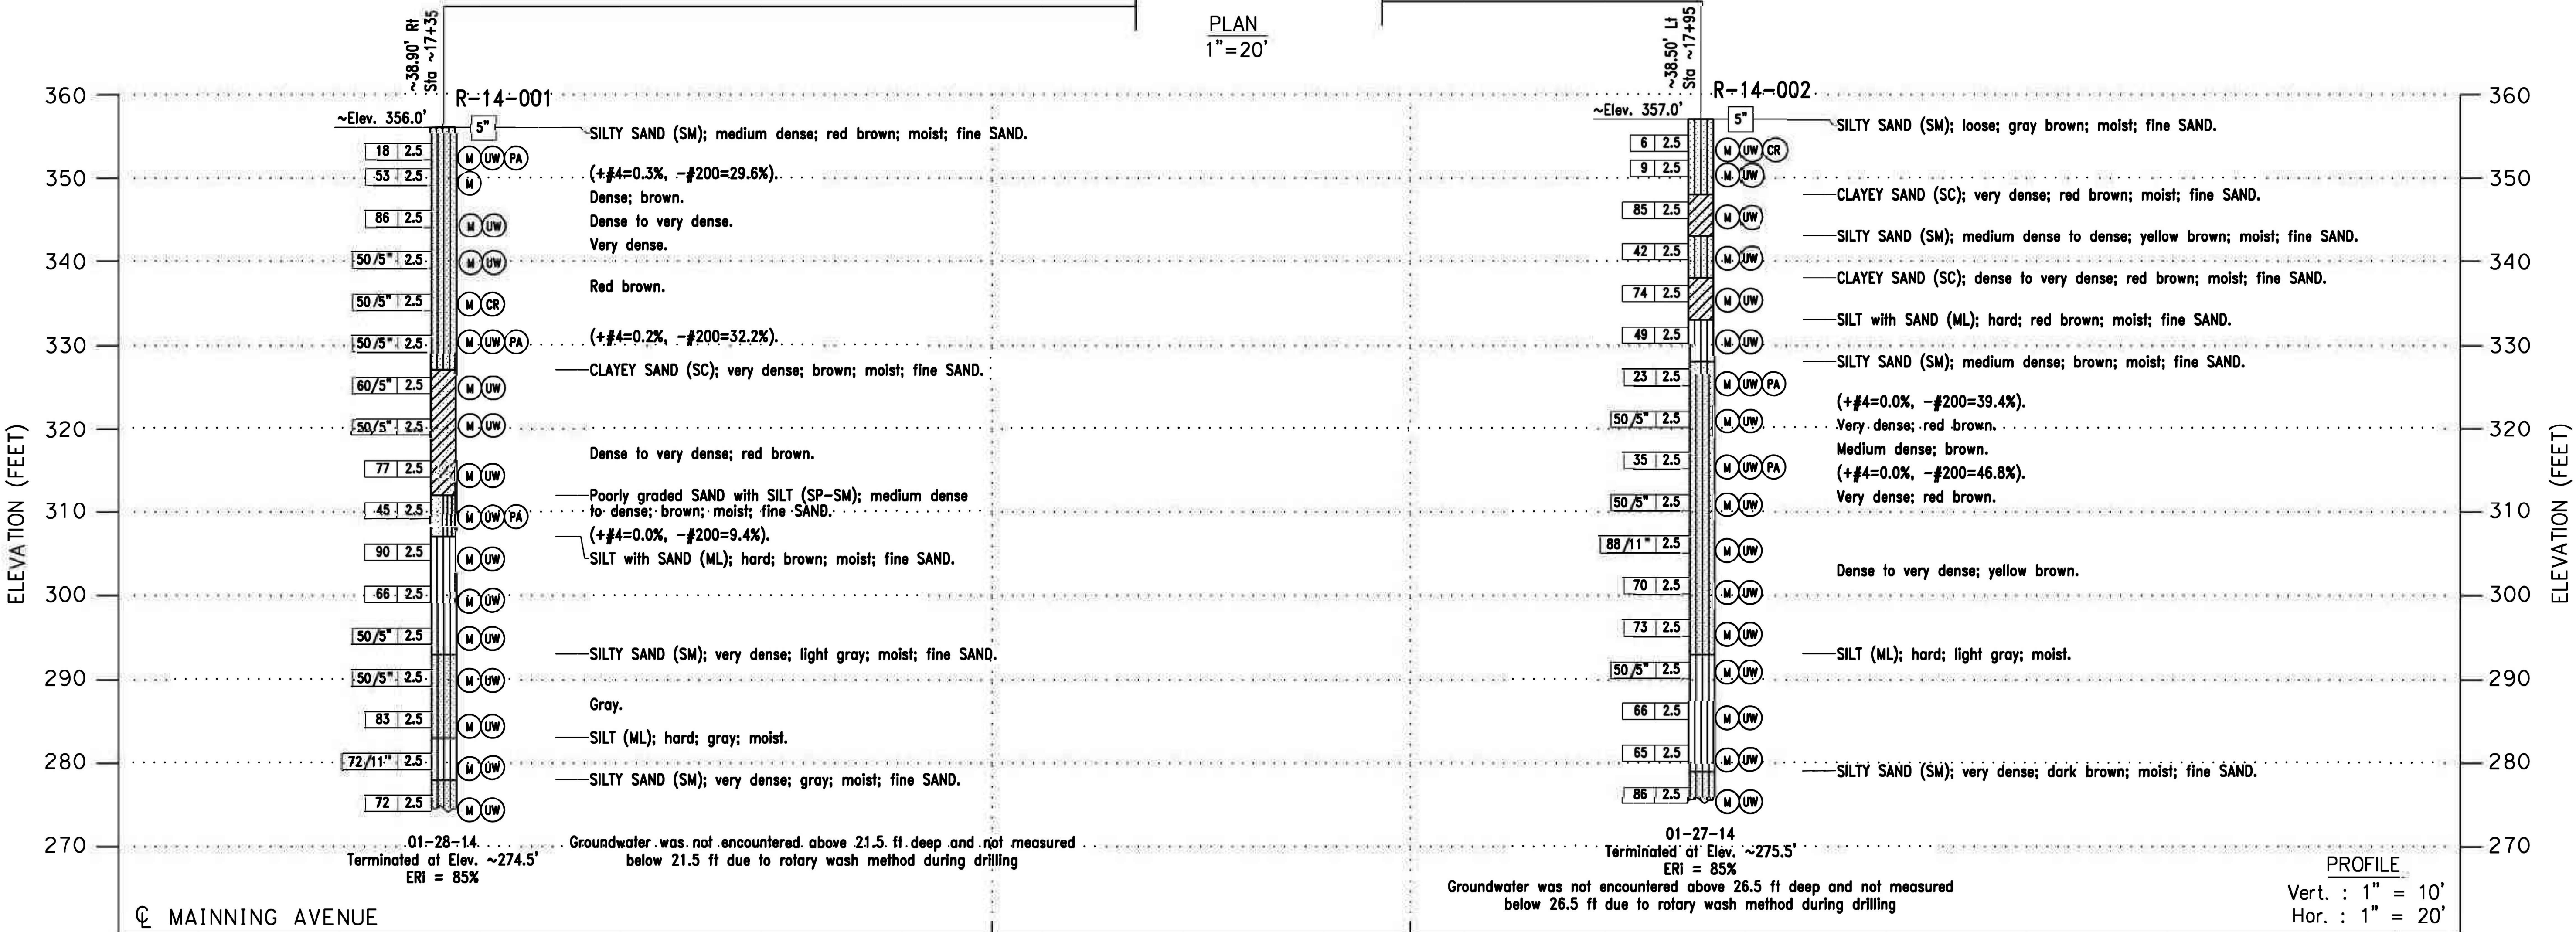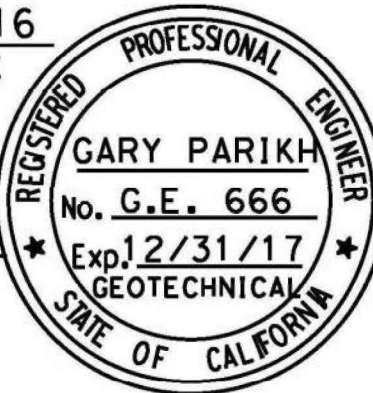

17+00

18+00

(11/30/15)

DESIGNED	DATE	RECORD DRAWING	SCALE	PROJECT	DEPARTMENT OF PUBLIC WORKS AND PLANNING
F. CASIMIRO	7/6/26	RESIDENT ENGINEER	AS SHOWN	TRAVERS CREEK BRIDGE ON MANNING AVENUE	LOG OF TEST BORINGS
E. CISNEROS	7/6/26				
T. DUBOVIK	7/6/26				
FOR RIGHT OF WAY DATA AND ACCURATE ACCESS DETERMINATION, SEE DOCUMENTS IN THE DEPARTMENT OF PUBLIC WORKS AND PLANNING.					



Dewberry
DEWBERRY ENGINEERING INC.
11060 WHITE ROCK ROAD SUITE 200
RANCHO CORDOVA, CA 95670



DRAWING NO. 11256 SHEET NO. ST-21 TOTAL 62