

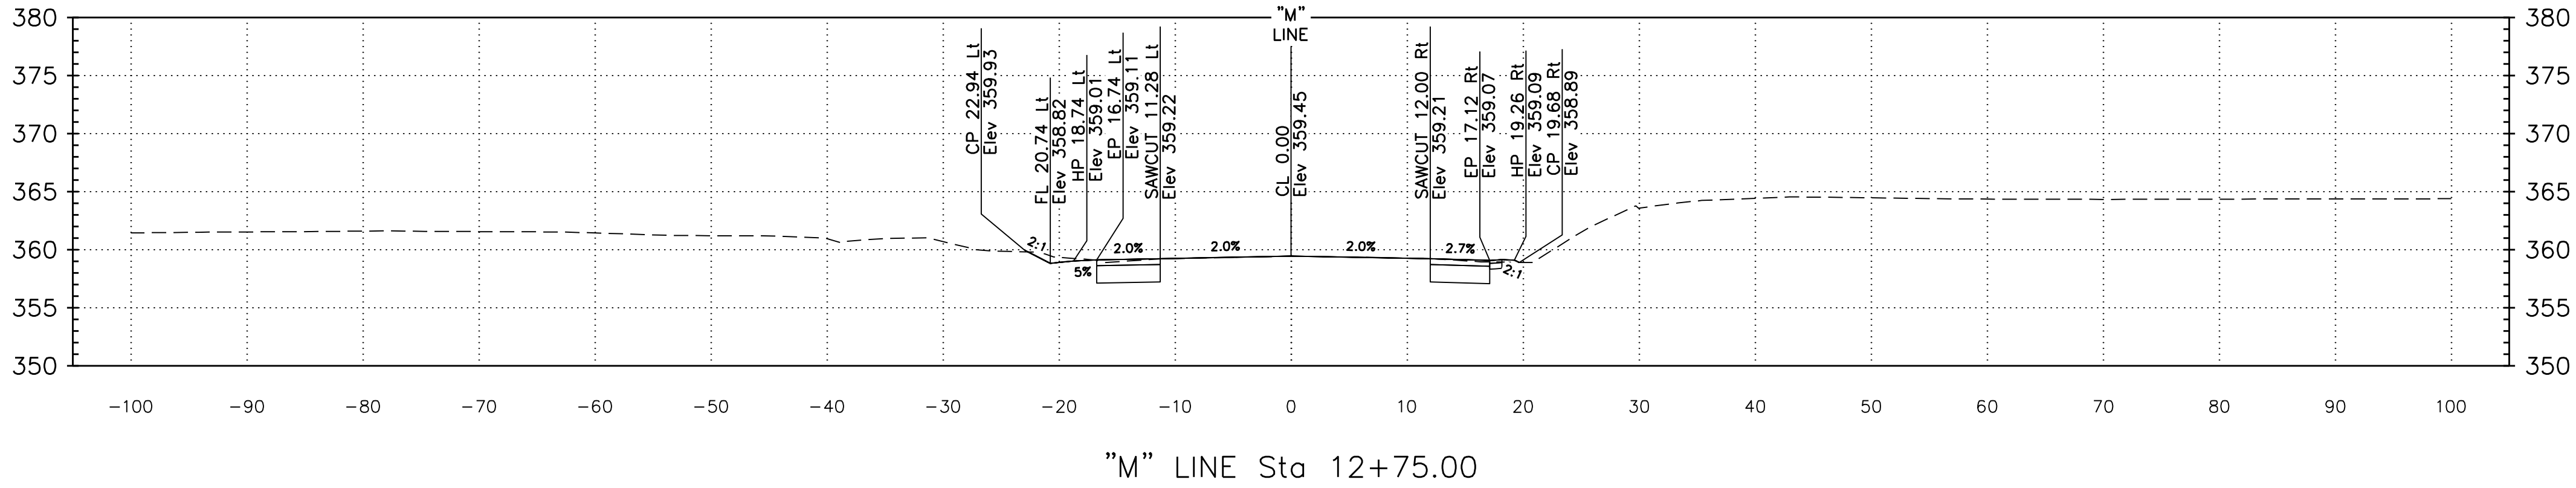
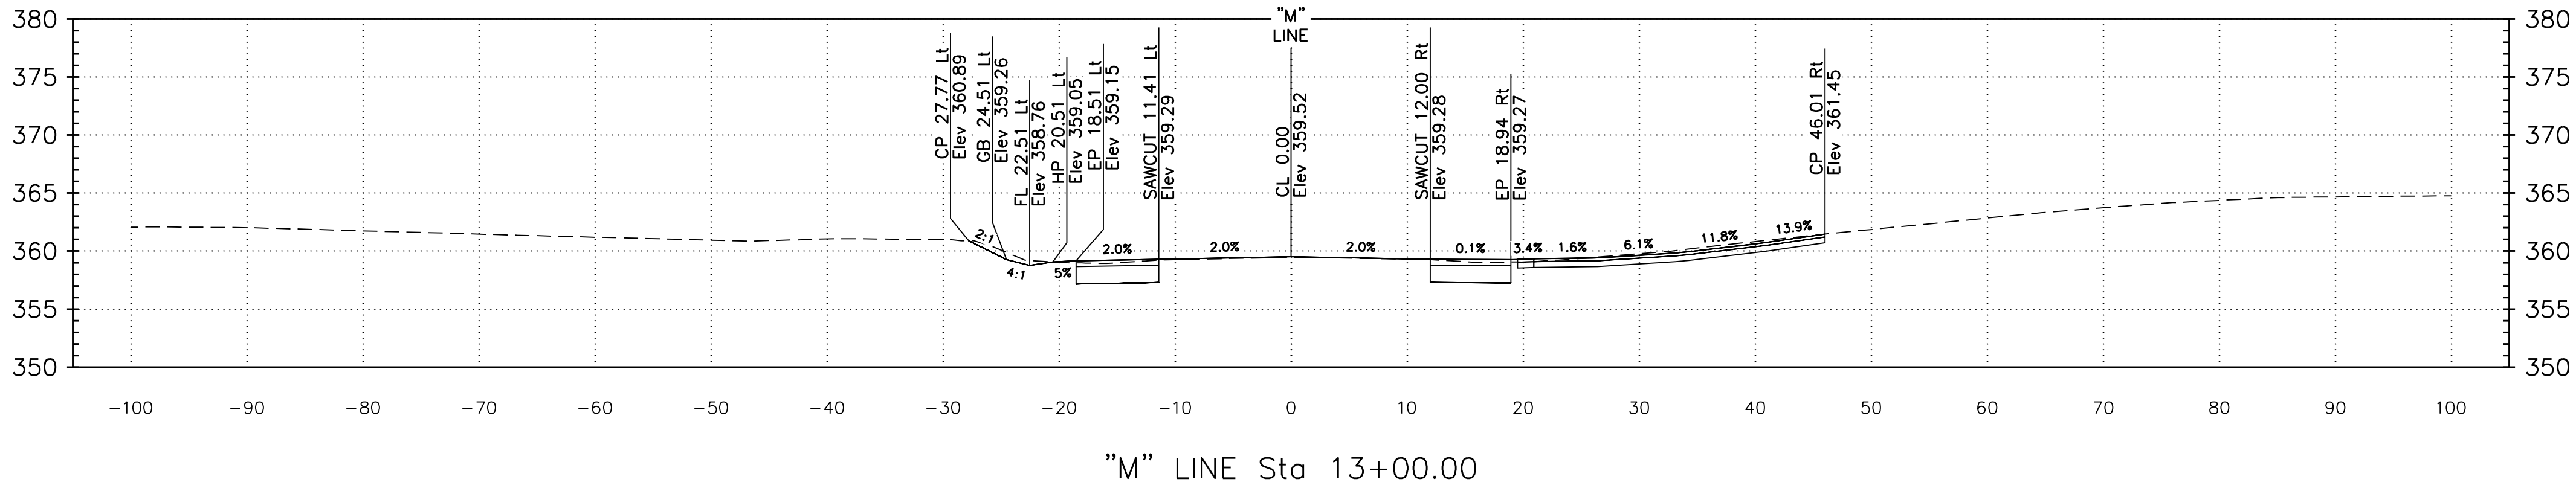
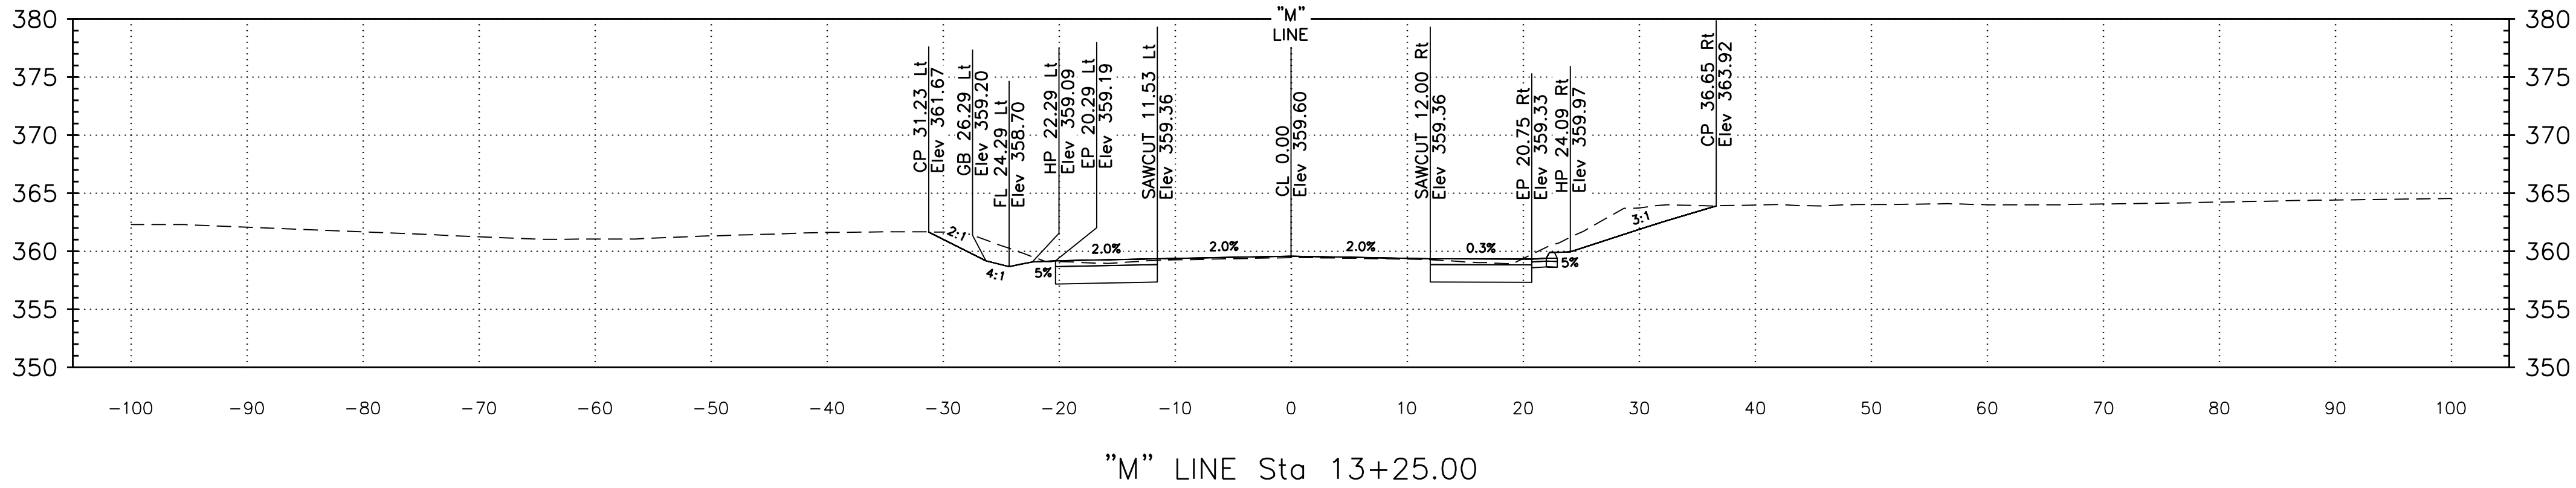
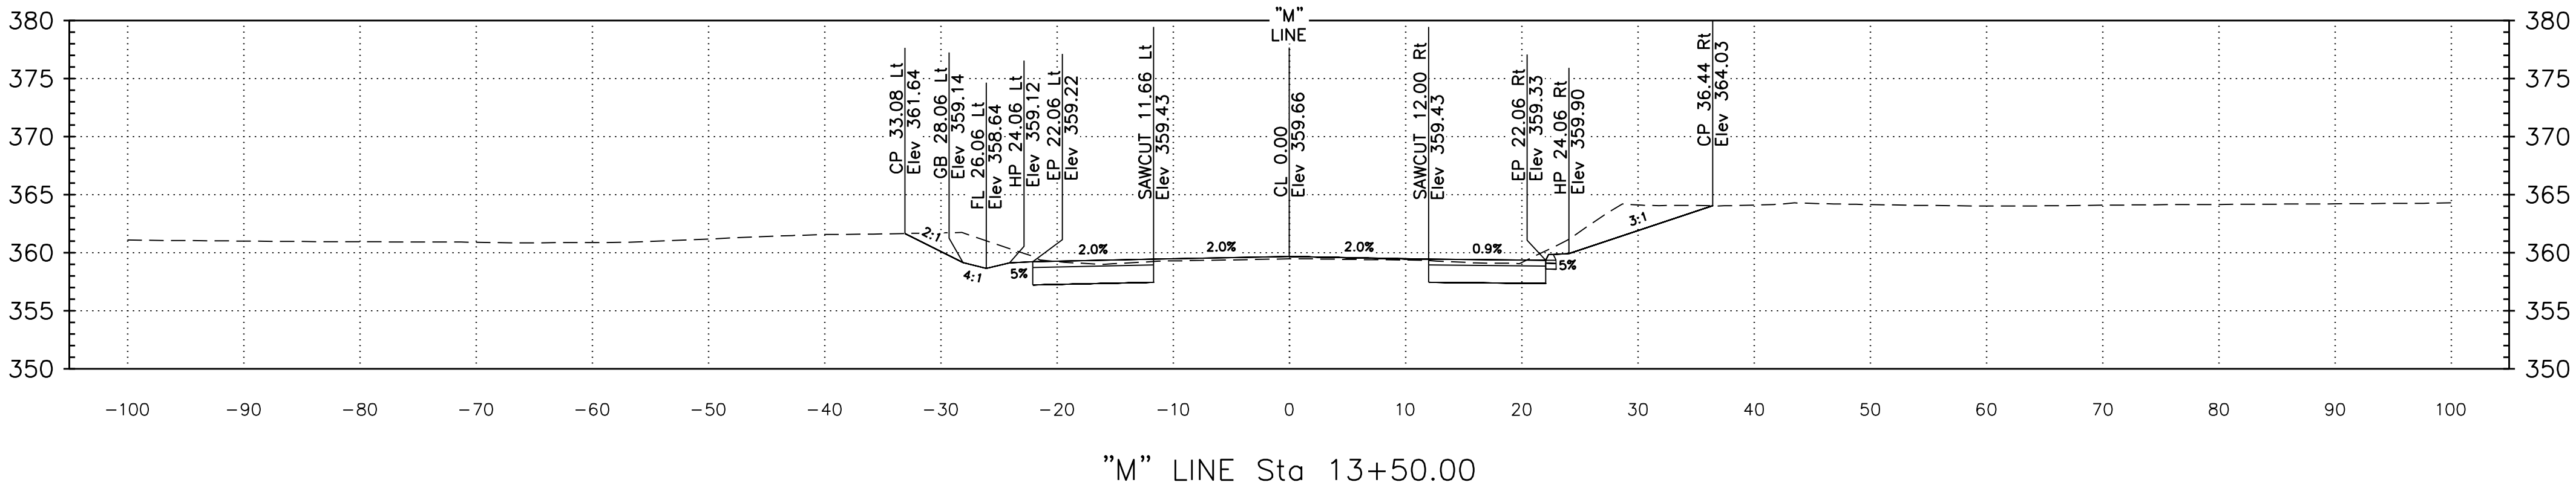





Dist	COUNTY	ROUTE	POST MILES TOTAL PROJECT	SHEET No.	TOTAL SHEETS
CONTRACT No.			26-01-C		
PROJECT ID			S0900		

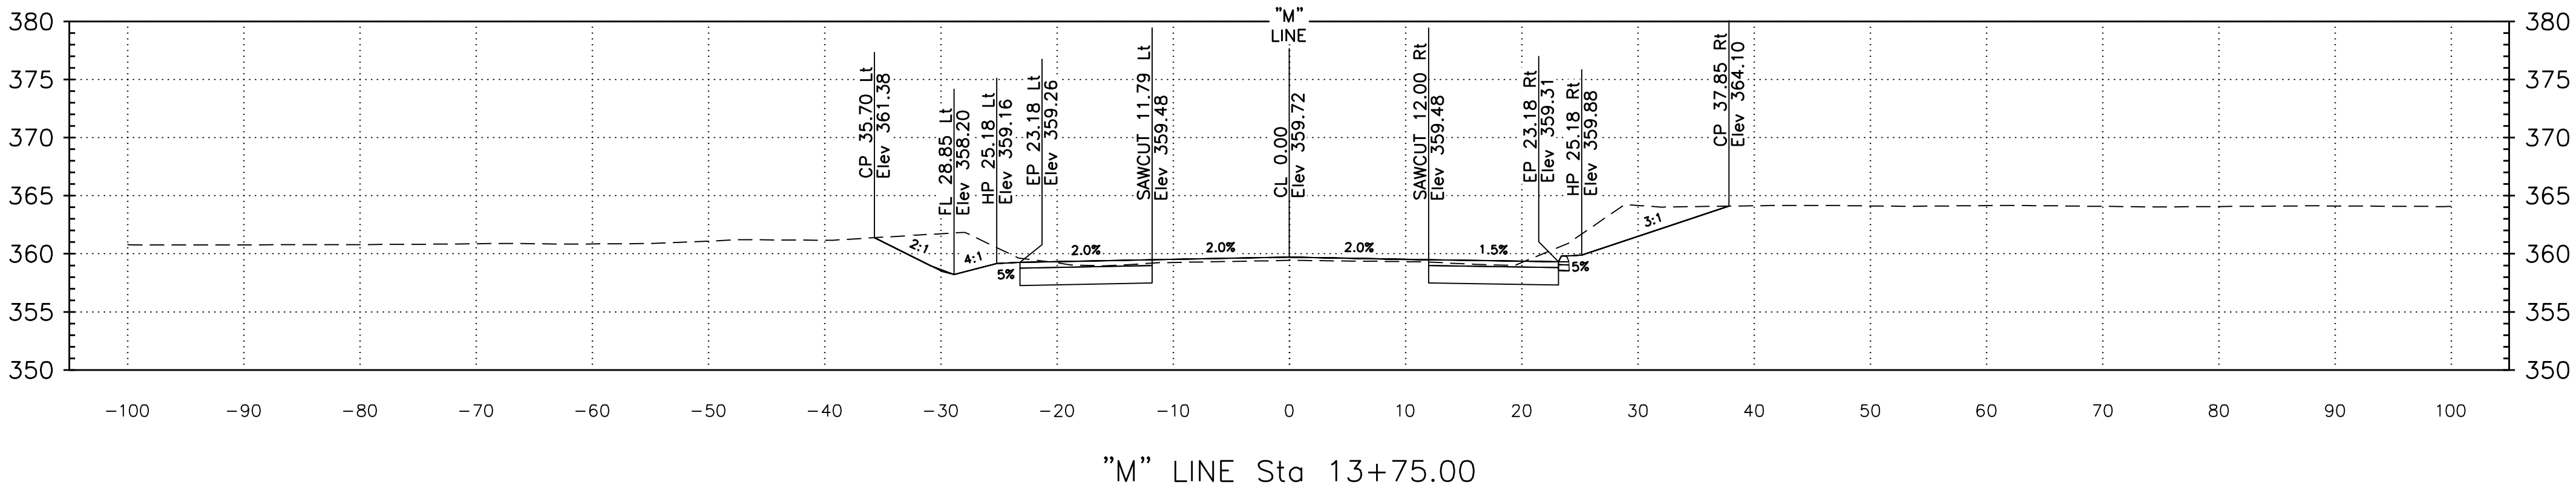




Dist	COUNTY	ROUTE	POST MILES TOTAL PROJECT	SHEET No.	TOTAL SHEETS
CONTRACT No.			26-01-C		
PROJECT ID			S0900		

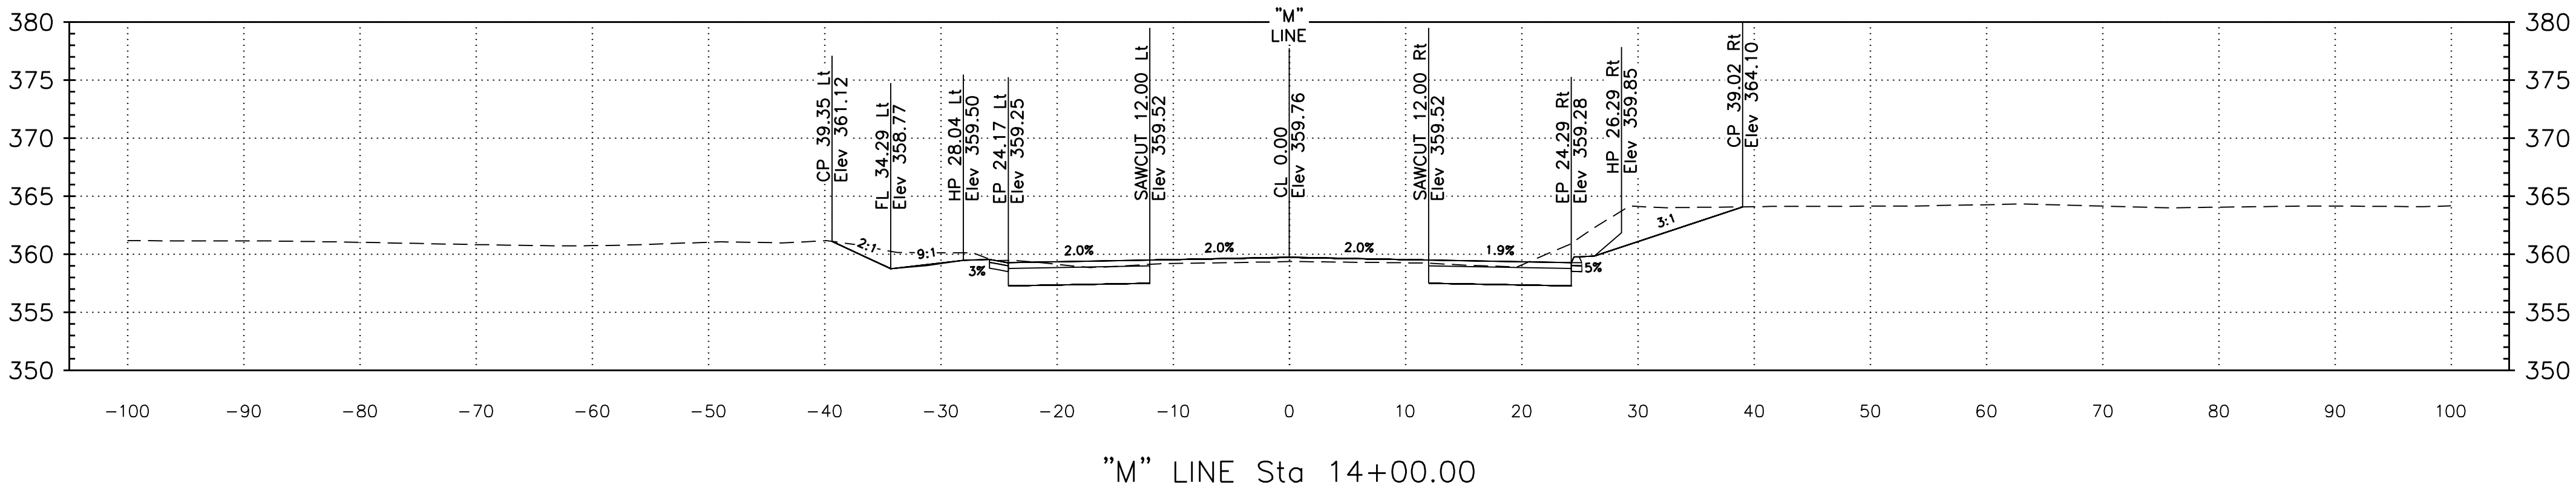




Dist	COUNTY	ROUTE	POST MILES TOTAL PROJECT	SHEET No.	TOTAL SHEETS
CONTRACT No.			26-01-C		
PROJECT ID			S0900		

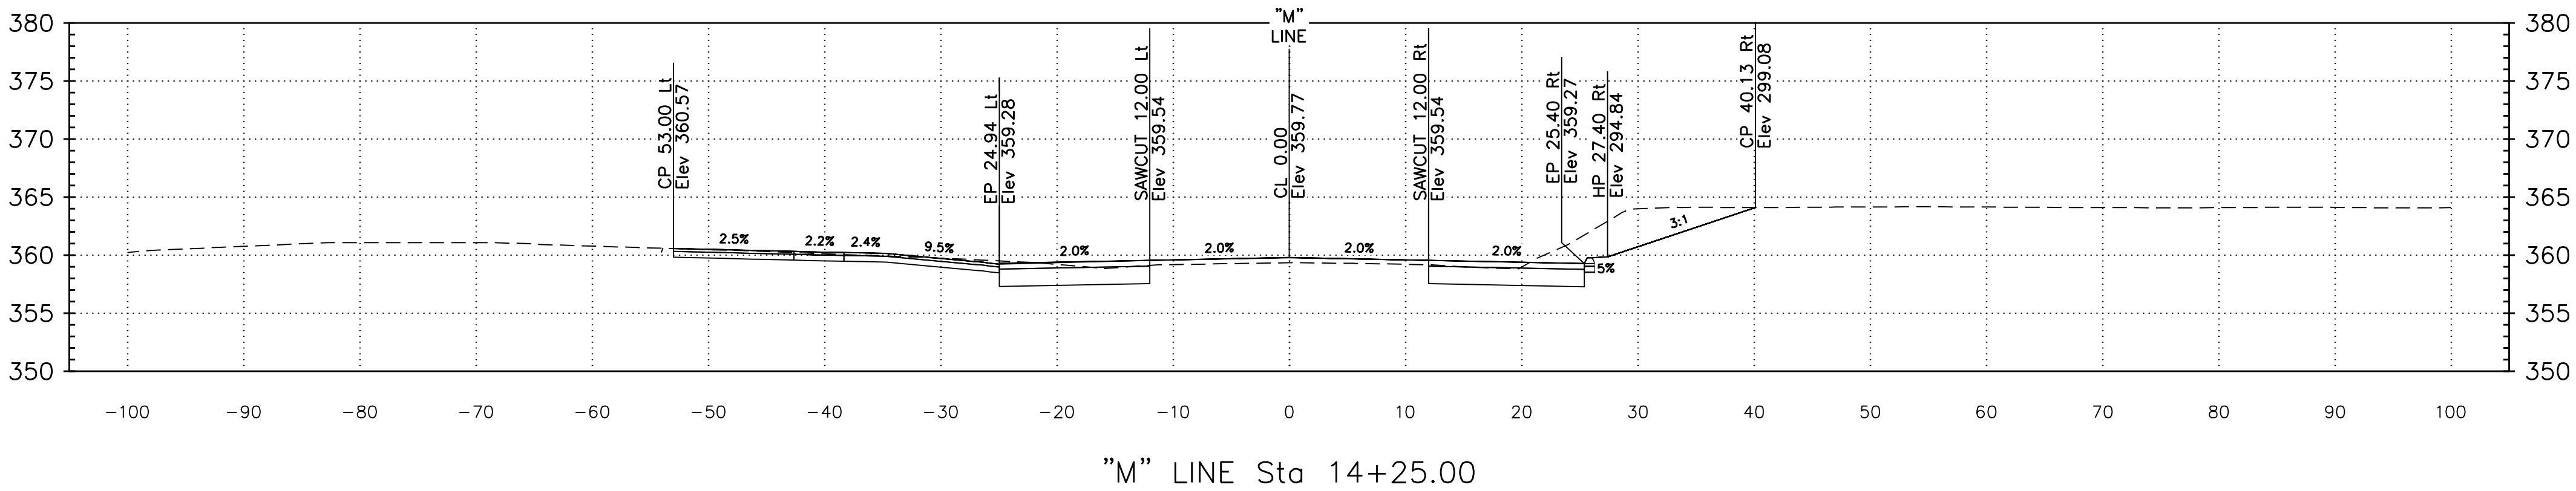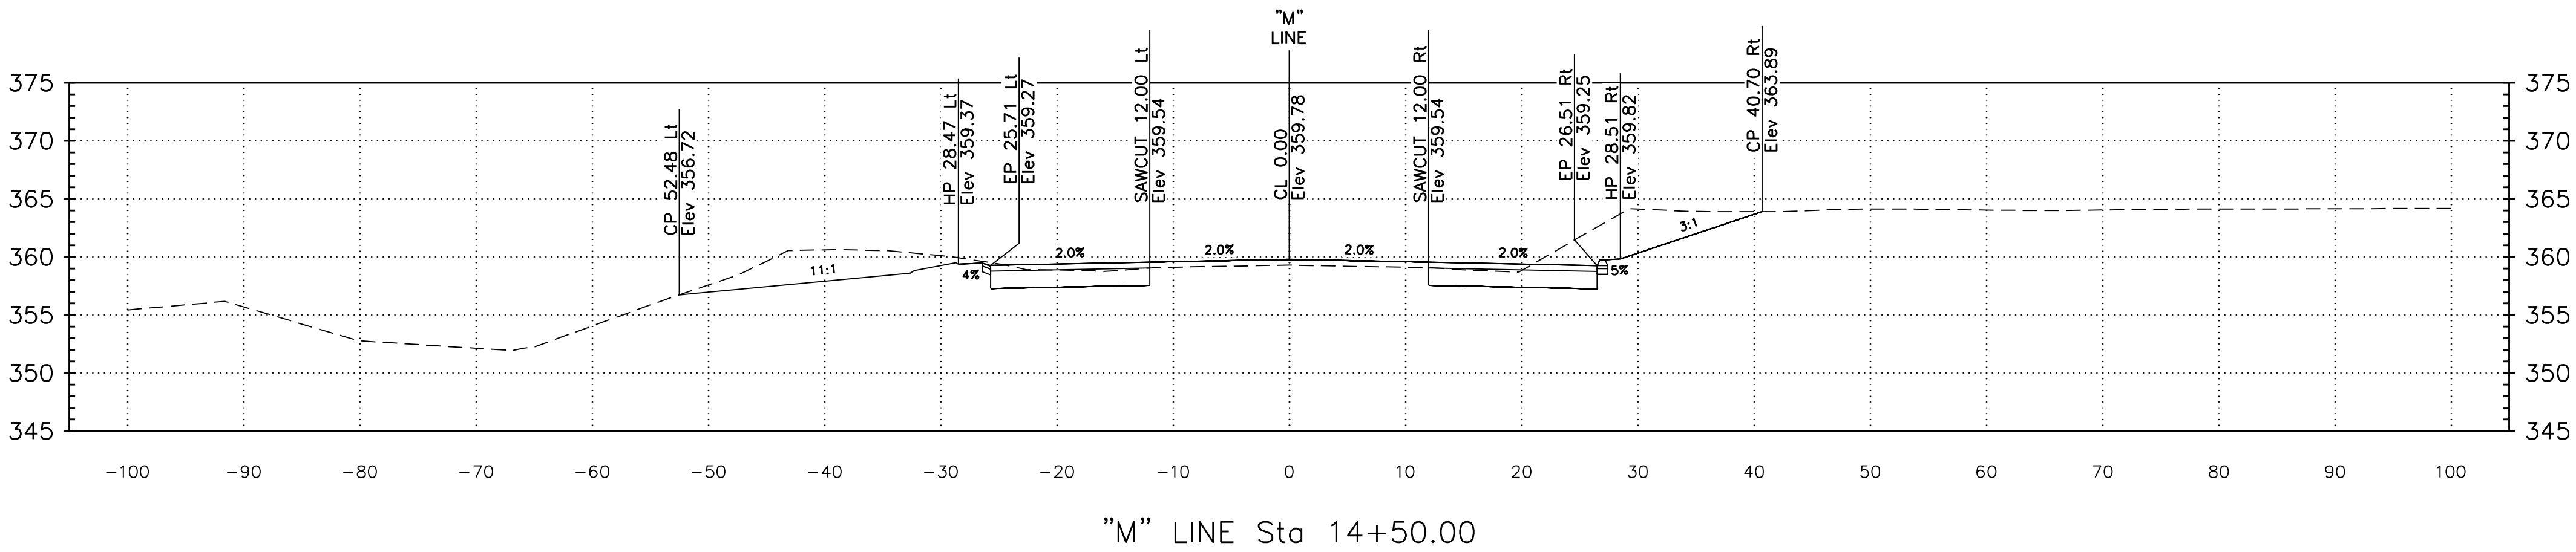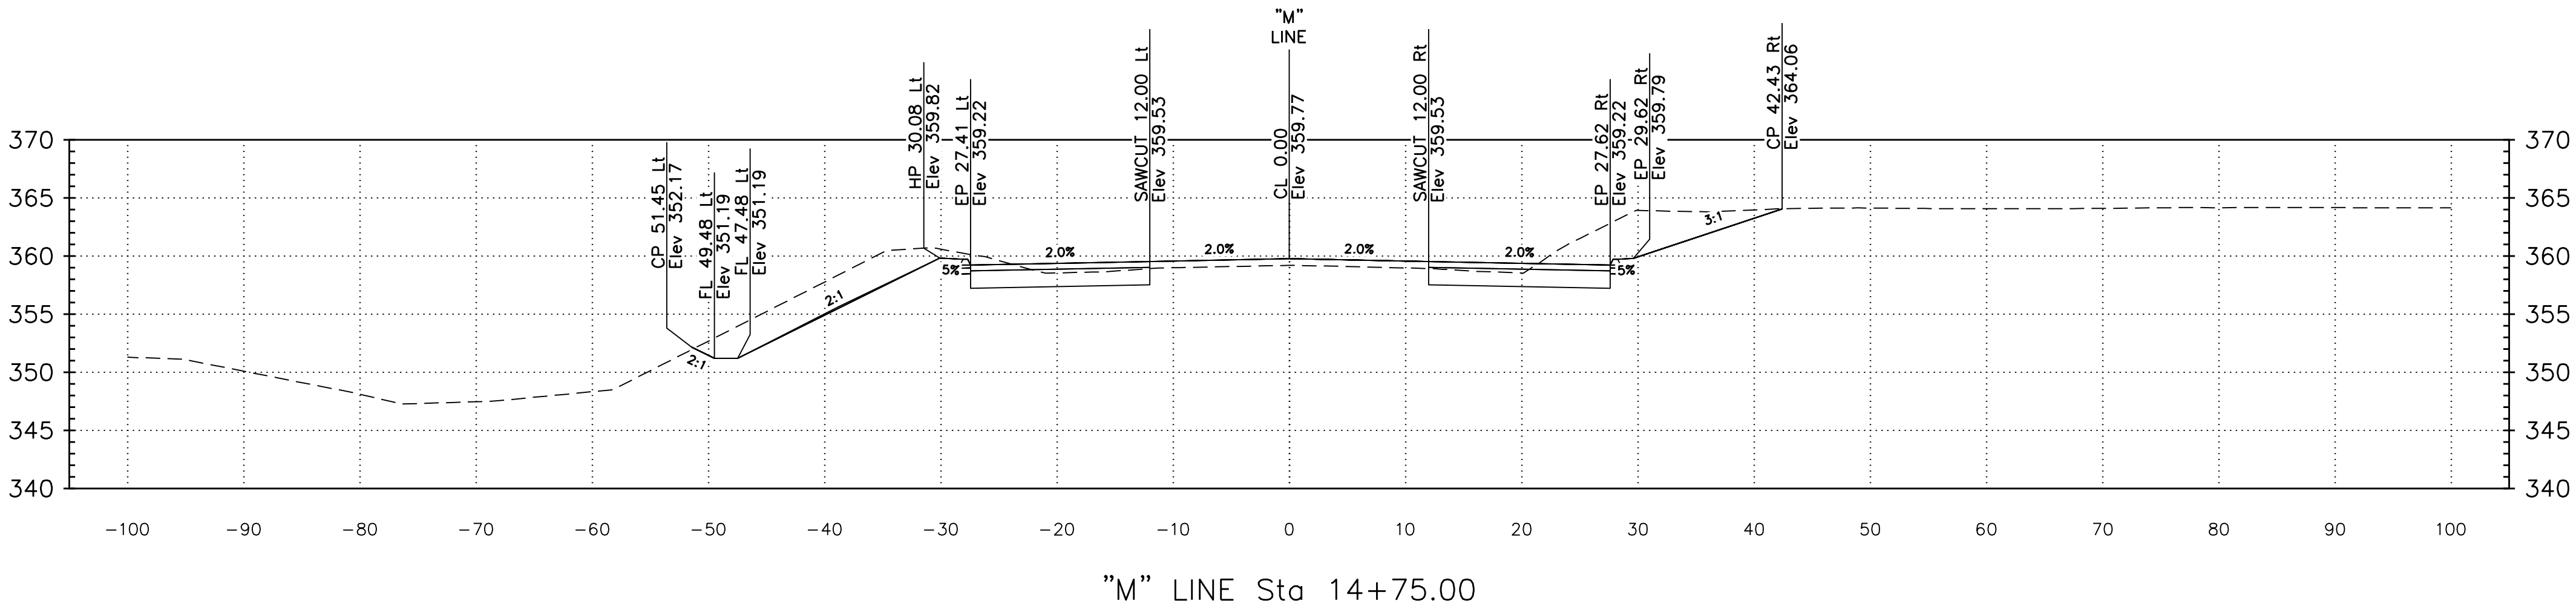




Dist	COUNTY	ROUTE	POST MILES TOTAL PROJECT	SHEET No.	TOTAL SHEETS
CONTRACT No.			26-01-C		
PROJECT ID			S0900		

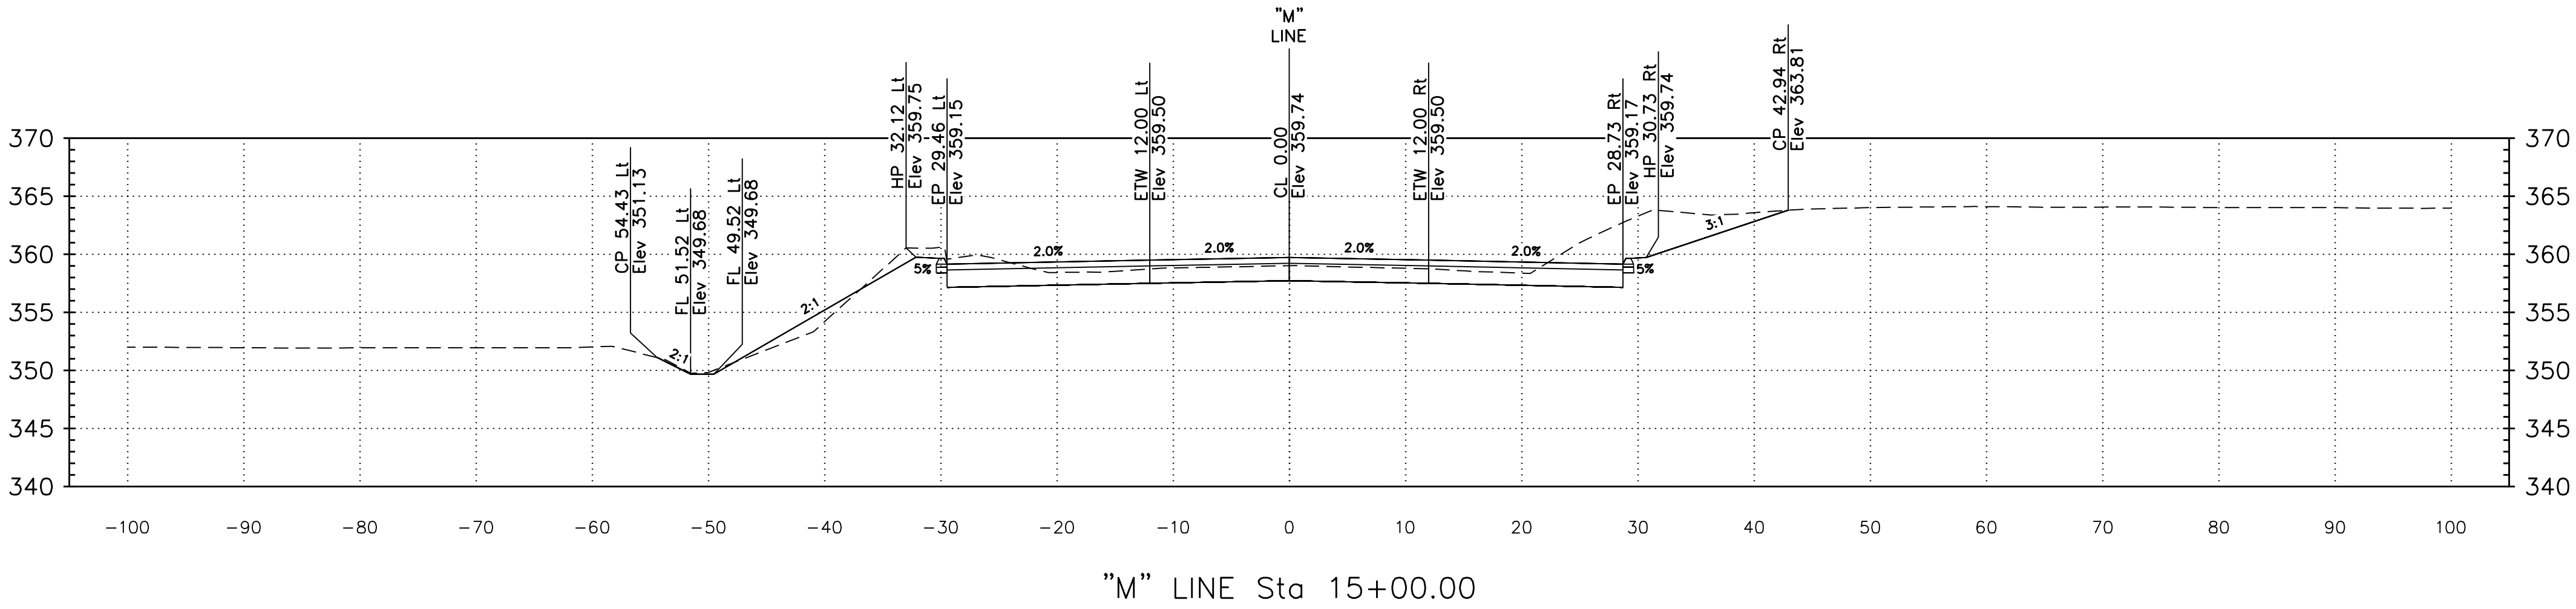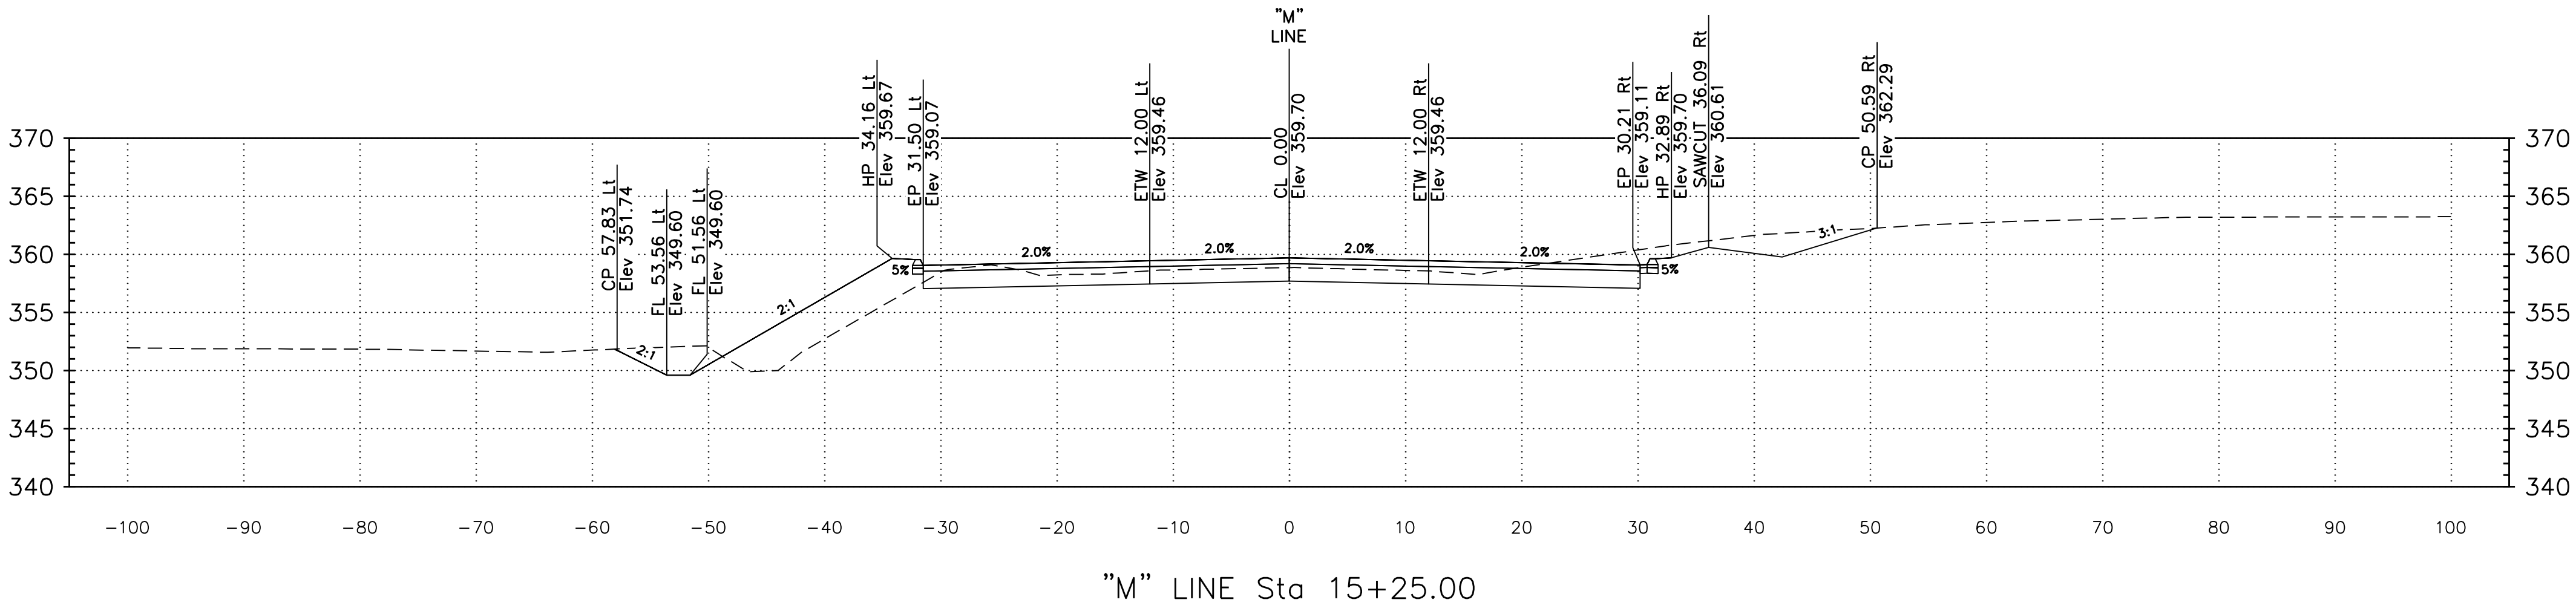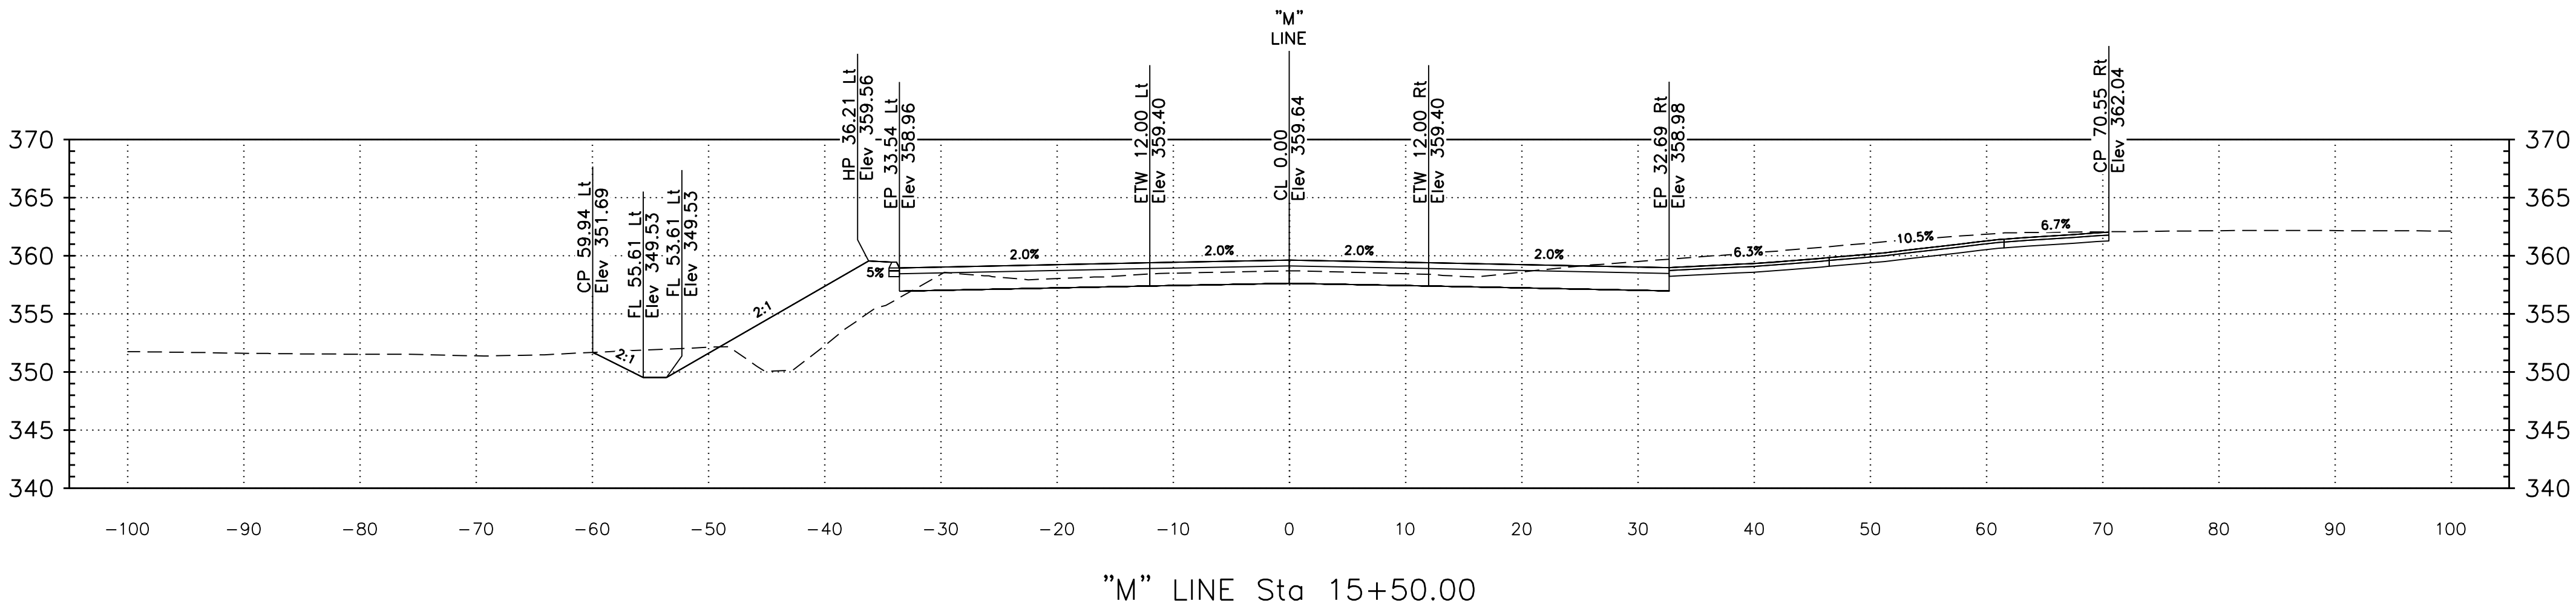




Dist	COUNTY	ROUTE	POST MILES TOTAL PROJECT	SHEET No.	TOTAL SHEETS
CONTRACT No.			26-01-C		
PROJECT ID			S0900		

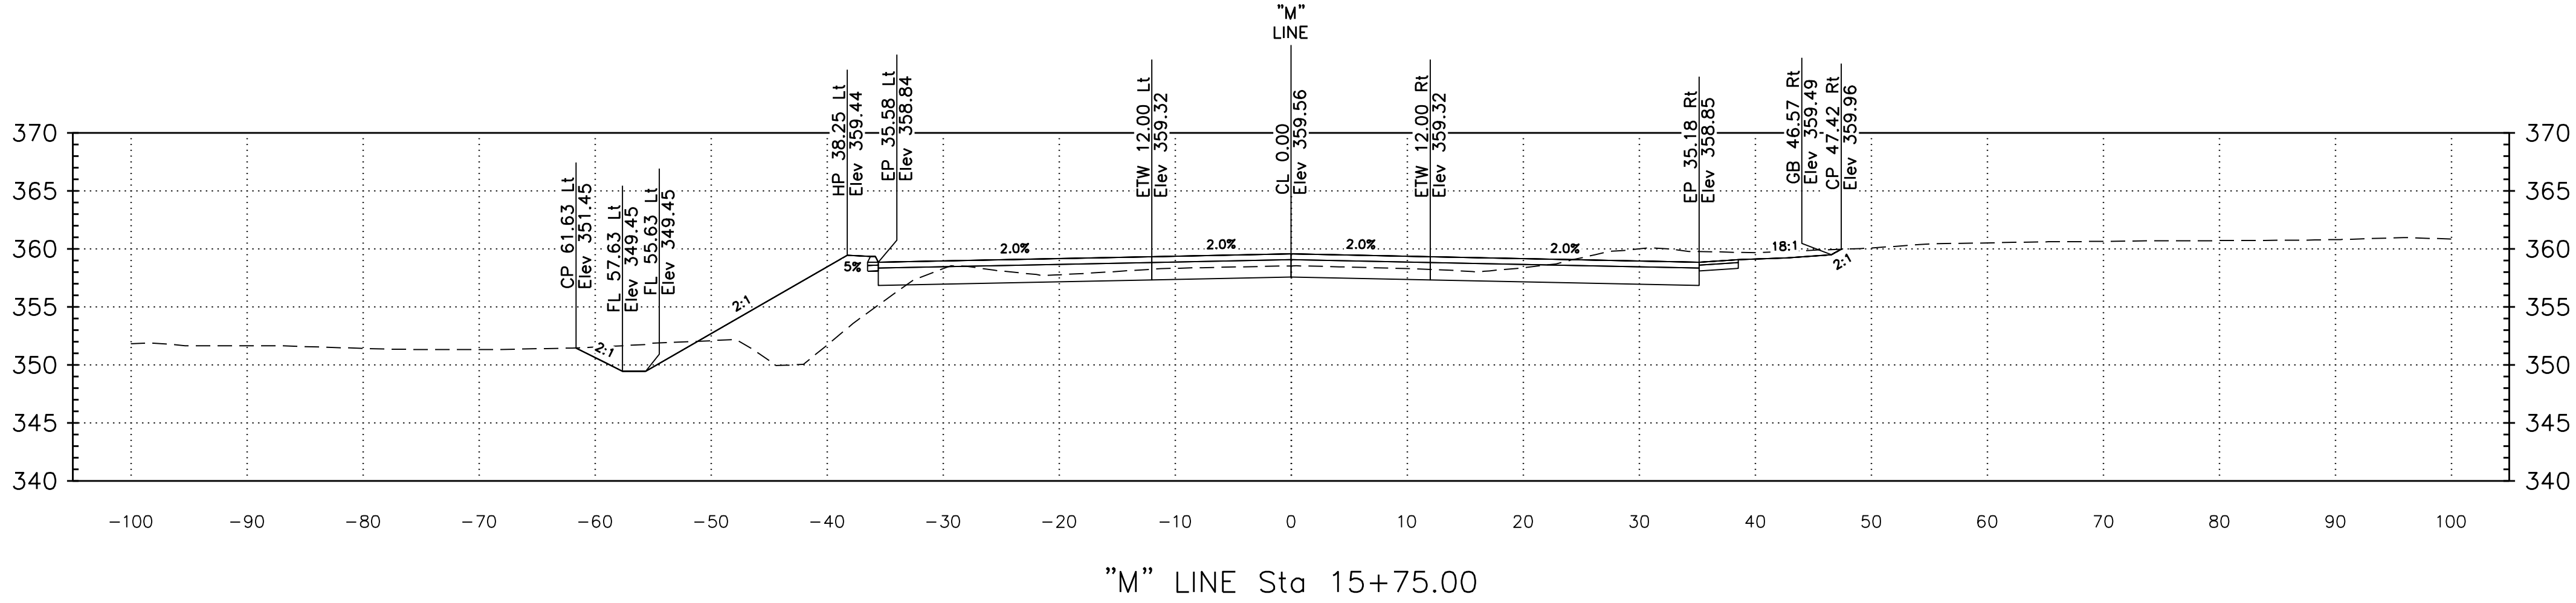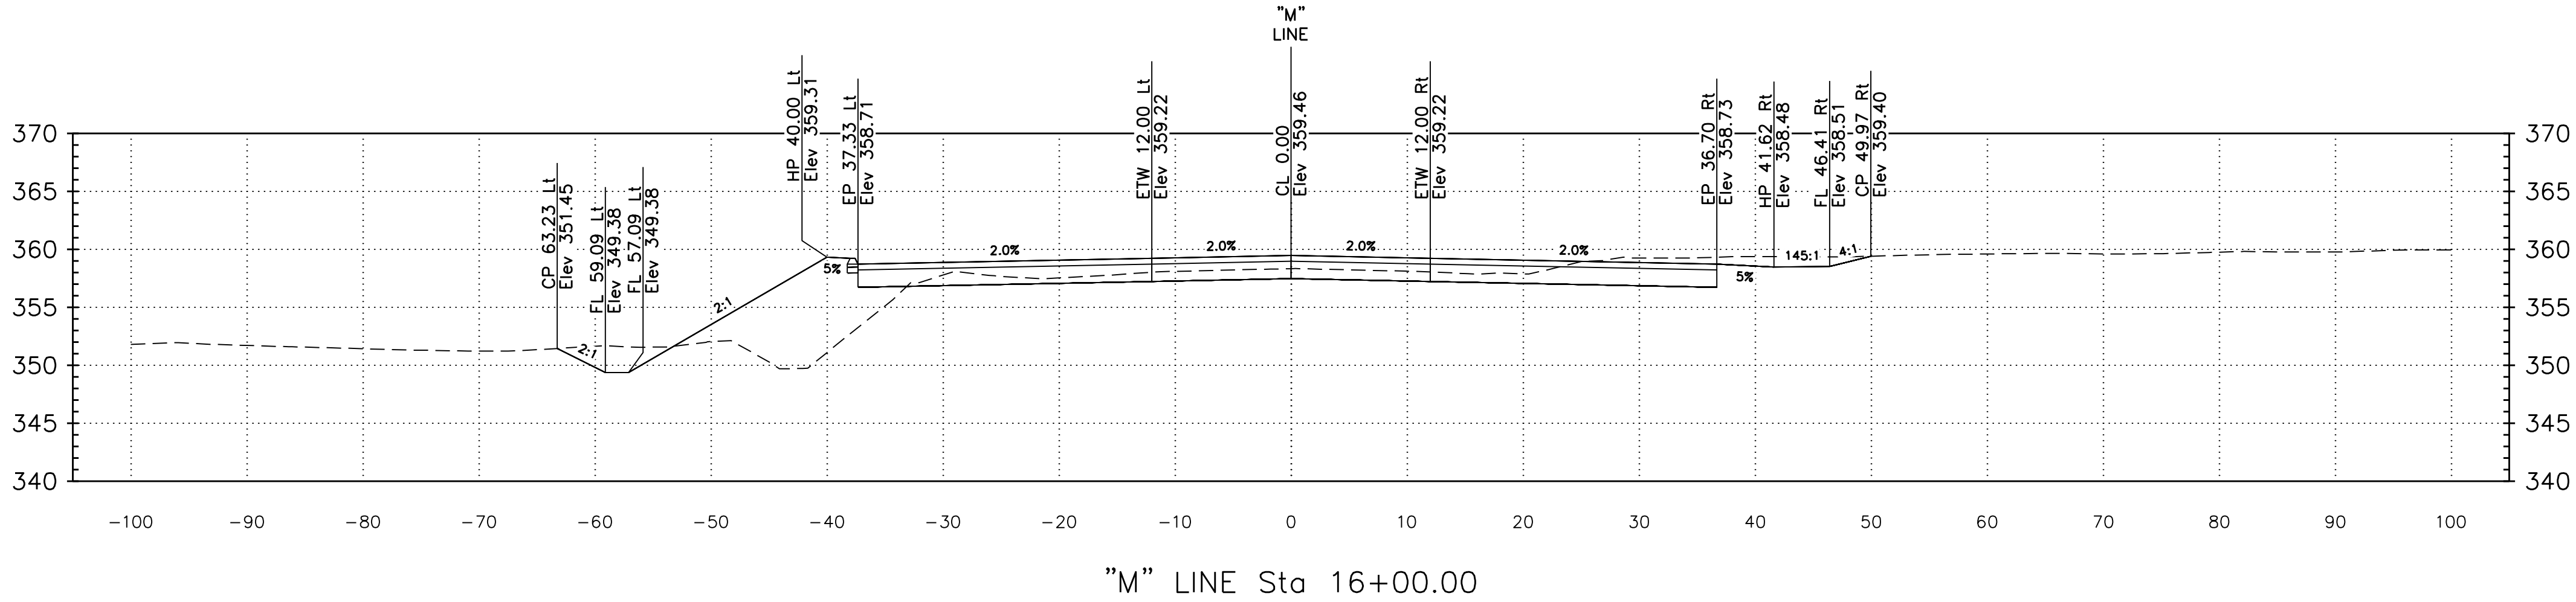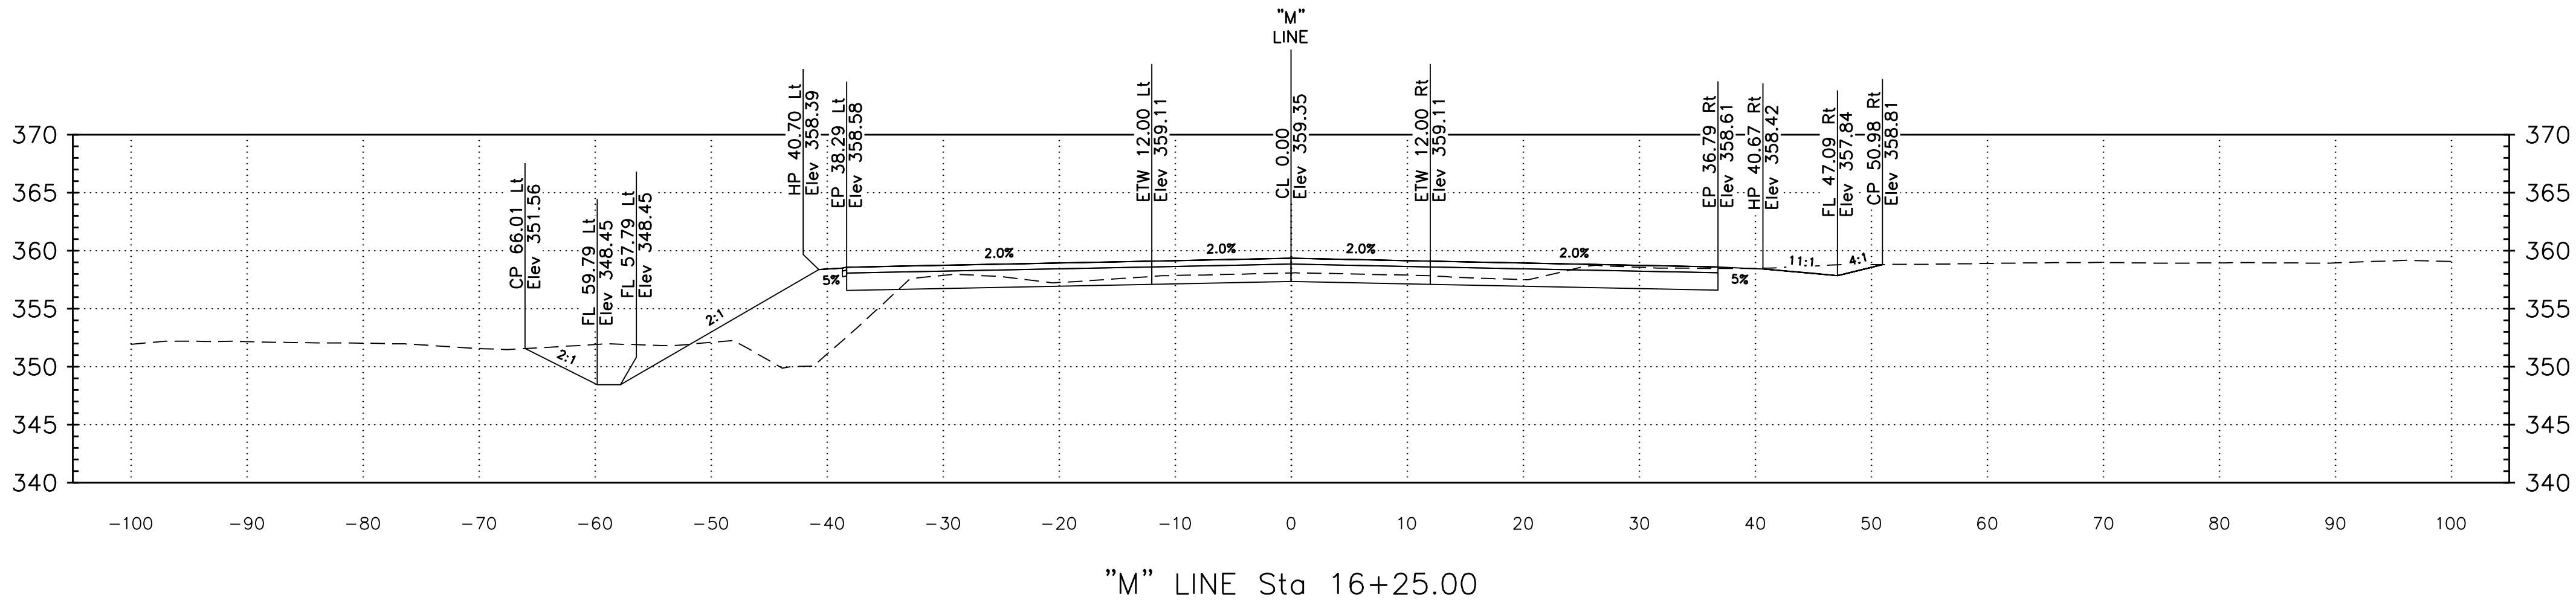




Dist	COUNTY	ROUTE	POST MILES TOTAL PROJECT	SHEET No.	TOTAL SHEETS
CONTRACT No.			26-01-C		
PROJECT ID			S0900		

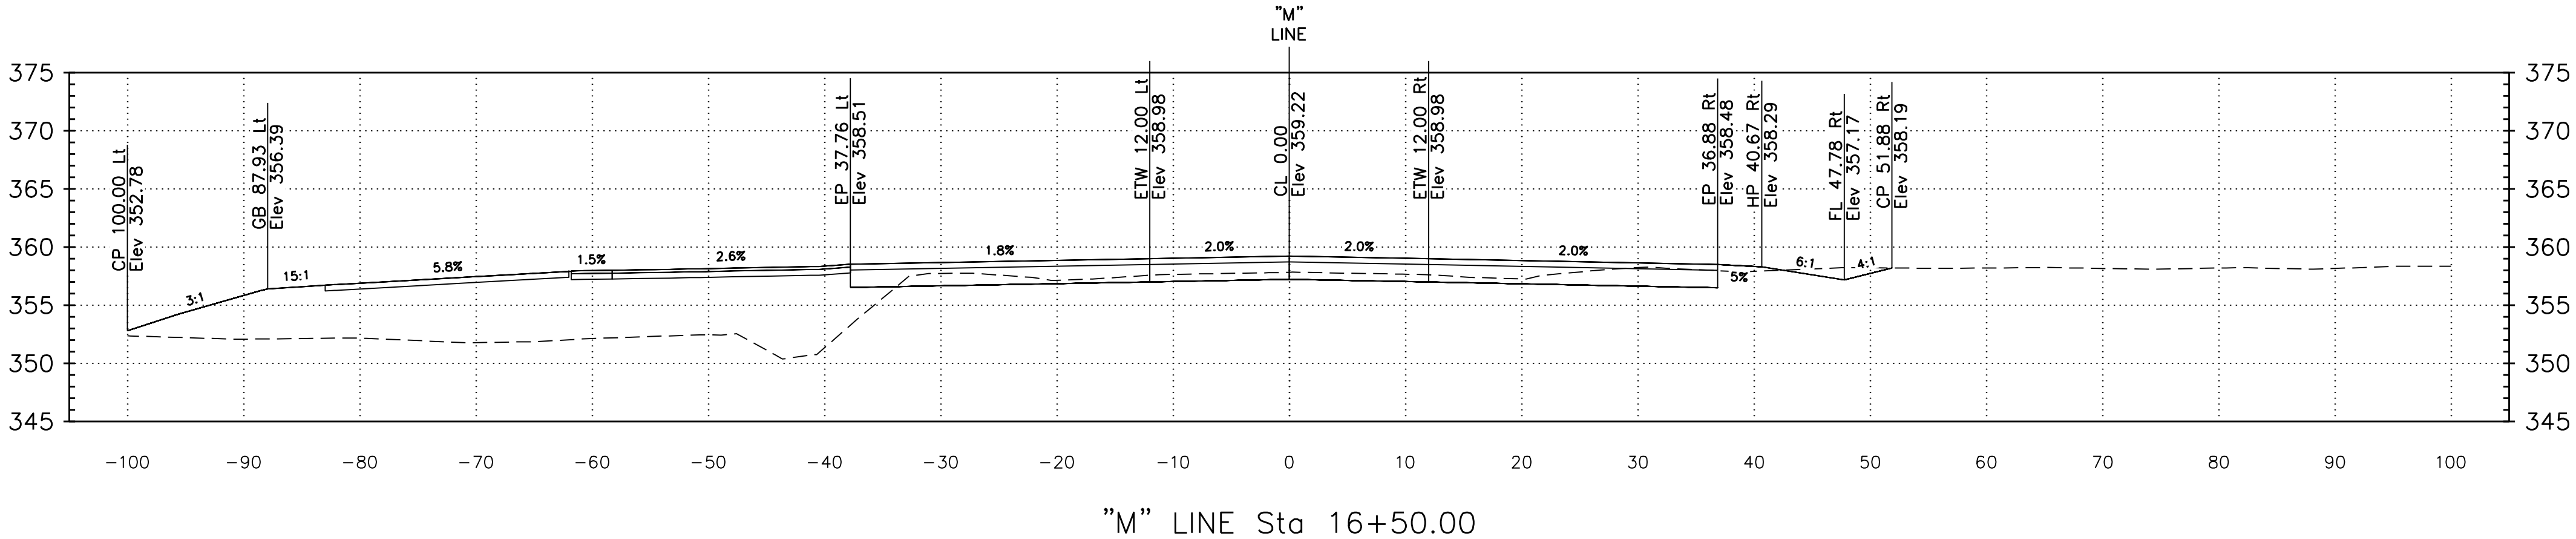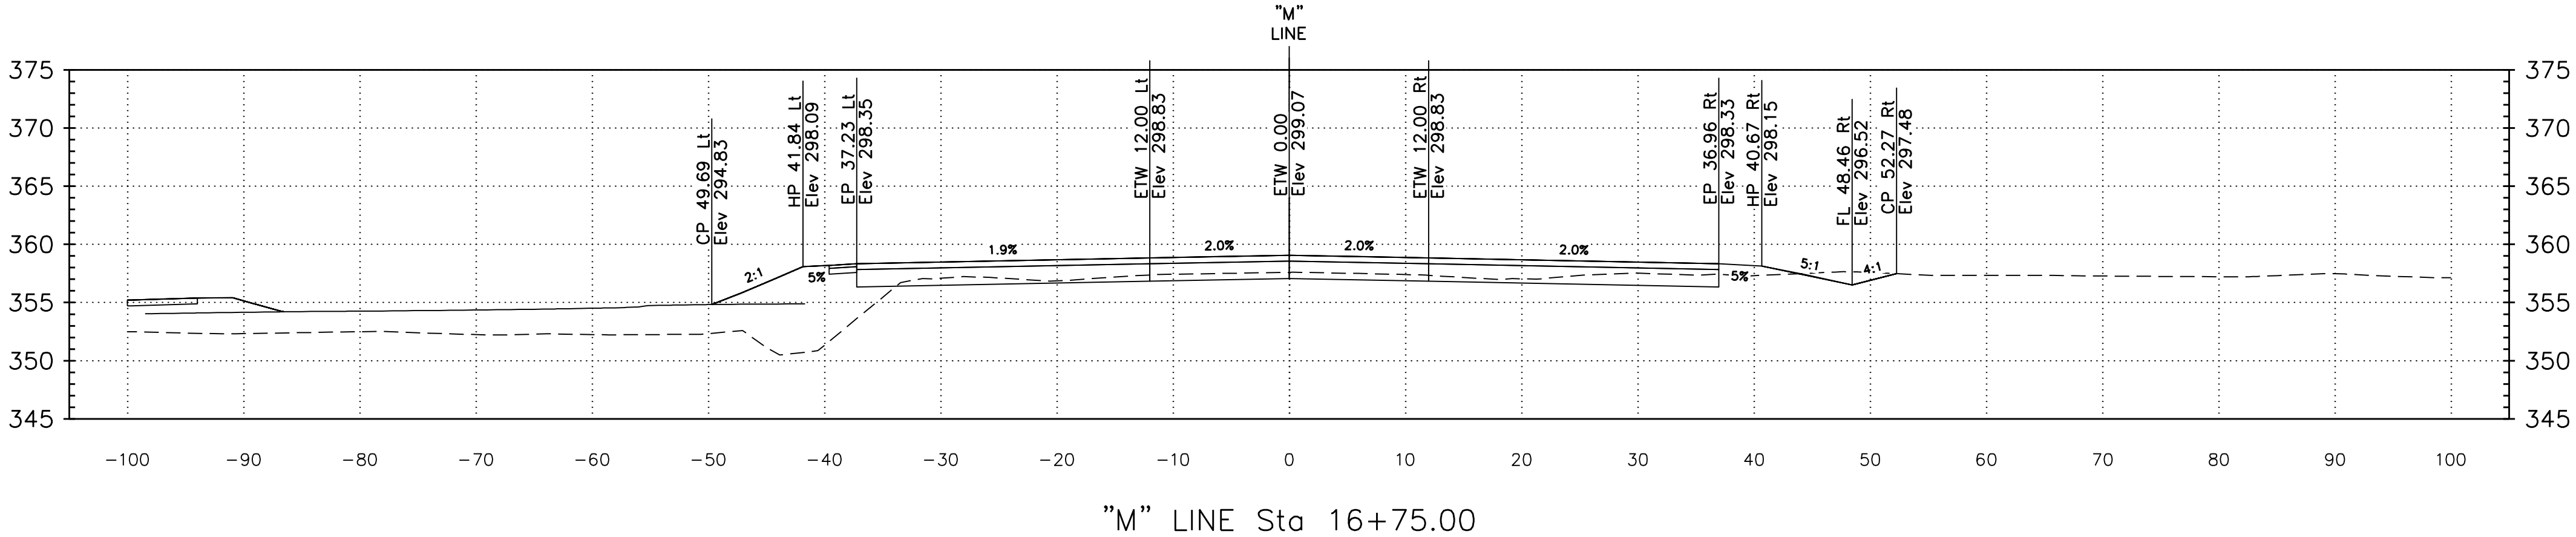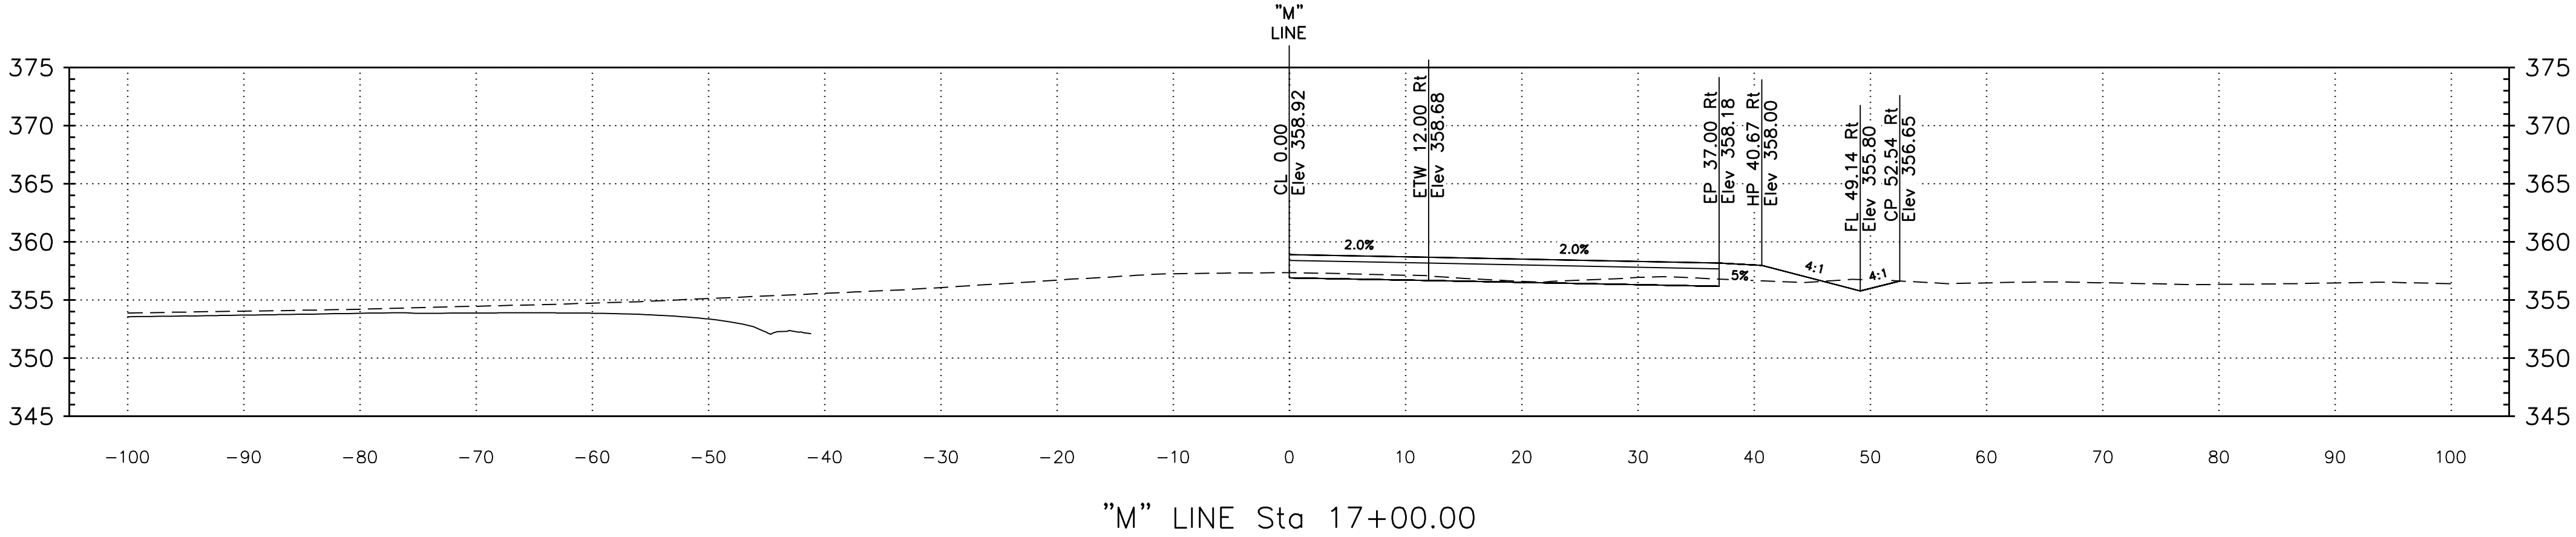




Dist	COUNTY	ROUTE	POST MILES TOTAL PROJECT	SHEET No.	TOTAL SHEETS
CONTRACT No.			26-01-C		
PROJECT ID			S0900		

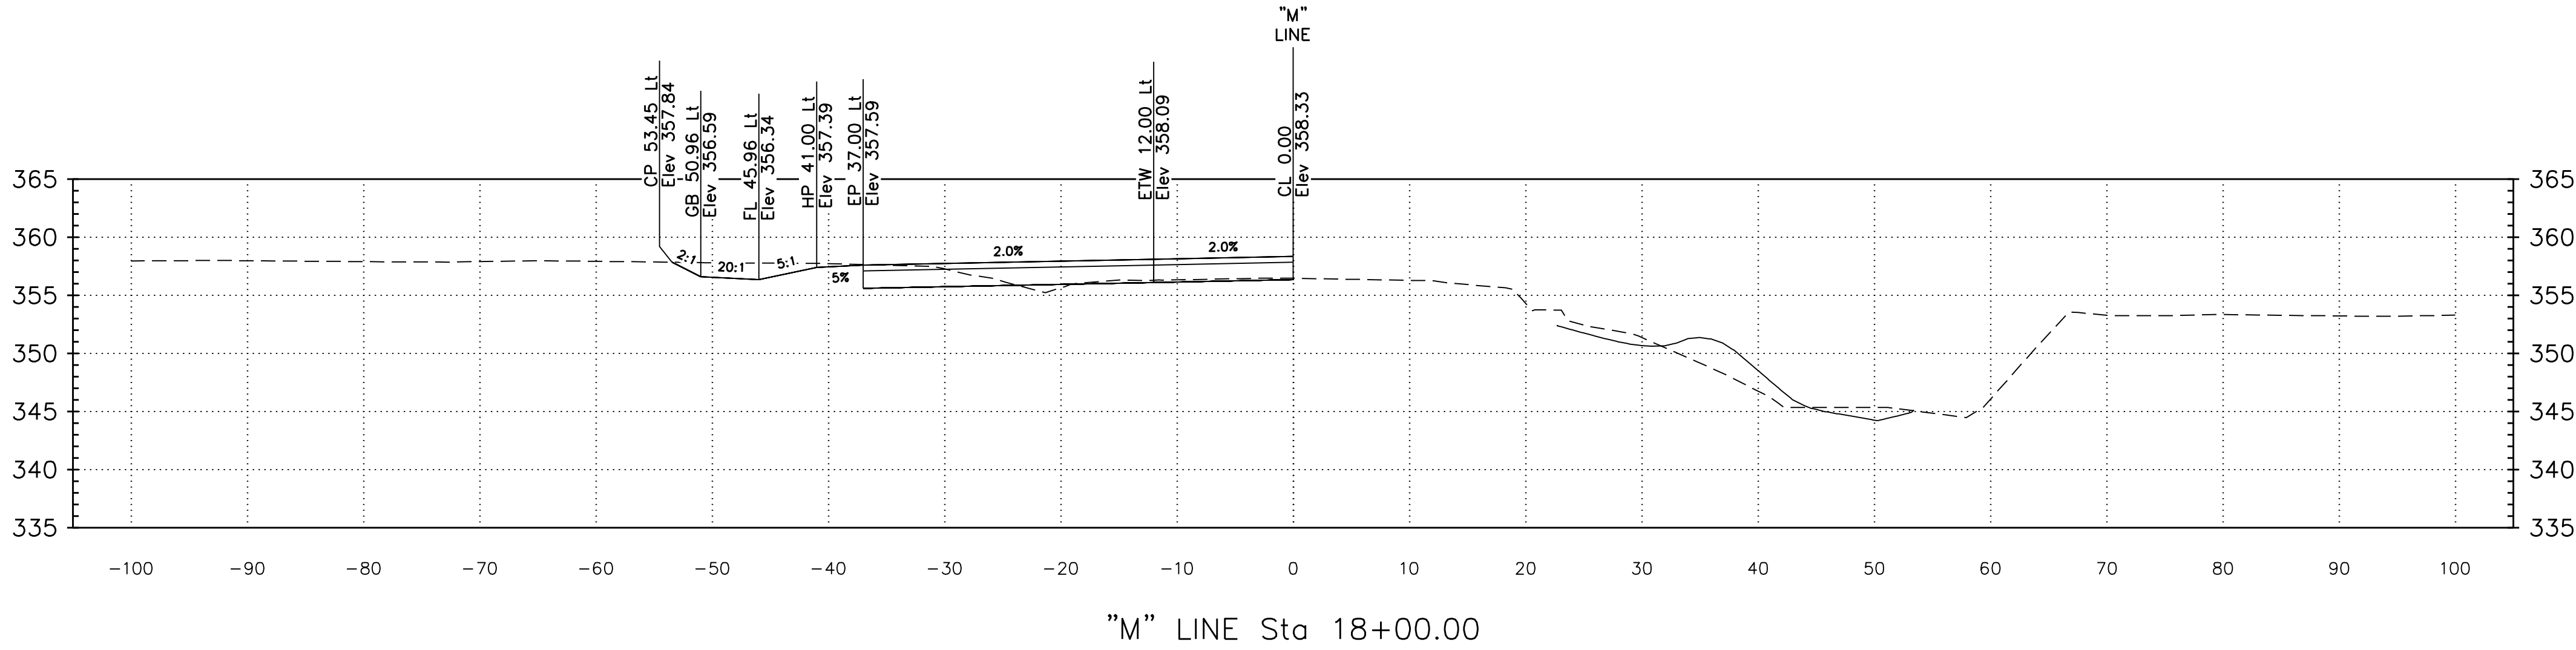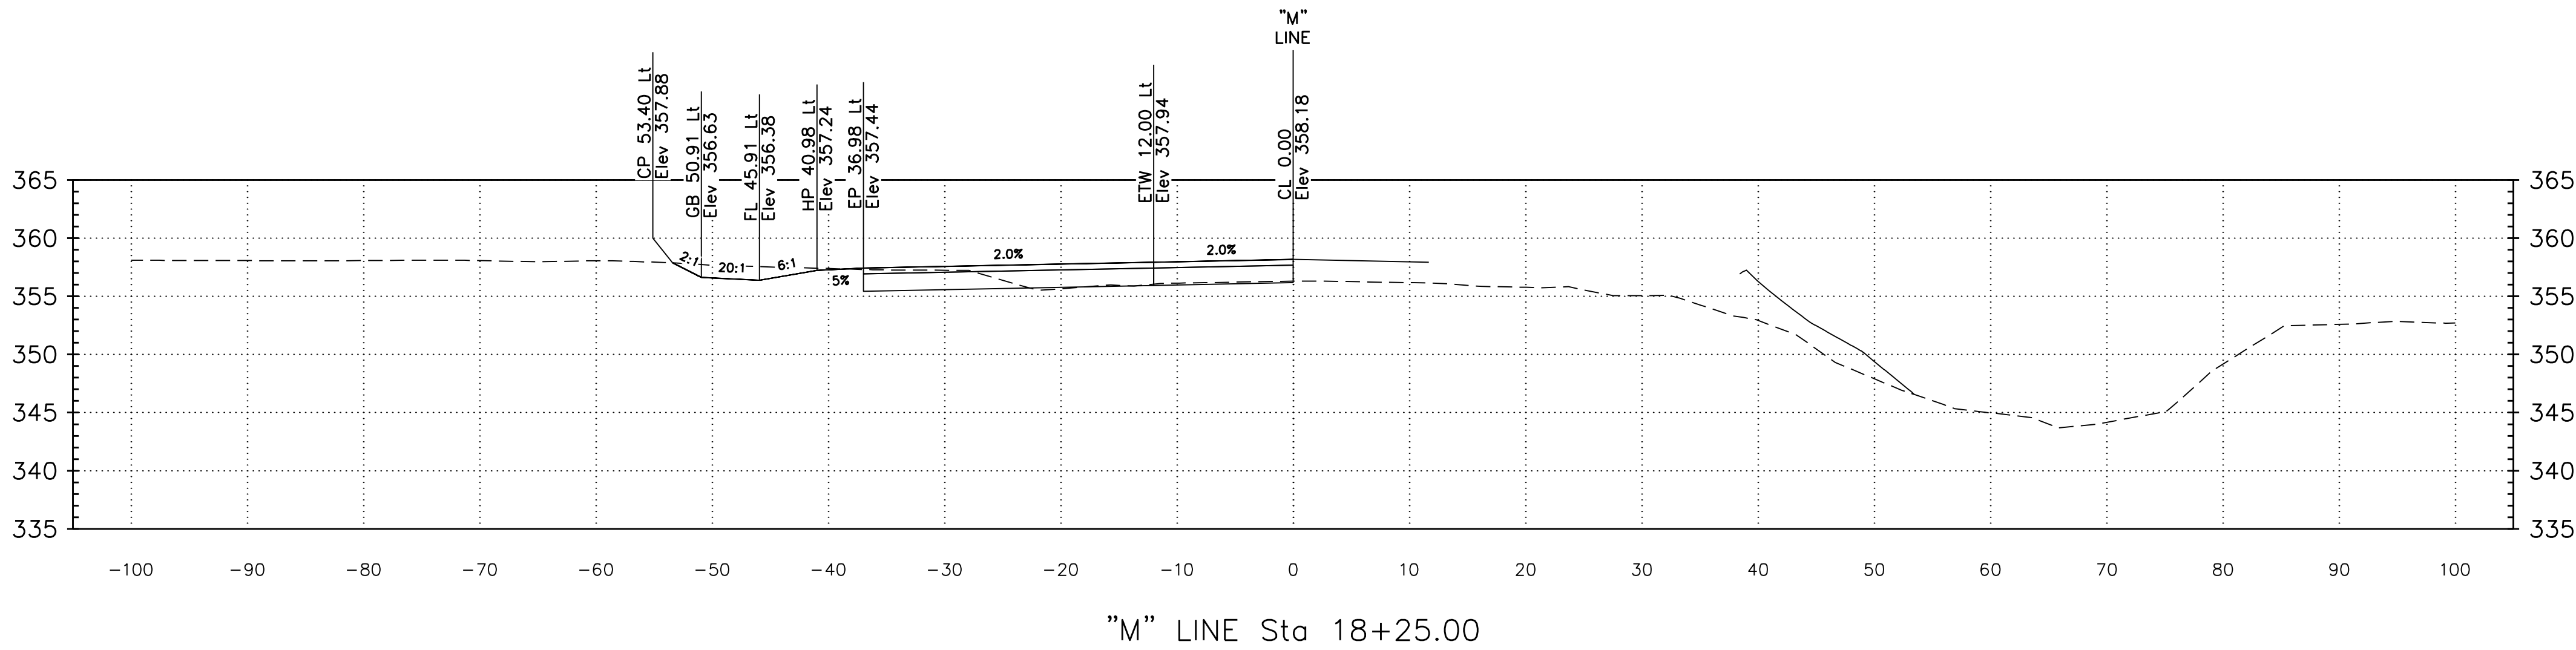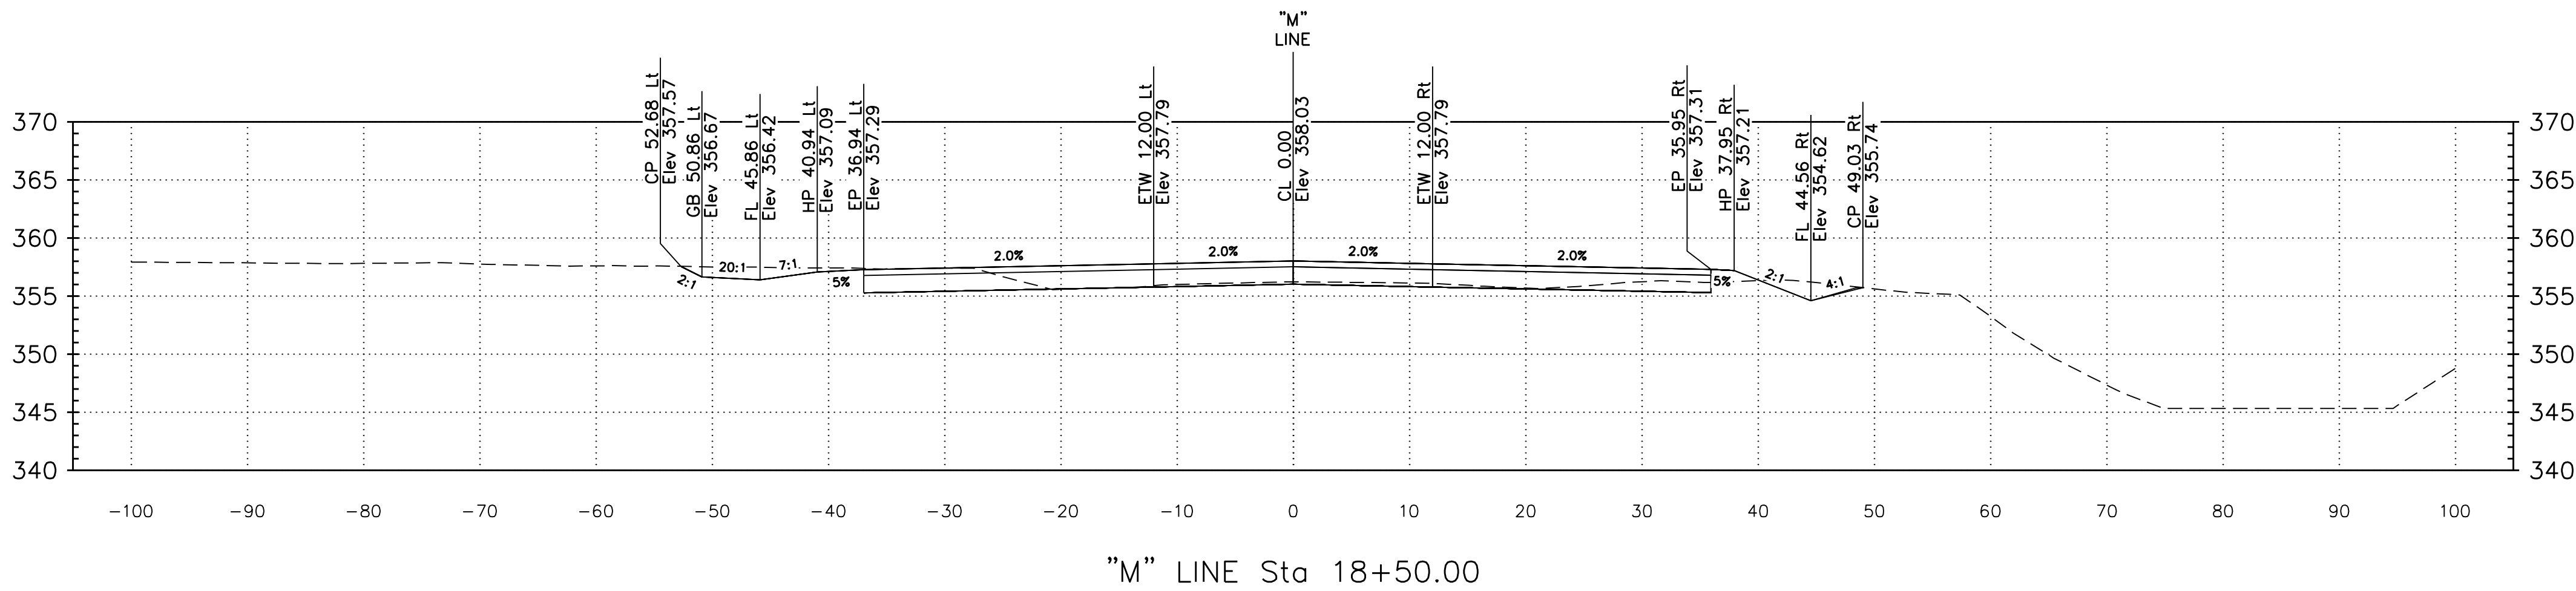




Dist	COUNTY	ROUTE	POST MILES TOTAL PROJECT	SHEET No.	TOTAL SHEETS
CONTRACT No.			26-01-C		
PROJECT ID			S0900		

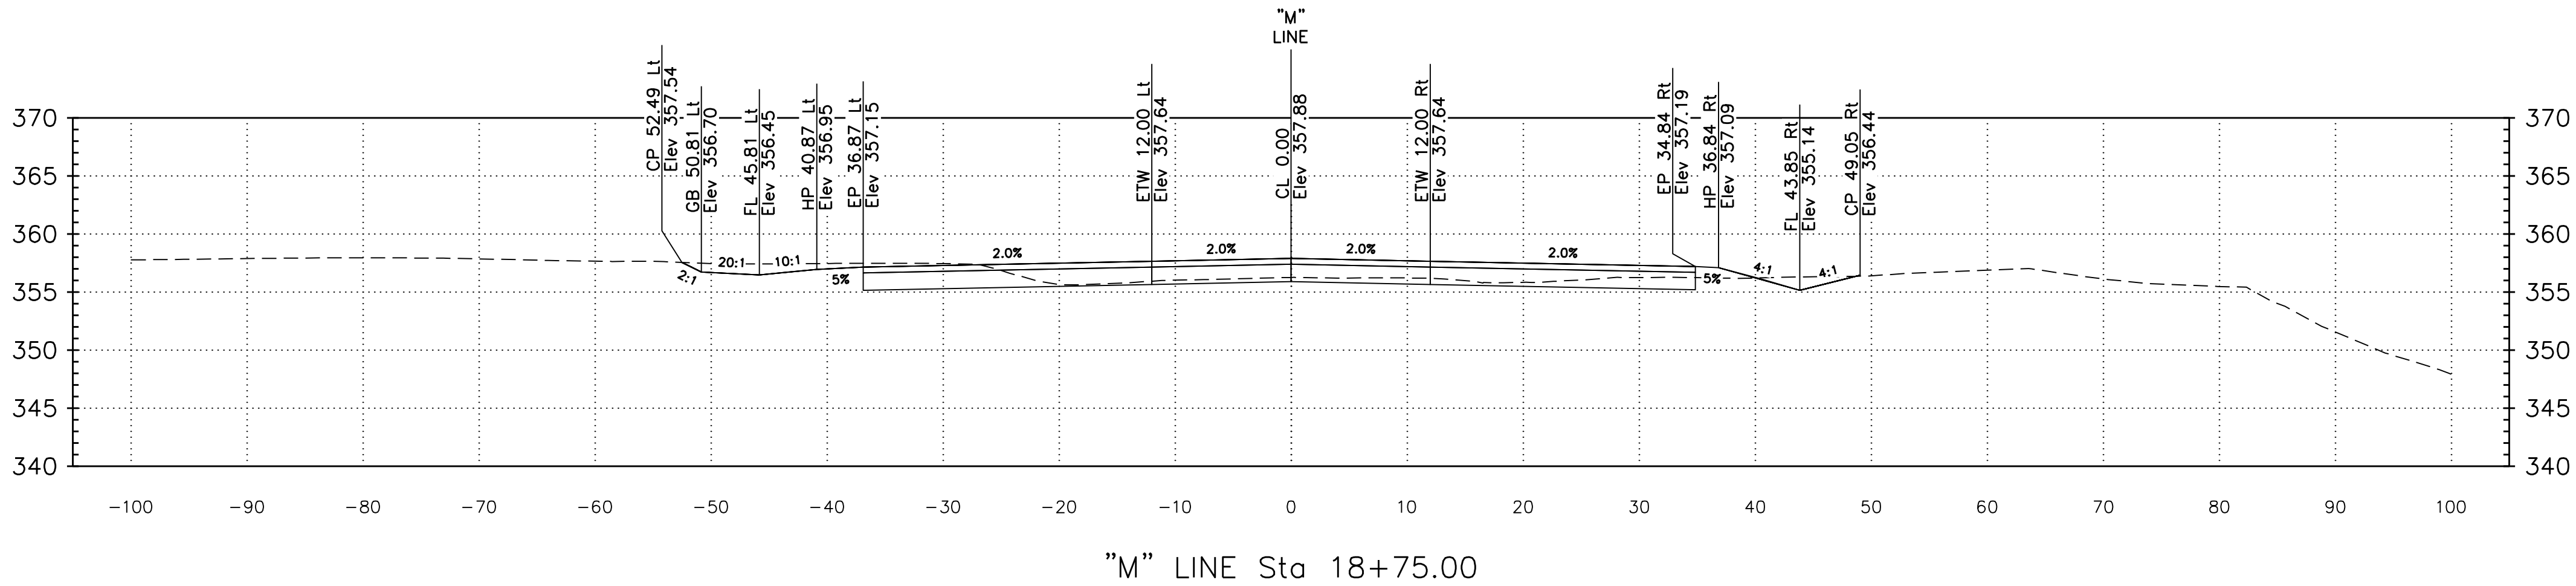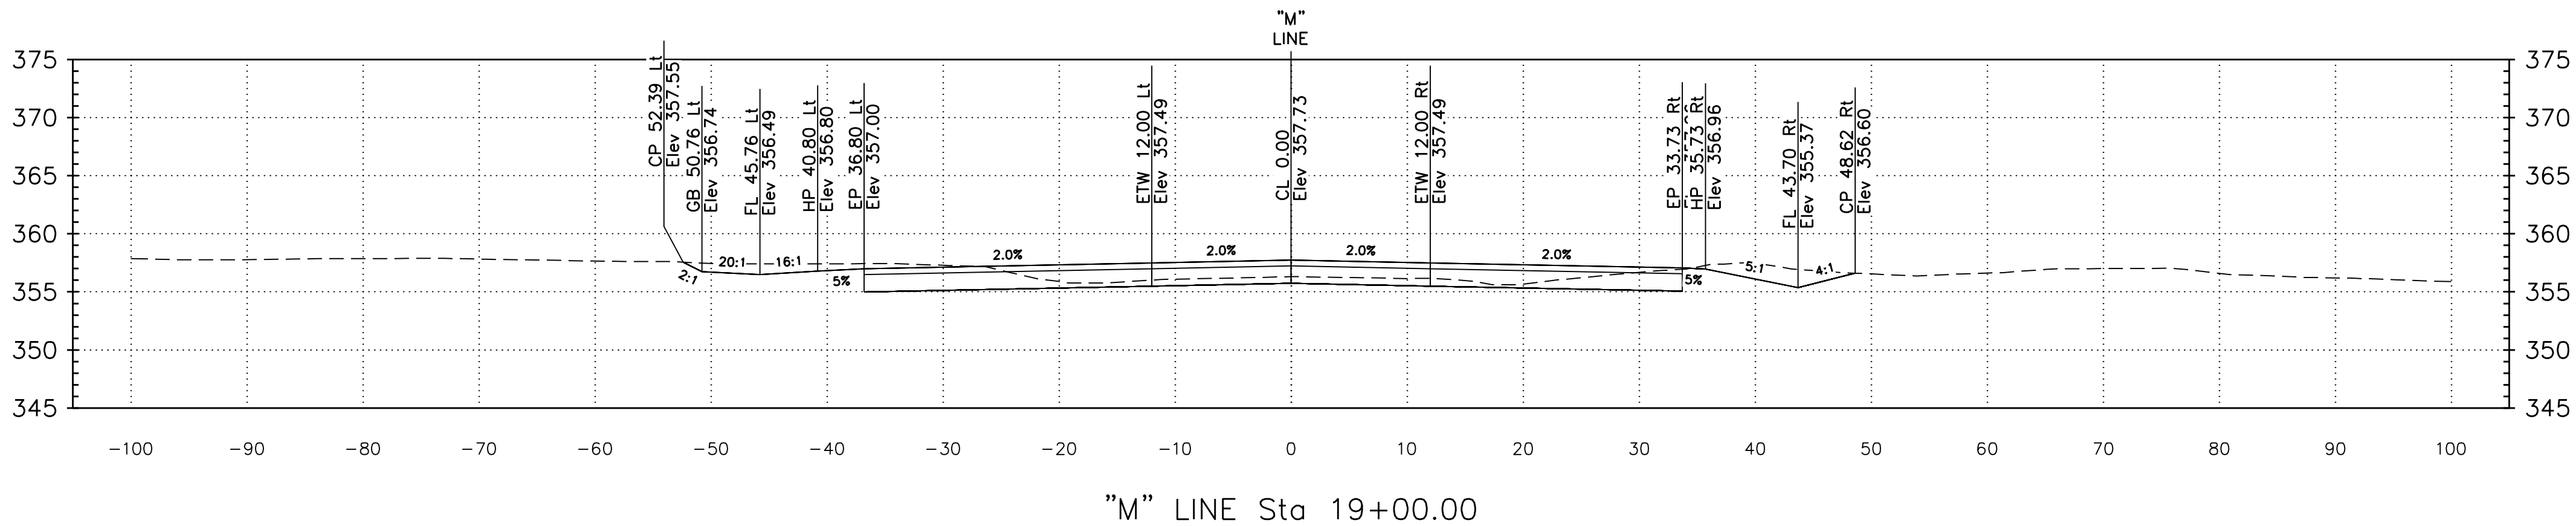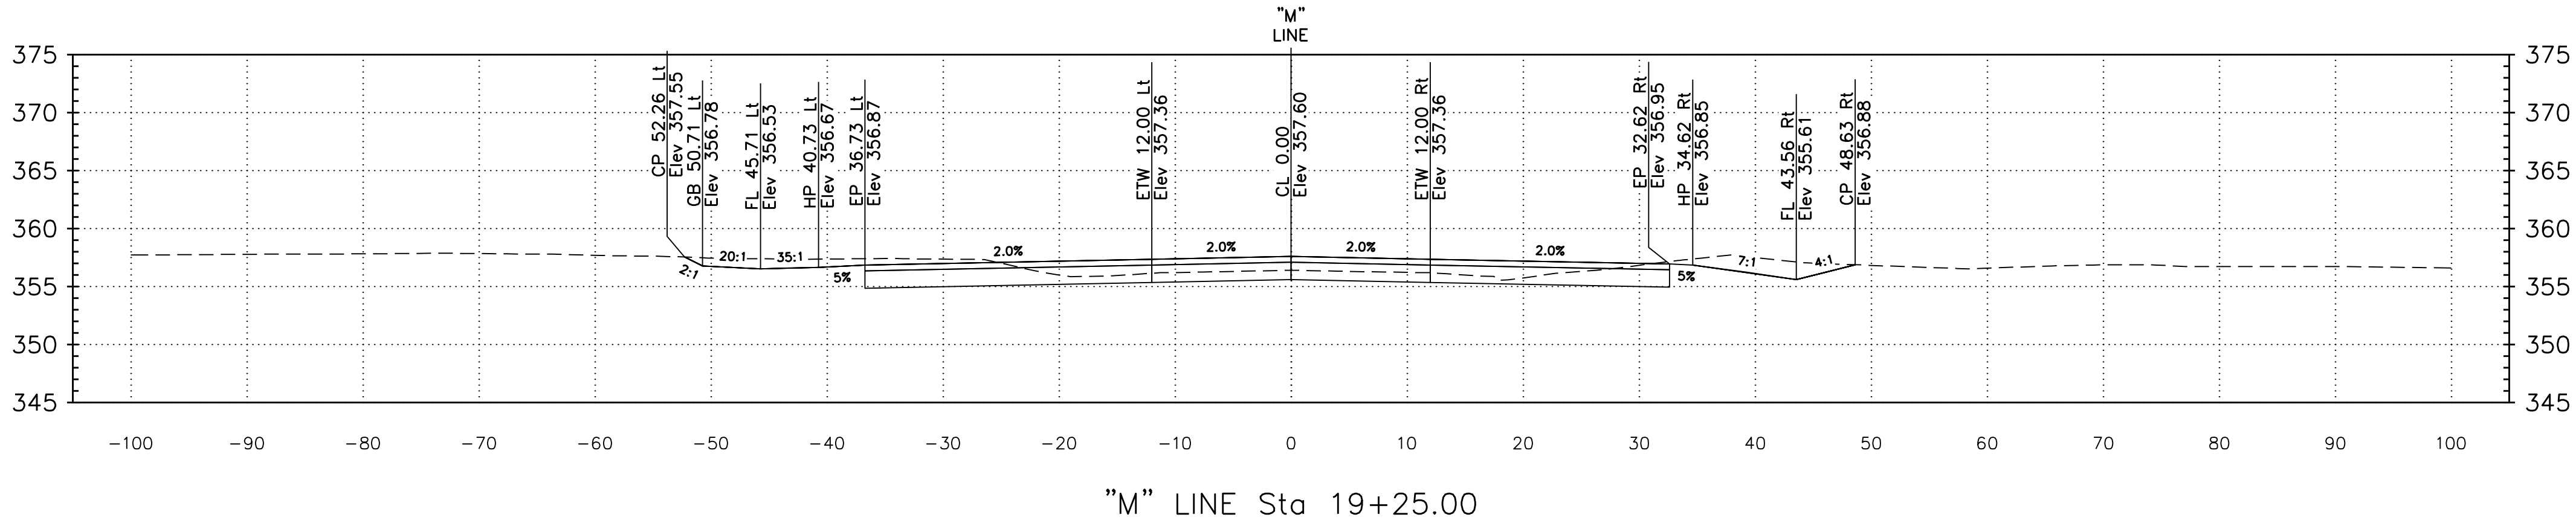




Dist	COUNTY	ROUTE	POST MILES TOTAL PROJECT	SHEET No.	TOTAL SHEETS
CONTRACT No.			26-01-C		
PROJECT ID			S0900		

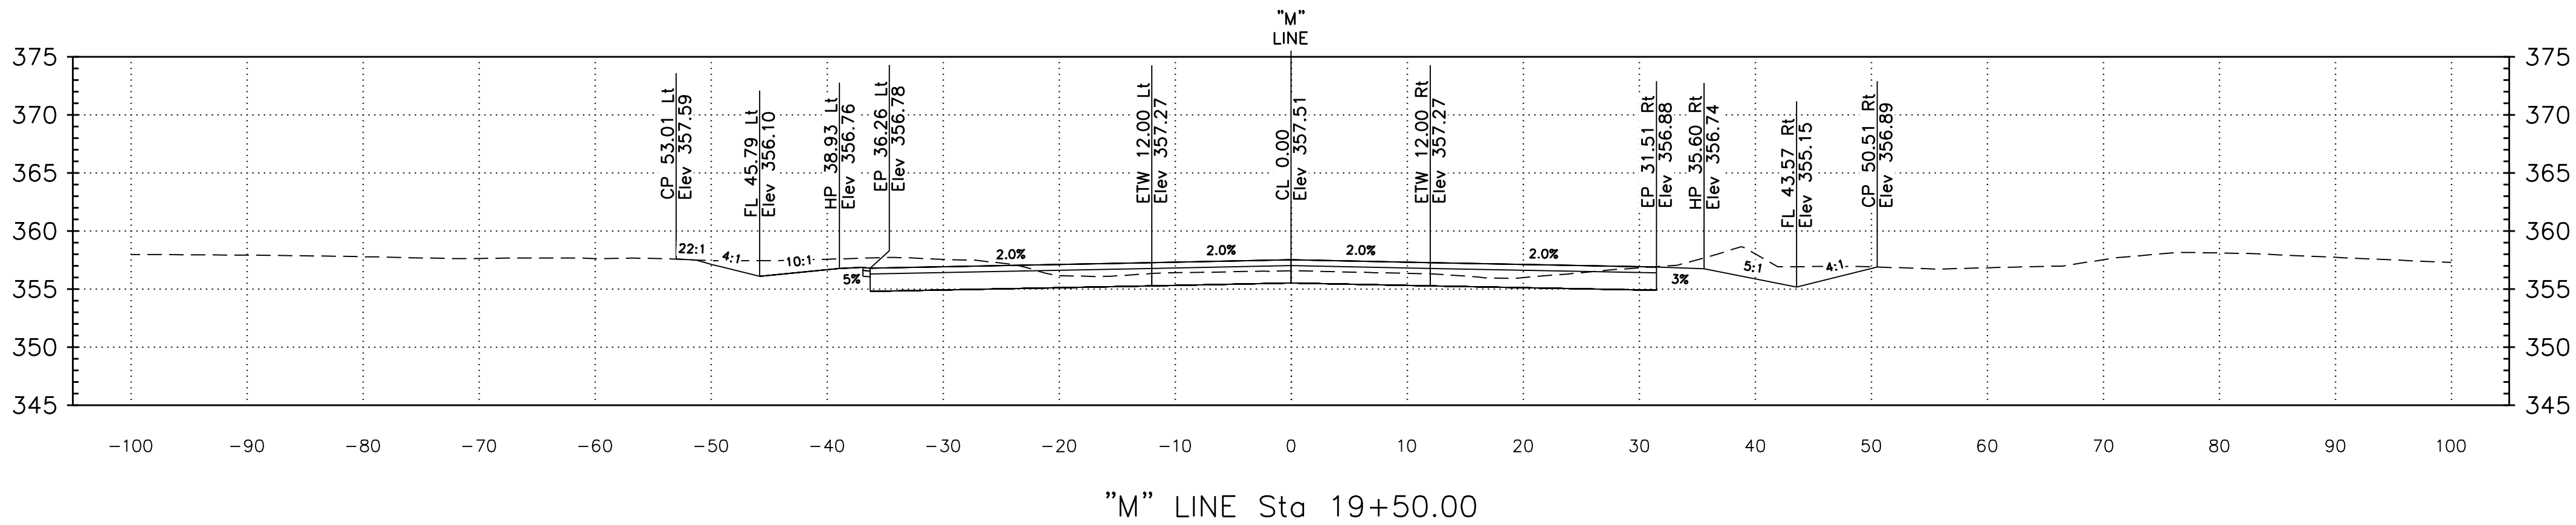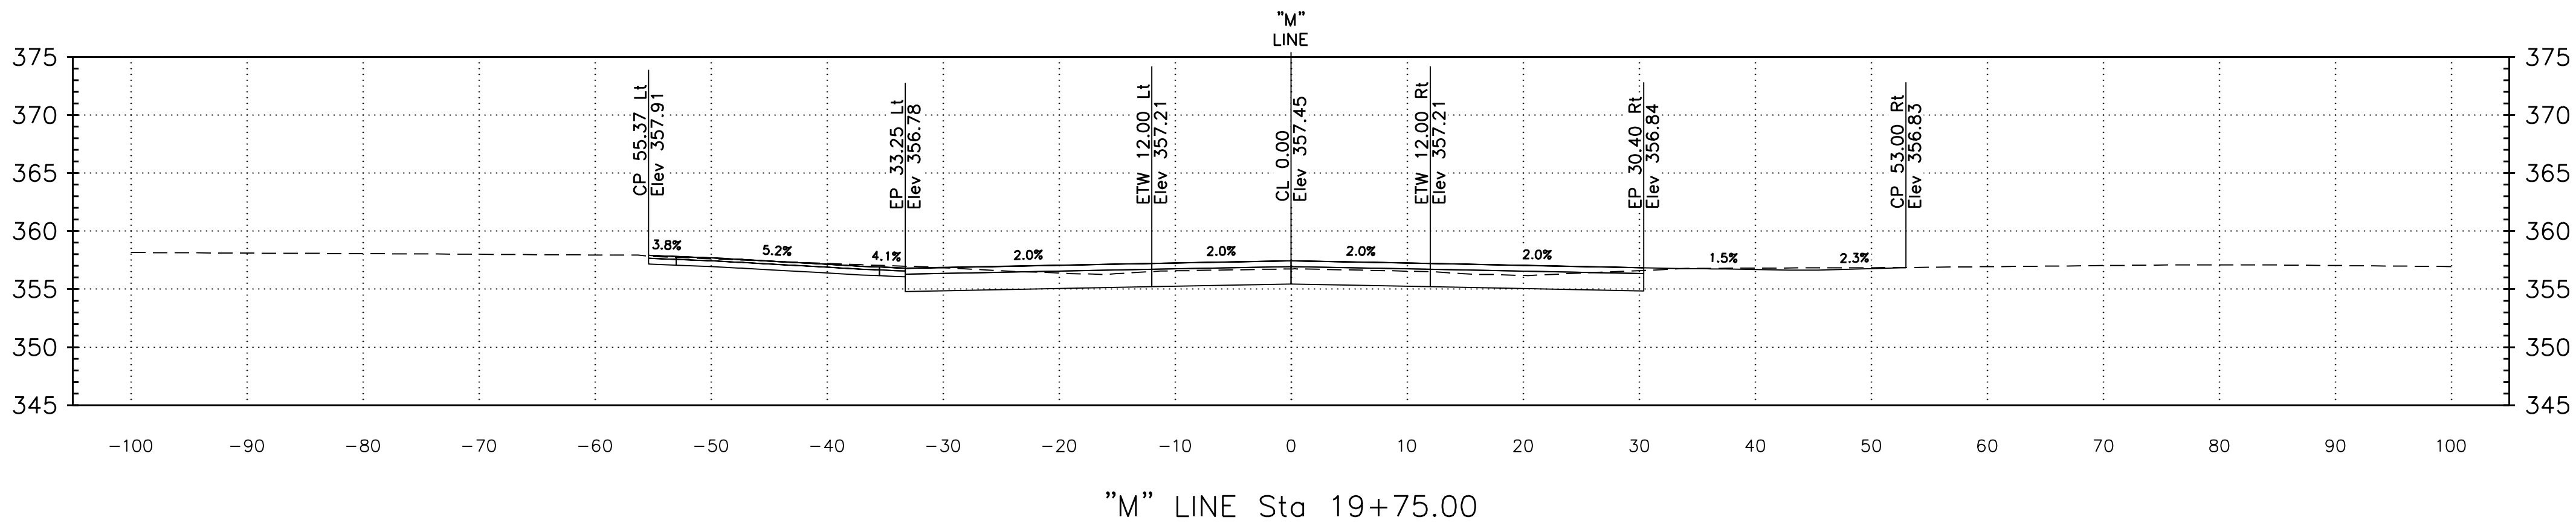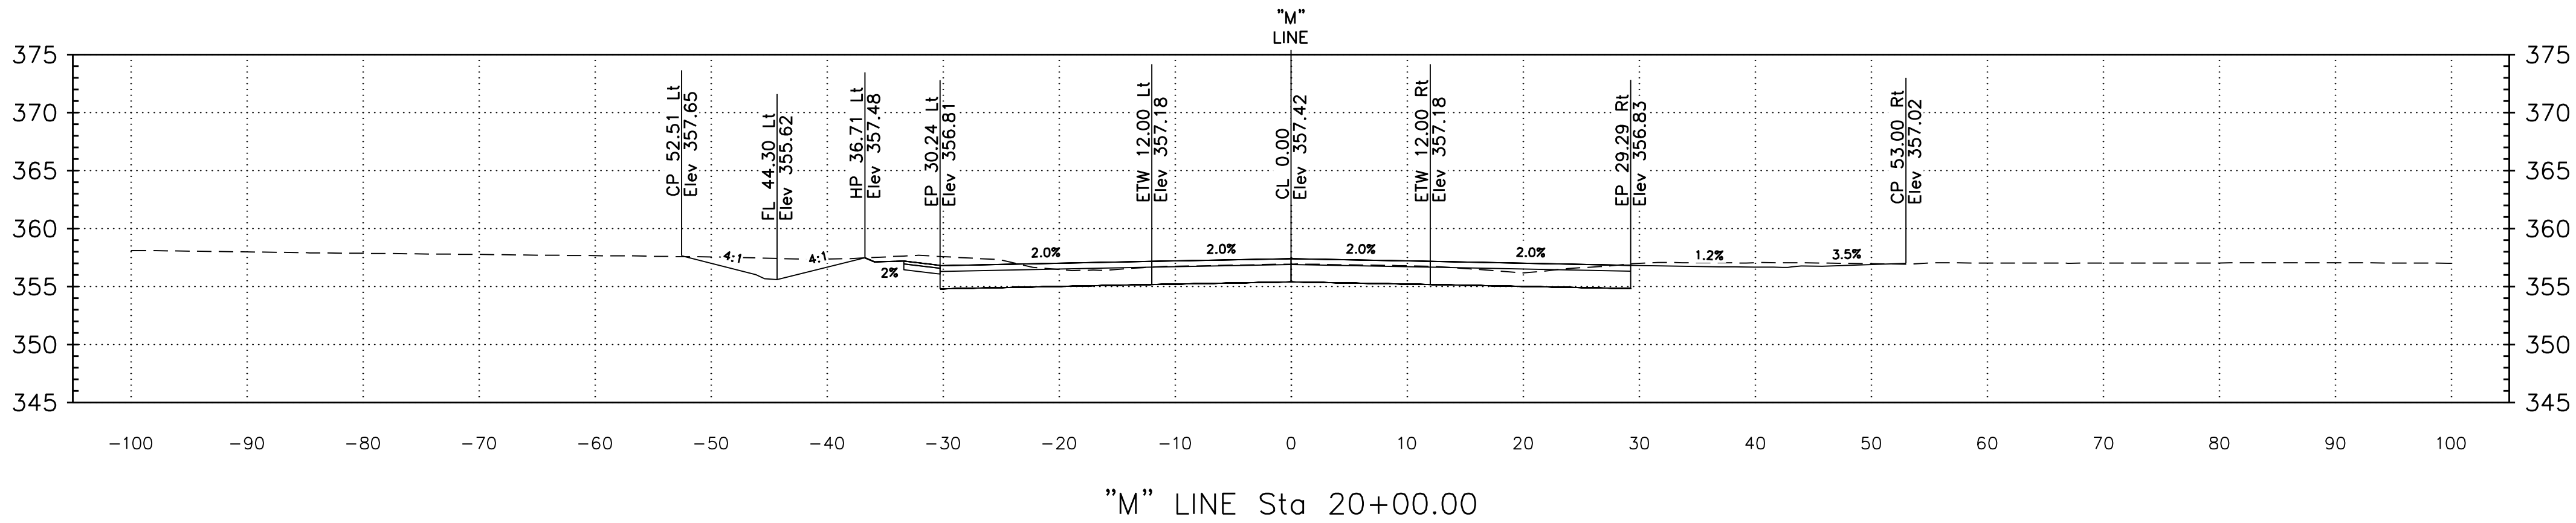




Dist	COUNTY	ROUTE	POST MILES TOTAL PROJECT	SHEET No.	TOTAL SHEETS
CONTRACT No.			26-01-C		
PROJECT ID			S0900		

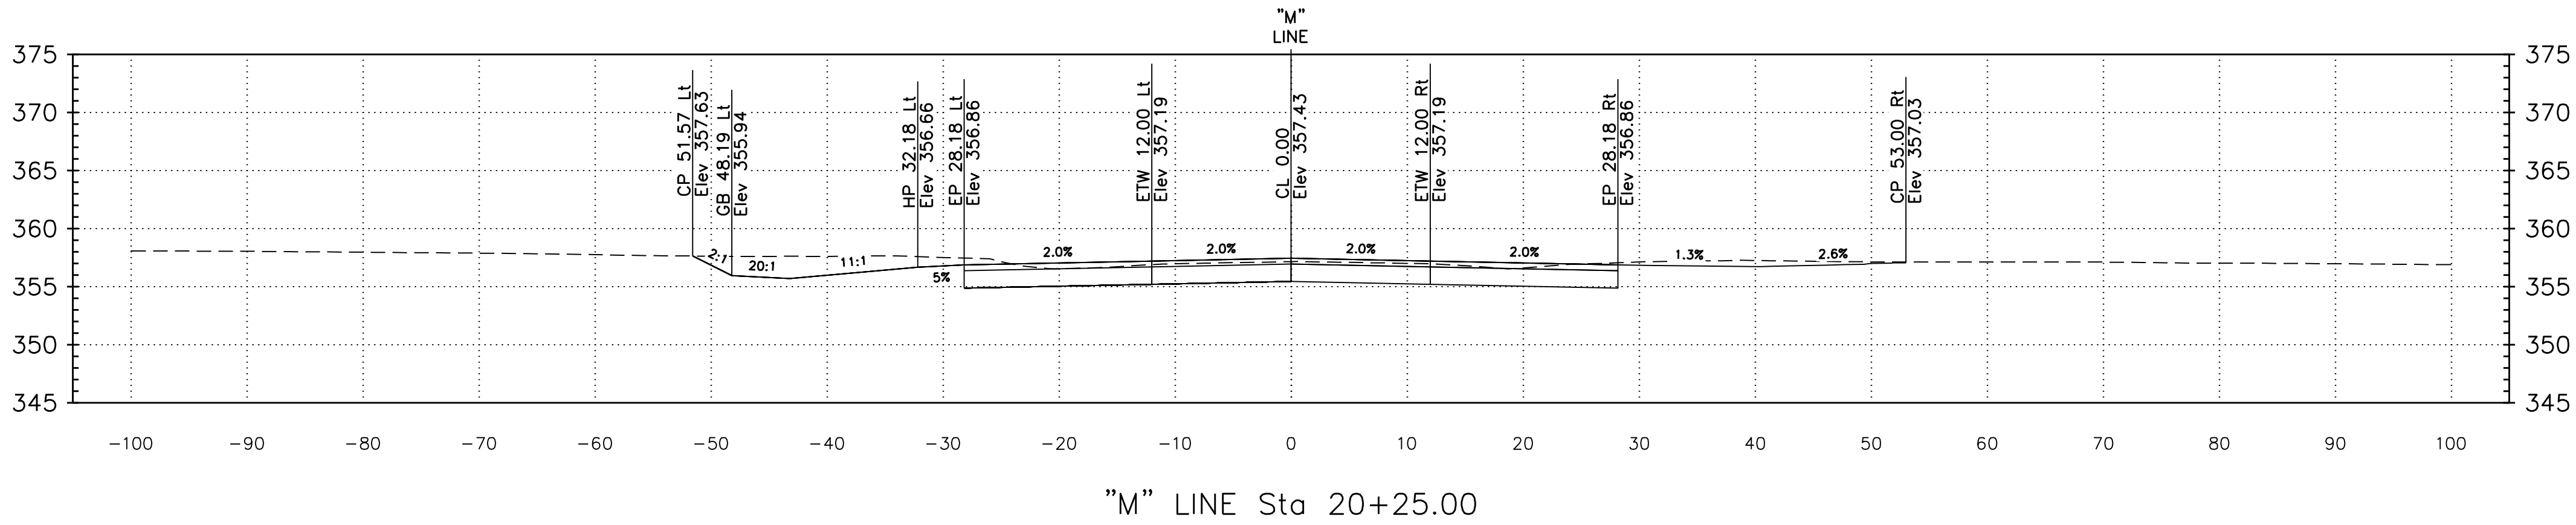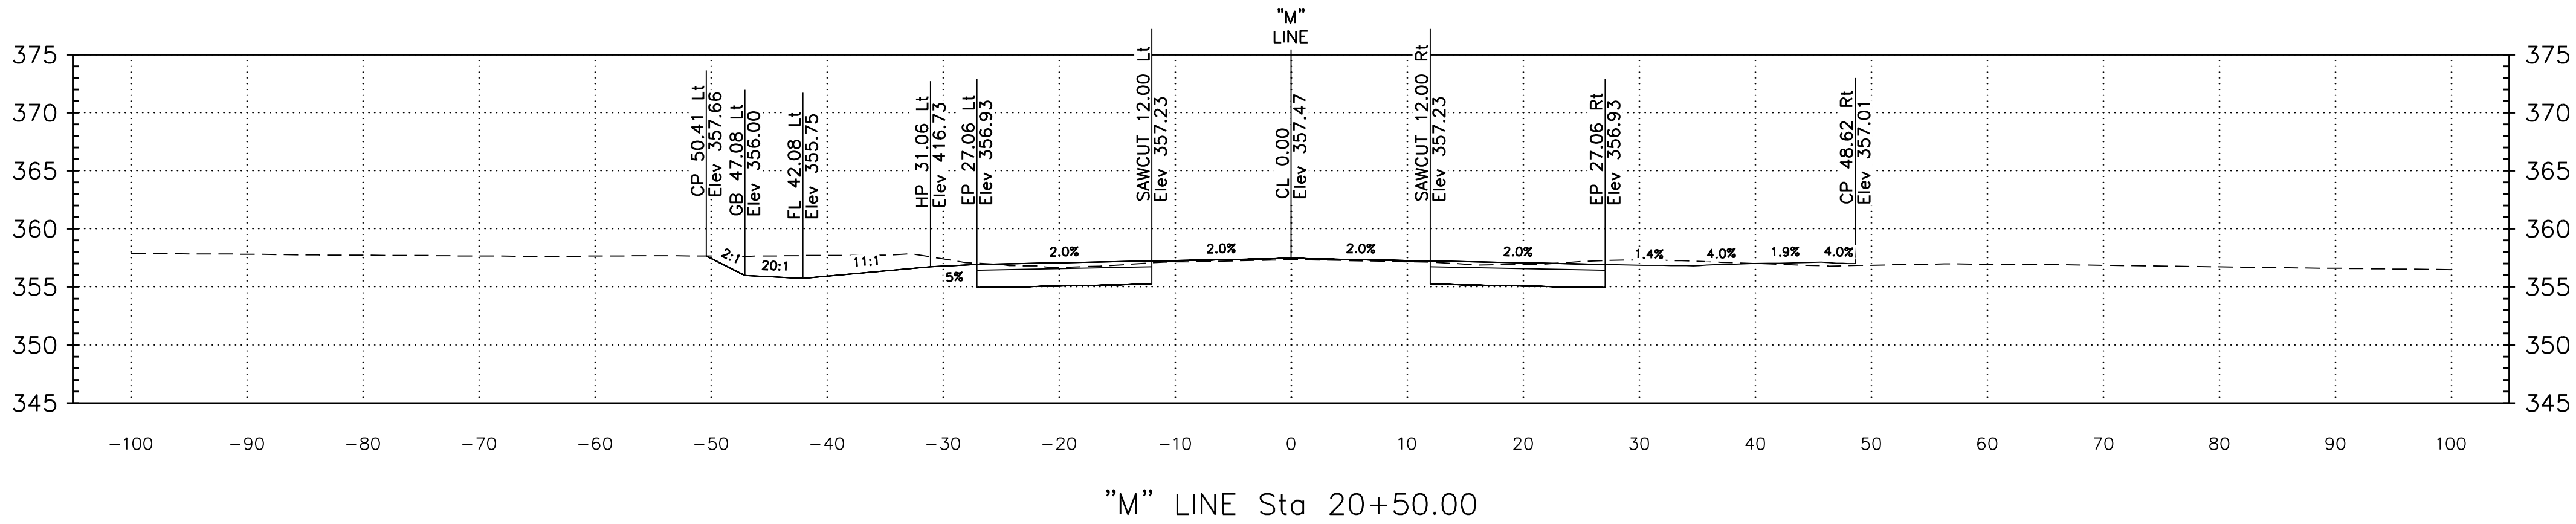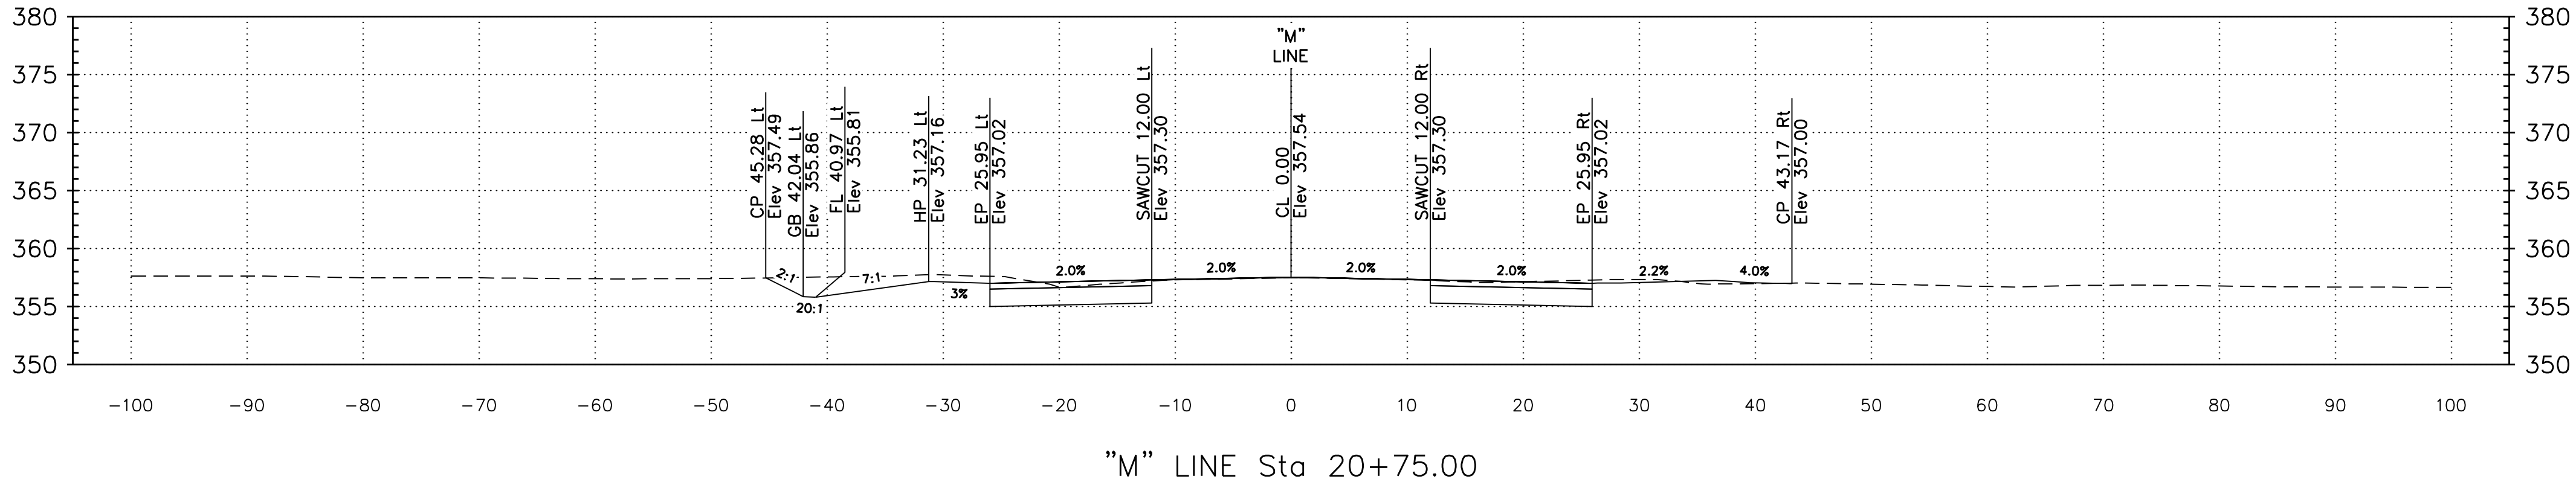




Dist	COUNTY	ROUTE	POST MILES TOTAL PROJECT	SHEET No.	TOTAL SHEETS
CONTRACT No.			26-01-C		
PROJECT ID			S0900		

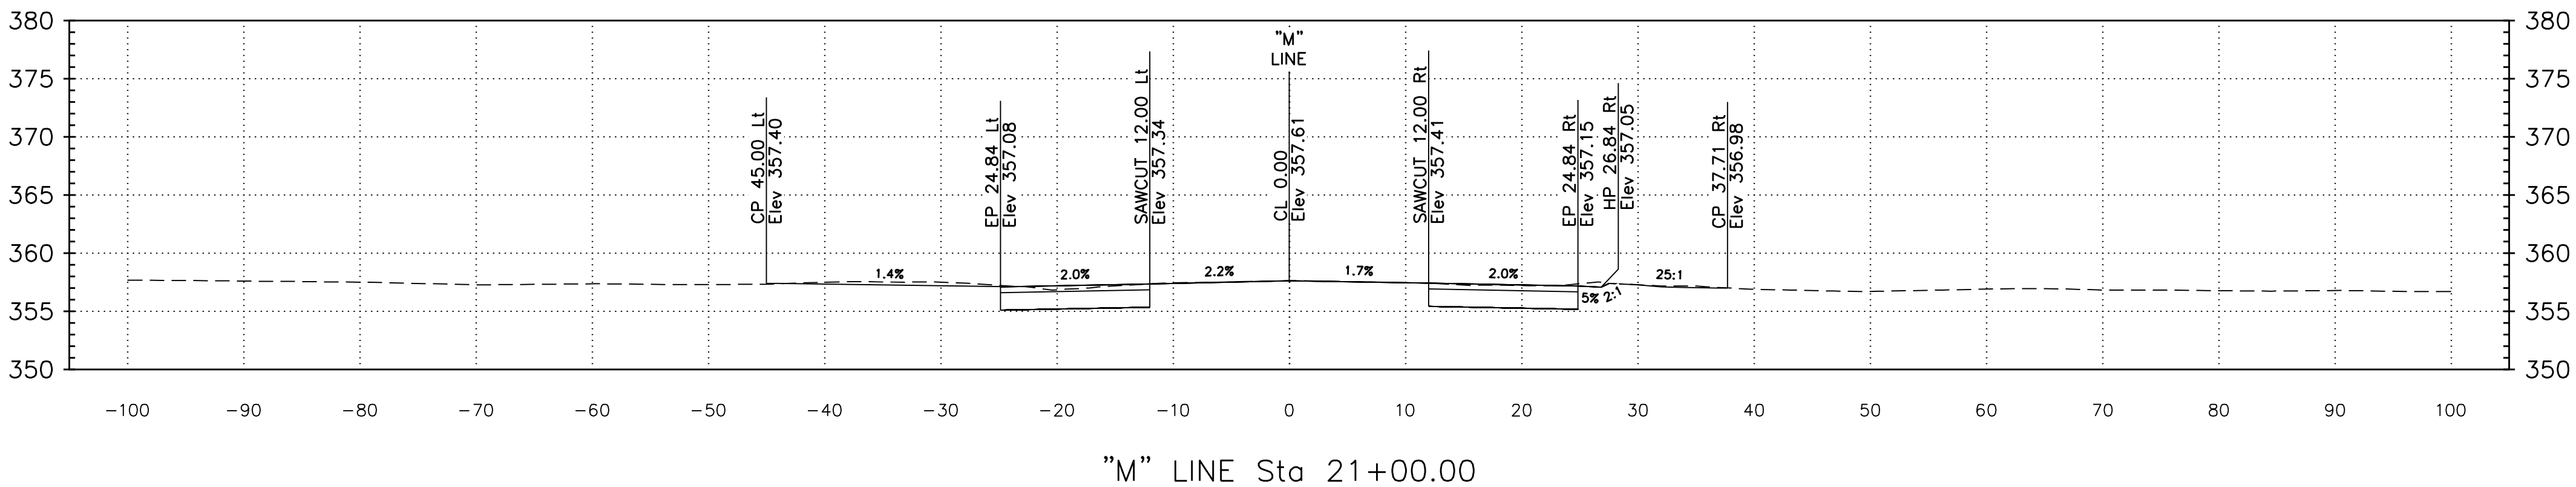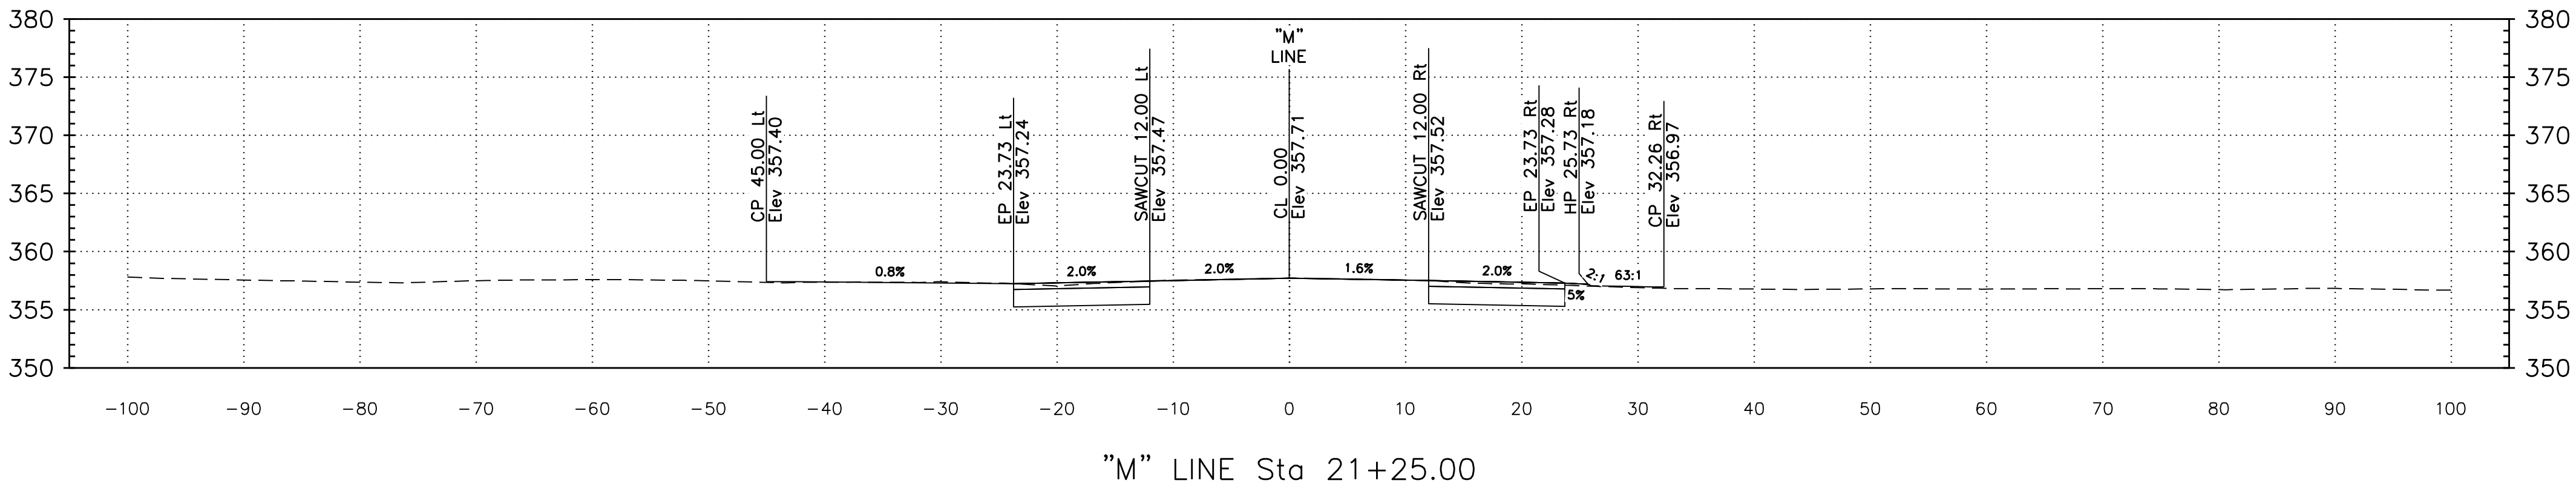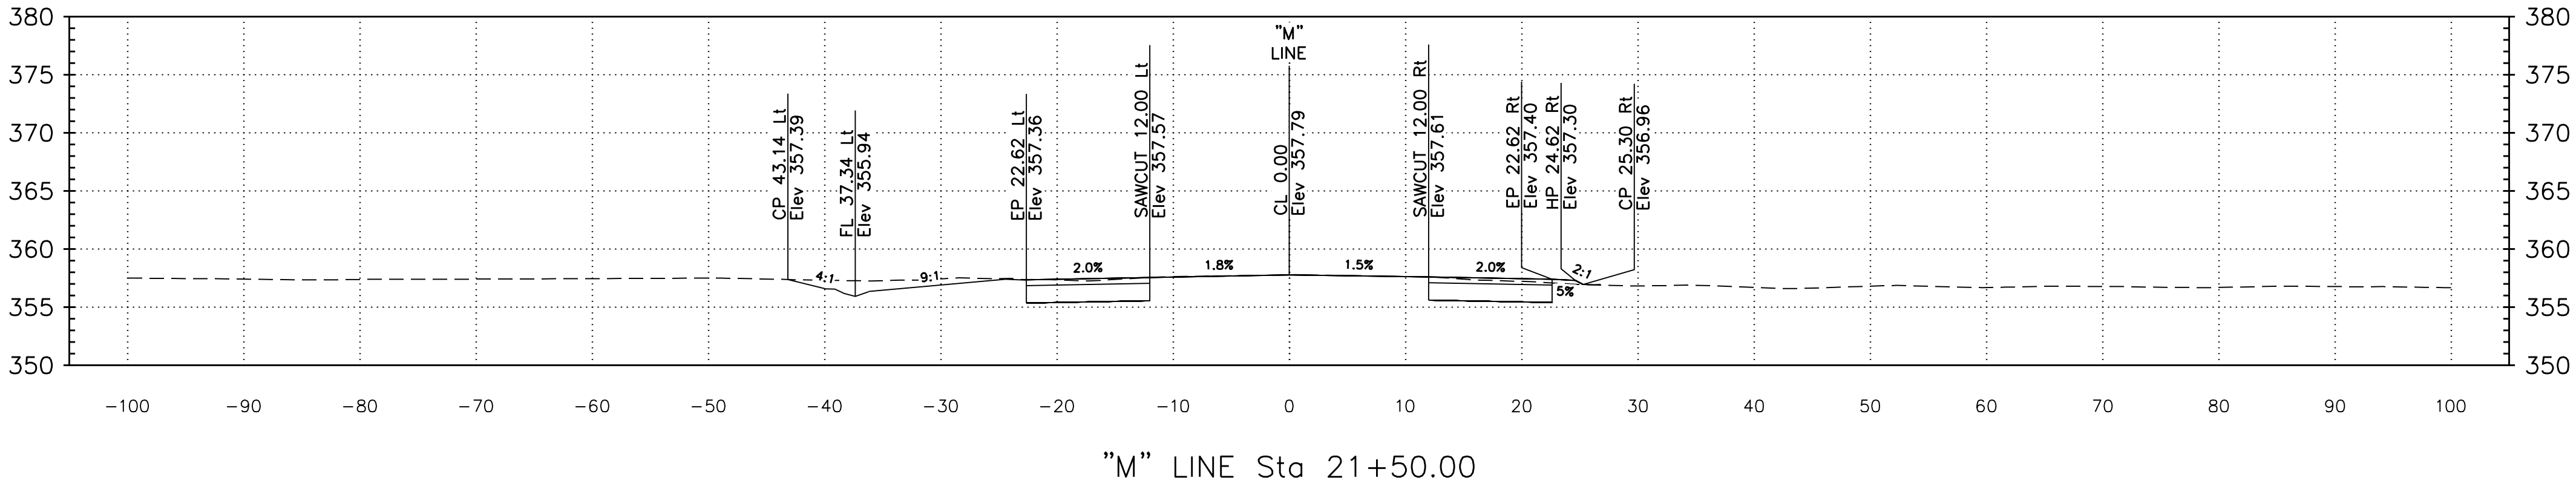




Dist	COUNTY	ROUTE	POST MILES TOTAL PROJECT	SHEET No.	TOTAL SHEETS
CONTRACT No.			26-01-C		
PROJECT ID			S0900		

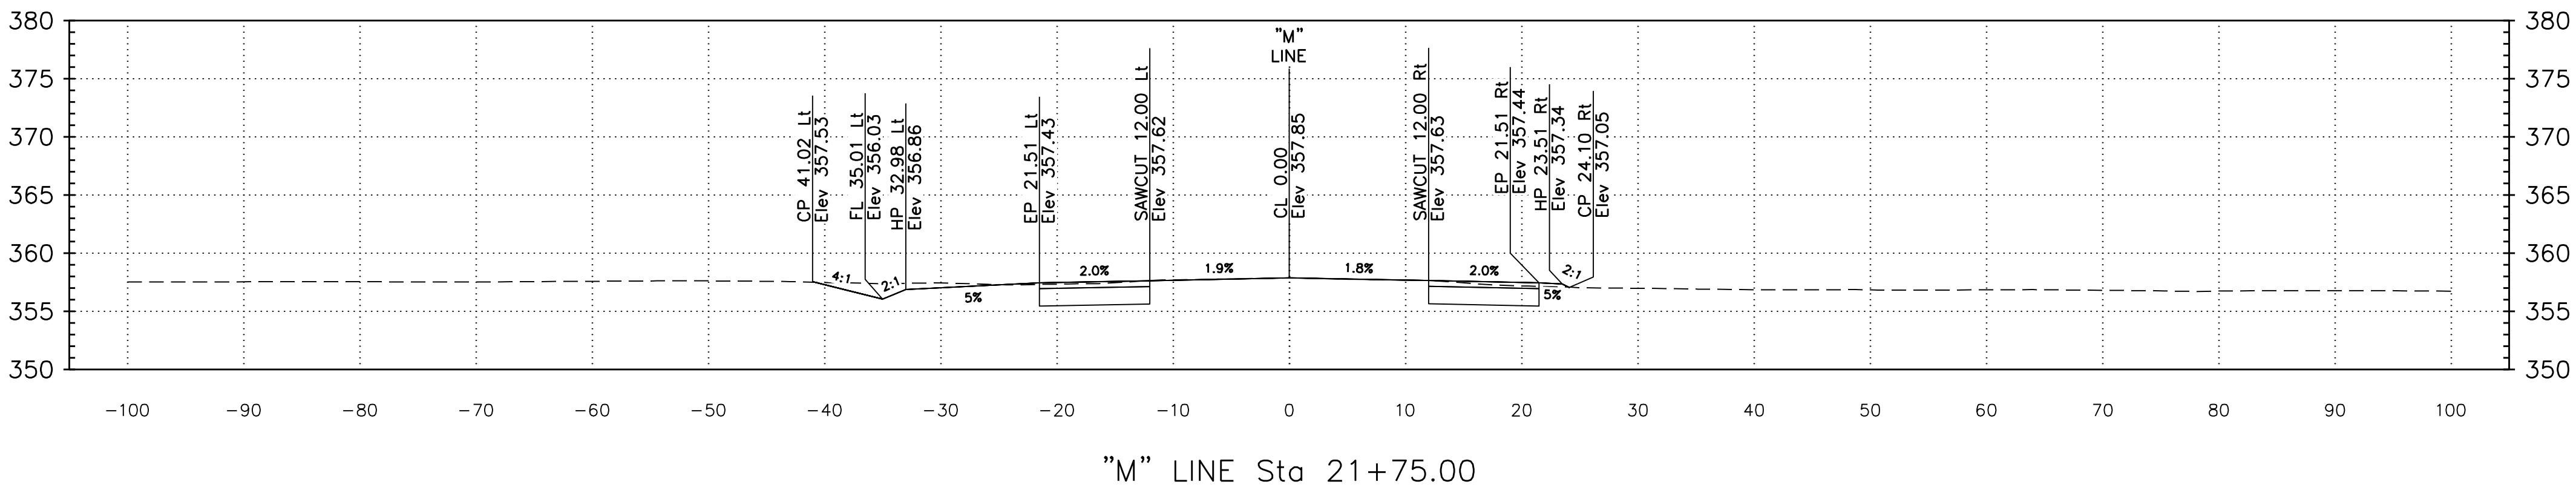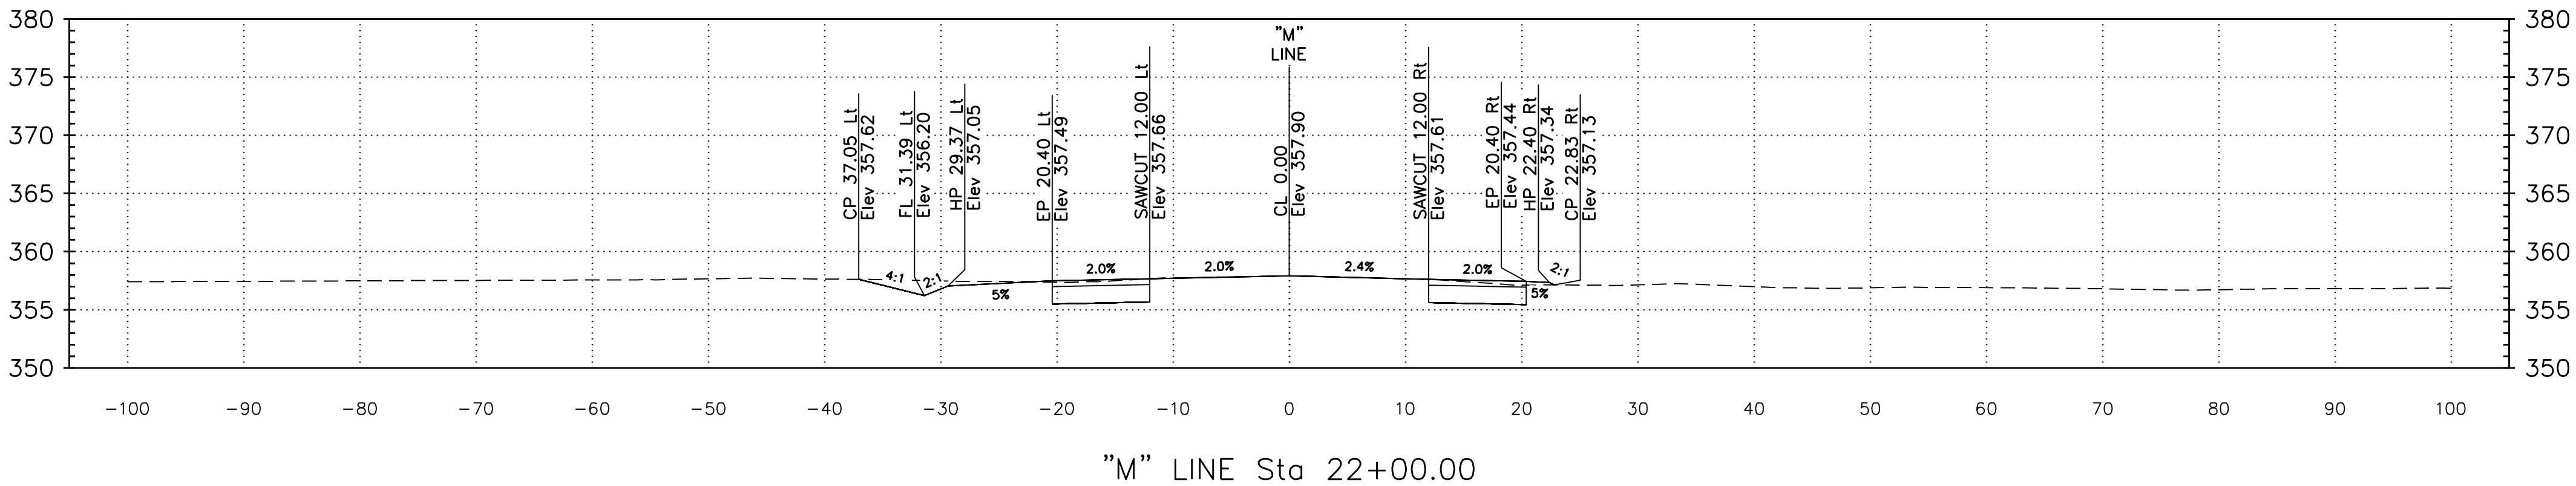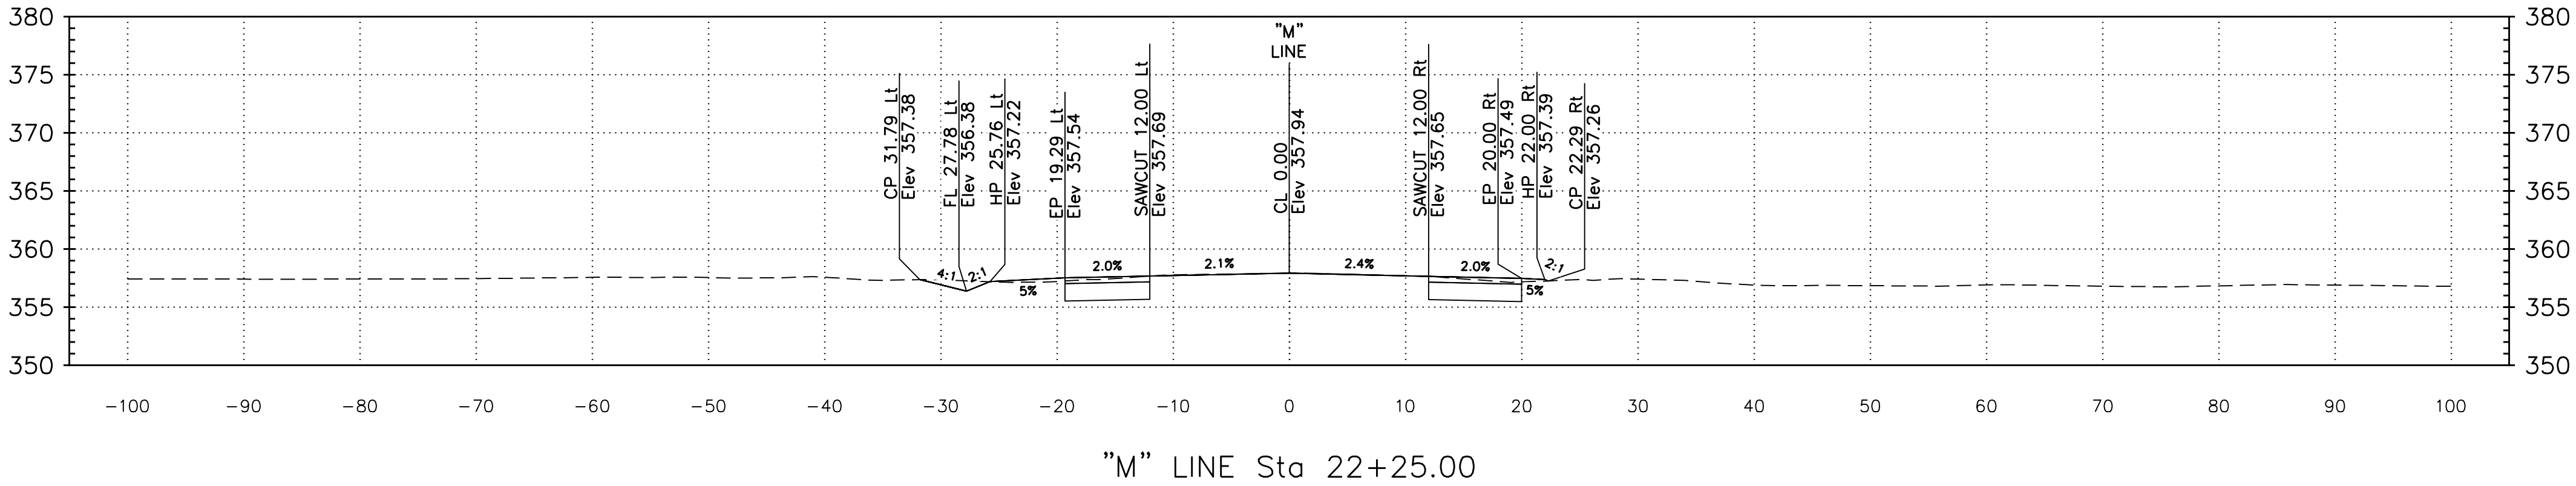




Dist	COUNTY	ROUTE	POST MILES TOTAL PROJECT	SHEET No.	TOTAL SHEETS
CONTRACT No.			26-01-C		
PROJECT ID			S0900		

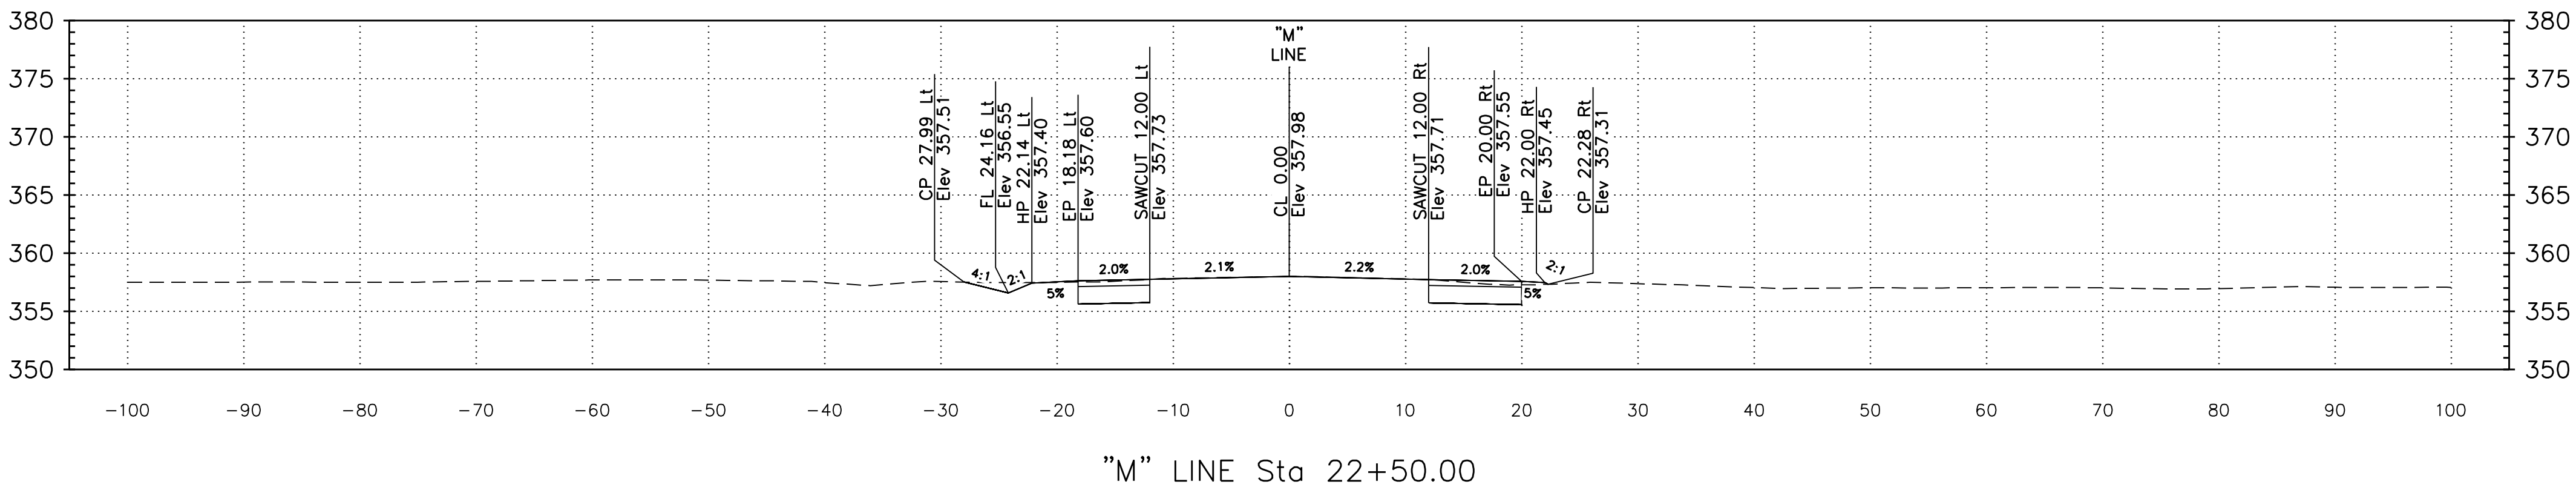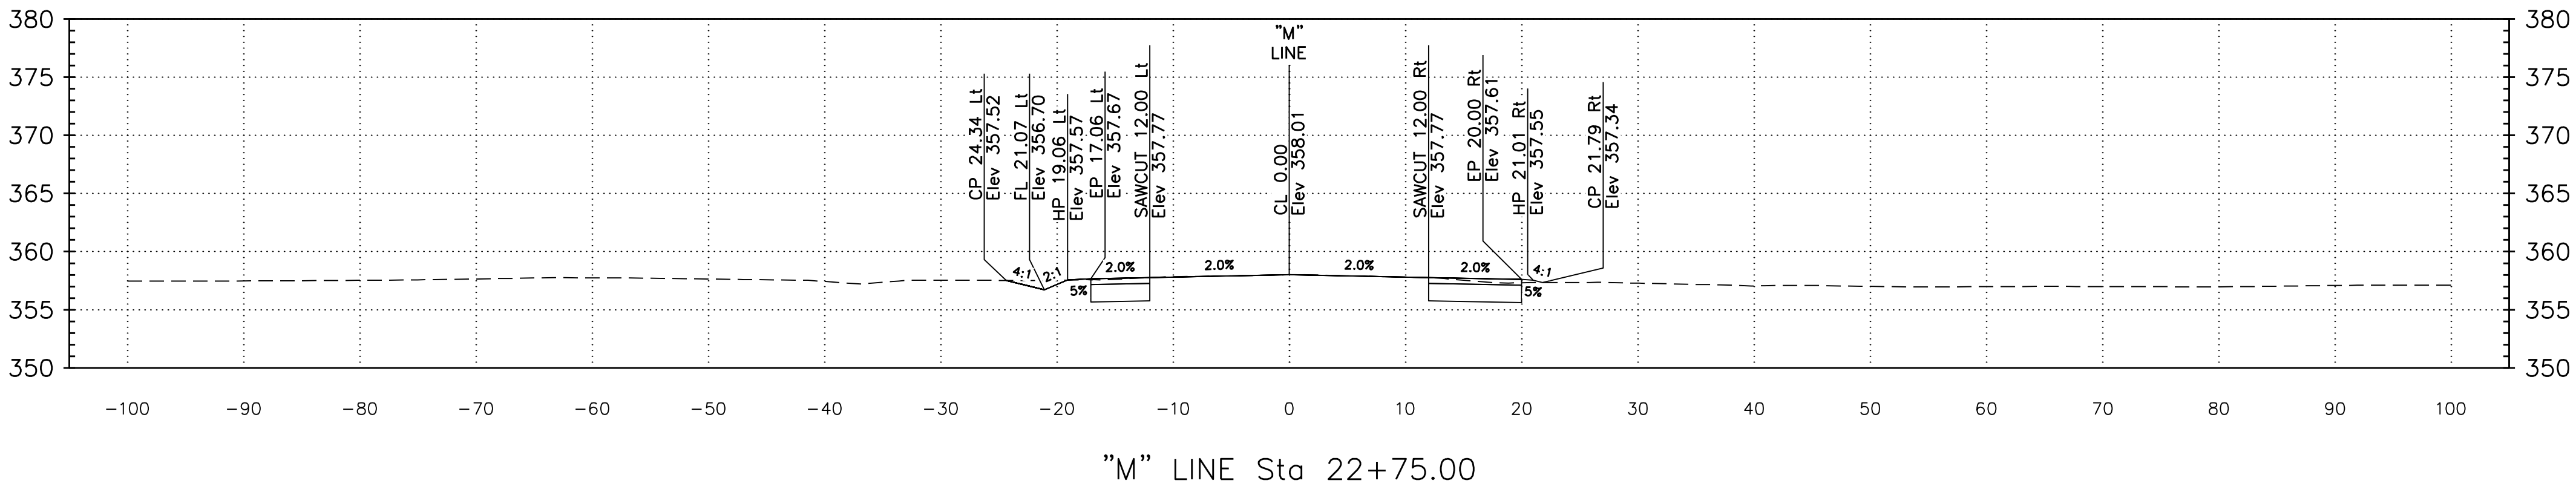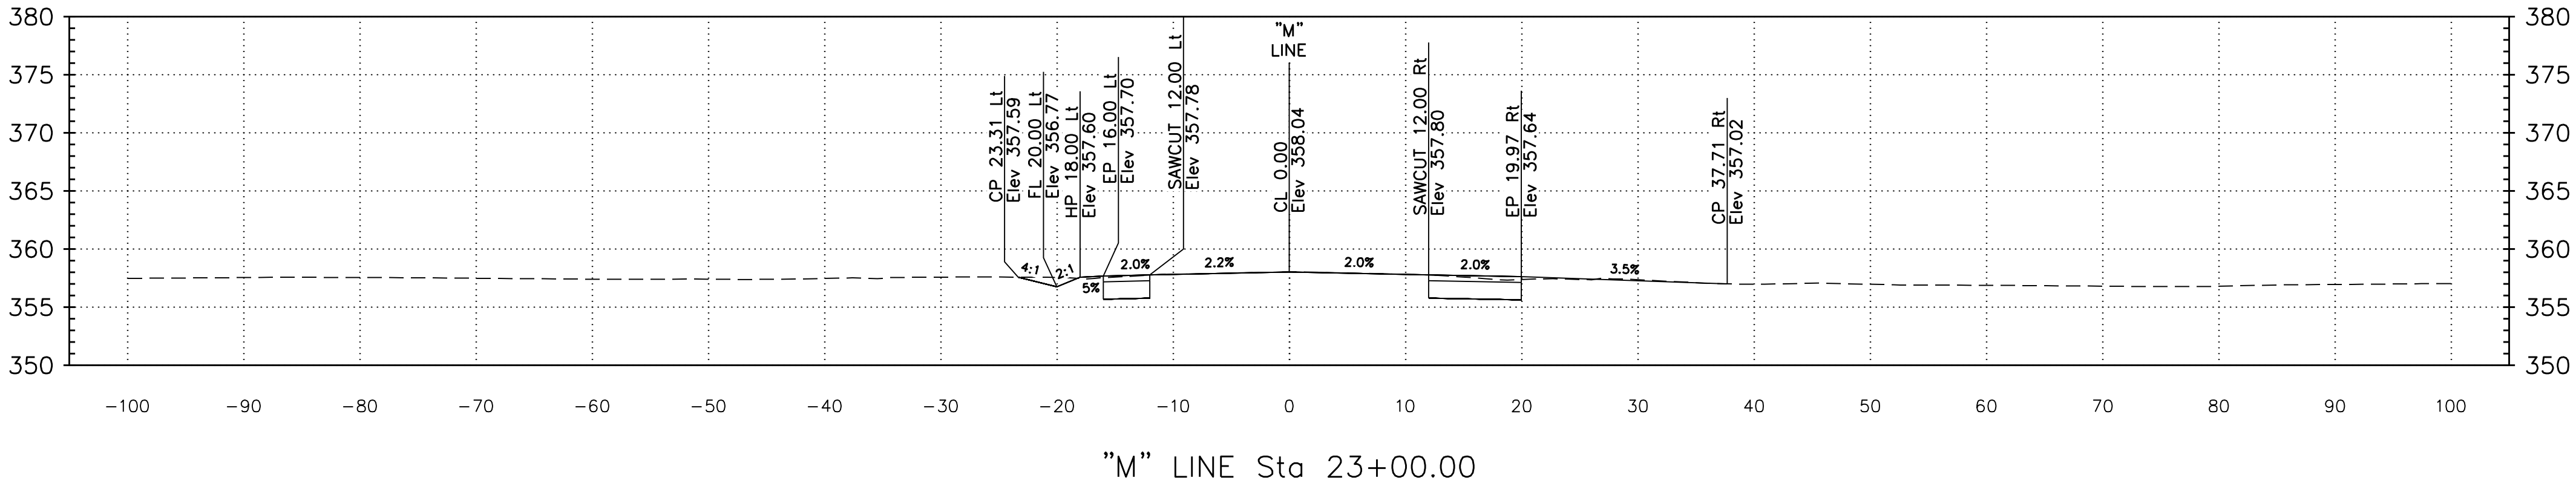

Dist	COUNTY	ROUTE	POST MILES TOTAL PROJECT	SHEET No.	TOTAL SHEETS
CONTRACT No.			26-01-C		
PROJECT ID			S0900		

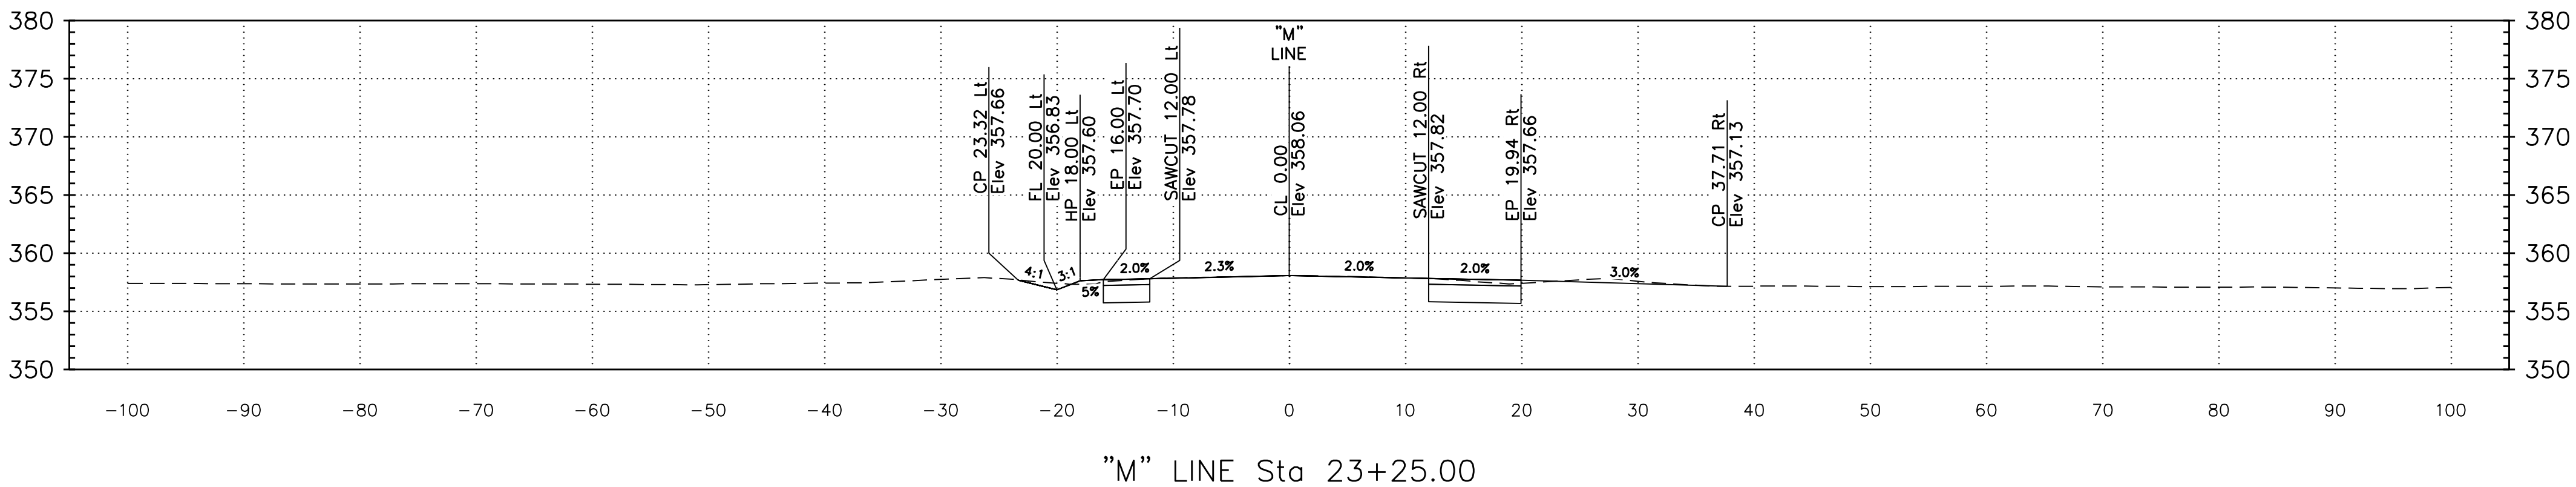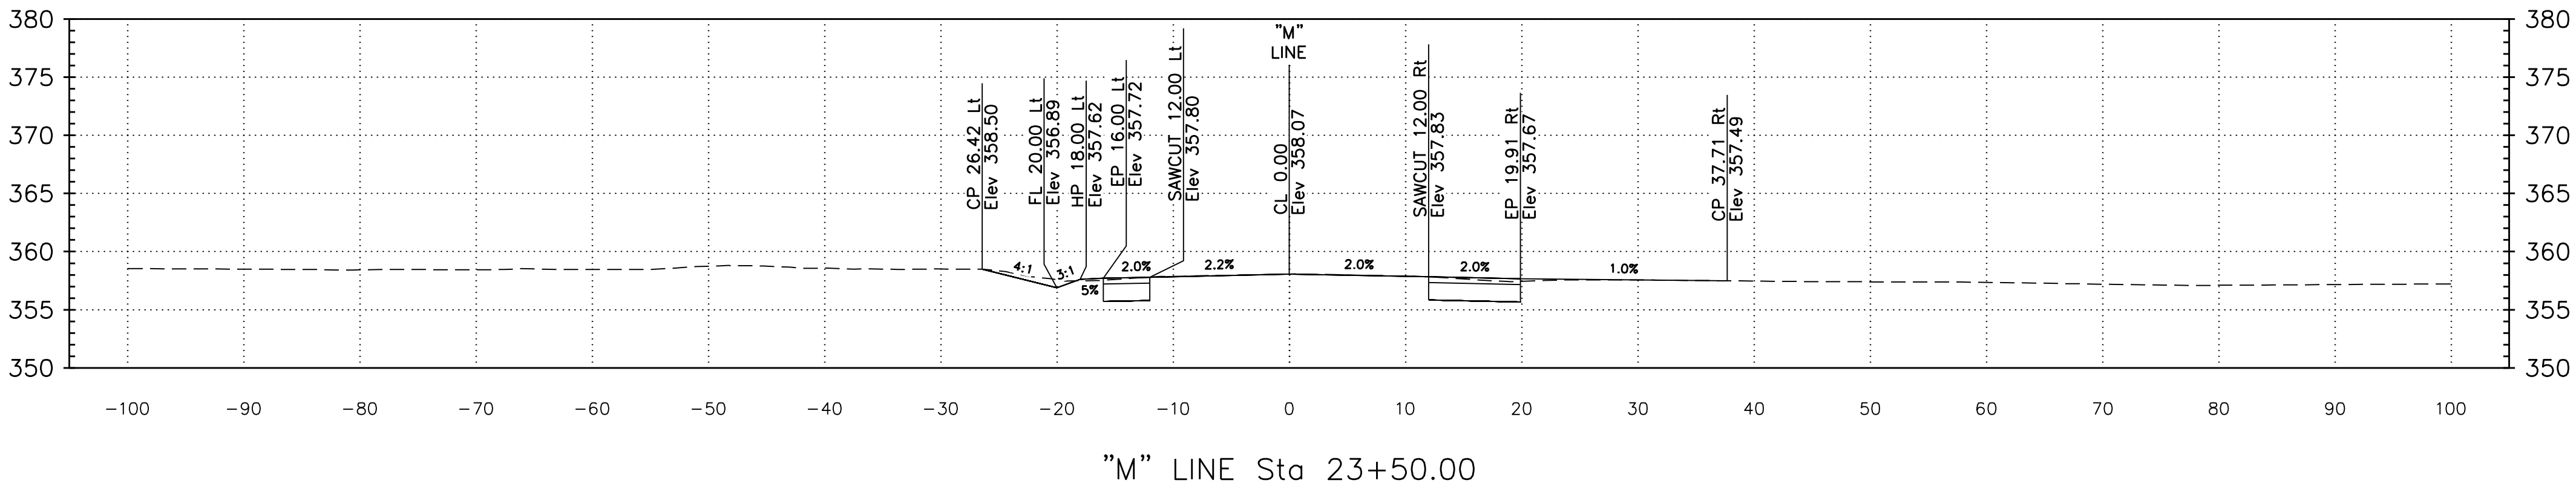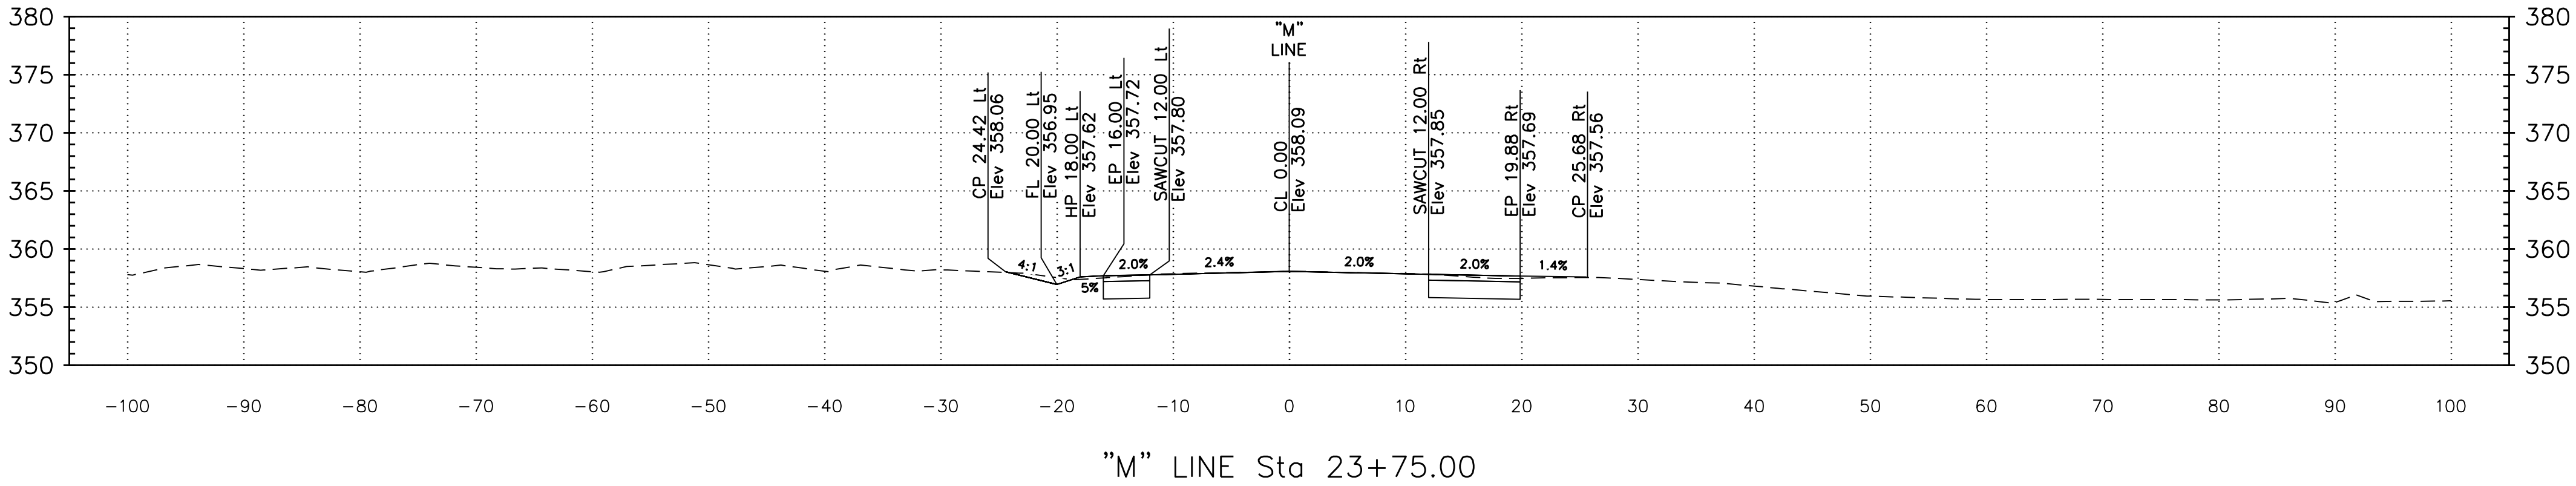

Dist	COUNTY	ROUTE	POST MILES TOTAL PROJECT	SHEET No.	TOTAL SHEETS
CONTRACT No.			26-01-C		
PROJECT ID			S0900		

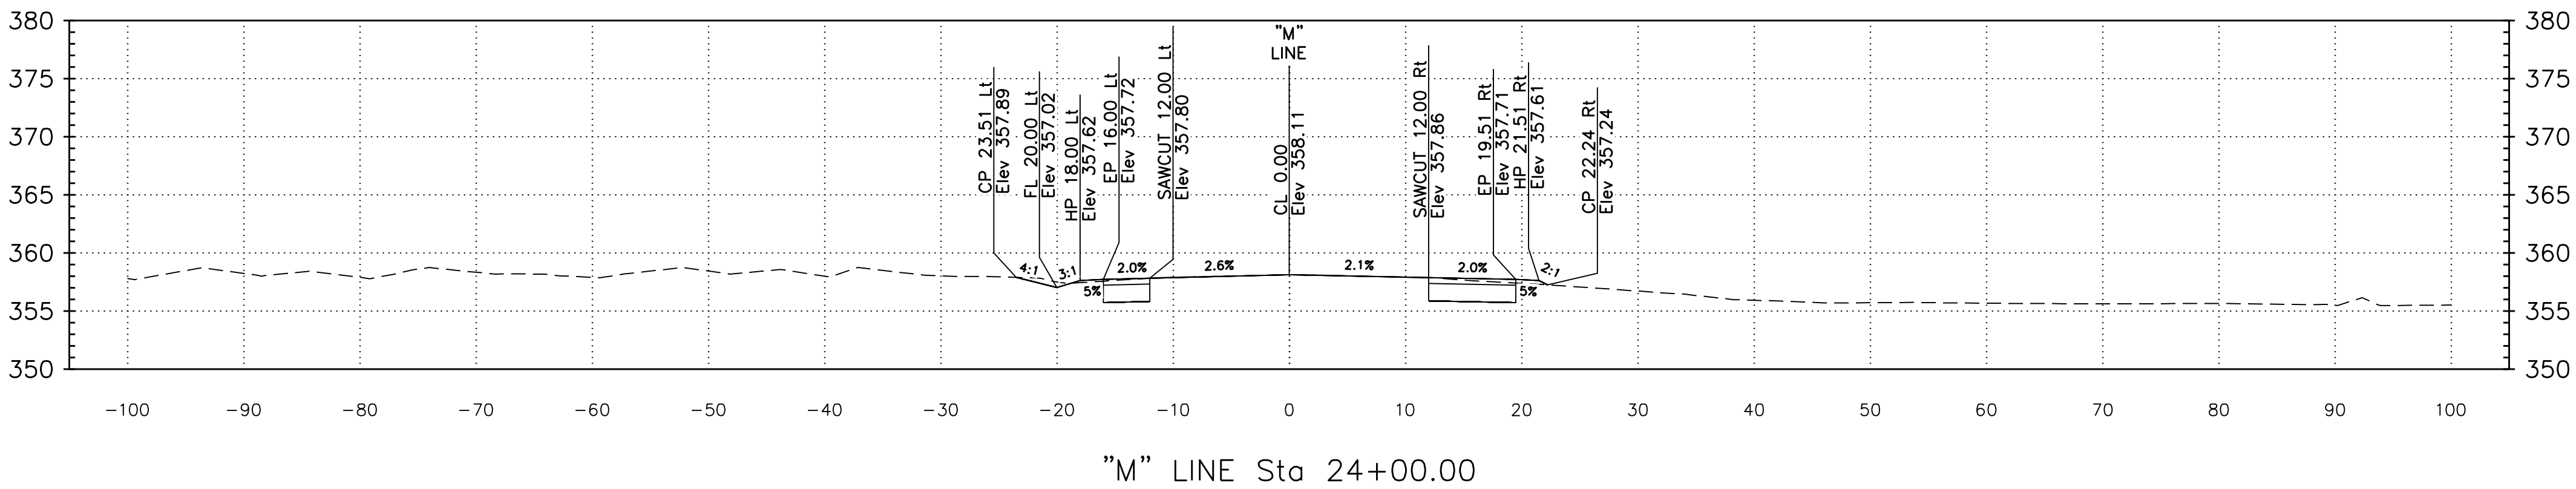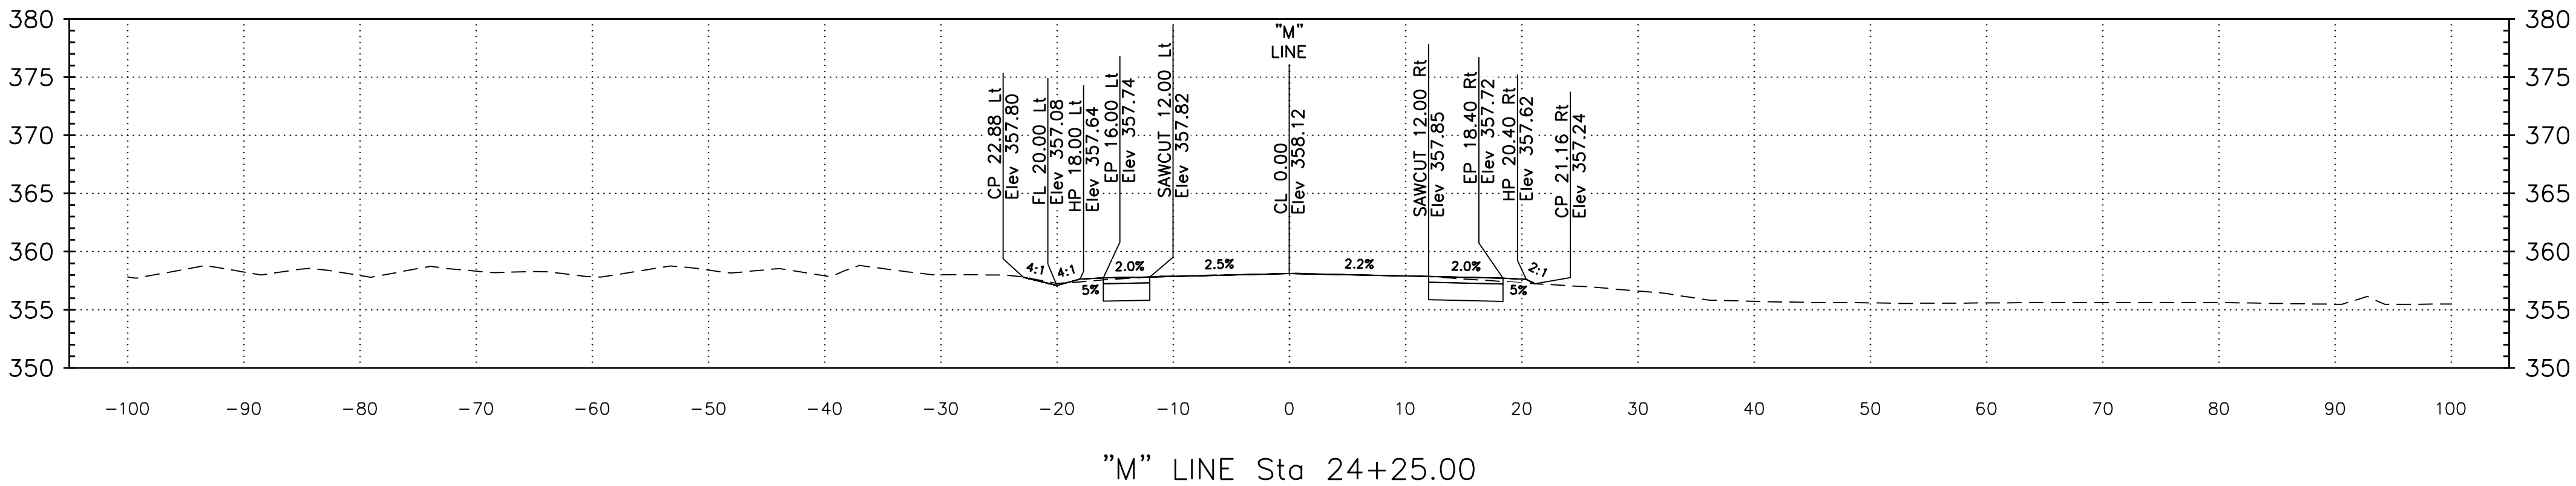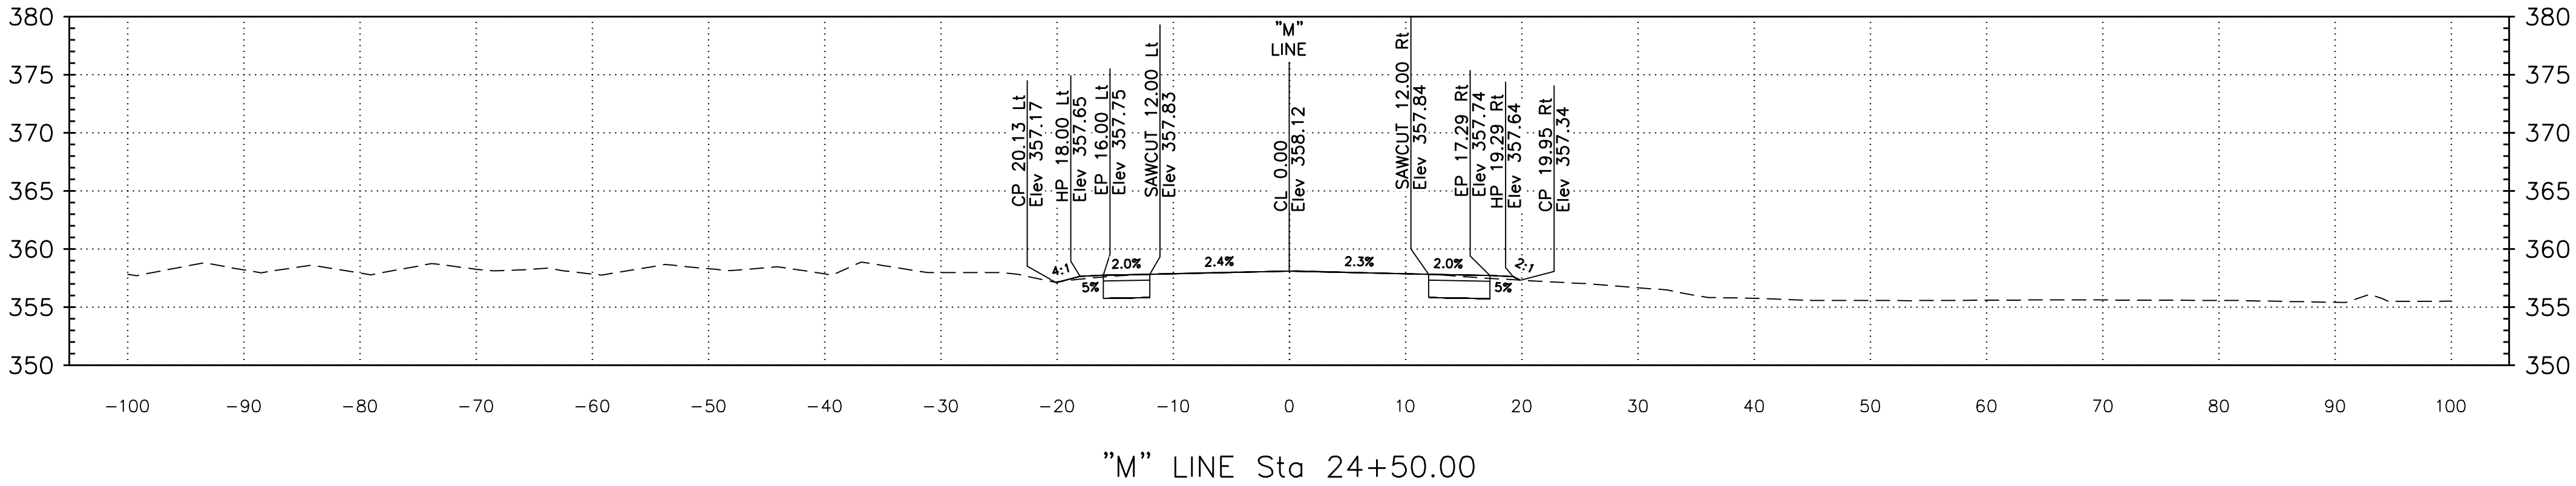

Dist	COUNTY	ROUTE	POST MILES TOTAL PROJECT	SHEET No.	TOTAL SHEETS
CONTRACT No.			26-01-C		
PROJECT ID			S0900		

